

SHELLHARBOUR CITY COUNCIL

TRIPOLI WAY EXTENSION


TRIPOLI WAY FROM - BROUGHTON AVE
TO HAMILTON RD ALBION PARK NSW

COVER SHEET

ISSUED FOR CONSTRUCTION

JUNE 2026

CLIENT:

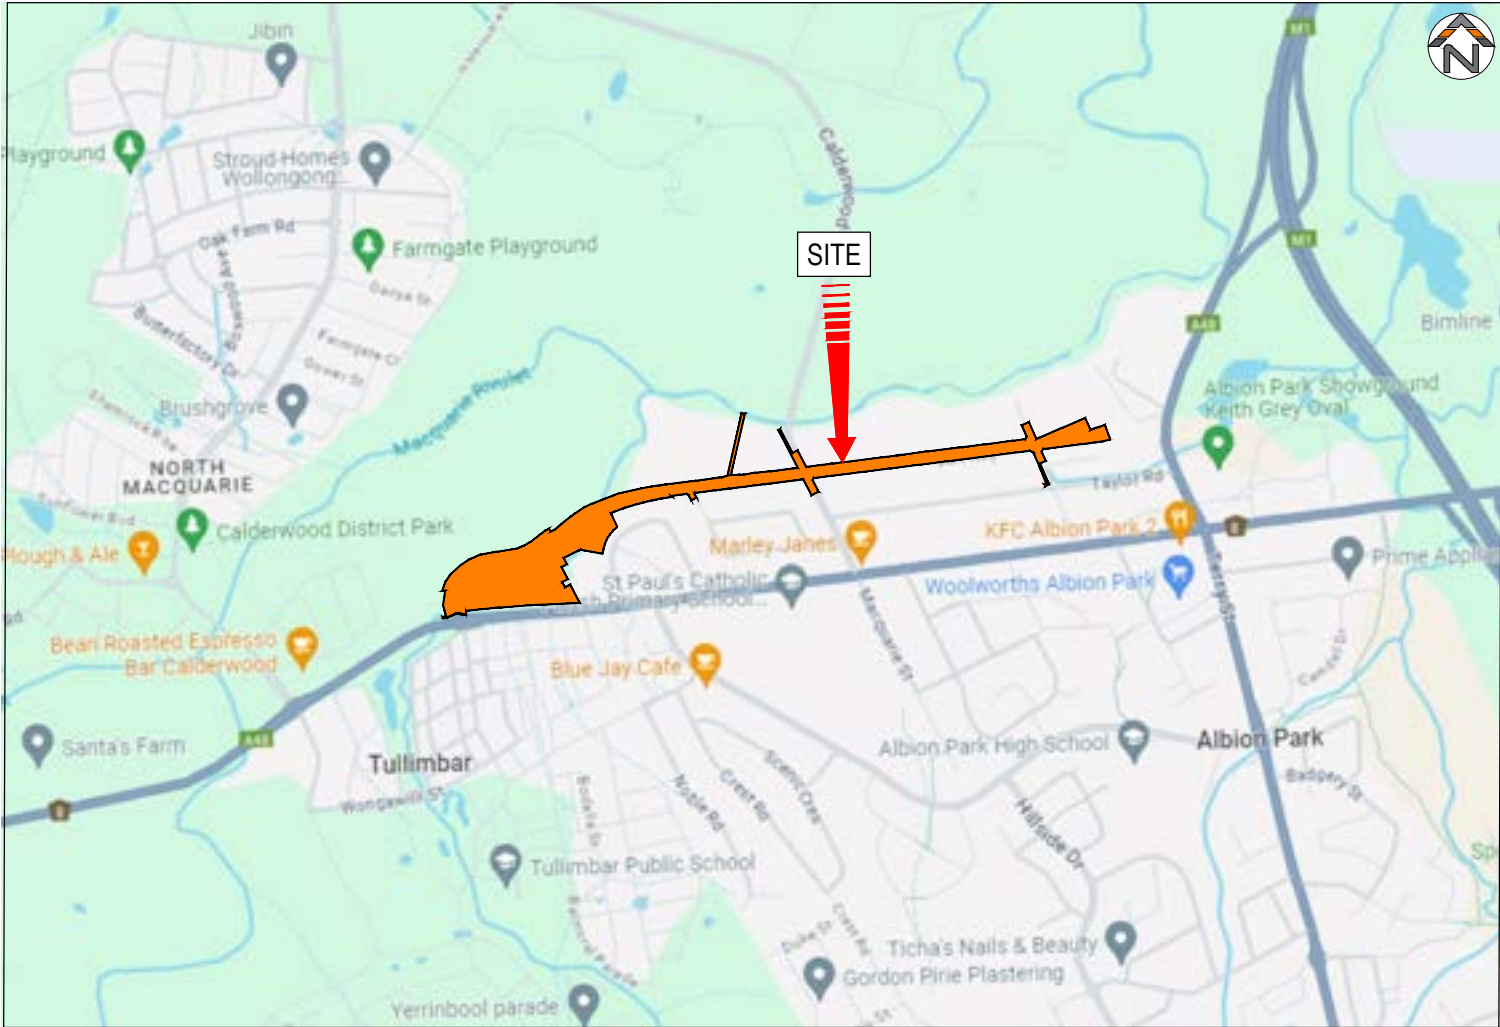

LOCALITY PLAN
NTS

CONTRACT DRAWINGS			
DISCIPLINE	DRAWING NUMBER	DRAWING TITLE	AUTHOR
CIVIL	9470-11-0000 TO 1003	TRIPOLI WAY EXTENSION	INDESCO
STRUCTURAL	9740-S000 TO S600	BRIDGE OVER HAZELTON	INDESCO
GEOTECHNICAL	30019243-TWE-SMEC-PAV-CE-DRG-001 TO 006	PAVEMENT PROFILES	SMEC
GEOTECHNICAL	30019243-TWE-SMEC-SS-GE-DRG-001 TO 016	GROUND TREATMENT	
GEOTECHNICAL	30019243-TWE-SMEC-EW-GE-DRG-001	FOUNDATION TREATMENT	
WATER	CASE213394PW	POTABLE WATERMAIN	
SEWER	CASE213394WW	SEWER GRAVITY MAIN	
ELECTRICAL	537130.0000	ARP6020 ASSET RELOCATION	
TCS	DS2024/001077	TRAFFIC SIGNALS AT TRIPOLI WAY	
TCS	DS2024/001078	TRAFFIC SIGNALS AT TRIPOLI WAY	
LANDSCAPE	A231384 L-0000 TO 7003	LANDSCAPE DESIGN PLAN	

This design represents the proposed works and is subject to minor amendment during construction to accommodate site conditions, construction requirements and other relevant constraints. Works within the road reserve will be undertaken and managed in accordance with Council requirements. Driveway locations, levels and tie-ins shown are indicative and may be subject to adjustment during construction. Any required changes affecting individual properties will be coordinated with the relevant property owner

INDESCO PTY LTD

CQ1, Level 5, 68 Northbourne Avenue
 CANBERRA CITY ACT 2601

www.indesco.com.au

ABN: 37 008 581 066

GPO Box 565 Canberra, ACT 2601
 (02) 6285 1022

DRAWING NUMBER	DRAWING TITLE
9470-11-0106	PLAN AND LONG SECTION MC01 - SHEET 6
9470-11-0107	PLAN AND LONG SECTION MC01 - SHEET 7
9470-11-0120	PLAN AND LONG SECTION MC10
9470-11-0121	PLAN AND LONG SECTION MC11 AND MC12
9470-11-0122	PLAN AND LONG SECTION MC21 AND MC22
9470-11-0130	INTERSECTION LAYOUT TONGARRA ROAD
9470-11-0131	INTERSECTION LAYOUT MOLES STREET AND TAYLOR ROAD
9470-11-0132	INTERSECTION LAYOUT CALDERWOOD ROAD
9470-11-0133	INTERSECTION LAYOUT HAMILTON ROAD
9470-11-0151	INTERSECTION DETAILS TONGARRA ROAD
9470-11-0152	INTERSECTION DETAILS MOLES STREET AND TAYLOR ROAD
9470-11-0153	INTERSECTION DETAILS CALDERWOOD ROAD
9470-11-0154	INTERSECTION DETAILS HAMILTON ROAD
9470-11-0160	FLOODWAY PLAN AND DETAIL
9470-11-0161	FLOODWAY LONGITUDINAL SECTION
9470-11-0165	HAMILTON ROAD TO TAYLOR ROAD FOOTPATH
9470-11-0201	CROSS SECTION MC01 SHEET 01
9470-11-0202	CROSS SECTION MC01 SHEET 02
9470-11-0203	CROSS SECTION MC01 SHEET 03
9470-11-0204	CROSS SECTION MC01 SHEET 04
9470-11-0205	CROSS SECTION MC01 SHEET 05
9470-11-0206	CROSS SECTION MC01 SHEET 06
9470-11-0207	CROSS SECTION MC01 SHEET 07
9470-11-0208	CROSS SECTION MC01 SHEET 08
9470-11-0209	CROSS SECTION MC01 SHEET 09
9470-11-0210	CROSS SECTION MC01 SHEET 10
9470-11-0211	CROSS SECTION MC01 SHEET 11
9470-11-0212	CROSS SECTION MC01 SHEET 12
9470-11-0213	CROSS SECTION MC01 SHEET 13
9470-11-0214	CROSS SECTION MC01 SHEET 14
9470-11-0215	CROSS SECTION MC01 SHEET 15
9470-11-0216	CROSS SECTION MC01 SHEET 16
9470-11-0217	CROSS SECTION MC01 SHEET 17
9470-11-0218	CROSS SECTION MC01 SHEET 18
9470-11-0219	CROSS SECTION MC01 SHEET 19
9470-11-0220	CROSS SECTION MC01 SHEET 20
9470-11-0221	CROSS SECTION MC01 SHEET 21
9470-11-0222	CROSS SECTION MC01 SHEET 22
9470-11-0223	CROSS SECTION MC01 SHEET 23

DRAWING NUMBER	DRAWING TITLE
9470-11-0355	STORMWATER PIT DETAIL STORMWATER PIT EJ-2 DETAILS
9470-11-0356	STORMWATER PIT DETAIL GRATED JUNCTION PIT
9470-11-0370	CATCHMENT KEY PLAN
9470-11-0371	CATCHMENT PLAN - OVERALL SHEET 01
9470-11-0372	CATCHMENT PLAN - OVERALL SHEET 02
9470-11-0373	CATCHMENT PLAN SHEET 03
9470-11-0374	CATCHMENT PLAN SHEET 04
9470-11-0375	CATCHMENT PLAN SHEET 05
9470-11-0376	CATCHMENT PLAN SHEET 06
9470-11-0402	PAVEMENT DETAILS SHEET 01
9470-11-0403	PAVEMENT DETAILS SHEET 02
9470-11-0411	PAVEMENT PLANS SHEET 01
9470-11-0412	PAVEMENT PLANS SHEET 02
9470-11-0413	PAVEMENT PLANS SHEET 03
9470-11-0414	PAVEMENT PLANS SHEET 04
9470-11-0415	PAVEMENT PLANS SHEET 05
9470-11-0416	PAVEMENT PLANS SHEET 06
9470-11-0422	SUBSURFACE DRAINAGE SHEET 01
9470-11-0423	SUBSURFACE DRAINAGE SHEET 02
9470-11-0424	SUBSURFACE DRAINAGE SHEET 03
9470-11-0425	SUBSURFACE DRAINAGE SHEET 04
9470-11-0426	SUBSURFACE DRAINAGE SHEET 05
9470-11-0427	SUBSURFACE DRAINAGE SHEET 06
9470-11-0501	ROAD FURNITURE PLAN SHEET 01
9470-11-0502	ROAD FURNITURE PLAN SHEET 02
9470-11-0503	ROAD FURNITURE PLAN SHEET 03
9470-11-0504	ROAD FURNITURE PLAN SHEET 04
9470-11-0505	ROAD FURNITURE PLAN SHEET 05
9470-11-0506	ROAD FURNITURE PLAN SHEET 06
9470-11-0507	ROAD FURNITURE PLAN SHEET 07
9470-11-0520	WAY FINDING PLAN SHEET 01
9470-11-0521	WAY FINDING PLAN SHEET 02
9470-11-0522	WAY FINDING DETAIL SHEET 01

This design represents the proposed works and is subject to minor amendment during construction to accommodate site conditions, construction requirements and other relevant constraints. Works within the road reserve will be undertaken and managed in accordance with Council requirements. Driveway locations, levels and tie-ins shown are indicative and may be subject to adjustment during construction. Any required changes affecting individual properties will be coordinated with the relevant property owner

CLIENT



Shellharbour
CITY COUNCIL

SCALE

CLIENT		
SHELLHARBOUR CITY COUNCIL		
DRAWING STATUS		
ISSUED FOR CONSTRUCTION		
SCALE	COORDINATE SYSTEM	DATUM
-	MGA 2020 ZONE 56	AHD
SHEET SIZE	PROJECT NUMBER	
A1	9470-11	

DRAWING TITLE	
DRAWING SCHEDULE	
SHEET 1	
DRAWING NUMBER	REVISION
0001	2

DRAWING NUMBER	DRAWING TITLE
9470-11-0733	PROPERTY DRIVEWAY PLAN SHEET 03
9470-11-0734	PROPERTY DRIVEWAY PLAN SHEET 04
9470-11-0735	PROPERTY DRIVEWAY PLAN SHEET 05
9470-11-0736	PROPERTY DRIVEWAY PLAN AND LONGSECTION MD61
9470-11-0741	DRIVEWAY DETAILS SHEET 01
9470-11-0742	DRIVEWAY DETAILS SHEET 02
9470-11-0743	DRIVEWAY DETAILS SHEET 03
9470-11-0744	DRIVEWAY DETAILS SHEET 04
9470-11-0745	DRIVEWAY DETAILS SHEET 05
9470-11-0746	DRIVEWAY DETAILS SHEET 06
9470-11-0747	DRIVEWAY DETAILS SHEET 07
9470-11-0748	DRIVEWAY DETAILS SHEET 08
9470-11-0749	DRIVEWAY DETAILS SHEET 09
9470-11-0750	DRIVEWAY DETAILS SHEET 10
9470-11-0860	RETAINING WALLS PLAN SHEET 01
9470-11-0861	RETAINING WALLS PLAN SHEET 02
9470-11-0863	CONCRETE BLOCK TYPICAL DETAILS
9470-11-0864	REINFORCED CONCRTE TYPICAL DETAILS
9470-11-0865	CONCRETE SLEEPER RETAINING WALL TYPICAL DETAILS
9470-11-0870	WING WALL PLAN AND PROFILES HAZELTON CREEK
9470-11-0871	RETAINING WALLS DETAILS PLAN AND PROFILES SHEET 01
9470-11-0872	RETAINING WALLS DETAILS PLAN AND PROFILES SHEET 02
9470-11-0873	RETAINING WALLS DETAILS PLAN AND PROFILES SHEET 03
9470-11-1001	MAINTENANCE TRACKS OVERVIEW PLAN
9470-11-1002	MAINTENANCE TRACKS ALIGNMENT
9470-11-1003	MAINTENANCE TRACKS DETAILS
9470-11-1050	FENCING PLAN
9470-11-1051	FENCE DETAILS

This design represents the proposed works and is subject to minor amendment during construction to accommodate site conditions, construction requirements and other relevant constraints. Works within the road reserve will be undertaken and managed in accordance with Council requirements. Driveway locations, levels and tie-ins shown are indicative and may be subject to adjustment during construction. Any required changes affecting individual properties will be coordinated with the relevant property owner

REV.	DESCRIPTION	DRAWN	DESIGNED	VERIFIED	APPROVED	DATE
2	ISSUED FOR CONSTRUCTION	LW	TTN	TTN	AN	9/06/2026
1	ISSUED FOR TENDER	LW	TTN	TTN	AN	14/05/2026
0	ISSUED FOR TENDER	LW	TTN	AN	DB	27/03/2026

CLIENT



DESIGN TEAM



SCALE

PROJECT TITLE

TRIPOLI WAY EXTENSION

TRIPOLI WAY FROM - BROUGHTON AVE TO HAMILTON RD ALBION PARK NSW

CLIENT SHELLHARBOUR CITY COUNCIL			DRAWING TITLE DRAWING SCHEDULE SHEET 2	
DRAWING STATUS ISSUED FOR CONSTRUCTION				
SCALE -	COORDINATE SYSTEM MGA 2020 ZONE 56	DATUM AHD		
SHEET SIZE A1	PROJECT NUMBER 9470-11	DRAWING NUMBER 0002		REVISION 2

GENERAL LEGEND

EXISTING	NEW	
		SITE BOUNDARY
		TERRY STREET INTERSECTION WORKS
		CADASTRAL BOUNDARY
		EASEMENT
		MINOR CONTOUR LINE
		MAJOR CONTOUR LINE
		FENCE LINE
		TOP OF BANK
		TOE OF BANK
		BOLLARD
		SIGNAGE
		TREE
		ROADWAY
		MEDIAN
		DRIVEWAY
		BRIDGE DECK
		LANDSCAPE
		CREEK / WATERWAY
		ROAD BARRIER
		TYPE SA KERB - REFER 9470-11-0060
		TYPE SF KERB - REFER 9470-11-0060
		TYPE SO KERB - REFER 9470-11-0060
		KERB CROSSING - REFER 9470-11-0060
		KERB RAMP REFER TFNSW STD. DRG. R0300-11
		RIP RAP
		GATE
		RETAINING WALL

UTILITIES LEGEND

UTILITY SERVICES SHOWN ON DRAWINGS ARE NOT GUARANTEED FOR ACCURACY, QUALITY OR COMPLETENESS. COMPLY WITH ALL CONTRACT REQUIREMENTS REGARDING WORK WHICH IS IN THE PROXIMITY OF OR HAS THE POTENTIAL TO AFFECT OR BE AFFECTED BY UTILITY SERVICES.

EXISTING	NEW	
		HIGH VOLTAGE OVERHEAD POWER LINE
		LOW VOLTAGE OVERHEAD POWER LINE
		POWER POLE
		ELECTRICAL LINE
		LIGHT POLE
		ELECTRICAL PILLAR
		ELECTRICAL PIT
		ELECTRICAL CONDUIT
		STORMWATER PIPE
		KERB INLET PIT
		ACO TRAFFIKDRAIN
		DRAINAGE PIT
		SUBSURFACE DRAINAGE
		WATER - REFER CASE213394PW
		TAP
		STOP VALVE
		HYDRANT
		WATER METER
		SEWER ENCASEMENT
		SEWER - REFER CASE213394WW
		SEWER MAN HOLE
		SEWER INSPECTION POINT
		SEWER VENT
		GAS LINE
		NATURAL GAS MARKER
		NATURAL GAS METER
		COMMUNICATIONS LINE
		COMMUNICATIONS PIT
		COMMUNICATIONS POST
		STORM WATER LINE

GENERAL NOTES

- ALL CONSTRUCTION MUST BE IN ACCORDANCE WITH TNSW SPECIFICATIONS TOGETHER WITH THE REQUIREMENTS OF ALL RELEVANT CODES OR PRACTICE REFERRED TO THERE IN AND THE REQUIREMENTS OF ALL STATUTORY AUTHORITIES WHERE APPLICABLE.
- DRAWINGS TO BE READ IN CONJUNCTION WITH ALL OTHER SPECIFICATIONS FOR THE PROJECT.
- LEVELS ARE TO AUSTRALIAN HEIGHT DATUM (AHD).
- CO-ORDINATES ARE TO MAP GRID AUSTRALIA 2020 (MGA) ZONE 56.
- ALL DIMENSIONS ARE IN METRES UNLESS NOTED OTHERWISE (U.N.O), ALL LEVELS, CHAINAGES, STATIONS AND -CO-ORDINATE ARE EXPRESSED IN METRES.
- WHERE REFERENCE IS MADE TO PROPRIETARY COMPONENT NAMES ON THE DRAWINGS THE CONTRACTOR MAY PROPOSE AN ALTERNATIVE PRODUCT PROVIDED THE ALTERNATIVE IS EQUIVALENT AND SATISFIES THE REQUIREMENTS OF THE SPECIFICATION AND IS APPROVED BY THE PRINCIPAL.
- ACCESS TO PROPERTIES TO BE MADE AVAILABLE BY THE CONTRACTOR AT ALL TIMES DURING CONSTRUCTION.

This design represents the proposed works and is subject to minor amendment during construction to accommodate site conditions, construction requirements and other relevant constraints. Works within the road reserve will be undertaken and managed in accordance with Council requirements. Driveway locations, levels and tie-ins shown are indicative and may be subject to adjustment during construction. Any required changes affecting individual properties will be coordinated with the relevant property owner

REV.	DESCRIPTION	DRAWN	DESIGNED	VERIFIED	APPROVED	DATE
2	ISSUED FOR CONSTRUCTION	LW	TTN	TTN	AN	9/06/2026
1	ISSUED FOR TENDER	LW	TTN	TTN	AN	14/05/2026
0	ISSUED FOR TENDER	LW	TTN	AN	DB	27/03/2026

CLIENT



DESIGN TEAM



SCALE

PROJECT TITLE

TRIPOLI WAY EXTENSION

TRIPOLI WAY FROM - BROUGHTON AVE
TO HAMILTON RD ALBION PARK NSW

CLIENT

SHELLHARBOUR CITY COUNCIL

DRAWING STATUS

ISSUED FOR CONSTRUCTION

SCALE
-

COORDINATE SYSTEM
MGA 2020 ZONE 56

DATUM
AHD

SHEET SIZE
A1


PROJECT NUMBER
9470-11

DRAWING TITLE

GENERAL LEGEND
AND NOTES

DRAWING NUMBER
0003

REVISION
2

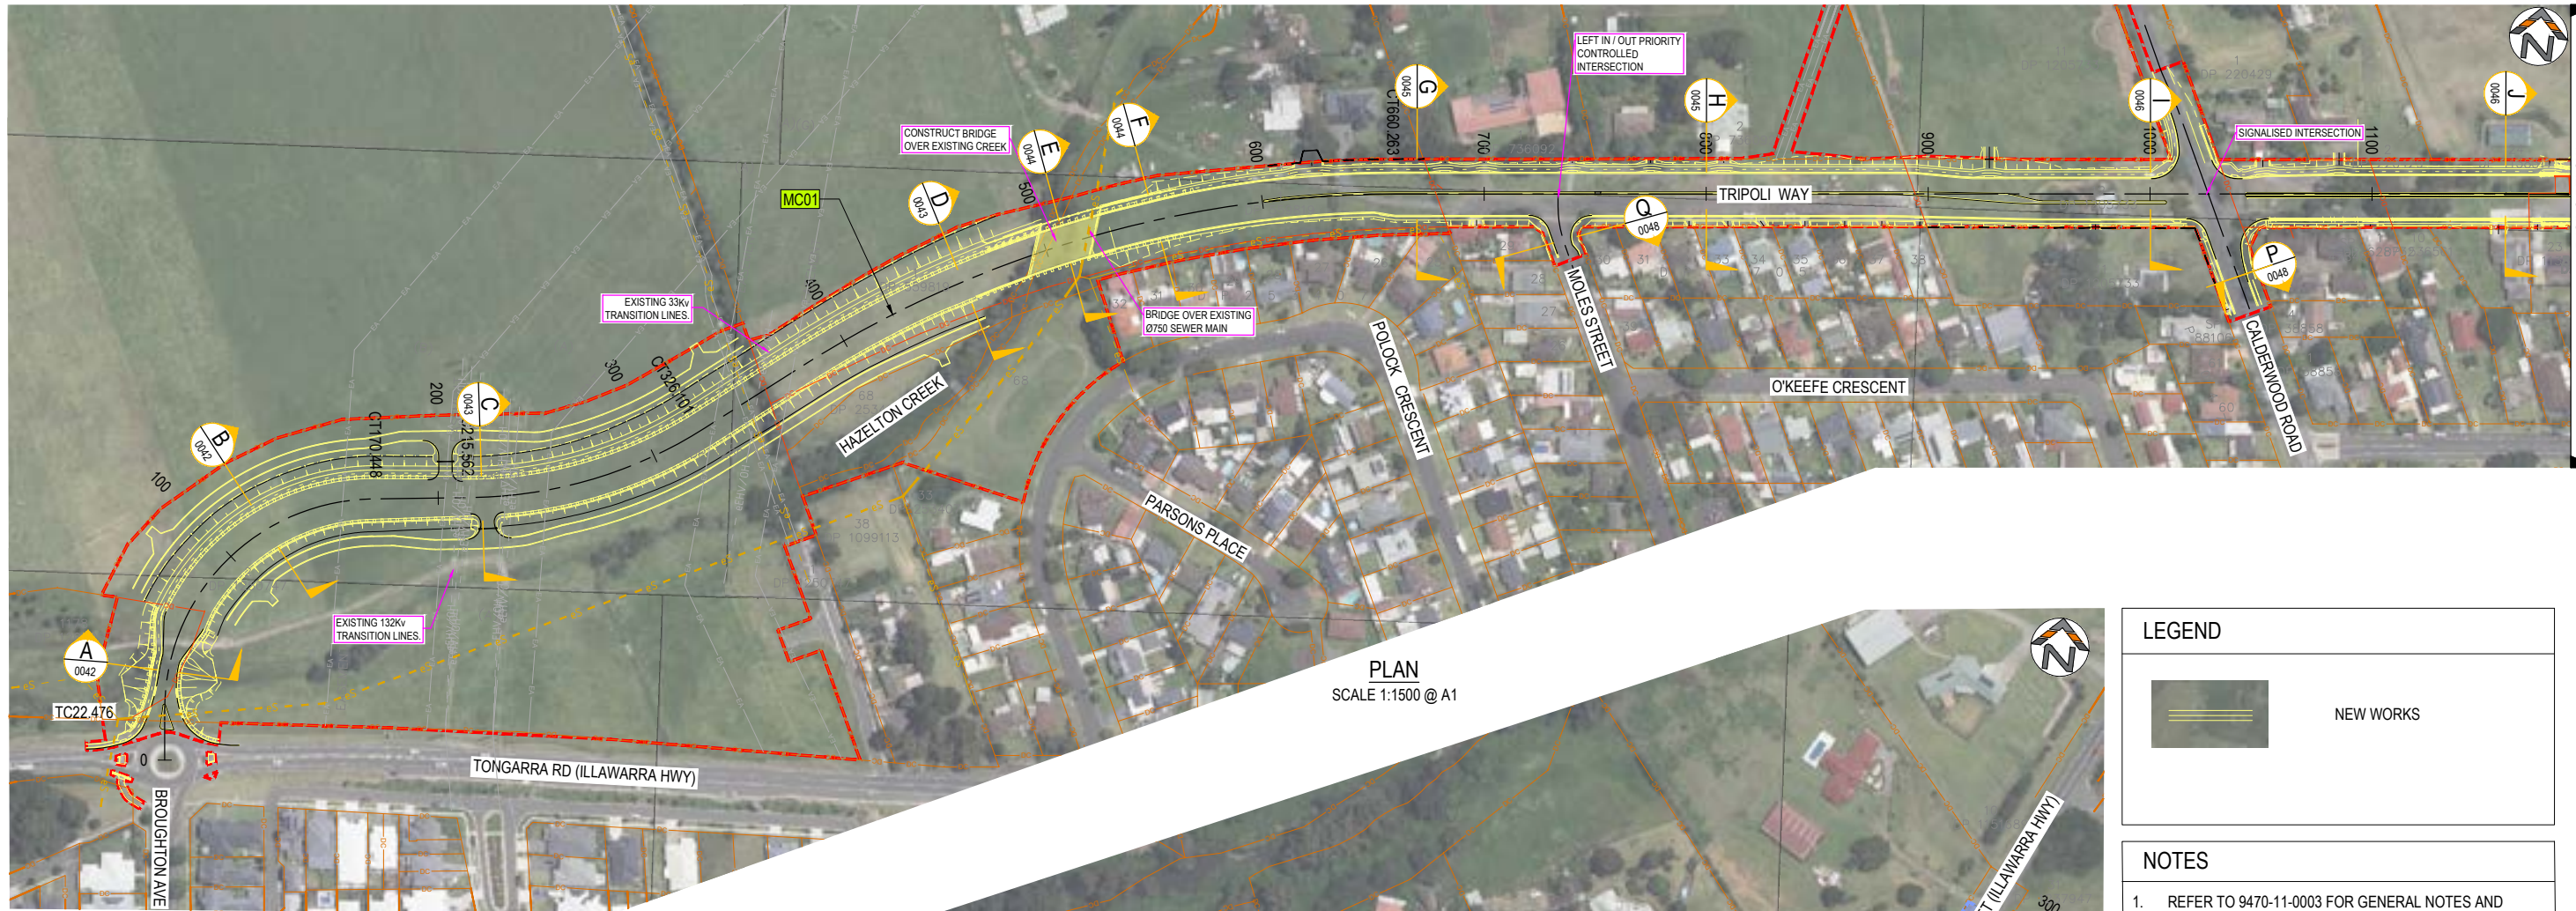

LEGEND

NEW WORKS


NOTES

1. REFER TO 9470-11-0003 FOR GENERAL NOTES AND LEGEND

This design represents the proposed works and is subject to minor amendment during construction to accommodate site conditions, construction requirements and other relevant constraints. Works within the road reserve will be undertaken and managed in accordance with Council requirements. Driveway locations, levels and tie-ins shown are indicative and may be subject to adjustment during construction. Any required changes affecting individual properties will be coordinated with the relevant property owner


REV.	DESCRIPTION	DRAWN	DESIGNED	VERIFIED	APPROVED	DATE	CLIENT	DESIGN TEAM	SCALE	PROJECT TITLE	CLIENT	DRAWING TITLE
2	ISSUED FOR CONSTRUCTION	LW	TTN	TTN	AN	9/06/2026	Shellharbour City Council	INDESCO	1:1500	TRIPOLI WAY EXTENSION	SHELLHARBOUR CITY COUNCIL	OVERVIEW PLAN
1	ISSUED FOR TENDER	LW	TTN	TTN	AN	14/05/2026						
0	ISSUED FOR TENDER	LW	TTN	AN	DB	27/03/2026						

SCALE	1:1500	COORDINATE SYSTEM	MGA 2020 ZONE 56	DATUM	AHD
SHEET SIZE	A1	PROJECT NUMBER	9470-11	DRAWING NUMBER	0010
				REVISION	2

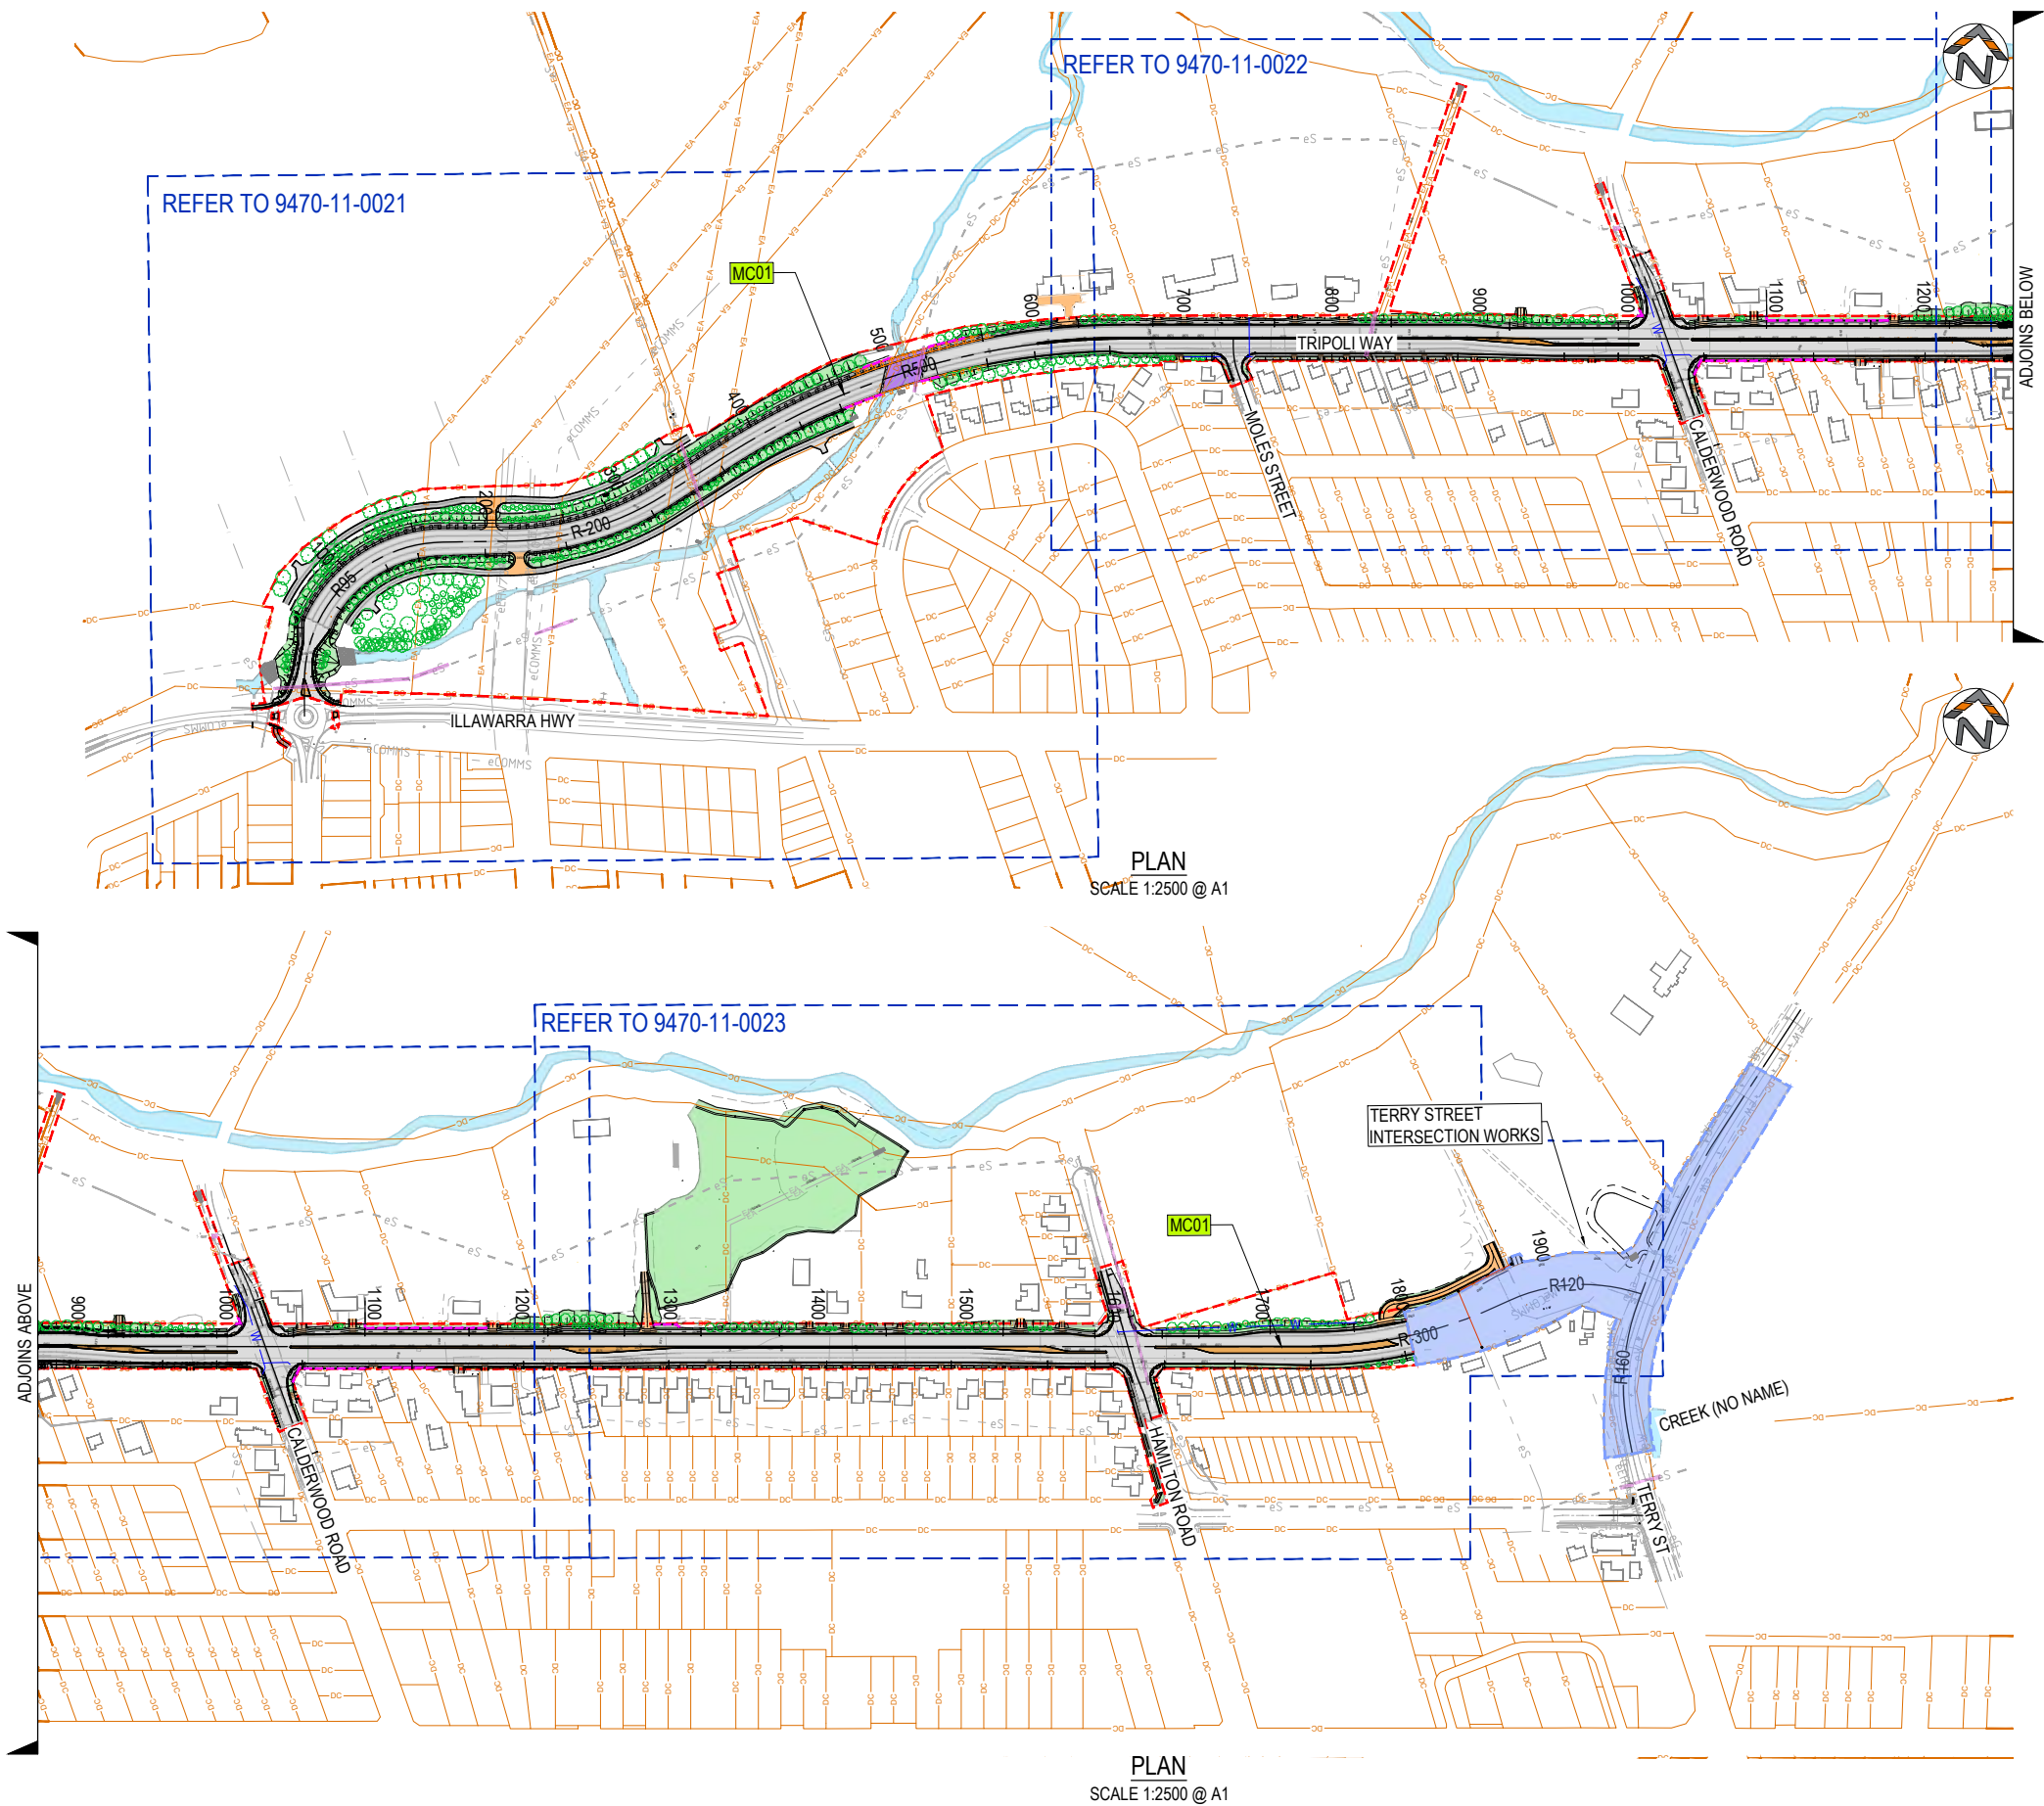

This design represents the proposed works and is subject to minor amendment during construction to accommodate site conditions, construction requirements and other relevant constraints. Works within the road reserve will be undertaken and managed in accordance with Council requirements. Driveway locations, levels and tie-ins shown are indicative and may be subject to adjustment during construction. Any required changes affecting individual properties will be coordinated with the relevant property owner

REV.	DESCRIPTION	DRAWN	DESIGNED	VERIFIED	APPROVED	DATE
2	ISSUED FOR CONSTRUCTION	LW	TTN	TTN	AN	9/06/2026
1	ISSUED FOR TENDER	LW	TTN	TTN	AN	14/05/2026
0	ISSUED FOR TENDER	LW	TTN	AN	DB	27/03/2026

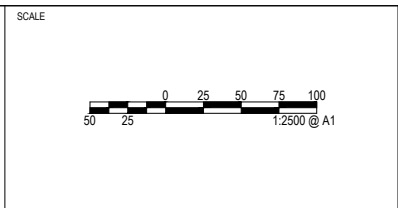


PROJECT TITLE
TRIPOLI WAY EXTENSION

TRIPOLI WAY FROM - BROUGHTON AVE
TO HAMILTON RD ALBION PARK NSW

CLIENT SHELLHARBOUR CITY COUNCIL	DRAWING STATUS ISSUED FOR CONSTRUCTION	
SCALE 1:2500	COORDINATE SYSTEM MGA 2020 ZONE 56	DATUM AHD
SHEET SIZE A1	PROJECT NUMBER 9470-11	DRAWING NUMBER 0020

DRAWING TITLE GENERAL ARRANGEMENT OVERVIEW AND KEY PLAN	
DRAWING NUMBER 0020	REVISION 2

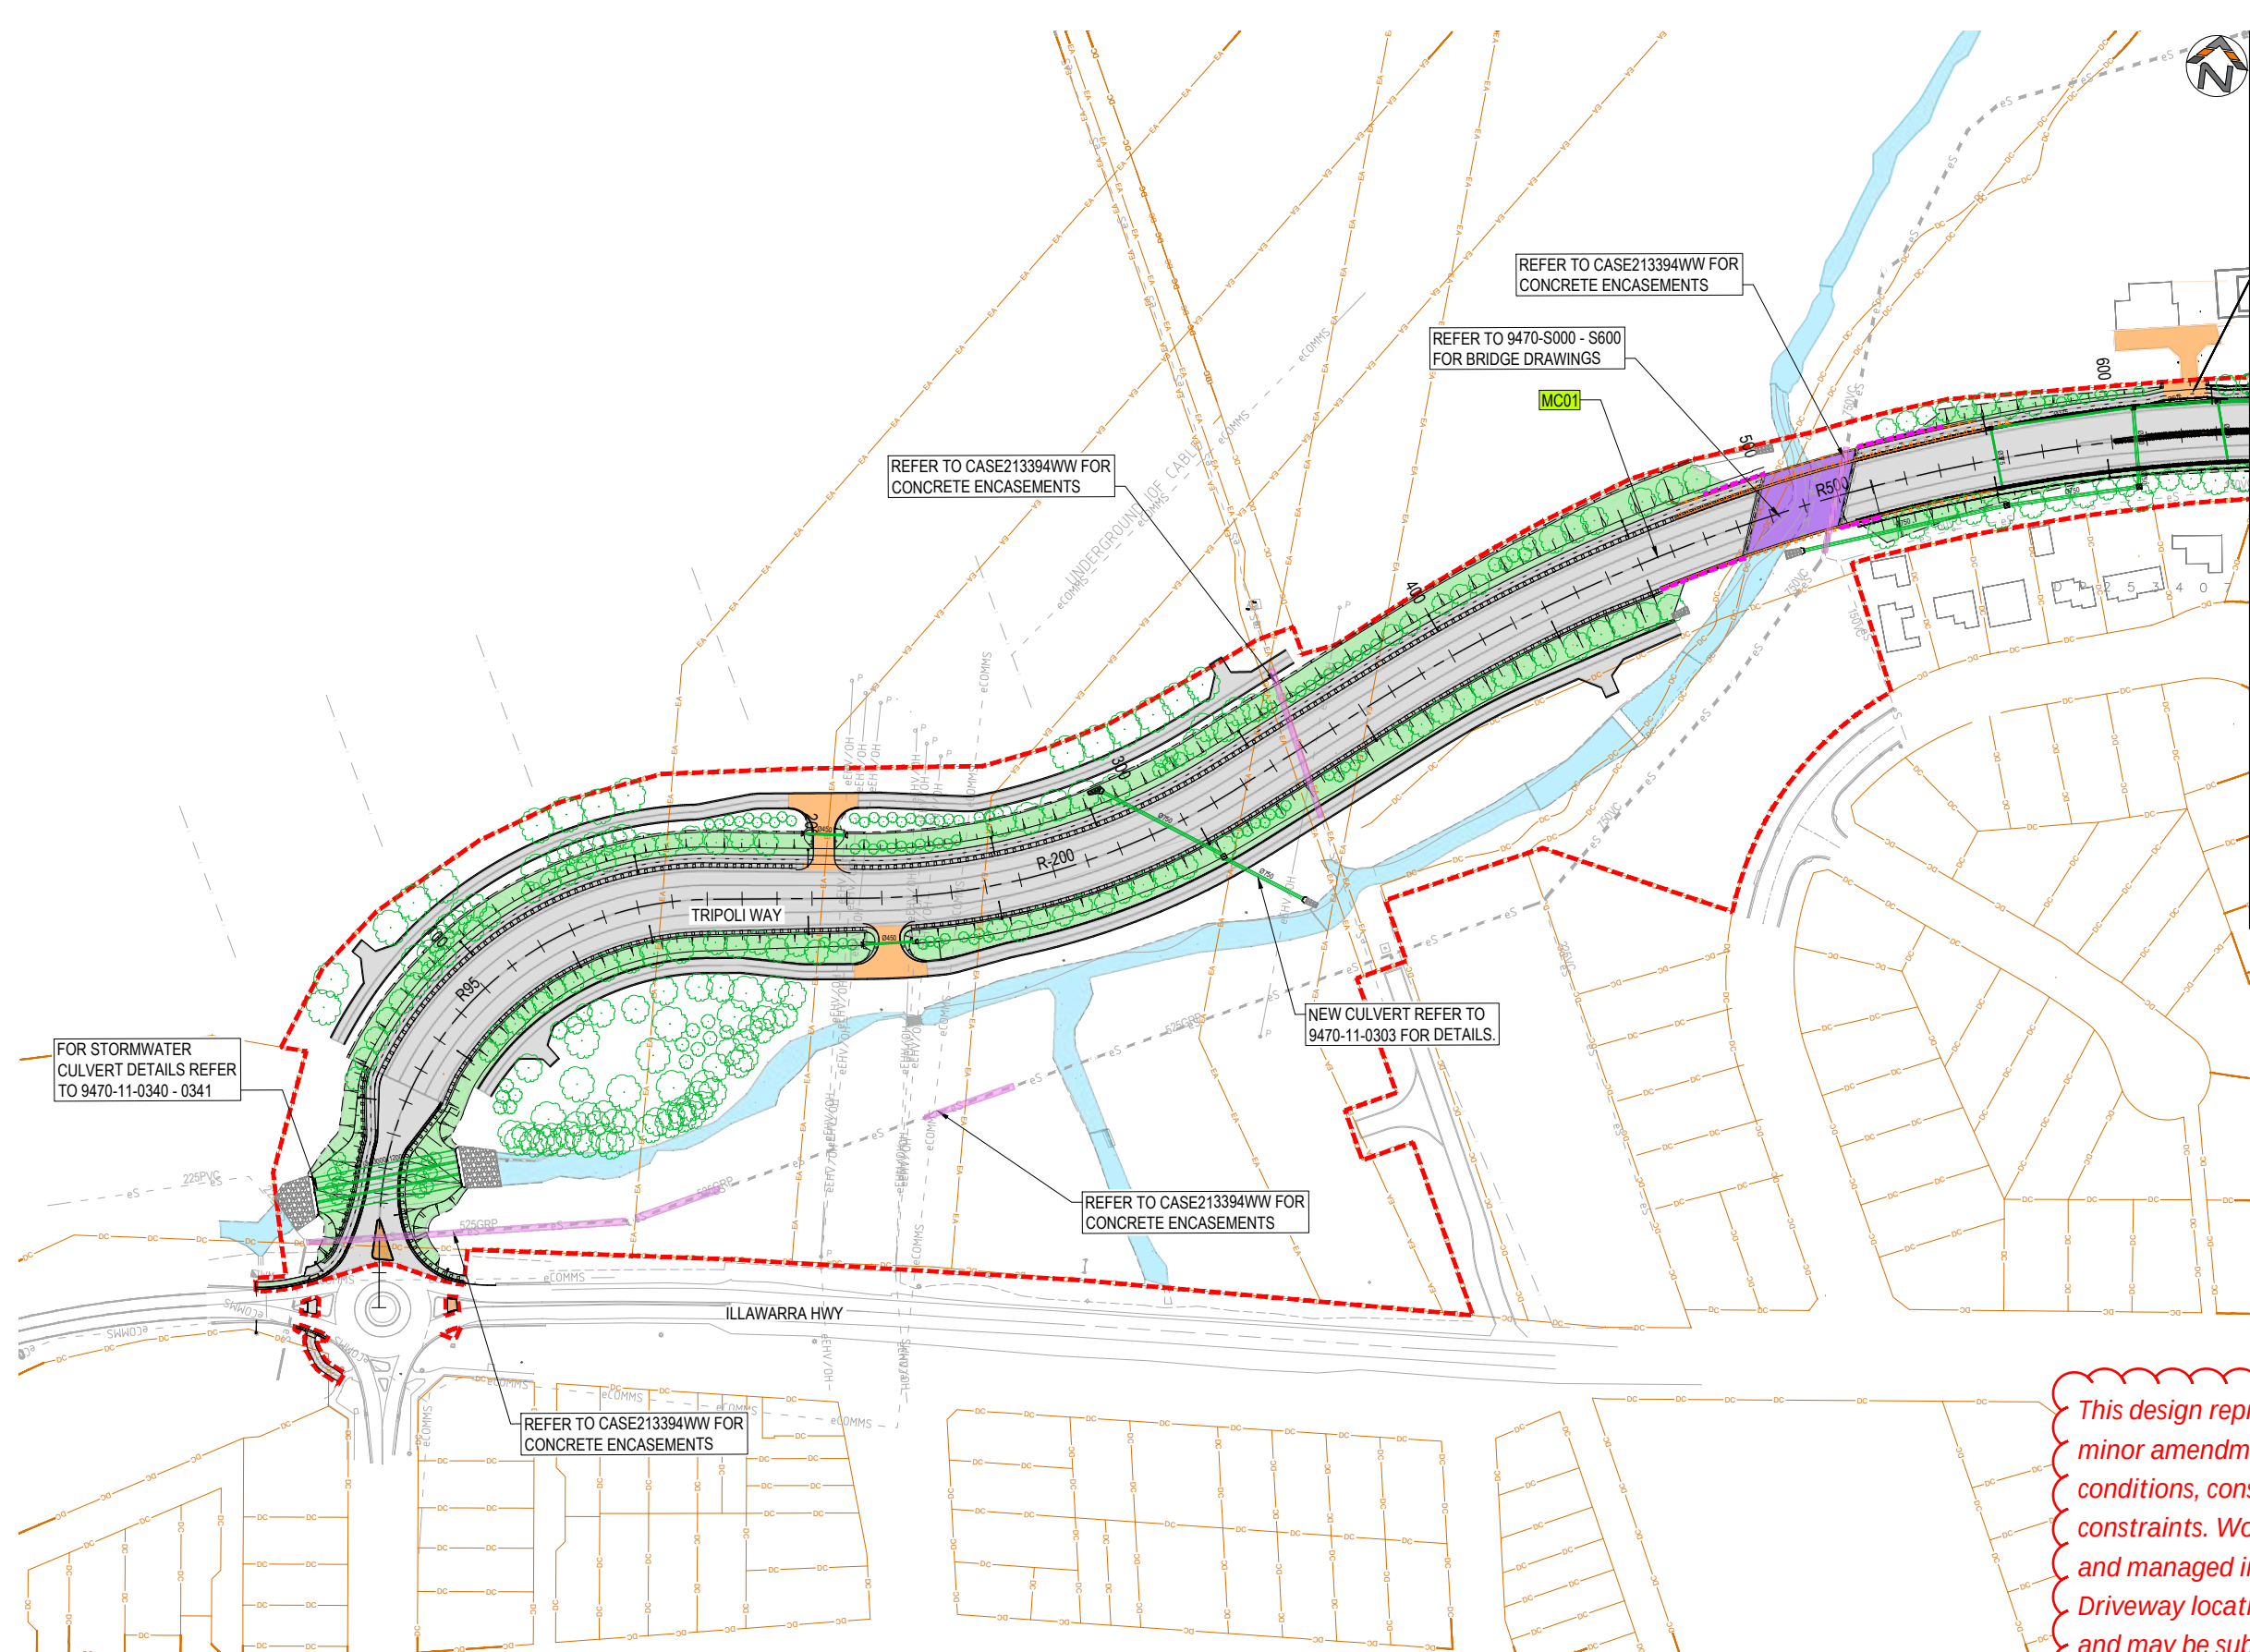

LEGEND


- SERVICE PROTECTION
- ROADWAY
- BRIDGE
- DRIVEWAYS
- LANDSCAPE
- SITE BOUNDARY
- NEW STORMWATER
- STREET LIGHTING
- NEW TREES

NOTES

- REFER TO 9470-11-0003 FOR GENERAL NOTES AND LEGEND

This design represents the proposed works and is subject to minor amendment during construction to accommodate site conditions, construction requirements and other relevant constraints. Works within the road reserve will be undertaken and managed in accordance with Council requirements. Driveway locations, levels and tie-ins shown are indicative and may be subject to adjustment during construction. Any required changes affecting individual properties will be coordinated with the relevant property owner

REV.	DESCRIPTION	DRAWN	DESIGNED	VERIFIED	APPROVED	DATE
2	ISSUED FOR CONSTRUCTION	LW	TTN	TTN	AN	9/06/2026
1	ISSUED FOR TENDER	LW	TTN	TTN	AN	14/05/2026
0	ISSUED FOR TENDER	LW	TTN	AN	DB	27/03/2026

 


PROJECT TITLE
TRIPOLI WAY EXTENSION

TRIPOLI WAY FROM - BROUGHTON AVE
TO HAMILTON RD ALBION PARK NSW

CLIENT
SHELLHARBOUR CITY COUNCIL
DRAWING STATUS
ISSUED FOR CONSTRUCTION
SCALE
1:1000
COORDINATE SYSTEM
MGA 2020 ZONE 56
DATUM
AHD
SHEET SIZE
A1
PROJECT NUMBER
9470-11

DRAWING TITLE
**GENERAL ARRANGEMENT
SHEET 01**
DRAWING NUMBER
0021
REVISION
2

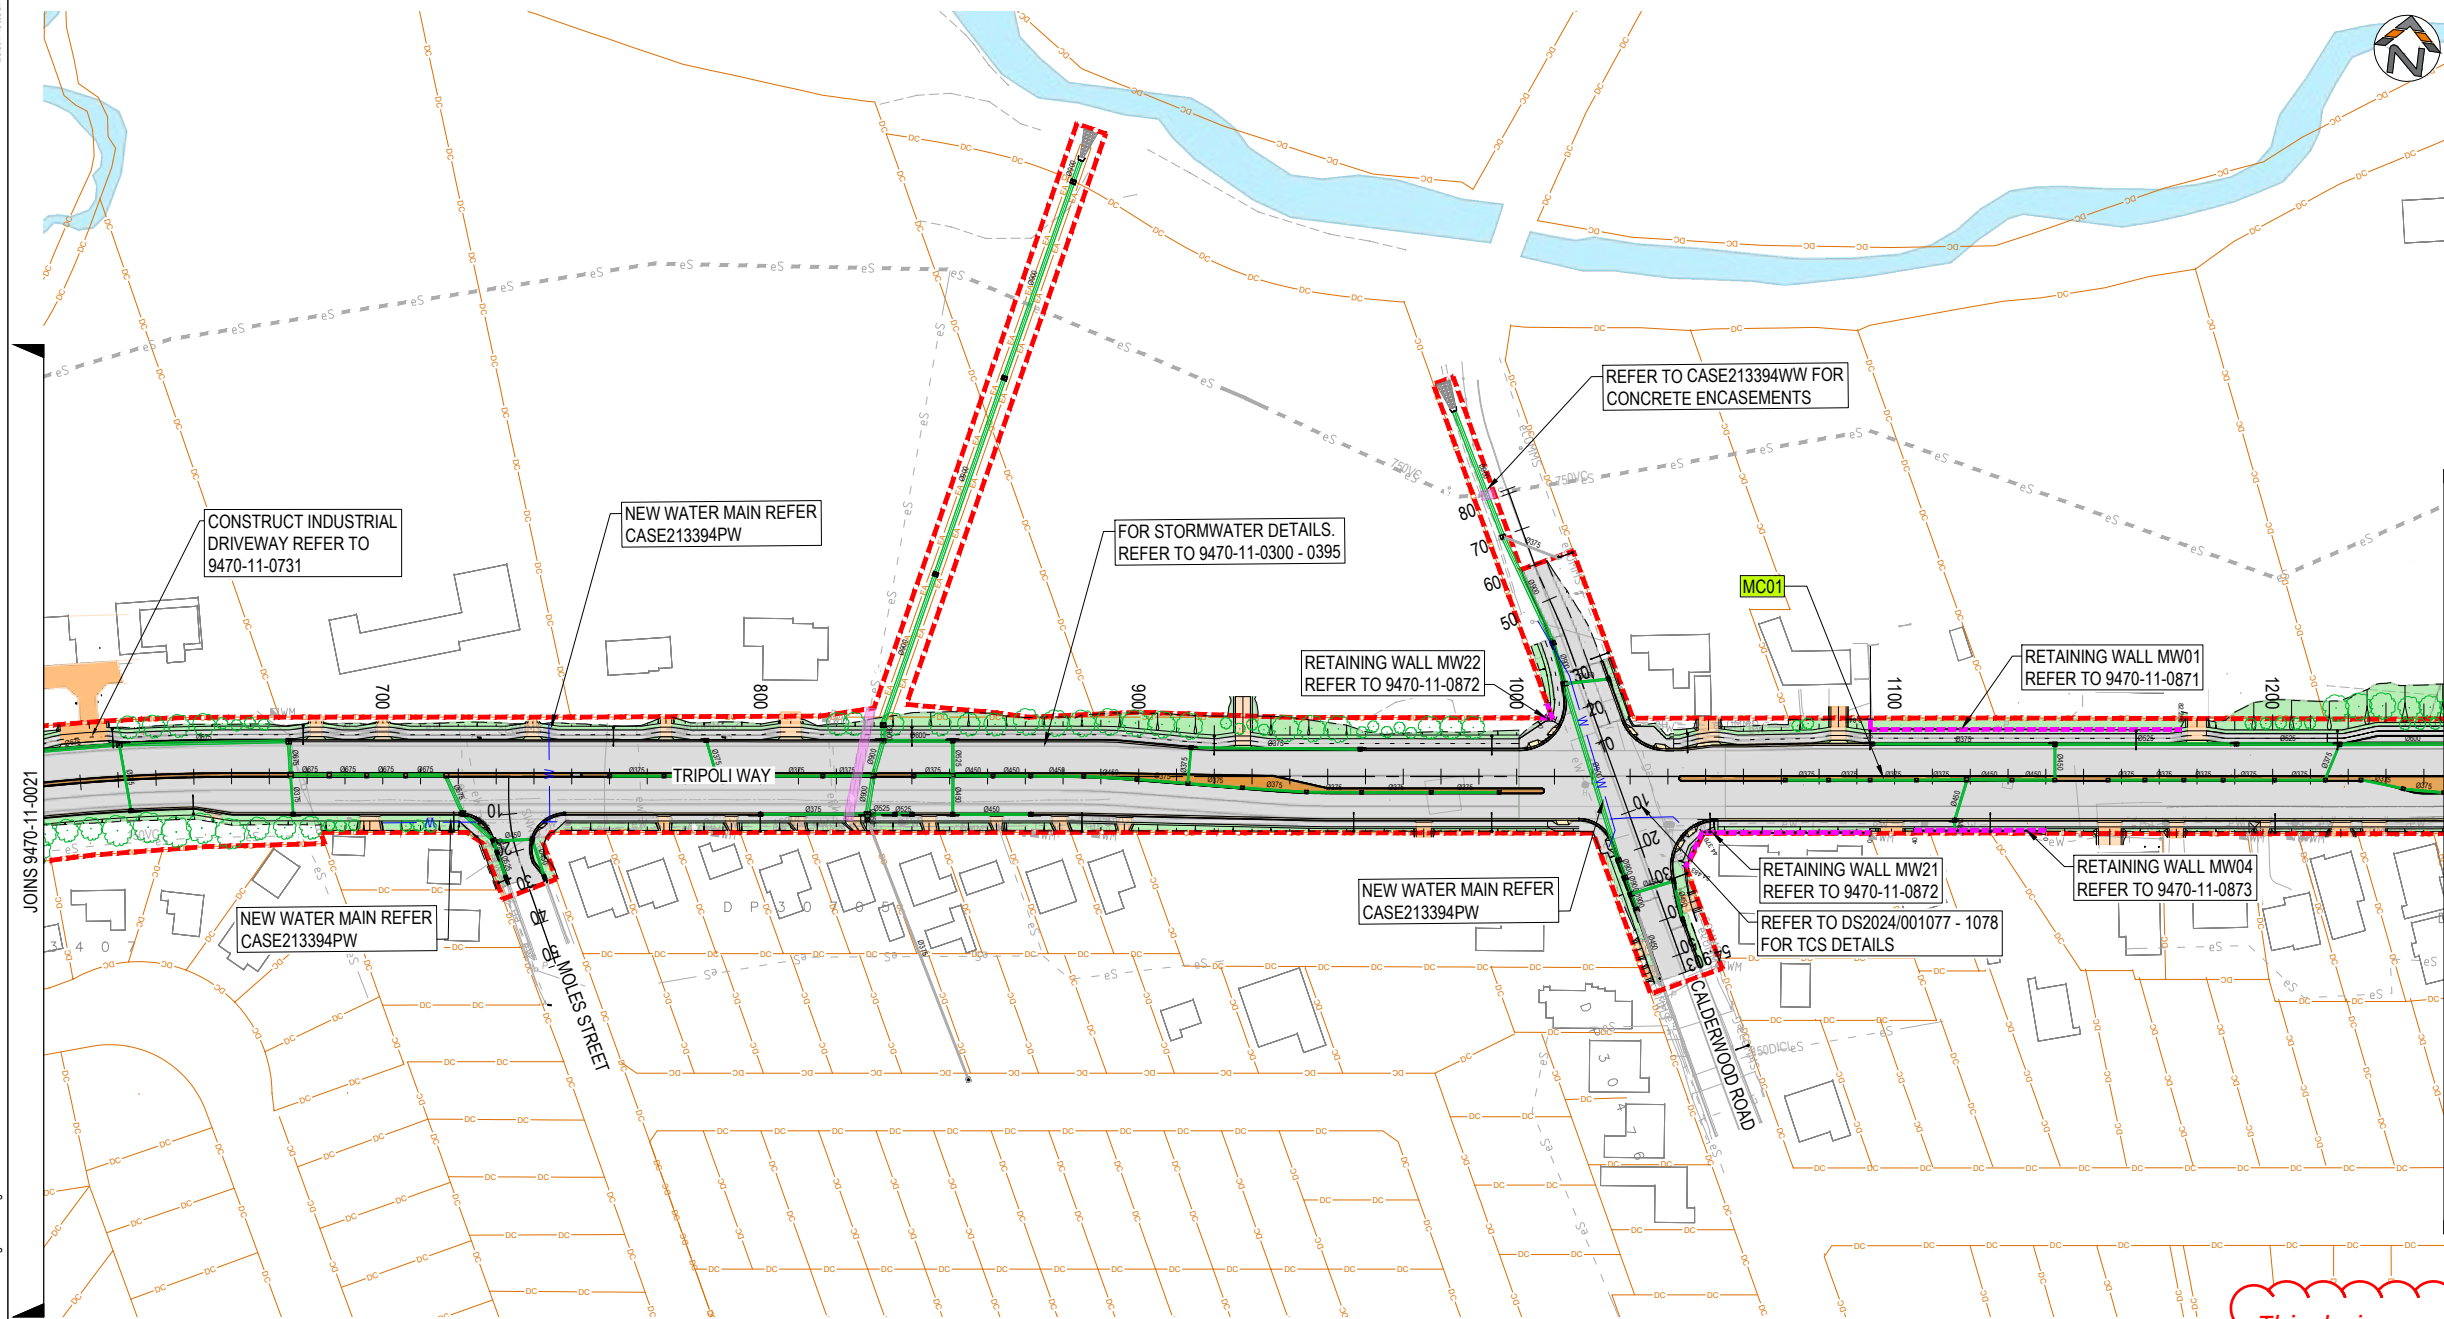

PLAN
SCALE 1:1000 @ A1

LEGEND


- SERVICE PROTECTION
- ROADWAY
- BRIDGE
- DRIVEWAYS
- LANDSCAPE
- SITE BOUNDARY
- NEW STORMWATER
- STREET LIGHTING
- NEW TREES

NOTES

- REFER TO 9470-11-0003 FOR GENERAL NOTES AND LEGEND

This design represents the proposed works and is subject to minor amendment during construction to accommodate site conditions, construction requirements and other relevant constraints. Works within the road reserve will be undertaken and managed in accordance with Council requirements. Driveway locations, levels and tie-ins shown are indicative and may be subject to adjustment during construction. Any required changes affecting individual properties will be coordinated with the relevant property owner

REV.	DESCRIPTION	DRAWN	DESIGNED	VERIFIED	APPROVED	DATE
2	ISSUED FOR CONSTRUCTION	LW	TTN	TTN	AN	9/06/2026
1	ISSUED FOR TENDER	LW	TTN	TTN	AN	14/05/2026
0	ISSUED FOR TENDER	LW	TTN	AN	DB	27/03/2026

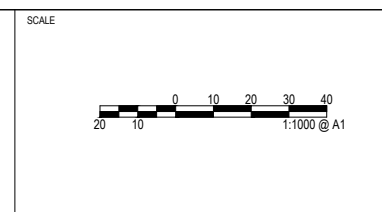


PROJECT TITLE
TRIPOLI WAY EXTENSION

TRIPOLI WAY FROM - BROUGHTON AVE
TO HAMILTON RD ALBION PARK NSW

CLIENT
SHELLHARBOUR CITY COUNCIL
DRAWING STATUS
ISSUED FOR CONSTRUCTION
SCALE
1:1000
COORDINATE SYSTEM
MGA 2020 ZONE 56
DATUM
AHD
SHEET SIZE
A1
PROJECT NUMBER
9470-11

DRAWING TITLE
GENERAL ARRANGEMENT
SHEET 02
DRAWING NUMBER
0022
REVISION
2

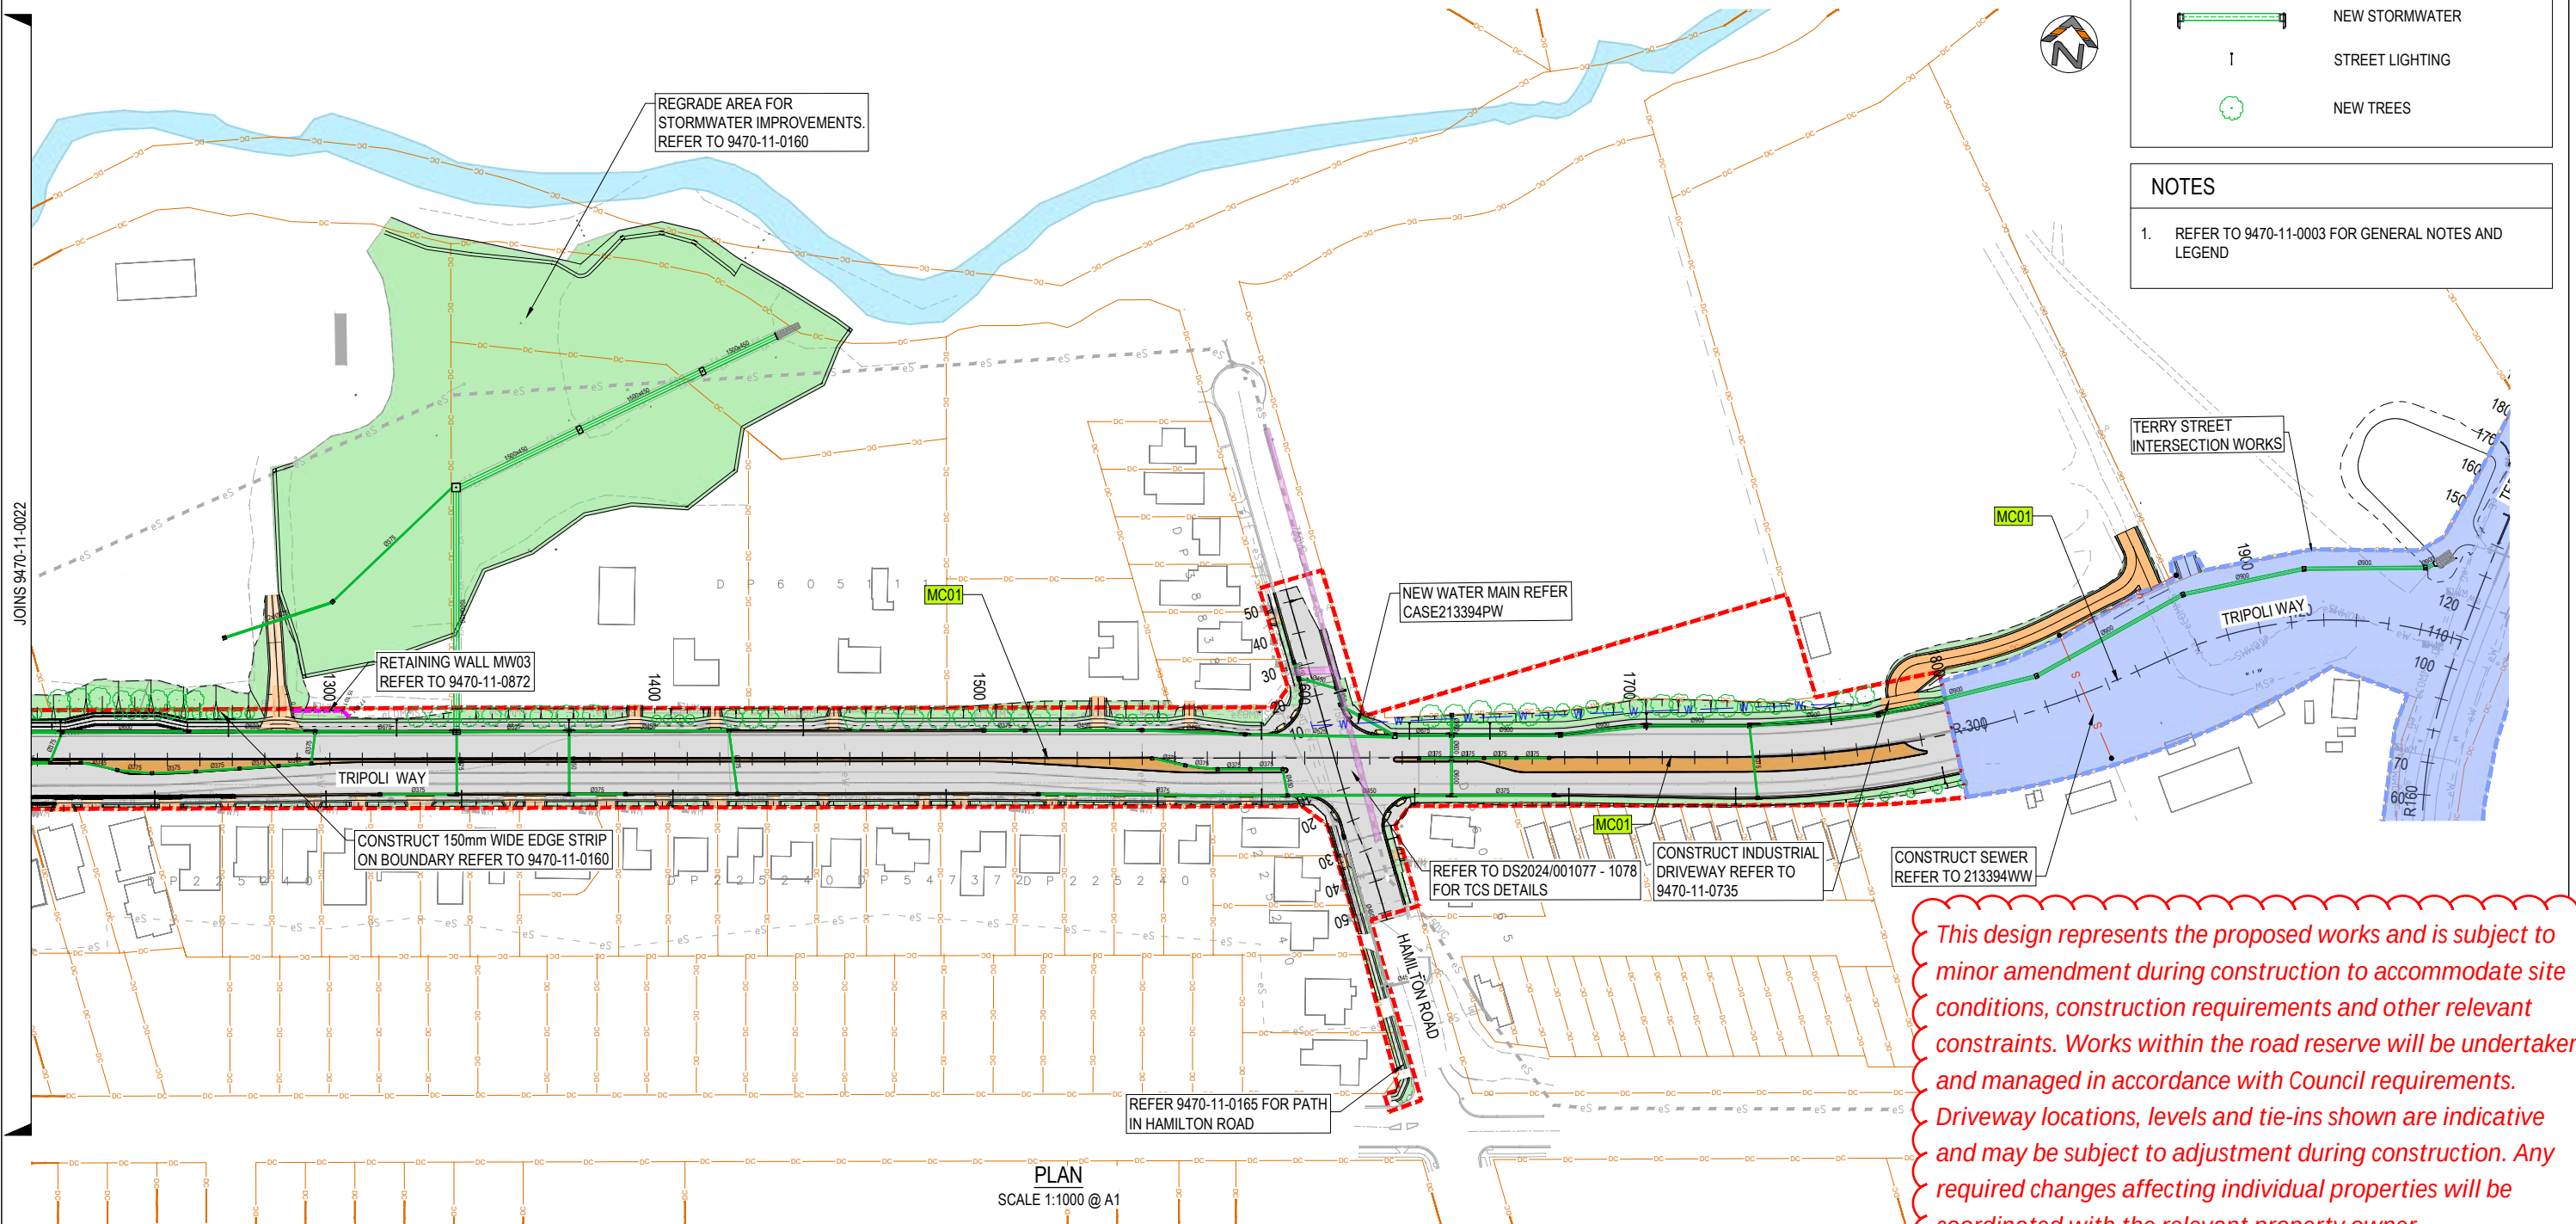

LEGEND

SERVICE PROTECTION

ROADWAY

BRIDGE

DRIVEWAYS

LANDSCAPE

SITE BOUNDARY

NEW STORMWATER

STREET LIGHTING

NEW TREES

NOTES

1. REFER TO 9470-11-0003 FOR GENERAL NOTES AND LEGEND

This design represents the proposed works and is subject to minor amendment during construction to accommodate site conditions, construction requirements and other relevant constraints. Works within the road reserve will be undertaken and managed in accordance with Council requirements. Driveway locations, levels and tie-ins shown are indicative and may be subject to adjustment during construction. Any required changes affecting individual properties will be coordinated with the relevant property owner

REV.	DESCRIPTION	DRAWN	DESIGNED	VERIFIED	APPROVED	DATE
2	ISSUED FOR CONSTRUCTION	LW	TTN	TTN	AN	9/06/2026
1	ISSUED FOR TENDER	LW	TTN	TTN	AN	14/05/2026
0	ISSUED FOR TENDER	LW	TTN	AN	DB	27/03/2026

CLIENT

DESIGN TEAM

SCALE

PROJECT TITLE

TRIPOLI WAY EXTENSION

TRIPOLI WAY FROM - BROUGHTON AVE TO HAMILTON RD ALBION PARK NSW

CLIENT

SHELLHARBOUR CITY COUNCIL

DRAWING STATUS

ISSUED FOR CONSTRUCTION

SCALE

1:1000

COORDINATE SYSTEM

MGA 2020 ZONE 56

DATUM

AHD

SHEET SIZE

A1

PROJECT NUMBER

9470-11

DRAWING TITLE


GENERAL ARRANGEMENT SHEET 03

DRAWING NUMBER

0023

REVISION

2

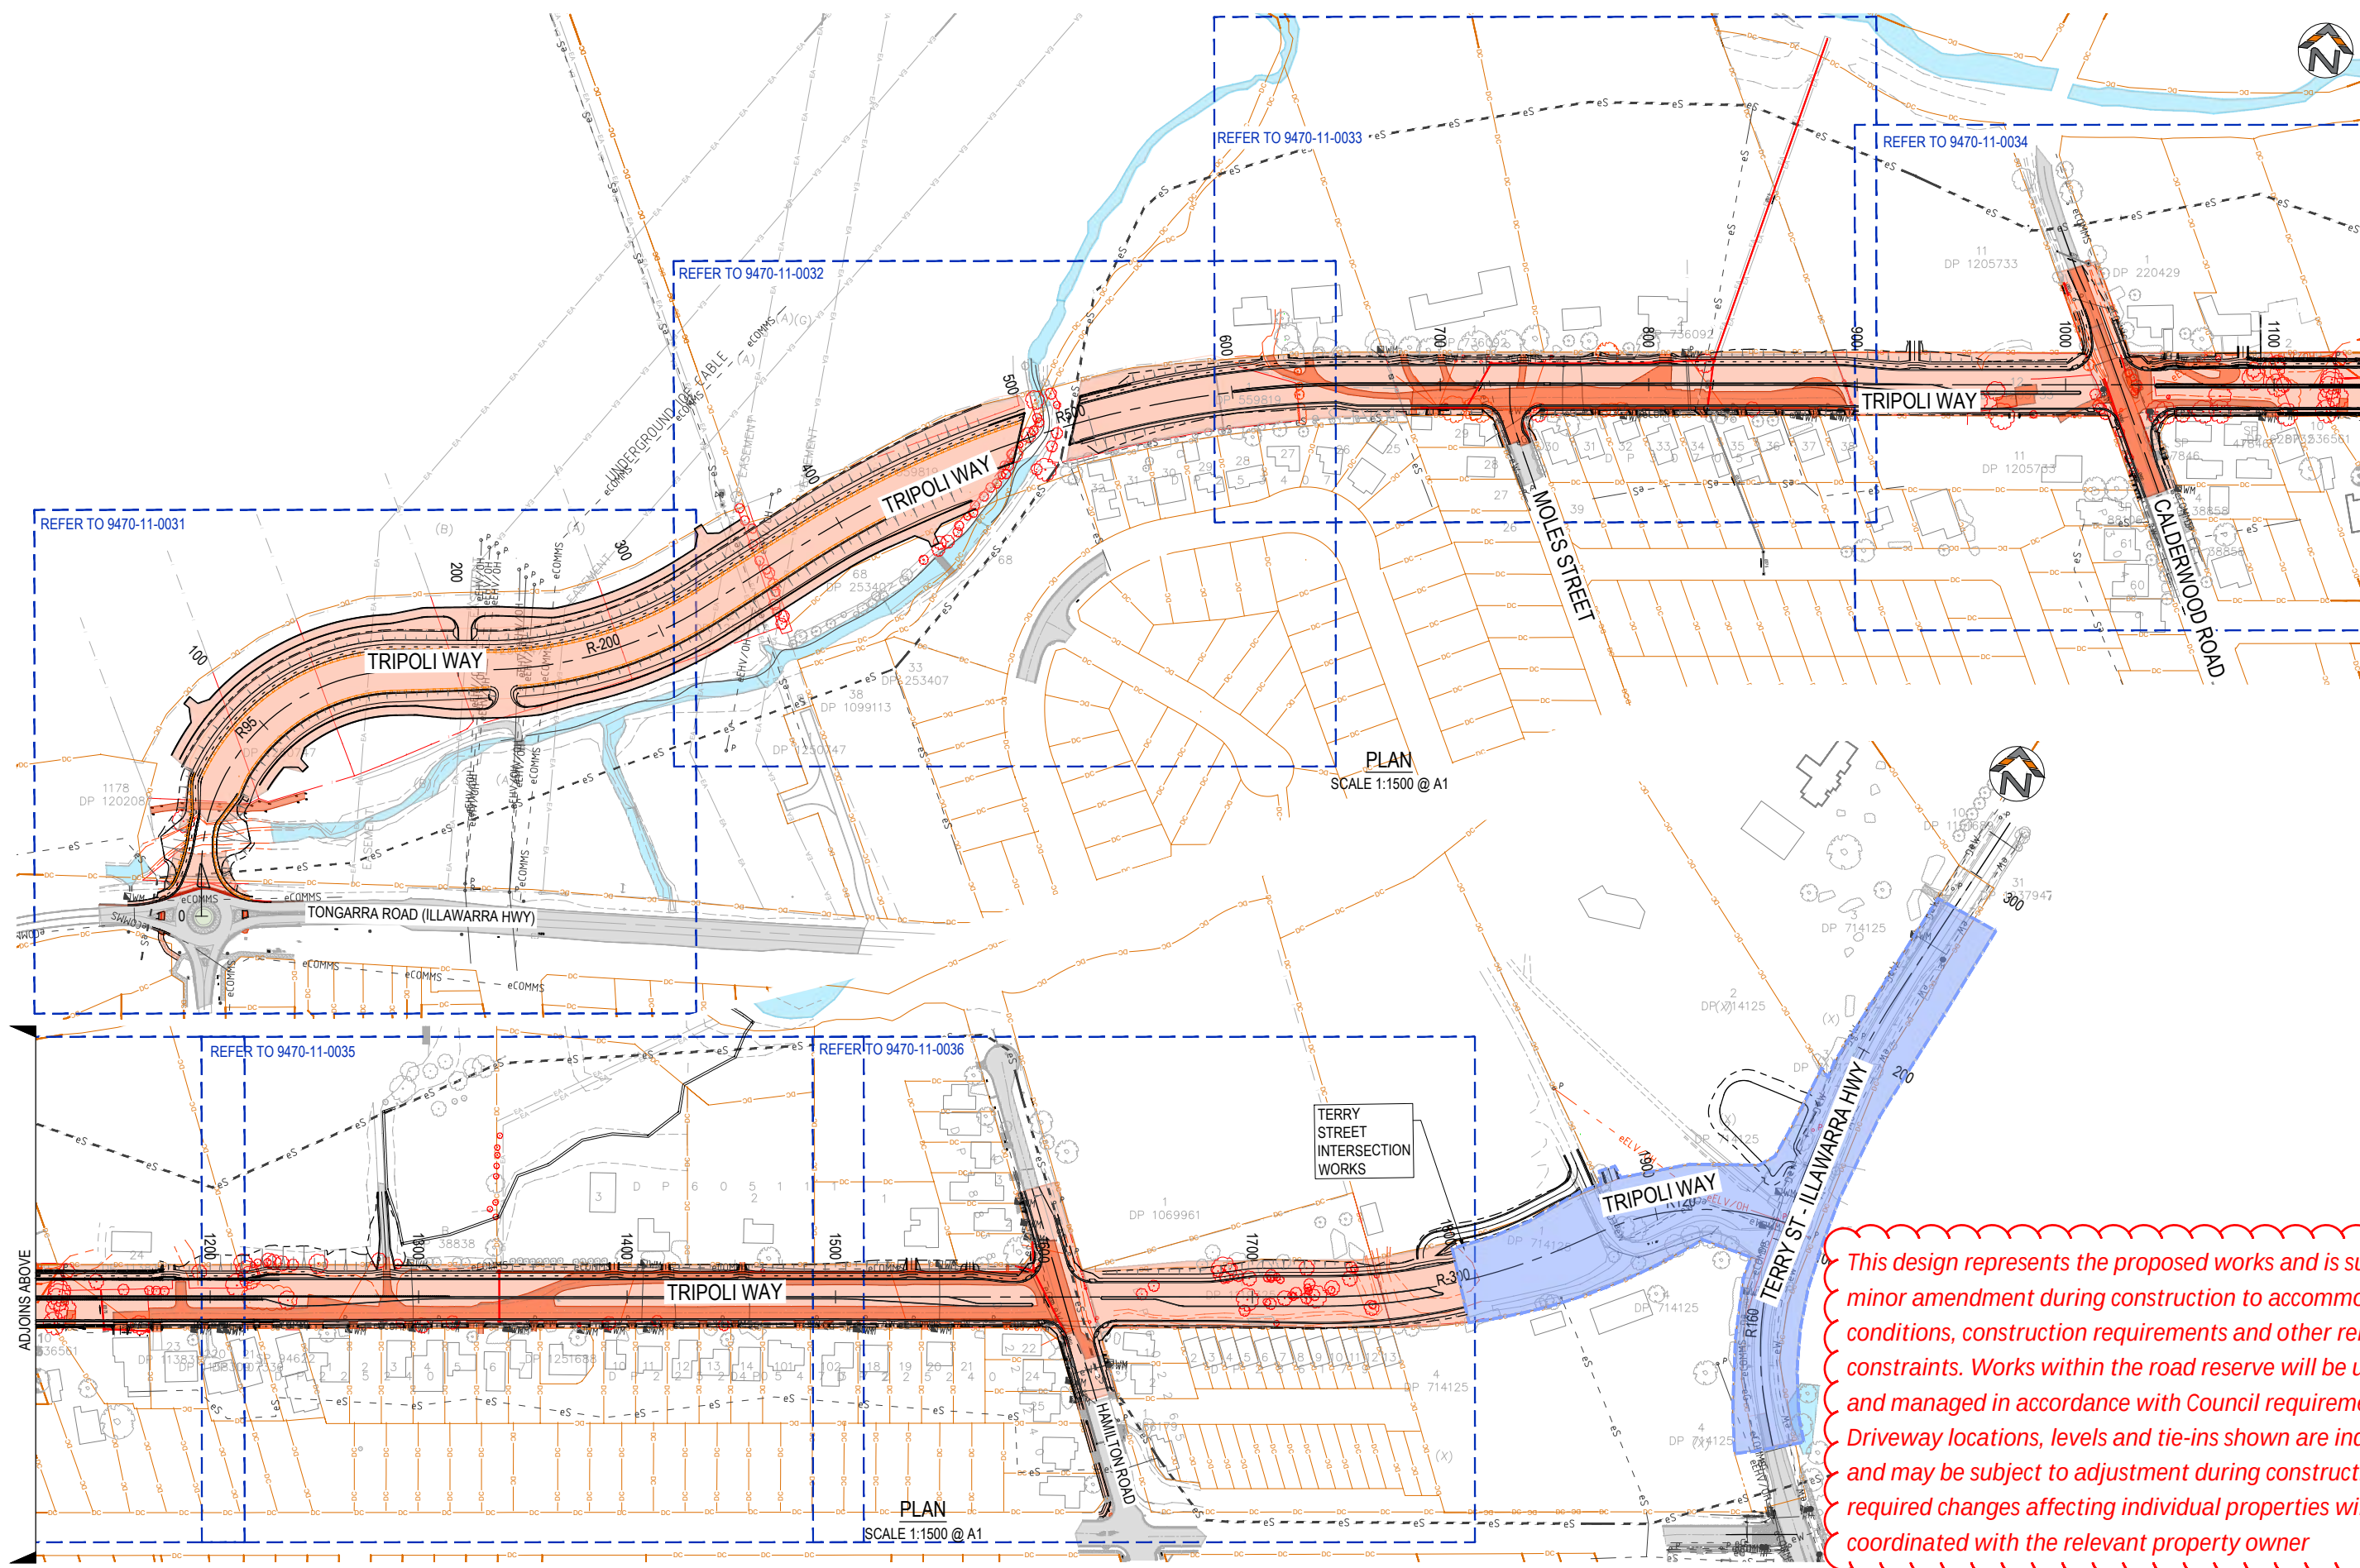

This design represents the proposed works and is subject to minor amendment during construction to accommodate site conditions, construction requirements and other relevant constraints. Works within the road reserve will be undertaken and managed in accordance with Council requirements. Driveway locations, levels and tie-ins shown are indicative and may be subject to adjustment during construction. Any required changes affecting individual properties will be coordinated with the relevant property owner

REV.	DESCRIPTION	DRAWN	DESIGNED	VERIFIED	APPROVED	DATE
2	ISSUED FOR CONSTRUCTION	LW	TTN	TTN	AN	9/06/2026
1	ISSUED FOR TENDER	LW	TTN	TTN	AN	14/05/2026
0	ISSUED FOR TENDER	LW	TTN	AN	DB	27/03/2026


CLIENT


SHELLHARBOUR CITY COUNCIL

DESIGN TEAM


www.indesco.com.au

SCALE

 
1:1500 @ A1

PROJECT TITLE

TRIPOLI WAY EXTENSION

TRIPOLI WAY FROM - BROUGHTON AVE
TO HAMILTON RD ALBION PARK NSW

CLIENT

SHELLHARBOUR CITY COUNCIL

DRAWING STATUS

ISSUED FOR CONSTRUCTION

SCALE

1:1500

COORDINATE SYSTEM

MGA 2020 ZONE 56

DATUM

AHD

SHEET SIZE

A1

PROJECT NUMBER

9470-11

DRAWING TITLE


DEMOLITION
KEY PLAN

DRAWING NUMBER

0030

REVISION

2

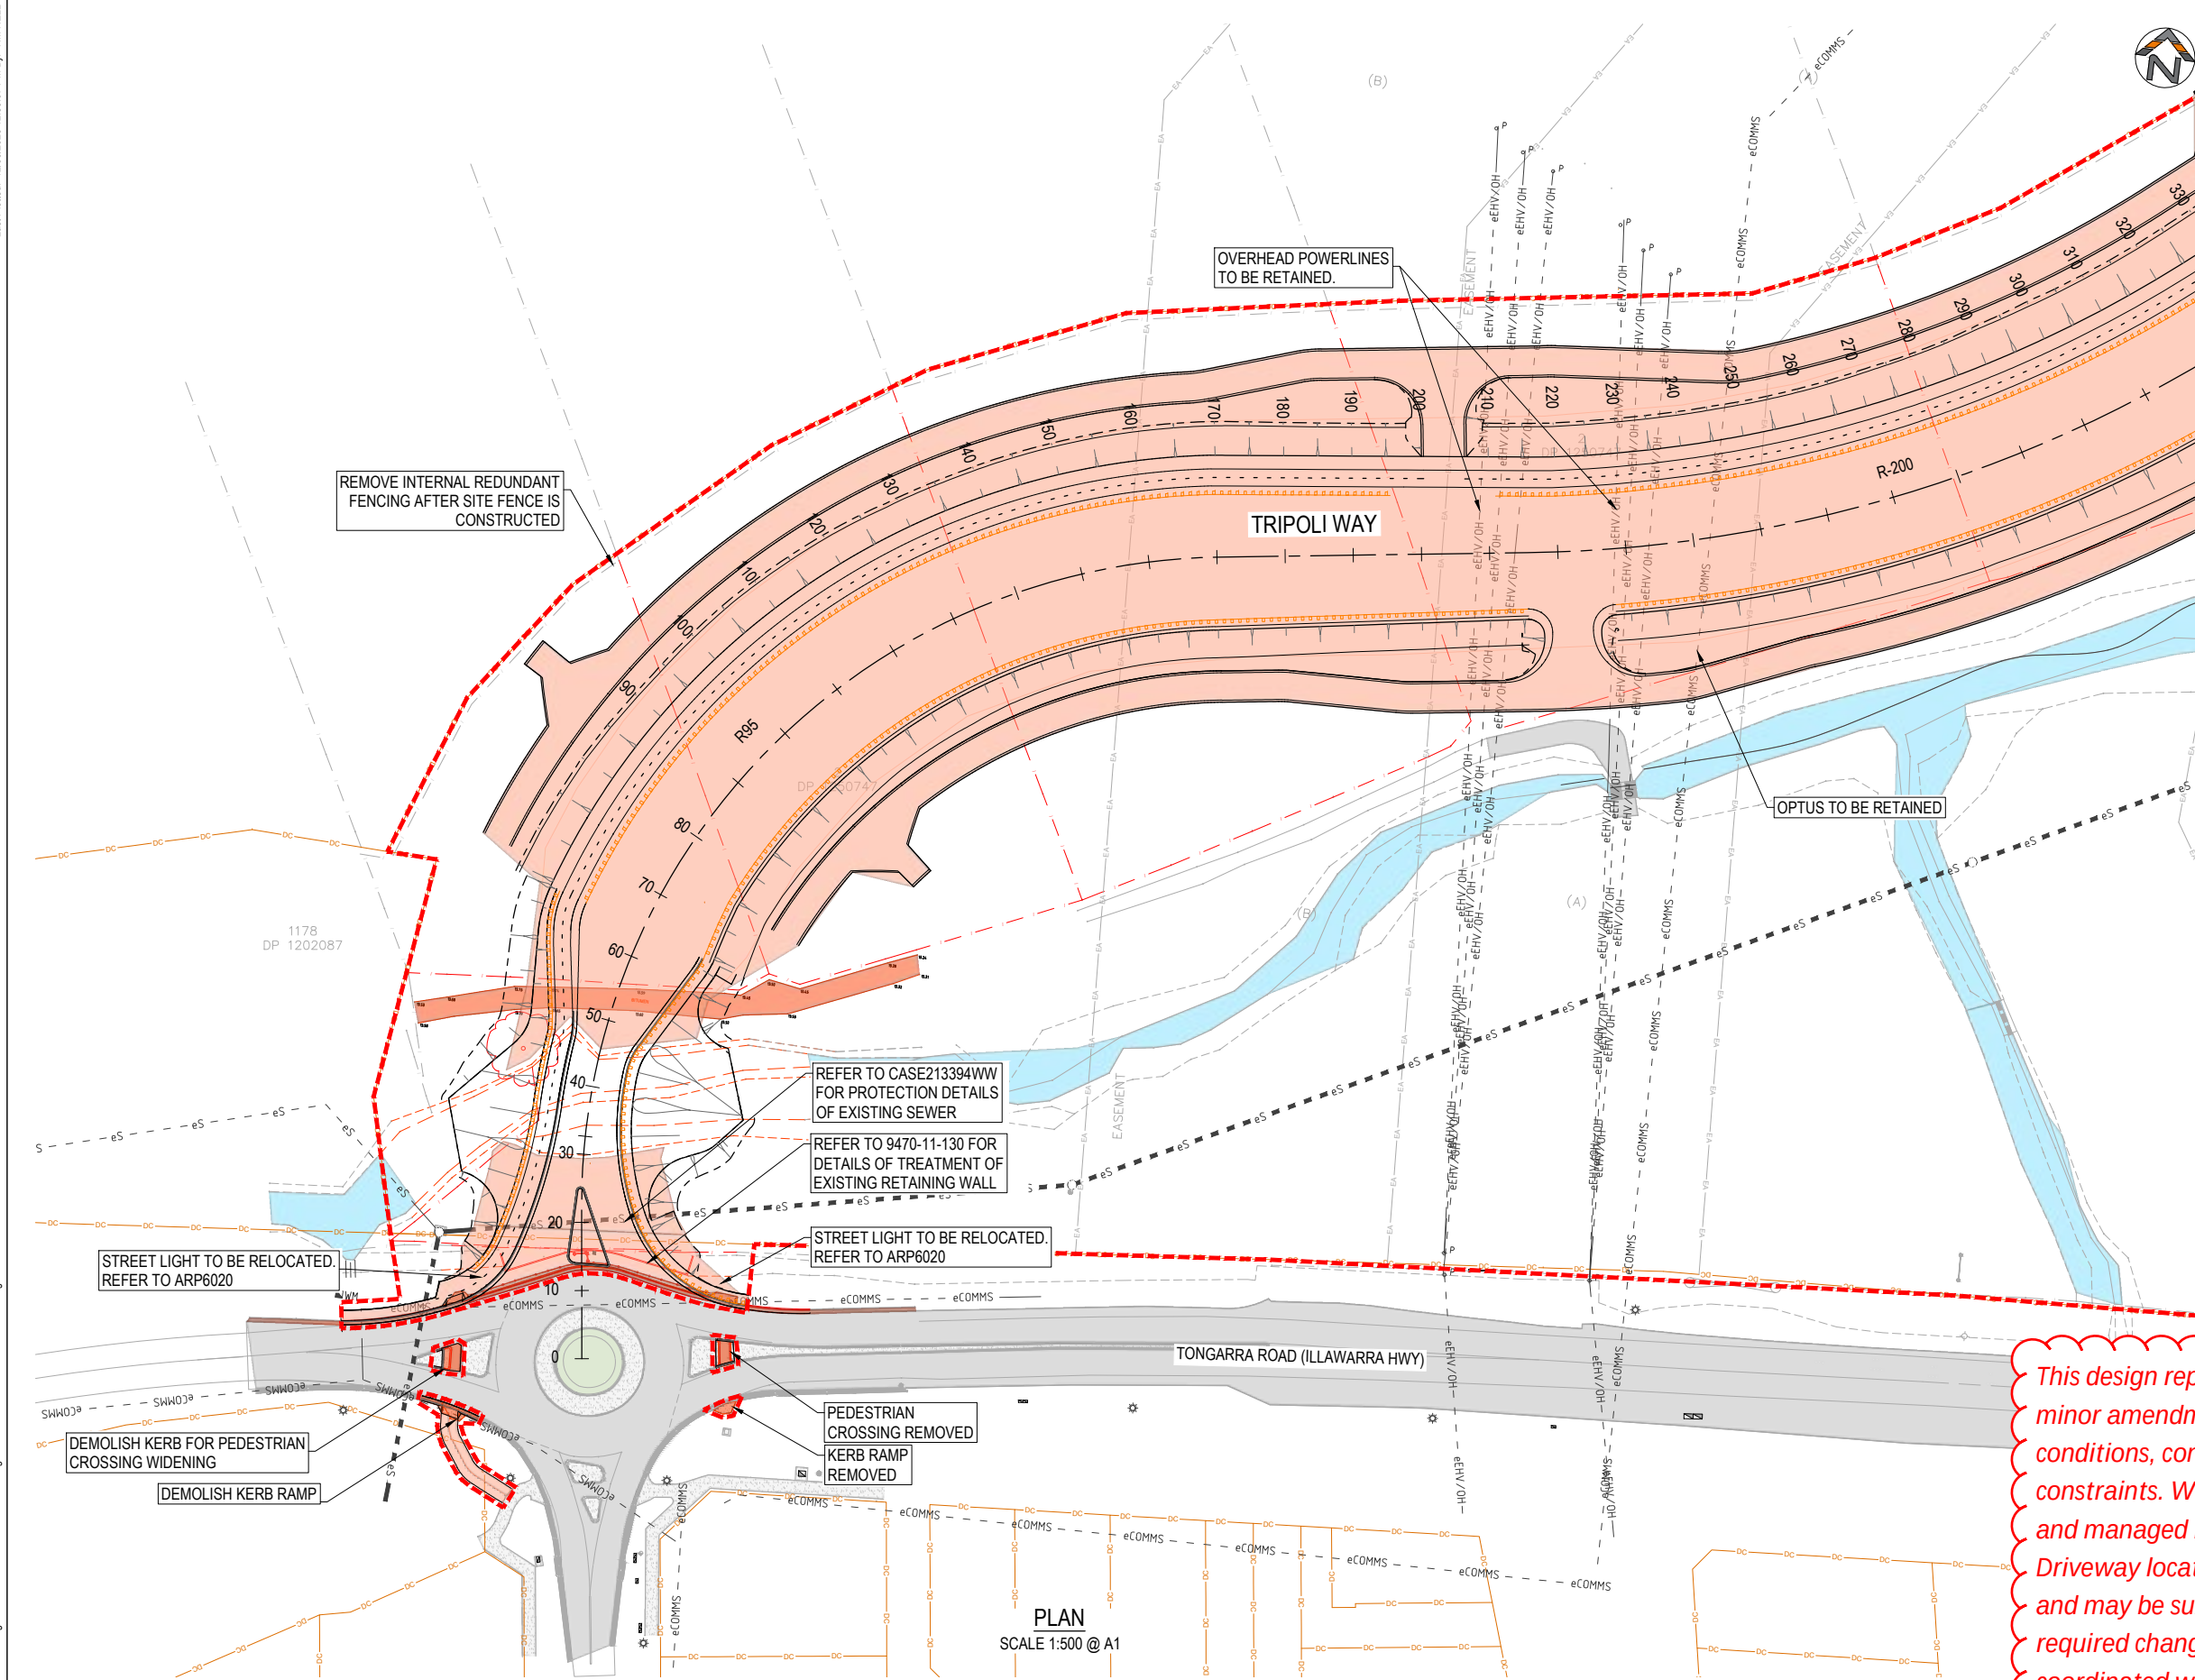

LEGEND


- TO BE DEMOLISHED
- TREES TO BE RETAINED
- TREES TO BE REMOVED
- DC CADASTRAL BOUNDARY (SURVEY)
- GIS BOUNDARY
- EASEMENTS
- INTERNAL FENCING TO BE RETAINED
- INTERNAL FENCING TO BE REMOVED
- STORMWATER TO BE RETAINED
- STORMWATER TO BE REMOVED
- EXISTING PAVEMENT
- EXISTING MEDIANS
- EXISTING VERGE
- PAVEMENT TO BE REMOVED
- WATERWAY
- CLEARING ZONE

REMOVE AND/OR DEMOLISH EVERYTHING WITHIN THE HATCHED CLEARING AREA THAT INTERFERES WITH THE WORKS. ITEMS TO BE REMOVED MAY INCLUDE, BUT NOT LIMITED TO, STORMWATER, SUBSURFACE DRAINAGE, PAVEMENTS, KERBING, STREET FURNITURE, GUIDEPOSTS AND SIGNAGE.

- NOTES**
- REFER TO 9470-11-0003 FOR GENERAL NOTES AND LEGEND
 - GAIN APPROVAL FROM PRINCIPAL BEFORE DISPOSAL OF SIGNS

This design represents the proposed works and is subject to minor amendment during construction to accommodate site conditions, construction requirements and other relevant constraints. Works within the road reserve will be undertaken and managed in accordance with Council requirements. Driveway locations, levels and tie-ins shown are indicative and may be subject to adjustment during construction. Any required changes affecting individual properties will be coordinated with the relevant property owner

REV.	DESCRIPTION	DRAWN	DESIGNED	VERIFIED	APPROVED	DATE
2	ISSUED FOR CONSTRUCTION	LW	TTN	TTN	AN	9/06/2026
1	ISSUED FOR TENDER	LW	TTN	TTN	AN	14/05/2026
0	ISSUED FOR TENDER	LW	TTN	AN	DB	27/03/2026

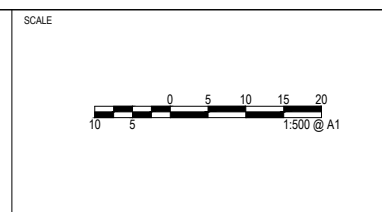

PROJECT TITLE
TRIPOLI WAY EXTENSION

TRIPOLI WAY FROM - BROUGHTON AVE
TO HAMILTON RD ALBION PARK NSW

CLIENT
SHELLHARBOUR CITY COUNCIL

DRAWING STATUS
ISSUED FOR CONSTRUCTION

SCALE
1:500

COORDINATE SYSTEM
MGA 2020 ZONE 56


DATUM
AHD

SHEET SIZE
A1

DRAWING TITLE
**DEMOLITION PLAN
SHEET 1**

DRAWING NUMBER
0031

REVISION
2

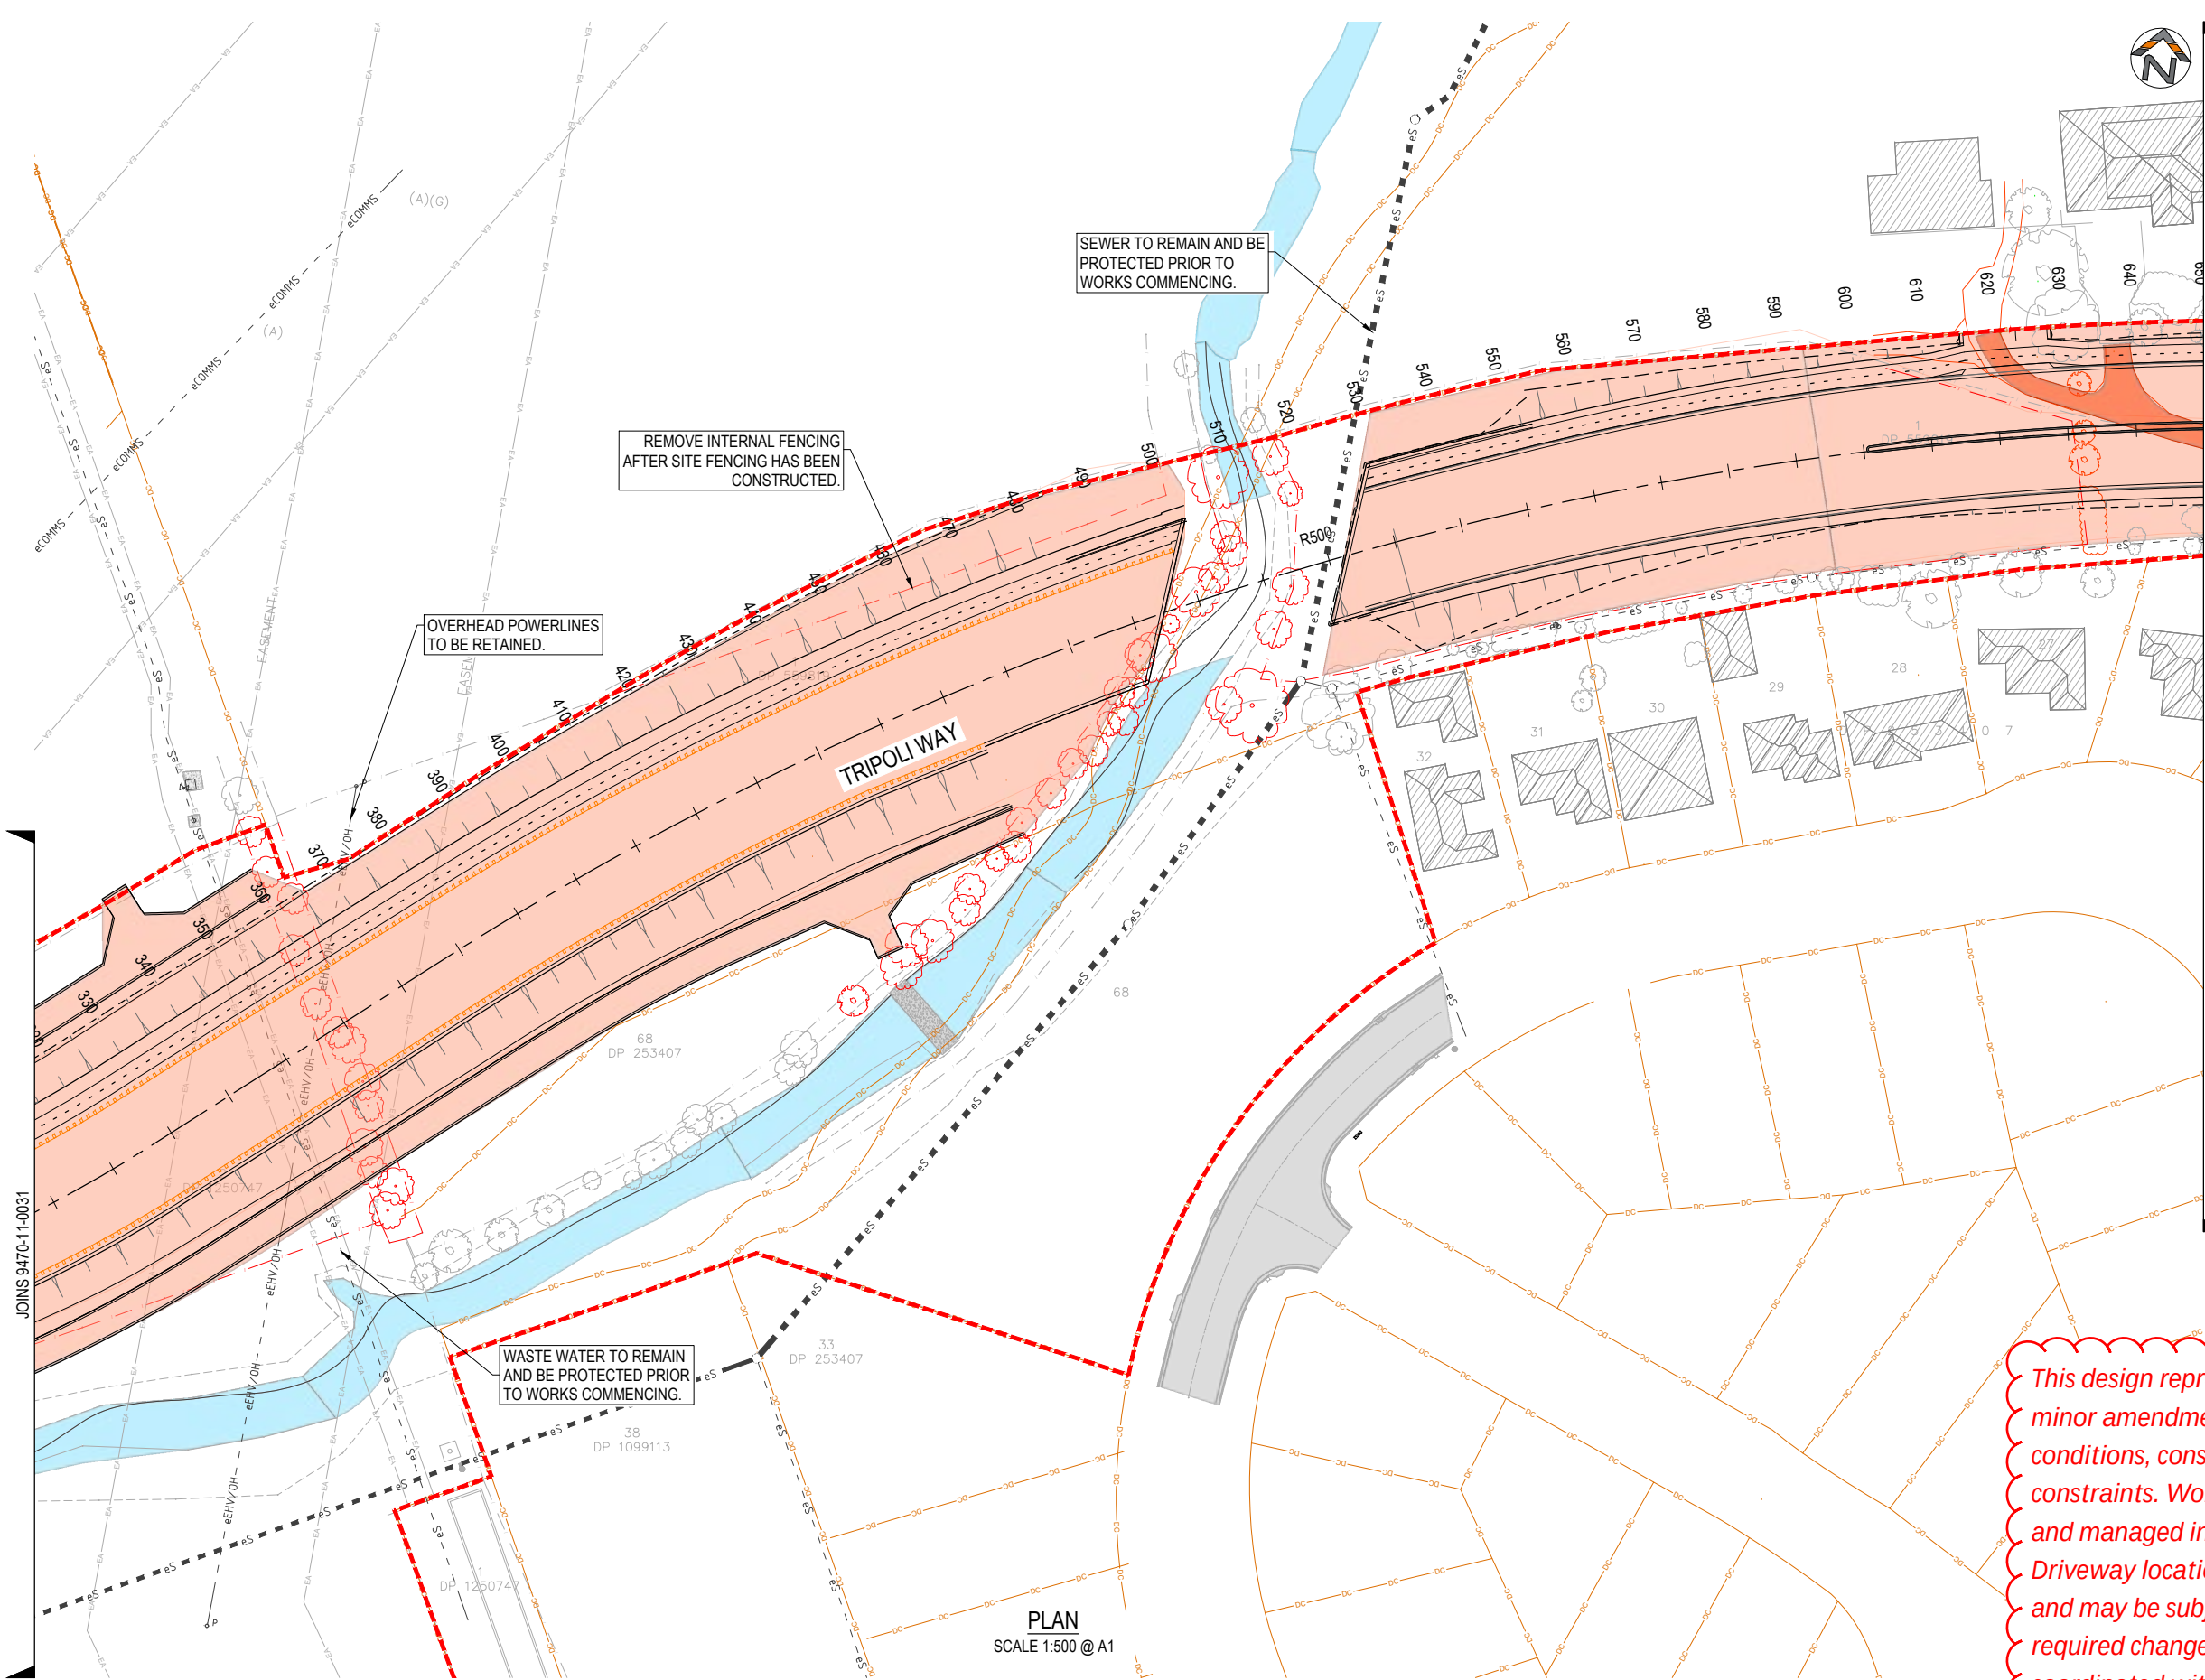

LEGEND


- TO BE DEMOLISHED
- TREES TO BE RETAINED
- TREES TO BE REMOVED
- DC CADASTRAL BOUNDARY (SURVEY)
- GIS BOUNDARY
- EASEMENTS
- INTERNAL FENCING TO BE RETAINED
- INTERNAL FENCING TO BE REMOVED
- STORMWATER TO BE RETAINED
- STORMWATER TO BE REMOVED
- EXISTING PAVEMENT
- EXISTING MEDIANS
- EXISTING VERGE
- PAVEMENT TO BE REMOVED
- WATERWAY
- CLEARING ZONE

REMOVE AND/OR DEMOLISH EVERYTHING WITHIN THE HATCHED CLEARING AREA THAT INTERFERES WITH THE WORKS. ITEMS TO BE REMOVED MAY INCLUDE, BUT NOT LIMITED TO, STORMWATER, SUBSURFACE DRAINAGE, PAVEMENTS, KERBING, STREET FURNITURE, GUIDEPOSTS AND SIGNAGE.

- NOTES**
- REFER TO 9470-11-0003 FOR GENERAL NOTES AND LEGEND
 - GAIN APPROVAL FROM PRINCIPAL BEFORE DISPOSAL OF SIGNS

This design represents the proposed works and is subject to minor amendment during construction to accommodate site conditions, construction requirements and other relevant constraints. Works within the road reserve will be undertaken and managed in accordance with Council requirements. Driveway locations, levels and tie-ins shown are indicative and may be subject to adjustment during construction. Any required changes affecting individual properties will be coordinated with the relevant property owner

REV.	DESCRIPTION	DRAWN	DESIGNED	VERIFIED	APPROVED	DATE
2	ISSUED FOR CONSTRUCTION	LW	TTN	TTN	AN	9/06/2026
1	ISSUED FOR TENDER	LW	TTN	TTN	AN	14/05/2026
0	ISSUED FOR TENDER	LW	TTN	AN	DB	27/03/2026

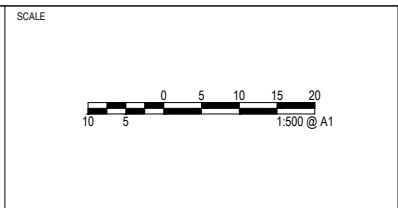

PROJECT TITLE
TRIPOLI WAY EXTENSION

TRIPOLI WAY FROM - BROUGHTON AVE
TO HAMILTON RD ALBION PARK NSW

CLIENT
SHELLHARBOUR CITY COUNCIL


DRAWING STATUS
ISSUED FOR CONSTRUCTION

SCALE 1:500	COORDINATE SYSTEM MGA 2020 ZONE 56	DATUM AHD
SHEET SIZE A1	PROJECT NUMBER 9470-11	

DRAWING TITLE
**DEMOLITION PLAN
SHEET 2**

DRAWING NUMBER
0032

REVISION
2

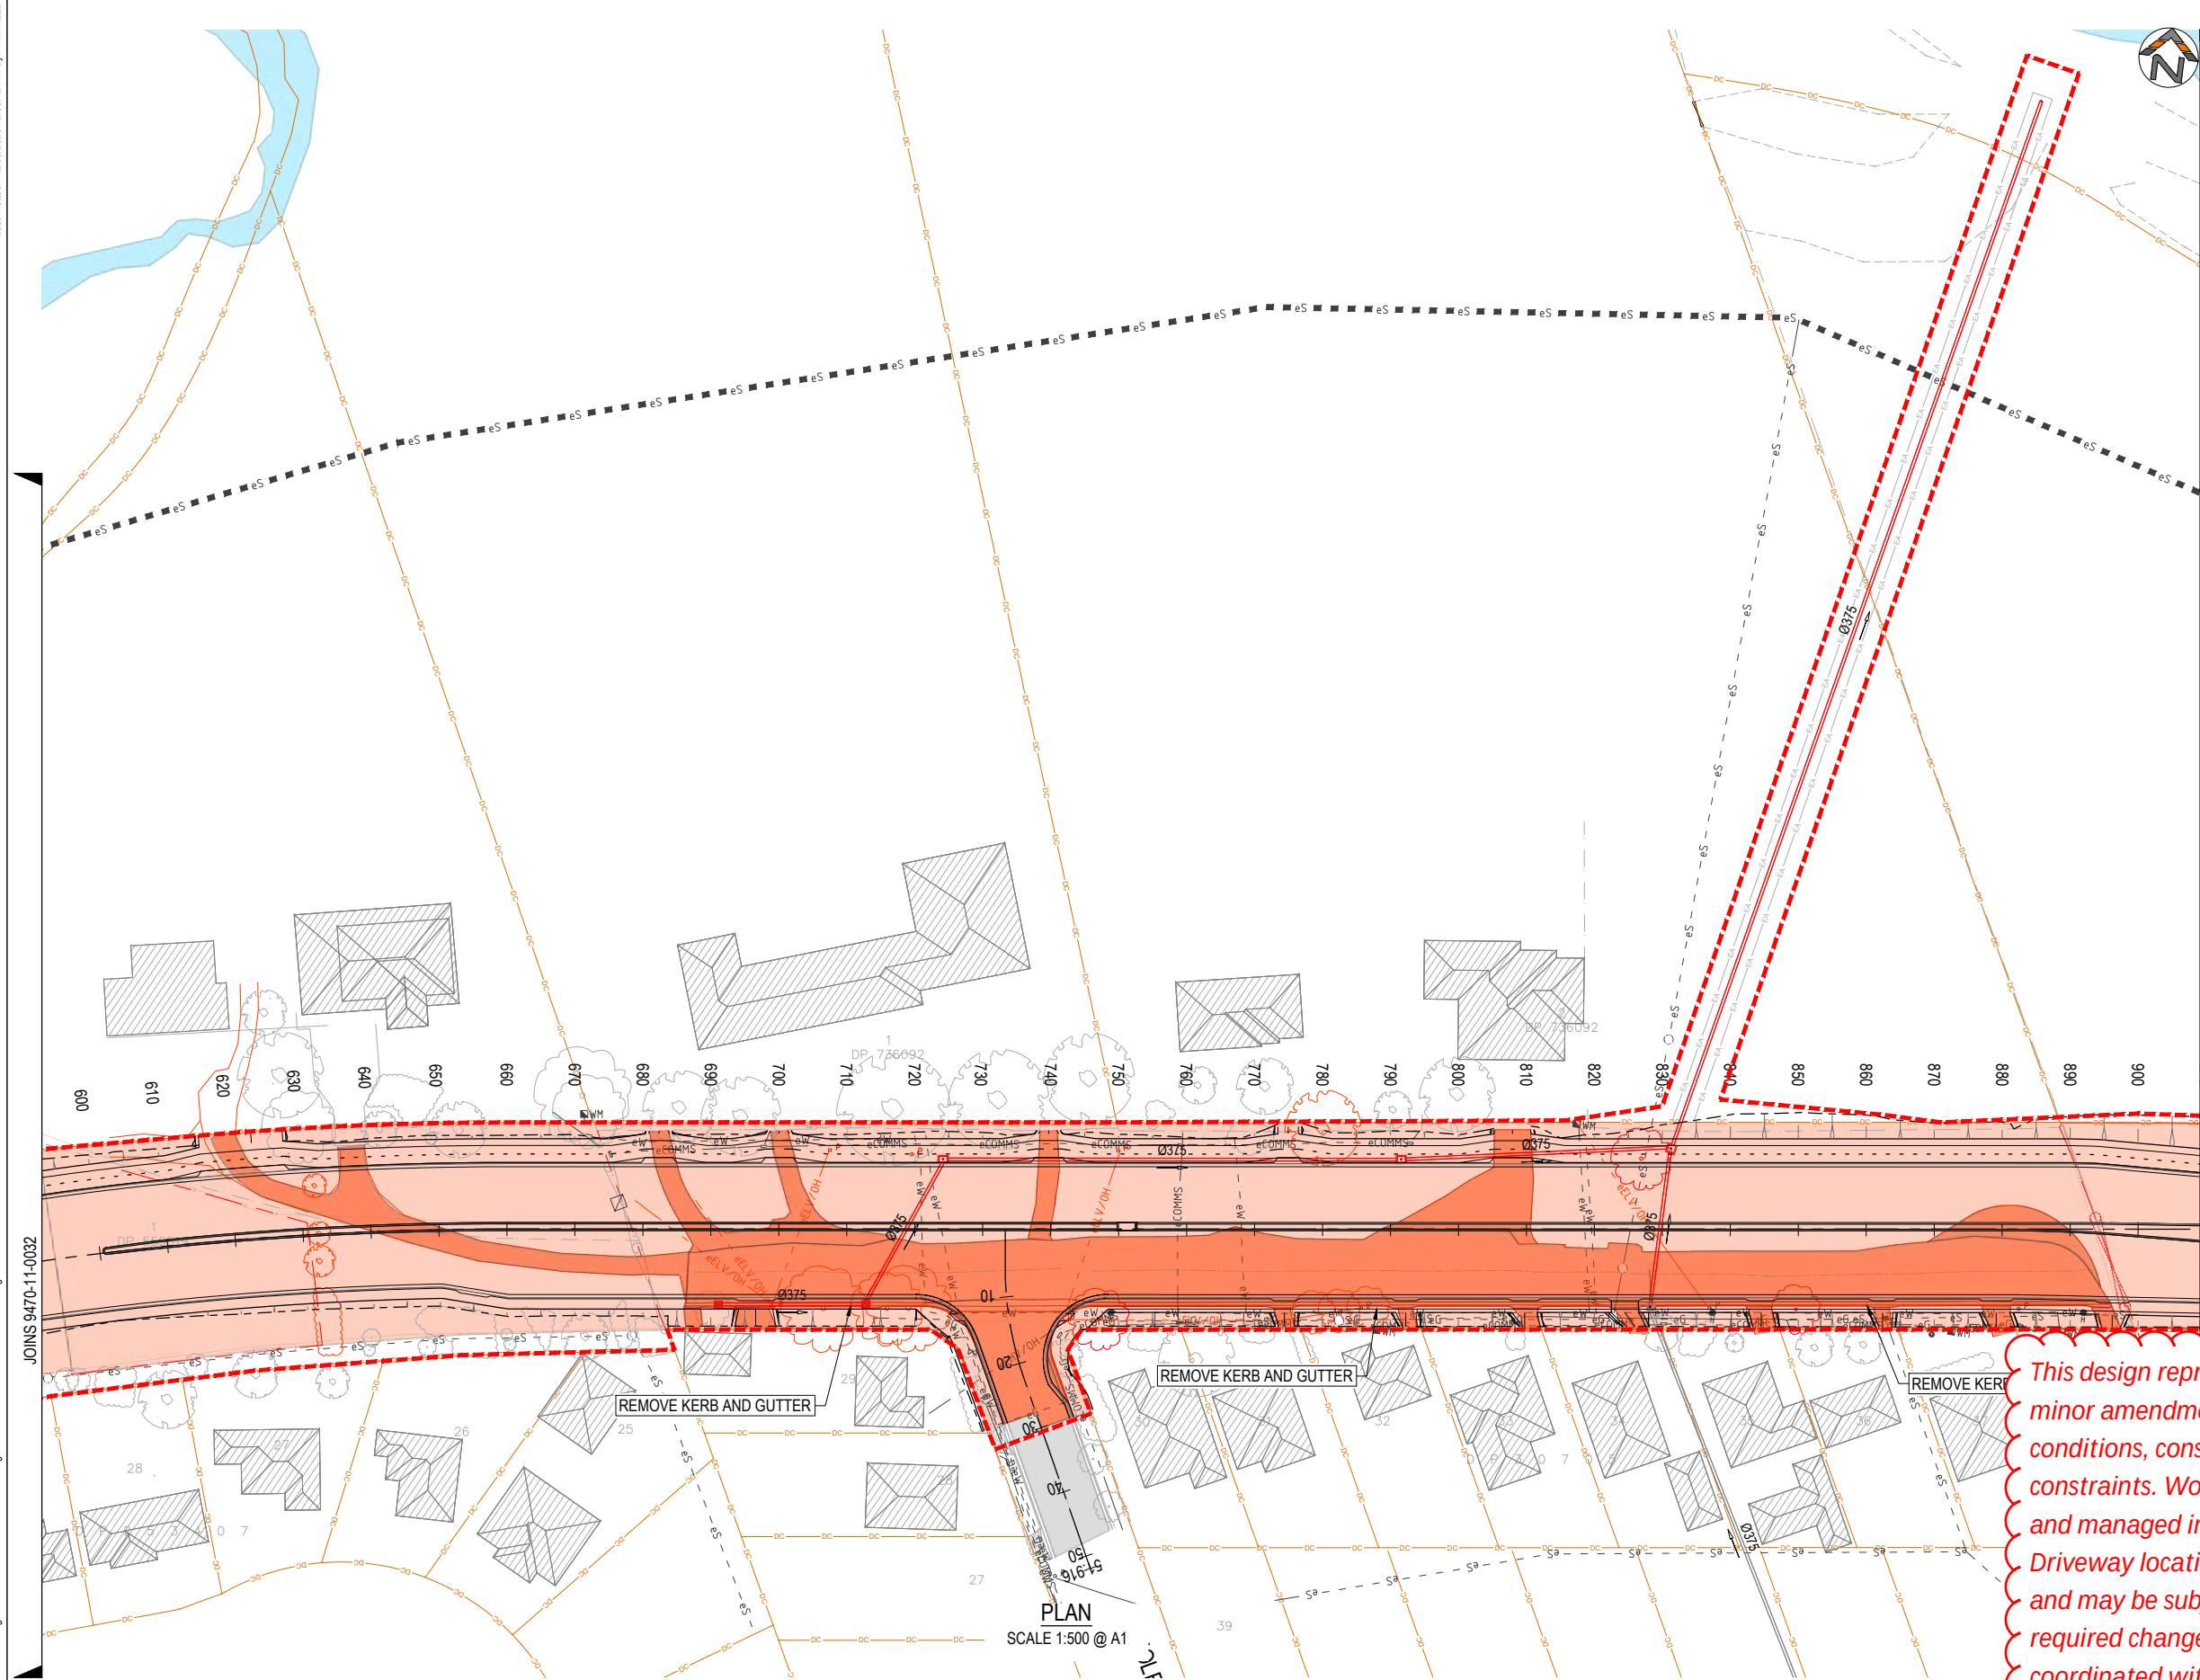

LEGEND

- TO BE DEMOLISHED
- TREES TO BE RETAINED
- TREES TO BE REMOVED
- DC CADASTRAL BOUNDARY (SURVEY)
- GIS BOUNDARY
- EASEMENTS
- INTERNAL FENCING TO BE RETAINED
- INTERNAL FENCING TO BE REMOVED
- STORMWATER TO BE RETAINED
- STORMWATER TO BE REMOVED
- EXISTING PAVEMENT
- EXISTING MEDIANS
- EXISTING VERGE
- PAVEMENT TO BE REMOVED
- WATERWAY


CLEARING ZONE

REMOVE AND/OR DEMOLISH EVERYTHING WITHIN THE HATCHED CLEARING AREA THAT INTERFERES WITH THE WORKS. ITEMS TO BE REMOVED MAY INCLUDE, BUT NOT LIMITED TO, STORMWATER, SUBSURFACE DRAINAGE, PAVEMENTS, KERBING, STREET FURNITURE, GUIDEPOSTS AND SIGNAGE.

- NOTES**
- REFER TO 9470-11-0003 FOR GENERAL NOTES AND LEGEND
 - GAIN APPROVAL FROM PRINCIPAL BEFORE DISPOSAL OF SIGNS

This design represents the proposed works and is subject to minor amendment during construction to accommodate site conditions, construction requirements and other relevant constraints. Works within the road reserve will be undertaken and managed in accordance with Council requirements. Driveway locations, levels and tie-ins shown are indicative and may be subject to adjustment during construction. Any required changes affecting individual properties will be coordinated with the relevant property owner

REV.	DESCRIPTION	DRAWN	DESIGNED	VERIFIED	APPROVED	DATE
2	ISSUED FOR CONSTRUCTION	LW	TTN	TTN	AN	9/06/2026
1	ISSUED FOR TENDER	LW	TTN	TTN	AN	14/05/2026
0	ISSUED FOR TENDER	LW	TTN	AN	DB	27/03/2026

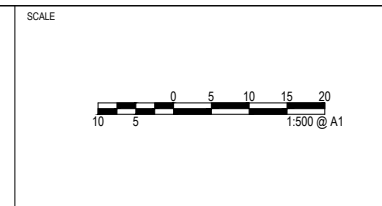

PROJECT TITLE
TRIPOLI WAY EXTENSION

TRIPOLI WAY FROM - BROUGHTON AVE
TO HAMILTON RD ALBION PARK NSW

CLIENT
SHELLHARBOUR CITY COUNCIL

DRAWING STATUS
ISSUED FOR CONSTRUCTION

SCALE
1:500


COORDINATE SYSTEM
MGA 2020 ZONE 56

DATUM
AHD

DRAWING TITLE
DEMOLITION PLAN
SHEET 3

DRAWING NUMBER
0033

REVISION
2

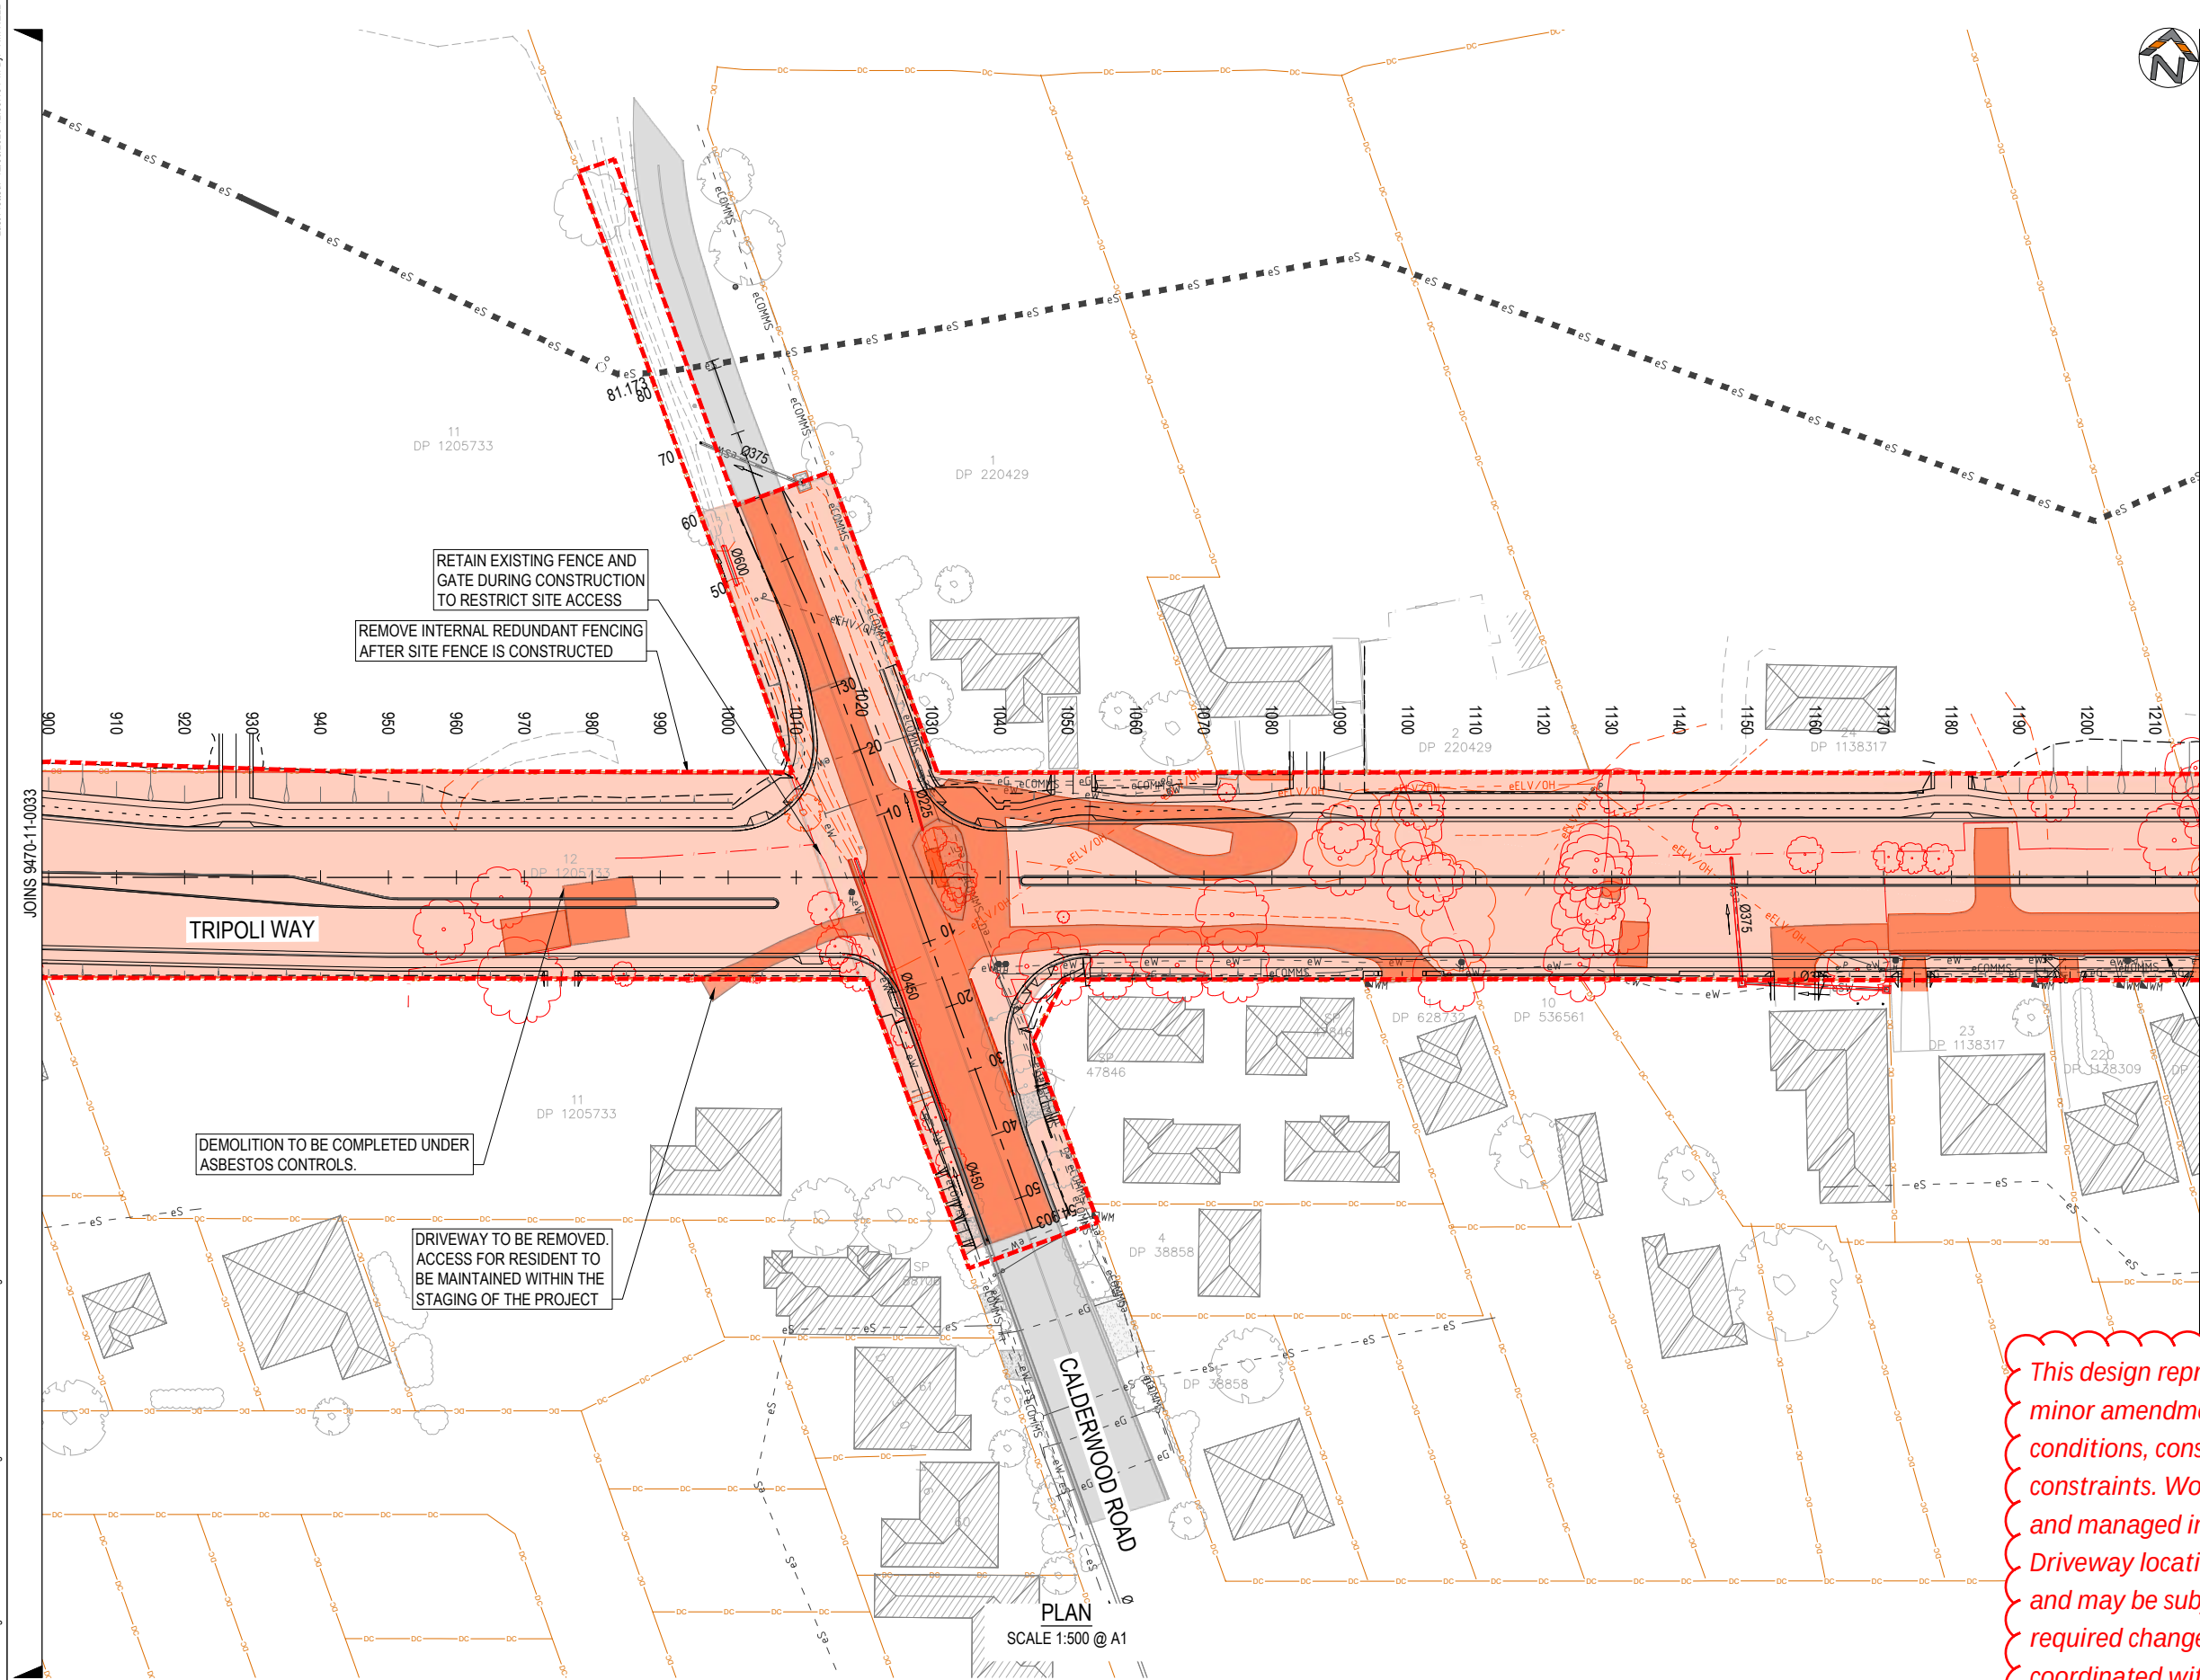

LEGEND

- TO BE DEMOLISHED
- TREES TO BE RETAINED
- TREES TO BE REMOVED
- DC CADASTRAL BOUNDARY (SURVEY)
- GIS BOUNDARY
- EASEMENTS
- INTERNAL FENCING TO BE RETAINED
- INTERNAL FENCING TO BE REMOVED
- STORMWATER TO BE RETAINED
- STORMWATER TO BE REMOVED
- EXISTING PAVEMENT
- EXISTING MEDIANS
- EXISTING VERGE
- PAVEMENT TO BE REMOVED
- WATERWAY

CLEARING ZONE


REMOVE AND/OR DEMOLISH EVERYTHING WITHIN THE HATCHED CLEARING AREA THAT INTERFERES WITH THE WORKS. ITEMS TO BE REMOVED MAY INCLUDE, BUT NOT LIMITED TO, STORMWATER, SUBSURFACE DRAINAGE, PAVEMENTS, KERBING, STREET FURNITURE, GUIDEPOSTS AND SIGNAGE.

NOTES

- REFER TO 9470-11-0003 FOR GENERAL NOTES AND LEGEND
- GAIN APPROVAL FROM PRINCIPAL BEFORE DISPOSAL OF SIGNS

This design represents the proposed works and is subject to minor amendment during construction to accommodate site conditions, construction requirements and other relevant constraints. Works within the road reserve will be undertaken and managed in accordance with Council requirements. Driveway locations, levels and tie-ins shown are indicative and may be subject to adjustment during construction. Any required changes affecting individual properties will be coordinated with the relevant property owner

REV.	DESCRIPTION	DRAWN	DESIGNED	VERIFIED	APPROVED	DATE
2	ISSUED FOR CONSTRUCTION	LW	TTN	TTN	AN	9/06/2026
1	ISSUED FOR TENDER	LW	TTN	TTN	AN	14/05/2026
0	ISSUED FOR TENDER	LW	TTN	AN	DB	27/03/2026

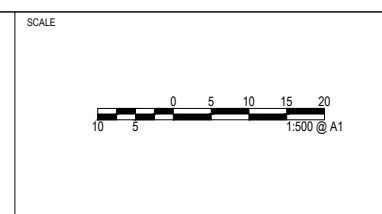


PROJECT TITLE
TRIPOLI WAY EXTENSION

TRIPOLI WAY FROM - BROUGHTON AVE
TO HAMILTON RD ALBION PARK NSW

CLIENT
SHELLHARBOUR CITY COUNCIL
DRAWING STATUS
ISSUED FOR CONSTRUCTION
SCALE
1:500
COORDINATE SYSTEM
MGA 2020 ZONE 56
DATUM
AHD

DRAWING TITLE
**DEMOLITION PLAN
SHEET 4**
DRAWING NUMBER
0034
REVISION
2

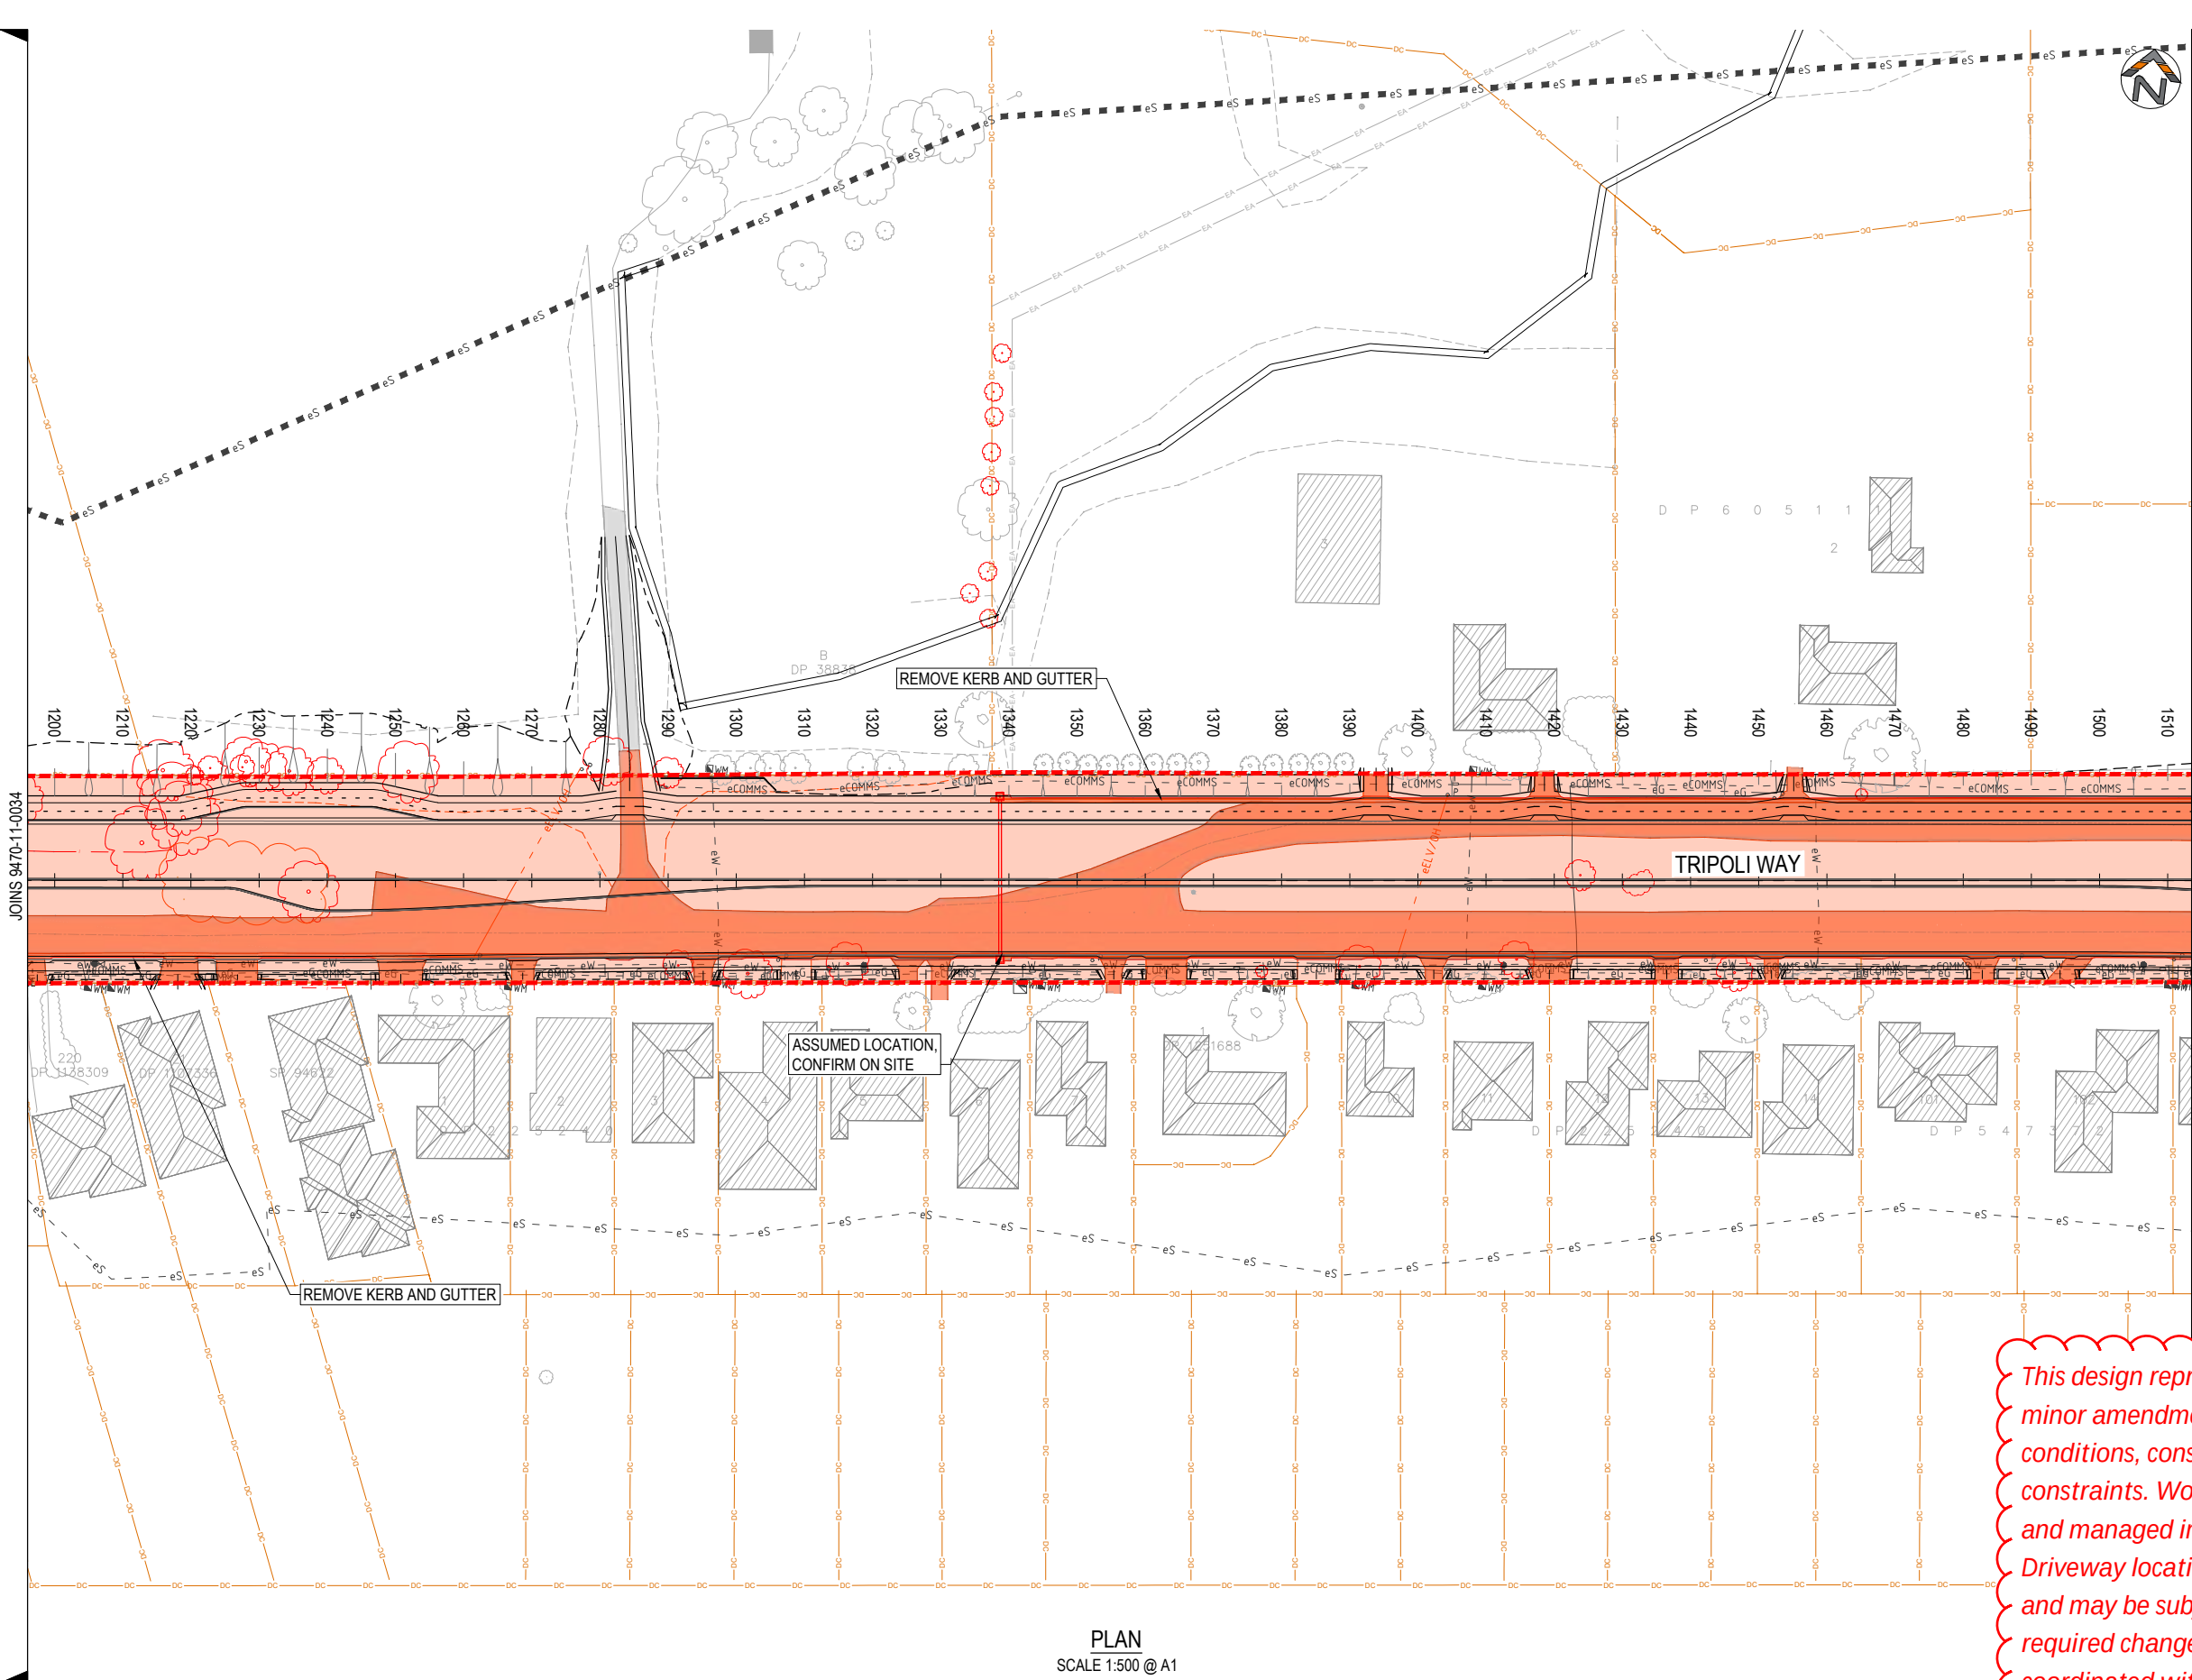

LEGEND


- TO BE DEMOLISHED
- TREES TO BE RETAINED
- TREES TO BE REMOVED
- CADASTRAL BOUNDARY (SURVEY)
- GIS BOUNDARY
- EASEMENTS
- INTERNAL FENCING TO BE RETAINED
- INTERNAL FENCING TO BE REMOVED
- STORMWATER TO BE RETAINED
- STORMWATER TO BE REMOVED
- EXISTING PAVEMENT
- EXISTING MEDIANS
- EXISTING VERGE
- PAVEMENT TO BE REMOVED
- WATERWAY
- CLEARING ZONE

REMOVE AND/OR DEMOLISH EVERYTHING WITHIN THE HATCHED CLEARING AREA THAT INTERFERES WITH THE WORKS. ITEMS TO BE REMOVED MAY INCLUDE, BUT NOT LIMITED TO, STORMWATER, SUBSURFACE DRAINAGE, PAVEMENTS, KERBING, STREET FURNITURE, GUIDEPOSTS AND SIGNAGE.

- NOTES**
- REFER TO 9470-11-0003 FOR GENERAL NOTES AND LEGEND
 - GAIN APPROVAL FROM PRINCIPAL BEFORE DISPOSAL OF SIGNS

This design represents the proposed works and is subject to minor amendment during construction to accommodate site conditions, construction requirements and other relevant constraints. Works within the road reserve will be undertaken and managed in accordance with Council requirements. Driveway locations, levels and tie-ins shown are indicative and may be subject to adjustment during construction. Any required changes affecting individual properties will be coordinated with the relevant property owner

REV.	DESCRIPTION	DRAWN	DESIGNED	VERIFIED	APPROVED	DATE
2	ISSUED FOR CONSTRUCTION	LW	TTN	TTN	AN	9/06/2026
1	ISSUED FOR TENDER	LW	TTN	TTN	AN	14/05/2026
0	ISSUED FOR TENDER	LW	TTN	AN	DB	27/03/2026

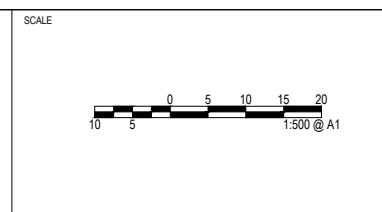

PROJECT TITLE
TRIPOLI WAY EXTENSION

TRIPOLI WAY FROM - BROUGHTON AVE
TO HAMILTON RD ALBION PARK NSW

CLIENT
SHELLHARBOUR CITY COUNCIL

DRAWING STATUS
ISSUED FOR CONSTRUCTION

SCALE
1:500

COORDINATE SYSTEM
MGA 2020 ZONE 56

DATUM
AHD


SHEET SIZE
A1

PROJECT NUMBER
9470-11

DRAWING TITLE
**DEMOLITION PLAN
SHEET 5**

DRAWING NUMBER
0035

REVISION
2

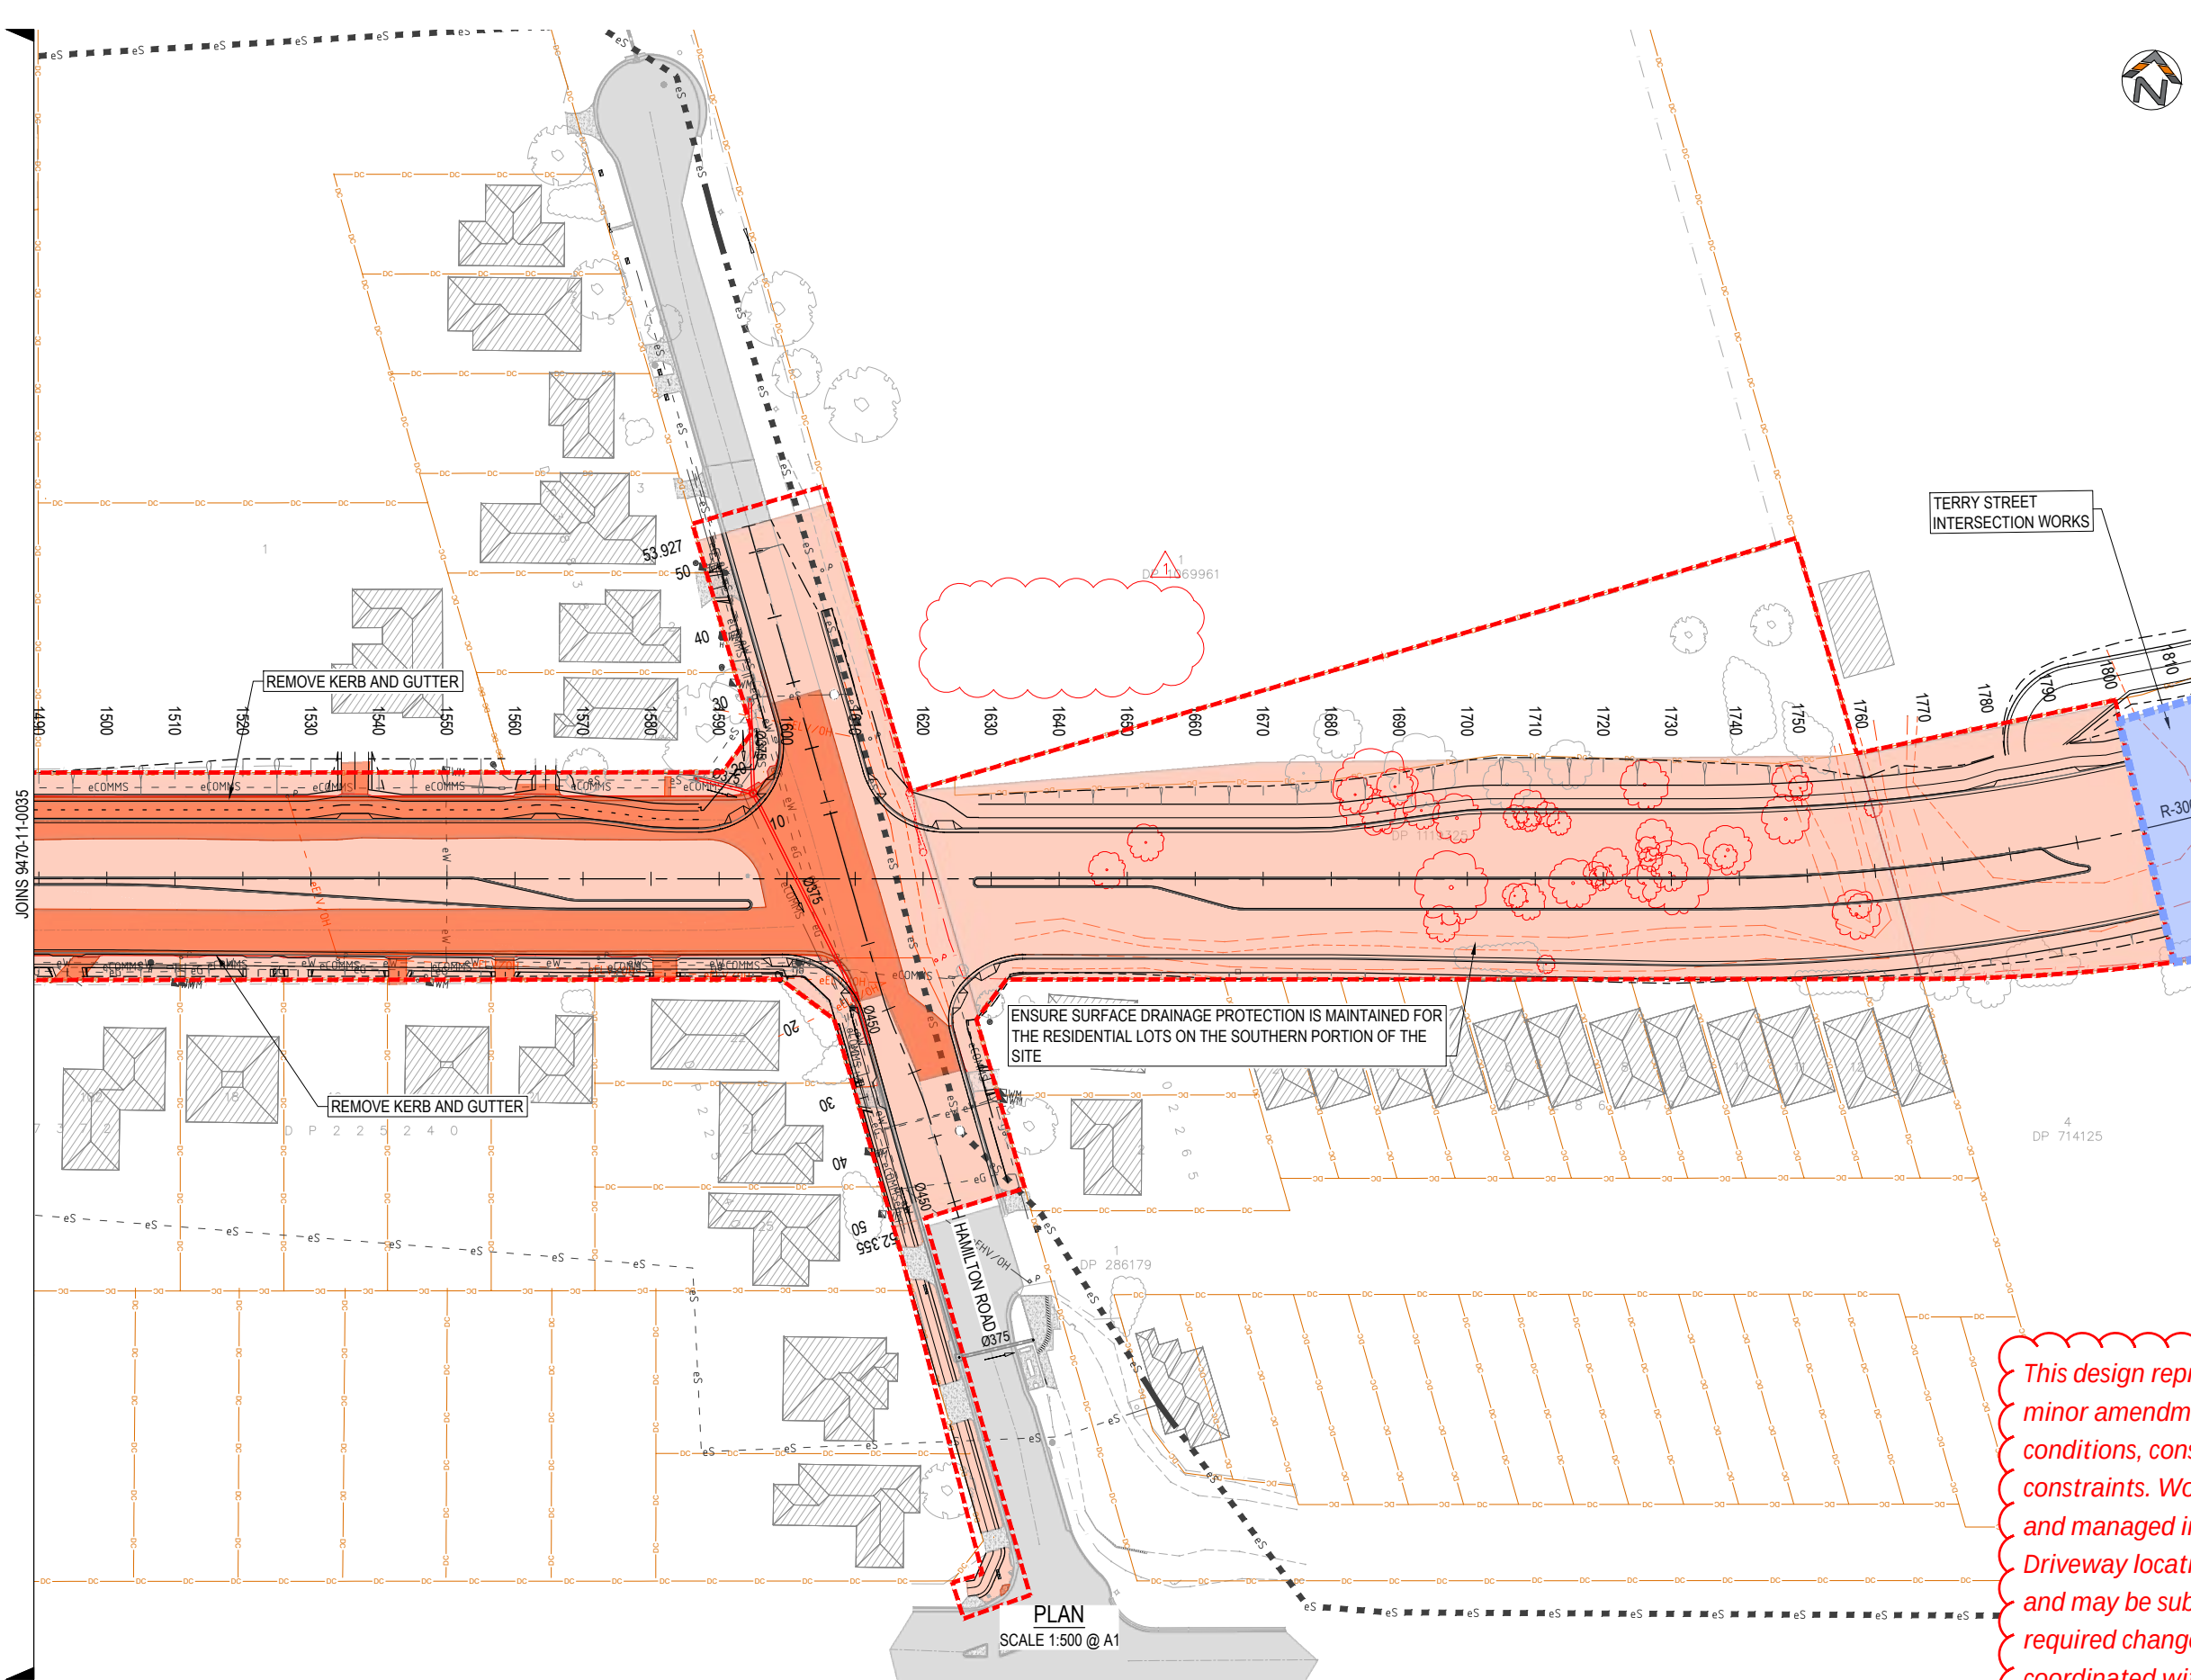

LEGEND

- TO BE DEMOLISHED
- TREES TO BE RETAINED
- TREES TO BE REMOVED
- CADASTRAL BOUNDARY (SURVEY)
- GIS BOUNDARY
- EASEMENTS
- INTERNAL FENCING TO BE RETAINED
- INTERNAL FENCING TO BE REMOVED
- STORMWATER TO BE RETAINED
- STORMWATER TO BE REMOVED
- EXISTING PAVEMENT
- EXISTING MEDIANS
- EXISTING VERGE
- PAVEMENT TO BE REMOVED
- WATERWAY

CLEARING ZONE

REMOVE AND/OR DEMOLISH EVERYTHING WITHIN THE HATCHED CLEARING AREA THAT INTERFERES WITH THE WORKS. ITEMS TO BE REMOVED MAY INCLUDE, BUT NOT LIMITED TO, STORMWATER, SUBSURFACE DRAINAGE, PAVEMENTS, KERBING, STREET FURNITURE, GUIDEPOSTS AND SIGNAGE.

NOTES

- REFER TO 9470-11-0003 FOR GENERAL NOTES AND LEGEND
- GAIN APPROVAL FROM PRINCIPAL BEFORE DISPOSAL OF SIGNS

This design represents the proposed works and is subject to minor amendment during construction to accommodate site conditions, construction requirements and other relevant constraints. Works within the road reserve will be undertaken and managed in accordance with Council requirements. Driveway locations, levels and tie-ins shown are indicative and may be subject to adjustment during construction. Any required changes affecting individual properties will be coordinated with the relevant property owner

REV.	DESCRIPTION	DRAWN	DESIGNED	VERIFIED	APPROVED	DATE
2	ISSUED FOR CONSTRUCTION	LW	TTN	TTN	AN	9/06/2026
1	ISSUED FOR TENDER	LW	TTN	TTN	AN	14/05/2026
0	ISSUED FOR TENDER	LW	TTN	AN	DB	27/03/2026

CLIENT



DESIGN TEAM



SCALE



PROJECT TITLE

TRIPOLI WAY EXTENSION

TRIPOLI WAY FROM - BROUGHTON AVE
TO HAMILTON RD ALBION PARK NSW

CLIENT

SHELLHARBOUR CITY COUNCIL

DRAWING STATUS

ISSUED FOR CONSTRUCTION

SCALE

1:500

SHEET SIZE

A1

COORDINATE SYSTEM

MGA 2020 ZONE 56

DATUM

AHD

PROJECT NUMBER

9470-11

DRAWING TITLE


DEMOLITION PLAN
SHEET 6

DRAWING NUMBER


0036

REVISION


2

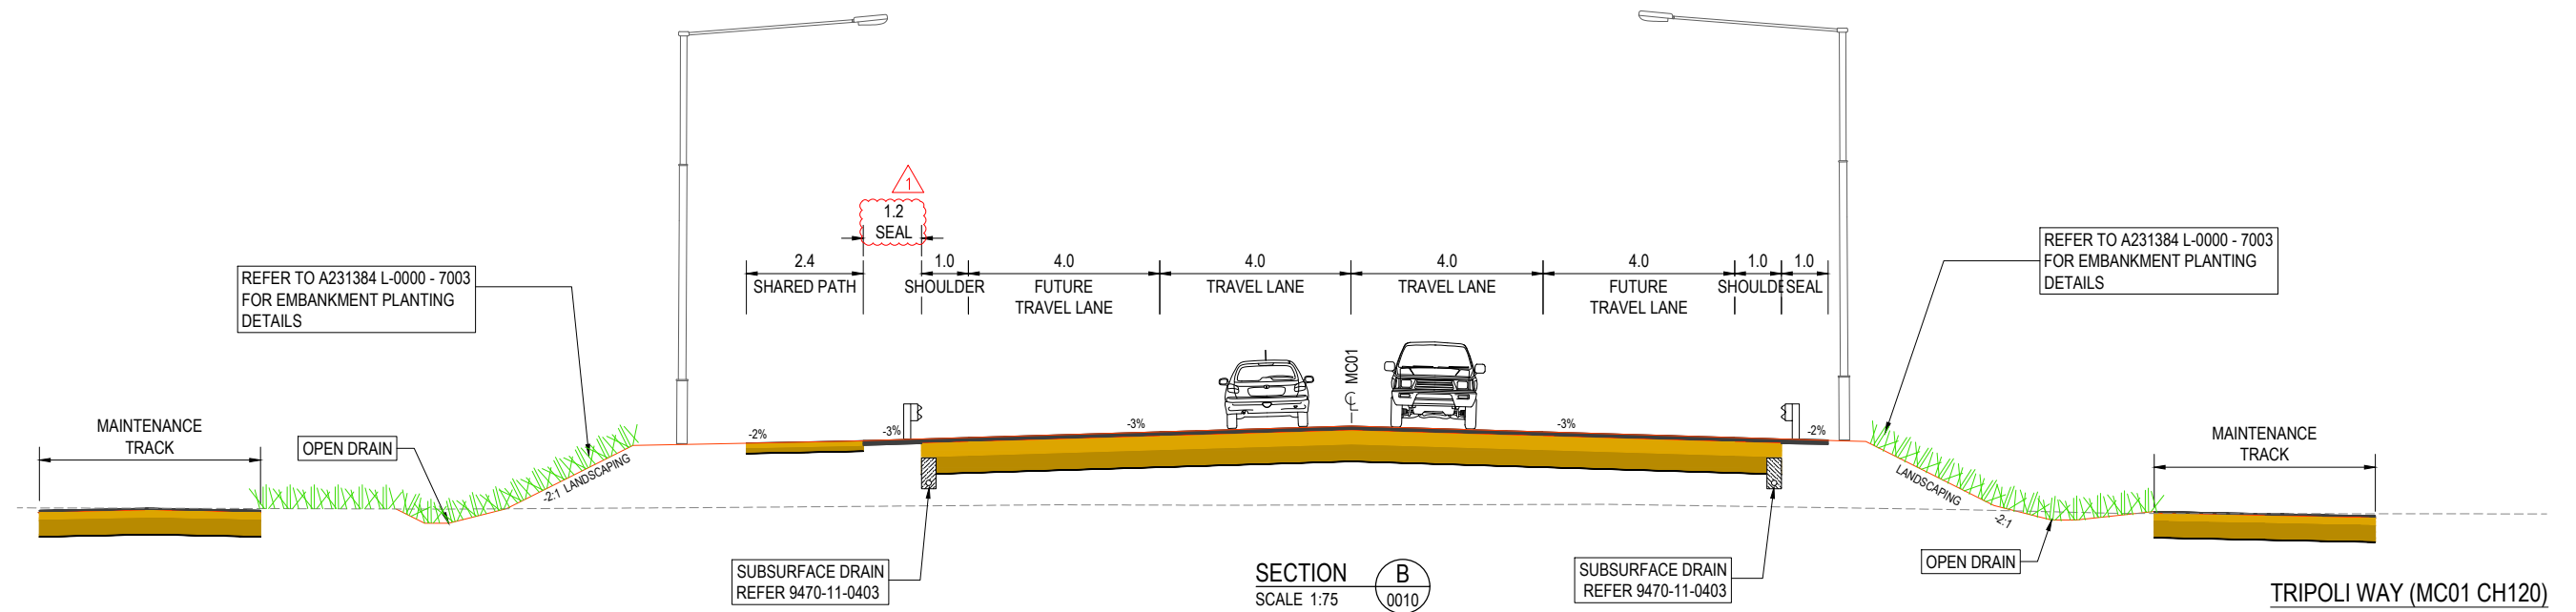

This design represents the proposed works and is subject to minor amendment during construction to accommodate site conditions, construction requirements and other relevant constraints. Works within the road reserve will be undertaken and managed in accordance with Council requirements. Driveway locations, levels and tie-ins shown are indicative and may be subject to adjustment during construction. Any required changes affecting individual properties will be coordinated with the relevant property owner

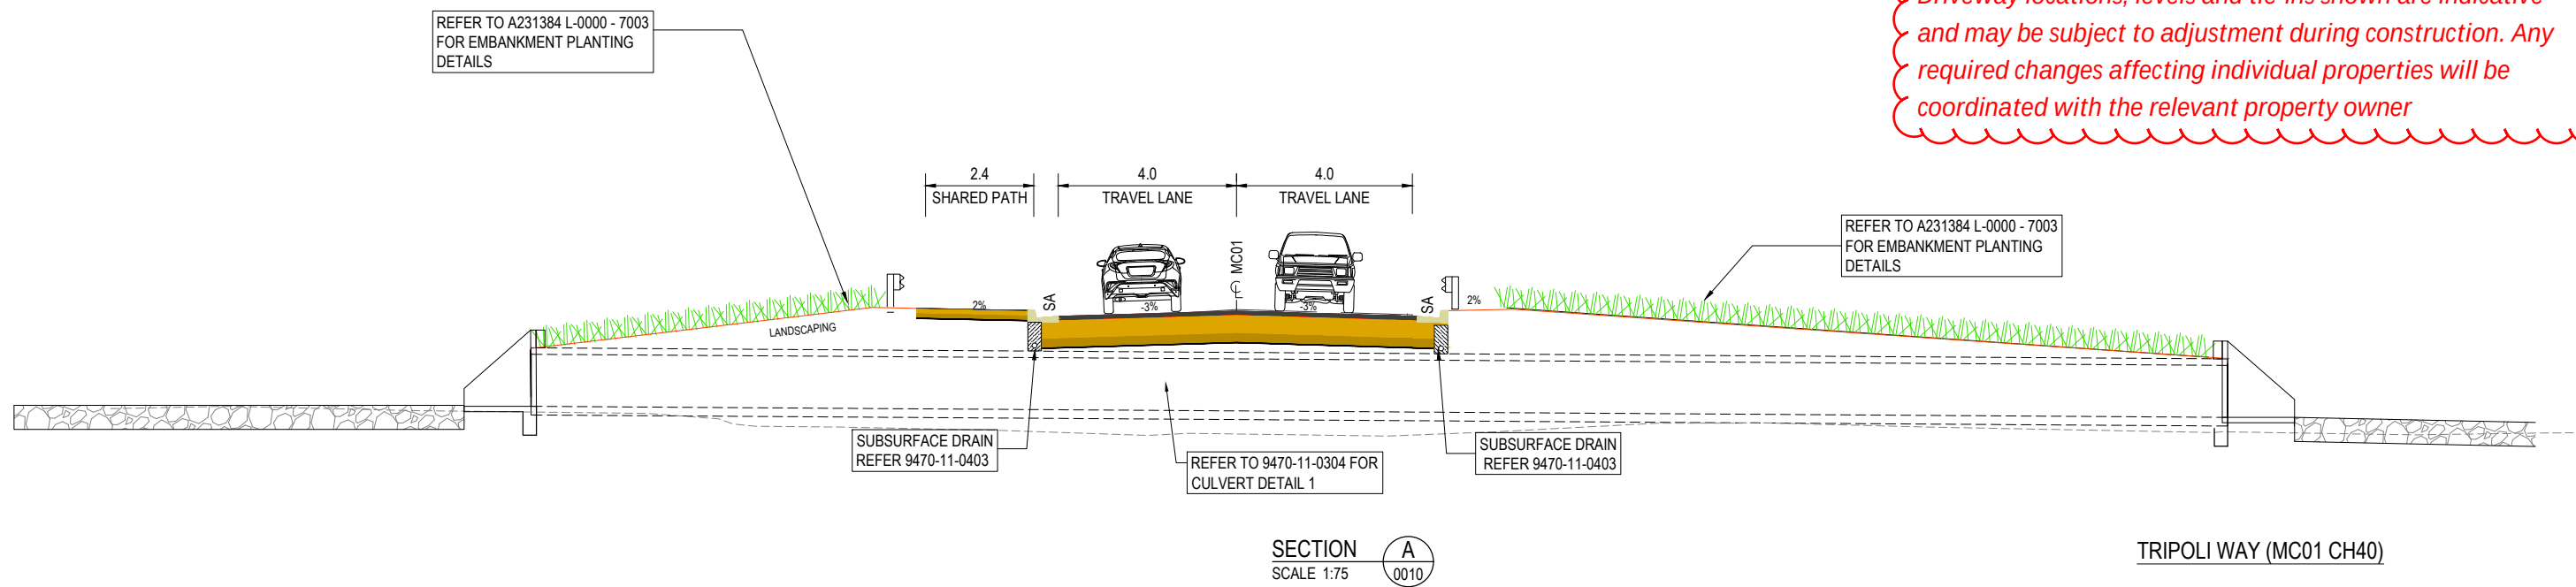

REV.	DESCRIPTION	DRAWN	DESIGNED	VERIFIED	APPROVED	DATE
2	ISSUED FOR CONSTRUCTION	LW	TTN	TTN	AN	9/06/2026
1	ISSUED FOR TENDER	LW	TTN	TTN	AN	14/05/2026
0	ISSUED FOR TENDER	LW	TTN	AN	DB	27/03/2026

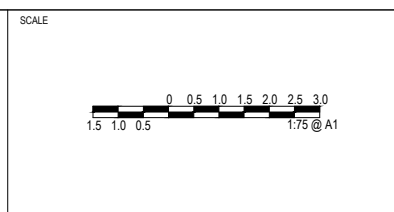


PROJECT TITLE
TRIPOLI WAY EXTENSION


TRIPOLI WAY FROM - BROUGHTON AVE
TO HAMILTON RD ALBION PARK NSW

CLIENT
SHELLHARBOUR CITY COUNCIL
DRAWING STATUS
ISSUED FOR CONSTRUCTION
SCALE
1:75
COORDINATE SYSTEM
MGA 2020 ZONE 56
DATUM
AHD


DRAWING TITLE
**TYPICAL SECTIONS
MC01 (TRIPOLI WAY)
SHEET 01**
DRAWING NUMBER
0042
REVISION
2

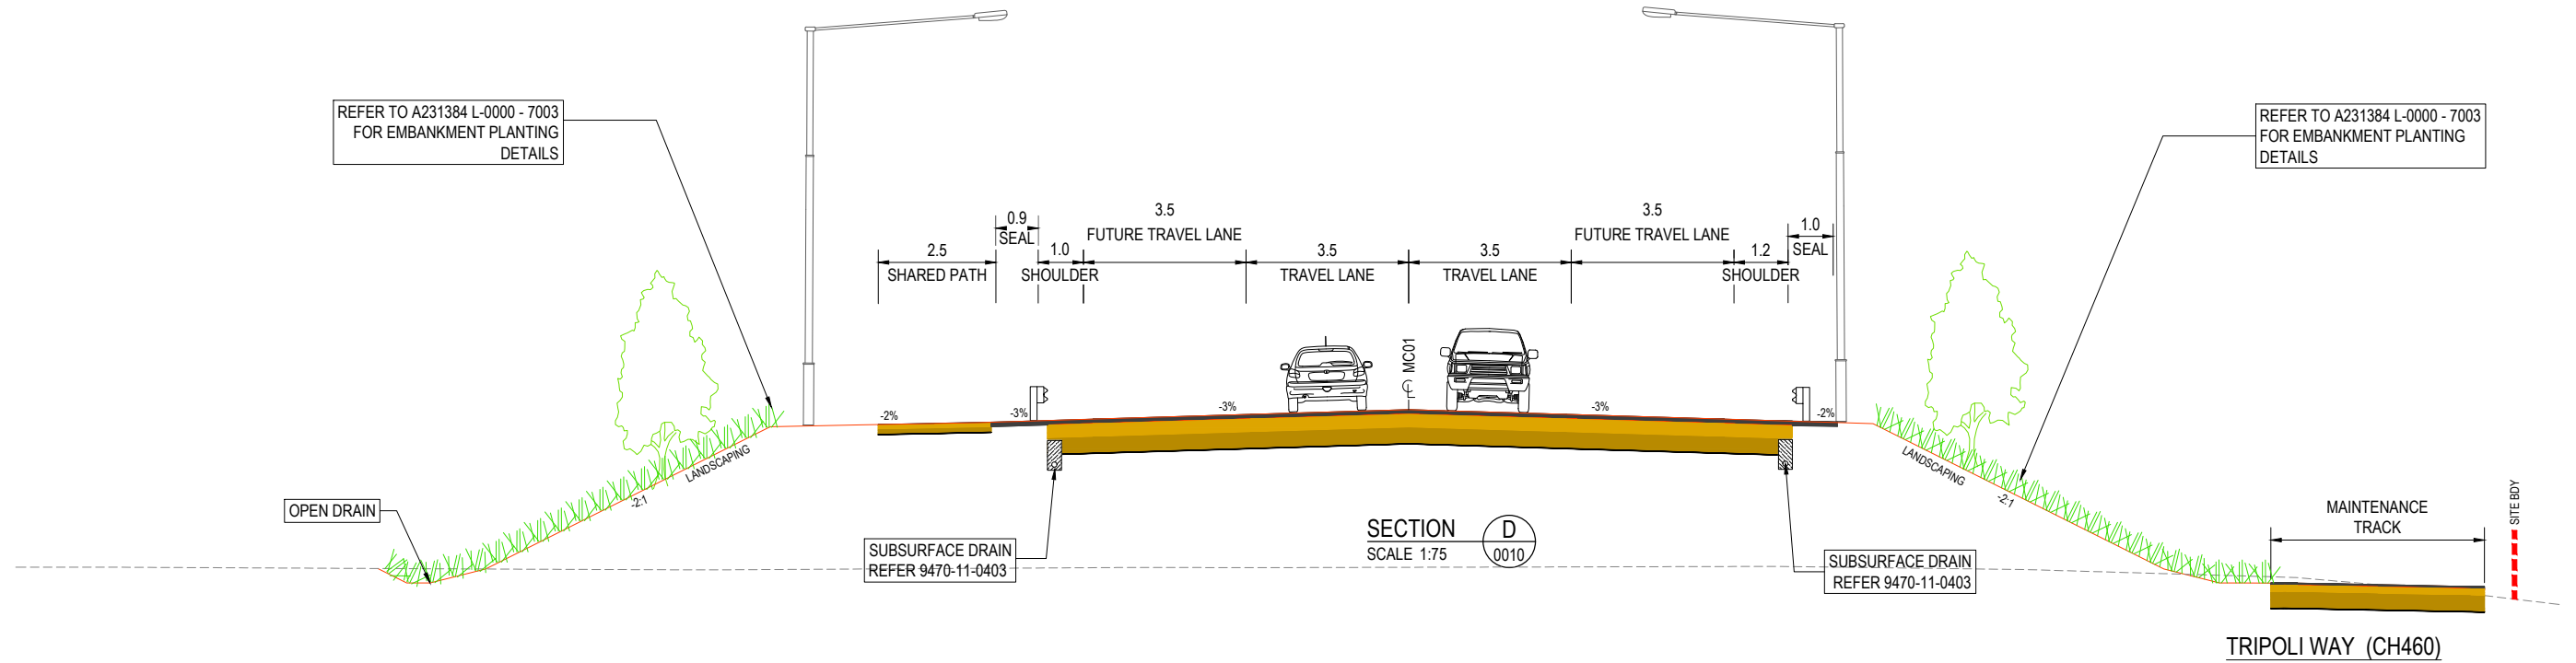

This design represents the proposed works and is subject to minor amendment during construction to accommodate site conditions, construction requirements and other relevant constraints. Works within the road reserve will be undertaken and managed in accordance with Council requirements. Driveway locations, levels and tie-ins shown are indicative and may be subject to adjustment during construction. Any required changes affecting individual properties will be coordinated with the relevant property owner

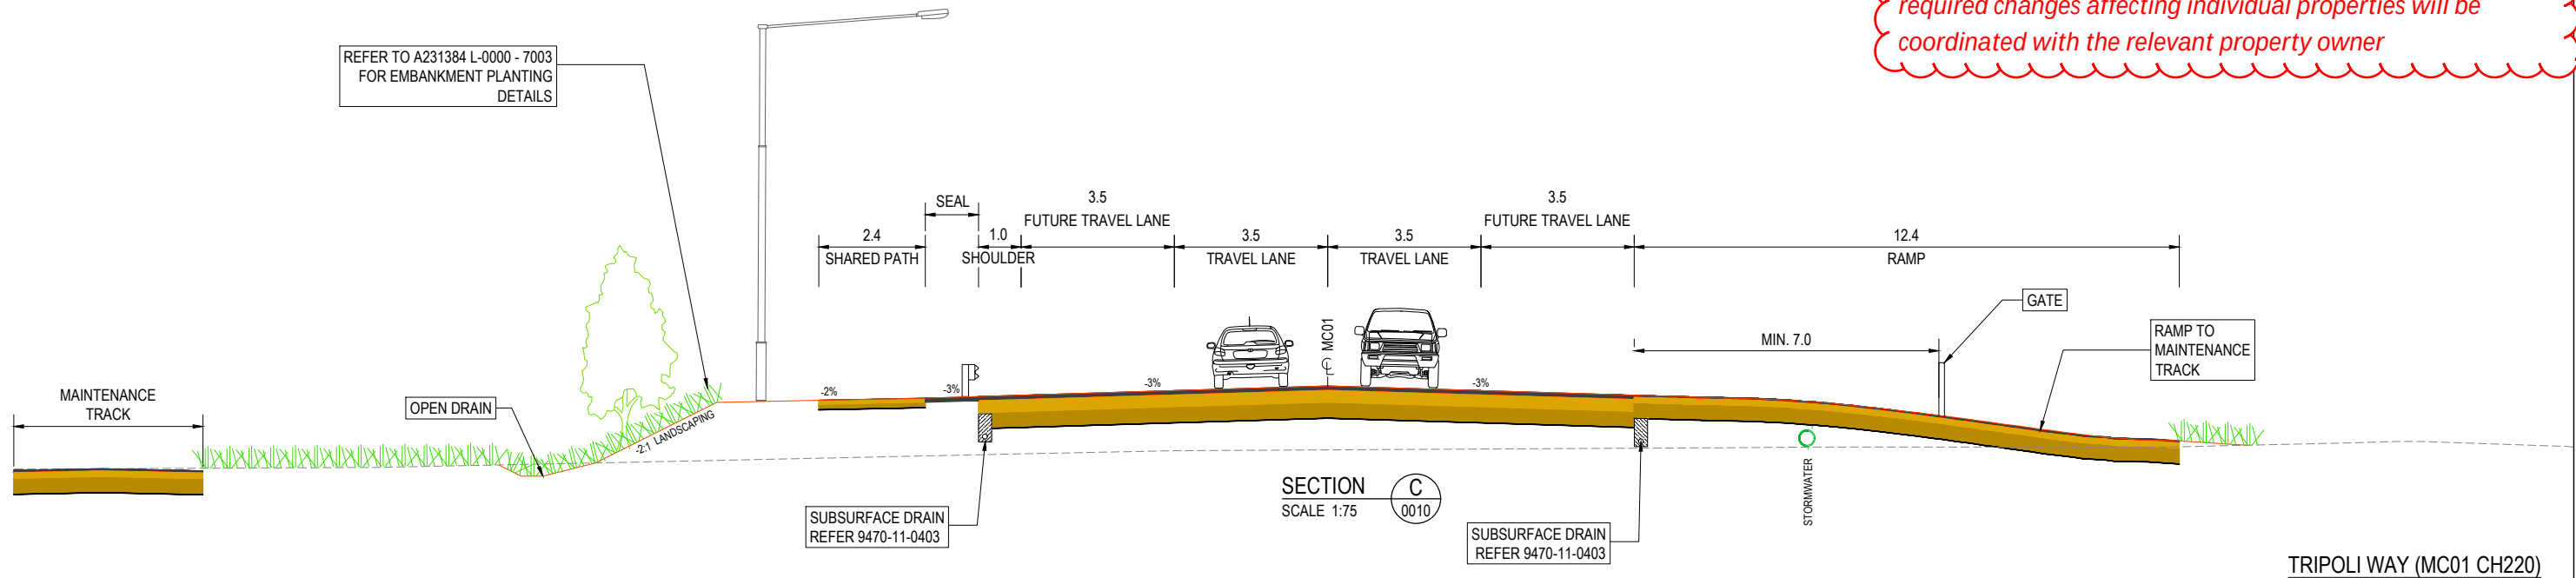

REV.	DESCRIPTION	DRAWN	DESIGNED	VERIFIED	APPROVED	DATE
2	ISSUED FOR CONSTRUCTION	LW	TTN	TTN	AN	9/06/2026
1	ISSUED FOR TENDER	LW	TTN	TTN	AN	14/05/2026
0	ISSUED FOR TENDER	LW	TTN	AN	DB	27/03/2026

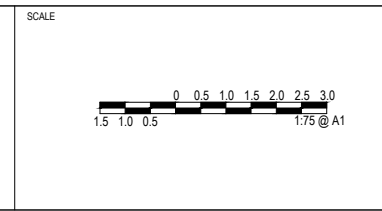


PROJECT TITLE
TRIPOLI WAY EXTENSION

TRIPOLI WAY FROM - BROUGHTON AVE
TO HAMILTON RD ALBION PARK NSW


CLIENT SHELLHARBOUR CITY COUNCIL		
DRAWING STATUS ISSUED FOR CONSTRUCTION		
SCALE 1:75	COORDINATE SYSTEM MGA 2020 ZONE 56	DATUM AHD
SHEET SIZE A1	PROJECT NUMBER 9470-11	DRAWING NUMBER 0043

DRAWING TITLE TYPICAL SECTIONS MC01 (TRIPOLI WAY) SHEET 02	
REVISION 2	

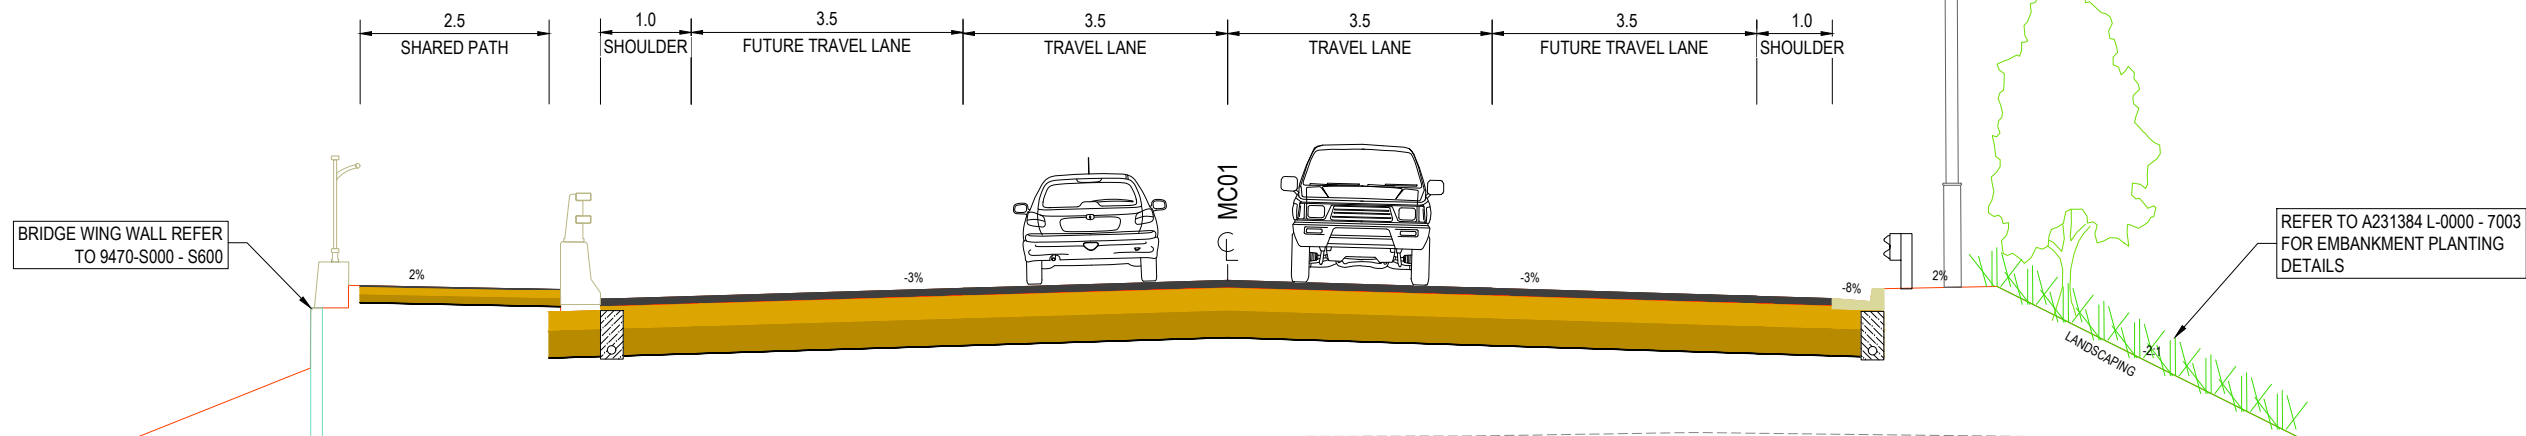

SECTION F
SCALE 1:50
0010


TRIPOLI WAY (MC01 CH 550)

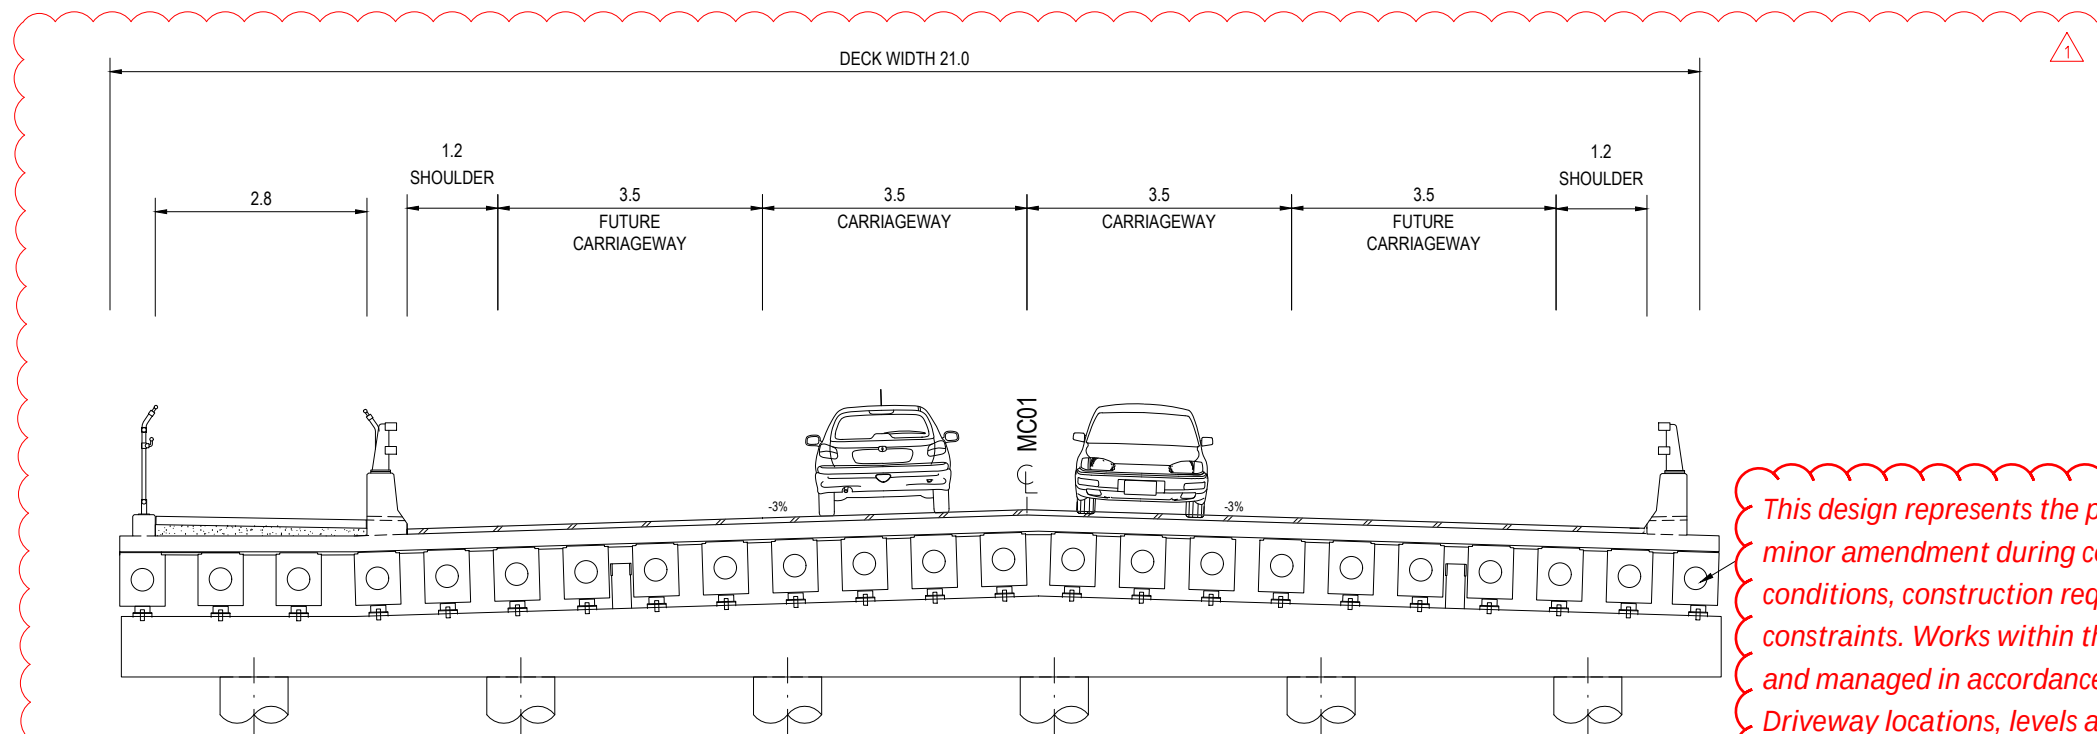

SECTION E
SCALE 1:50
0010

This design represents the proposed works and is subject to minor amendment during construction to accommodate site conditions, construction requirements and other relevant constraints. Works within the road reserve will be undertaken and managed in accordance with Council requirements. Driveway locations, levels and tie-ins shown are indicative and may be subject to adjustment during construction. Any required changes affecting individual properties will be coordinated with the relevant property owner



REV.	DESCRIPTION	DRAWN	DESIGNED	VERIFIED	APPROVED	DATE
2	ISSUED FOR CONSTRUCTION	LW	TTN	TTN	AN	9/06/2026
1	ISSUED FOR TENDER	LW	TTN	TTN	AN	14/05/2026
0	ISSUED FOR TENDER	LW	TTN	AN	DB	27/03/2026

 

PROJECT TITLE
TRIPOLI WAY EXTENSION


TRIPOLI WAY FROM - BROUGHTON AVE
TO HAMILTON RD ALBION PARK NSW

CLIENT SHELLHARBOUR CITY COUNCIL			DRAWING STATUS ISSUED FOR CONSTRUCTION		DRAWING TITLE TYPICAL SECTIONS MC01 (TRIPOLI WAY) SHEET 03	
SCALE 1:50	COORDINATE SYSTEM MGA 2020 ZONE 56	DATUM AHD	SHEET SIZE A1	PROJECT NUMBER 9470-11	DRAWING NUMBER 0044	REVISION 2

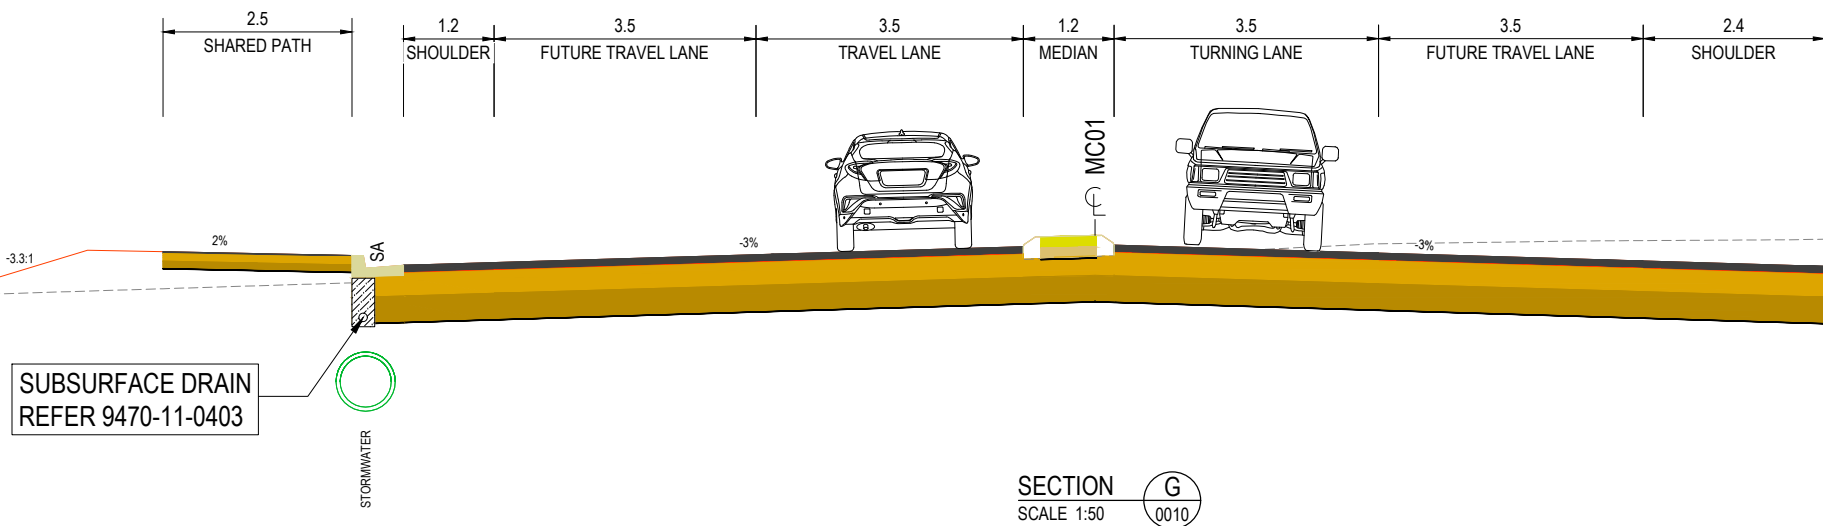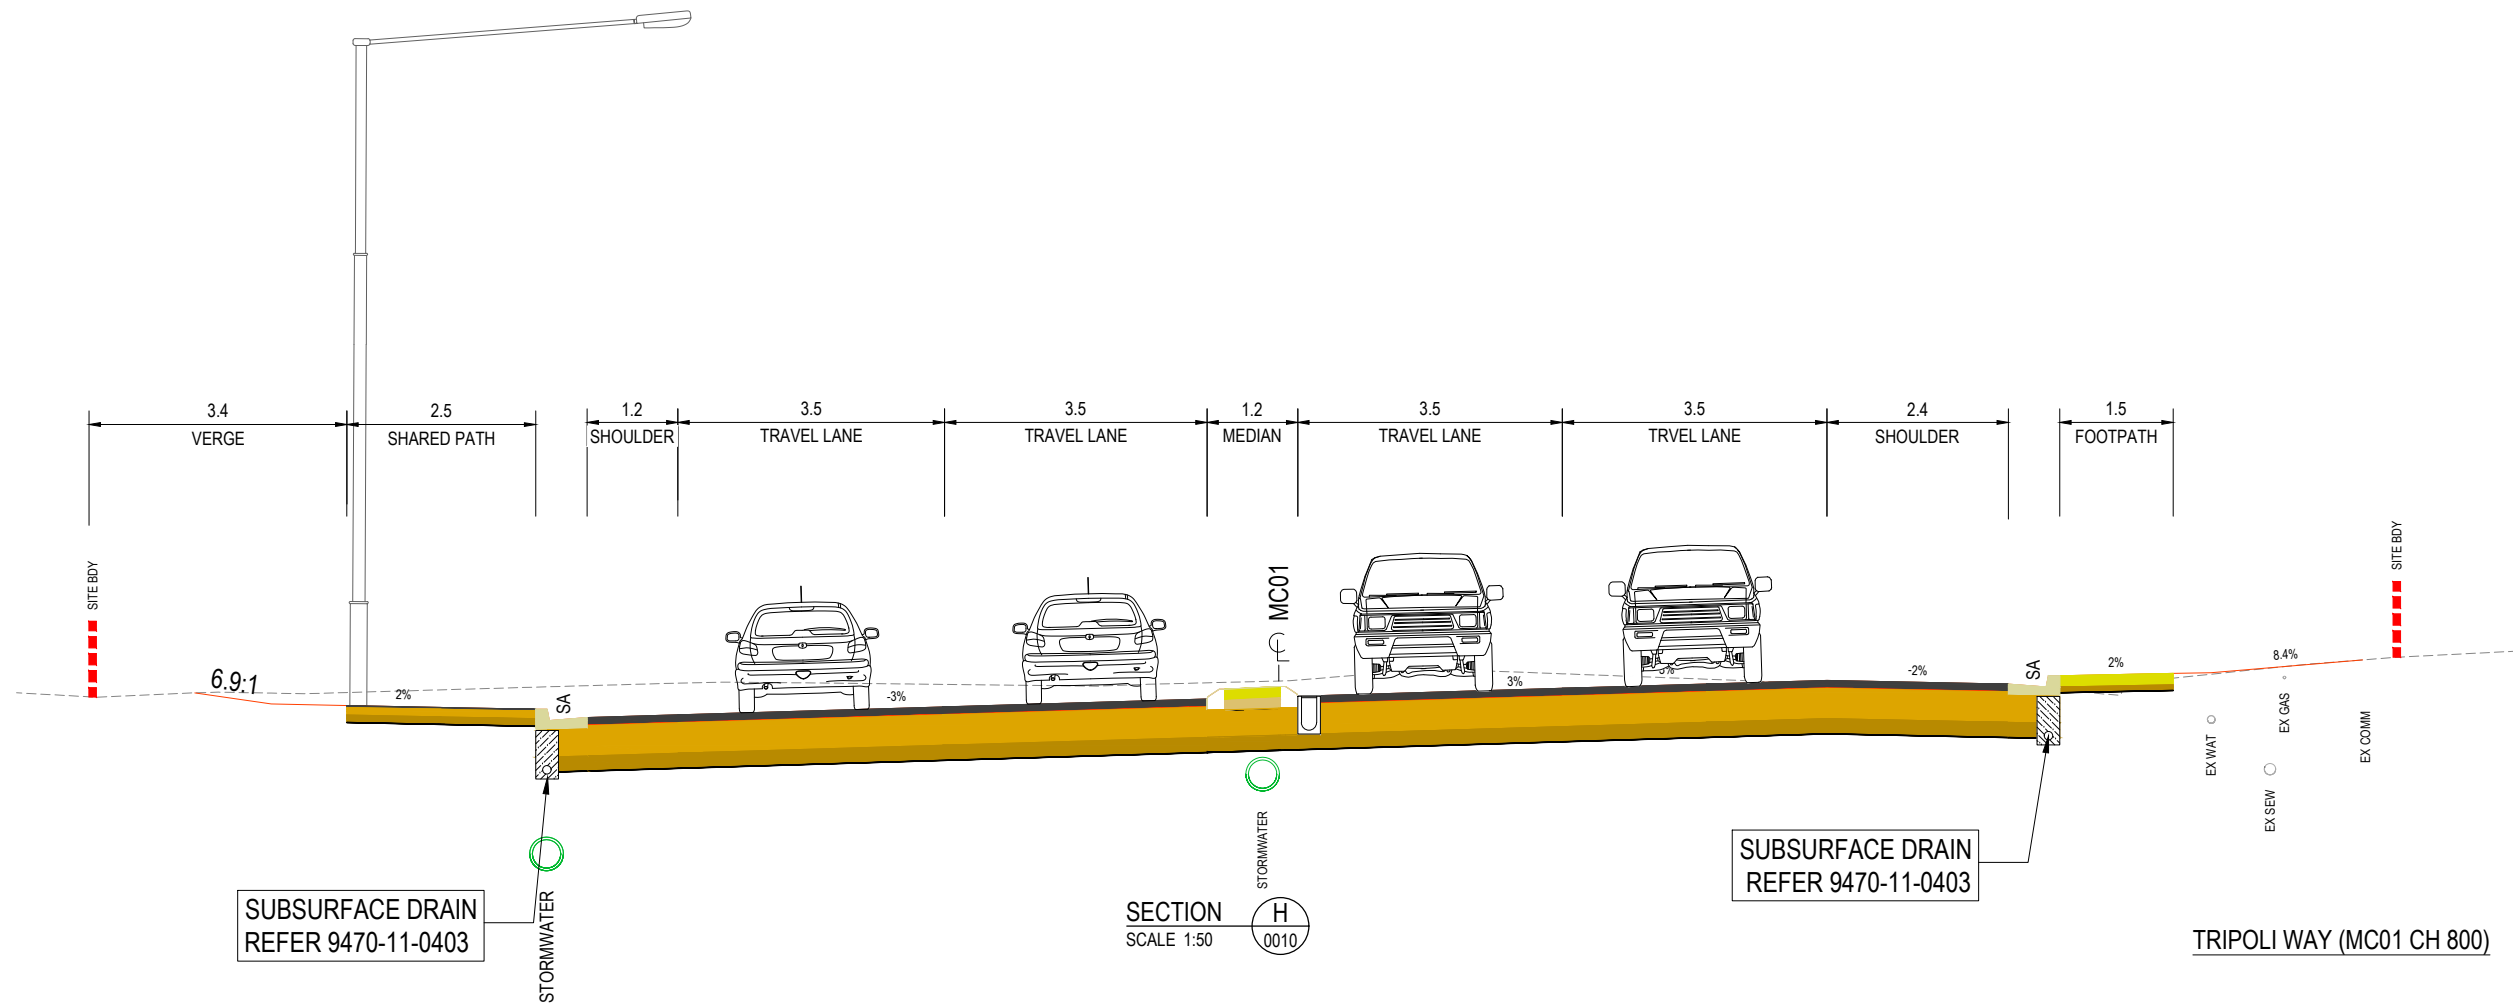

This design represents the proposed works and is subject to minor amendment during construction to accommodate site conditions, construction requirements and other relevant constraints. Works within the road reserve will be undertaken and managed in accordance with Council requirements. Driveway locations, levels and tie-ins shown are indicative and may be subject to adjustment during construction. Any required changes affecting individual properties will be coordinated with the relevant property owner

REV.	DESCRIPTION	DRAWN	DESIGNED	VERIFIED	APPROVED	DATE
2	ISSUED FOR CONSTRUCTION	LW	TTN	TTN	AN	9/06/2026
1	ISSUED FOR TENDER	LW	TTN	TTN	AN	14/05/2026
0	ISSUED FOR TENDER	LW	TTN	AN	DB	27/03/2026

 

PROJECT TITLE
TRIPOLI WAY EXTENSION

TRIPOLI WAY FROM - BROUGHTON AVE
TO HAMILTON RD ALBION PARK NSW

CLIENT
SHELLHARBOUR CITY COUNCIL

DRAWING STATUS
ISSUED FOR CONSTRUCTION

SCALE
1:50

COORDINATE SYSTEM
MGA 2020 ZONE 56

DATUM
AHD

SHEET SIZE
A1



PROJECT NUMBER
9470-11

DRAWING TITLE
TYPICAL SECTIONS
MC01 (TRIPOLI WAY)
SHEET 04


DRAWING NUMBER
0045

REVISION
2

This design represents the proposed works and is subject to minor amendment during construction to accommodate site conditions, construction requirements and other relevant constraints. Works within the road reserve will be undertaken and managed in accordance with Council requirements. Driveway locations, levels and tie-ins shown are indicative and may be subject to adjustment during construction. Any required changes affecting individual properties will be coordinated with the relevant property owner

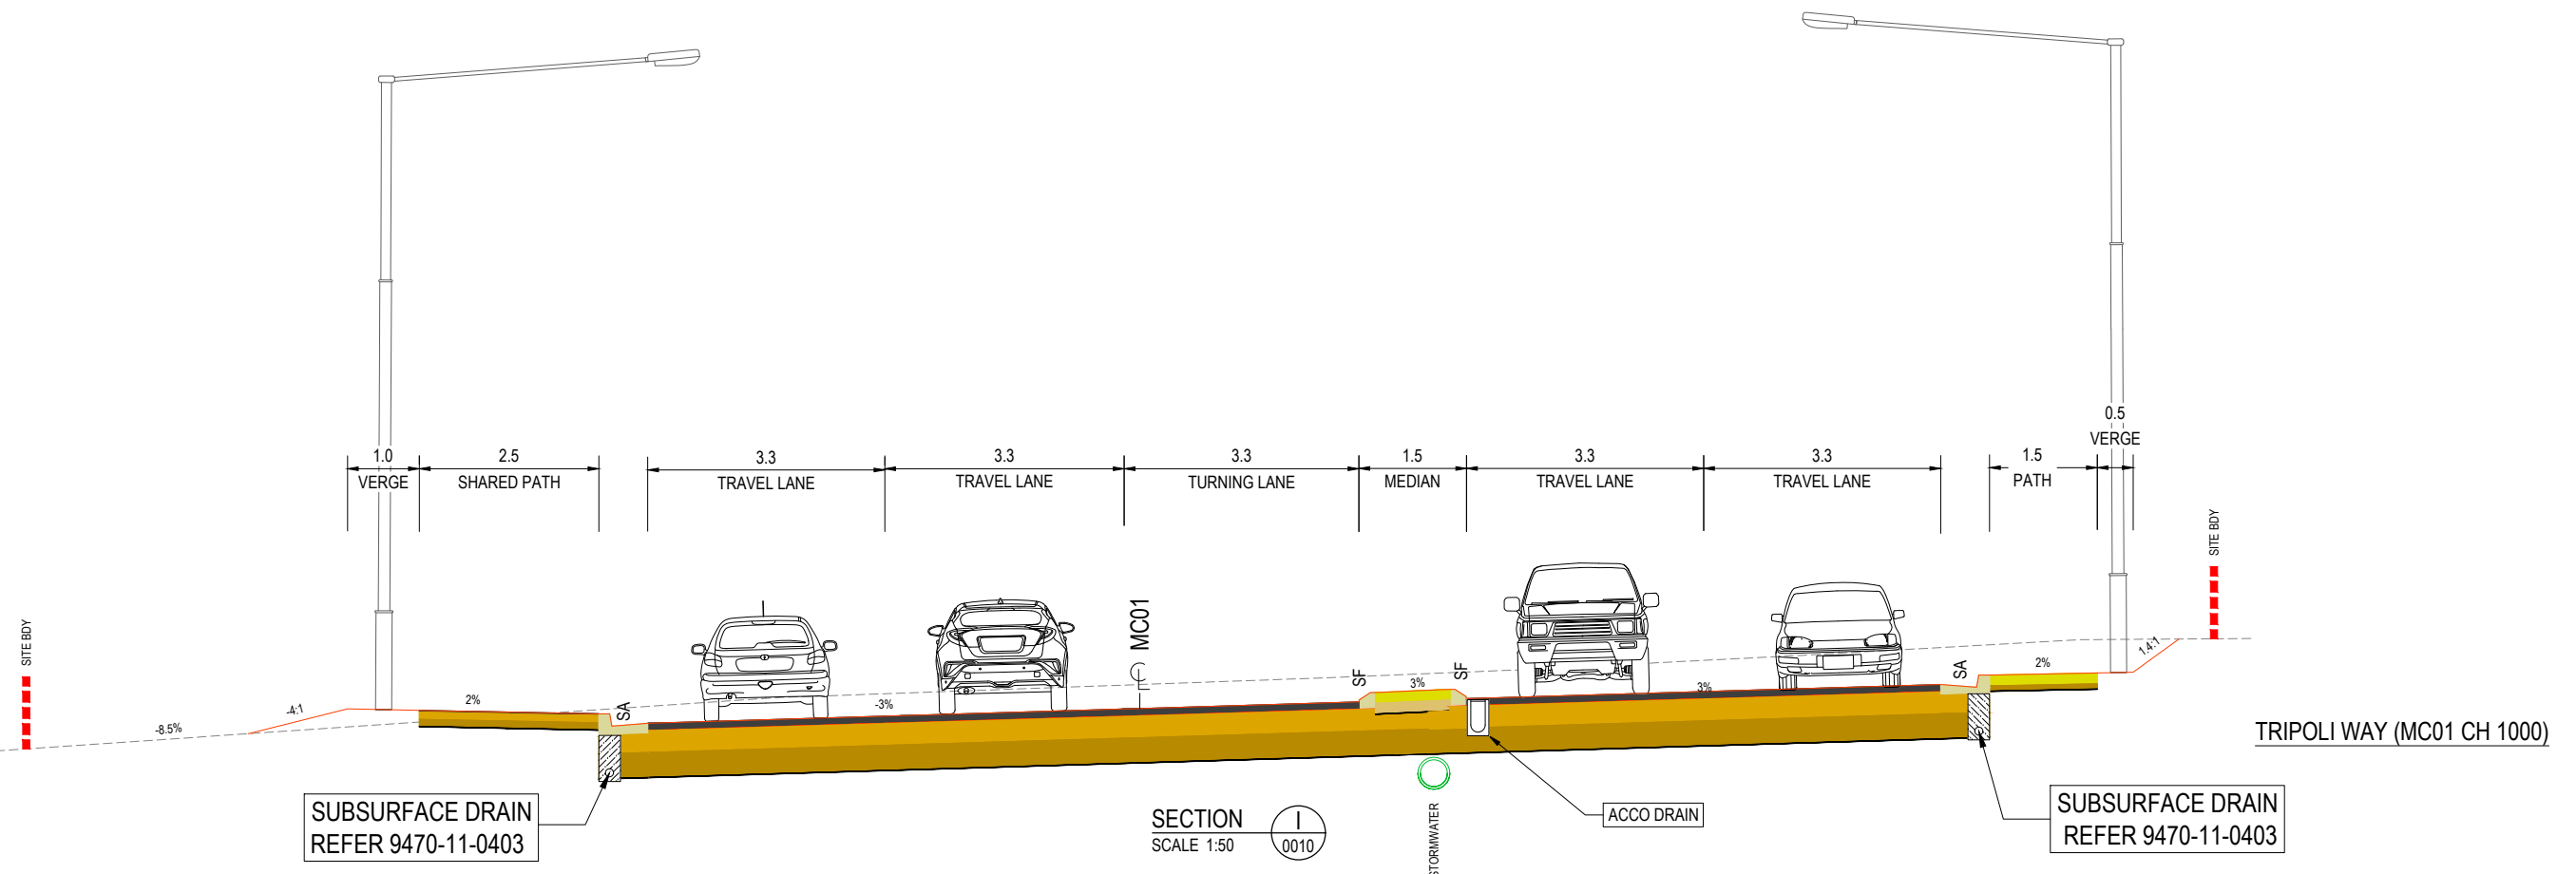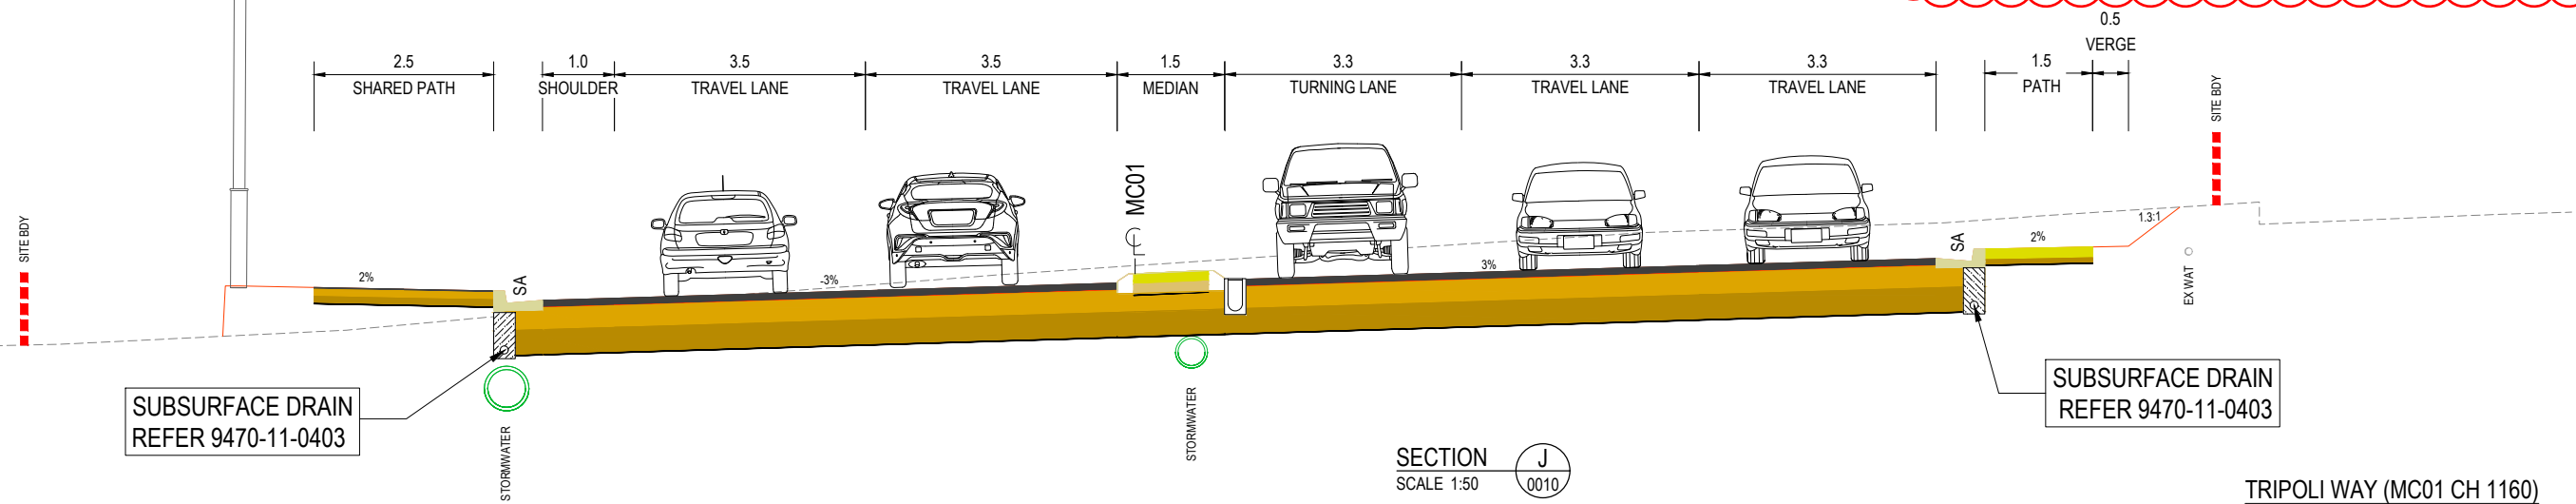

REV.	DESCRIPTION	DRAWN	DESIGNED	VERIFIED	APPROVED	DATE
2	ISSUED FOR CONSTRUCTION	LW	TTN	TTN	AN	9/06/2026
1	ISSUED FOR TENDER	LW	TTN	TTN	AN	14/05/2026
0	ISSUED FOR TENDER	LW	TTN	AN	DB	27/03/2026

 

PROJECT TITLE
TRIPOLI WAY EXTENSION

TRIPOLI WAY FROM - BROUGHTON AVE
TO HAMILTON RD ALBION PARK NSW

CLIENT
SHELLHARBOUR CITY COUNCIL

DRAWING STATUS
ISSUED FOR CONSTRUCTION

SCALE
1:50

COORDINATE SYSTEM
MGA 2020 ZONE 56

DATUM
AHD

SHEET SIZE
A1


PROJECT NUMBER
9470-11

DRAWING TITLE
TYPICAL SECTIONS
MC01 (TRIPOLI WAY)
SHEET 05

DRAWING NUMBER
0046

REVISION
2

This design represents the proposed works and is subject to minor amendment during construction to accommodate site conditions, construction requirements and other relevant constraints. Works within the road reserve will be undertaken and managed in accordance with Council requirements. Driveway locations, levels and tie-ins shown are indicative and may be subject to adjustment during construction. Any required changes affecting individual properties will be coordinated with the relevant property owner

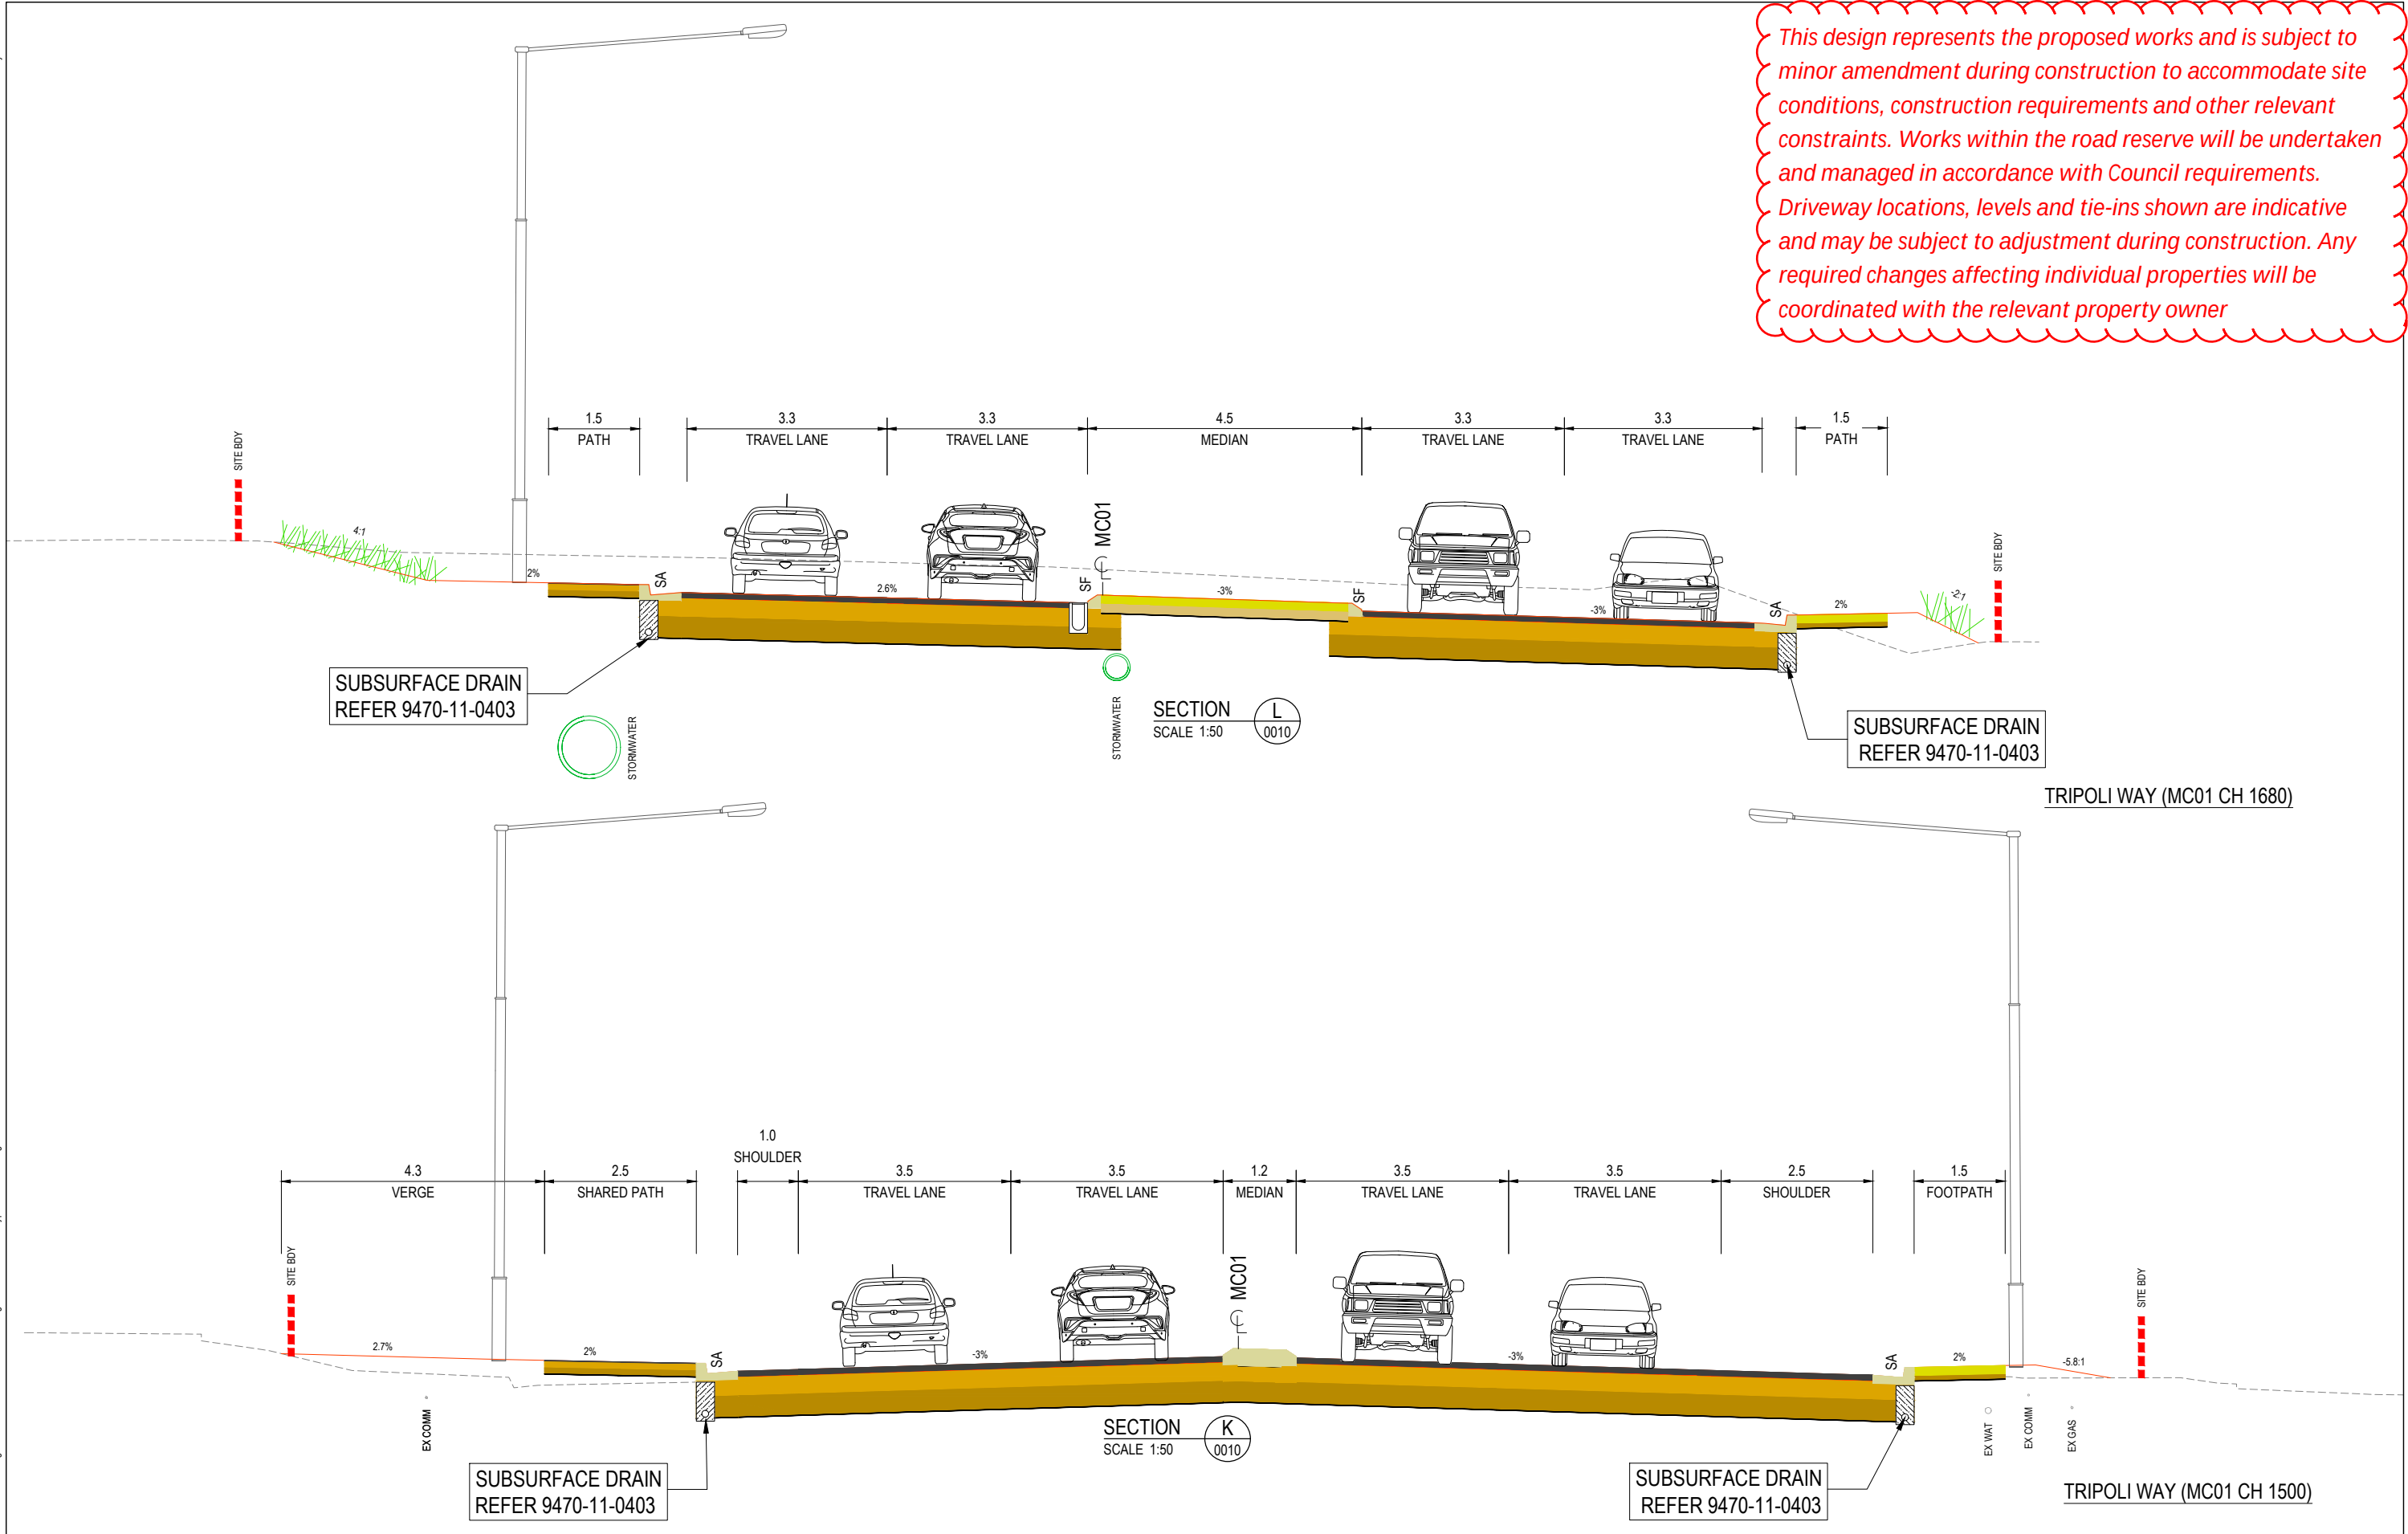

REV.	DESCRIPTION	DRAWN	DESIGNED	VERIFIED	APPROVED	DATE
2	ISSUED FOR CONSTRUCTION	LW	TTN	TTN	AN	9/06/2026
1	ISSUED FOR TENDER	LW	TTN	TTN	AN	14/05/2026
0	ISSUED FOR TENDER	LW	TTN	AN	DB	27/03/2026



PROJECT TITLE
TRIPOLI WAY EXTENSION

TRIPOLI WAY FROM - BROUGHTON AVE
TO HAMILTON RD ALBION PARK NSW

CLIENT
SHELLHARBOUR CITY COUNCIL

DRAWING STATUS
ISSUED FOR CONSTRUCTION

SCALE
1:50

COORDINATE SYSTEM
MGA 2020 ZONE 56

DATUM
AHD




SHEET SIZE
A1

PROJECT NUMBER
9470-11

DRAWING TITLE
**TYPICAL SECTIONS
MC01 (TRIPOLI WAY)
SHEET 06**


DRAWING NUMBER
0047

REVISION
2

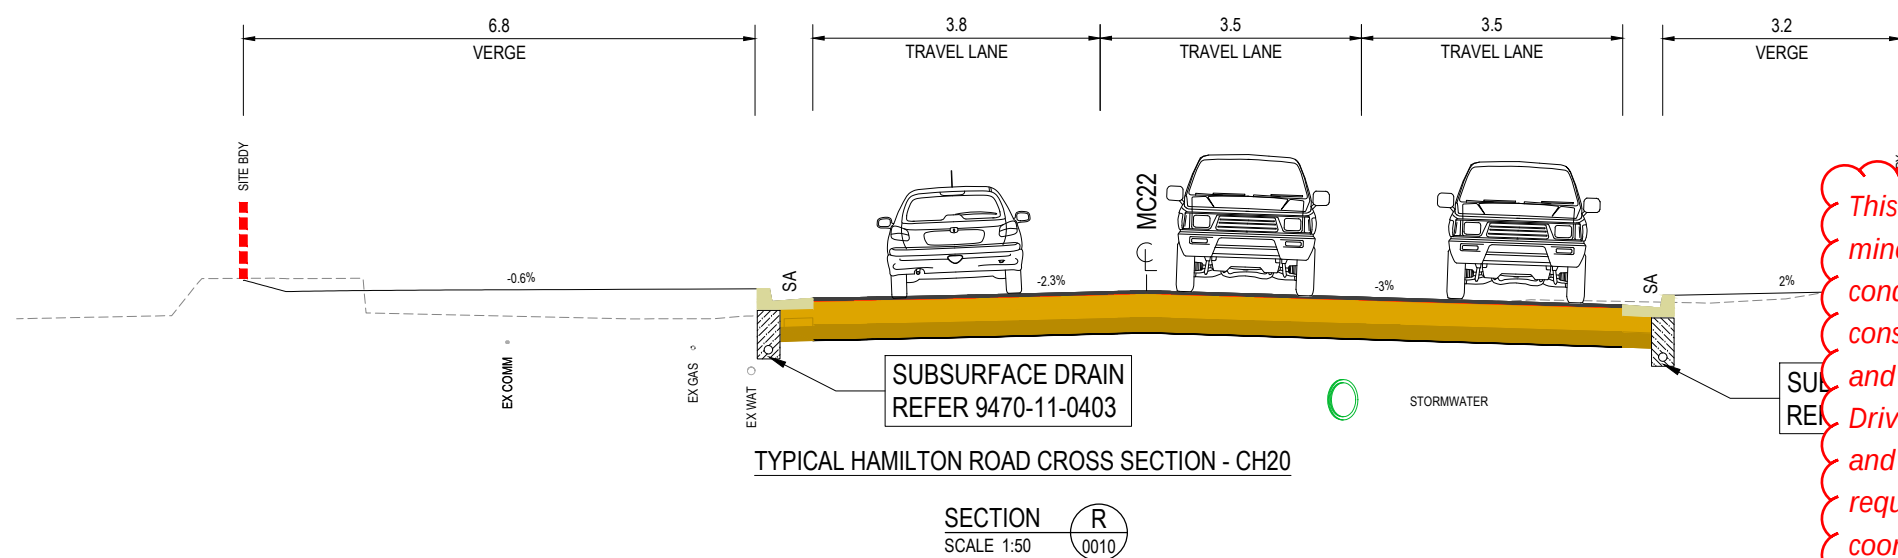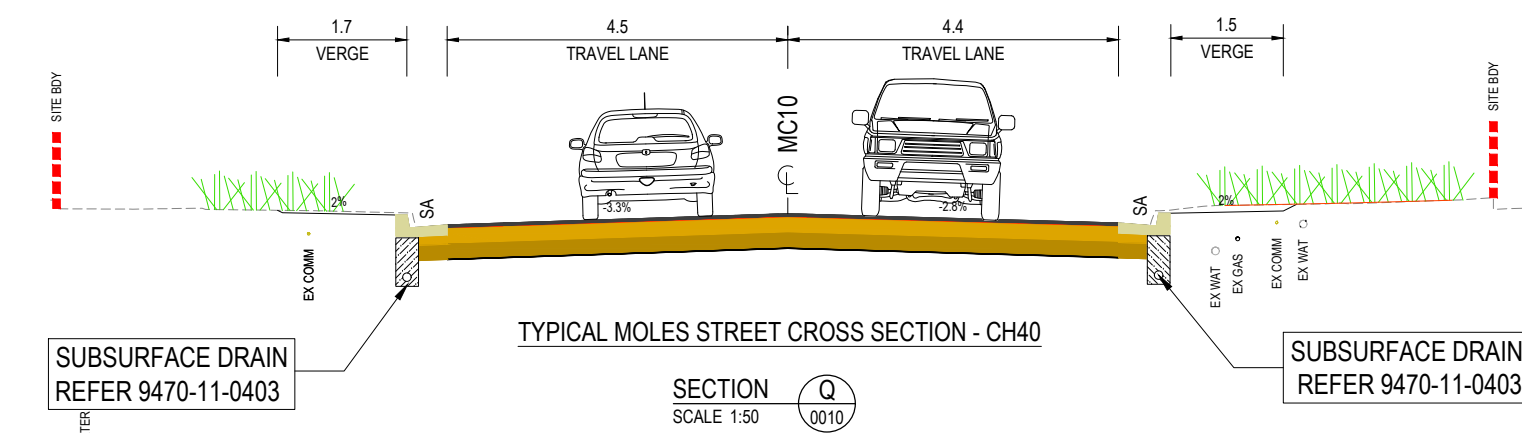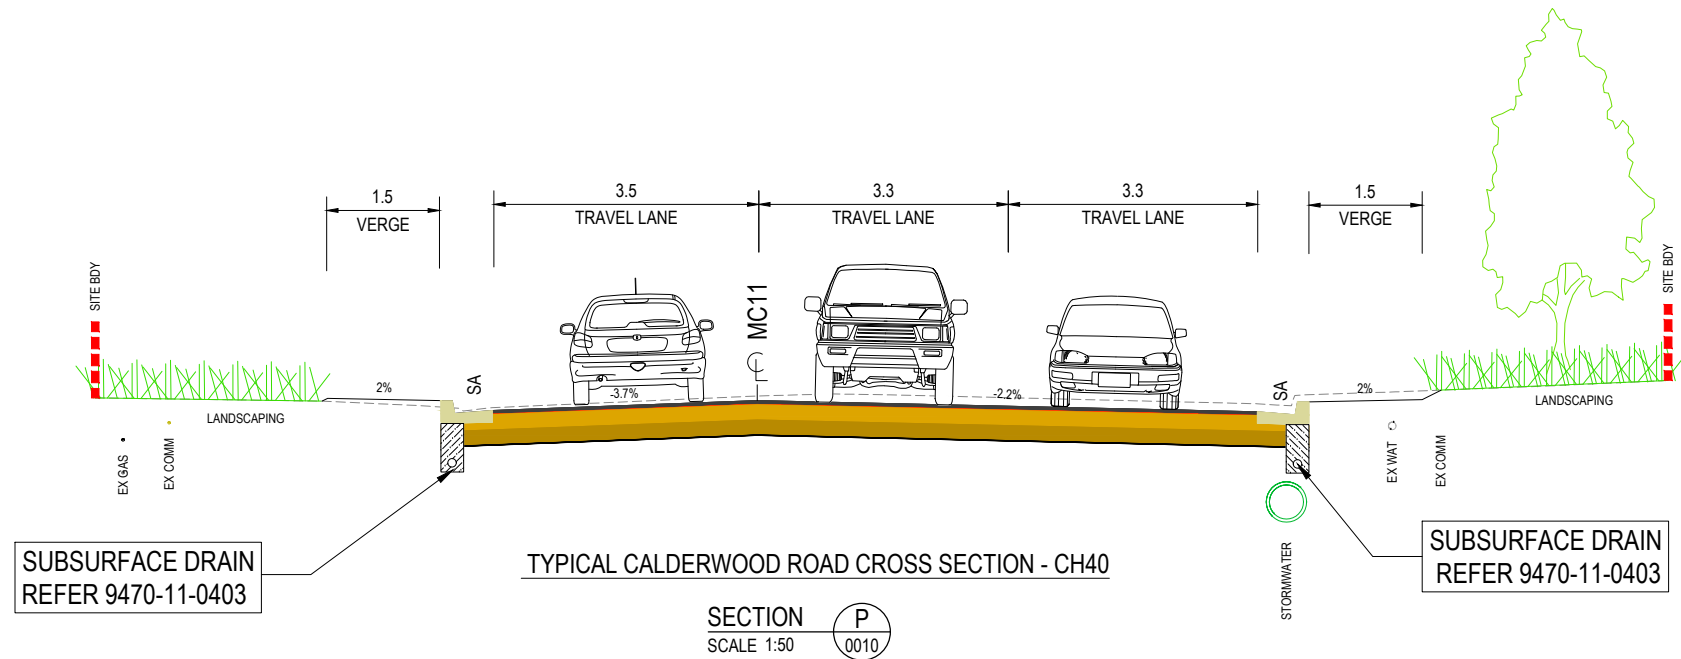

This design represents the proposed works and is subject to minor amendment during construction to accommodate site conditions, construction requirements and other relevant constraints. Works within the road reserve will be undertaken and managed in accordance with Council requirements. Driveway locations, levels and tie-ins shown are indicative and may be subject to adjustment during construction. Any required changes affecting individual properties will be coordinated with the relevant property owner


REV.	DESCRIPTION	DRAWN	DESIGNED	VERIFIED	APPROVED	DATE
2	ISSUED FOR CONSTRUCTION	LW	TTN	TTN	AN	9/06/2026
1	ISSUED FOR TENDER	LW	TTN	TTN	AN	14/05/2026
0	ISSUED FOR TENDER	LW	TTN	AN	DB	27/03/2026

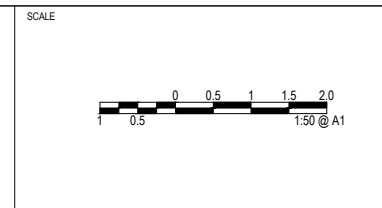


PROJECT TITLE
TRIPOLI WAY EXTENSION
TRIPOLI WAY FROM - BROUGHTON AVE
TO HAMILTON RD ALBION PARK NSW

CLIENT
SHELLHARBOUR CITY COUNCIL
DRAWING STATUS
ISSUED FOR CONSTRUCTION
SCALE
1:50
COORDINATE SYSTEM
MGA 2020 ZONE 56
DATUM
AHD


DRAWING TITLE
TYPICAL SECTIONS
MC22 (HAMILTON ROAD)
MC10 (MOLES STREET)
DRAWING NUMBER
0048
REVISION
2

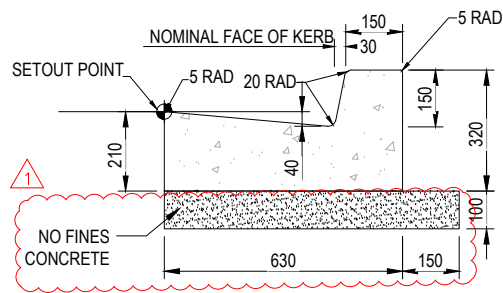


150mm SA BARRIER KERB AND GUTTER (SA)
 SCALE 1:10

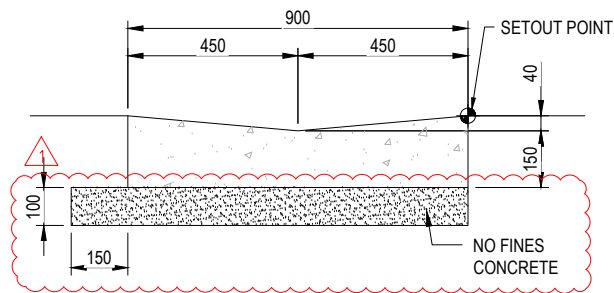


SO GUTTER (SO)
 SCALE 1:10

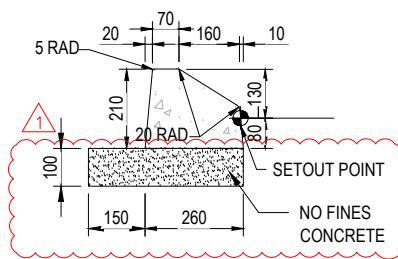


TYPE SF KERB (SF)
 SCALE 1:10

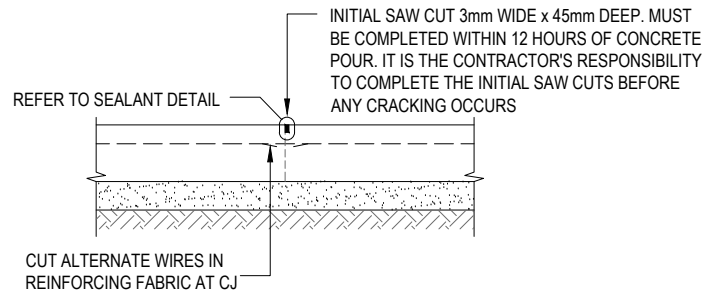

CONTROL JOINT (CJ)
 SCALE 1:10

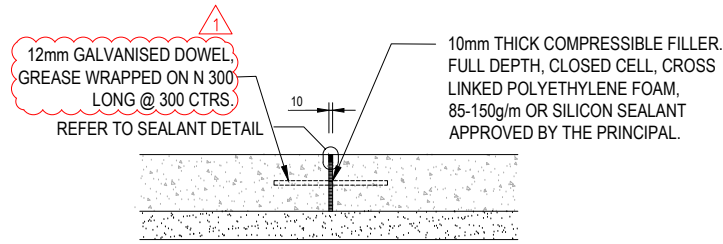

EXPANSION JOINT (EJ)
 SCALE 1:10

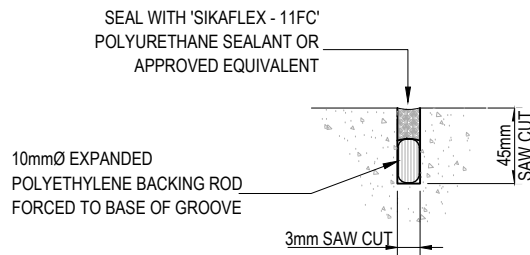


TYPICAL SEALANT DETAIL
 N.T.S.

JOINT SEALANT NOTES:


1. JOINT SEALANT MUST BE INSTALLED STRICTLY IN ACCORDANCE WITH MANUFACTURER'S SPECIFICATIONS.
2. CLEAN SLURRY FROM SAW CUT & ALLOW TO DRY SLIGHTLY.
3. INSTALL BACKING ROD AS NOTED.
4. PRIME JOINT SIDES WITH 'SIKA PRIMER 3' OR APPROVED EQUIVALENT
5. APPLY JOINT SEALANT AS NOTED.

NOTES

1. ALL DIMENSIONS IN MILLIMETRES UNLESS OTHERWISE STATED.
2. CONCRETE STRENGTH TO BE N32 AT 28 DAYS.
3. ALL EDGES TO BE SHAPED WITH AN EDGING TOOL.
4. JOINTS TO BE PLACED AT 4.0m TO 6.0m CENTRES
5. VARIATIONS TO FOOTPATH CROSSFALL TO BE APPROVED BY PRINCIPAL PRIOR TO CONSTRUCTION.
6. PROVISION FOR SERVICES UNDER SLAB TO BE INVESTIGATED BY CONTRACTOR PRIOR TO CONSTRUCTION.
7. PROVIDE EXPANSION JOINTS AT CONNECTIONS TO KERBS AND RAMPS.
8. DRIVEWAY DISTANCE FROM INTER-ALLOTMENT BOUNDARY LINE IN THE ROAD RESERVE IS TO BE A MINIMUM OF 650MM TO ENSURE THE WING DOES NOT ENCR OACH ONTO THE NEIGHBOURING PROPERTY.
9. WHERE THE NEW DRIVEWAY IS BELOW OR ABOVE ADJACENT GROUND LEVEL, THE SOIL IN THE ROAD RESERVE IS TO BE BATTERED OR FILLED TO THE FINISHED LEVEL OF THE DRIVEWAY TO PREVENT A TRIP HAZARD TO PEDESTRIANS.
10. FOOTPATH THICKNESS TO BE A MINIMUM OF 125MM WITH SL72 STEEL MESH REINFORCED IN THE ROAD RESERVE.

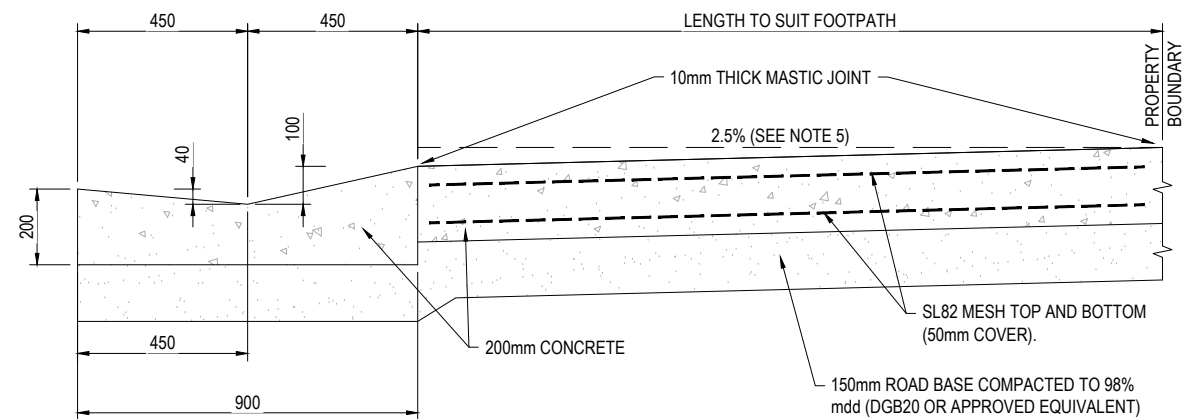


SECTION A
 SCALE 1:10

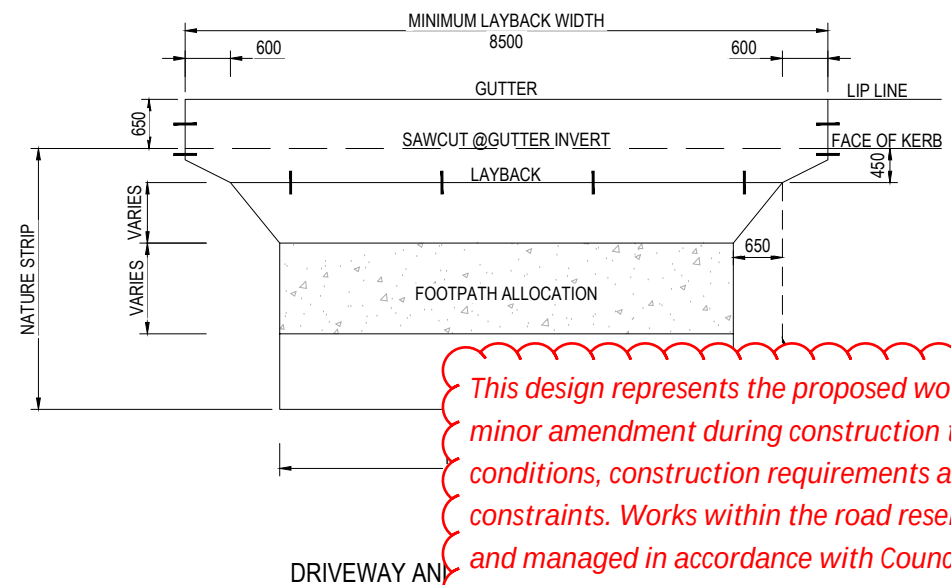

This design represents the proposed works and is subject to minor amendment during construction to accommodate site conditions, construction requirements and other relevant constraints. Works within the road reserve will be undertaken and managed in accordance with Council requirements. Driveway locations, levels and tie-ins shown are indicative and may be subject to adjustment during construction. Any required changes affecting individual properties will be coordinated with the relevant property owner


REV.	DESCRIPTION	DRAWN	DESIGNED	VERIFIED	APPROVED	DATE
2	ISSUED FOR CONSTRUCTION	LW	TTN	TTN	AN	9/06/2026
1	ISSUED FOR TENDER	LW	TTN	TTN	AN	14/05/2026
0	ISSUED FOR TENDER	LW	TTN	AN	DB	27/03/2026

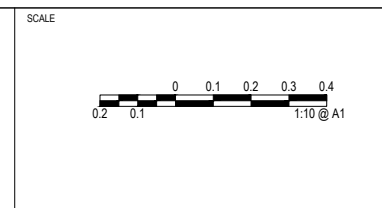

PROJECT TITLE
 TRIPOLI WAY EXTENSION
 TRIPOLI WAY FROM - BROUGHTON AVE TO HAMILTON RD ALBION PARK NSW

CLIENT
 SHELLHARBOUR CITY COUNCIL
 DRAWING STATUS
 ISSUED FOR CONSTRUCTION
 SCALE
 AS SHOWN
 COORDINATE SYSTEM
 MGA 2020 ZONE 56
 DATUM
 AHD
 SHEET SIZE
 A1
 PROJECT NUMBER
 9470-11

DRAWING TITLE
 TYPICAL KERB DETAILS
 DRAWING NUMBER
 0060
 REVISION
 2

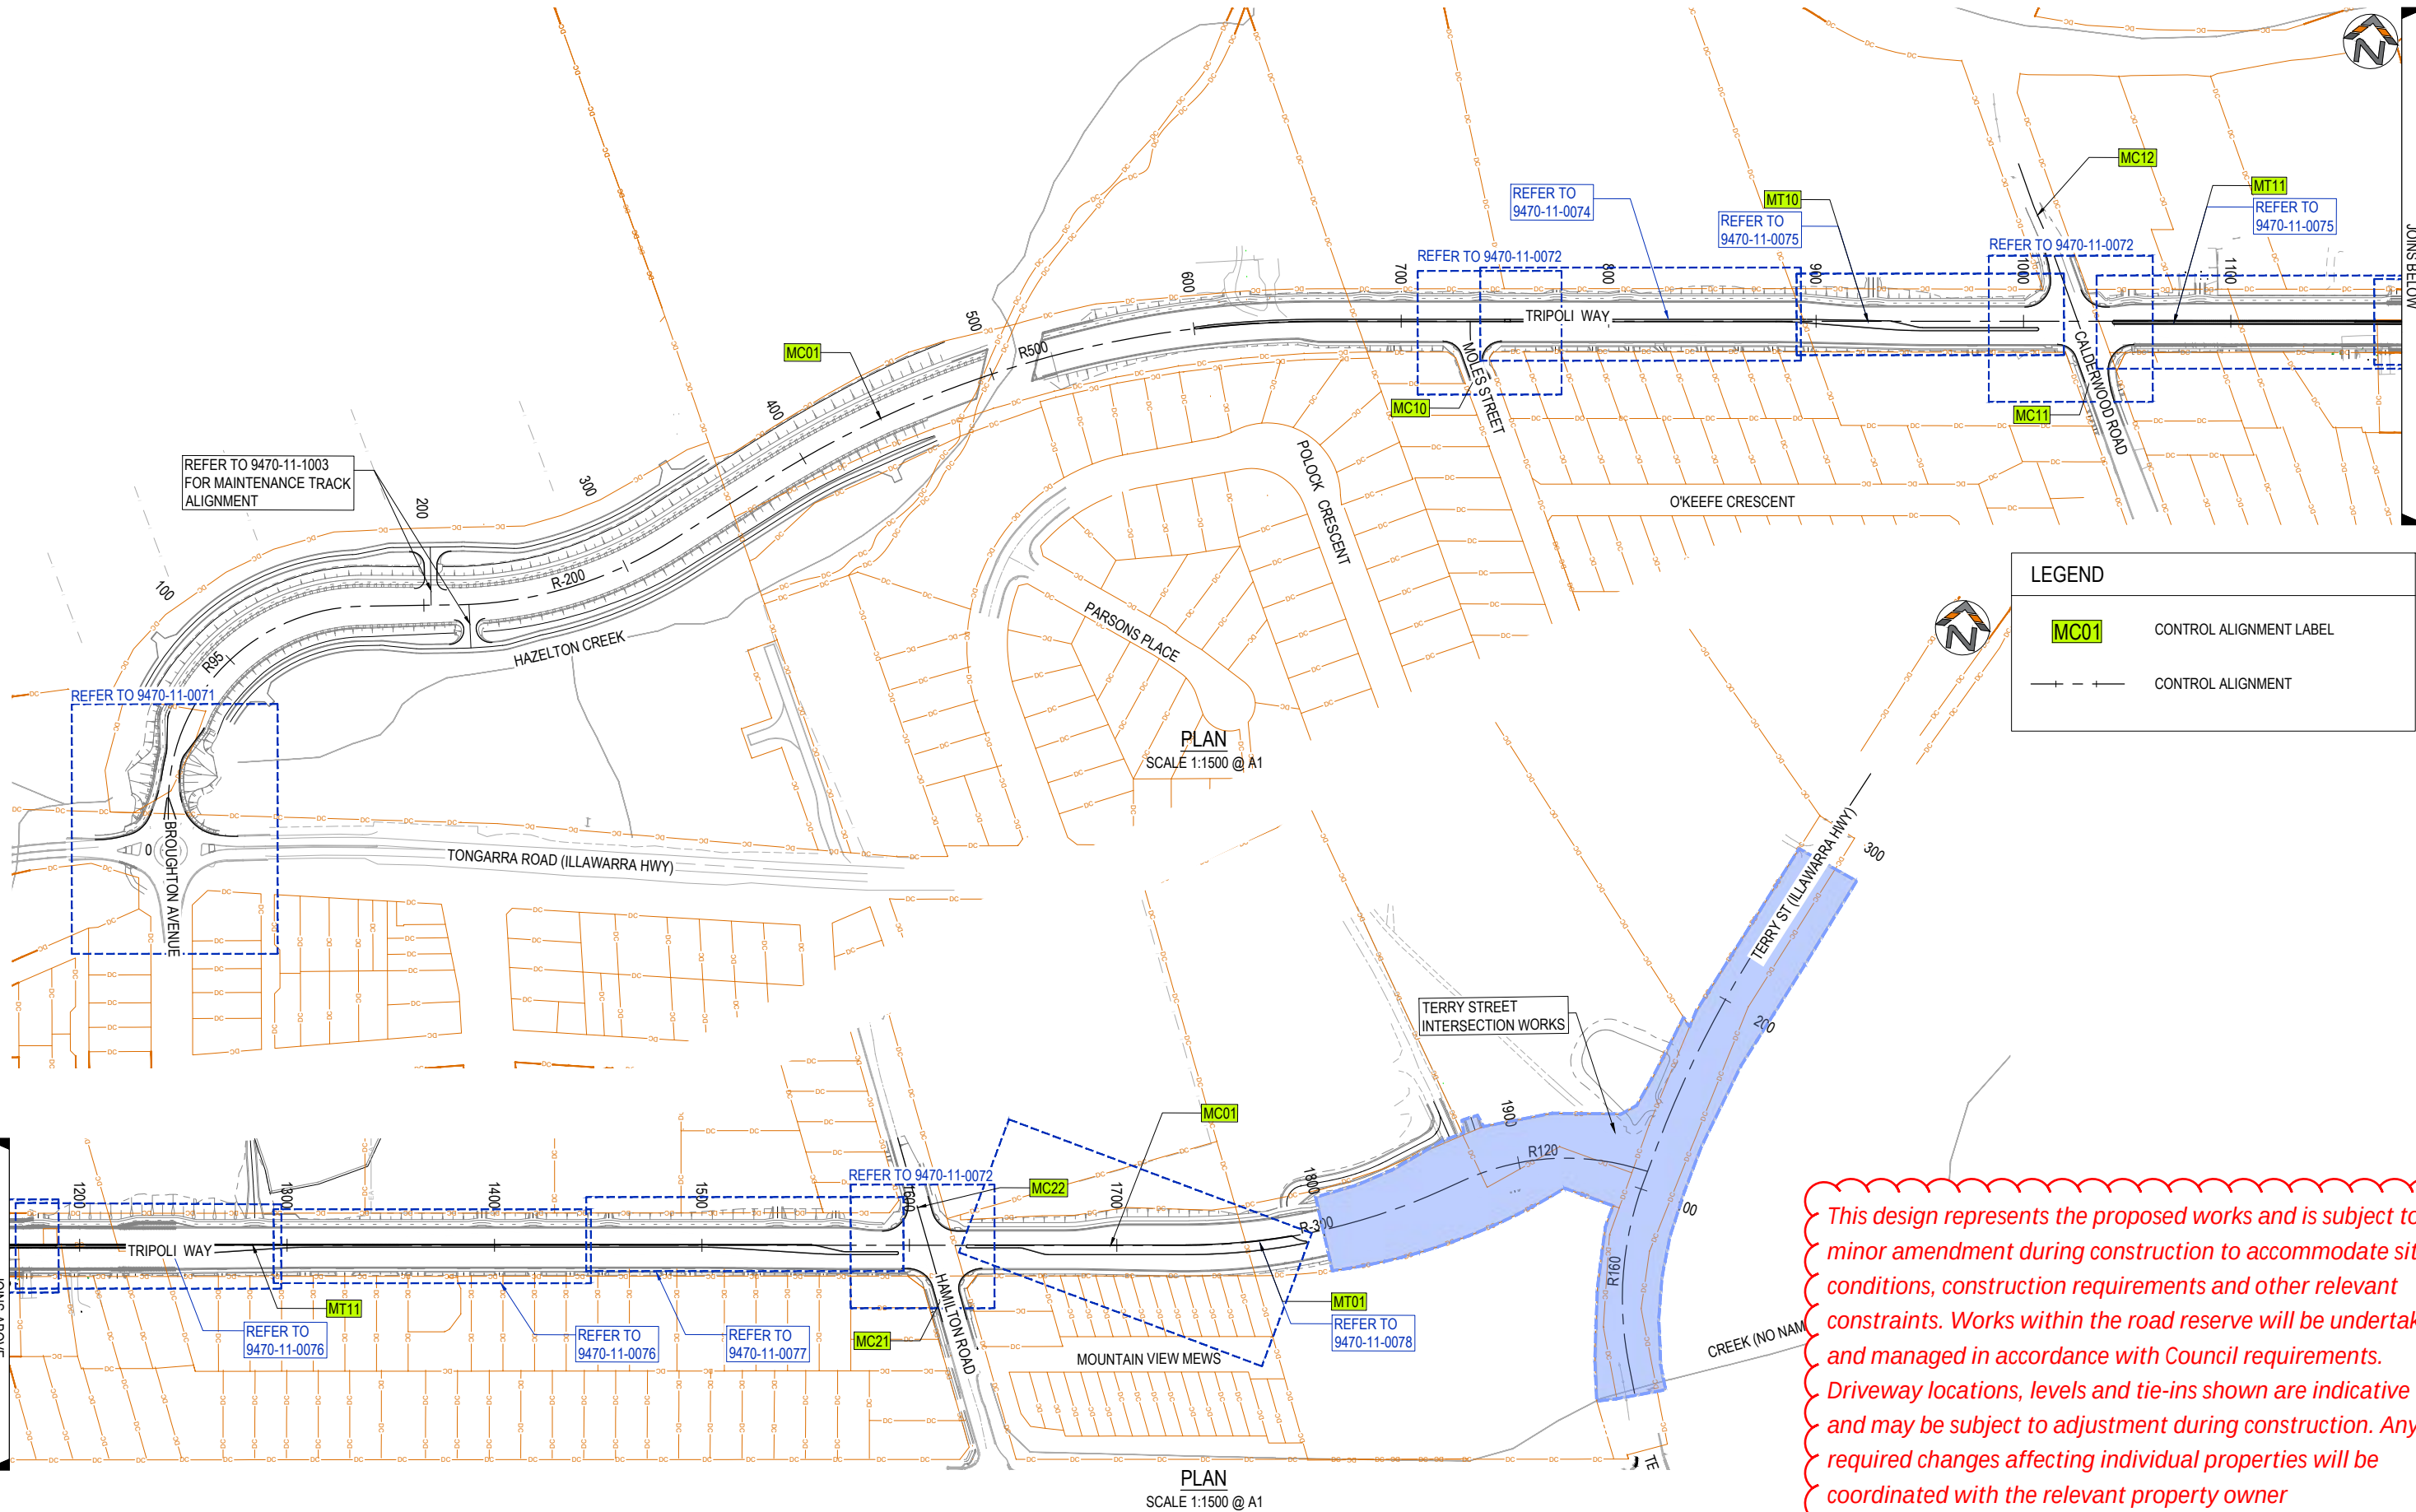

LEGEND

- MC01 CONTROL ALIGNMENT LABEL
- CONTROL ALIGNMENT

This design represents the proposed works and is subject to minor amendment during construction to accommodate site conditions, construction requirements and other relevant constraints. Works within the road reserve will be undertaken and managed in accordance with Council requirements. Driveway locations, levels and tie-ins shown are indicative and may be subject to adjustment during construction. Any required changes affecting individual properties will be coordinated with the relevant property owner

REV.	DESCRIPTION	DRAWN	DESIGNED	VERIFIED	APPROVED	DATE
2	ISSUED FOR CONSTRUCTION	LW	TTN	TTN	AN	9/06/2026
1	ISSUED FOR TENDER	LW	TTN	TTN	AN	14/05/2026
0	ISSUED FOR TENDER	LW	TTN	AN	DB	27/03/2026

CLIENT




SHELLHARBOUR CITY COUNCIL

DESIGN TEAM



INDESCO
www.indesco.com.au

SCALE

 

0 10 20 30 40 50 60
1:1500 @ A1

PROJECT TITLE

TRIPOLI WAY EXTENSION

TRIPOLI WAY FROM - BROUGHTON AVE
TO HAMILTON RD ALBION PARK NSW

CLIENT

SHELLHARBOUR CITY COUNCIL

DRAWING STATUS

ISSUED FOR CONSTRUCTION


SCALE	COORDINATE SYSTEM	DATUM
1:1500	MGA 2020 ZONE 56	AHD
SHEET SIZE	PROJECT NUMBER	DRAWING NUMBER
A1	9470-11	0070

DRAWING TITLE


ALIGNMENT KEY PLAN - MC01

REVISION

2

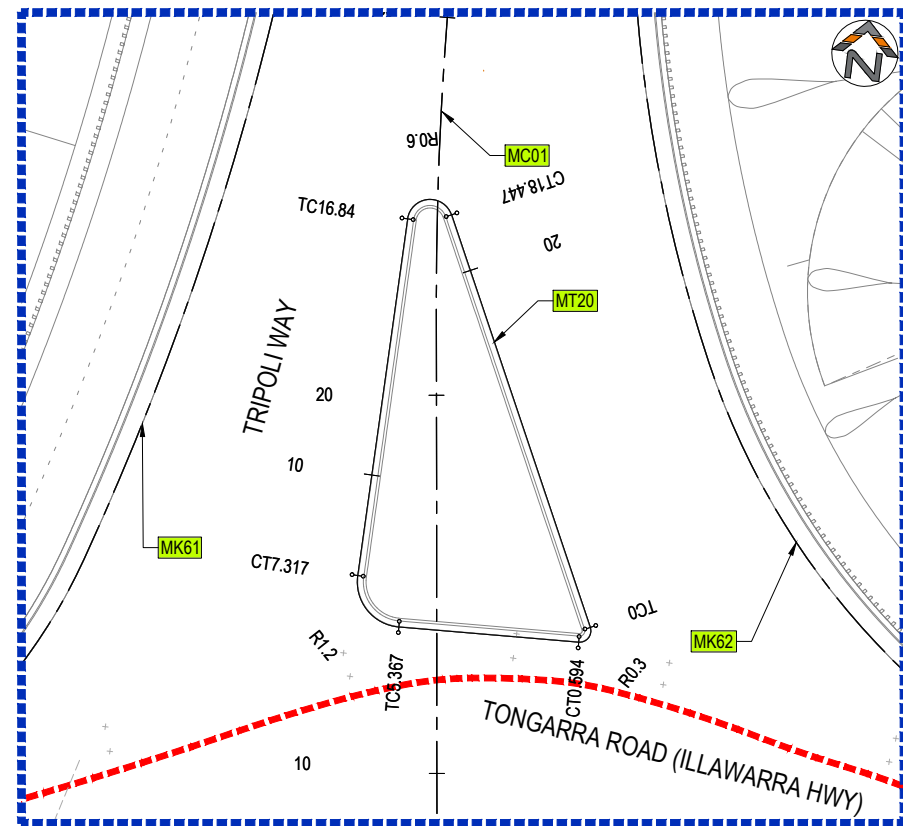

INSET
SCALE 1:100 @ A1

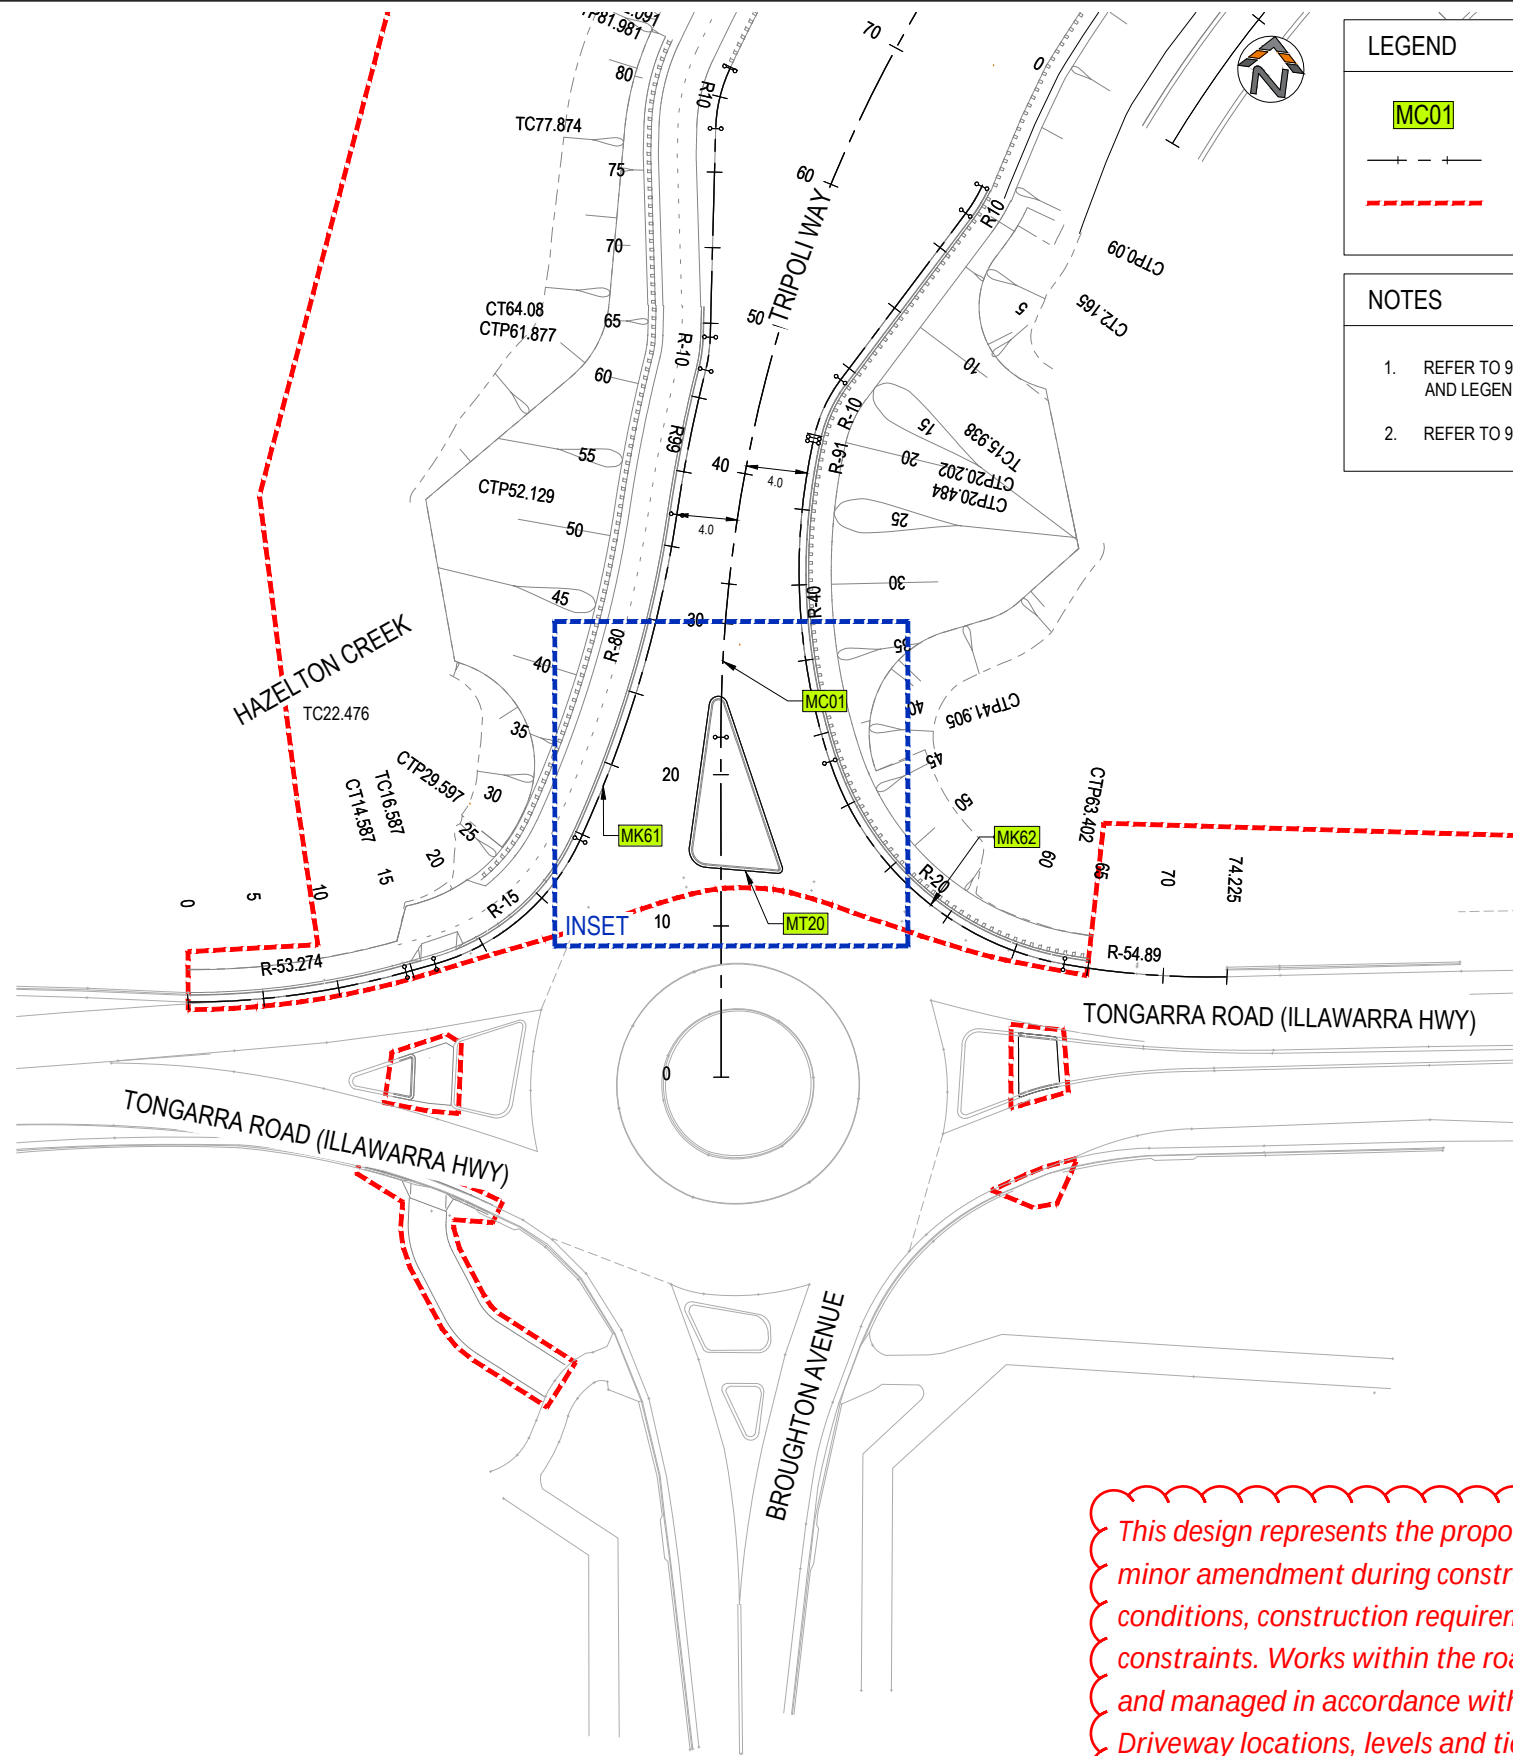

PLAN
SCALE 1:250 @ A1

LEGEND


- MC01 CONTROL ALIGNMENT LABEL
- CONTROL ALIGNMENT
- - - SITE BOUNDARY

NOTES

- REFER TO 9470-11-0003 FOR GENERAL NOTES AND LEGEND
- REFER TO 9470-11-0070 FOR SHEET KEY

This design represents the proposed works and is subject to minor amendment during construction to accommodate site conditions, construction requirements and other relevant constraints. Works within the road reserve will be undertaken and managed in accordance with Council requirements. Driveway locations, levels and tie-ins shown are indicative and may be subject to adjustment during construction. Any required changes affecting individual properties will be coordinated with the relevant property owner

REV.	DESCRIPTION	DRAWN	DESIGNED	VERIFIED	APPROVED	DATE
2	ISSUED FOR CONSTRUCTION	LW	TTN	TTN	AN	9/06/2026
1	ISSUED FOR TENDER	LW	TTN	TTN	AN	14/05/2026
0	ISSUED FOR TENDER	LW	TTN	AN	DB	27/03/2026


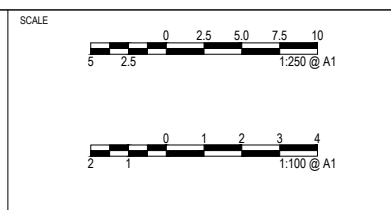


PROJECT TITLE
TRIPOLI WAY EXTENSION

TRIPOLI WAY FROM - BROUGHTON AVE
TO HAMILTON RD ALBION PARK NSW

CLIENT SHELLHARBOUR CITY COUNCIL	DRAWING STATUS ISSUED FOR CONSTRUCTION	
SCALE AS SHOWN	COORDINATE SYSTEM MGA 2020 ZONE 56	DATUM AHD
SHEET SIZE A1	PROJECT NUMBER 9470-11	DRAWING NUMBER 0071

DRAWING TITLE INTERSECTION SETOUT TONGARRA ROAD	REVISION 2
---	----------------------

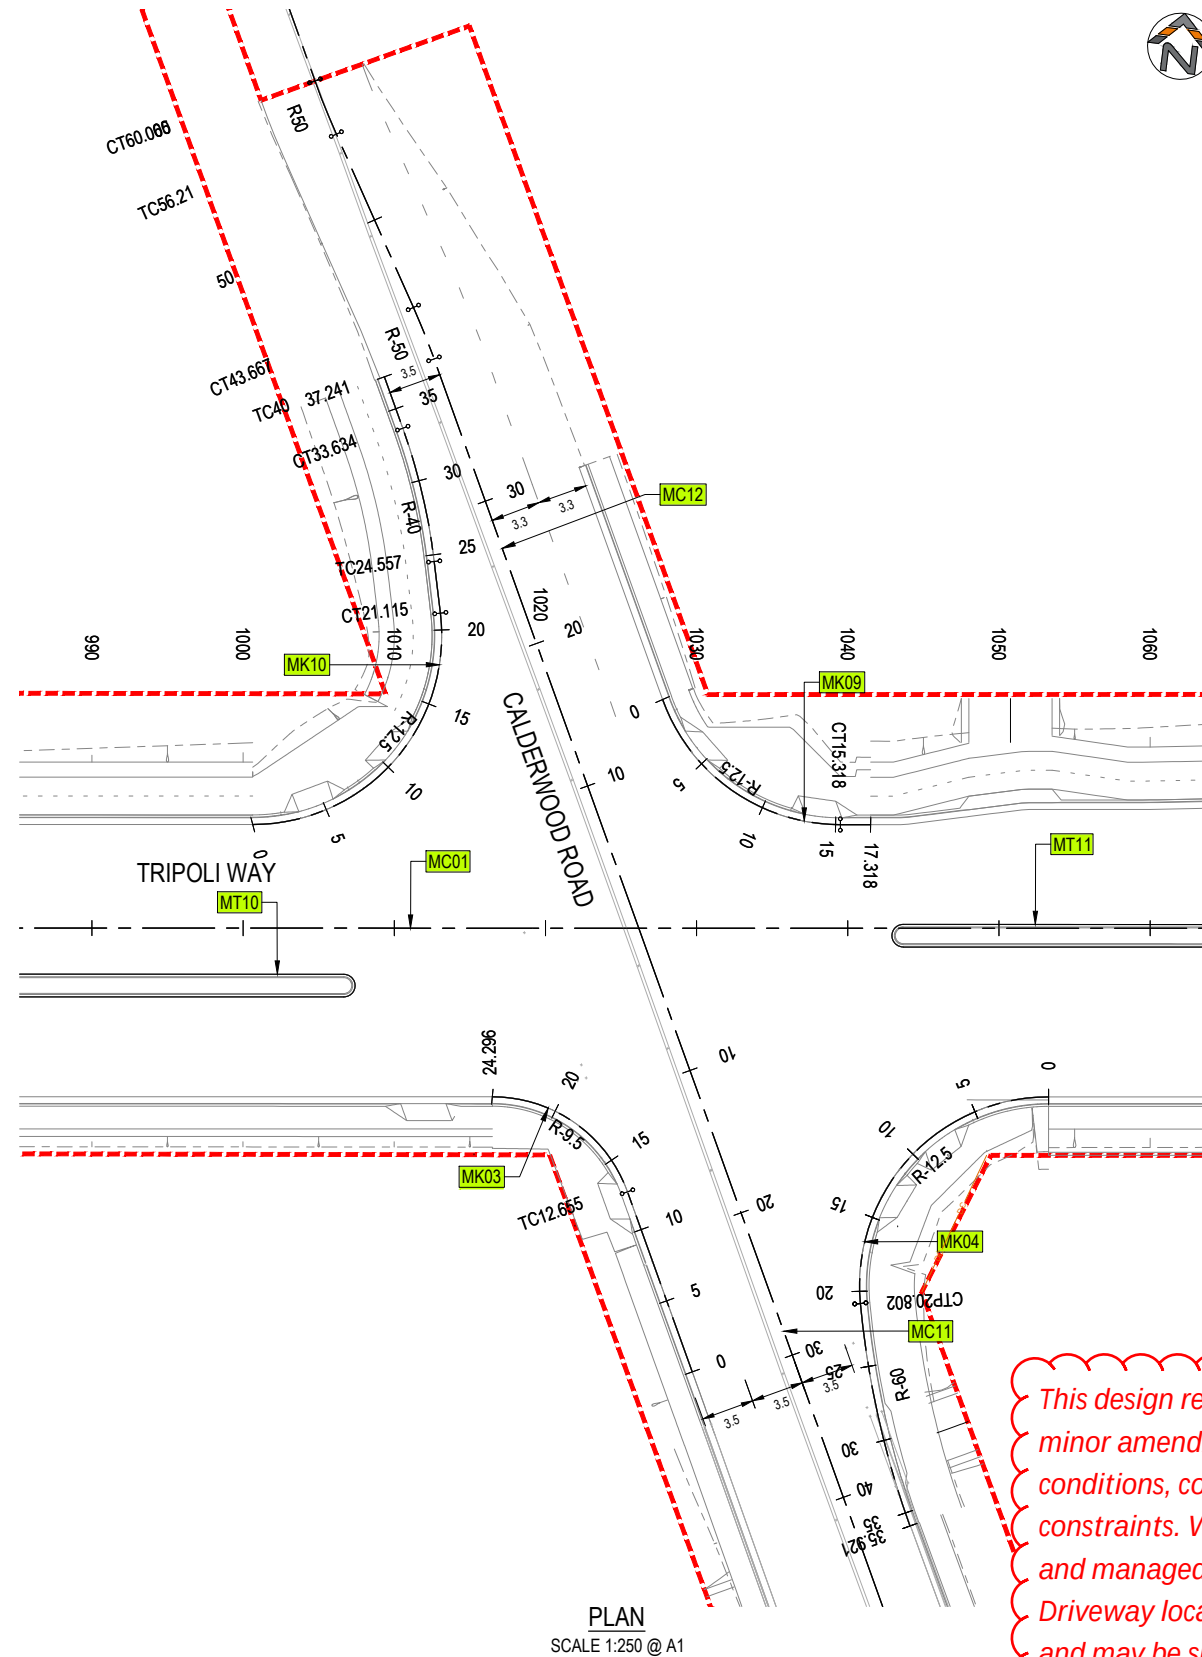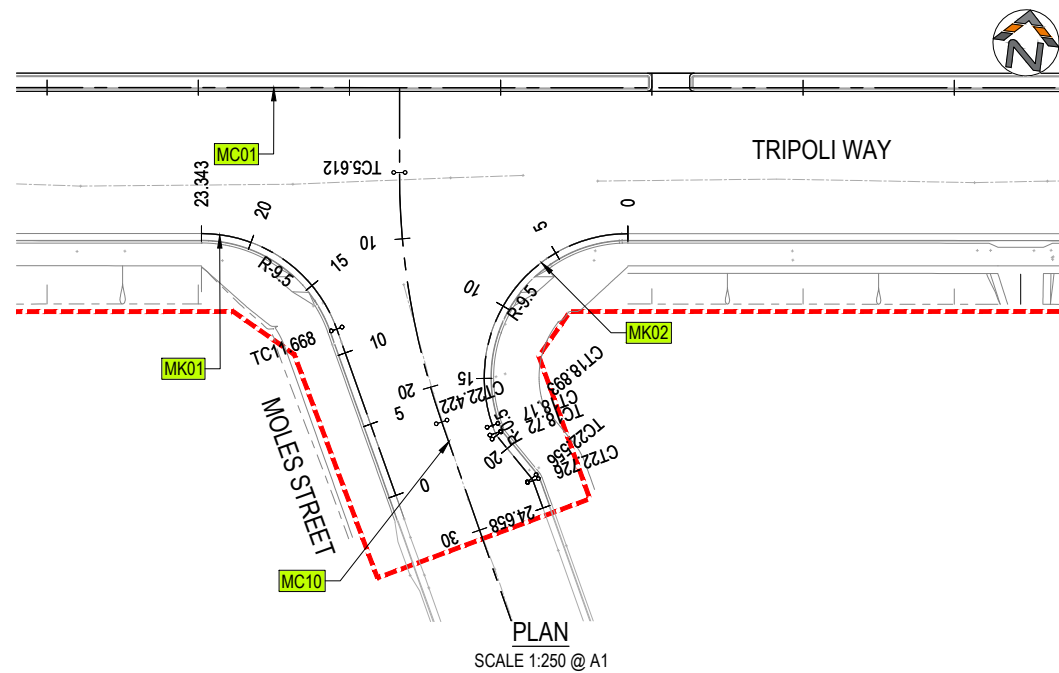

LEGEND	
MC01	CONTROL ALIGNMENT LABEL
— + — + —	CONTROL ALIGNMENT
---	SITE BOUNDARY

NOTES	
1.	REFER TO 9470-11-0003 FOR GENERAL NOTES AND LEGEND
2.	REFER TO 9470-11-0070 FOR SHEET KEY

This design represents the proposed works and is subject to minor amendment during construction to accommodate site conditions, construction requirements and other relevant constraints. Works within the road reserve will be undertaken and managed in accordance with Council requirements. Driveway locations, levels and tie-ins shown are indicative and may be subject to adjustment during construction. Any required changes affecting individual properties will be coordinated with the relevant property owner

REV.	DESCRIPTION	DRAWN	DESIGNED	VERIFIED	APPROVED	DATE
2	ISSUED FOR CONSTRUCTION	LW	TTN	TTN	AN	9/06/2026
1	ISSUED FOR TENDER	LW	TTN	TTN	AN	14/05/2026
0	ISSUED FOR TENDER	LW	TTN	AN	DB	27/03/2026


CLIENT



DESIGN TEAM



SCALE

 

PROJECT TITLE

TRIPOLI WAY EXTENSION

TRIPOLI WAY FROM - BROUGHTON AVE
TO HAMILTON RD ALBION PARK NSW

CLIENT

SHELLHARBOUR CITY COUNCIL

DRAWING STATUS


ISSUED FOR CONSTRUCTION

SCALE 1:250	COORDINATE SYSTEM MGA 2020 ZONE 56	DATUM AHD
SHEET SIZE A1	PROJECT NUMBER 9470-11	

DRAWING TITLE

INTERSECTION SETOUT
MOLES STREET
CALDERWOOD ROAD

DRAWING NUMBER 0072	REVISION 2
------------------------	---------------

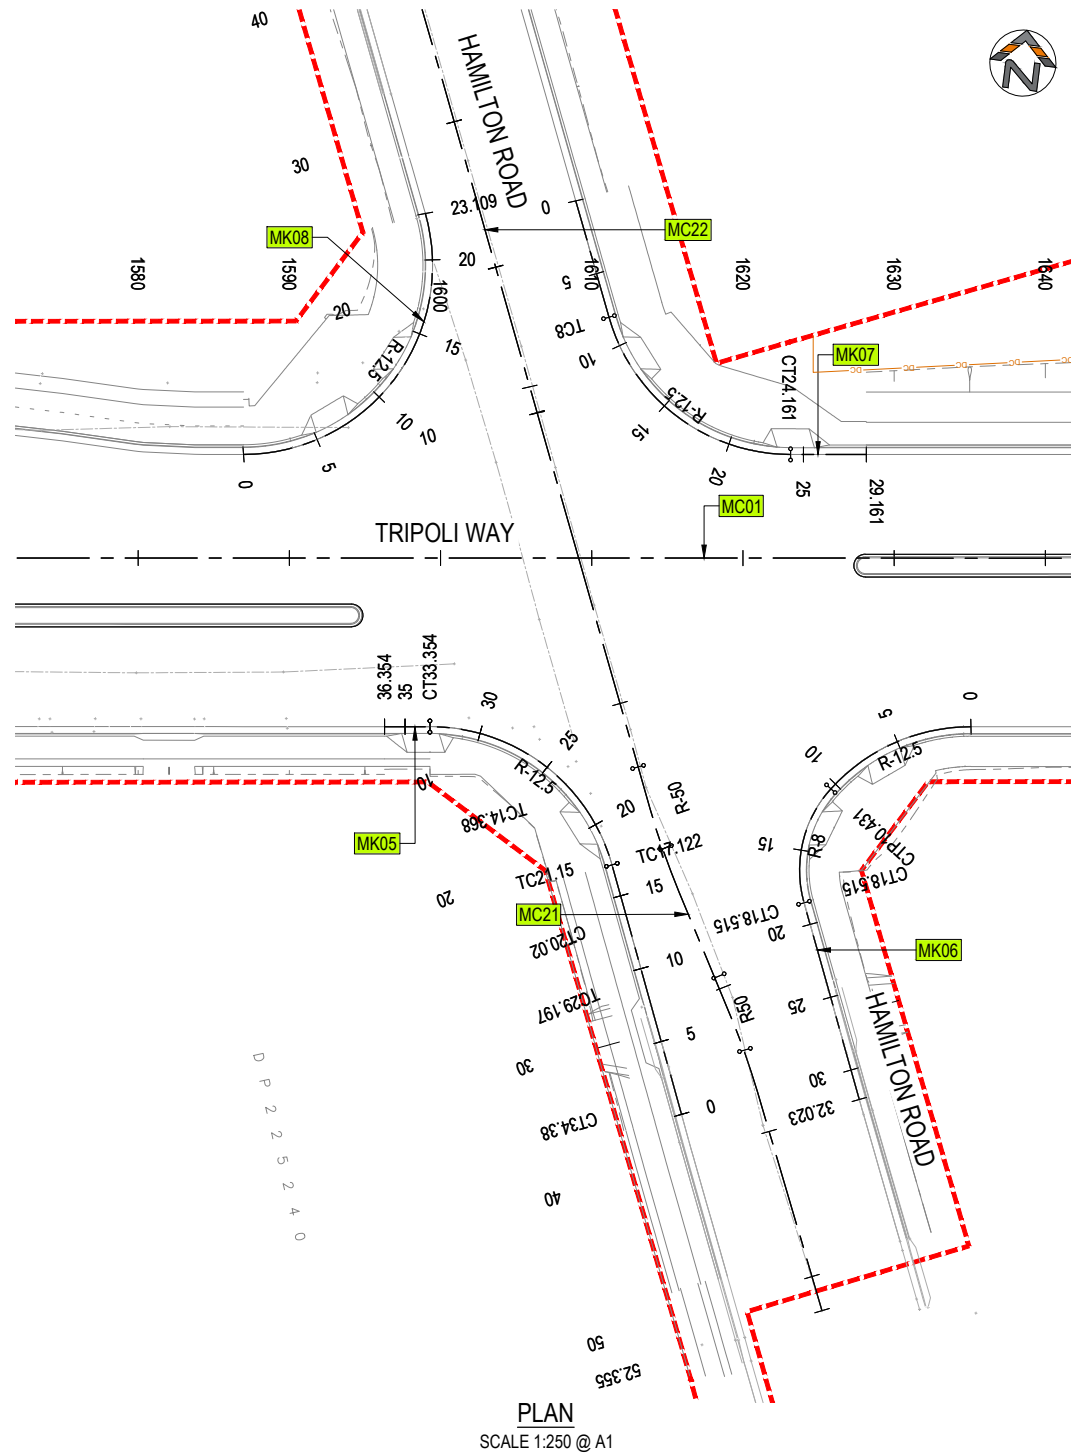

LEGEND

MC01

CONTROL ALIGNMENT LABEL

— + — + —

CONTROL ALIGNMENT

SITE BOUNDARY

NOTES

1. REFER TO 9470-11-0003 FOR GENERAL NOTES AND LEGEND

2. REFER TO 9470-11-0070 FOR SHEET KEY

This design represents the proposed works and is subject to minor amendment during construction to accommodate site conditions, construction requirements and other relevant constraints. Works within the road reserve will be undertaken and managed in accordance with Council requirements. Driveway locations, levels and tie-ins shown are indicative and may be subject to adjustment during construction. Any required changes affecting individual properties will be coordinated with the relevant property owner


REV.	DESCRIPTION	DRAWN	DESIGNED	VERIFIED	APPROVED	DATE
2	ISSUED FOR CONSTRUCTION	LW	TTN	TTN	AN	9/06/2026
1	ISSUED FOR TENDER	LW	TTN	TTN	AN	14/05/2026
0	ISSUED FOR TENDER	LW	TTN	AN	DB	27/03/2026



Shellharbour
CITY COUNCIL



www.indesco.com.au

 SCALE


0 2.5 5.0 7.5 10
1:250 @ A1

PROJECT TITLE
TRIPOLI WAY EXTENSION

TRIPOLI WAY FROM - BROUGHTON AVE
TO HAMILTON RD ALBION PARK NSW

CLIENT
SHELLHARBOUR CITY COUNCIL

DRAWING STATUS
ISSUED FOR CONSTRUCTION

SCALE
1:250

SHEET SIZE
A1

COORDINATE SYSTEM
MGA 2020 ZONE 56


DATUM
AHD

PROJECT NUMBER
9470-11

DRAWING TITLE
INTERSECTION SETOUT
HAMILTON ROAD

DRAWING NUMBER
0073

REVISION
2

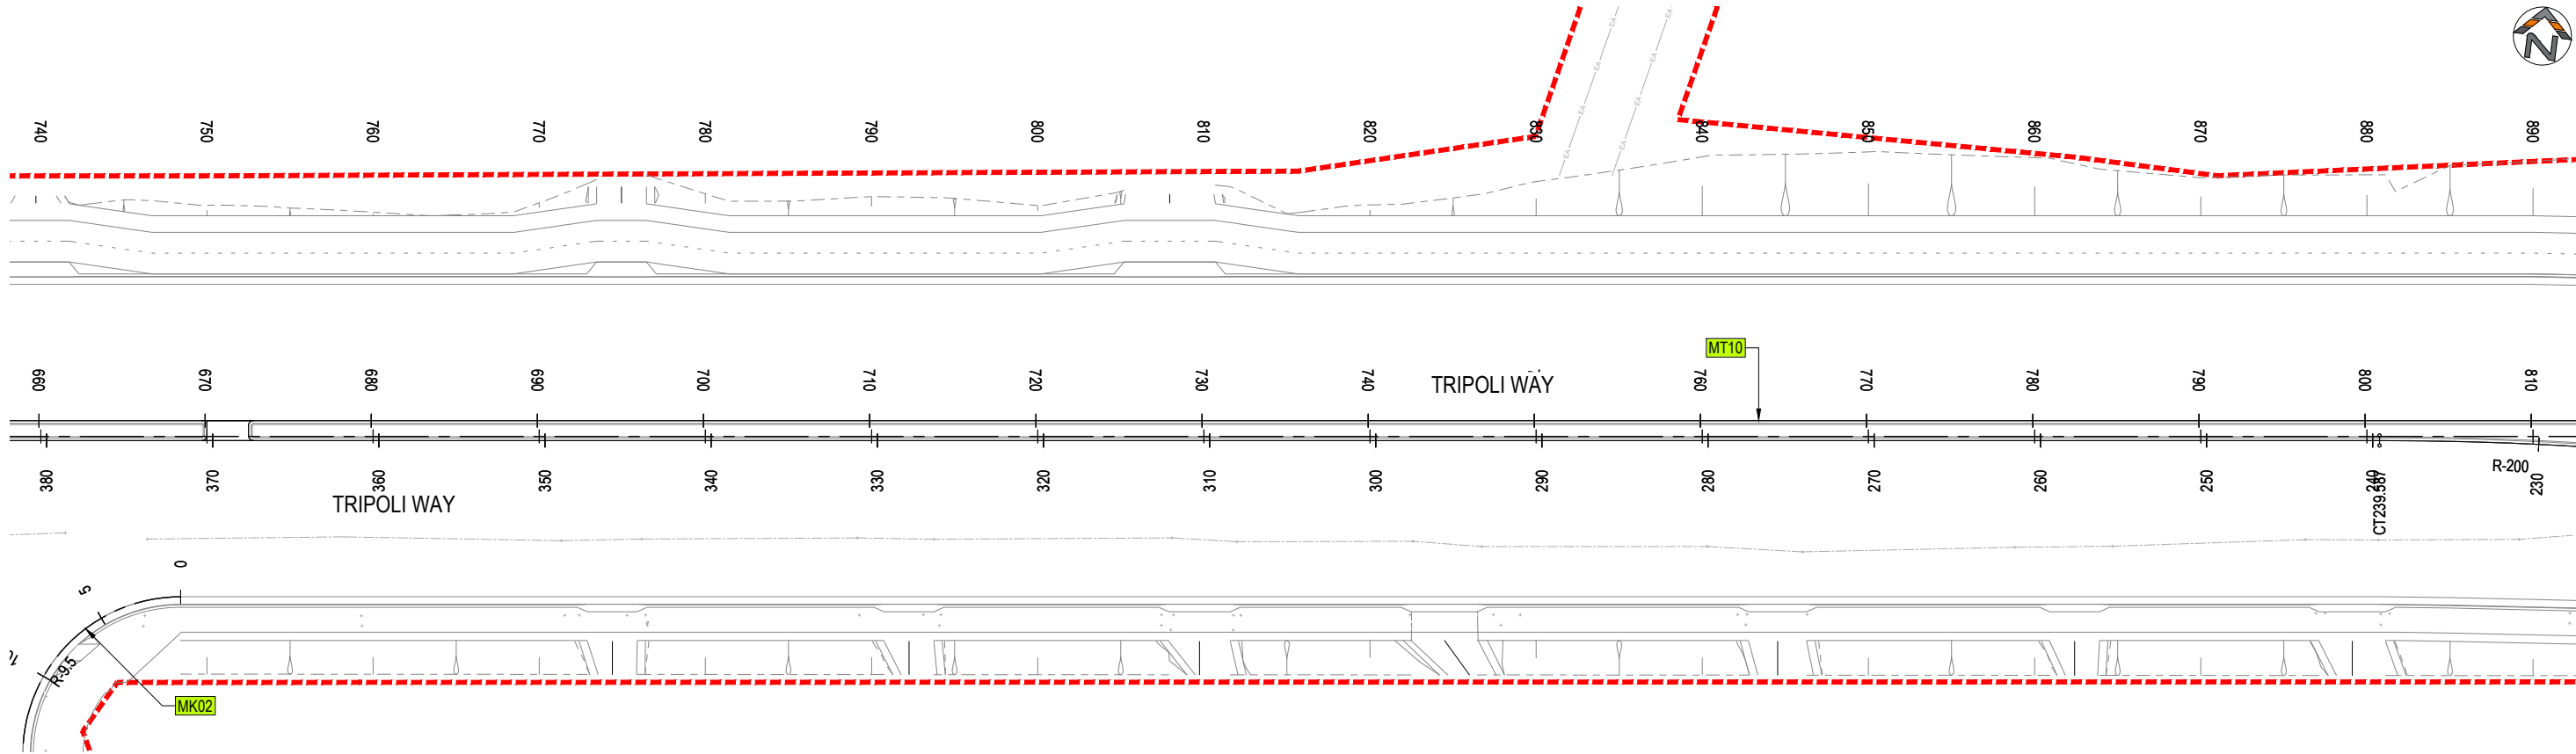

PLAN
SCALE 1:200 @ A1

LEGEND

- MC01 CONTROL ALIGNMENT LABEL
- + — + — CONTROL ALIGNMENT
- SITE BOUNDARY

NOTES

- REFER TO 9470-11-0003 FOR GENERAL NOTES AND LEGEND
- REFER TO 9470-11-0070 FOR SHEET KEY

This design represents the proposed works and is subject to minor amendment during construction to accommodate site conditions, construction requirements and other relevant constraints. Works within the road reserve will be undertaken and managed in accordance with Council requirements. Driveway locations, levels and tie-ins shown are indicative and may be subject to adjustment during construction. Any required changes affecting individual properties will be coordinated with the relevant property owner

REV.	DESCRIPTION	DRAWN	DESIGNED	VERIFIED	APPROVED	DATE
2	ISSUED FOR CONSTRUCTION	LW	TTN	TTN	AN	9/06/2026
1	ISSUED FOR TENDER	LW	TTN	TTN	AN	14/05/2026
0	ISSUED FOR TENDER	LW	TTN	AN	DB	27/03/2026

CLIENT

DESIGN TEAM

SCALE

PROJECT TITLE

TRIPOLI WAY EXTENSION

TRIPOLI WAY FROM - BROUGHTON AVE TO HAMILTON RD ALBION PARK NSW

CLIENT

SHELLHARBOUR CITY COUNCIL

DRAWING STATUS

ISSUED FOR CONSTRUCTION

SCALE

1:200

COORDINATE SYSTEM

MGA 2020 ZONE 56

DATUM

AHD

SHEET SIZE

A1

PROJECT NUMBER

9470-11

DRAWING TITLE


TRIPOLI WAY MEDIAN SHEET 1

DRAWING NUMBER


0074

REVISION

2

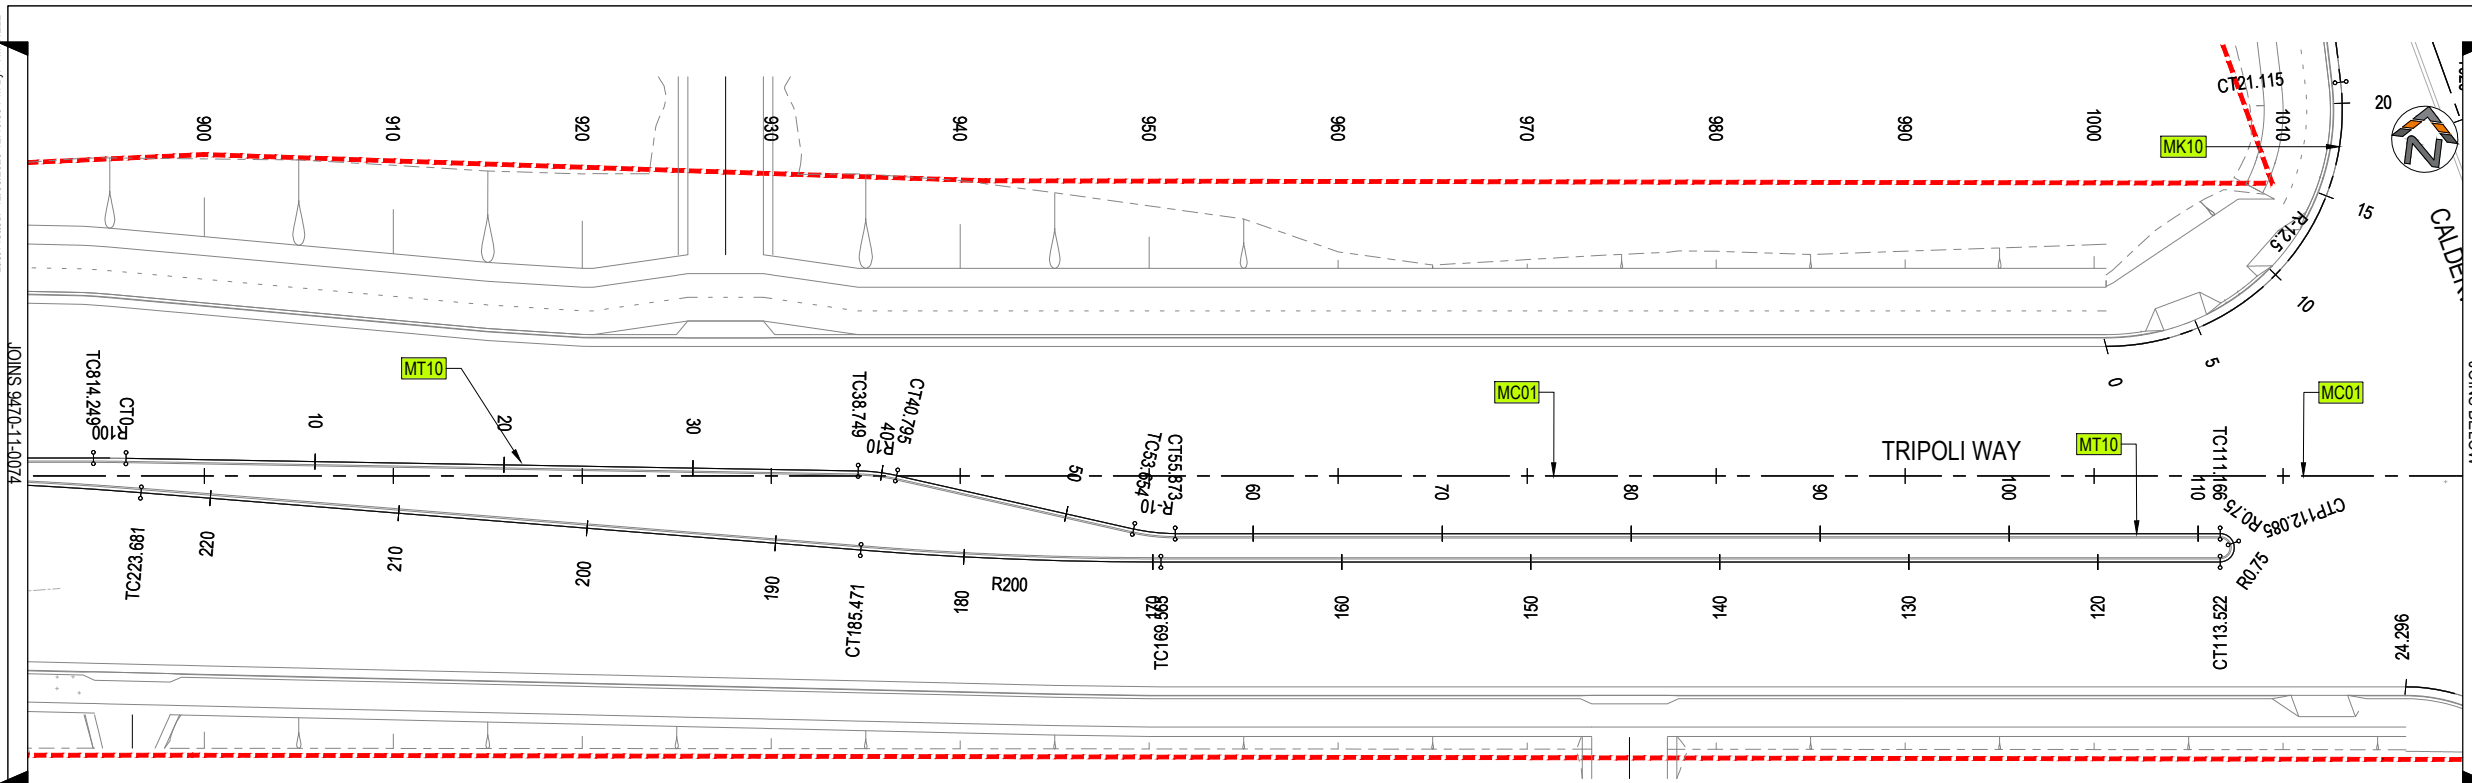

PLAN
SCALE 1:200 @ A1

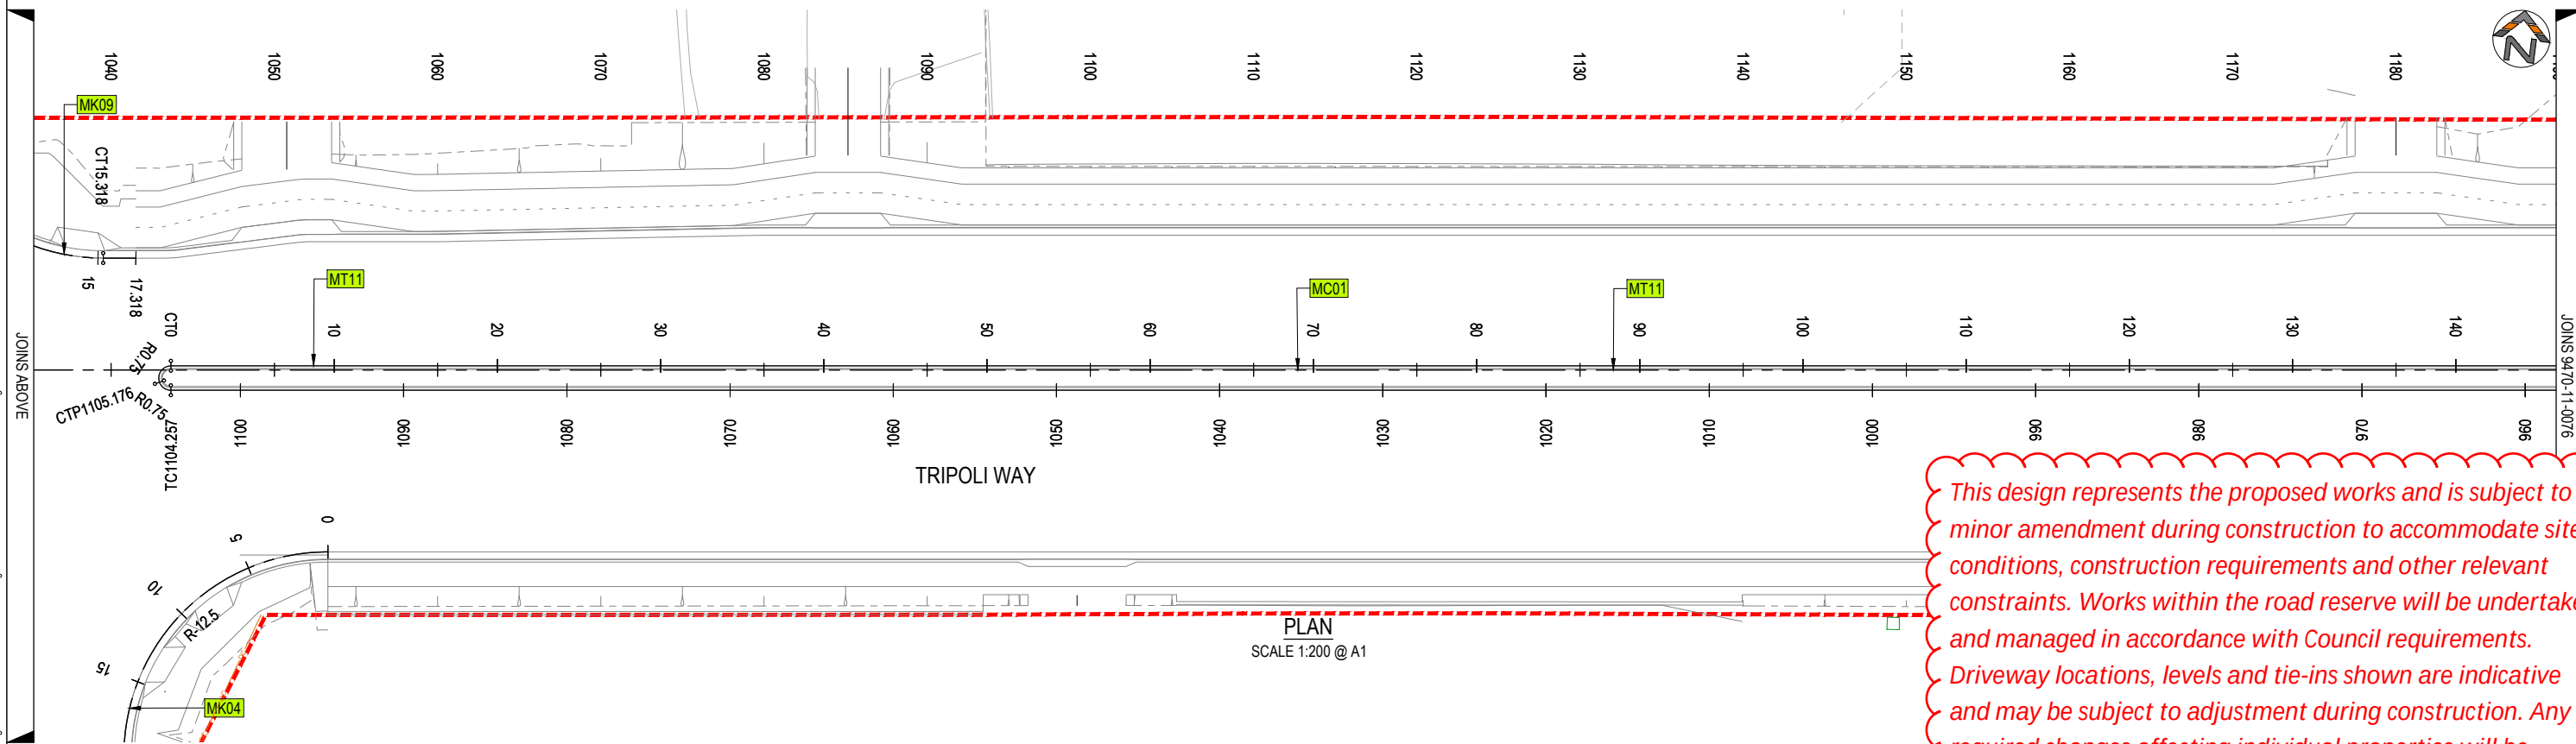

PLAN
SCALE 1:200 @ A1

LEGEND

- MC01 CONTROL ALIGNMENT LABEL
- CONTROL ALIGNMENT
- SITE BOUNDARY

NOTES

- REFER TO 9470-11-0003 FOR GENERAL NOTES AND LEGEND
- REFER TO 9470-11-0070 FOR SHEET KEY

This design represents the proposed works and is subject to minor amendment during construction to accommodate site conditions, construction requirements and other relevant constraints. Works within the road reserve will be undertaken and managed in accordance with Council requirements. Driveway locations, levels and tie-ins shown are indicative and may be subject to adjustment during construction. Any required changes affecting individual properties will be coordinated with the relevant property owner

REV.	DESCRIPTION	DRAWN	DESIGNED	VERIFIED	APPROVED	DATE
2	ISSUED FOR CONSTRUCTION	LW	TTN	TTN	AN	9/06/2026
1	ISSUED FOR TENDER	LW	TTN	TTN	AN	14/05/2026
0	ISSUED FOR TENDER	LW	TTN	AN	DB	27/03/2026

CLIENT



DESIGN TEAM



SCALE



PROJECT TITLE

TRIPOLI WAY EXTENSION

TRIPOLI WAY FROM - BROUGHTON AVE
TO HAMILTON RD ALBION PARK NSW

CLIENT

SHELLHARBOUR CITY COUNCIL

DRAWING STATUS

ISSUED FOR CONSTRUCTION

SCALE

1:200

SHEET SIZE

A1

COORDINATE SYSTEM

MGA 2020 ZONE 56

PROJECT NUMBER

9470-11

DRAWING TITLE


TRIPOLI WAY
MEDIAN SHEET 2

DRAWING NUMBER

0075

REVISION

2

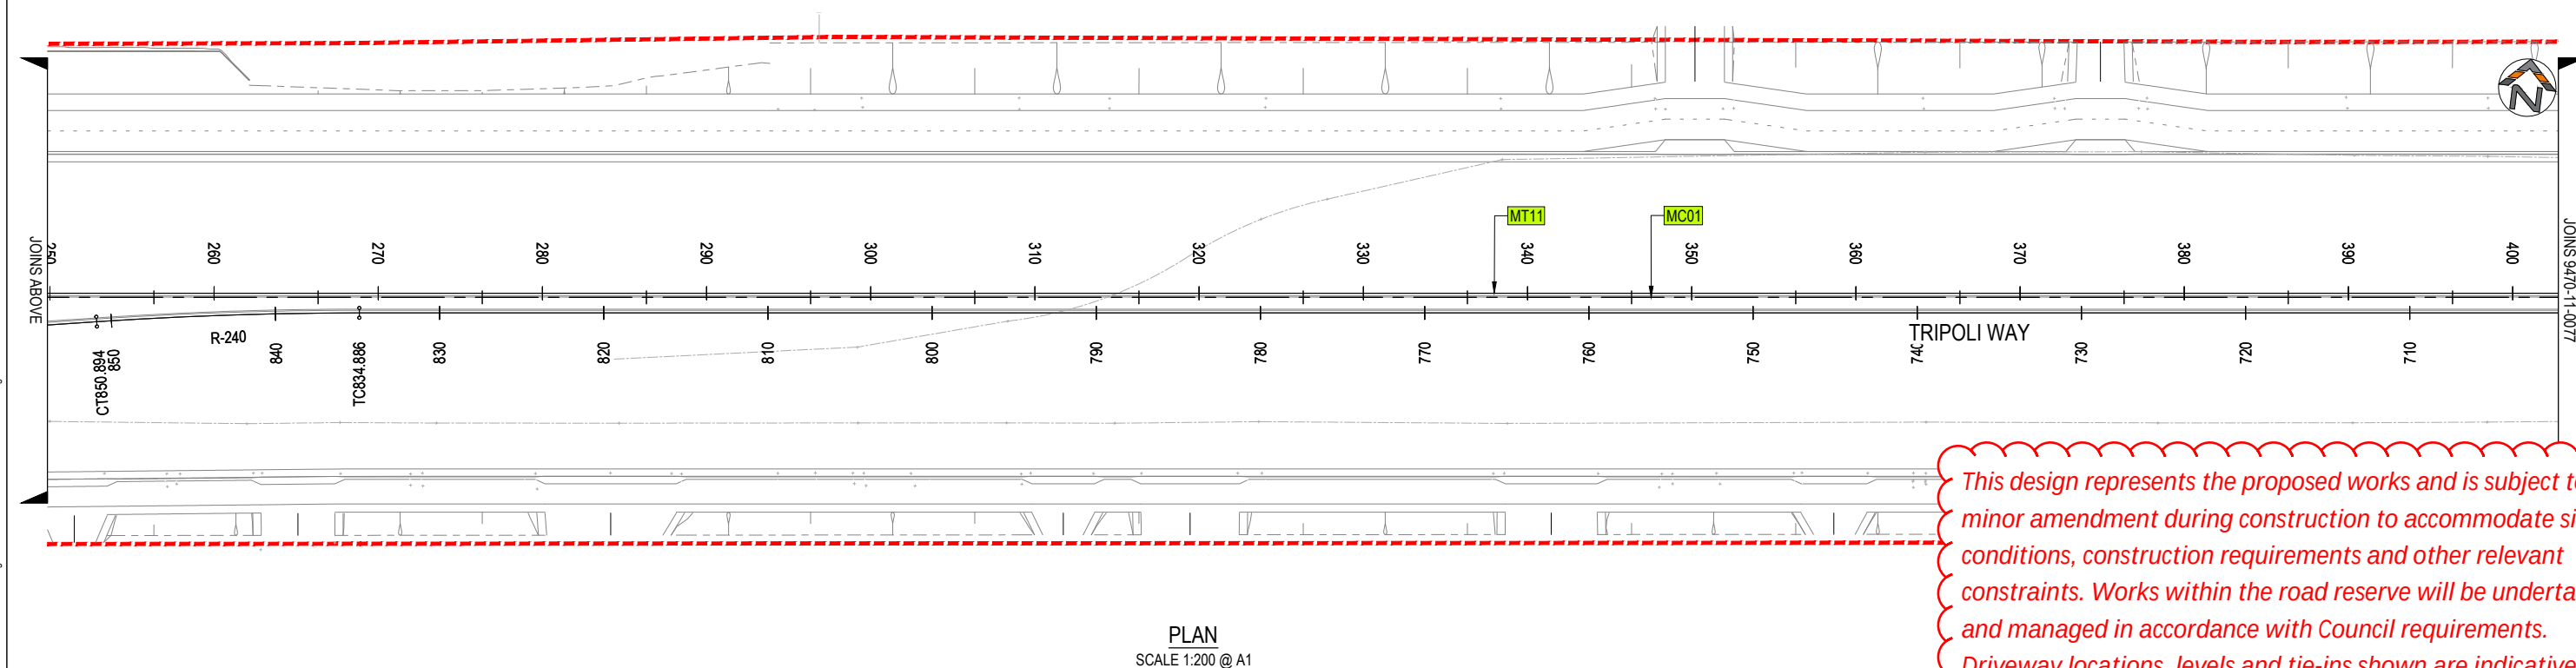

This design represents the proposed works and is subject to minor amendment during construction to accommodate site conditions, construction requirements and other relevant constraints. Works within the road reserve will be undertaken and managed in accordance with Council requirements. Driveway locations, levels and tie-ins shown are indicative and may be subject to adjustment during construction. Any required changes affecting individual properties will be coordinated with the relevant property owner

REV.	DESCRIPTION	DRAWN	DESIGNED	VERIFIED	APPROVED	DATE
2	ISSUED FOR CONSTRUCTION	LW	TTN	TTN	AN	9/06/2026
1	ISSUED FOR TENDER	LW	TTN	TTN	AN	14/05/2026

 SHELLHARBOUR CITY COUNCIL		 www.indesco.com.au				PROJECT TITLE TRIPOLI WAY EXTENSION TRIPOLI WAY FROM - BROUGHTON AVE TO HAMILTON RD ALBION PARK NSW		<table><tr><td colspan="3">CLIENT SHELLHARBOUR CITY COUNCIL</td></tr><tr><td colspan="3">DRAWING STATUS ISSUED FOR CONSTRUCTION</td></tr><tr><td>SCALE 1:200</td><td>COORDINATE SYSTEM MGA 2020 ZONE 56</td><td>DATUM AHD</td></tr><tr><td>SHEET SIZE A1</td><td>PROJECT NUMBER 9470-11</td><td>DRAWING NUMBER 0076</td></tr></table>		CLIENT SHELLHARBOUR CITY COUNCIL			DRAWING STATUS ISSUED FOR CONSTRUCTION			SCALE 1:200	COORDINATE SYSTEM MGA 2020 ZONE 56	DATUM AHD	SHEET SIZE A1	PROJECT NUMBER 9470-11	DRAWING NUMBER 0076	DRAWING TITLE TRIPOLI WAY MEDIAN SHEET 3 DRAFTING NUMBER 0076	REVISION 2
CLIENT SHELLHARBOUR CITY COUNCIL																							
DRAWING STATUS ISSUED FOR CONSTRUCTION																							
SCALE 1:200	COORDINATE SYSTEM MGA 2020 ZONE 56	DATUM AHD																					
SHEET SIZE A1	PROJECT NUMBER 9470-11	DRAWING NUMBER 0076																					



LEGEND

MC01

CONTROL ALIGNMENT LABEL

CONTROL ALIGNMENT

SITE BOUNDARY

NOTES


1. REFER TO 9470-11-0003 FOR GENERAL NOTES AND LEGEND

2. REFER TO 9470-11-0070 FOR SHEET KEY

This design represents the proposed works and is subject to minor amendment during construction to accommodate site conditions, construction requirements and other relevant constraints. Works within the road reserve will be undertaken and managed in accordance with Council requirements. Driveway locations, levels and tie-ins shown are indicative and may be subject to adjustment during construction. Any required changes affecting individual properties will be coordinated with the relevant property owner

REV.		DESCRIPTION	DRAWN	DESIGNED	VERIFIED	APPROVED	DATE	CLIENT  Shellharbour CITY COUNCIL	DESIGN TEAM  www.indesco.com.au	SCALE  1:200 @ A1	PROJECT TITLE TRIPOLI WAY EXTENSION TRIPOLI WAY FROM - BROUGHTON AVE TO HAMILTON RD ALBION PARK NSW	CLIENT SHELLHARBOUR CITY COUNCIL			DRAWING STATUS ISSUED FOR CONSTRUCTION		DRAWING TITLE TRIPOLI WAY MEDIAN SHEET 4	
SCALE		COORDINATE SYSTEM		DATUM														
1:200		MGA 2020 ZONE 56		AHD														
SHEET SIZE		PROJECT NUMBER		DRAWING NUMBER		REVISION												
A1		9470-11		0077		2												
2	ISSUED FOR CONSTRUCTION		LW	TTN	TTN	AN	9/08/2026											
1	ISSUED FOR TENDER		LW	TTN	TTN	AN	14/05/2026											
0	ISSUED FOR TENDER		LW	TTN	AN	DB	27/03/2026											

JOINS 9470-11-0077

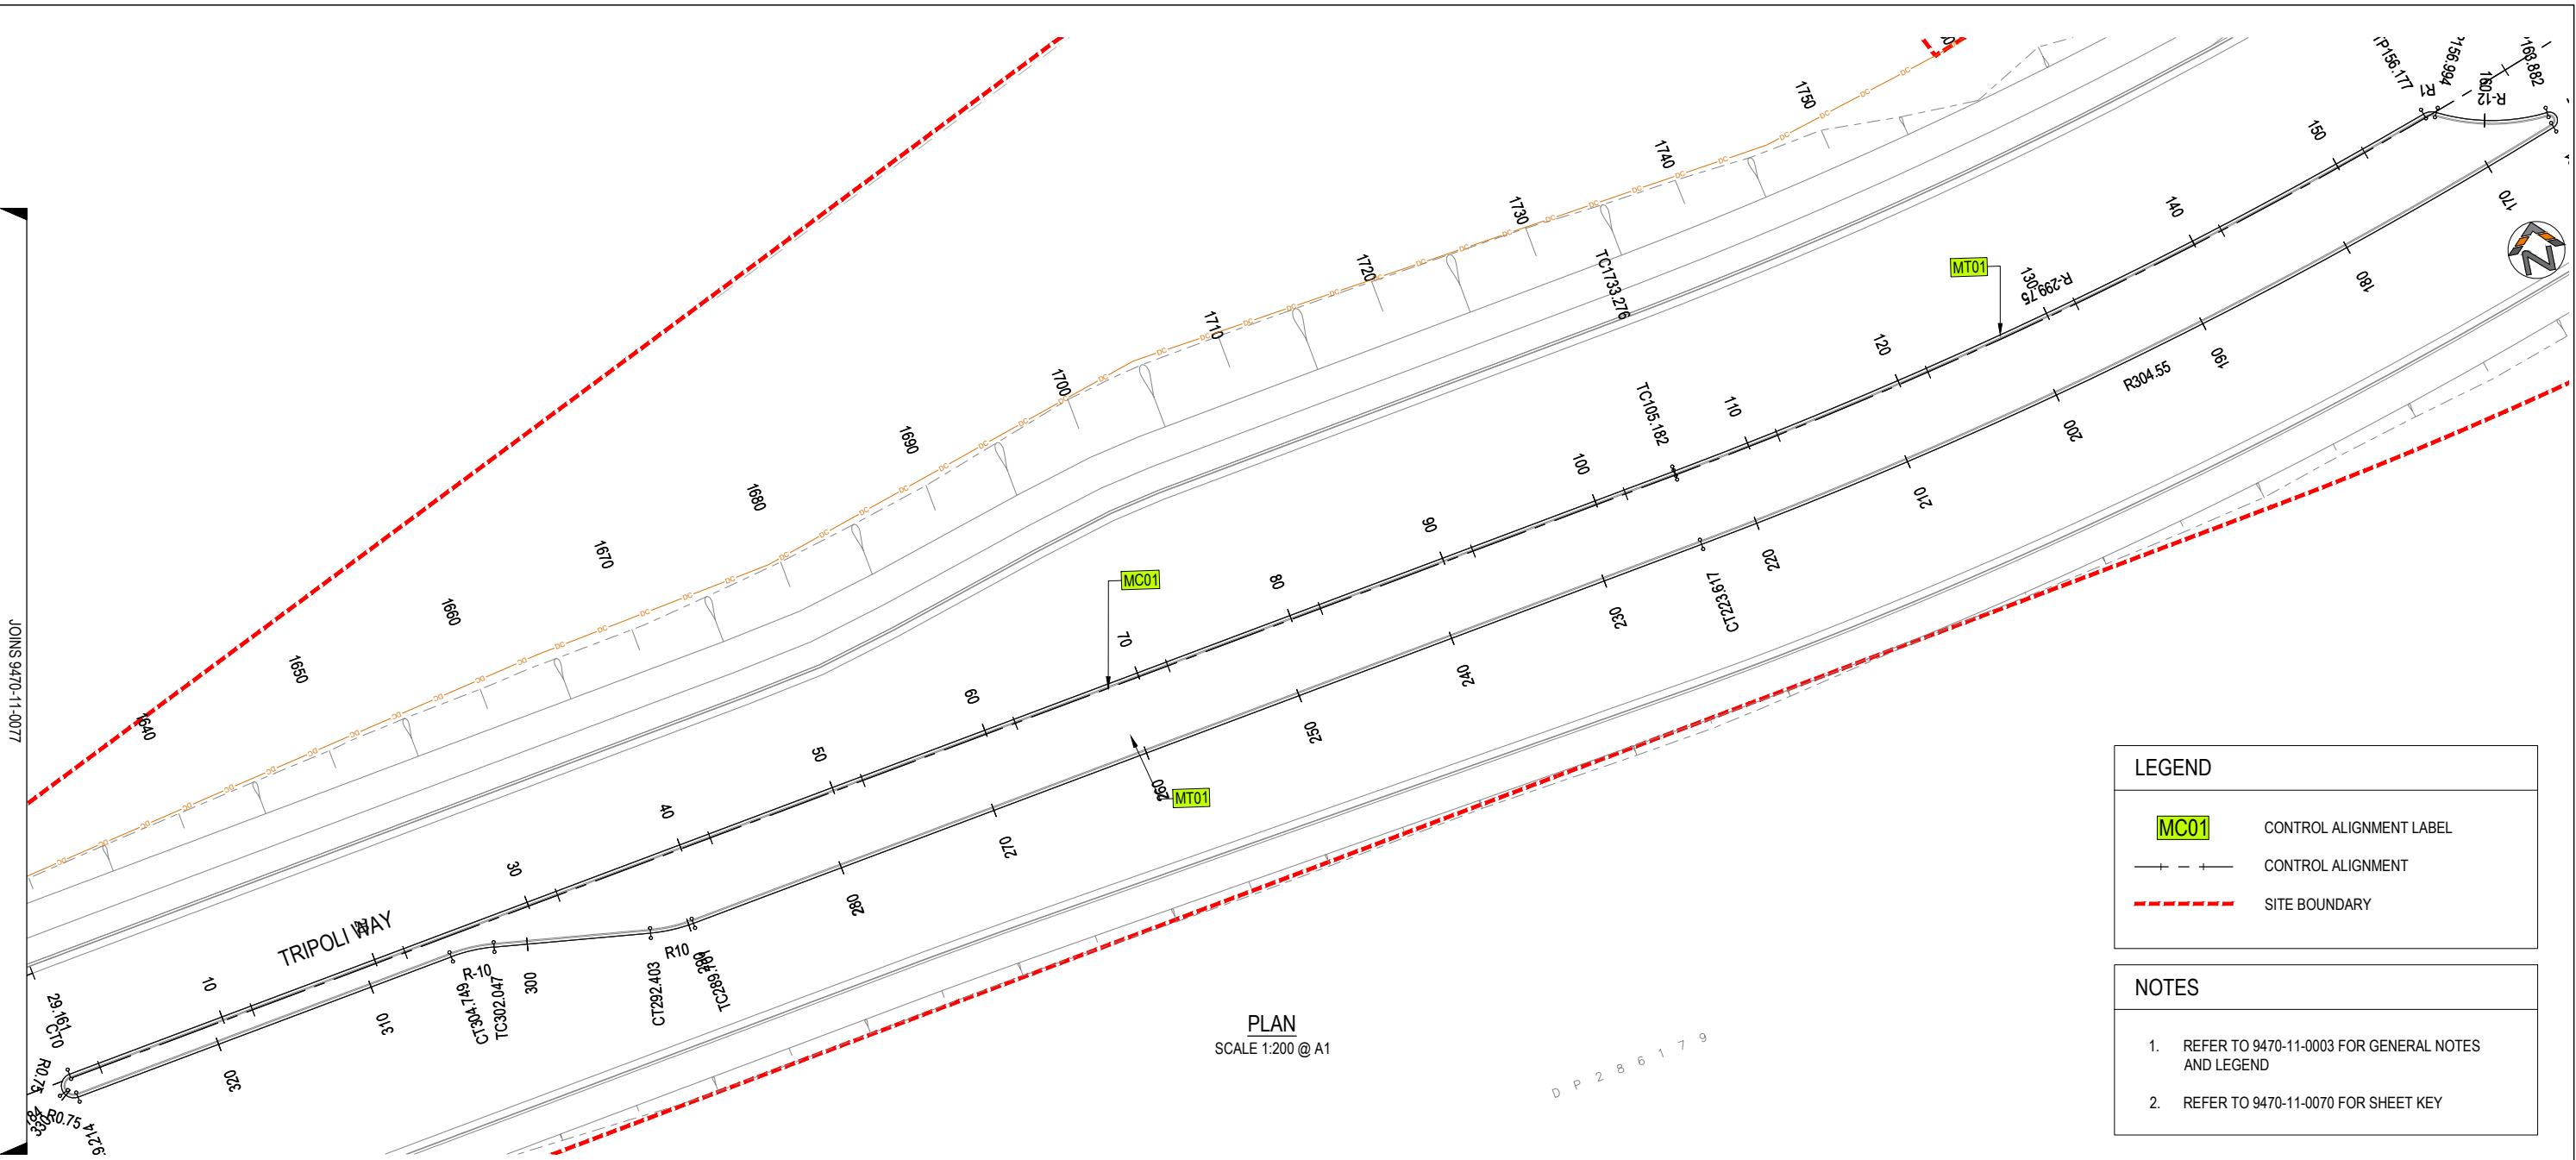

LEGEND

- MC01 CONTROL ALIGNMENT LABEL
- CONTROL ALIGNMENT
- SITE BOUNDARY

NOTES

- REFER TO 9470-11-0003 FOR GENERAL NOTES AND LEGEND
- REFER TO 9470-11-0070 FOR SHEET KEY

This design represents the proposed works and is subject to minor amendment during construction to accommodate site conditions, construction requirements and other relevant constraints. Works within the road reserve will be undertaken and managed in accordance with Council requirements. Driveway locations, levels and tie-ins shown are indicative and may be subject to adjustment during construction. Any required changes affecting individual properties will be coordinated with the relevant property owner

REV.	DESCRIPTION	DRAWN	DESIGNED	VERIFIED	APPROVED	DATE
2	ISSUED FOR CONSTRUCTION	LW	TTN	TTN	AN	9/06/2026
1	ISSUED FOR TENDER	LW	TTN	TTN	AN	14/05/2026
0	ISSUED FOR TENDER	LW	TTN	AN	DB	27/03/2026

CLIENT

DESIGN TEAM

www.indesco.com.au

SCALE

PROJECT TITLE

TRIPOLI WAY EXTENSION

TRIPOLI WAY FROM - BROUGHTON AVE TO HAMILTON RD ALBION PARK NSW

CLIENT

SHELLHARBOUR CITY COUNCIL

DRAWING STATUS

ISSUED FOR CONSTRUCTION

SCALE 1:200

COORDINATE SYSTEM MGA 2020 ZONE 56

DATUM AHD

SHEET SIZE A1

DRAWING TITLE

TRIPOLI WAY MEDIAN SHEET 5

DRAWING NUMBER 0078

REVISION 2

CAD File: H:\9470 Tripoli Way Extension\30_Civil\30.1 Drawings\11_Milestones\0101_Current Drawings\9470-11-0071-GE-Intersection Setout.dwg
Last Saved: 16/04/2026 3:40:07 PM By: TIM NELL
Last Potted: 12/06/2026 12:40:14 PM By: TIM NELL

TRIPOLI WAY EXTENSION

ALIGNMENT SETOUT TABLE -MC01						
PT	CHAINAGE	EASTING	NORTHING	RADIUS	A.LENGTH	DEFL.ANGLE
IP 1	0.000	294001.346	6172086.259			
IP 2	96.462	293986.691	6172201.561	95.000	147.972	89°14'37.31"
IP 3	270.831	294180.377	6172228.781	-200.000	110.538	31°40'00.76"
IP 4	518.488	294375.155	6172390.298	500.000	283.550	32°29'32.57"
IP 5	1797.376	295648.912	6172550.630	-300.000	128.200	24°29'03.58"
IP 6	1913.794	295750.387	6172613.201	120.000	84.009	40°06'40.63"
IP 7	1962.887	295800.720				

TONGARRA ROAD

ALIGNMENT SETOUT TABLE -MT20						
PT	CHAINAGE	EASTING	NORTHING	RADIUS	A.LENGTH	DEFL.ANGLE
IP 1	0.000	294003.631	6172100.521			
IP 2	0.297	294003.830	6172100.109	0.300	0.594	113°26'04.79"
IP 3	6.342	293997.338	6172099.844	1.200	1.950	93°07'24.69"
IP 4	16.840	293997.486	6172110.633			
IP 5	17.241	293997.492	6172111.108	0.600	0.803	76°43'15.26"
IP 6	18.045	293998.419	6172111.314	0.600	0.803	76°43'15.26"

ALIGNMENT SETOUT TABLE -MK61						
PT	CHAINAGE	EASTING	NORTHING	RADIUS	A.LENGTH	DEFL.ANGLE
IP 1	0.000	293965.748	6172086.773			
IP 2	7.293	293973.030	6172087.689	-53.274	14.587	15°41'16.92"
IP 3	23.092	293988.037	6172094.014	-15.000	13.011	49°41'48.79"
IP 4	40.863	293993.621	6172111.460	-80.000	22.531	16°08'13.08"
IP 5	57.003	293993.891	6172127.675	99.000	9.748	5°38'30.80"
IP 6	62.979	293994.616	6172133.615	-10.000	2.203	12°37'14.98"
IP 7	79.927	293992.938	6172150.514	10.000	4.107	23°31'54.05"
IP 8	82.036	293993.594	6172152.549	104.200	0.110	0°03'37.12"
IP 9	82.091	293993.611	6172152.601			

ALIGNMENT SETOUT TABLE -MK62						
PT	CHAINAGE	EASTING	NORTHING	RADIUS	A.LENGTH	DEFL.ANGLE
IP 1	0.000	294011.118	6172146.938			
IP 2	0.045	294011.104	6172146.895	-85.800	0.090	0°03'37.12"
IP 3	1.127	294010.771	6172145.862	10.000	2.074	11°53'06.72"
IP 4	18.070	294002.346	6172131.120	-10.000	4.264	24°25'57.76"
IP 5	20.343	294002.132	6172128.824	-91.000	0.282	0°10'38.70"
IP 6	31.194	294001.137	6172117.754	-40.000	21.420	30°40'56.69"
IP 7	52.653	294011.008	6172097.099	-20.000	21.497	61°35'03.91"
IP 8	68.813	294028.335	6172096.230	-54.890	10.824	11°17'53.79"
IP 9	74.225	294033.706	6172097.026			

HAMILTON ROAD SOUTH FOOTPATH

ALIGNMENT SETOUT TABLE - MP51						
PT	CHAINAGE	EASTING	NORTHING	RADIUS	A.LENGTH	DEFL.ANGLE
IP 1	0.000	295462.474	6172506.611			
IP 2	81.752	295494.608	6172431.425	1.000	0.686	39°16'54.70"
IP 3	87.139	295493.093	6172426.188	1.000	1.027	58°51'04.98"
IP 4	88.833	295491.408	6172425.736			

TRIPOLI WAY EXTENSION MEDIAN ISLANDS

ALIGNMENT SETOUT TABLE -MT10						
PT	CHAINAGE	EASTING	NORTHING	RADIUS	A.LENGTH	DEFL.ANGLE
IP 1	0.000	294752.593	6172438.059			
IP 2	25.623	294778.017	6172441.260	20.000	2.204	6°18'55.14"
IP 3	55.621	294808.014	6172441.709	-20.000	2.204	6°18'55.14"
IP 4	112.279	294864.320	6172448.797	1.000	1.228	70°21'32.58"
IP 5	113.550	294865.038	6172447.375	0.500	0.957	109°38'27.42"
IP 6	178.383	294800.480	6172439.249	200.000	15.906	4°33'24.32"
IP 7	226.613	294752.199	6172437.042	0.500	0.766	87°43'17.84"
IP 8	227.378	294752.117	6172437.999	0.500	0.766	87°43'17.84"

ALIGNMENT SETOUT TABLE -MT11						
PT	CHAINAGE	EASTING	NORTHING	RADIUS	A.LENGTH	DEFL.ANGLE
IP 1	0.000	294898.845	6172456.469			
IP 2	497.415	295392.367	6172518.590	20.000	2.204	6°18'55.14"
IP 3	527.412	295422.364	6172519.040	-20.000	2.204	6°18'55.14"
IP 4	552.409	295447.230	6172522.170	0.600	0.776	74°04'34.59"
IP 5	553.663	295447.842	6172520.735	0.600	1.109	105°55'25.41"
IP 6	585.701	295415.814	6172516.704	200.000	12.534	3°35'26.40"
IP 7	643.180	295358.444	6172513.111	-200.000	12.534	3°35'26.40"
IP 8	844.159	295159.033	6172488.010	-240.000	16.008	3°49'17.69"
IP 9	898.167	295106.011	6172477.707	240.000	16.008	3°49'17.69"
IP 10	910.369	295093.900	6172476.183	20.000	2.396	6°51'45.56"
IP 11	937.983	295066.283	6172476.033	-20.000	2.396	6°51'45.56"
IP 12	1106.633	294898.862	6172454.959	1.000	1.225	70°12'45.82"
IP 13	1107.905	294898.140	6172456.380	0.500	0.958	109°47'14.18"

ALIGNMENT SETOUT TABLE -MT01						
PT	CHAINAGE	EASTING	NORTHING	RADIUS	A.LENGTH	DEFL.ANGLE
IP 1	0.000	295479.611	6172529.572			
IP 2	131.010	295609.656	6172545.941	-299.750	50.996	9°44'51.46"
IP 3	156.916	295634.523	6172553.506	1.000	0.816	46°46'20.60"
IP 4	159.630	295636.923	6172552.129	-12.000	4.613	22°01'23.20"
IP 5	162.277	295639.638	6172551.756	0.500	0.682	78°06'02.54"
IP 6	162.959	295639.696	6172550.947	0.500	0.682	78°06'02.54"
IP 7	178.653	295624.516	6172546.602	200.000	30.707	8°47'48.98"
IP 8	221.253	295582.217	6172541.278	-240.000	16.008	3°49'17.69"
IP 9	269.219	295535.128	6172532.128	240.000	3.925	0°56'13.36"
IP 10	272.817	295531.582	6172531.499	20.000	3.271	9°22'11.87"
IP 11	300.066	295504.330	6172531.171	-20.000	2.264	6°29'07.54"
IP 12	324.965	295479.572	6172528.055	0.500	0.643	73°39'28.25"
IP 13	326.272	295478.948	6172529.488	0.500	0.928	106°20'31.75"

MOLES STREET

ALIGNMENT SETOUT TABLE -MC10						
PT	CHAINAGE	EASTING	NORTHING	RADIUS	A.LENGTH	DEFL.ANGLE
IP 1	0.000	294592.191	6172417.617			
IP 2	14.017	294593.952	6172403.631	-50.000	16.810	19°15'45.56"
IP 3	51.916	294610.860	6172369.623			

ALIGNMENT SETOUT TABLE -MK01						
PT	CHAINAGE	EASTING	NORTHING	RADIUS	A.LENGTH	DEFL.ANGLE
IP 1	0.000	294596.068	6172389.365			
IP 2	19.158	294587.052	6172407.244	-9.500	11.675	70°24'49.96"
IP 3	24.996	294580.401	6172406.407			

ALIGNMENT SETOUT TABLE -MK02						
PT	CHAINAGE	EASTING	NORTHING	RADIUS	A.LENGTH	DEFL.ANGLE
IP 1	0.000	294608.384	6172409.929			
IP 2	9.085	294595.027	6172408.248	-9.500	18.170	109°35'04.74"
IP 3	18.807	294601.375	6172395.657	-0.500	0.173	19°51'49.34"
IP 4	22.641	294604.163	6172393.022	0.500	0.171	19°34'02.67"
IP 5	26.934	294606.117	6172389.198			

CALDERWOOD ROAD (NORTH)

ALIGNMENT SETOUT TABLE -MC12						
PT	CHAINAGE	EASTING	NORTHING	RADIUS	A.LENGTH	DEFL.ANGLE
IP 1	0.000	294882.760	6172454.192			
IP 2	41.834	294863.793	6172491.480	-50.000	3.667	4°12'09.13"
IP 3	58.107	294855.370	6172505.406	50.000	3.795	4°20'56.21"
IP 4	81.173	294844.965	6172525.993			

ALIGNMENT SETOUT TABLE -MK09						
PT	CHAINAGE	EASTING	NORTHING	RADIUS	A.LENGTH	DEFL.ANGLE
IP 1	0.000	294882.435	6172469.389			
IP 2	7.659	294886.419	6172461.557	-12.500	15.318	70°12'45.82"
IP 3	17.318	294897.121	6172462.904			

ALIGNMENT SETOUT TABLE -MK10						
PT	CHAINAGE	EASTING	NORTHING	RADIUS	A.LENGTH	DEFL.ANGLE
IP 1	0.000	294856.567	6172457.799			
IP 2	10.558	294870.532	6172459.557	-12.500	21.115	96°47'03.82"
IP 3	29.095	294865.207	6172480.980	-40.000	9.078	13°00'10.36"
IP 4	37.241	294861.505	6172488.258			

CALDERWOOD ROAD (SOUTH)

ALIGNMENT SETOUT TABLE -MC11						
PT	CHAINAGE	EASTING	NORTHING	RADIUS	A.LENGTH	DEFL.ANGLE
IP 1	0.000	294882.760	6172454.192			
IP 2	54.903	294907.653	6172405.257			

ALIGNMENT SETOUT TABLE -MK03						
PT	CHAINAGE	EASTING	NORTHING	RADIUS	A.LENGTH	DEFL.ANGLE
IP 1	0.000	294889.939	6172425.523			
IP 2	18.475	294881.173	6172442.754	-9.500	11.642	70°12'45.82"
IP 3	24.296	294874.547	6172441.920			

ALIGNMENT SETOUT TABLE -MK04						
PT	CHAINAGE	EASTING	NORTHING	RADIUS	A.LENGTH	DEFL.ANGLE
IP 1	0.000	294905.758	6172445.849			
IP 2	7.630	294895.992	6172444.620	-9.500	15.260	92°02'04.13"
IP 3	18.358	294898.067	6172431.820	-20.000	6.197	17°45'10.04"
IP 4	21.457	294899.483	6172429.036			

HAMILTON ROAD (NORTH)

ALIGNMENT SETOUT TABLE -MC22						
PT	CHAINAGE	EASTING	NORTHING	RADIUS	A.LENGTH	DEFL.ANGLE
IP 1	0.000	295461.152	6172526.996			
IP 2	53.927	295439.996	6172576.600			

ALIGNMENT SETOUT TABLE -MK08						
PT	CHAINAGE	EASTING	NORTHING	RADIUS	A.LENGTH	DEFL.ANGLE
IP 1	0.000	295438.311	6172531.025			
IP 2	11.554	295454.747	6172533.094	-12.500	23.109	105°55'25.41"
IP 3	23.109	295448.248	6172548.331			

ALIGNMENT SETOUT TABLE -MK07						
PT	CHAINAGE	EASTING	NORTHING	RADIUS	A.LENGTH	DEFL.ANGLE
IP 1	0.000	295458.019	6172550.402			
IP 2	16.080	295464.858	6172534.367	-12.500	16.161	74°04'34.59"
IP 3	29.161	295479.177	6172536.169			