

INTERSECTION

PAVEMENT TYPE 1

REFER TO 30019243-TWE-SMEC-PAV-CE-DRG-0005

COLLECTOR ROAD

PAVEMENT TYPE 2

REFER TO 30019243-TWE-SMEC-PAV-CE-DRG-0005

LOCAL ROAD

PAVEMENT TYPE 3

REFER TO 30019243-TWE-SMEC-PAV-CE-DRG-0005

7/14 TWO COAT BITUMEN SEAL

100mm DGS20 MIN 80% CBR

200mm DGS40 MIN 30% CBR

SUBGRADE CBR >= 5%

25MPa (TNSW R53 & R54) CONCRETE WITH SL72 MESH CENTRAL REFER TO TABLE BELOW FOR REQUIRED COLOURS

DGB20 (95% SDD)

SUBGRADE (CBR >= 2%)

25MPa (TNSW R53 & R54) FULL DEPTH COLOURS CONCRETE WITH SL82 MESH TOP (50mm COVER)

DGB20 (98% MDD)

SUBGRADE (CBR >= 2%)

MAINTENANCE TRACKS

PAVEMENT TYPE 4

SCALE 1:10

CONCRETE SHARED PATH

PAVEMENT TYPE 5

SCALE 1:10

LANDSCAPE

PAVEMENT TYPE 10

SCALE 1:10

RESIDENTIAL DRIVEWAY

PAVEMENT TYPE 6

SCALE 1:10

25MPa (TNSW R53 & R54) (SANDSTONE COLOURED) CONCRETE WITH SL72 MESH CENTRAL

DGB20 (95% SDD)

SUBGRADE (CBR >= 2%)

32MPa (TNSW R53 & R54) CONCRETE WITH SL72 MESH CENTRAL

DGS20

SUBGRADE (CBR >= 2%)

BRIDGE

PAVEMENT TYPE 9

REFER TO 30019243-TWE-SMEC-PAV-CE-DRG-0005

CONCRETE FOOTPATH

PAVEMENT TYPE 7

SCALE 1:10

CONCRETE MEDIAN

PAVEMENT TYPE 8

SCALE 1:10

14/7 TWO COAT BITUMEN SEAL

100mm DGB20

150mm DGS40

32MPa (TNSW R53 & R54) FULL DEPTH COLOURS CONCRETE WITH SL82 MESH TOP AND BOTTOM (50mm COVER)

DGB20 (98% MDD)

SUBGRADE (CBR >= 2%)

TWO COAT SEAL

PAVEMENT TYPE 11

SCALE 1:10

INDUSTRIAL DRIVEWAY

PAVEMENT TYPE 12

SCALE 1:10

DRIVEWAY COLOURING

LOCATION	COLOUR	DIRECTIONS
REISIDENTIAL DRIVEWAYS	CONCRETE COLOUR TO BE DETERMINED BY CONTRACTOR WITH CONSULTATION WITH PROPERTY OWNER.	COLOUR CHOICES ARE LIMITED TO PLAIN, OCHRE OR CHARCOAL
SHARED PATH AND FOOTPATH CROSSINGS	SANDSTONE	
INDUSTRIAL DRIVEWAYS (MD61 & MD64)	PLAIN	FOOTPATH CROSSING TO BE SANDSTONE
MAINTENANCE TRACK RAMPS	PLAIN	SHARED PATH CROSSING TO BE SANDSTONE

REV.	DESCRIPTION	DRAWN	DESIGNED	VERIFIED	APPROVED	DATE
2	ISSUED FOR CONSTRUCTION	LW	TTN	TTN	AN	9/06/2026
1	ISSUED FOR TENDER	LW	TTN	TTN	AN	14/05/2026
0	ISSUED FOR TENDER	LW	TTN	AN	DB	27/03/2026

CLIENT

SHELLHARBOUR CITY COUNCIL

DESIGN TEAM

www.indesco.com.au

SCALE

0 0.1 0.2 0.3 0.4

1:10 @ A1

PROJECT TITLE

TRIPOLI WAY EXTENSION

TRIPOLI WAY FROM - BROUGHTON AVE TO HAMILTON RD ALBION PARK NSW

CLIENT	SHELLHARBOUR CITY COUNCIL	
DRAWING STATUS	ISSUED FOR CONSTRUCTION	
SCALE AS SHOWN	COORDINATE SYSTEM	DATUM
SHEET SIZE	PROJECT NUMBER	DATUM
A1	9470-11	AHD

DRAWING TITLE

PAVEMENT DETAILS SHEET 01

DRAWING NUMBER

0402

REVISION

2


ABBREVIATIONS
AC14 - DENSE GRADED ASPHALT (NOMINAL SIZE 14mm) AC20 - DENSE GRADED ASPHALT (NOMINAL SIZE 20mm) CBR - CALIFORNIA BEARING RATIO DGB - DENSE GRADED BASE DGS - DENSE GRADED SUBBASE LCS - LOW CUTTER SEAL MMDD - MODIFIED MAXIMUM DRY DENSITY SMDD - STANDARD MAXIMUM DRY DENSITY SOMC - STANDARD OPTIMUM MOISTURE CONTENT

NOTES
1. ALL DIMENSIONS ARE IN MILLIMETRES. 2. ANY TOPSOIL AND SUBSOIL CONTAINING ORGANIC MATTERS IS TO BE REMOVED. 3. REFER TO DS2025/002 FOR FOUNDATION TREATMENT DRAWINGS 4. REFER TO 9470-11-403 FOR CONCRETE JOINTING







SAW CUTS IN CONCRETE
1. SAW CUTS ARE TO BE MADE AS SOON AS POSSIBLE BEFORE RANDOM CRACKING OCCURS. BUT AFTER THE CONCRETE HAS HARDENED SUFFICIENTLY TO PREVENT RAVELLING OR TEARING OF THE SURFACE UNDER THE ACTION OF THE SAW. ALL SAW CUTS ARE TO BE MADE WITHIN 12 HOURS IF TEMPERATURE EXCEEDS 25° AND WITHIN 18 HOURS AT LOWER TEMPERATURES. 2. SAW CUTS IN PAVEMENTS TO MATCH SAW CUTS IN KERB.

GROUND AND FOUNDATION TREATMENTS
1. REFER TO 30019243-TWE-SMEC-SS-GE-DRG-001 TO 006 FOR GROUND TREATMENTS 2. REFER TO 30019243-TWE-SMEC-EW-GE-DRG-001 TO 010 FOR FOUNDATION TREATMENTS


This design represents the proposed works and is subject to minor amendment during construction to accommodate site conditions, construction requirements and other relevant constraints. Works within the road reserve will be undertaken and managed in accordance with Council requirements. Driveway locations, levels and tie-ins shown are indicative and may be subject to adjustment during construction. Any required changes affecting individual properties will be coordinated with the relevant property owner

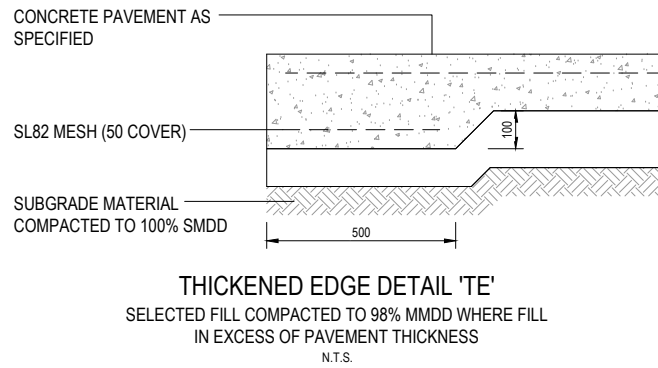

REFER 9470-11-0060 FOR KERB DETAILS

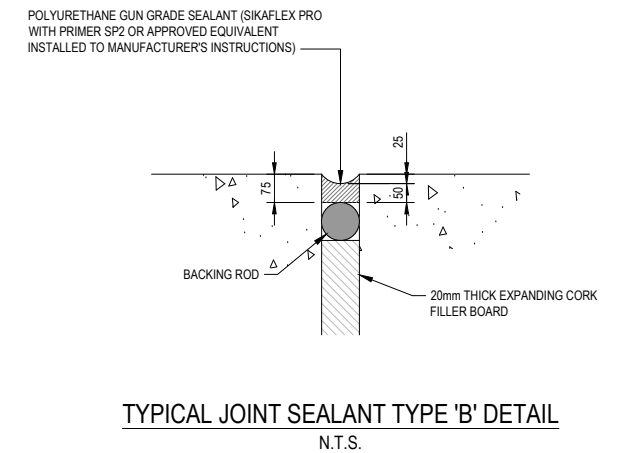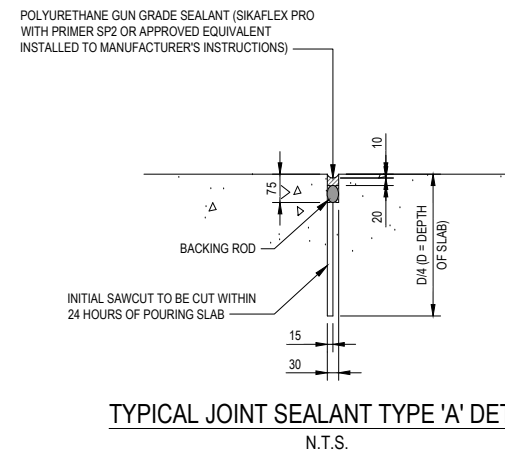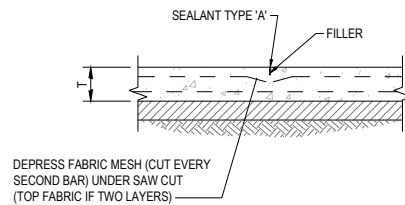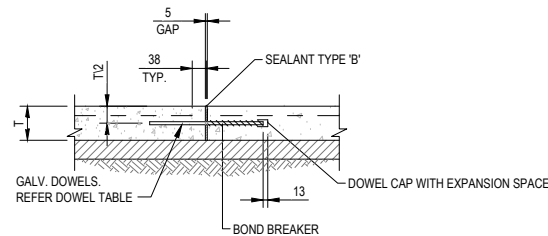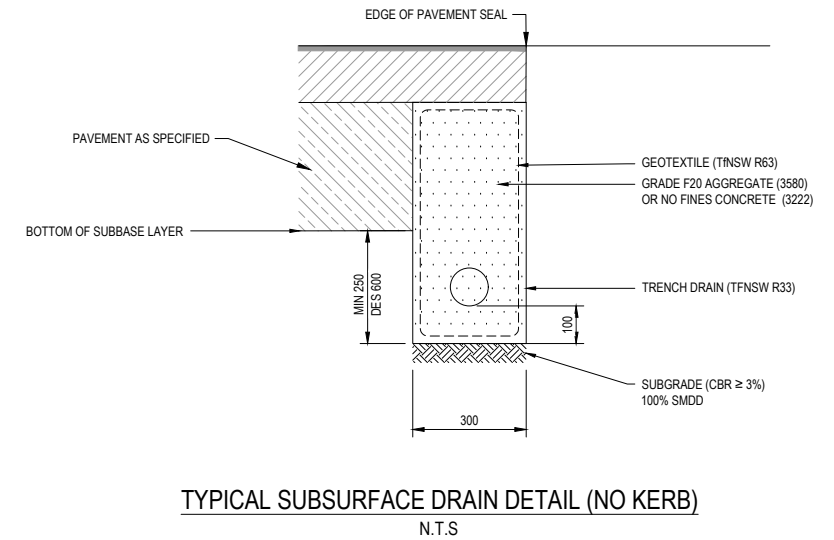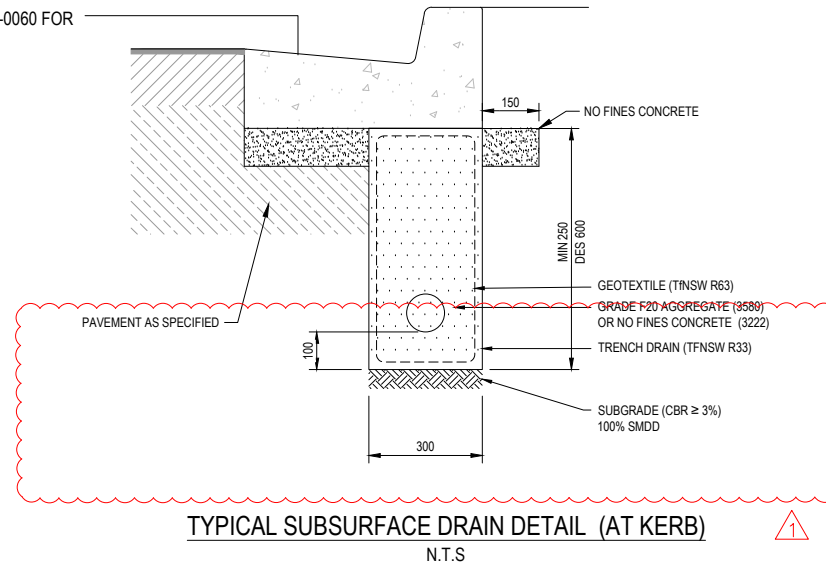

DOWEL TABLE			
THICKNESS (T)	DIA	LENGTH(L)	SPACING
0 - 190	R20	400	300
190-240	R24	450	300
240-270	R26	450	300

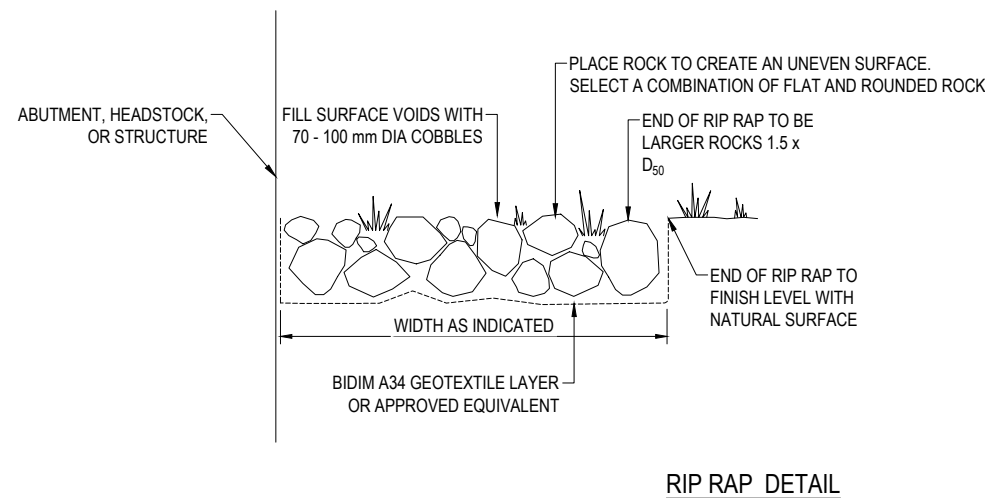

NOTES:

1. REFER TO PM1 STATION/WORKS DOCUMENTS FOR RIP RAP
- 2.
- 3.
- 4.
- 5.
- 6.

This design represents the proposed works and is subject to minor amendment during construction to accommodate site conditions, construction requirements and other relevant constraints. Works within the road reserve will be undertaken and managed in accordance with Council requirements. Driveway locations, levels and tie-ins shown are indicative and may be subject to adjustment during construction. Any required changes affecting individual properties will be coordinated with the relevant property owner

REV.	DESCRIPTION	DRAWN	DESIGNED	VERIFIED	APPROVED	DATE
2	ISSUED FOR CONSTRUCTION	LW	TTN	TTN	AN	9/06/2026
1	ISSUED FOR TENDER	LW	TTN	TTN	AN	14/05/2026
0	ISSUED FOR TENDER	LW	TTN	AN	DB	27/03/2026



PROJECT TITLE

TRIPOLI WAY EXTENSION

TRIPOLI WAY FROM - BROUGHTON AVE TO HAMILTON RD ALBION PARK NSW


CLIENT SHELLHARBOUR CITY COUNCIL		
DRAWING STATUS ISSUED FOR CONSTRUCTION		
SCALE AS SHOWN	COORDINATE SYSTEM MGA 2020 ZONE 56	DATUM AHD
SHEET SIZE A1	PROJECT NUMBER 9470-11	DRAWING NUMBER 0403

DRAWING TITLE

PAVEMENT DETAILS SHEET 02

REVISION

2

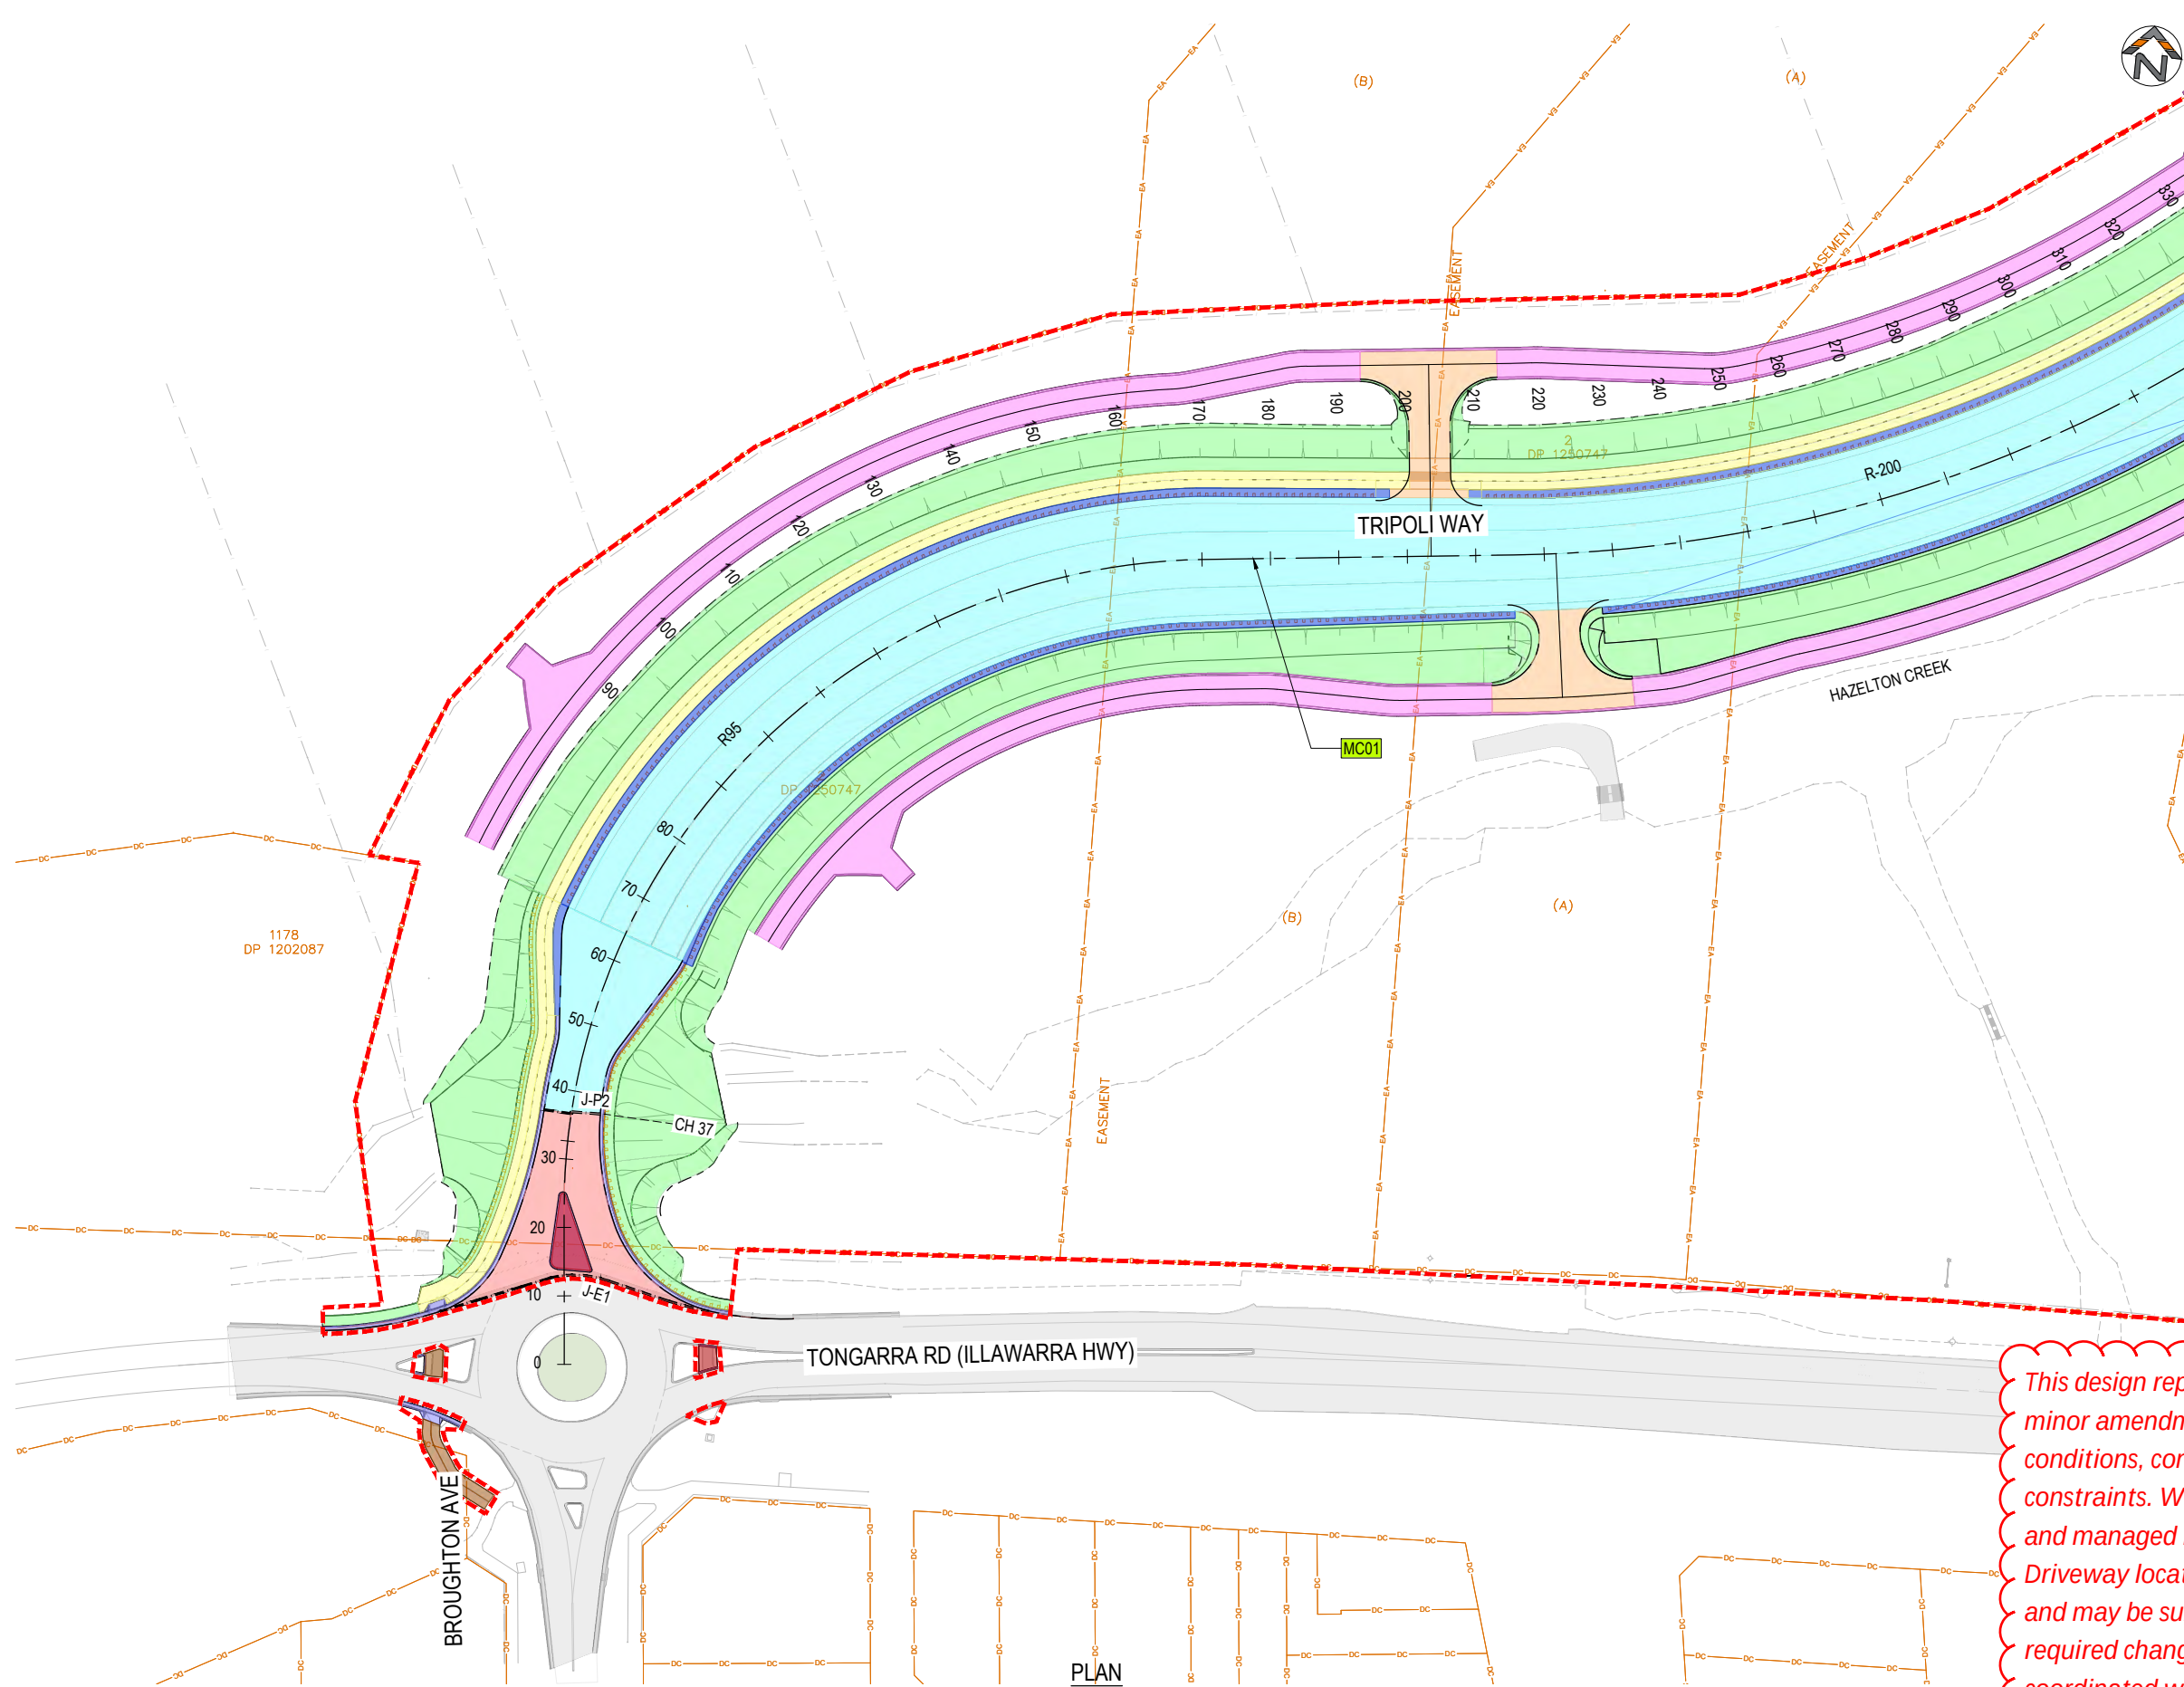

LEGEND

[Red Box]	INTERSECTION PAVEMENT TYPE 1
[Light Blue Box]	COLLECTOR ROAD PAVEMENT TYPE 2
[Dark Red Box]	LOCAL ROAD PAVEMENT TYPE 3
[Pink Box]	MAINTENANCE TRACK PAVEMENT TYPE 4
[Yellow Box]	CONCRETE SHARED PATH PAVEMENT TYPE 5
[Orange Box]	RESIDENTIAL DRIVEWAY PAVEMENT TYPE 6
[Brown Box]	CONCRETE FOOTPATH PAVEMENT TYPE 7
[Dark Red Box]	CONCRETE MEDIAN PAVEMENT TYPE 8
[Purple Box]	BRIDGE PAVEMENT TYPE 9
[Green Box]	LANDSCAPE / GRASSED PAVEMENT TYPE 10
[Blue Box]	KERBS
[Dark Blue Box]	TWO COAT SEAL PAVEMENT TYPE 11
[Yellow Box]	INDUSTRIAL DRIVEWAY PAVEMENT TYPE 12
[Grey Box]	EXISTING PAVEMENT

J-E1 PAVEMENT JOINT AND TYPE
REFER TO 30019243-TWE-SMEC-PAV-CE-DRG-0006

- NOTES**
- REFER TO 9470-11-0003 FOR GENERAL NOTES AND LEGEND
 - REFER TO 9470-11-0402 AND 30019243-TWE-SMEC-PAV-CE-DRG-001 - 006 FOR PAVEMENT DETAILS

This design represents the proposed works and is subject to minor amendment during construction to accommodate site conditions, construction requirements and other relevant constraints. Works within the road reserve will be undertaken and managed in accordance with Council requirements. Driveway locations, levels and tie-ins shown are indicative and may be subject to adjustment during construction. Any required changes affecting individual properties will be coordinated with the relevant property owner

REV.	DESCRIPTION	DRAWN	DESIGNED	VERIFIED	APPROVED	DATE
2	ISSUED FOR CONSTRUCTION	LW	TTN	TTN	AN	9/06/2026
1	ISSUED FOR TENDER	LW	TTN	TTN	AN	14/05/2026
0	ISSUED FOR TENDER	LW	TTN	AN	DB	27/03/2026

CLIENT

SHELLHARBOUR CITY COUNCIL

DESIGN TEAM

INDESCO
www.indesco.com.au

SCALE

0 5 10 15 20
1:500 @ A1

PROJECT TITLE

TRIPOLI WAY EXTENSION

TRIPOLI WAY FROM - BROUGHTON AVE TO HAMILTON RD ALBION PARK NSW

CLIENT

SHELLHARBOUR CITY COUNCIL

DRAWING STATUS

ISSUED FOR CONSTRUCTION

SCALE	COORDINATE SYSTEM	DATUM
1:500	MGA 2020 ZONE 56	AHD


SHEET SIZE

A1

DRAWING TITLE

PAVEMENT PLANS
SHEET 01

DRAWING NUMBER	REVISION
0411	2

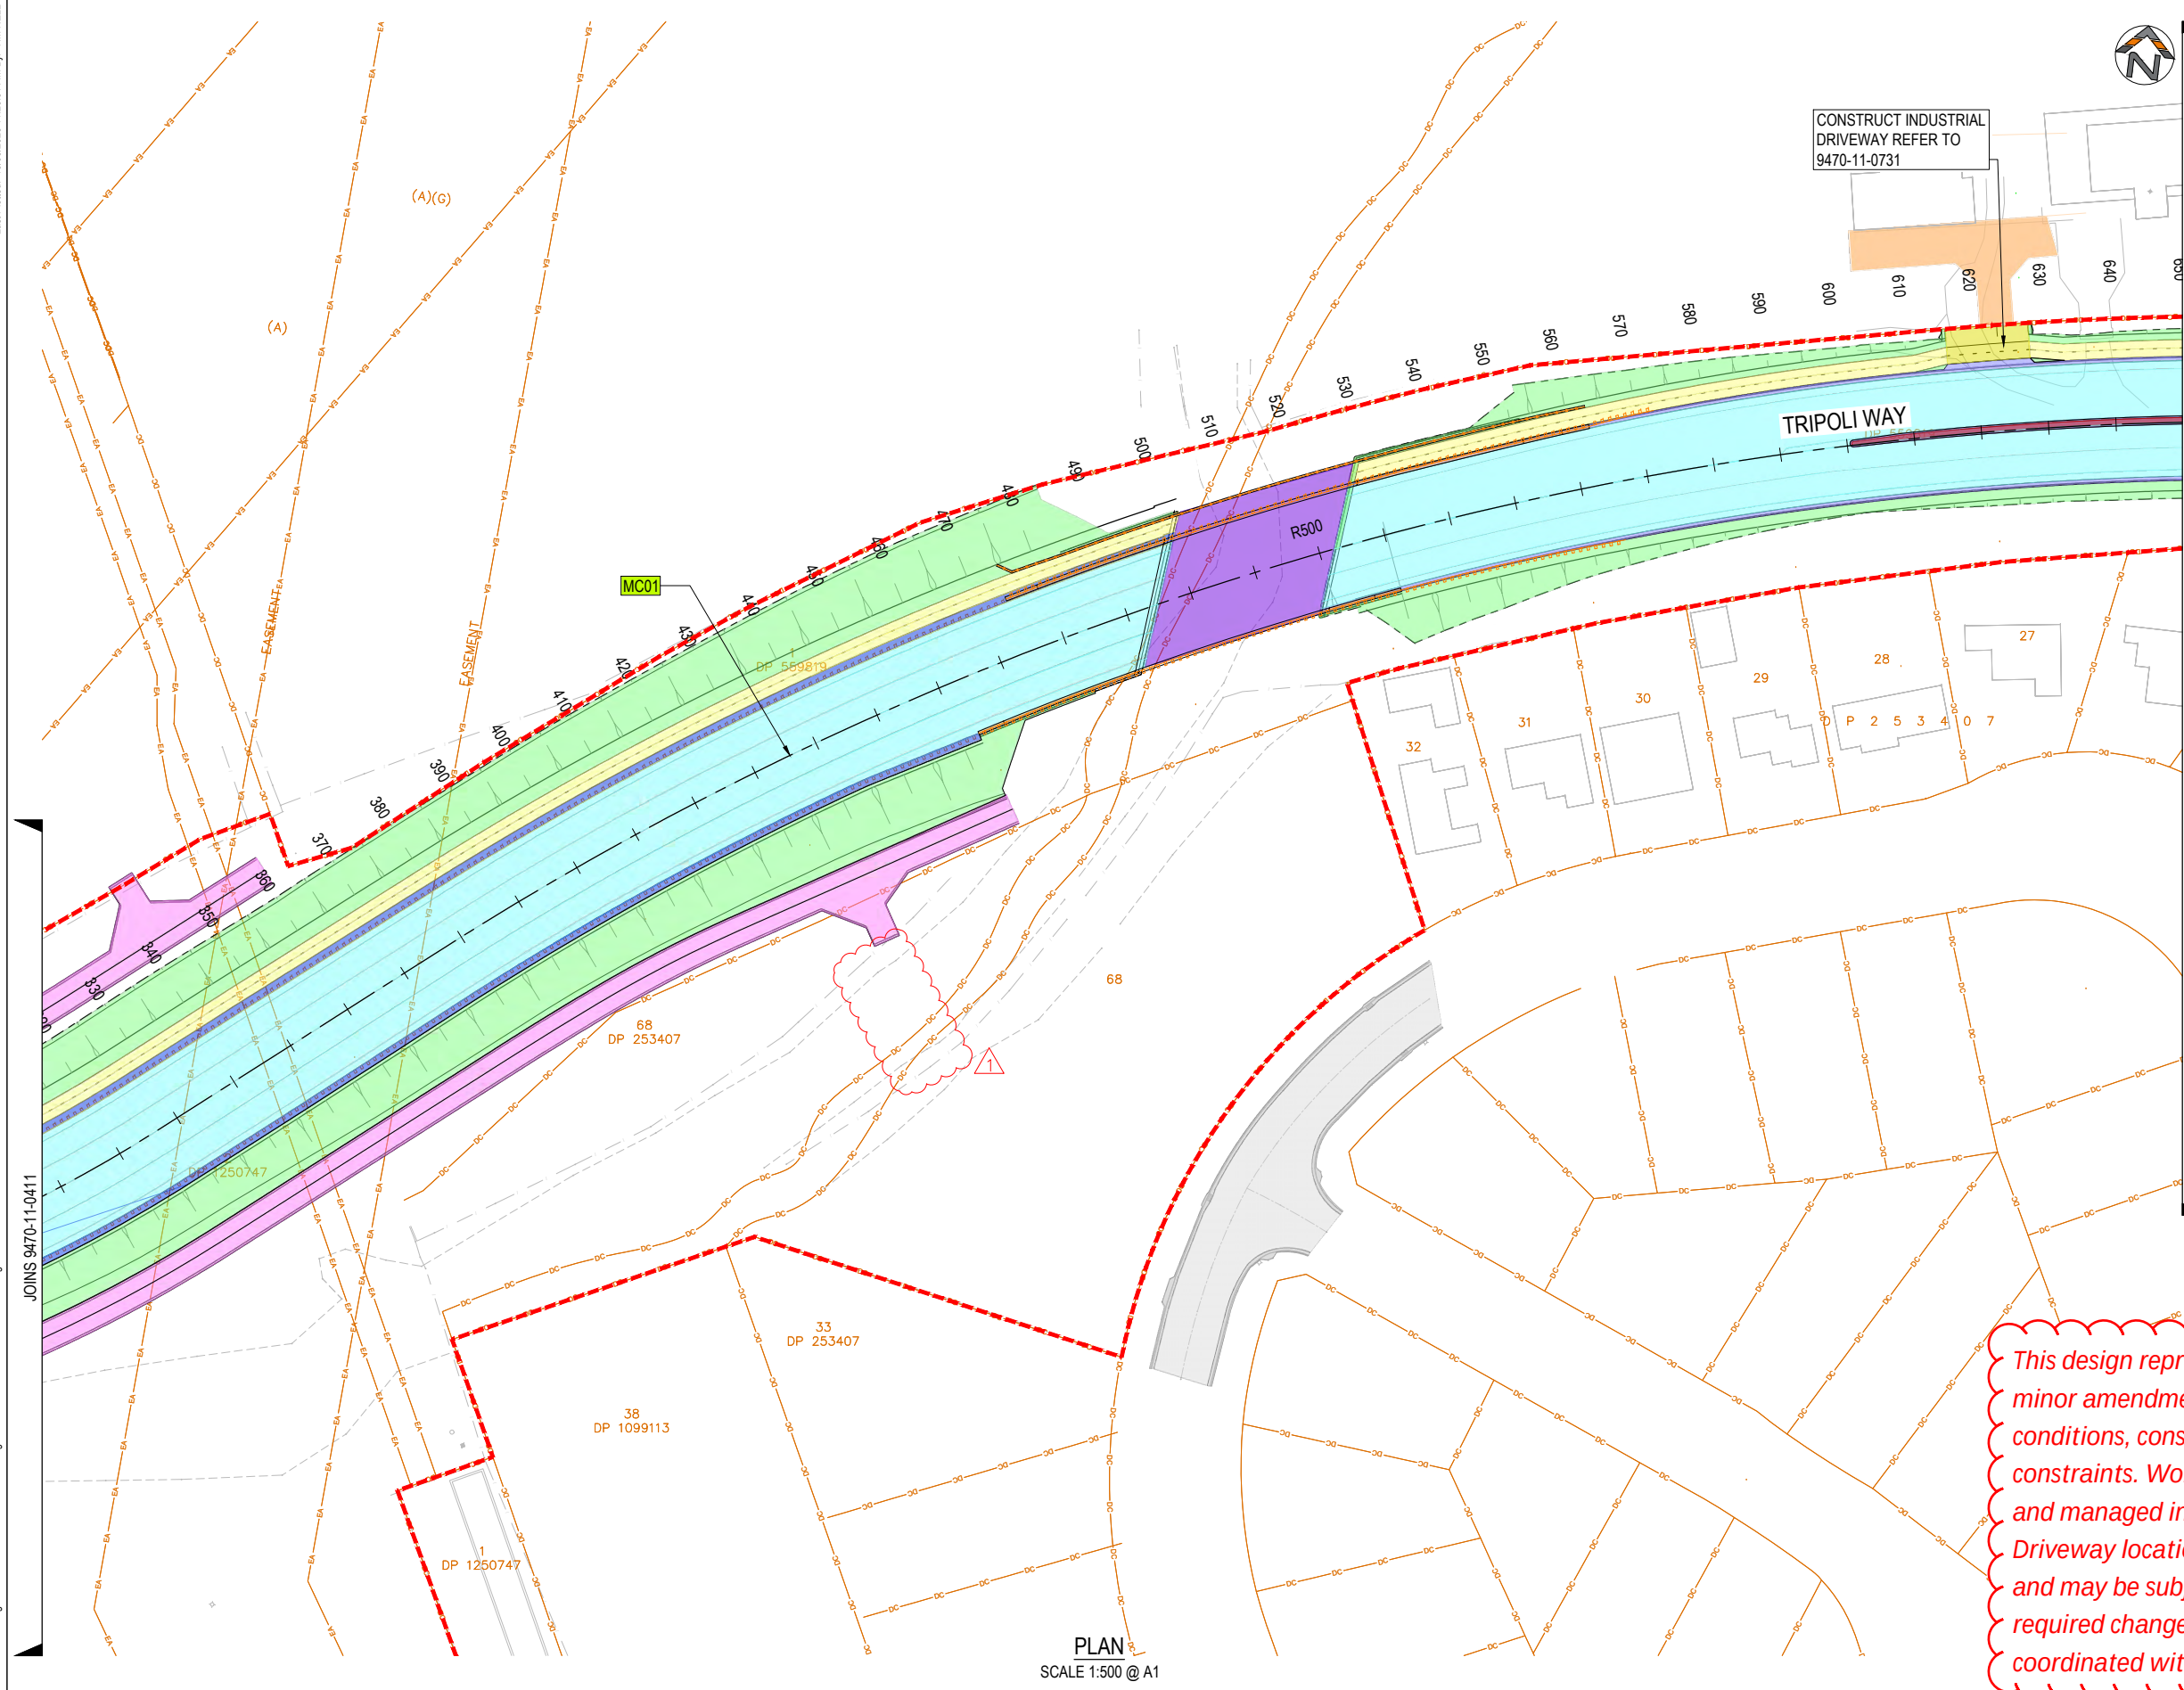

LEGEND

INTERSECTION
PAVEMENT TYPE 1

COLLECTOR ROAD
PAVEMENT TYPE 2

LOCAL ROAD
PAVEMENT TYPE 3

MAINTENANCE TRACK
PAVEMENT TYPE 4

CONCRETE SHARED PATH
PAVEMENT TYPE 5

RESIDENTIAL DRIVEWAY
PAVEMENT TYPE 6

CONCRETE FOOTPATH
PAVEMENT TYPE 7

CONCRETE MEDIAN
PAVEMENT TYPE 8

BRIDGE
PAVEMENT TYPE 9

LANDSCAPE / GRASSED
PAVEMENT TYPE 10

KERBS

TWO COAT SEAL
PAVEMENT TYPE 11

INDUSTRIAL DRIVEWAY
PAVEMENT TYPE 12

EXISTING PAVEMENT

J-E1


PAVEMENT JOINT AND TYPE
REFER TO 30019243-TWE-SMEC-PAV-CE-DRG-0006

- NOTES**
1. REFER TO 9470-11-0003 FOR GENERAL NOTES AND LEGEND

2. REFER TO 9470-11-0402 AND 30019243-TWE-SMEC-PAV-CE-DRG-001 - 006 FOR PAVEMENT DETAILS

This design represents the proposed works and is subject to minor amendment during construction to accommodate site conditions, construction requirements and other relevant constraints. Works within the road reserve will be undertaken and managed in accordance with Council requirements. Driveway locations, levels and tie-ins shown are indicative and may be subject to adjustment during construction. Any required changes affecting individual properties will be coordinated with the relevant property owner

REV.	DESCRIPTION	DRAWN	DESIGNED	VERIFIED	APPROVED	DATE	CLIENT	DESIGN TEAM	SCALE	PROJECT TITLE	CLIENT	DRAWING STATUS	DRAWING TITLE		
							 Shellharbour CITY COUNCIL	 www.indesco.com.au		TRIPOLI WAY EXTENSION	SHELLHARBOUR CITY COUNCIL	ISSUED FOR CONSTRUCTION	PAVEMENT PLANS SHEET 02		
2	ISSUED FOR CONSTRUCTION	LW	TTN	TTN	AN	9/06/2026				TRIPOLI WAY FROM - BROUGHTON AVE TO HAMILTON RD ALBION PARK NSW		SCALE 1:500	COORDINATE SYSTEM MGA 2020 ZONE 56	DATUM AHD	
1	ISSUED FOR TENDER	LW	TTN	TTN	AN	14/05/2026						SHEET SIZE A1	PROJECT NUMBER 9470-11		DRAWING NUMBER 0412
0	ISSUED FOR TENDER	LW	TTN	AN	DB	27/03/2026									REVISION 2

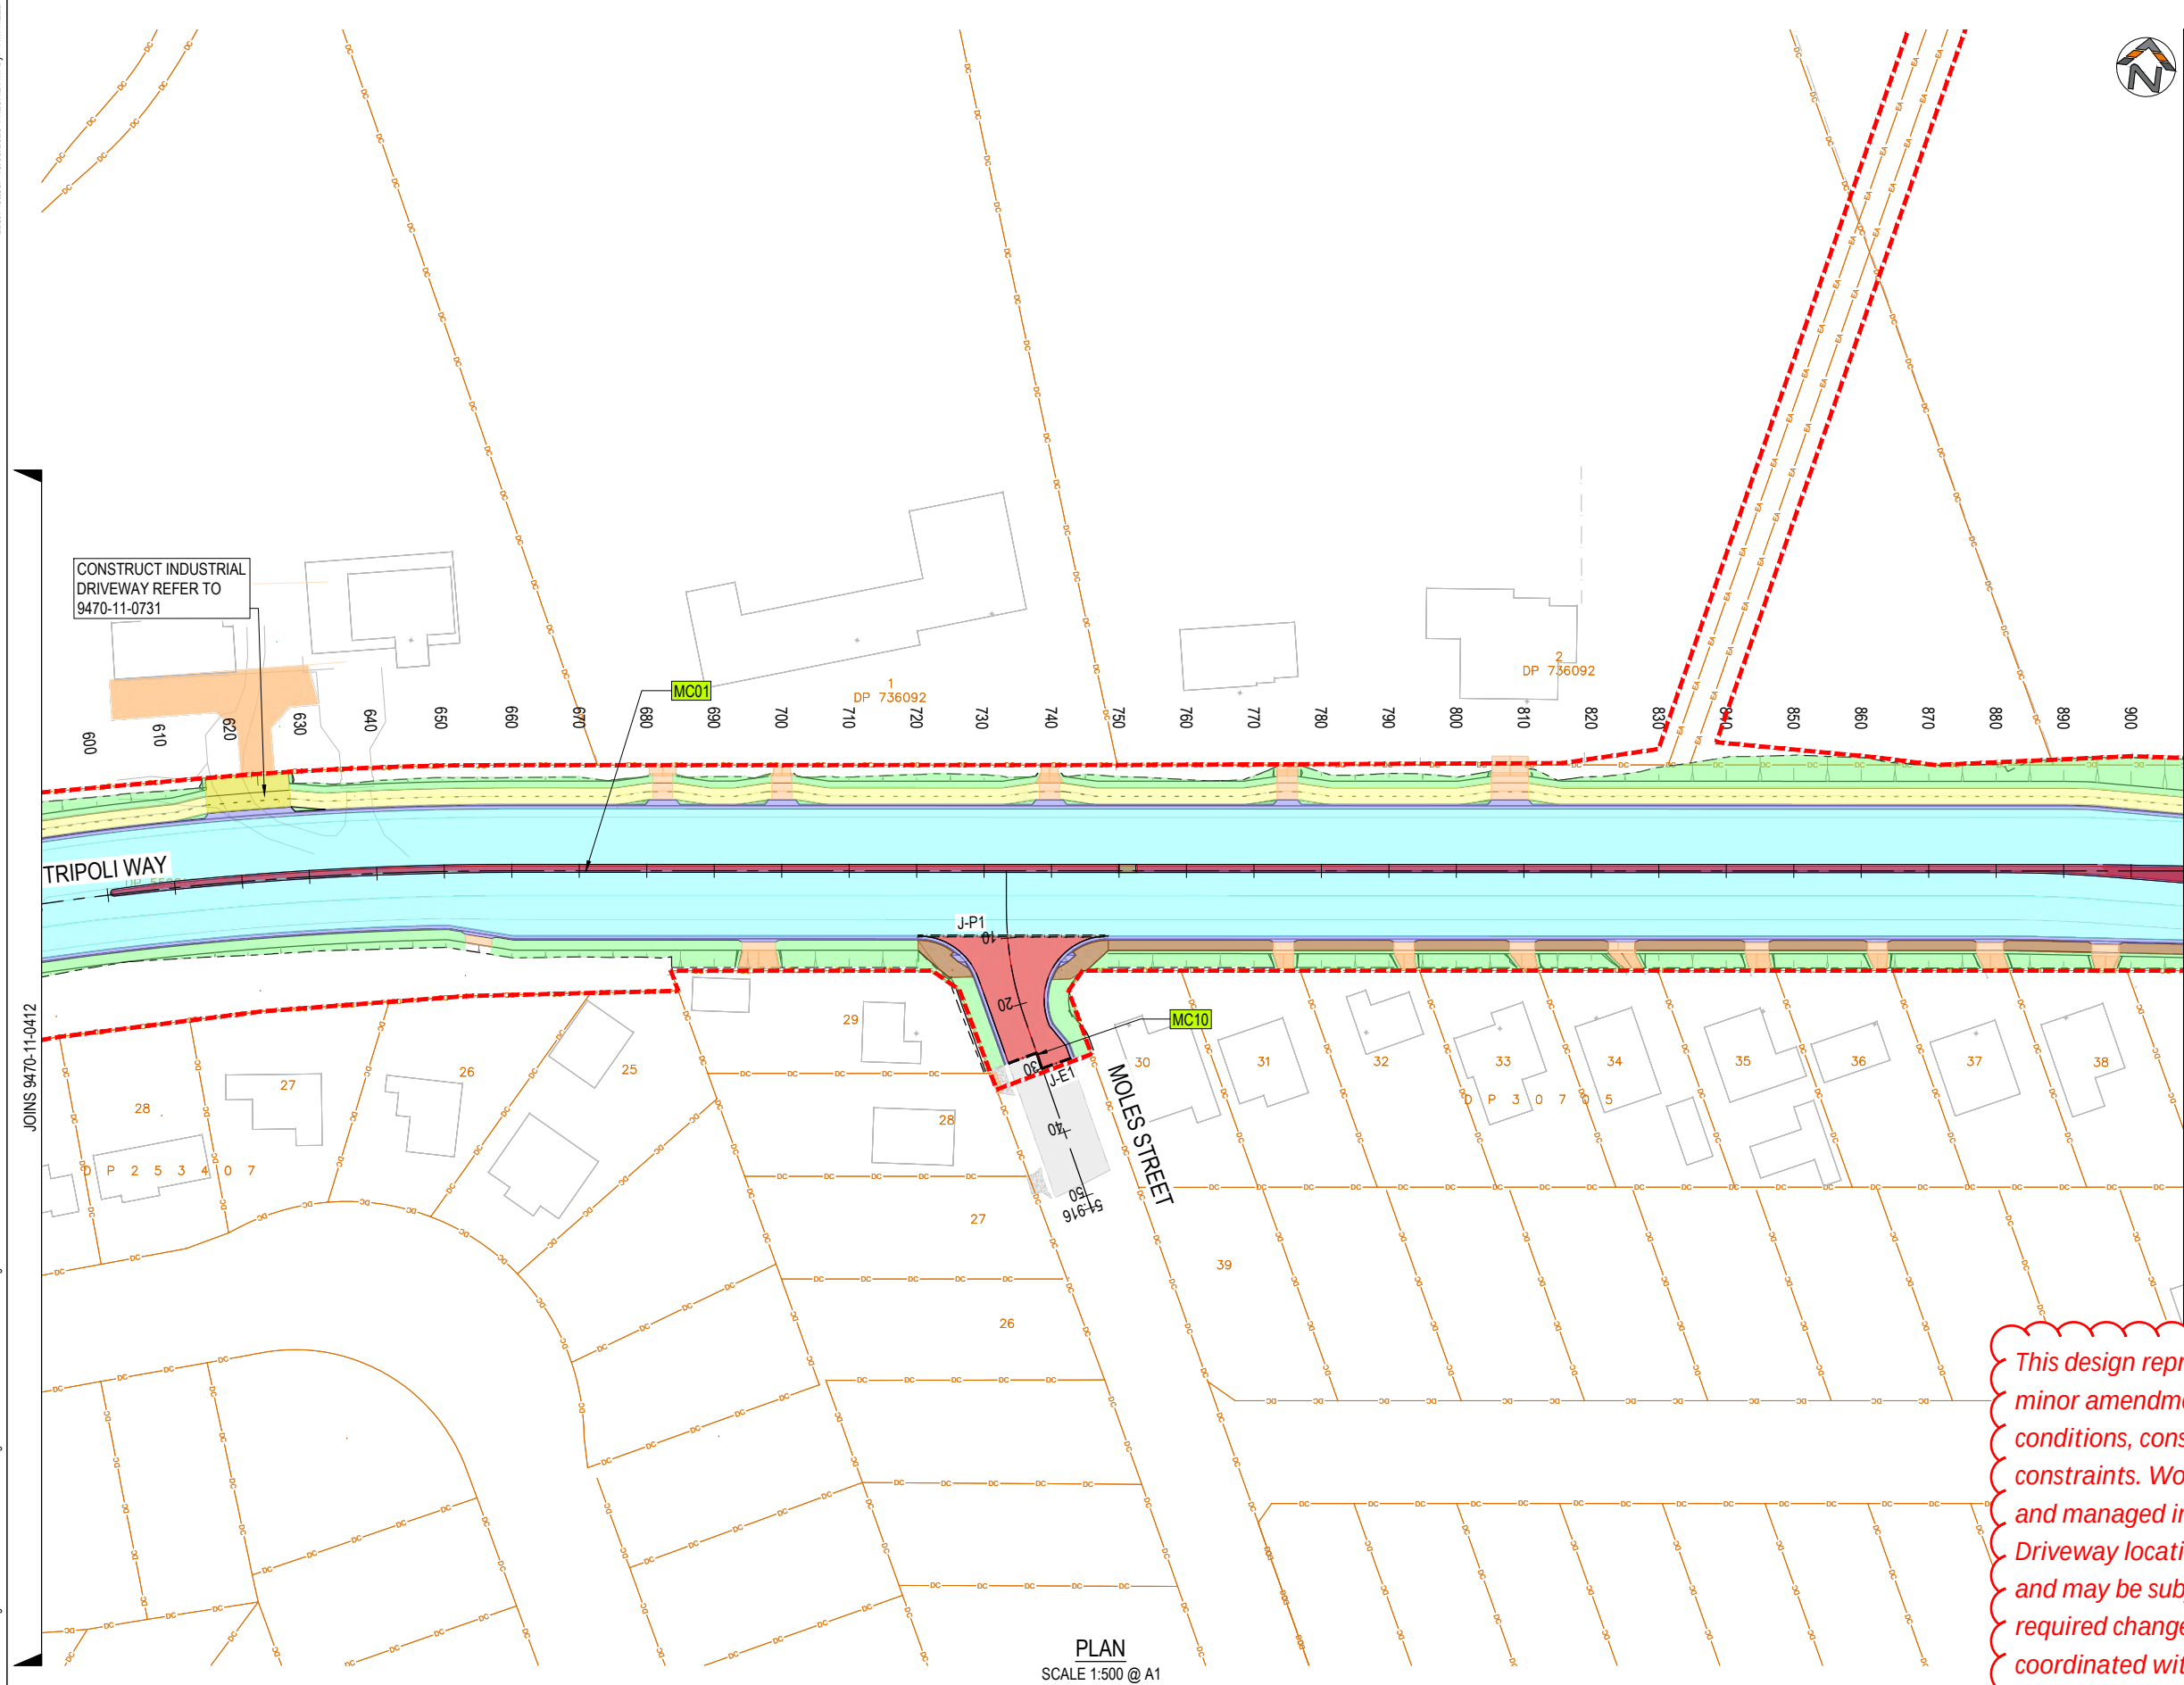

LEGEND

	INTERSECTION PAVEMENT TYPE 1
	COLLECTOR ROAD PAVEMENT TYPE 2
	LOCAL ROAD PAVEMENT TYPE 3
	MAINTENANCE TRACK PAVEMENT TYPE 4
	CONCRETE SHARED PATH PAVEMENT TYPE 5
	RESIDENTIAL DRIVEWAY PAVEMENT TYPE 6
	CONCRETE FOOTPATH PAVEMENT TYPE 7
	CONCRETE MEDIAN PAVEMENT TYPE 8
	BRIDGE PAVEMENT TYPE 9
	LANDSCAPE / GRASSED PAVEMENT TYPE 10
	KERBS
	TWO COAT SEAL PAVEMENT TYPE 11
	INDUSTRIAL DRIVEWAY PAVEMENT TYPE 12
	EXISTING PAVEMENT


J-E1 PAVEMENT JOINT AND TYPE
REFER TO 30019243-TWE-SMEC-PAV-CE-DRG-0006

NOTES

- REFER TO 9470-11-0003 FOR GENERAL NOTES AND LEGEND
- REFER TO 9470-11-0402 AND 30019243-TWE-SMEC-PAV-CE-DRG-001 - 006 FOR PAVEMENT DETAILS

REV.	DESCRIPTION	DRAWN	DESIGNED	VERIFIED	APPROVED	DATE	CLIENT	DESIGN TEAM	SCALE	PROJECT TITLE	CLIENT	DRAWING TITLE
2	ISSUED FOR CONSTRUCTION	LW	TTN	TTN	AN	9/06/2026	SHELLHARBOUR CITY COUNCIL	INDESCO	1:500	TRIPOLI WAY EXTENSION	SHELLHARBOUR CITY COUNCIL	PAVEMENT PLANS SHEET 03
1	ISSUED FOR TENDER	LW	TTN	TTN	AN	14/05/2026						
0	ISSUED FOR TENDER	LW	TTN	AN	DB	27/03/2026						

SCALE	PROJECT NUMBER	DRAWING NUMBER	REVISION
1:500 @ A1	9470-11	0413	2

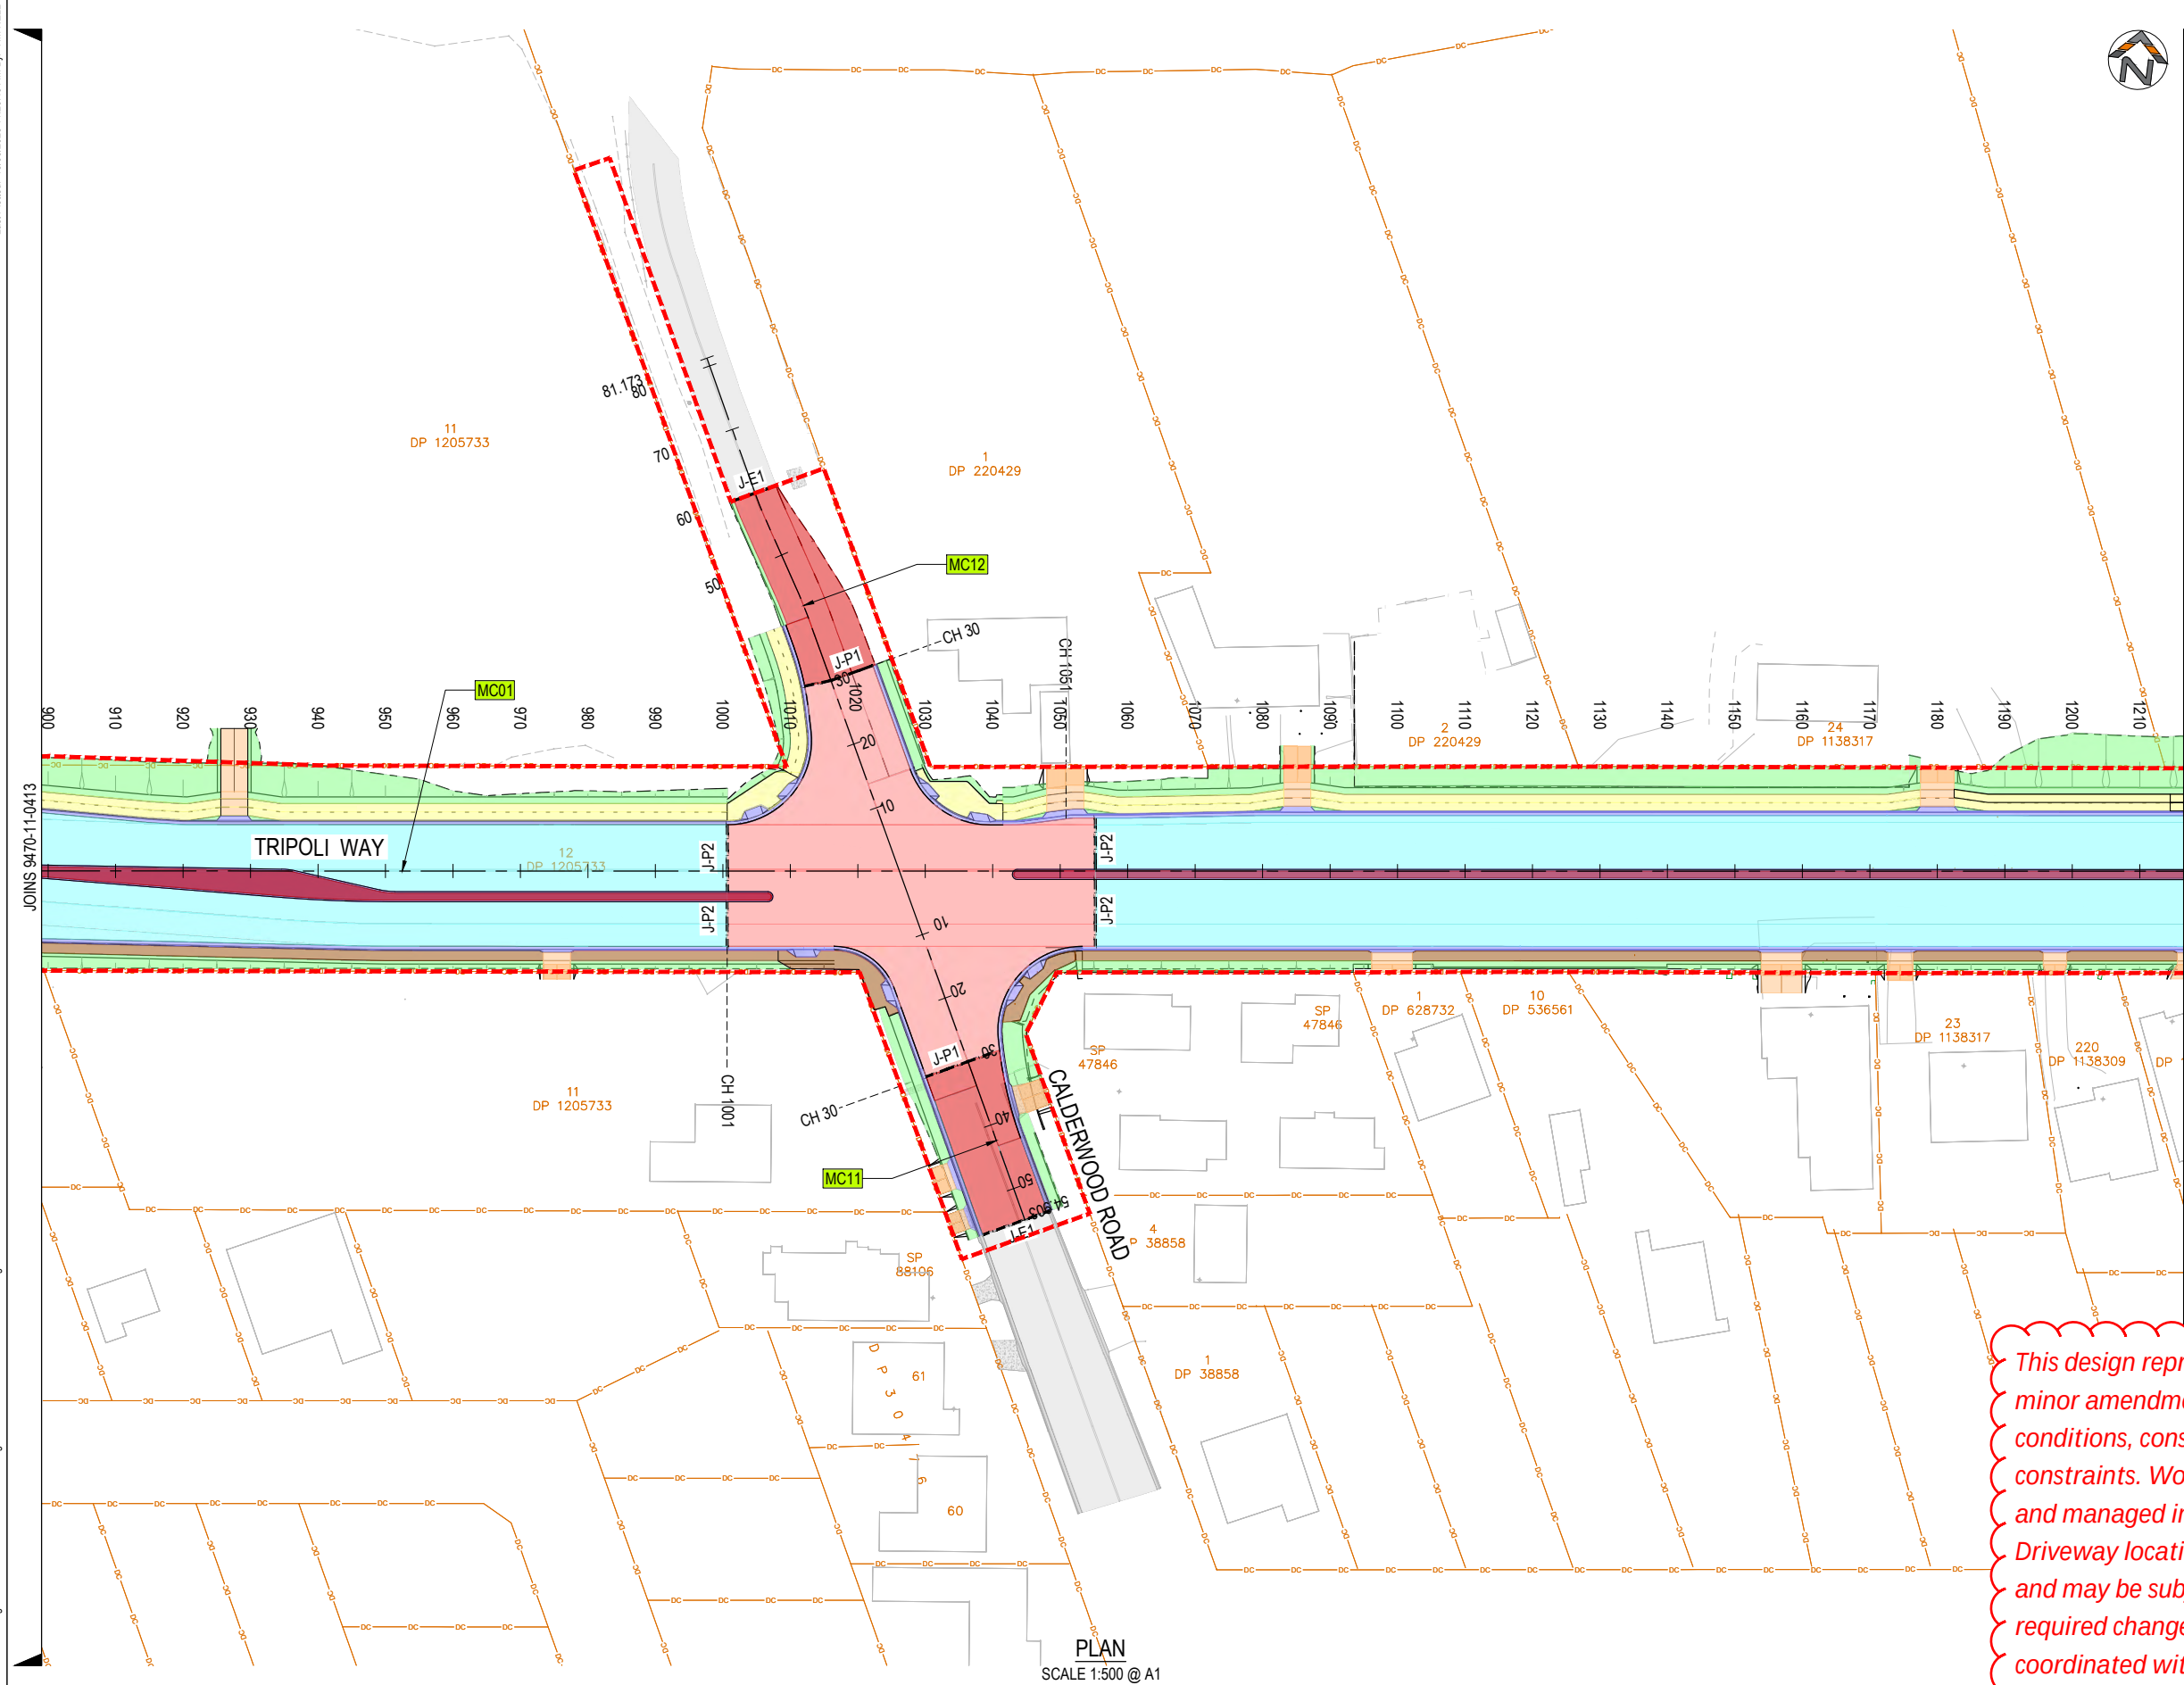

LEGEND

INTERSECTION
PAVEMENT TYPE 1

COLLECTOR ROAD
PAVEMENT TYPE 2

LOCAL ROAD
PAVEMENT TYPE 3

MAINTENANCE TRACK
PAVEMENT TYPE 4

CONCRETE SHARED PATH
PAVEMENT TYPE 5

RESIDENTIAL DRIVEWAY
PAVEMENT TYPE 6

CONCRETE FOOTPATH
PAVEMENT TYPE 7

CONCRETE MEDIAN
PAVEMENT TYPE 8

BRIDGE
PAVEMENT TYPE 9

LANDSCAPE / GRASSED
PAVEMENT TYPE 10

KERBS

TWO COAT SEAL
PAVEMENT TYPE 11

INDUSTRIAL DRIVEWAY
PAVEMENT TYPE 12

EXISTING PAVEMENT

J-E1

PAVEMENT JOINT AND TYPE
REFER TO 30019243-TWE-SMEC-PAV-CE-DRG-0006

NOTES

1. REFER TO 9470-11-0003 FOR GENERAL NOTES AND LEGEND

2. REFER TO 9470-11-0402 AND 30019243-TWE-SMEC-PAV-CE-DRG-001 - 006 FOR PAVEMENT DETAILS

This design represents the proposed works and is subject to minor amendment during construction to accommodate site conditions, construction requirements and other relevant constraints. Works within the road reserve will be undertaken and managed in accordance with Council requirements. Driveway locations, levels and tie-ins shown are indicative and may be subject to adjustment during construction. Any required changes affecting individual properties will be coordinated with the relevant property owner

REV.	DESCRIPTION	DRAWN	DESIGNED	VERIFIED	APPROVED	DATE
2	ISSUED FOR CONSTRUCTION	LW	TTN	TTN	AN	9/06/2026
1	ISSUED FOR TENDER	LW	TTN	TTN	AN	14/05/2026
0	ISSUED FOR TENDER	LW	TTN	AN	DB	27/03/2026

CLIENT

DESIGN TEAM

SCALE

PROJECT TITLE

TRIPOLI WAY EXTENSION

TRIPOLI WAY FROM - BROUGHTON AVE TO HAMILTON RD ALBION PARK NSW

CLIENT

SHELLHARBOUR CITY COUNCIL

DRAWING STATUS

ISSUED FOR CONSTRUCTION

SCALE

1:500

COORDINATE SYSTEM

MGA 2020 ZONE 56

DATUM

AHD

SHEET SIZE

A1

PROJECT NUMBER

9470-11

DRAWING TITLE


PAVEMENT PLANS SHEET 04

DRAWING NUMBER

0414

REVISION

2

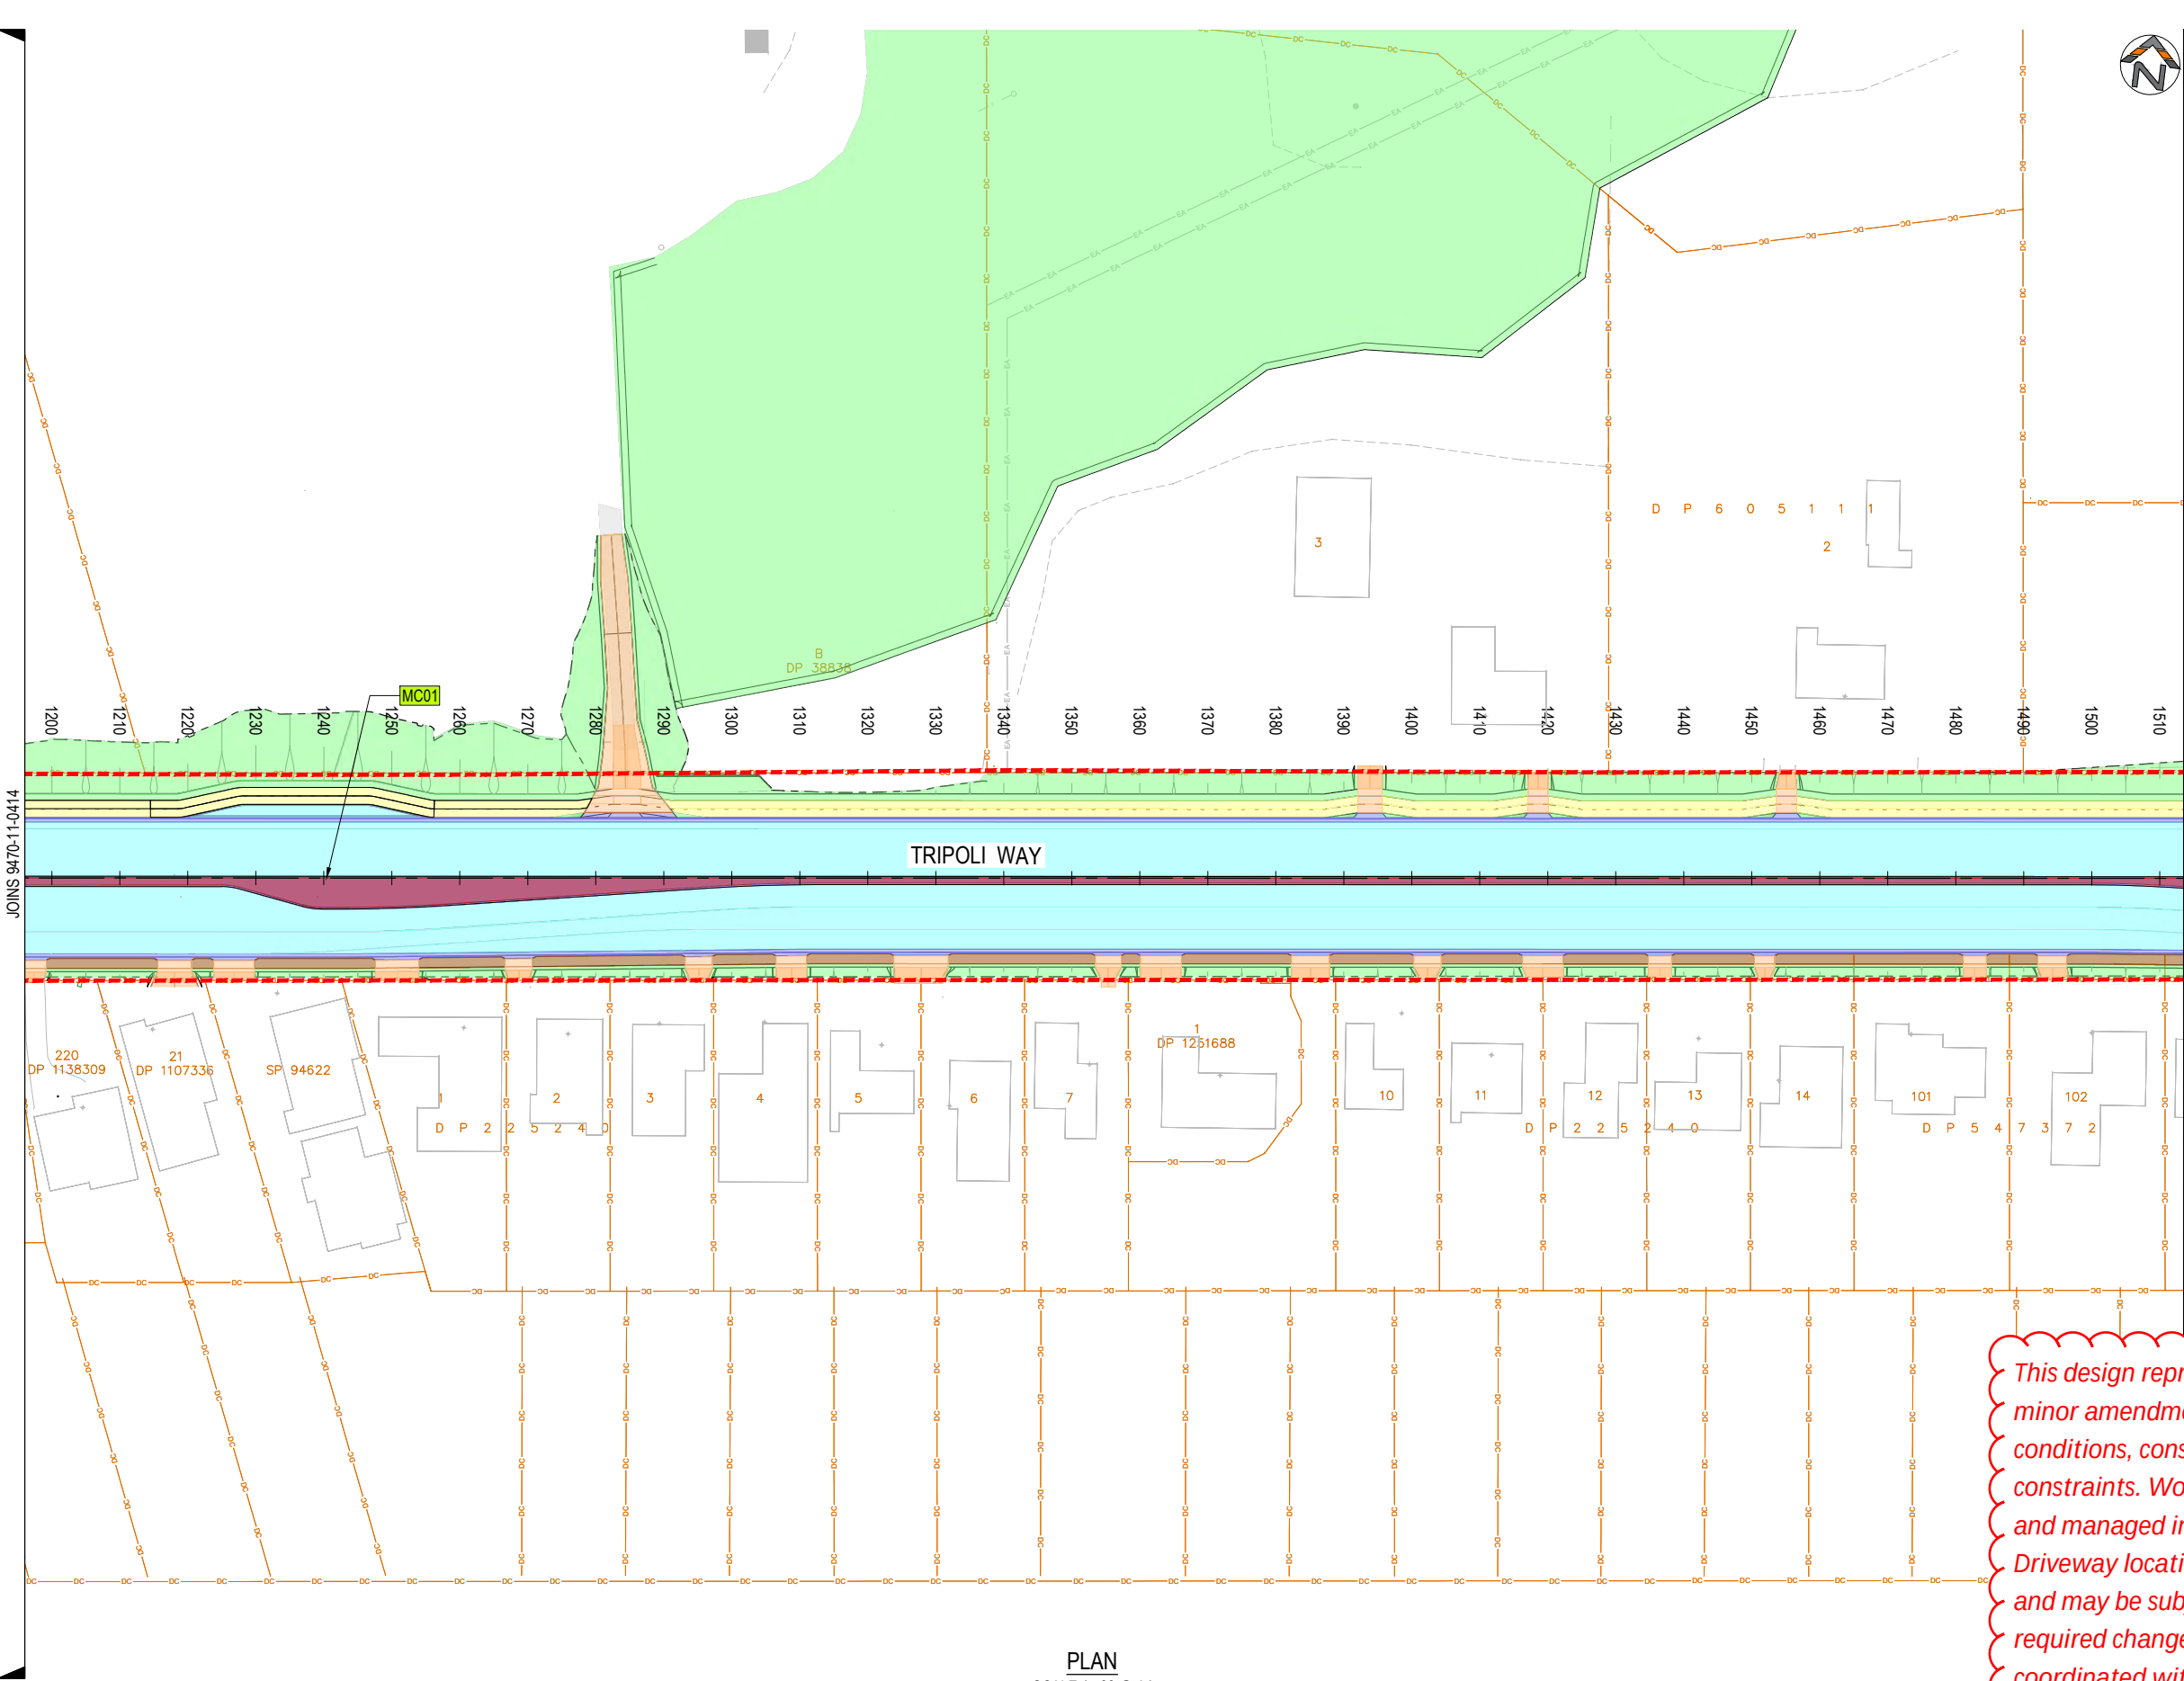

LEGEND

	INTERSECTION PAVEMENT TYPE 1
	COLLECTOR ROAD PAVEMENT TYPE 2
	LOCAL ROAD PAVEMENT TYPE 3
	MAINTENANCE TRACK PAVEMENT TYPE 4
	CONCRETE SHARED PATH PAVEMENT TYPE 5
	RESIDENTIAL DRIVEWAY PAVEMENT TYPE 6
	CONCRETE FOOTPATH PAVEMENT TYPE 7
	CONCRETE MEDIAN PAVEMENT TYPE 8
	BRIDGE PAVEMENT TYPE 9
	LANDSCAPE / GRASSED PAVEMENT TYPE 10
	KERBS
	TWO COAT SEAL PAVEMENT TYPE 11
	INDUSTRIAL DRIVEWAY PAVEMENT TYPE 12
	EXISTING PAVEMENT

J-E1 PAVEMENT JOINT AND TYPE
REFER TO 30019243-TWE-SMEC-PAV-CE-DRG-0006

- NOTES**
- REFER TO 9470-11-0003 FOR GENERAL NOTES AND LEGEND
 - REFER TO 9470-11-0402 AND 30019243-TWE-SMEC-PAV-CE-DRG-001 - 006 FOR PAVEMENT DETAILS

This design represents the proposed works and is subject to minor amendment during construction to accommodate site conditions, construction requirements and other relevant constraints. Works within the road reserve will be undertaken and managed in accordance with Council requirements. Driveway locations, levels and tie-ins shown are indicative and may be subject to adjustment during construction. Any required changes affecting individual properties will be coordinated with the relevant property owner

PLAN
SCALE 1:500 @ A1

REV.	DESCRIPTION	DRAWN	DESIGNED	VERIFIED	APPROVED	DATE
2	ISSUED FOR CONSTRUCTION	LW	TTN	TTN	AN	9/06/2026
1	ISSUED FOR TENDER	LW	TTN	TTN	AN	14/05/2026
0	ISSUED FOR TENDER	LW	TTN	AN	DB	27/03/2026



PROJECT TITLE
TRIPOLI WAY EXTENSION

TRIPOLI WAY FROM - BROUGHTON AVE
TO HAMILTON RD ALBION PARK NSW

CLIENT
SHELLHARBOUR CITY COUNCIL

DRAWING STATUS
ISSUED FOR CONSTRUCTION

SCALE
1:500

COORDINATE SYSTEM
MGA 2020 ZONE 56

DATUM
AHD


SHEET SIZE
A1

PROJECT NUMBER
9470-11

DRAWING TITLE
**PAVEMENT PLANS
SHEET 05**

DRAWING NUMBER
0415

REVISION
2

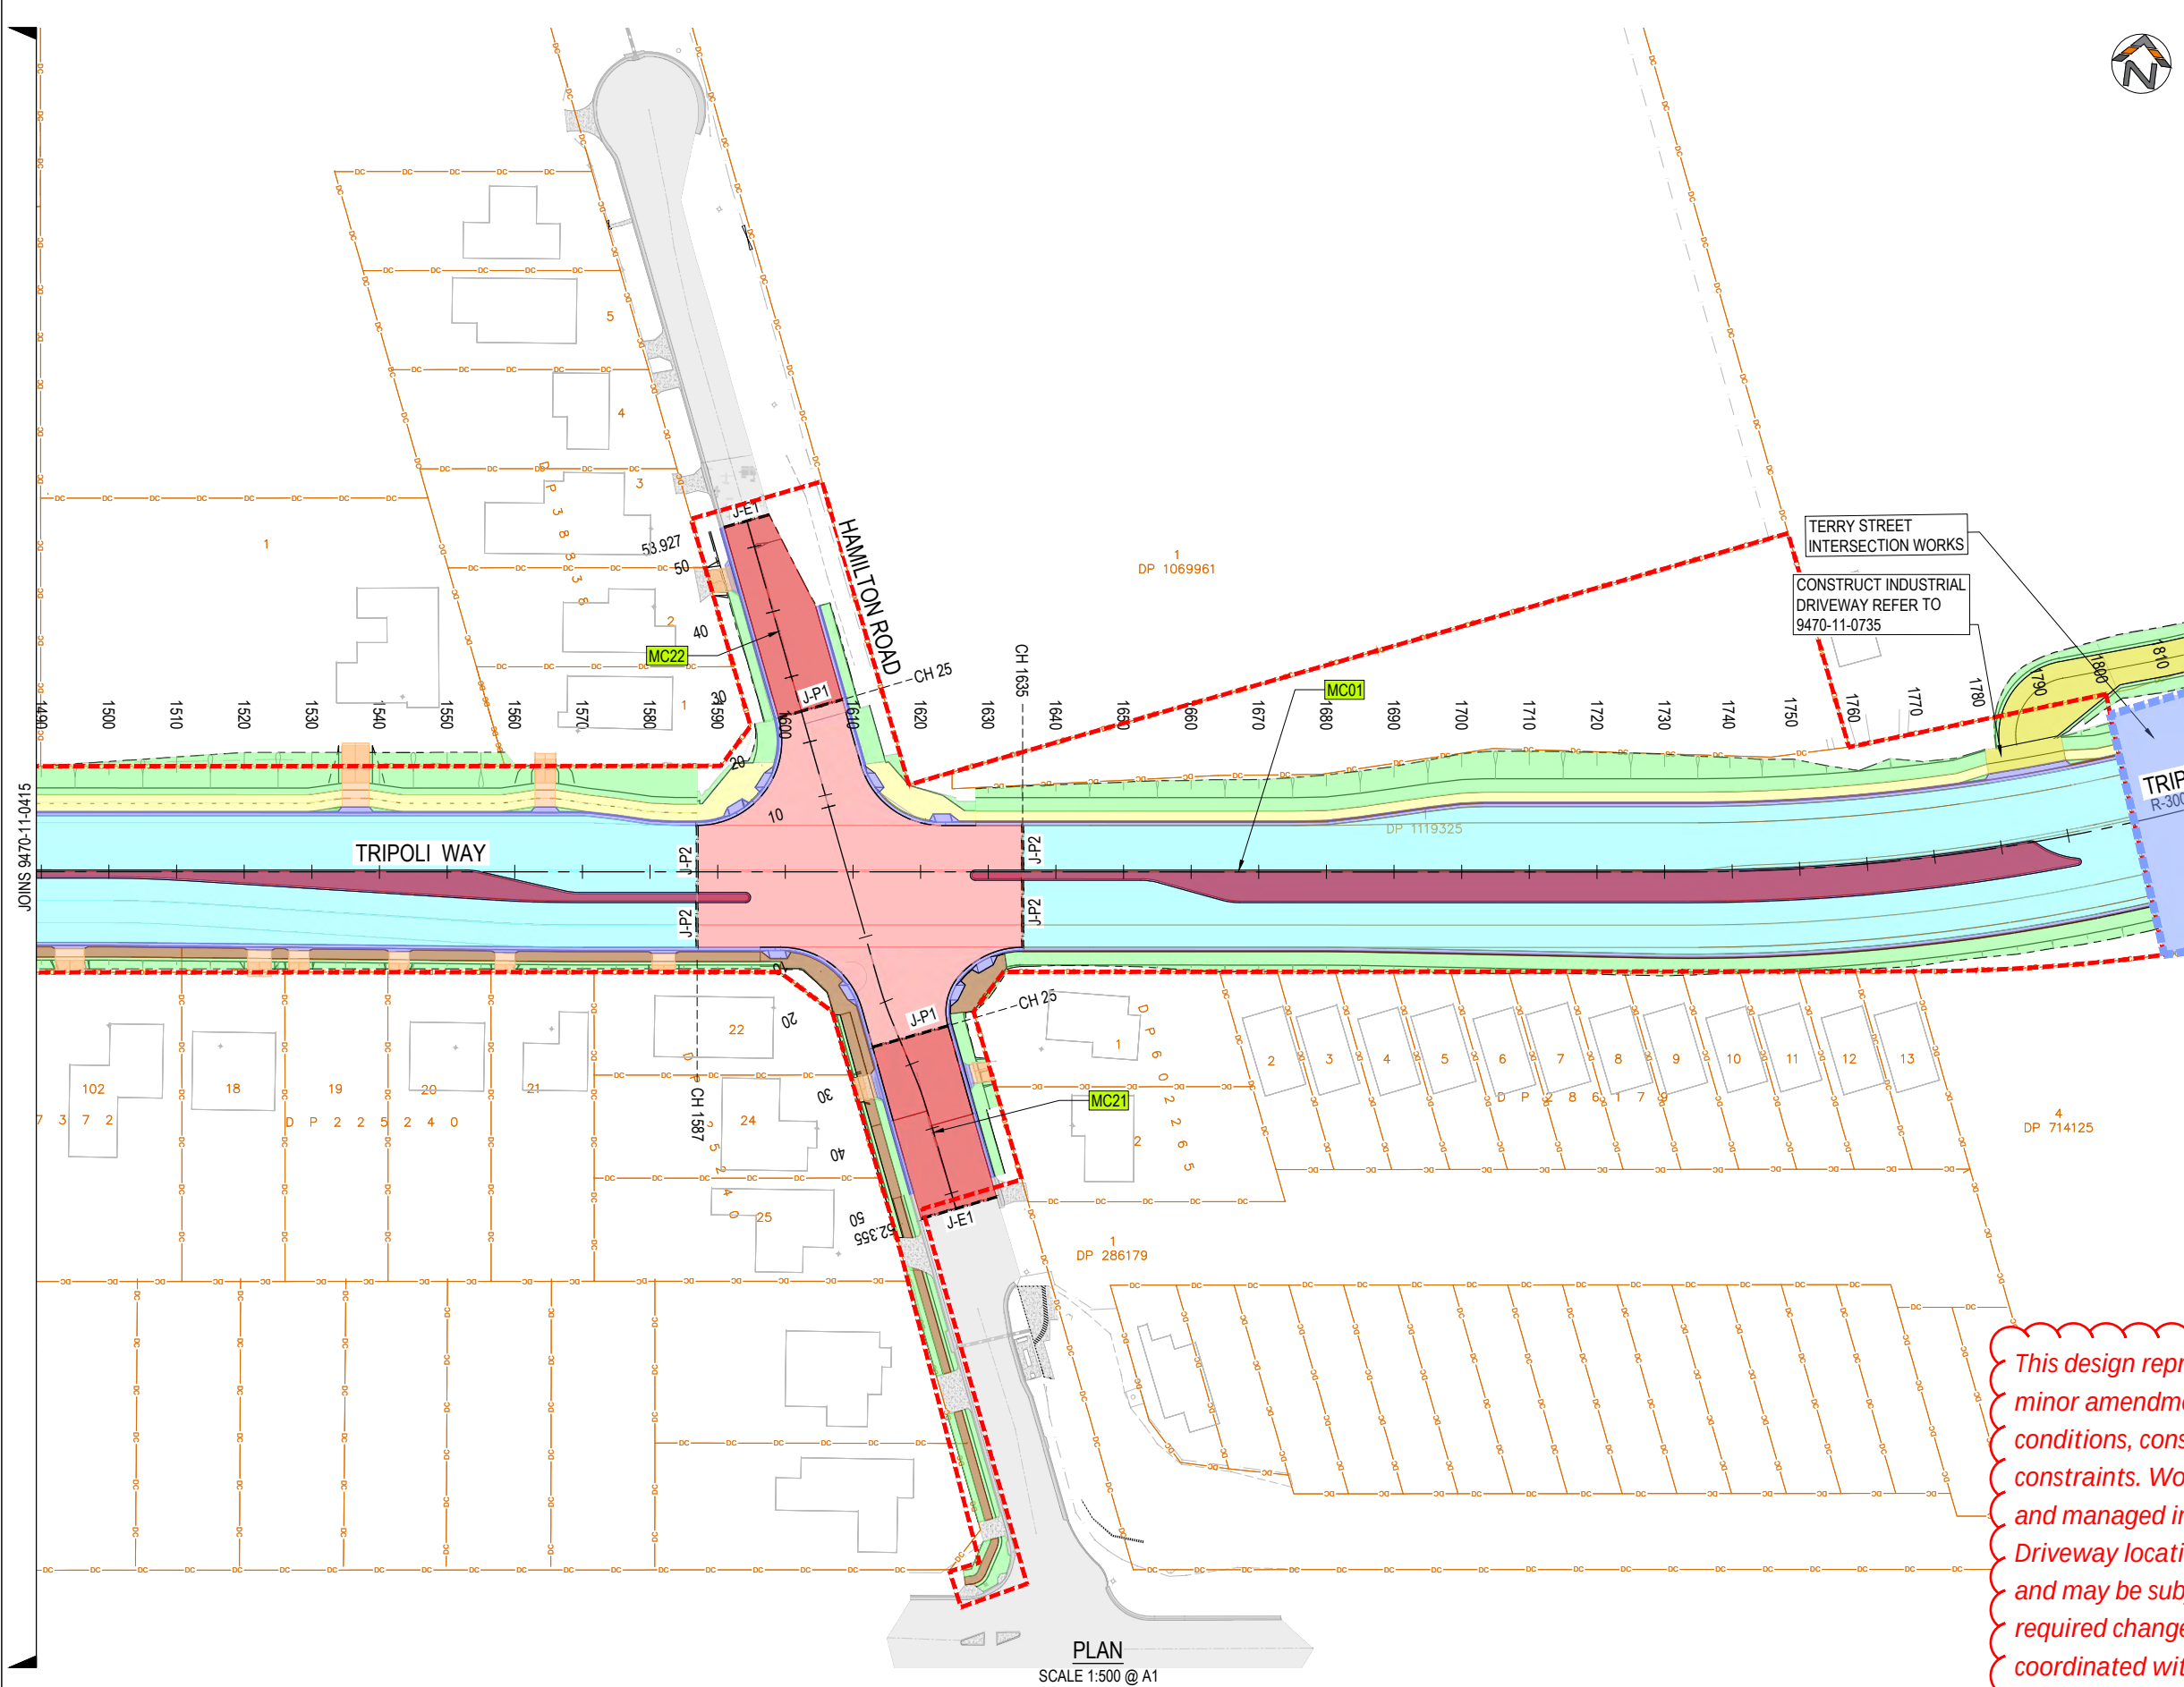

LEGEND


- INTERSECTION
PAVEMENT TYPE 1
 - COLLECTOR ROAD
PAVEMENT TYPE 2
 - LOCAL ROAD
PAVEMENT TYPE 3
 - MAINTENANCE TRACK
PAVEMENT TYPE 4
 - CONCRETE SHARED PATH
PAVEMENT TYPE 5
 - RESIDENTIAL DRIVEWAY
PAVEMENT TYPE 6
 - CONCRETE FOOTPATH
PAVEMENT TYPE 7
 - CONCRETE MEDIAN
PAVEMENT TYPE 8
 - BRIDGE
PAVEMENT TYPE 9
 - LANDSCAPE / GRASSED
PAVEMENT TYPE 10
 - KERBS
 - TWO COAT SEAL
PAVEMENT TYPE 11
 - INDUSTRIAL DRIVEWAY
PAVEMENT TYPE 12
 - EXISTING PAVEMENT
- J-E1 PAVEMENT JOINT AND TYPE
REFER TO 30019243-TWE-SMEC-PAV-CE-DRG-0006

NOTES

- REFER TO 9470-11-0003 FOR GENERAL NOTES AND LEGEND
- REFER TO 9470-11-0402 AND 30019243-TWE-SMEC-PAV-CE-DRG-001 - 006 FOR PAVEMENT DETAILS

This design represents the proposed works and is subject to minor amendment during construction to accommodate site conditions, construction requirements and other relevant constraints. Works within the road reserve will be undertaken and managed in accordance with Council requirements. Driveway locations, levels and tie-ins shown are indicative and may be subject to adjustment during construction. Any required changes affecting individual properties will be coordinated with the relevant property owner

REV.	DESCRIPTION	DRAWN	DESIGNED	VERIFIED	APPROVED	DATE
2	ISSUED FOR CONSTRUCTION	LW	TTN	TTN	AN	9/06/2026
1	ISSUED FOR TENDER	LW	TTN	TTN	AN	14/05/2026
0	ISSUED FOR TENDER	LW	TTN	AN	DB	27/03/2026

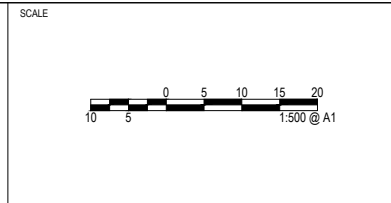

PROJECT TITLE
TRIPOLI WAY EXTENSION

TRIPOLI WAY FROM - BROUGHTON AVE
TO HAMILTON RD ALBION PARK NSW

CLIENT
SHELLHARBOUR CITY COUNCIL

DRAWING STATUS
ISSUED FOR CONSTRUCTION

SCALE
1:500

COORDINATE SYSTEM
MGA 2020 ZONE 56

DATUM
AHD


SHEET SIZE
A1

PROJECT NUMBER
9470-11

DRAWING TITLE
**PAVEMENT PLANS
SHEET 06**

DRAWING NUMBER
0416

REVISION
2

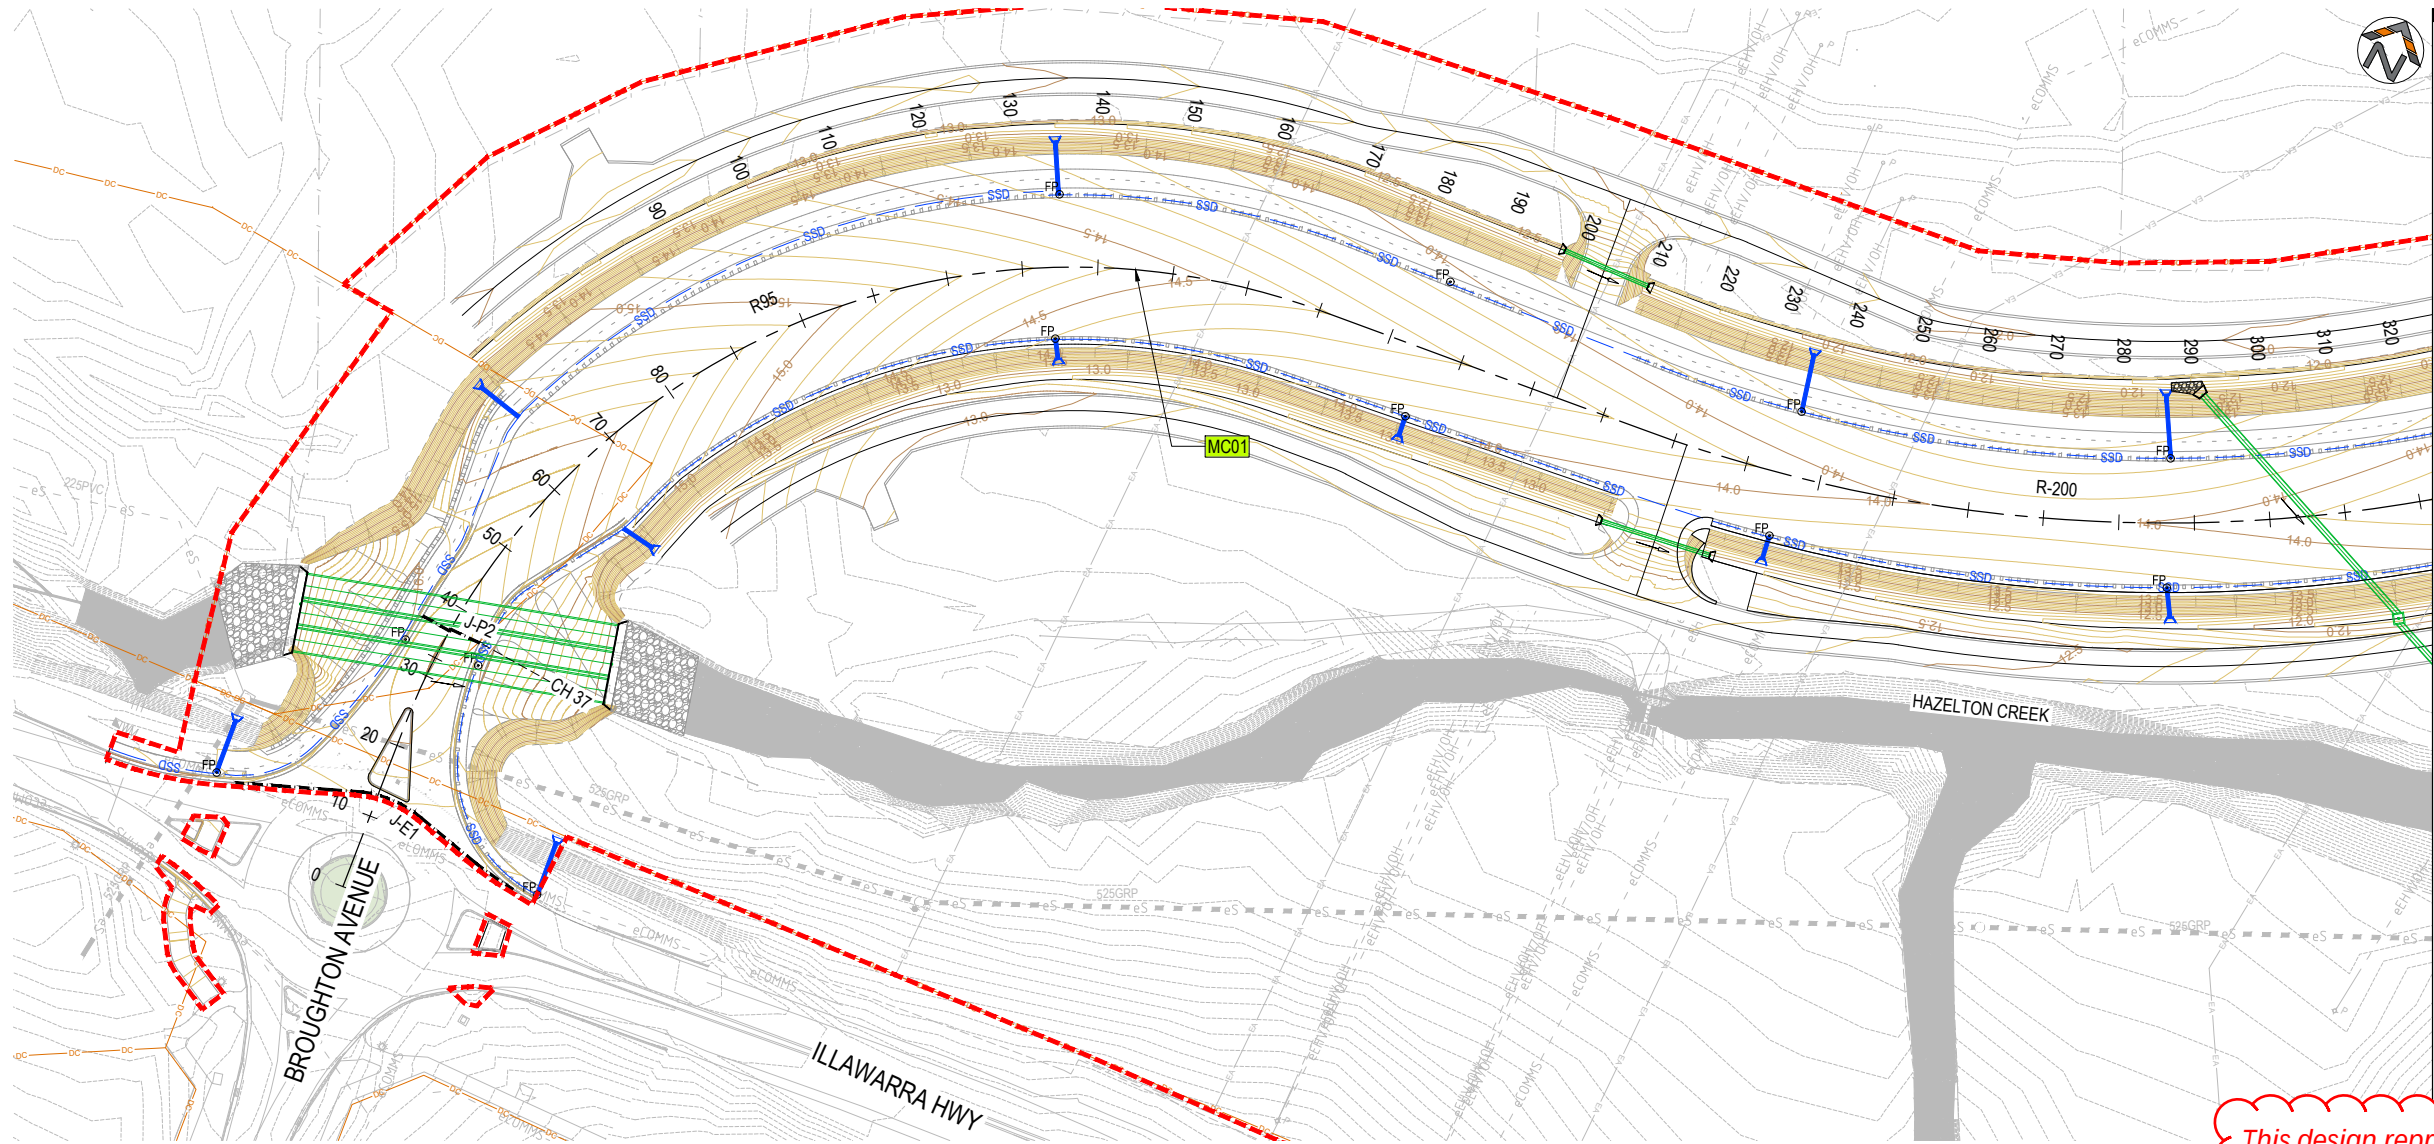

PLAN
SCALE 1:500 @ A1

LEGEND

NEW STORMWATER

NEW ACO TRAFFIKDRAIN

SUBSURFACE DRAINAGE REFER
9470-11-0403 FOR DETAILS

CARRIER DRAIN

JAYBRO PRECAST MINI
HEADWALL OR APPROVED
EQUIVALENT

FLUSH POINT

PAVEMENT JOINT AND TYPE
REFER TO 30019243-TWE-SMEC-PAV-CE-DRG-0006

NOTES

1.

REFER TO 9470-11-0003 FOR GENERAL NOTES AND
LEGEND

2.

REFER TO 9470-11-0300 - 0376 FOR STORMWATER
DETAILS

This design represents the proposed works and is subject to minor amendment during construction to accommodate site conditions, construction requirements and other relevant constraints. Works within the road reserve will be undertaken and managed in accordance with Council requirements. Driveway locations, levels and tie-ins shown are indicative and may be subject to adjustment during construction. Any required changes affecting individual properties will be coordinated with the relevant property owner

REV.	DESCRIPTION	DRAWN	DESIGNED	VERIFIED	APPROVED	DATE
2	ISSUED FOR CONSTRUCTION	LW	TTN	TTN	AN	9/06/2026
1	ISSUED FOR TENDER	LW	TTN	TTN	AN	14/05/2026
0	ISSUED FOR TENDER	LW	TTN	AN	DB	27/03/2026

CLIENT

DESIGN TEAM

SCALE

PROJECT TITLE

TRIPOLI WAY EXTENSION

TRIPOLI WAY FROM - BROUGHTON AVE
TO HAMILTON RD ALBION PARK NSW

CLIENT

SHELLHARBOUR CITY COUNCIL

DRAWING STATUS

ISSUED FOR CONSTRUCTION

SCALE

1:500

COORDINATE SYSTEM

MGA 2020 ZONE 56

DATUM

AHD

SHEET SIZE

A1

PROJECT NUMBER

9470-11

DRAWING TITLE


SUBSURFACE DRAINAGE
SHEET 01

DRAWING NUMBER

0422

REVISION

2

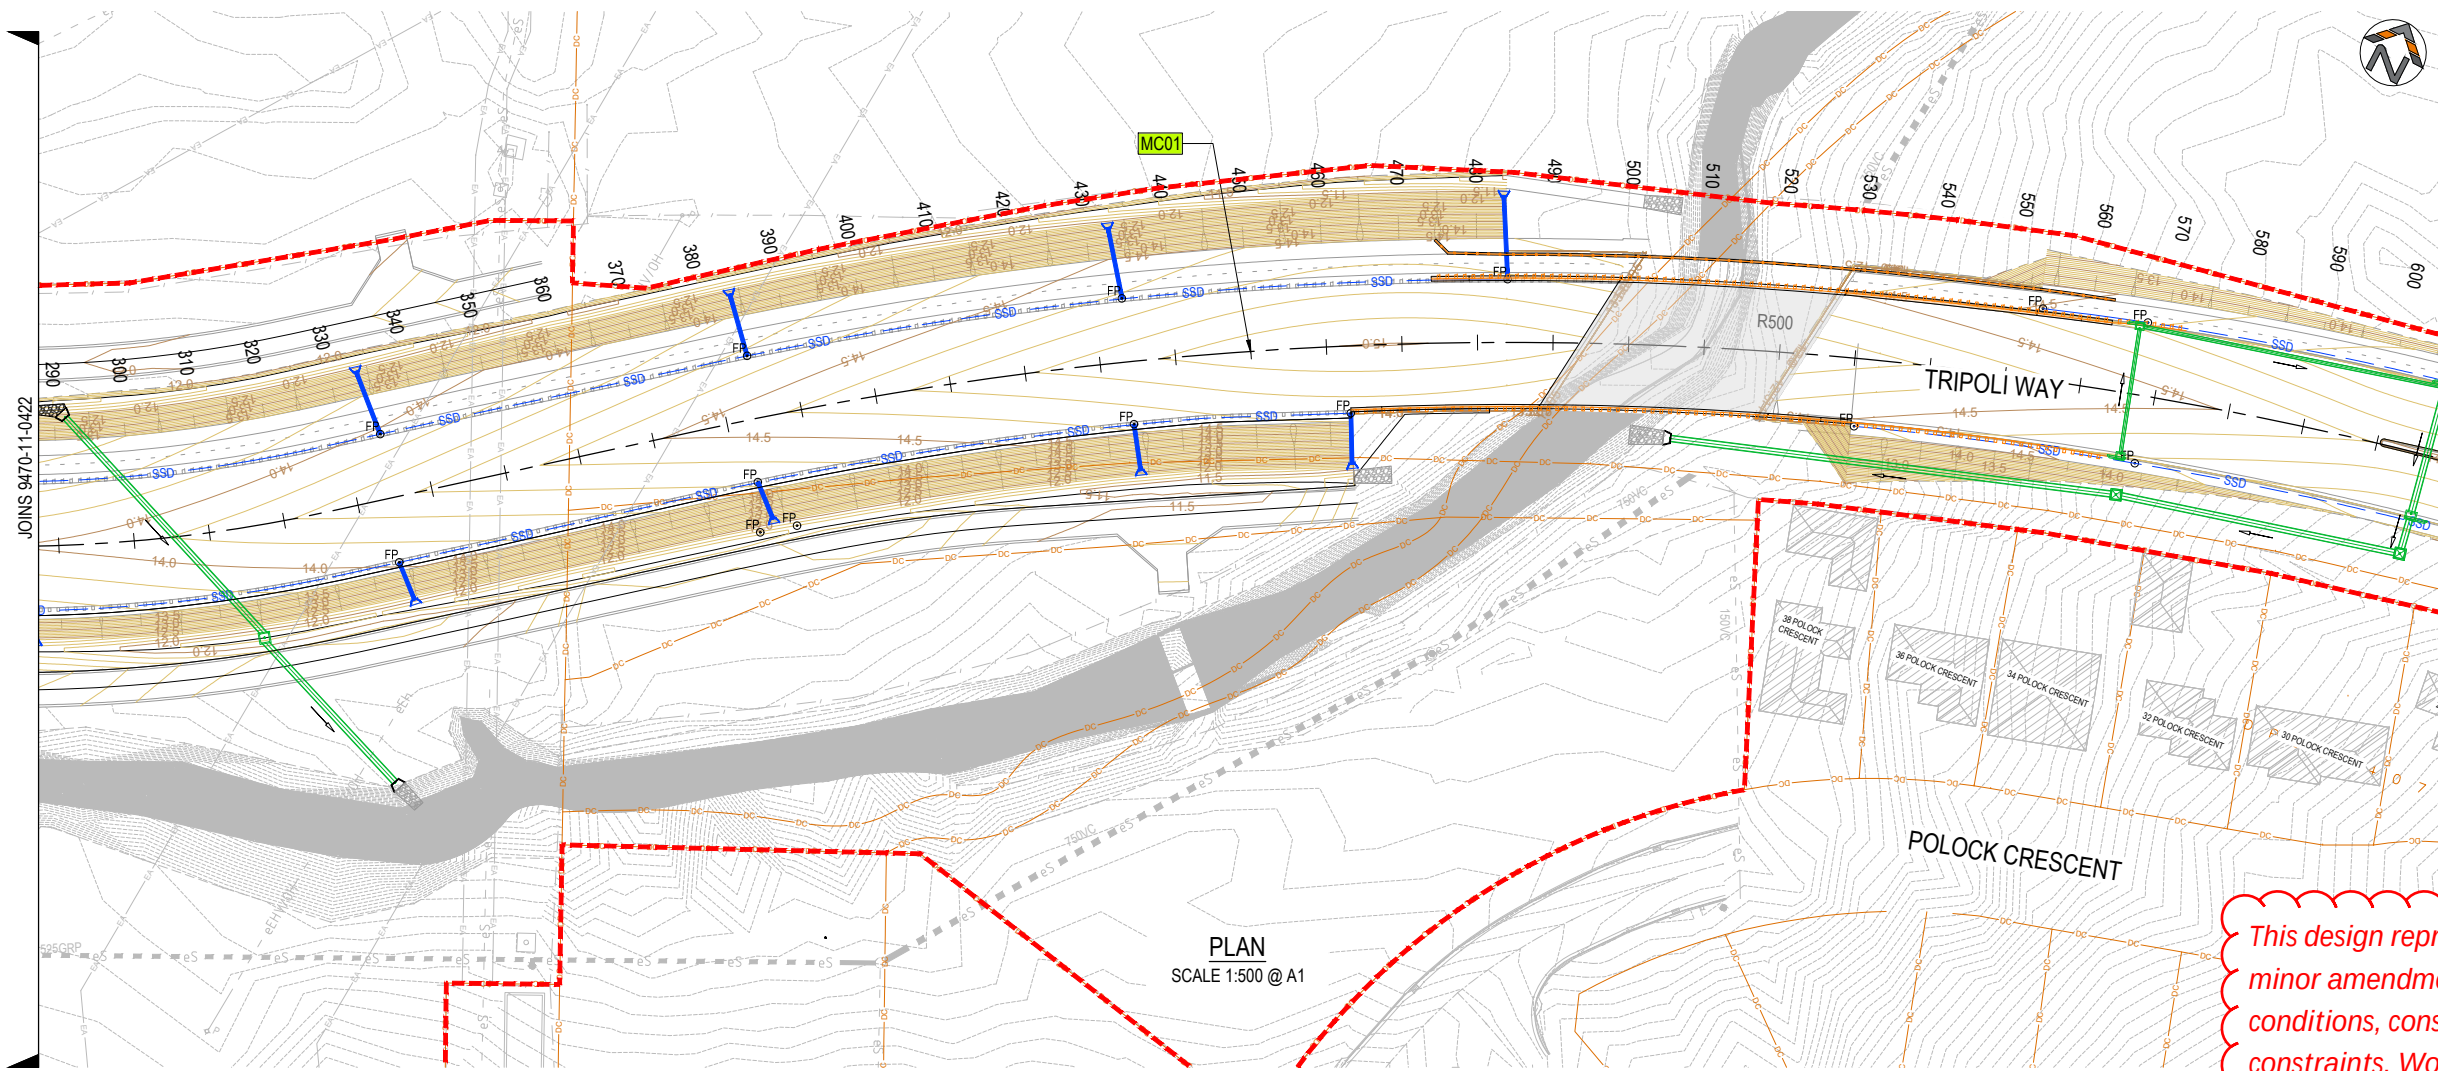


LEGEND	
	NEW STORMWATER
	NEW ACO TRAFFIKDRAIN
	SUBSURFACE DRAINAGE REFER 9470-11-0403 FOR DETAILS
	CARRIER DRAIN
	JAYBRO PRECAST MINI HEADWALL OR APPROVED EQUIVALENT
	FLUSH POINT
	PAVEMENT JOINT AND TYPE REFER TO 30019243-TWE-SMEC-PAV-CE-DRG-0006

NOTES	
1.	REFER TO 9470-11-0003 FOR GENERAL NOTES AND LEGEND
2.	REFER TO 9470-11-0300 - 0376 FOR STORMWATER DETAILS

This design represents the proposed works and is subject to minor amendment during construction to accommodate site conditions, construction requirements and other relevant constraints. Works within the road reserve will be undertaken and managed in accordance with Council requirements. Driveway locations, levels and tie-ins shown are indicative and may be subject to adjustment during construction. Any required changes affecting individual properties will be coordinated with the relevant property owner


REV.	DESCRIPTION	DRAWN	DESIGNED	VERIFIED	APPROVED	DATE
2	ISSUED FOR CONSTRUCTION	LW	TTN	TTN	AN	9/06/2026
1	ISSUED FOR TENDER	LW	TTN	TTN	AN	14/05/2026
0	ISSUED FOR TENDER	LW	TTN	AN	DB	27/03/2026

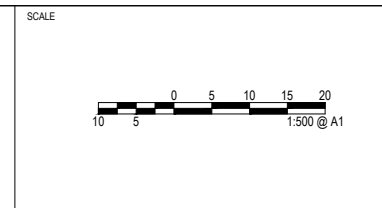

PROJECT TITLE	TRIPOLI WAY EXTENSION
TRIPOLI WAY FROM - BROUGHTON AVE TO HAMILTON RD ALBION PARK NSW	

CLIENT	SHELLHARBOUR CITY COUNCIL
DRAWING STATUS	ISSUED FOR CONSTRUCTION
SCALE	1:500
COORDINATE SYSTEM	MGA 2020 ZONE 56
DATUM	AHD
SHEET SIZE	A1
PROJECT NUMBER	9470-11

DRAWING TITLE	SUBSURFACE DRAINAGE SHEET 02
DRAWING NUMBER	0423
REVISION	2

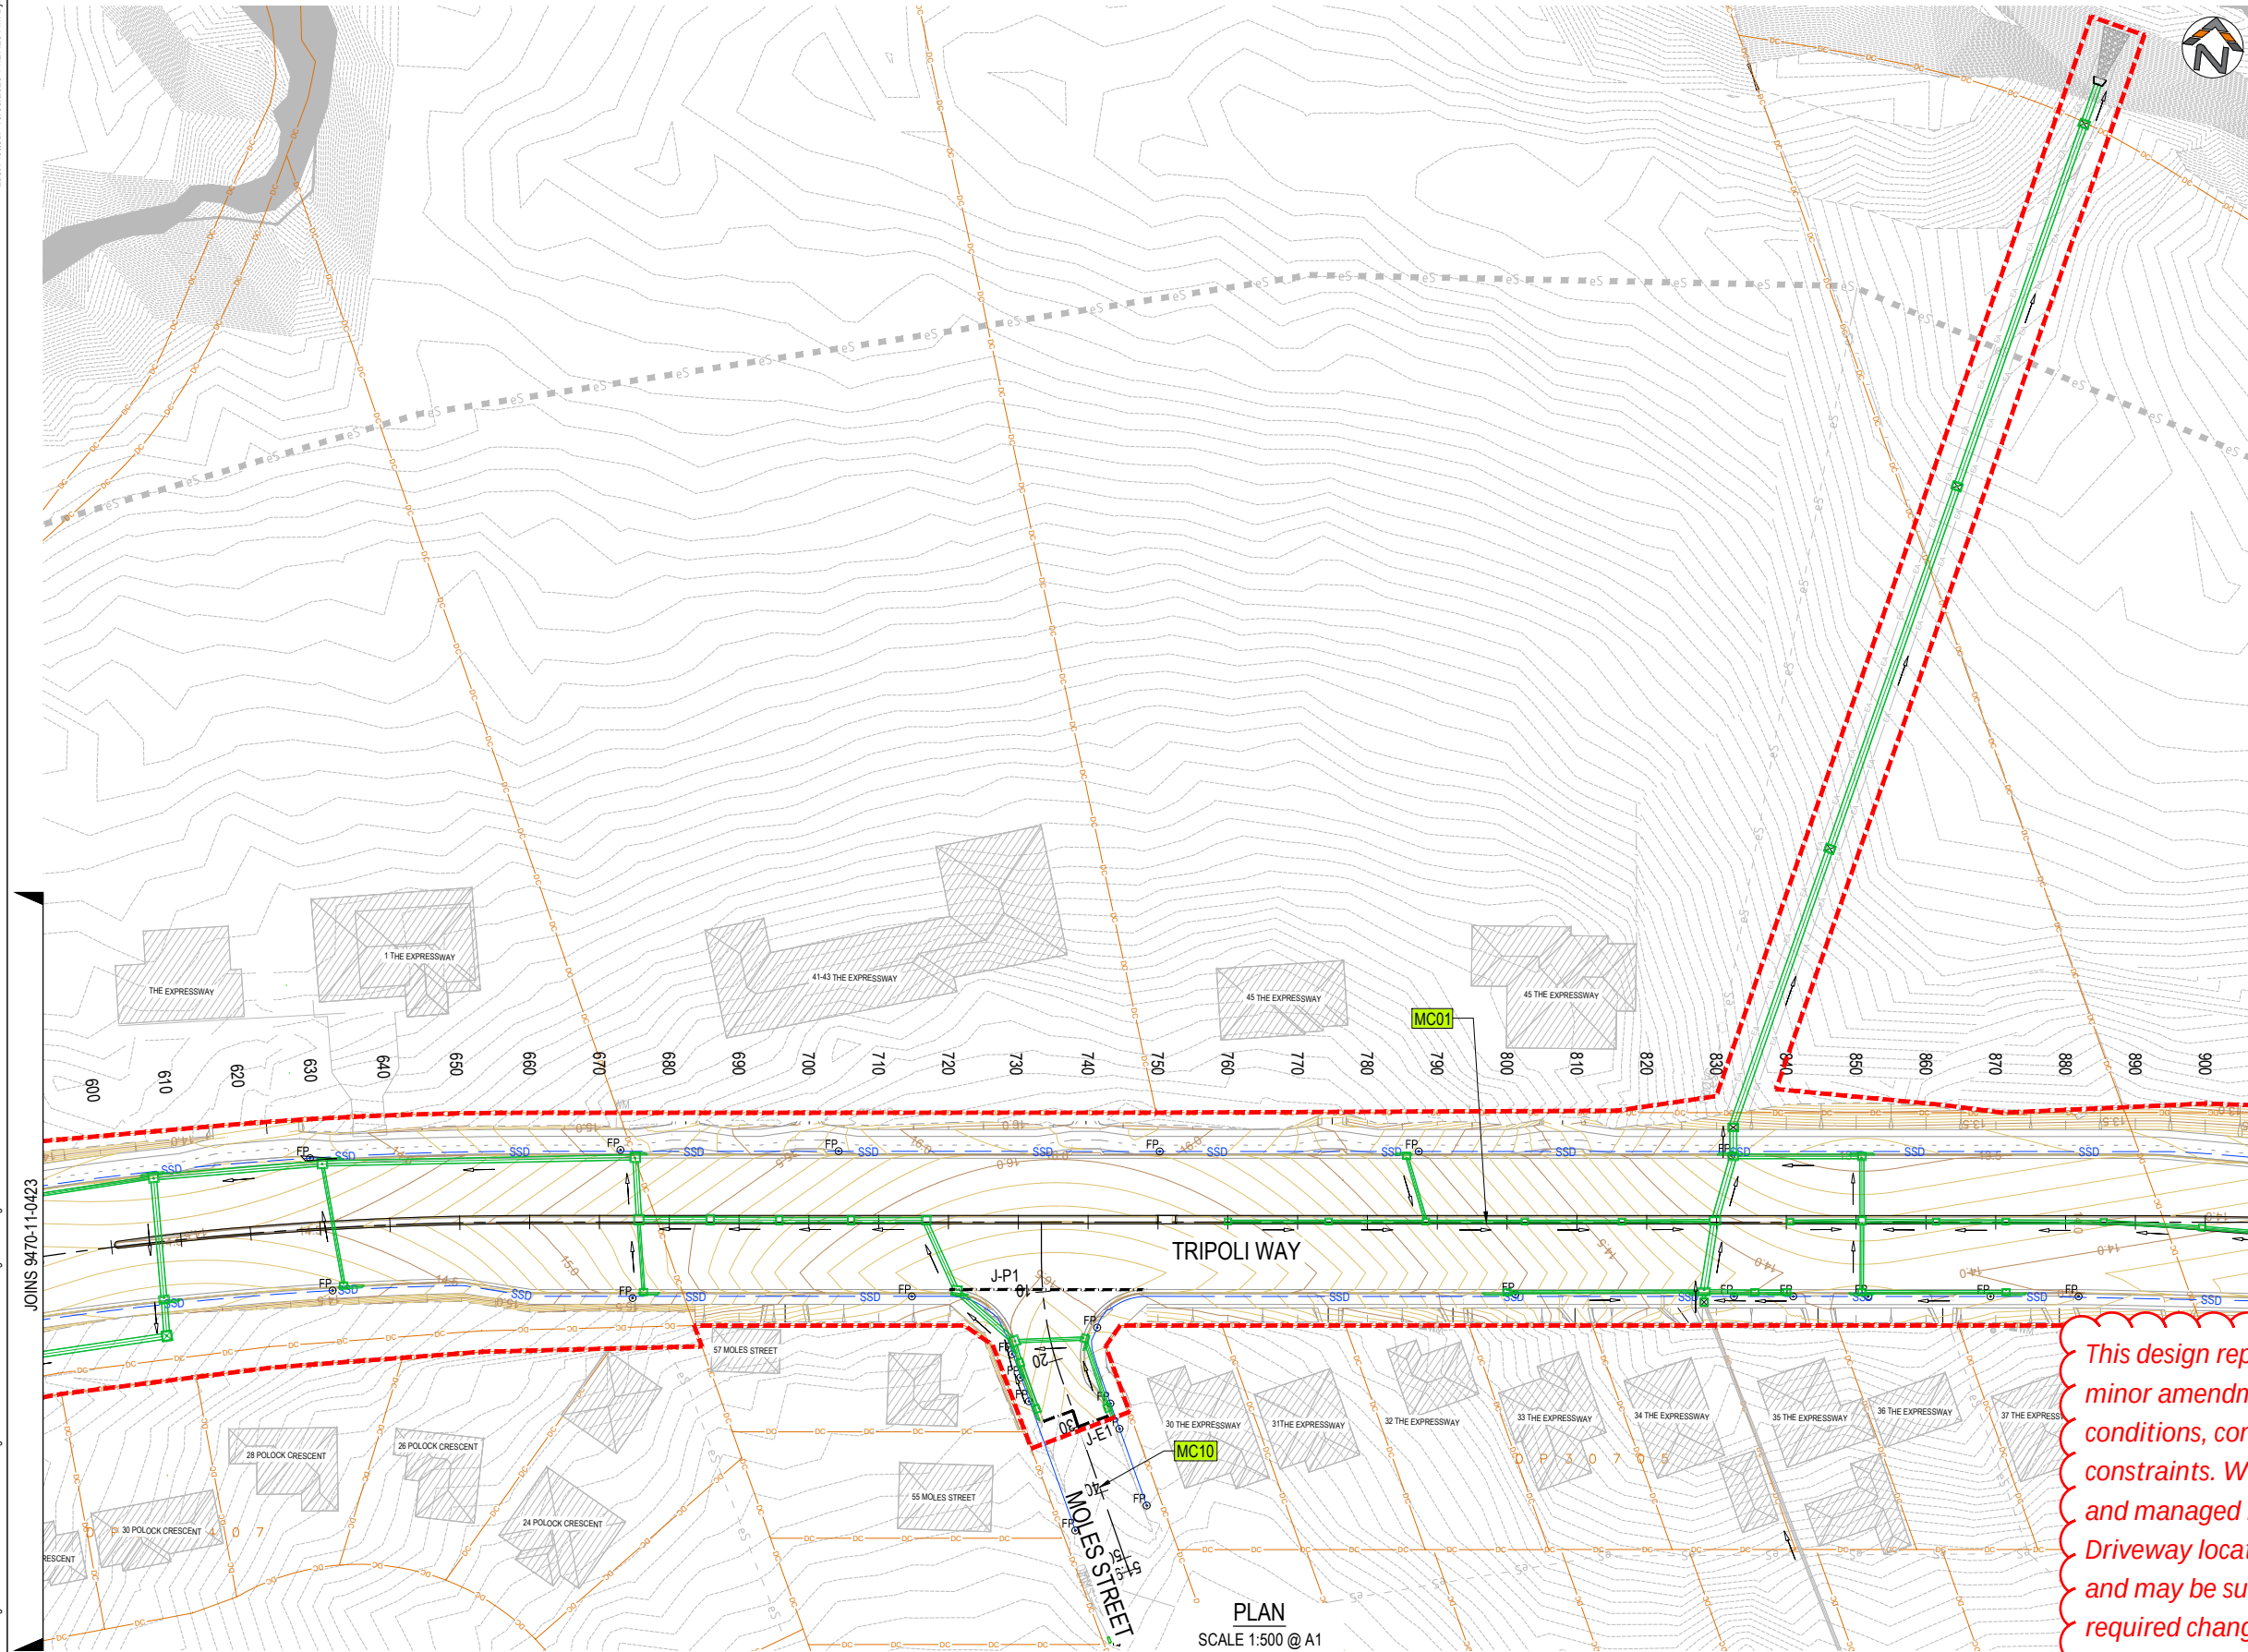

LEGEND	
	NEW STORMWATER
	NEW ACO TRAFFIKDRAIN
	SUBSURFACE DRAINAGE REFER 9470-11-0403 FOR DETAILS
	CARRIER DRAIN
	JAYBRO PRECAST MINI HEADWALL OR APPROVED EQUIVALENT
	FLUSH POINT
	PAVEMENT JOINT AND TYPE REFER TO 30019243-TWE-SMEC-PAV-CE-DRG-0006

NOTES	
1.	REFER TO 9470-11-0003 FOR GENERAL NOTES AND LEGEND
2.	REFER TO 9470-11-0300 - 0376 FOR STORMWATER DETAILS

This design represents the proposed works and is subject to minor amendment during construction to accommodate site conditions, construction requirements and other relevant constraints. Works within the road reserve will be undertaken and managed in accordance with Council requirements. Driveway locations, levels and tie-ins shown are indicative and may be subject to adjustment during construction. Any required changes affecting individual properties will be coordinated with the relevant property owner

REV.	DESCRIPTION	DRAWN	DESIGNED	VERIFIED	APPROVED	DATE
2	ISSUED FOR CONSTRUCTION	LW	TTN	TTN	AN	9/06/2026
1	ISSUED FOR TENDER	LW	TTN	TTN	AN	14/05/2026
0	ISSUED FOR TENDER	LW	TTN	AN	DB	27/03/2026

CLIENT



SHELLHARBOUR CITY COUNCIL

DESIGN TEAM



INDESCO
www.indesco.com.au

SCALE



SCALE 1:500 @ A1

PROJECT TITLE

TRIPOLI WAY EXTENSION

TRIPOLI WAY FROM - BROUGHTON AVE TO HAMILTON RD ALBION PARK NSW

CLIENT

SHELLHARBOUR CITY COUNCIL


DRAWING STATUS

ISSUED FOR CONSTRUCTION

SCALE	COORDINATE SYSTEM	DATUM
1:500	MGA 2020 ZONE 56	AHD

SHEET SIZE	PROJECT NUMBER
A1	9470-11

DRAWING TITLE	DRAWING NUMBER	REVISION
SUBSURFACE DRAINAGE SHEET 03	0424	2

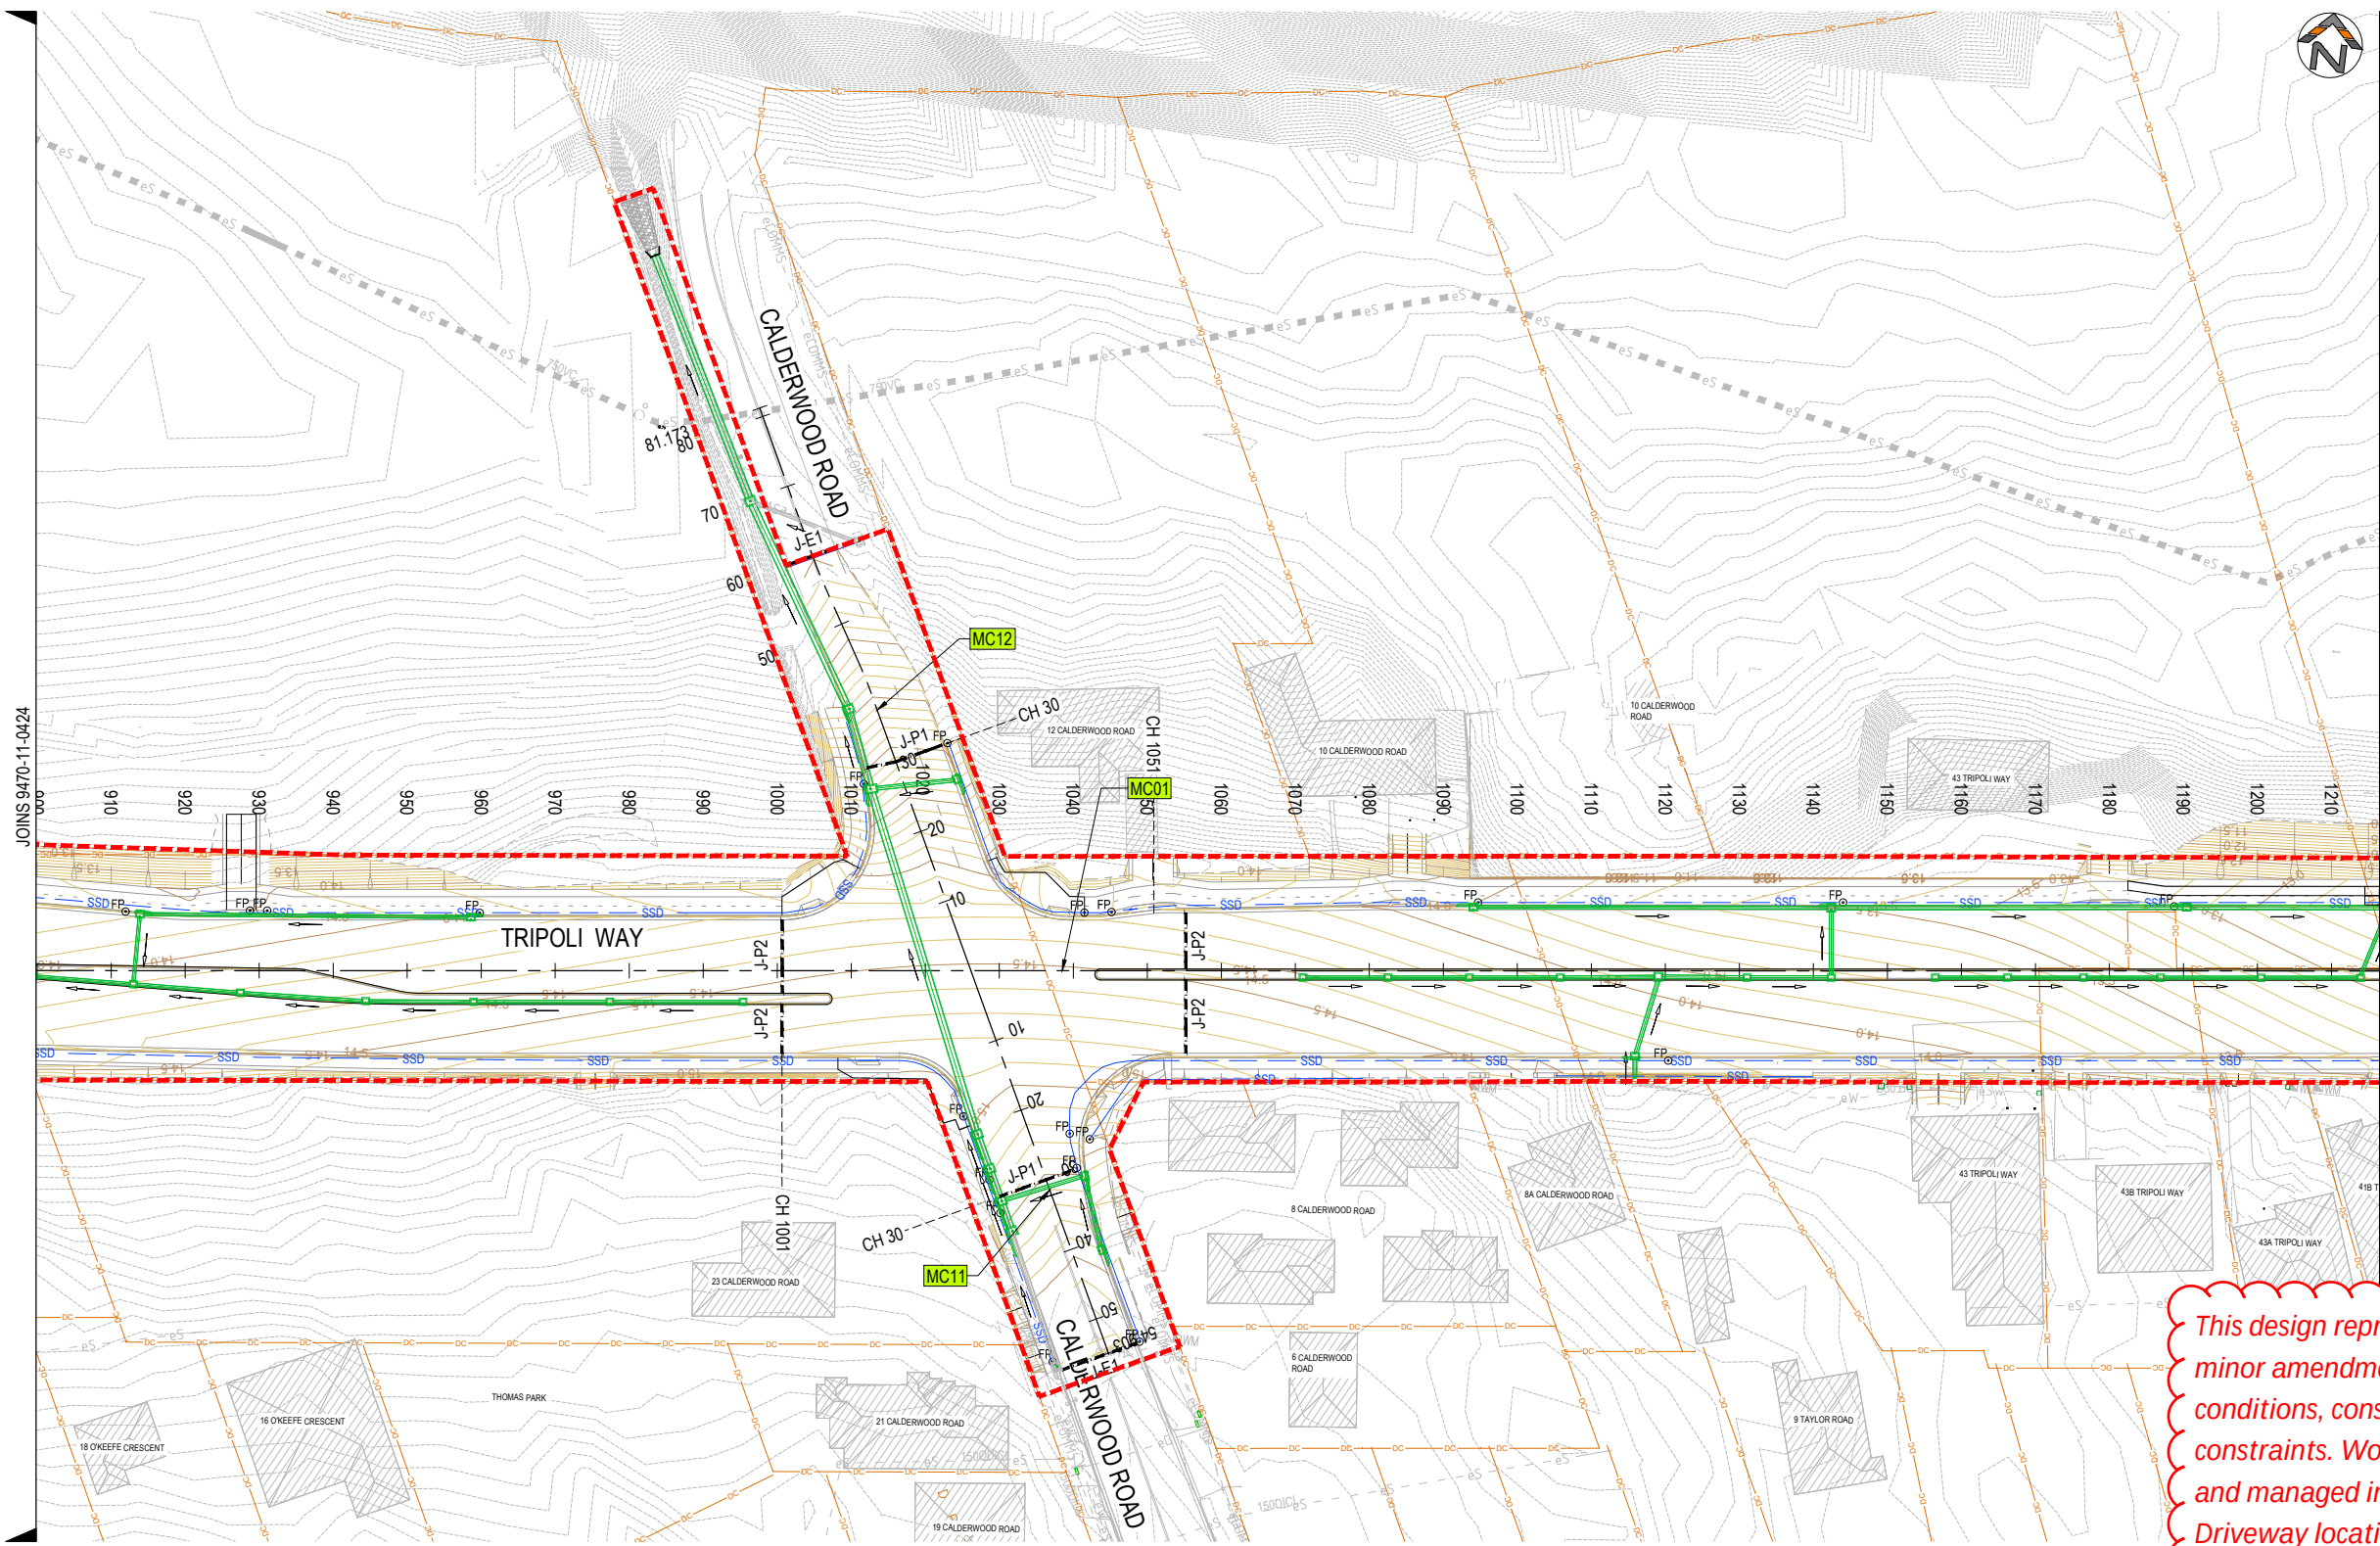

LEGEND

NEW STORMWATER

NEW ACO TRAFFIKDRAIN

SUBSURFACE DRAINAGE REFER
9470-11-0403 FOR DETAILS

CARRIER DRAIN

JAYBRO PRECAST MINI
HEADWALL OR APPROVED
EQUIVALENT

FLUSH POINT

PAVEMENT JOINT AND TYPE
REFER TO 30019243-TWE-SMEC-PAV-CE-DRG-0006

NOTES

1.

REFER TO 9470-11-0003 FOR GENERAL NOTES AND
LEGEND

2.


REFER TO 9470-11-0300 - 0376 FOR STORMWATER
DETAILS

This design represents the proposed works and is subject to minor amendment during construction to accommodate site conditions, construction requirements and other relevant constraints. Works within the road reserve will be undertaken and managed in accordance with Council requirements. Driveway locations, levels and tie-ins shown are indicative and may be subject to adjustment during construction. Any required changes affecting individual properties will be coordinated with the relevant property owner

PLAN
SCALE 1:500 @ A1

REV.	DESCRIPTION	DRAWN	DESIGNED	VERIFIED	APPROVED	DATE	CLIENT	DESIGN TEAM	SCALE	PROJECT TITLE	CLIENT	DRAWING STATUS	DRAWING TITLE
2	ISSUED FOR CONSTRUCTION	LW	TTN	TTN	AN	9/06/2026	Shellharbour CITY COUNCIL	INDESCO	1:500 @ A1	TRIPOLI WAY EXTENSION	SHELLHARBOUR CITY COUNCIL	ISSUED FOR CONSTRUCTION	SUBSURFACE DRAINAGE SHEET 04
1	ISSUED FOR TENDER	LW	TTN	TTN	AN	14/05/2026				TRIPOLI WAY FROM - BROUGHTON AVE TO HAMILTON RD ALBION PARK NSW			
0	ISSUED FOR TENDER	LW	TTN	AN	DB	27/03/2026							

SCALE	PROJECT NUMBER	DRAWING NUMBER	REVISION
1:500	9470-11	0425	2

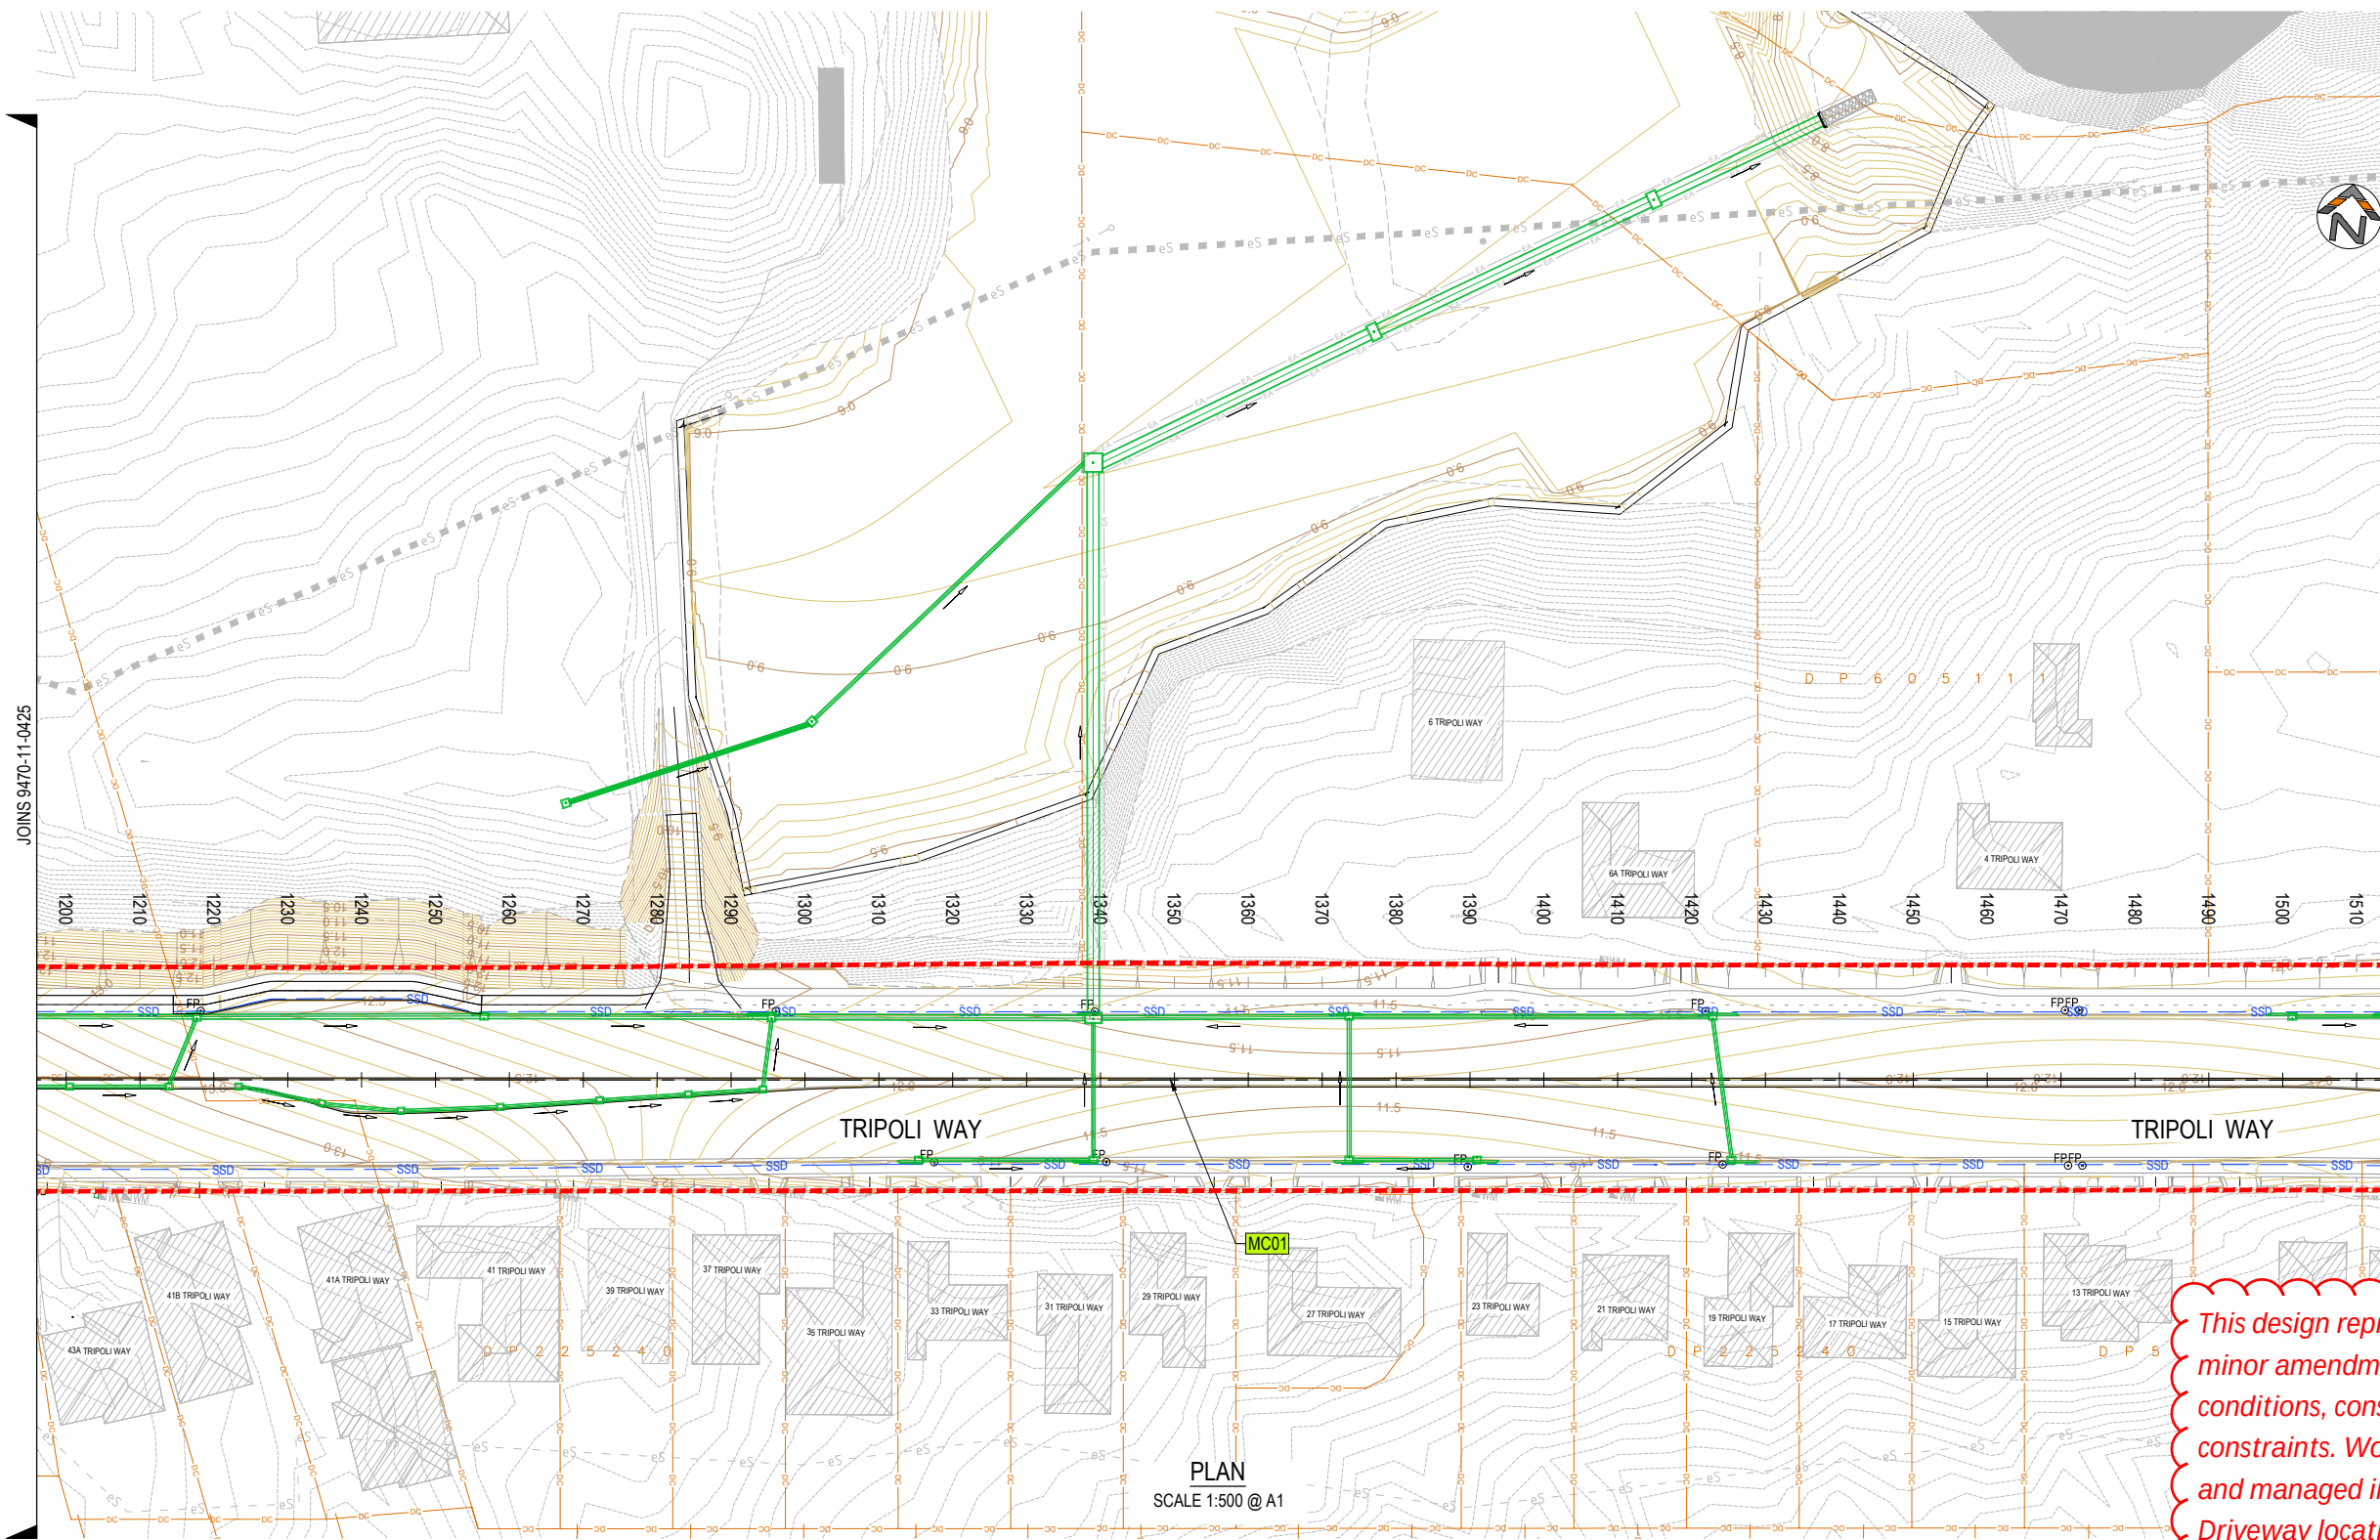

LEGEND


- NEW STORMWATER
- NEW ACO TRAFFIKDRAIN
- SUBSURFACE DRAINAGE REFER 9470-11-0403 FOR DETAILS
- CARRIER DRAIN
- JAYBRO PRECAST MINI HEADWALL OR APPROVED EQUIVALENT
- FLUSH POINT
- J-E1 PAVEMENT JOINT AND TYPE REFER TO 30019243-TWE-SMEC-PAV-CE-DRG-0006

NOTES

- REFER TO 9470-11-0003 FOR GENERAL NOTES AND LEGEND
- REFER TO 9470-11-0300 - 0376 FOR STORMWATER DETAILS

This design represents the proposed works and is subject to minor amendment during construction to accommodate site conditions, construction requirements and other relevant constraints. Works within the road reserve will be undertaken and managed in accordance with Council requirements. Driveway locations, levels and tie-ins shown are indicative and may be subject to adjustment during construction. Any required changes affecting individual properties will be coordinated with the relevant property owner

REV.	DESCRIPTION	DRAWN	DESIGNED	VERIFIED	APPROVED	DATE
2	ISSUED FOR CONSTRUCTION	LW	TTN	TTN	AN	9/06/2026
1	ISSUED FOR TENDER	LW	TTN	TTN	AN	14/05/2026
0	ISSUED FOR TENDER	LW	TTN	AN	DB	27/03/2026

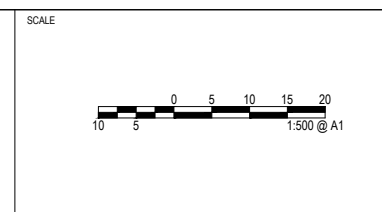


PROJECT TITLE
TRIPOLI WAY EXTENSION

TRIPOLI WAY FROM - BROUGHTON AVE
TO HAMILTON RD ALBION PARK NSW

CLIENT
SHELLHARBOUR CITY COUNCIL
DRAWING STATUS
ISSUED FOR CONSTRUCTION
SCALE
1:500
COORDINATE SYSTEM
MGA 2020 ZONE 56
DATUM
AHD
SHEET SIZE
A1
PROJECT NUMBER
9470-11

DRAWING TITLE
SUBSURFACE DRAINAGE SHEET 05
DRAWING NUMBER
0426
REVISION
2

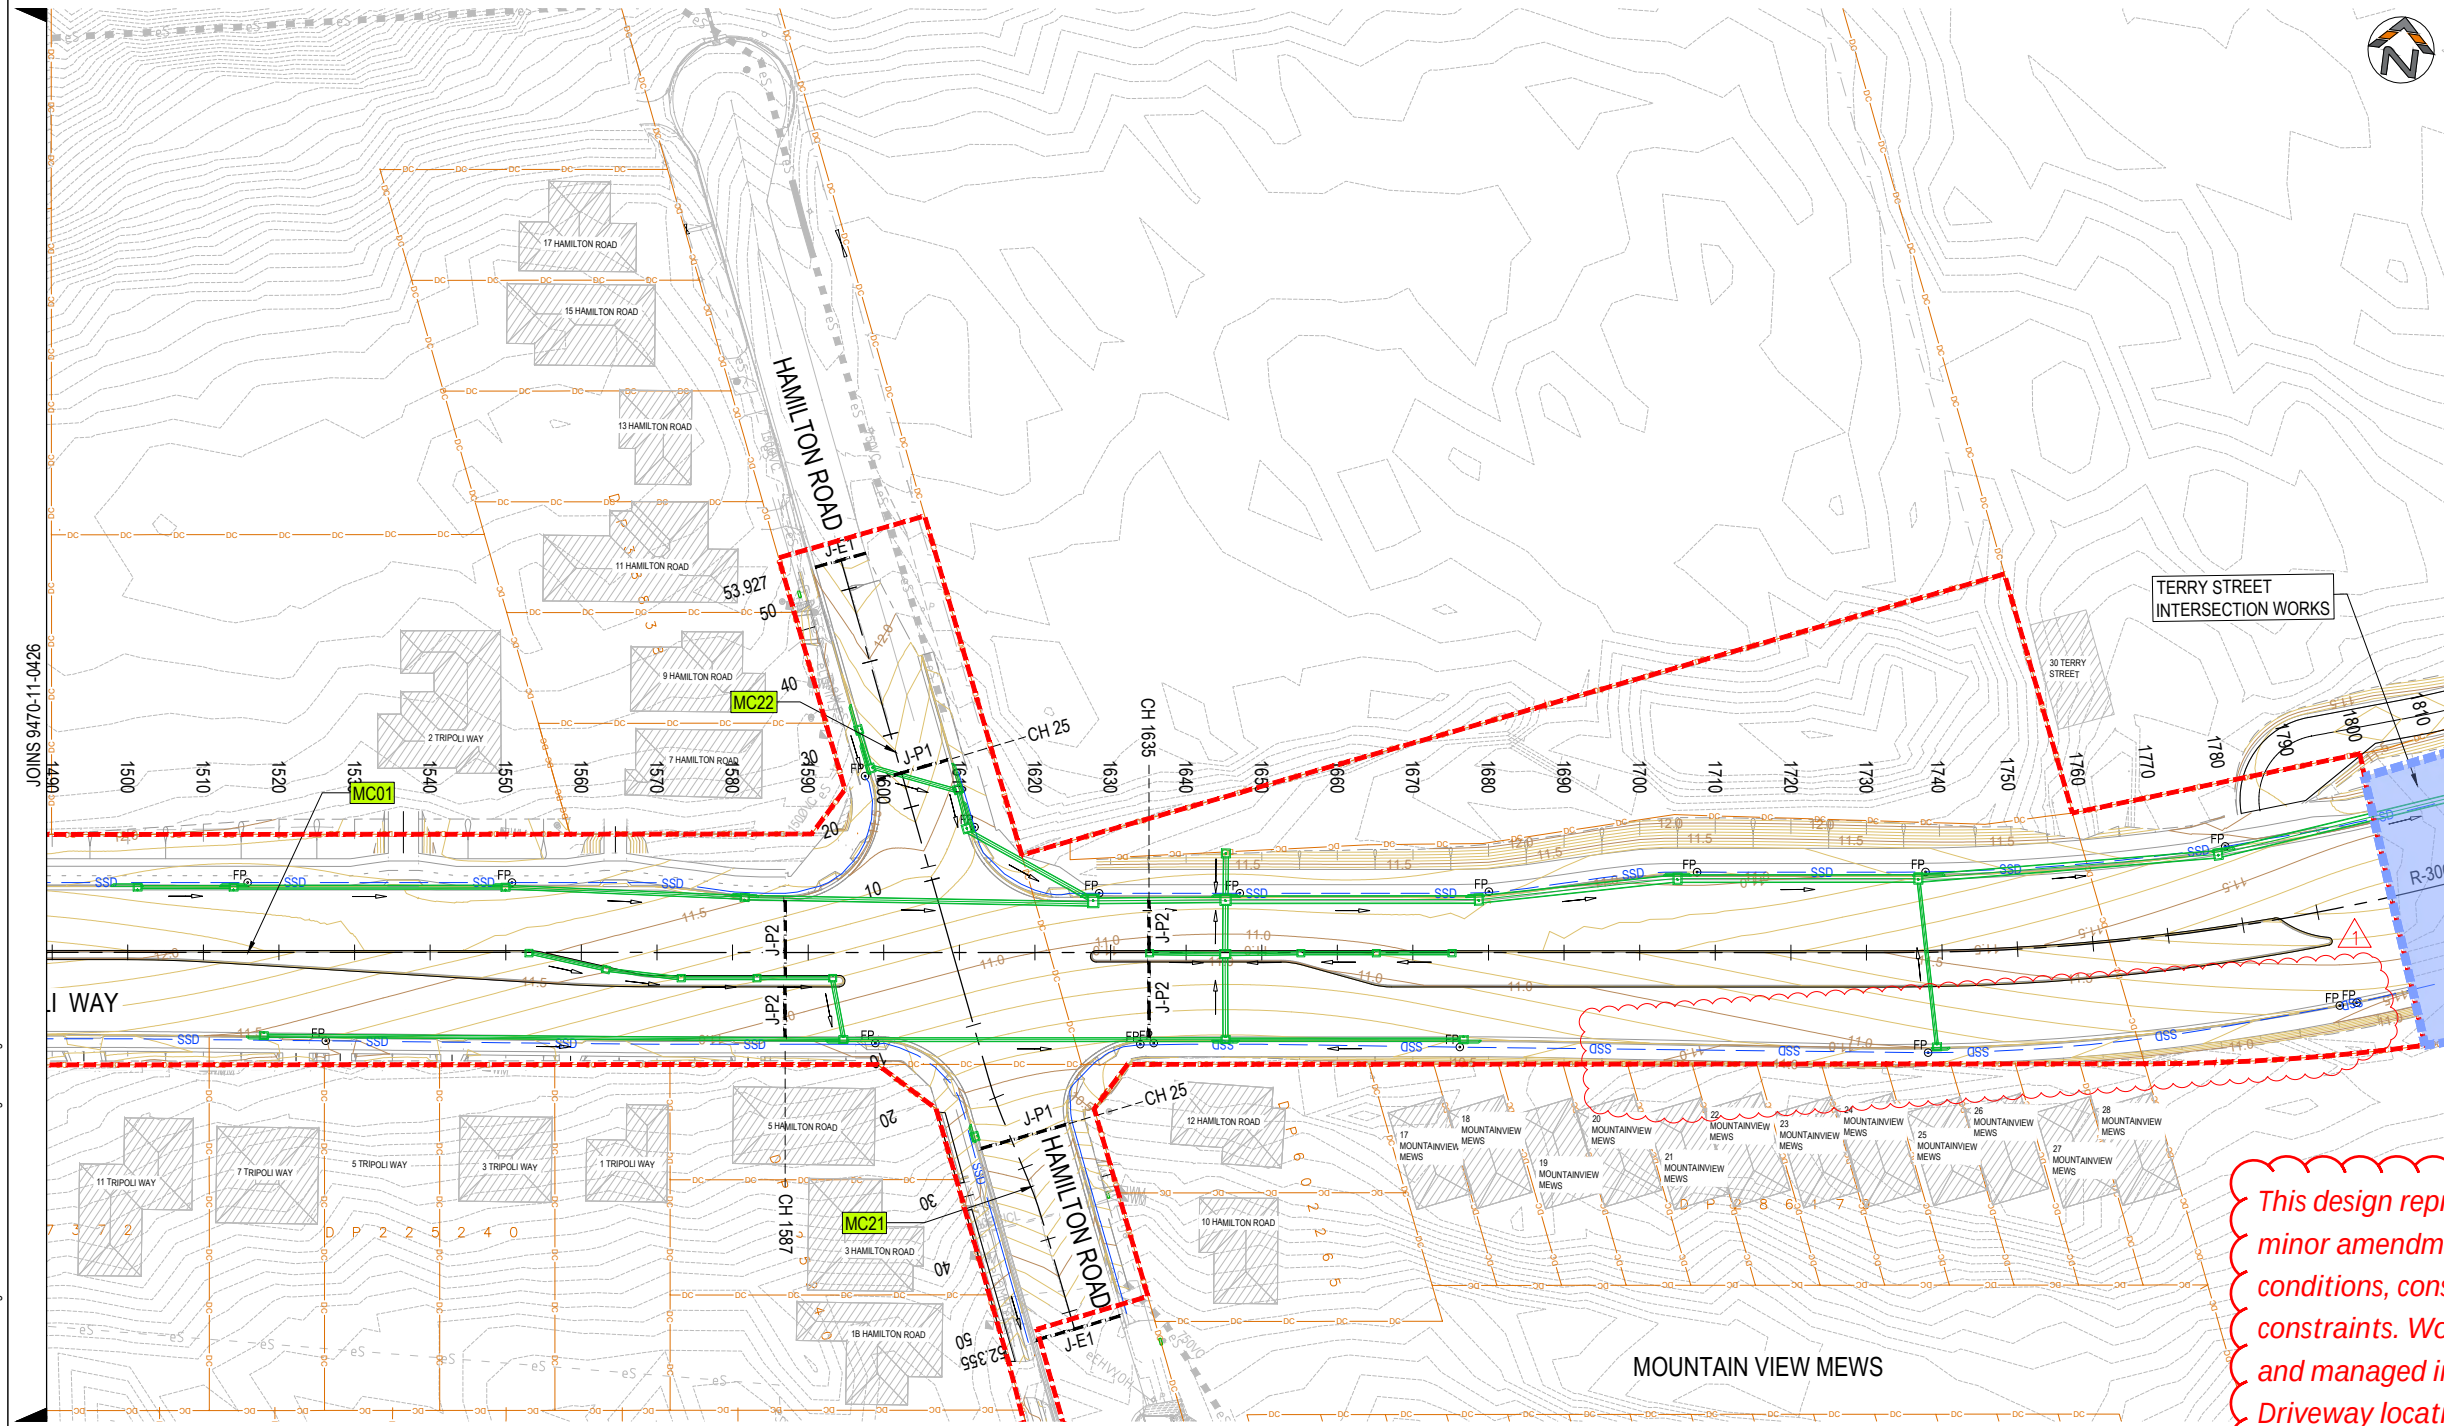

PLAN
SCALE 1:500 @ A1

LEGEND


	NEW STORMWATER
	NEW ACO TRAFFIKDRAIN
	SUBSURFACE DRAINAGE REFER 9470-11-0403 FOR DETAILS
	CARRIER DRAIN
	JAYBRO PRECAST MINI HEADWALL OR APPROVED EQUIVALENT
	FLUSH POINT
	PAVEMENT JOINT AND TYPE REFER TO 30019243-TWE-SMEC-PAV-CE-DRG-0006

NOTES

- REFER TO 9470-11-0003 FOR GENERAL NOTES AND LEGEND
- REFER TO 9470-11-0300 - 0376 FOR STORMWATER DETAILS

This design represents the proposed works and is subject to minor amendment during construction to accommodate site conditions, construction requirements and other relevant constraints. Works within the road reserve will be undertaken and managed in accordance with Council requirements. Driveway locations, levels and tie-ins shown are indicative and may be subject to adjustment during construction. Any required changes affecting individual properties will be coordinated with the relevant property owner

REV.	DESCRIPTION	DRAWN	DESIGNED	VERIFIED	APPROVED	DATE
2	ISSUED FOR CONSTRUCTION	LW	TTN	TTN	AN	9/06/2026
1	ISSUED FOR TENDER	LW	TTN	TTN	AN	14/05/2026
0	ISSUED FOR TENDER	LW	TTN	AN	DB	27/03/2026

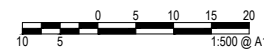

PROJECT TITLE
TRIPOLI WAY EXTENSION

TRIPOLI WAY FROM - BROUGHTON AVE
TO HAMILTON RD ALBION PARK NSW

CLIENT SHELLHARBOUR CITY COUNCIL		
DRAWING STATUS ISSUED FOR CONSTRUCTION		
SCALE 1:500	COORDINATE SYSTEM MGA 2020 ZONE 56	DATUM AHD
SHEET SIZE A1	PROJECT NUMBER 9470-11	DRAWING NUMBER 0427

DRAWING TITLE SUBSURFACE DRAINAGE SHEET 06	
DRAWING NUMBER 0427	REVISION 2