



On Public Exhibition

Jock Brown Sportsfield Draft Masterplan

Exhibition period

From 25 June 2025 to 22 July 2025

How to make a Submission

Submissions must be received in writing and addressed to
The Chief Executive Officer, Dharawal Country,
Locked Bag 155 Shellharbour City Centre, 2529
or sent by email to council@shellharbour.nsw.gov.au

PRIVACY & PERSONAL INFORMATION PROTECTION NOTICE

The personal information contained in your submissions is collected by Shellharbour City Council for the purpose of corresponding with you about your submission. If you make an anonymous submission, Council will be unable to contact you further.

The information is intended for use by Council to assist in its decision making processes. The content of your submission may be summarised and attached to a Council Report and displayed on Council's website, your personal information will not be included. The submission will be stored in Council's electronic records management system. You can apply to Council to access and correct your personal information. Please see Council's Privacy Management Plan available on Council's website or contact Council's Privacy Officer on 4221 6111 for more information.

Jock Brown Sportsfield

Draft Masterplan Report



Adopted by Council (date)

Contents

Executive summary.....	3
Introduction.....	4
Background.....	4
Open Space and Recreation Needs (OSRN) Study and Strategy.....	4
Masterplan Priority List for Active Open Spaces	4
Community Land Plan of Management – Jock Brown Sportsfield	5
Shellharbour City Council’s Community Facilities Strategy 2021-2031	5
What is a Masterplan?	5
Project Methodology and Consultation.....	5
The Site	7
Local and Regional context.....	7
Existing Site conditions.....	7
Sport Club Facilities	8
Open Space	9
Play Space.....	10
Off-Leash Dog Area	10
Carparking/ Landscaping/Lighting.....	11
Habitat and Ecological Values	11
Services and Easements.....	11
Flooding.....	11
Park Users	12
Opportunities and Constraints.....	12
Opportunities	12
Constraints.....	13
The Masterplan	13
Sustainable Design	13
Jock Brown Sportsfield Masterplan	14
Sport Club Building	16
Sportsfields/Open space	16
Dog off-leash area	16
Play space.....	16
Access and Car Parking.....	17
Park Signage.....	17
Lighting	17
Planting Strategy	17
Staging and Implementation.....	17
Conclusion	18

Executive summary

This masterplan for Jock Brown Sportsfield has been prepared in accordance with the Shellharbour Open Space and Recreation Needs Study and Strategy and the Masterplan Priority list for Active Open Spaces.

The masterplan provides a long-term vision and action plan for Jock Brown Sportsfield in Barrack Heights. It gives a visual layout to guide development on the site for the next 10 years (approximately).

Jock Brown Sportsfield is located on Gipps Crescent in Barrack Heights. It has one sports field which has accommodated cricket and AFL as well as a training venue for rugby league. The site also currently accommodates an off-leash dog area and has an aging amenity building and cricket nets. There is a recently constructed (completed October 2024) playspace on the site which provides a renewed local play opportunity.

The masterplan identifies opportunities to activate, enhance and future proof Jock Brown Sportsfield through the provision of new facilities, the repurposing of the existing sportsground area and consideration of sustainable inclusions. This in turn will create a sportsground that is flexible to accommodate different sporting codes (rugby league and football (soccer)) as demand arises. Creating open spaces that can meet the recreational needs of the broader community and implementing sustainable elements ensures that Shellharbour's open spaces such as Jock Brown Sportsfield will be future proofed.

A number of groups and people were consulted as part of the preparation of this masterplan including; relevant council staff members and committees, user groups of the site, adjoining owners and the wider community. The masterplan will come into effect after it has been on public exhibition and adopted by Council.

Acknowledgement of Country

Shellharbour City Council acknowledges the Traditional Custodians of Dharawal Country and recognise their continued connection to the land. We pay our respects to Elders past, present and emerging and the contribution they make to the life of this city.

Introduction

Jock Brown Sportsfield is an important district park of approximately 6.86 hectares, located on Gipps Crescent in Barrack Heights. The site is within walking distance of Barrack Heights Public School and Shellharbour Private Hospital.

The masterplan outlines a long-term vision and action plan for Jock Brown Sportsfield, in order to make it a usable and distinctive recreational facility for the local area. The vision is to develop a vibrant and engaging area that takes advantage of the attributes of the site, as well as providing a range of social and recreational possibilities for all user groups. There is an opportunity to enhance this area through a new sports amenities building, redesign of the sportsground and associated drainage, formalised carparking, a shared pathway, additional lighting, recently renewed local play space, landscaping and tree planting.

Background

Open Space and Recreation Needs (OSRN) Study and Strategy

Council's Open Space and Recreation Needs Study provides a clear understanding of the current situation regarding the city's open space, recreation, and aquatic facilities. It examines the amount and variety of open space and recreation facilities, current usage, participation rates, issues, and trends. The study informs the strategy which provides direction for Council and the community regarding the future management of active and passive recreation areas, parks and reserves, sports fields and aquatic facilities managed by Council.

Relevant Actions from the Strategy for this masterplan are:

1.5 Continue to initiate, resource and implement master plans for key open spaces informed by the OSR Needs Study.

2.4 Continue to instigate a master planning program for new or upgraded sports facilities, giving careful consideration to the findings in the OSR Needs Study, including in respect to whole-of-life costing and sustainable field surfaces.

5.3 Develop and promote more multi-purpose parks, reserves and sporting grounds, including by adding facilities and features (such as accessible toilets, inclusive playgrounds, youth-focused sports equipment, barbeques and water elements) designed to attract a wide cross-section of the community.

Activation and updated sporting facilities aligns with the OSRN study and growth of football (soccer) within the area.

Masterplan Priority List for Active Open Spaces

A Masterplan priority list for active open spaces was adopted in November 2021, in accordance with the findings of the Shellharbour Open Space and Recreation Needs Study and Strategy.

The list revealed that generally the top high scoring priority sites had multiple user groups, a number of poor asset condition items and a higher level of risk both to the community and environment than other sites.

The Masterplan Priority list is a guide and therefore not static, so when needs or opportunities arise that require a less prioritised site to be master planned, this can occur. While at the time of the masterplan priority project, Jock Brown Sportsfield was not identified as a top priority for master planning, an opportunity to repurpose the site to meet the growing demand of football has been recognised.

Community Land Plan of Management – Jock Brown Sportsfield

The site is Council owned and managed, classified as Community Land in accordance with the NSW Local Government Act 1993. The Act requires that all community land must have a community land plan of management. This masterplan aligns with the Core Objectives and the following categories in the Plan of Management for Jock Brown Sportsfield:

- Sportsground
- Park

Shellharbour City Council's Community Facilities Strategy 2021-2031

The Community Facilities Strategy is framed by six Guiding Principles that are used to inform decision making at all levels of Council. It is then built around five Priorities that outline the key directions Council will focus on over the next ten years

The masterplan has been prepared in accordance with the guiding principles of Council's Community Facilities Action Plan.

1. Responsive to Community and Place
2. Accessible Inclusive and Adaptive
3. Nurturing Cohesion and Creating Connections
4. Affordable and Equitable
5. Informed by Evidence and Best Practice
6. Sustainable and Future Orientated.

What is a Masterplan?

A masterplan is a blueprint for the future. It is a long-term plan, providing a visual layout to guide growth and development for Council, user groups and the wider community. The information and concepts presented in the masterplan are intended to guide local decisions on uses of public land, as well as the provision of public facilities.

The masterplan guides the proposed development and ongoing management of the area, to provide planning that meets community expectations, as well as enhancing recreational, scenic and ecological values of the active open space.

The purpose of a masterplan is:

- To enhance and encourage the use of the area in accordance with its character and adaptability for multiple user groups.
- To strategically assess and plan out active open spaces.
- Conserve natural resources and energy.
- Meet the needs for recreational and community events, and other uses of land.
- Ensure that uses of the land and the facilities be situated in appropriate locations.
- Avoid duplication and conflicting uses of facilities.
- To inform the delivery program and operational plan.
- To assist with grant funding applications.
- To address needs of our active open space users but also to set realistic expectations for the Community, Councillors, Customers and Council

Project Methodology and Consultation

The process for preparing this masterplan has involved:

- Information gathering, identifying issues and opportunities
- Engaging consultant to design detention basin
- Drafting a masterplan with specific regard to the detention basin design
- Internal Staff Consultation
- Contacting and meeting user groups for input
- Drop-in sessions and online survey of wider community
- Reporting draft to Council
- Public exhibition
- Consideration of submissions
- Reporting back to council for final adoption

Consultant to design detention basin and draft masterplan

A consultant has been engaged by Council to provide a Jock Brown Masterplan package, inclusive of a Concept Design, Civil Engineering detailed design and Landscape Plans. As part of this package, a detention basin has been incorporated in design as aligning with the Elliott Lake - Little Lake Floodplain Risk Management Plan as to improve flood mitigation within the catchment. As part of the package, the consultant will also provide a Flooding Assessment Report which demonstrates the outcome of the design, reviewing flood mechanisms and characteristics specific to the site, evaluating the changed conditions, and providing updated flood mapping to demonstrate outcomes.

Internal Staff Consultation

Internal Council staff from multiple departments were consulted to gather advice on the proposed design. These comments were taken on board and have influenced the final draft design.

External User Groups

Existing and future major user groups of the site were contacted for input into this masterplan. User groups will be able to provide further feedback as part of the public exhibition process.

Wider Community

Consultation with the wider community is an important part of information gathering and shaping this masterplan. The wider community uses the unfenced dog off-leash area at the southern end of the site and the recently renewed playground at the northern end. The opinions of these community members are important in developing the masterplan.

This consultation was through Council's "Let's Chat" webpage involving a survey of questions and reaching out to nearby landowners within a 500m radius (approximately 300 houses). Consultation also included on-site drop-in sessions with Council Staff.

The Let's Chat page received 163 contributions submitted by the community and 4,408 views on the site page demonstrating a high level of public interest.

The morning on-site drop-in session had 23 community members attending, a high number of which stated that they lived in nearby or adjacent properties to Jock Brown Sportsfield. The afternoon drop-in session had an attendance of 12 community members.

Major concerns raised across the two sessions included matters of safety and crime prevention, public and private access, provision of shade, improved accessibility and amenity to the site, the retention of the existing natural areas and equitable use and allocation of sporting code use and representation across the wider local government area. Feedback regarding the development of the Masterplan was largely positive.

The Site

Local and Regional context

Jock Brown Sportsfield is an important district park of approximately 6.86 hectares, located on Gipps Crescent in the suburb of Barrack Heights. It is within walking distance of Shellharbour Private Hospital and Barrack Heights Public School. The site has two additional pedestrian accesses from Captain Cook Drive and Messenger Road.

The site is serviced by a bus which stops in both directions on Lake Entrance Road, approximately 10-minute walk to the oval.



Figure 1 - Map of area

Existing Site conditions

Jock Brown Sportsfield current facilities include; sports fields configured for cricket and AFL, cricket nets, a small amenities block, off leash dog area, play space and informal carpark.

Use of the field is generally limited to daylight hours with current lighting inadequate. The poor lighting, poor field conditions and the low utilisation of the site has increased the ongoing vandalism to the existing amenities. There is currently no access to public toilets at this facility for general park users.



Figure 2 – Existing site

Sport Club Facilities

The sport club building is in poor condition and is due for renewal. It would not meet the needs of future user groups or provide them with an appropriate level of amenity. It does not meet today's standards for accessibility and food sale.



Figure 3 – Existing sport club house

Open Space

The sportsfield is currently configured for cricket and AFL and is underutilised. Drainage is poor and the fields often closed after heavy rain.



Figure 4 – Existing sportsfield

Play Space

At the time this masterplan was written, the new playspace had recently been constructed. The playspace provides a renewed local play opportunity.



Figure 5 – New Playspace

Off-Leash Dog Area

There is a current space identified for the exercising of dogs off the leash, which is situated at the southern end of the sportsfield adjacent to Messenger Road.



Figure 6 – Existing dog off-leash area

Carparking/ Landscaping/Lighting

The site currently has an informal carpark, minimal landscaping and lighting that requires renewal.



Figure 7 – Existing carpark

Habitat and Ecological Values

Council's records do not indicate the existence of any significant habitat or ecological values on this property.

There are a number of mature trees in the north-west corner of the site. The Plant Community Type (PCT) 3327 Illawarra Lowland Red Gun Grassy Forest is present, scattered on the western boundary of the oval. This will be protected as part of the masterplan design.

Services and Easements

Electricity and Water are available on the site. There is a Council Stormwater asset traversing the site, along with Sydney Water Sewer onsite.

Flooding

Jock Brown Sportsfield is situated along the Bensons Creek Tributary, within the Elliott Lake – Little Lake Catchment. The site currently consists of a single oval with adjacent open space to the west and south, surrounded by established residential development. The sportsfield is known to experience inundation during both minor and major flood events, as identified in the *Elliott Lake – Little Lake Floodplain Risk Management Study and Plan* (Rhelm, 2024). Frequent flooding, particularly from higher probability events, has impacted the regular use and functionality of the site. These flood risks, both on-site and downstream—affecting residential properties in Warilla and critical infrastructure such as Lake Entrance Road—prompted the initiation of a master planning process. The study recommended a combined Northern Basins flood mitigation strategy (FM7), nominating Jock Brown Sportsfield as one of three potential sites for detention basin implementation. This strategy presents an opportunity to reduce downstream flood impacts while also improving flood resilience at the site itself.

Park Users

Kookas Cricket Club hold some junior competition games here during the summer months; however, it is not their home ground.

Other clubs that have used the site over the last year include Shellharbour Stingrays Junior RLFC, South Coast Group 7 Rugby League and Shellharbour City Cricket Club.

Warilla Public School, Warilla High School and Barrack Heights public School use the site for term sport and their Cross-Country Carnivals.

Dog owners use the site as there is currently a designated dog off-leash area at the southern end.

The wider community use the site in association with the playspace or other recreational activities.

The opportunity to repurpose the site to meet the growing demand of football has been recognised.

Opportunities and Constraints

Opportunities

This Masterplan provides an opportunity to significantly improve the site for the community. Potential opportunities include:

- Improve drainage on the site to allow more use
- Provide for a safer more usable play space
- Improved accessibility and accessible amenities
- Amenities open to the public during daylight hours
- Improvement of safety through new lighting
- Improvement of safety through building design and passive surveillance,
- Formalise carparking for vehicular ease of use and provide pedestrian safety.
- Create connection though out the park between facilities
- Enhance the identity and use of the park through new facilities and create a sense of ownership for the community.
- Use landscaping to enhance character of the site.
- Activate the open space area

The existing sportsfield is currently configured for cricket and AFL. There are currently no home teams at Jock Brown oval, it is used for some junior cricket games.

Winter use is limited due to the field having no lighting and no drainage. The field is susceptible to closure during wet weather. There is opportunity to upgrade the lighting and improve the drainage through this masterplan process.

The repurposing of the facility for football (soccer) will support the growth of the sport in the area now and into the future.

The site will also be future proofed in that there will be the space and options to change field layout if required in the future for rugby league.

Constraints

Constraints on the site include:

- Flooding/drainage
- Adjoining residential areas
- Existing dog off-leash area
- On site utility assets
- Existing vegetation

The Masterplan

Jock Brown Sportsfield provides an important area of open space. The site provides organised sport and informal recreation. These uses are enhanced in the masterplan which provides a framework for the future development of the park with upgraded facilities.

The masterplan has been developed from:

- A response to the changing needs of the community
- Existing site conditions/ constraints
- Establishing a design that is realistic, achievable, flexible and can be implemented over time
- Creating an attractive, useable space

New facilities, with additional fields and ancillary infrastructure will attract additional use, improve the field's resilience to weather events and allow the local community to engage in sport more consistently irrespective of conditions. It will also support local clubs that are outgrowing other facilities in the LGA. Facilities will be accessible, inclusive and safe by providing formalised carparking, accessible paths of travel and maximising the visibility of the structures and its approaches.

Sustainable Design

The Jock Brown masterplan has been developed with consideration of Council's Zero Emissions Shellharbour Strategy to address the impacts of climate change on this facility. It incorporates mitigative measures through the use of sustainable materials, systems and initiatives that improve the resilience of the infrastructure to the hazards and risks of a changing climate.

Key sustainable design initiatives which could be considered for Jock Brown Sportsfield include:

1. Energy Efficiency
 - Solar systems with smart monitors on building roofs and other structures (where feasible)
 - LED Lighting, with motion/occupancy sensors
2. Transport
 - Publicly available electric vehicle charging infrastructure in accordance with Council's [EV Charging Infrastructure Guidelines](#)
 - Accessibility or close proximity via active transport connected pathways in accordance with Council's [Active Transport Strategy](#)
3. Sustainable Materials
 - Use of low-carbon, recycled, and locally sourced building materials such as timber, steel, and concrete alternatives (where appropriate)
4. Water Efficiency
 - Rainwater harvesting for irrigation
 - Appliances and fixtures are optimised to suitable flow levels
5. Heat management
 - Passive ventilation and thermal performance
 - Natural and built shade provisions
 - Drought tolerant landscaping

6. Waste management
 - Suitable community facility waste management systems and processes

Jock Brown Sportsfield Masterplan



Figure 8 - Draft Masterplan overview

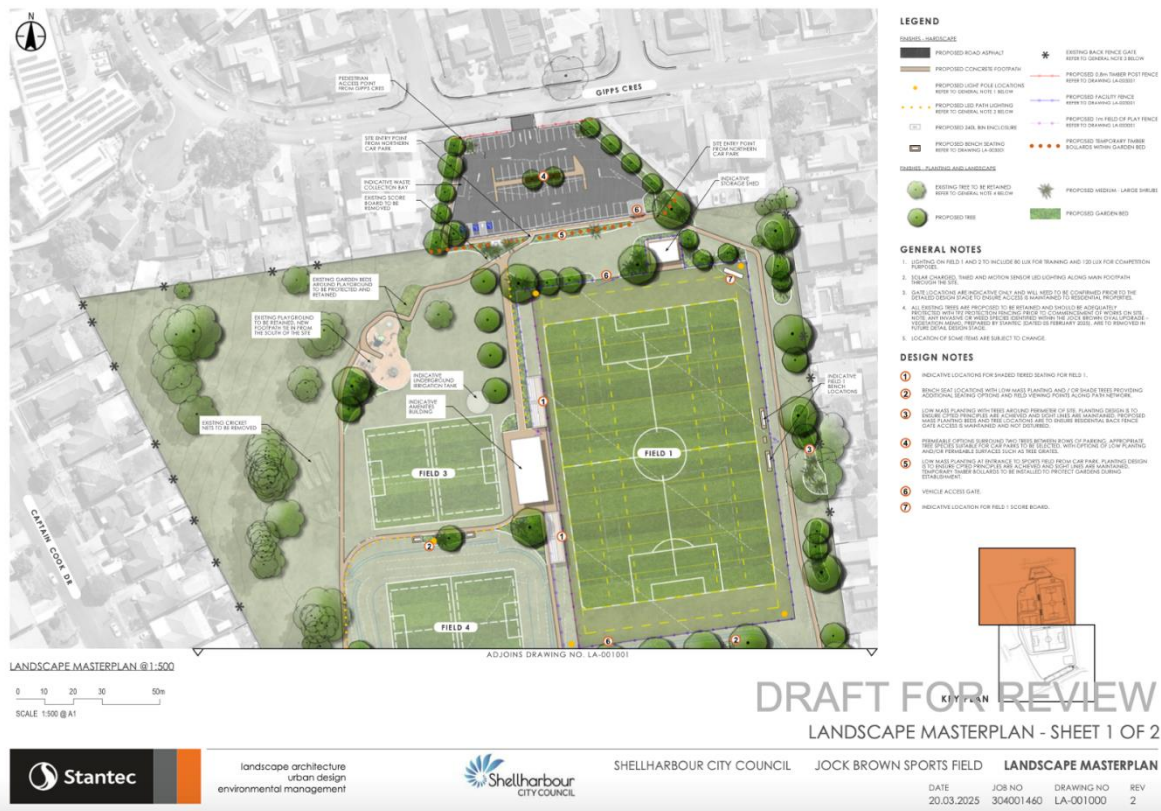


Figure 9 - Draft Landscape Masterplan sheet 1



Figure 10 - Draft Landscape Masterplan sheet 2

Sport Club Building

Council's standard design will be utilised (with a slight variation to accommodate both junior and senior games) for this new facility and will be located within the footprint on the masterplan.

Design Principles for the site include:

- Ensure any new infrastructure is integrated into the landscape character so that visual effects are minimised
- Incorporate crime prevention through environmental design (CPTED) principals into the design that encourage passive surveillance, safe access and clear lines of sight where possible
- Ensure there is minimal impact on existing natural features on site through coordinated design and placement of the sporting uses and amenities
- Financially sustainable
- Accessibility and sustainability

Sportsfields/Open space

The existing oval no longer effectively activates the space on this site. Alternate sporting code configurations to support other sports such as Football (Soccer) and Rugby League have been investigated. Data collated within the Open Space and Recreation Needs Study (2019) has indicated that Football (Soccer) participation within the community is high and expected to rise over the next 10 years. Similarly, Rugby League is popular in the community, and potential improvements in community facilities will help with the capacity to accommodate participation in this sport.

Further, a rectangular sports code reconfiguration allows for the more effective incorporation of a designated flood detention basin area, which does not reduce playing field space availability onsite. As included within the Draft Landscape Masterplan (Figures 8-10), a regulation full sized playing field and reduced size juniors' playing field can be positioned within the basin, increasing useability of the site.

The combined Northern Basins flood modification option, addressed within the Elliot Lake – Little Lake Floodplain Risk Management Plan (2024), although currently considered a long-term and low-priority action, the inclusion of the detention basin in the masterplan allows Council to pursue future funding and design refinement, thereby integrating flood mitigation with upgraded recreational infrastructure.

Dog off-leash area

As the space will be shared by many users, Council aims to keep as many of the facilities available as possible. This includes dog-friendly areas. How to best integrate all user groups is an aim of the masterplan process. Council aims to align with the objectives of the Shellharbour Dog-Friendly Strategy and legislative requirements. However, the current conditions of this site may change.

There is potential to create a permanent, fenced off-leash dog agility space in the south-east corner of the site to replace the existing allocated off-leash area. The existing off leash area will most likely be required for junior field allocation or training at certain times of the week.

Play space

There is a recently constructed playspace on the site which has provided a renewed local play opportunity. This will be retained as part of the masterplan.

Access and Car Parking

A sealed, formal carpark will enhance the site and improve safety. The increased carparking spaces will be required with the new use of the site. There is potential for formal carparking at the northern and southern ends of the site.

Pedestrian and vehicular connectivity will be enhanced across and through the site, enabling links and connectivity of uses and facilities. The design will provide access to the site for pedestrians and vehicles from external areas, highlighting clear entry points and legibility. The masterplan will ensure adequate access for emergency and service vehicles for all internal uses.

A shared pathway connecting facilities and carparking will be incorporated into the masterplan design.

Park Signage

Create a welcoming entrance to the park as well as clear information and directional signage where required. Historic signage acknowledging the life and achievements of Jock Brown are being investigated and may be incorporated into the design.

Lighting

Sports Lighting

Lighting proposed to all sports fields to an appropriate standard.

Pedestrian Lighting

Lighting to ensure safe use after dark with consideration of adjoining residential properties.

Carpark Lighting

Lighting is to be provided to all car parking to improve safety and enable use of sports facilities and other park amenities at night. Minimise light spill into adjoining residential properties.

Planting Strategy

Future landscaping could accommodate shade trees associated with the play space. Appropriate landscaping around the carparking area to maintain lines of sight.

Staging and Implementation

It is proposed to develop Jock Brown Sportsfield in four main stages to allow continued use of the site where possible. These stages will be:

1. Play space (completed October 2024)
2. Existing Amenities and Sportsfield Infrastructure Removal
3. Detention Basin Earthworks and Drainage Structures
4. New Sportsfield and Public Amenities Building
5. New Sportsfield Infrastructure Delivery (fencing, storage, goals, player benches, seating, drainage, irrigation, lighting etc)
6. Northern Carpark
7. Southern Carpark
8. Fenced dog off leash area

Note: the above is dependent on funding.

Potential funding sources:

NSW Government Infrastructure Grants – Sport and Rec

NSW Government Infrastructure grants – community Infrastructure

Relevant local club grants

Conclusion

This masterplan has been prepared with the aim of providing a plan that activates, enhances and future proofs Jock Brown Sportsfield. The document is intended to guide future decisions on planning and development including facility replacement, upgrades and remediation strategies.

The priority of the actions proposed in the staging and implementation strategy need to be reviewed and developed over time as the needs of the community change.

SHELLHARBOUR CITY COUNCIL

JOCK BROWN SPORTS FIELD LANDSCAPE MASTERPLAN

DRAWING LIST

DRAWING NO.	DRAWING TITLE	SCALE
LA-000001	COVER SHEET	NTS @ A1
LA-000002	LANDSCAPE MASTERPLAN (OVERVIEW)	1:750 @ A1
LA-001000	LANDSCAPE MASTERPLAN - SHEET 1 of 2	1:500 @ A1
LA-001001	LANDSCAPE MASTERPLAN - SHEET 2 of 2	1:500 @ A1
LA-002000	LANDSCAPE SECTION ELEVATIONS - SHEET 1 of 2	1:500 @ A1
LA-002001	LANDSCAPE SECTION ELEVATIONS - SHEET 2 of 2	1:250 @ A1
LA-003000	INDICATIVE PLANTING PALETTE	NTS @ A1
LA-003001	PRECEDENT PLANTING, FENCING AND SEATING IMAGERY	NTS @ A1

GENERAL NOTES

1. IN ORDER TO READ THIS LANDSCAPE PACKAGE PLEASE PRINT IN COLOUR AND ON AN A1 SHEET.
2. LANDSCAPE PLANS TO BE READ IN CONJUNCTION WITH ALL ENGINEERING CIVIL WORKS PLANS, STORMWATER PLANS AND SERVICES PLANS (AS APPLICABLE).
3. EXISTING TREES TO BE RETAINED AND PROTECTED WHERE POSSIBLE. ADDITIONAL LANDSCAPING IS PROPOSED TO INCREASE OVERALL AMENITY AND CANOPY COVER.
4. PROPOSED TREE LOCATIONS SHOWN ARE APPROXIMATE ONLY. EXACT LOCATIONS ARE TO BE FINALISED DURING DETAILED DESIGN TO ENSURE THEY ARE CLEAR OF SERVICES, LIGHT POSTS ETC.
5. ALL NEW TREES TO BE CLEAR TRUNKED TO 2m TO MAINTAIN SIGHT LINES.



source: Stantec

DRAFT FOR REVIEW

COVER SHEET



LANDSCAPE MASTERPLAN (OVERVIEW) @1:750


0 15 30 45 75m
SCALE 1:750 @ A1

DRAFT FOR REVIEW

LANDSCAPE MASTERPLAN (OVERVIEW)



LANDSCAPE MASTERPLAN @1:500

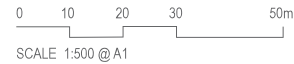

ADJOINS DRAWING NO. LA-001001

LEGEND

FINISHES - HARDSCAPE

	PROPOSED ROAD ASPHALT		EXISTING BACK FENCE GATE REFER TO GENERAL NOTE 3 BELOW
	PROPOSED CONCRETE FOOTPATH		PROPOSED 0.8m TIMBER POST FENCE REFER TO GENERAL NOTE 3 BELOW
	PROPOSED LIGHT POLE LOCATIONS REFER TO GENERAL NOTE 1 BELOW		PROPOSED FACILITY FENCE REFER TO DRAWING LA-003001
	PROPOSED LED PATH LIGHTING REFER TO GENERAL NOTE 2 BELOW		PROPOSED 1m FIELD OF PLAY FENCE REFER TO DRAWING LA-003001
	PROPOSED 240L BIN ENCLOSURE		PROPOSED TEMPORARY TIMBER BOLLARDS WITHIN GARDEN BED
	PROPOSED BENCH SEATING REFER TO DRAWING LA-003001		

FINISHES - PLANTING AND LANDSCAPE


	EXISTING TREE TO BE RETAINED REFER TO GENERAL NOTE 4 BELOW		PROPOSED MEDIUM - LARGE SHRUBS
	PROPOSED TREE		PROPOSED GARDEN BED

GENERAL NOTES

1. LIGHTING ON FIELD 1 AND 2 TO INCLUDE 80 LUX FOR TRAINING AND 120 LUX FOR COMPETITION PURPOSES.
2. SOLAR CHARGED, TIMED AND MOTION SENSOR LED LIGHTING ALONG MAIN FOOTPATH THROUGH THE SITE.
3. GATE LOCATIONS ARE INDICATIVE ONLY AND WILL NEED TO BE CONFIRMED PRIOR TO THE DETAILED DESIGN STAGE TO ENSURE ACCESS IS MAINTAINED TO RESIDENTIAL PROPERTIES.
4. ALL EXISTING TREES ARE PROPOSED TO BE RETAINED AND SHOULD BE ADEQUATELY PROTECTED WITH TP2 PROTECTION FENCING PRIOR TO COMMENCEMENT OF WORKS ON SITE. NOTE: ANY INVASIVE OR WEED SPECIES IDENTIFIED WITHIN THE JOCK BROWN OVAL UPGRADE - VEGETATION MEMO, PREPARED BY STANTEC (DATED 05 FEBRUARY 2025), ARE TO BE REMOVED IN FUTURE DETAIL DESIGN STAGE.
5. LOCATION OF SOME ITEMS ARE SUBJECT TO CHANGE.

DESIGN NOTES

1. INDICATIVE LOCATIONS FOR SHADED TIERED SEATING FOR FIELD 1.
2. BENCH SEAT LOCATIONS WITH LOW MASS PLANTING AND / OR SHADE TREES PROVIDING ADDITIONAL SEATING OPTIONS AND FIELD VIEWING POINTS ALONG PATH NETWORK.
3. LOW MASS PLANTING WITH TREES AROUND PERIMETER OF SITE. PLANTING DESIGN IS TO ENSURE OPTED PRINCIPLES ARE ACHIEVED AND SIGHT LINES ARE MAINTAINED. PROPOSED MASS PLANTING BEDS AND TREE LOCATIONS ARE TO ENSURE RESIDENTIAL BACK FENCE GATE ACCESS IS MAINTAINED AND NOT DISTURBED.
4. PERMEABLE OPTIONS SURROUND TWO TREES BETWEEN ROWS OF PARKING. APPROPRIATE TREE SPECIES SUITABLE FOR CAR PARKS TO BE SELECTED, WITH OPTIONS OF LOW PLANTING AND/OR PERMEABLE SURFACES SUCH AS TREE GRATES.
5. LOW MASS PLANTING AT ENTRANCE TO SPORTS FIELD FROM CAR PARK. PLANTING DESIGN TO ENSURE OPTED PRINCIPLES ARE ACHIEVED AND SIGHT LINES ARE MAINTAINED. TEMPORARY TIMBER BOLLARDS TO BE INSTALLED TO PROTECT GARDENS DURING ESTABLISHMENT.
6. VEHICLE ACCESS GATE.
7. INDICATIVE LOCATION FOR FIELD 1 SCORE BOARD.

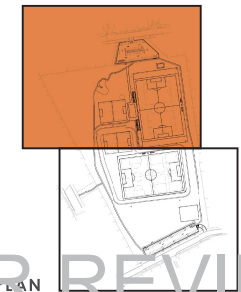

DRAFT FOR REVIEW
KEY PLAN
LANDSCAPE MASTERPLAN - SHEET 1 OF 2



LANDSCAPE MASTERPLAN @1:500

0 10 20 30 50m
SCALE 1:500 @ A1

LEGEND

FINISHES - HARDSCAPE

- | | | | |
|--|--|--|---|
| | PROPOSED ROAD ASPHALT | | EXISTING BACK FENCE GATE
REFER TO GENERAL NOTE 3 BELOW |
| | PROPOSED CONCRETE FOOTPATH | | PROPOSED 0.8m TIMBER POST FENCE
REFER TO DRAWING LA-003001 |
| | PROPOSED LIGHT POLE LOCATIONS
REFER TO GENERAL NOTE 1 BELOW | | PROPOSED FACILITY FENCE
REFER TO DRAWING LA-003001 |
| | PROPOSED LED PATH LIGHTING
REFER TO GENERAL NOTE 2 BELOW | | PROPOSED 1m FIELD OF PLAY FENCE
REFER TO DRAWING LA-003001 |
| | PROPOSED 240L BIN ENCLOSURE | | PROPOSED TEMPORARY TIMBER
BOLLARDS WITHIN GARDEN BED |
| | PROPOSED BENCH SEATING
REFER TO DRAWING LA-003001 | | |

FINISHES - PLANTING AND LANDSCAPE


- | | | | |
|--|---|--|--------------------------------|
| | EXISTING TREE TO BE RETAINED
REFER TO GENERAL NOTE 4 BELOW | | PROPOSED MEDIUM - LARGE SHRUBS |
| | PROPOSED TREE | | PROPOSED GARDEN BED |

GENERAL NOTES


1. LIGHTING ON FIELD 1 AND 2 TO INCLUDE 80 LUX FOR TRAINING AND 120 LUX FOR COMPETITION PURPOSES.
2. SOLAR CHARGED, TIMED AND MOTION SENSOR LED LIGHTING ALONG MAIN FOOTPATH THROUGH THE SITE.
3. GATE LOCATIONS ARE INDICATIVE ONLY AND WILL NEED TO BE CONFIRMED PRIOR TO THE DETAILED DESIGN STAGE TO ENSURE ACCESS IS MAINTAINED TO RESIDENTIAL PROPERTIES.
4. ALL EXISTING TREES ARE PROPOSED TO BE RETAINED AND SHOULD BE ADEQUATELY PROTECTED WITH TP2 PROTECTION FENCING PRIOR TO COMMENCEMENT OF WORKS ON SITE. NOTE ANY INVASIVE OR WEED SPECIES IDENTIFIED WITHIN THE 100% BROWN OVAL UPGRADE - VEGETATION MEMO, PREPARED BY STANTEC (DATED 05 FEBRUARY 2025), ARE TO BE REMOVED IN FUTURE DETAIL DESIGN STAGE.
5. LOCATION OF SOME ITEMS ARE SUBJECT TO CHANGE.

DESIGN NOTES


1. OPPORTUNITY FOR TERRACED SEATING ON EMBANKMENT PROVIDING ADDITIONAL FORMALISED SEATING OPTIONS FOR FIELD 2. LARGE TREES TO BE LOCATED IN CLOSE PROXIMITY TO PROVIDE SHADE.
2. LOW MASS PLANTING WITH TREES AROUND PERIMETER OF SITE. PLANTING DESIGN IS TO ENSURE OPTED PRINCIPLES ARE ACHIEVED AND SIGHT LINES ARE MAINTAINED. PROPOSED MASS PLANTING BEDS AND TREE LOCATIONS ARE TO ENSURE RESIDENTIAL BACK FENCE GATE ACCESS IS MAINTAINED AND NOT DISTURBED.
3. LOW MASS PLANTING WITH SMALL TREES AT ENTRANCE TO SPORTS FIELD FROM CAR PARK. PLANTING DESIGN IS TO ENSURE OPTED PRINCIPLES ARE ACHIEVED AND SIGHT LINES ARE MAINTAINED. TEMPORARY TIMBER BOLLARDS TO BE INSTALLED TO PROTECT GARDENS DURING ESTABLISHMENT.
4. VEHICLE ACCESS GATE.
5. POTENTIAL LOCATION FOR FUTURE FENCED DOG PARK.
6. BENCH SEAT LOCATIONS WITH SHADE TREES PROVIDING ADDITIONAL SEATING OPTIONS AND FIELD VIEWING POINT.
7. AREA ALLOWANCE FOR FUTURE UNDER 9s SOCCER FIELD (40 x 50m, SHOWN IN WHITE). SOCCER FIELD TO HAVE 5m CLEAR BUFFER ZONE FROM OUTSIDE OF UNEMARKINGS.

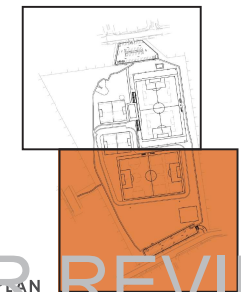

DRAFT FOR REVIEW
KEY PLAN
LANDSCAPE MASTERPLAN - SHEET 2 OF 2

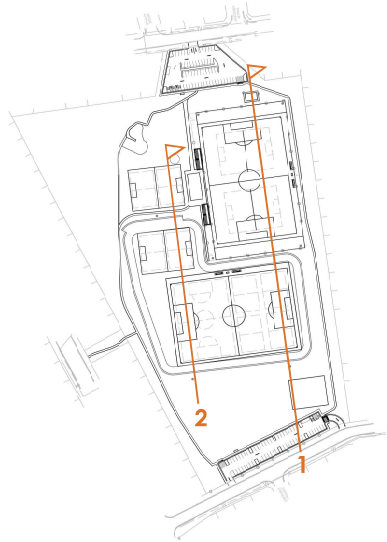

SECTION ELEVATION 2
1:500 @ A1


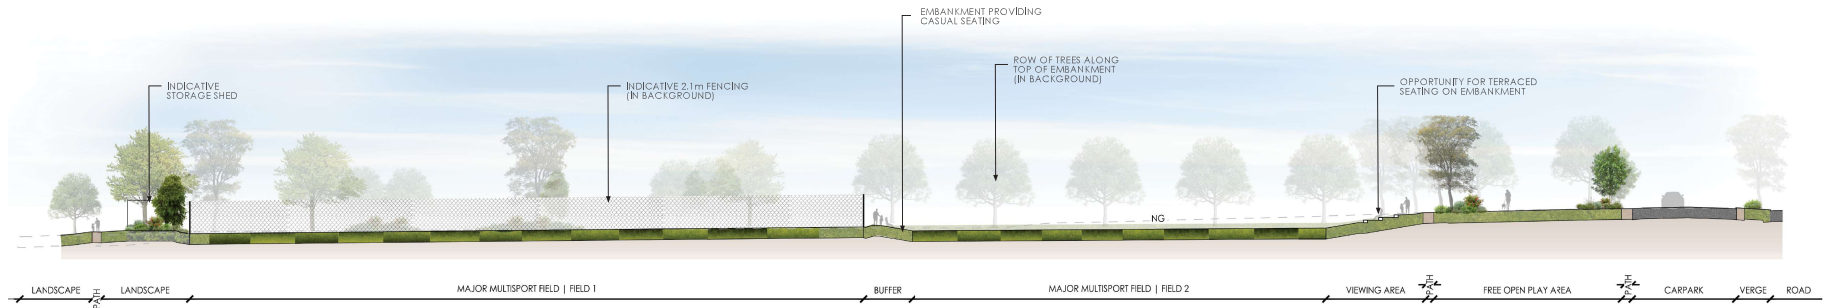


SECTION ELEVATION 1
1:500 @ A1

0 10 20 30 50m
SCALE 1:500 @ A1

DRAFT FOR REVIEW

LANDSCAPE SECTION ELEVATIONS - SHEET 1 OF 2

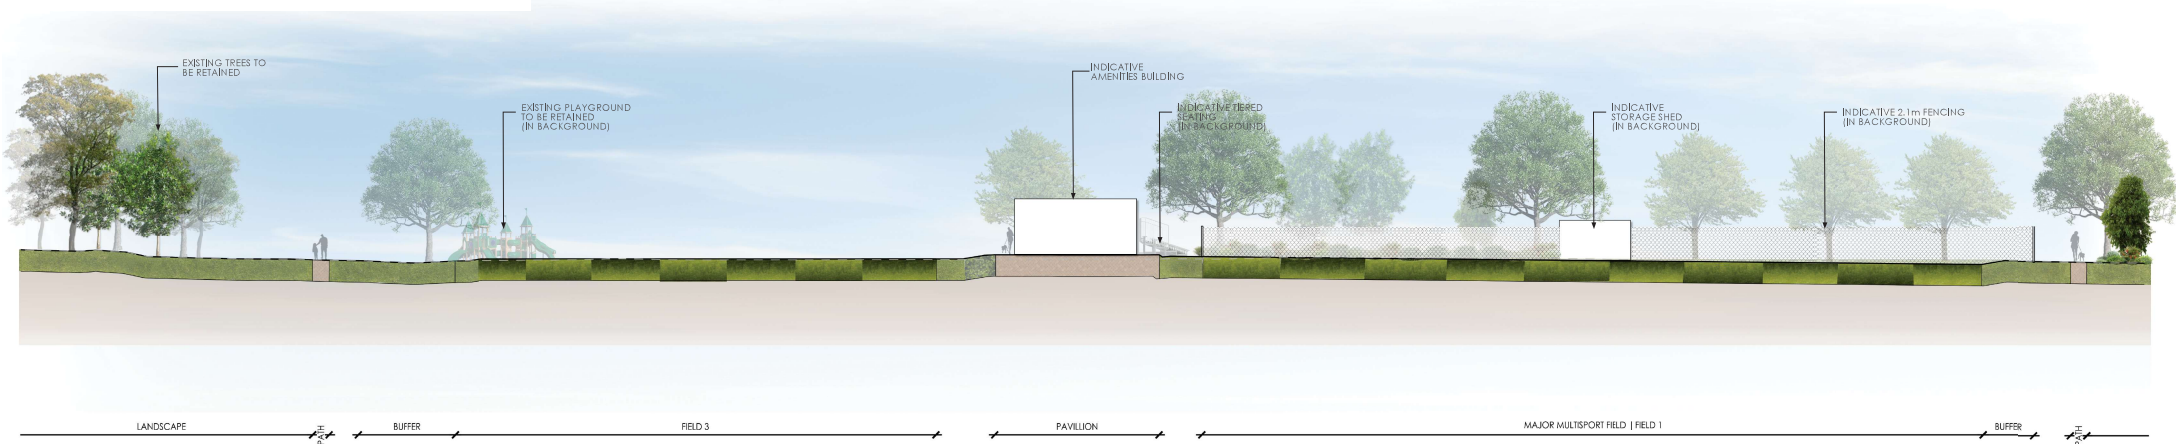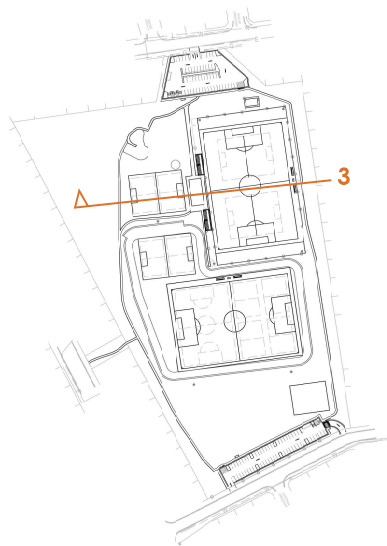

SECTION ELEVATION 3
1:250 @ A1

0 5 10 15 25m
SCALE 1:250 @ A1

DRAFT FOR REVIEW

LANDSCAPE SECTION ELEVATIONS - SHEET 2 OF 2



landscape architecture
urban design
environmental management



SHELLHARBOUR CITY COUNCIL

JOCK BROWN SPORTS FIELD

LANDSCAPE MASTERPLAN

DATE	JOB NO	DRAWING NO	REV
20.03.2025	304001460	LA-002001	2

INDICATIVE PLANTING PALETTE

Symbol	Botanical Name	Common Name	Height (m)	Spread (m)
	TREES			
	<i>Brachychiton acerifolius</i>	Illawarra Flame Tree	15	10
	<i>Backhousia citriodora</i>	Lemon Myrtle Tree	10	5
	<i>Elaeocarpus reticulatus</i>	Blueberry Ash	8	4
	<i>Eucalyptus eugenoides</i>	Thin-leaved Stringybark	15	8
	<i>Eucalyptus globoides</i>	White Stringybark	20	10
	<i>Eucalyptus tereticornis</i>	Forest Red Gum	20	5
	<i>Tristanopsis laurina</i>	Water Gum	8	5
	<i>Waterhousea floribunda</i>	Weeping Lilly Pilly	10	5
	MASS PLANTING			
	SHRUBS			
	<i>Crinum pedunculatum</i>	Swamp Lily	1	1
	<i>Correa alba</i> 'Star Showers'	Native Fuchsia	0.5	1
	<i>Doryanthes excelsa</i>	Gymea Lily	3-6	2
	<i>Westringia 'Mundi'</i>	Native Rosemary	0.5	1.2
	FERNS			
	<i>Asplenium australasicum</i>	Birds Nest Fern	2	1.5
	<i>Blechnum nudum</i>	Fishbone Water Fern	1	1
	GRASSES AND GROUNDCOVERS			
	<i>Anigozanthos flavidus</i>	Kangaroo Paw	2	2
	<i>Dianella caerulea</i>	Paroo Lily	0.5	0.5
	<i>Dianella</i> 'Little Jess'	Native Flax	0.4	0.4
	<i>Imperata cylindrica</i>	Blady Grass	0.7	1
	<i>Lomandra longifolia</i>	Spiny-Head Mat Rush	1	0.6
	<i>Lomandra tanika</i>	Tanika	0.5	0.6
	<i>Myoporum parvifolium</i>	Creeping Boobialla	0.3	1
	<i>Themeda australis</i>	Kangaroo grass	0.3	0.6
	<i>Viola hederacea</i>	Native Violet	0.15	1



Brachychiton acerifolius



Backhousia citriodora



Eucalyptus tereticornis



Eucalyptus globoides



Tristanopsis laurina



Crinum pedunculatum



Correa alba 'Star Showers'



Doryanthes excelsa



Westringia 'Mundi'



Asplenium australasicum



Blechnum nudum



Anigozanthos flavidus



Dianella 'Little Jess'



Imperata cylindrica



Lomandra tanika



Myoporum parvifolium



Themeda australis



Viola hederacea

PLANTING NOTES:

1. PLANT SPECIES HAVE GENERALLY BEEN SELECTED FROM THE SHELLHARBOUR DEVELOPMENT CONTROL PLAN, APPENDIX 7 - PLANT LISTS FOR SHELLHARBOUR LGA.
2. PLANT SPECIES HAVE BEEN GUIDED BY THE JOCK BROWN OVAL UPGRADE – VEGETATION MEMO, PREPARED BY STANTEC (DATED 05 FEBRUARY 2025).
3. FINAL PLANT SPECIES TO BE SELECTED FROM THE ABOVE LIST AT DETAIL DESIGN STAGE.

DRAFT FOR REVIEW

INDICATIVE PLANTING PALETTE

PROPOSED PLANTING


SHADE, FEATURE AND AMENITY TREES



Brachychiton acerifolius



Backhousia citrifolia

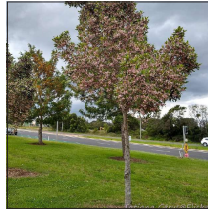


Elaeocarpus reticulatus



Eucalyptus eugenioides



Tristanopsis laurina

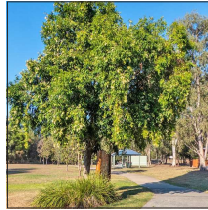

Waterhousea floribunda

MASS PLANTING AND FEATURE GARDENS



PROPOSED FENCING TYPES

FENCE TYPE 1: 2.1m FACILITY FENCE



FENCE TYPE 2: 1m FIELD OF PLAY FENCE



FENCE TYPE 3: 0.8m PERIMETER FENCE



PROPOSED SEATING TYPES

SHADED TIERED SEATING



EMBANKMENT TERRACED SEATING



BENCH SEATING



DRAFT FOR REVIEW

PRECEDENT PLANTING, FENCING AND SEATING IMAGERY