




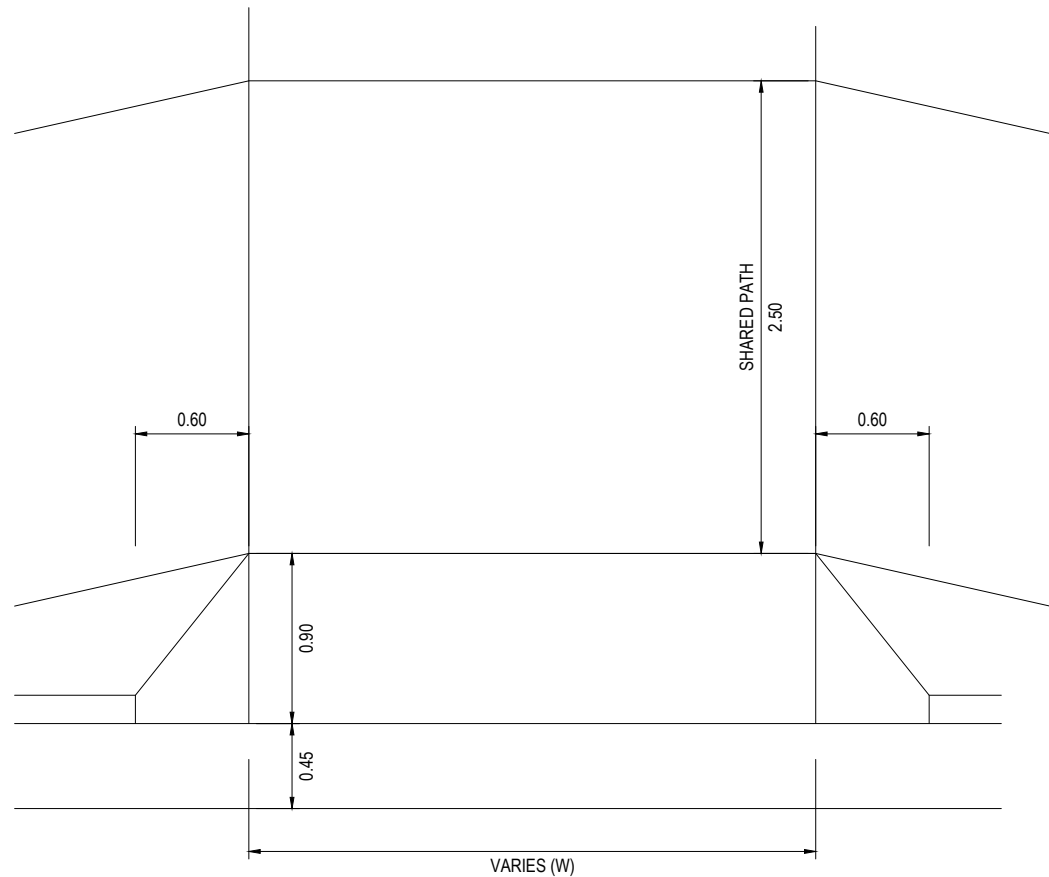


DRIVEWAY TYPE 1
SCALE 1:20 @ A1

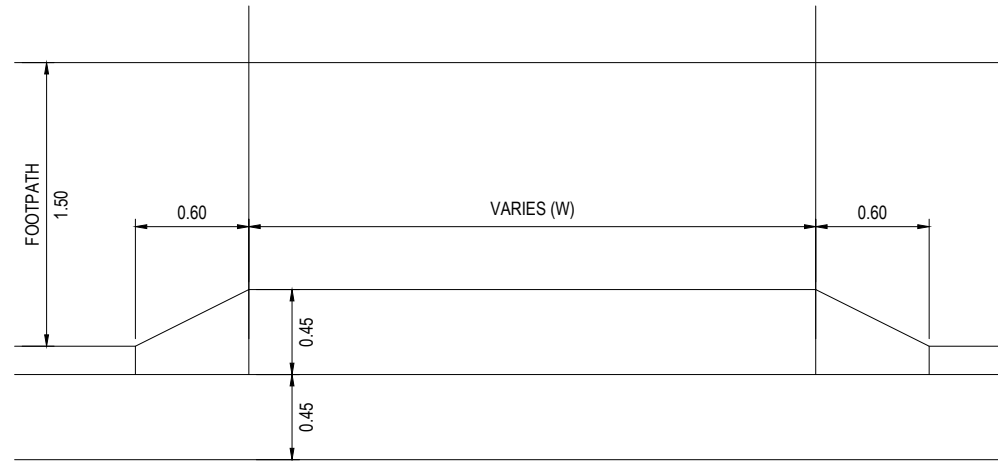


DRIVEWAY TYPE 2 & 3
SCALE 1:20 @ A1

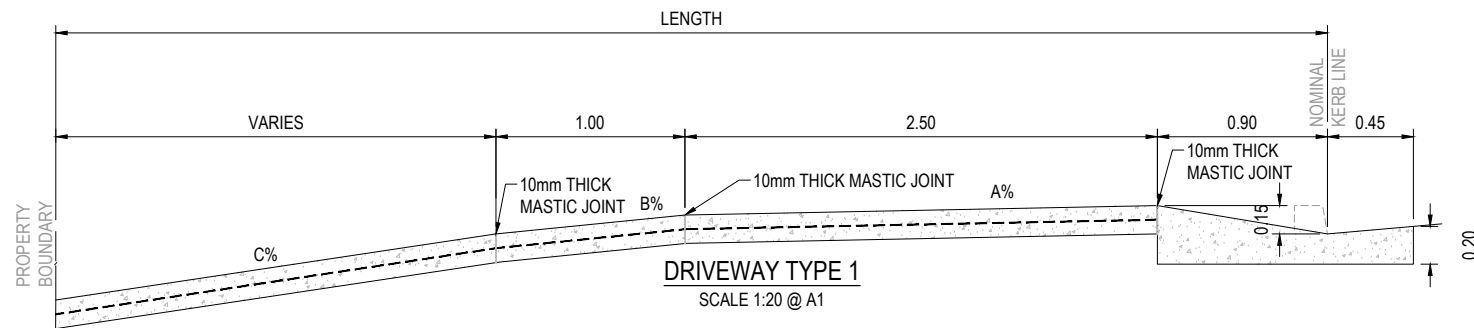

DRIVEWAY TYPE 1
SCALE 1:20 @ A1

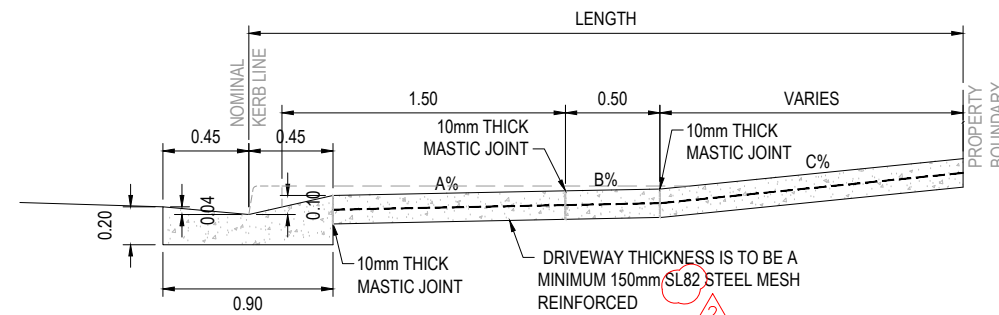


DRIVEWAY TYPE 2
SCALE 1:20 @ A1

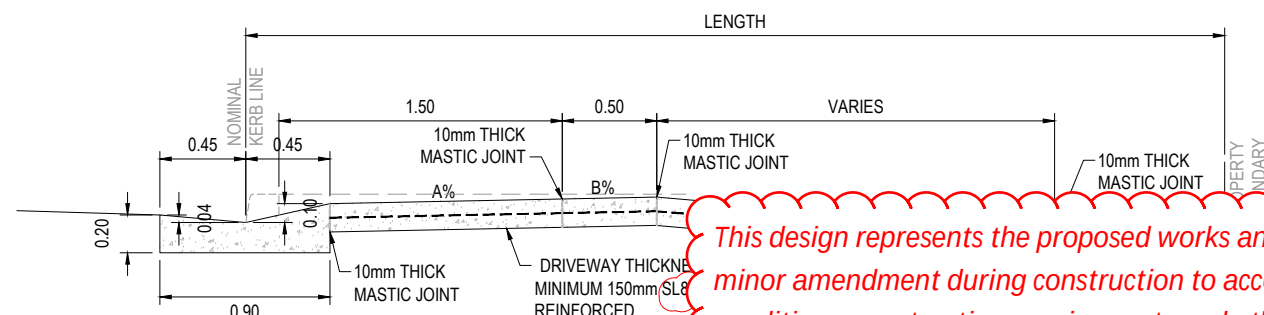

DRIVEWAY TYPE 3
SCALE 1:20 @ A1

This design represents the proposed works and is subject to minor amendment during construction to accommodate site conditions, construction requirements and other relevant constraints. Works within the road reserve will be undertaken and managed in accordance with Council requirements. Driveway locations, levels and tie-ins shown are indicative and may be subject to adjustment during construction. Any required changes affecting individual properties will be coordinated with the relevant property owner

REV.	DESCRIPTION	DRAWN	DESIGNED	VERIFIED	APPROVED	DATE
2	ISSUED FOR CONSTRUCTION	LW	TTN	TTN	AN	9/06/2026
1	ISSUED FOR TENDER	LW	TTN	TTN	AN	7/05/2026
0	ISSUED FOR TENDER	LW	TTN	AN	DB	27/03/2026

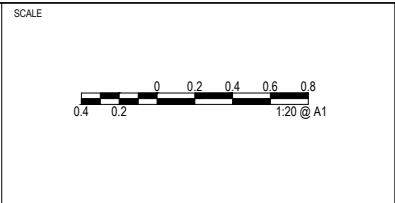

PROJECT TITLE
TRIPOLI WAY EXTENSION

TRIPOLI WAY FROM - BROUGHTON AVE
TO HAMILTON RD ALBION PARK NSW

CLIENT
SHELLHARBOUR CITY COUNCIL
DRAWING STATUS
ISSUED FOR CONSTRUCTION
SCALE
1:20
COORDINATE SYSTEM
MGA 2020 ZONE 56
DATUM
AHD

DRAWING TITLE
DRIVEWAY DETAILS
DRAWING NUMBER
0720
REVISION
2

CAD File: H:\9470 Tripoli Way Extension\9470-1-0720-PW-Driveway Details.dwg
Last Saved: 15/06/2026 9:56:36 AM By: TIM NELL
Last Printed: 15/06/2026 11:36:11 AM By: TIM NELL

NUMBER	ROAD	CHAINAGE	CURRENT ADDRESS	TYPE	DRAWING NUMBER	WIDTH LAYBACK (W)	WIDTH END	GRADE A	GRADE B	GRADE C	LENGTH	COMMENT	NOTES
MD01	TRIPOLI WAY (MC01)	1536.5	2 TRIPOLI WAY	TYPE 01	0741	4	4	1%	1%	0%	9.88	RECONSTRUCT DRIVEWAY WITHIN LOT 3.0m	
MD02	TRIPOLI WAY (MC01)	1393.9	6 TRIPOLI WAY	TYPE 01	0741	3.6	3.6	2%	2%	1%	7.75	RECONSTRUCT DRIVEWAY WITHIN LOT 1.0m	
MD03	TRIPOLI WAY (MC01)	1284.4	8 TRIPOLI WAY	TYPE 01		9	3	-2%	-5%		27.25	RECONSTRUCT DRIVEWAY WITHIN LOT 20.5m	
MD04	TRIPOLI WAY (MC01)	1180.0	43 TRIPOLI WAY	TYPE 01	0741	5	5	-2%	-10%	-17%	6.7	RECONSTRUCT DRIVEWAY TO BOUNDARY	
MD05	TRIPOLI WAY (MC01)	807.9	45 THE EXPRESSWAY	TYPE 01	0741	5.5	5.3	2%	5%	5%	4.9	RECONSTRUCT DRIVEWAY TO BOUNDARY -1.13m (Verge Line)	
MD06	TRIPOLI WAY (MC01)	739.7	41 THE EXPRESSWAY	TYPE 01	0741	3	2.5	-2%	-7%	-8%	4.8	RECONSTRUCT DRIVEWAY TO BOUNDARY -1.21m (Verge Line)	
MD07	TRIPOLI WAY (MC01)	700.1	41 THE EXPRESSWAY	TYPE 01	0742	3	2.5	-2%	-4%	-4%	4.76	RECONSTRUCT DRIVEWAY TO BOUNDARY -1.26m (Verge Line)	
MD08	TRIPOLI WAY (MC01)	682.4	41 THE EXPRESSWAY	TYPE 01	0742	3	2.9	-2%	-7%	-8%	4.73	RECONSTRUCT DRIVEWAY TO BOUNDARY -1.28m (Verge Line)	
MD09	TRIPOLI WAY (MC01)	775.0	45 THE EXPRESSWAY	TYPE 01	0742	3	3	2%	10%	11%	5.36	RECONSTRUCT DRIVEWAY TO BOUNDARY -0.67m (beyond ex gate)	
MD10	TRIPOLI WAY (MC01)	623.4	1 THE EXPRESSWAY	TYPE 01	0742	12.34	12.34	-2%	-6%	-8%	5.98	RECONSTRUCT DRIVEWAY TO BOUNDARY -0.1m (Verge Line) - REFER DETAIL SHEET 731	
MD11	TRIPOLI WAY (MC01)	696.6	57 MOLES STREET	TYPE 02	0742	5	6.01	2%		12%	4.16	RECONSTRUCT DRIVEWAY TO BOUNDARY -0.5m (Verge Line)	
MD12	TRIPOLI WAY (MC01)	774.4	31 THE EXPRESSWAY	TYPE 02	0742	3	2.33	2%	2%	12%	4.17	RECONSTRUCT DRIVEWAY TO BOUNDARY -0.48m (Verge Line)	
MD13	TRIPOLI WAY (MC01)	792.3	32 THE EXPRESSWAY	TYPE 02	0743	3	2.16	2%	5%	15%	4.18	RECONSTRUCT DRIVEWAY TO BOUNDARY -0.46m (Verge Line)	
MD14	TRIPOLI WAY (MC01)	809.7	33 THE EXPRESSWAY	TYPE 02	0743	3.7	2.57	2%	2%	2%	4.19	RECONSTRUCT DRIVEWAY TO BOUNDARY -0.44m (Verge Line)	
MD15	TRIPOLI WAY (MC01)	826.0	34 THE EXPRESSWAY	TYPE 03	0743	4	2.91	-2%	-5%	-4%	4.2	RECONSTRUCT DRIVEWAY TO BOUNDARY -0.43m (Verge Line)	
MD16	TRIPOLI WAY (MC01)	844.5	35 THE EXPRESSWAY	TYPE 02	0743	3.5	3.35	2%	2%	6%	4.22	RECONSTRUCT DRIVEWAY TO BOUNDARY -0.41m (Verge Line)	
MD17	TRIPOLI WAY (MC01)	862.4	36 THE EXPRESSWAY	TYPE 02	0743	3	1.94	2%	5%	5%	4.23	RECONSTRUCT DRIVEWAY TO BOUNDARY -0.40m (Verge Line)	
MD18	TRIPOLI WAY (MC01)	879.1	37 THE EXPRESSWAY	TYPE 02	0743	4	3.69	2%	10%	16%	4.24	RECONSTRUCT DRIVEWAY TO BOUNDARY -0.38m (Verge Line)	
MD19	TRIPOLI WAY (MC01)	896.2	38 THE EXPRESSWAY	TYPE 02	0744	4	2.78	2%	10%	17%	3.94	RECONSTRUCT DRIVEWAY TO BOUNDARY -0.36m (Verge Line)	
MD20	TRIPOLI WAY (MC01)	1174.5	43B TRIPOLI WAY	TYPE 02	0744	3.75	3.73	2%	10%	19%	4.45	RECONSTRUCT DRIVEWAY WITHIN LOT 1.0m	
MD21	TRIPOLI WAY (MC01)	1197.4	43A TRIPOLI WAY	TYPE 02	0744	3.5	2.8	2%	10%	21%	3.43	RECONSTRUCT DRIVEWAY TO BOUNDARY	
MD22	TRIPOLI WAY (MC01)	1218.1	41B TRIPOLI WAY	TYPE 02	0744	5	7	2%	10%	16%	4.32	RECONSTRUCT DRIVEWAY WITHIN LOT 0.9m	
MD23	TRIPOLI WAY (MC01)	1226.8	41A TRIPOLI WAY	TYPE 02	0744	6	5.94	2%	10%	17%	2.9	RECONSTRUCT DRIVEWAY TO BOUNDARY -0.51m (Verge Line)	
MD24	TRIPOLI WAY (MC01)	1250.8	41 TRIPOLI WAY	TYPE 02	0744	6.4	6.32	2%	10%	18%	3.47	RECONSTRUCT DRIVEWAY TO BOUNDARY	
MD25	TRIPOLI WAY (MC01)	1268.7	39 TRIPOLI WAY	TYPE 02	0745	4	3.26	2%	10%	13%	3.13	RECONSTRUCT DRIVEWAY TO BOUNDARY 0.51m (Verge Line)	
MD26	TRIPOLI WAY (MC01)	1363.1	27 TRIPOLI WAY	TYPE 02	0745	6	5.96	2%	1%	1%	3.51	RECONSTRUCT DRIVEWAY TO BOUNDARY -0.51m (Verge Line)	
MD27	TRIPOLI WAY (MC01)	1295.2	37 TRIPOLI WAY	TYPE 02	0745	4	2.61	2%	10%	16%	3.8	RECONSTRUCT DRIVEWAY TO BOUNDARY -0.09m	
MD28	TRIPOLI WAY (MC01)	1308.8	35 TRIPOLI WAY	TYPE 02	0745	4.5	4.48	2%	10%	12%	3.52	RECONSTRUCT DRIVEWAY TO BOUNDARY -0.51m (Verge Line)	
MD29	TRIPOLI WAY (MC01)	1327.8	33/31 TRIPOLI WAY	TYPE 03	0745	8	7.08	2%	-10%	-1%	3.53	RECONSTRUCT DRIVEWAY TO BOUNDARY -0.51m (Verge Line) 2 LOTS SHARE CROSSING	
MD30	TRIPOLI WAY (MC01)	1582.0	5 HAMILTON ROAD	TYPE 02	0745	3.4	3.46	2%	10%	10%	2.66	RECONSTRUCT DRIVEWAY TO BOUNDARY -0.51m (Verge Line)	
MD31	TRIPOLI WAY (MC01)	1156.9	43 TRIPOLI WAY	TYPE 02	0746	6	6	2%	10%	15%	6.39	RECONSTRUCT DRIVEWAY WITHIN LOT 3.0m	
MD32	TRIPOLI WAY (MC01)	1558.6	1 TRIPOLI WAY	TYPE 02	0746	3	2.76	2%	2%	6%	2.78	RECONSTRUCT DRIVEWAY TO BOUNDARY -0.51m (Verge Line)	
MD33	TRIPOLI WAY (MC01)	1542.9	3 TRIPOLI WAY	TYPE 03	0746	3	2.66	2%	2%	-1%	2.95	RECONSTRUCT DRIVEWAY TO BOUNDARY -0.51m (Verge Line)	
MD34	TRIPOLI WAY (MC01)	1522.3	7 TRIPOLI WAY	TYPE 03	0746	3.5	3.5	-2%	-10%	-9%	3.17	RECONSTRUCT DRIVEWAY TO BOUNDARY -0.51m (Verge Line) CONSTRUCT NEW DRIVEWAY TO SUIT BUILDING GARAGE	
MD35	TRIPOLI WAY (MC01)	1494.2	11 TRIPOLI WAY	TYPE 03	0746	4.3	4.11	2%	2%	-7%	3.42	RECONSTRUCT DRIVEWAY TO BOUNDARY -0.51m (Verge Line)	
MD36	TRIPOLI WAY (MC01)	1482.8	13 TRIPOLI WAY	TYPE 02	0746	3.4	3.42	2%	2%	3%	3.43	RECONSTRUCT DRIVEWAY TO BOUNDARY -0.51m (Verge Line)	
MD37	TRIPOLI WAY (MC01)	1528.1	5 TRIPOLI WAY	TYPE 03	0747	3	3	2%	-5%	1%	3.11	RECONSTRUCT DRIVEWAY TO BOUNDARY -0.51m (Verge Line)	
MD38	TRIPOLI WAY (MC01)	1451.9	15 TRIPOLI WAY	TYPE 02	0747	3	1.89	2%	4%	4%	3.45	RECONSTRUCT DRIVEWAY TO BOUNDARY -0.51m (Verge Line)	
MD39	TRIPOLI WAY (MC01)	1436.5	17 TRIPOLI WAY	TYPE 02	0747	3.4	3.46	2%	8%	8%	3.46	RECONSTRUCT DRIVEWAY TO BOUNDARY -0.51m (Verge Line)	
MD40	TRIPOLI WAY (MC01)	1419.3	19 & 21 TRIPOLI WAY	TYPE 02	0747	6	5.5	2%	8%	8%	3.47	RECONSTRUCT DRIVEWAY TO BOUNDARY -0.51m (Verge Line) 2 LOTS SHARE CROSSING	
MD41	TRIPOLI WAY (MC01)	1402.3	23 TRIPOLI WAY	TYPE 02	0747	4	2.54	2%	9%	10%	3.48	RECONSTRUCT DRIVEWAY TO BOUNDARY -0.51m (Verge Line)	
MD42	TRIPOLI WAY (MC01)	1385.1	25 TRIPOLI WAY	TYPE 02	0747	5.6	5.63	2%	2%	5%	3.5	RECONSTRUCT DRIVEWAY TO BOUNDARY -0.51m (Verge Line)	
MD43	TRIPOLI WAY (MC01)	1355.4	29 TRIPOLI WAY	TYPE 03	0748	3.8	2.46	2%	2%	-3%	3.51	RECONSTRUCT DRIVEWAY TO BOUNDARY -0.51m (Verge Line)	
MD45	TRIPOLI WAY (MC01)	1418.6	6A TRIPOLI WAY	TYPE 01	0748	3	2.84	2%	2%	1%	6.8	RECONSTRUCT DRIVEWAY TO BOUNDARY	
MD46	TRIPOLI WAY (MC01)	1455.1	4 TRIPOLI WAY	TYPE 01	0748	3	2.25	2%	1%	0%	6.82	RECONSTRUCT DRIVEWAY TO BOUNDARY	
MD47	TRIPOLI WAY (MC01)	1564.5	7 HAMILTON ROAD	TYPE 01	0748	3	2.99	1%	1%	0%	7.9	RECONSTRUCT DRIVEWAY WITHIN LOT 1.0m INTERACTION WITH BOUNDAY WALL TO BE REVISED	
MD51	TRIPOLI WAY (MC01)	1050.8	12 TRIPOLI WAY	TYPE 01	0748	5.5	5.5	-2%	-2%	-3%	6.96	RECONSTRUCT DRIVEWAY TO BOUNDARY -0.27m (Ex Gate)	
MD52	TRIPOLI WAY (MC01)	1085.1	10 TRIPOLI WAY	TYPE 01	0748	4	4	-2%	-10%	-17%	9.75	RECONSTRUCT DRIVEWAY WITHIN LOT 3.02m CONFIRM LOT FILLING LEVELS	
MD53	TRIPOLI WAY (MC01)	975.4	23 CALDERWOOD ROAD	TYPE 02	0749	4	4	2%	10%	20%	4.35	RECONSTRUCT DRIVEWAY WITHIN LOT 1.09m	
MD54	TRIPOLI WAY (MC01)	1099.2	8A CALDERWOOD ROAD	TYPE 02	0749	6	6	2%	10%	9%	2.79	RECONSTRUCT DRIVEWAY TO BOUNDARY -0.54m (Verge Line)	
MD71	HAMILTON RD (MC22)	23.7	9 HAMILTON ROAD	TYPE 02	0749	3.5	3.3	2%		11..37%	3.61	RECONSTRUCT DRIVEWAY TO BOUNDARY -0.22	
MD72	HAMILTON RD (MC21)	31.6	3 HAMILTON ROAD	TYPE 02	0749	3.6	2.95	2%	2%	5%	3.62	RECONSTRUCT DRIVEWAY TO BOUNDARY -0.15	
MD73	HAMILTON RD (MC21)	34.0	12 HAMILTON ROAD	TYPE 02	0750	3	2.85	2%		4%	3.77	RECONSTRUCT DRIVEWAY TO BOUNDARY	
MD75	CALDERWOOD RD (MC11)	38.1	8 CALDERWOOD ROAD	TYPE 02	0750	4	4	2%		5%	5.22	RECONSTRUCT DRIVEWAY TO BOUNDARY	
MD80	CALDERWOOD RD (MC11)	45.1	23 CALDERWOOD ROAD	TYPE 02	0750	4	4	2%		9%	3.59	RECONSTRUCT DRIVEWAY TO BOUNDARY	
MD81	CALDERWOOD RD (MC11)	51.9	21 CALDERWOOD ROAD	TYPE 02	0750	3	2.95	2%		10%	3.5	RECONSTRUCT DRIVEWAY TO BOUNDARY -0.07	

This design represents the proposed works and is subject to minor amendment during construction to accommodate site conditions, construction requirements and other relevant constraints. Works within the road reserve will be undertaken and managed in accordance with Council requirements. Driveway locations, levels and tie-ins shown are indicative and may be subject to adjustment during construction. Any required changes affecting individual properties will be coordinated with the relevant property owner


REV.	DESCRIPTION	DRAWN	DESIGNED	VERIFIED	APPROVED	DATE
2	ISSUED FOR CONSTRUCTION	LW	TTN	TTN	AN	9/06/2026
1	ISSUED FOR TENDER	LW	TTN	TTN	AN	7/05/2026
0	ISSUED FOR TENDER	LW	TTN	AN	DB	27/03/2026



TRIPOLI WAY EXTENSION

TRIPOLI WAY FROM - BROUGHTON AVE TO HAMILTON RD ALBION PARK NSW

CLIENT			DRAWING TITLE	
SHELLHARBOUR CITY COUNCIL			DRIVEWAY SCHEDULE	
DRAWING STATUS				
ISSUED FOR CONSTRUCTION				
SCALE	COORDINATE SYSTEM	DATUM		
-	MGA 2020 ZONE 56	AHD		
SHEET SIZE	PROJECT NUMBER	DRAWING NUMBER		REVISION
A1	9470-11	0721		2

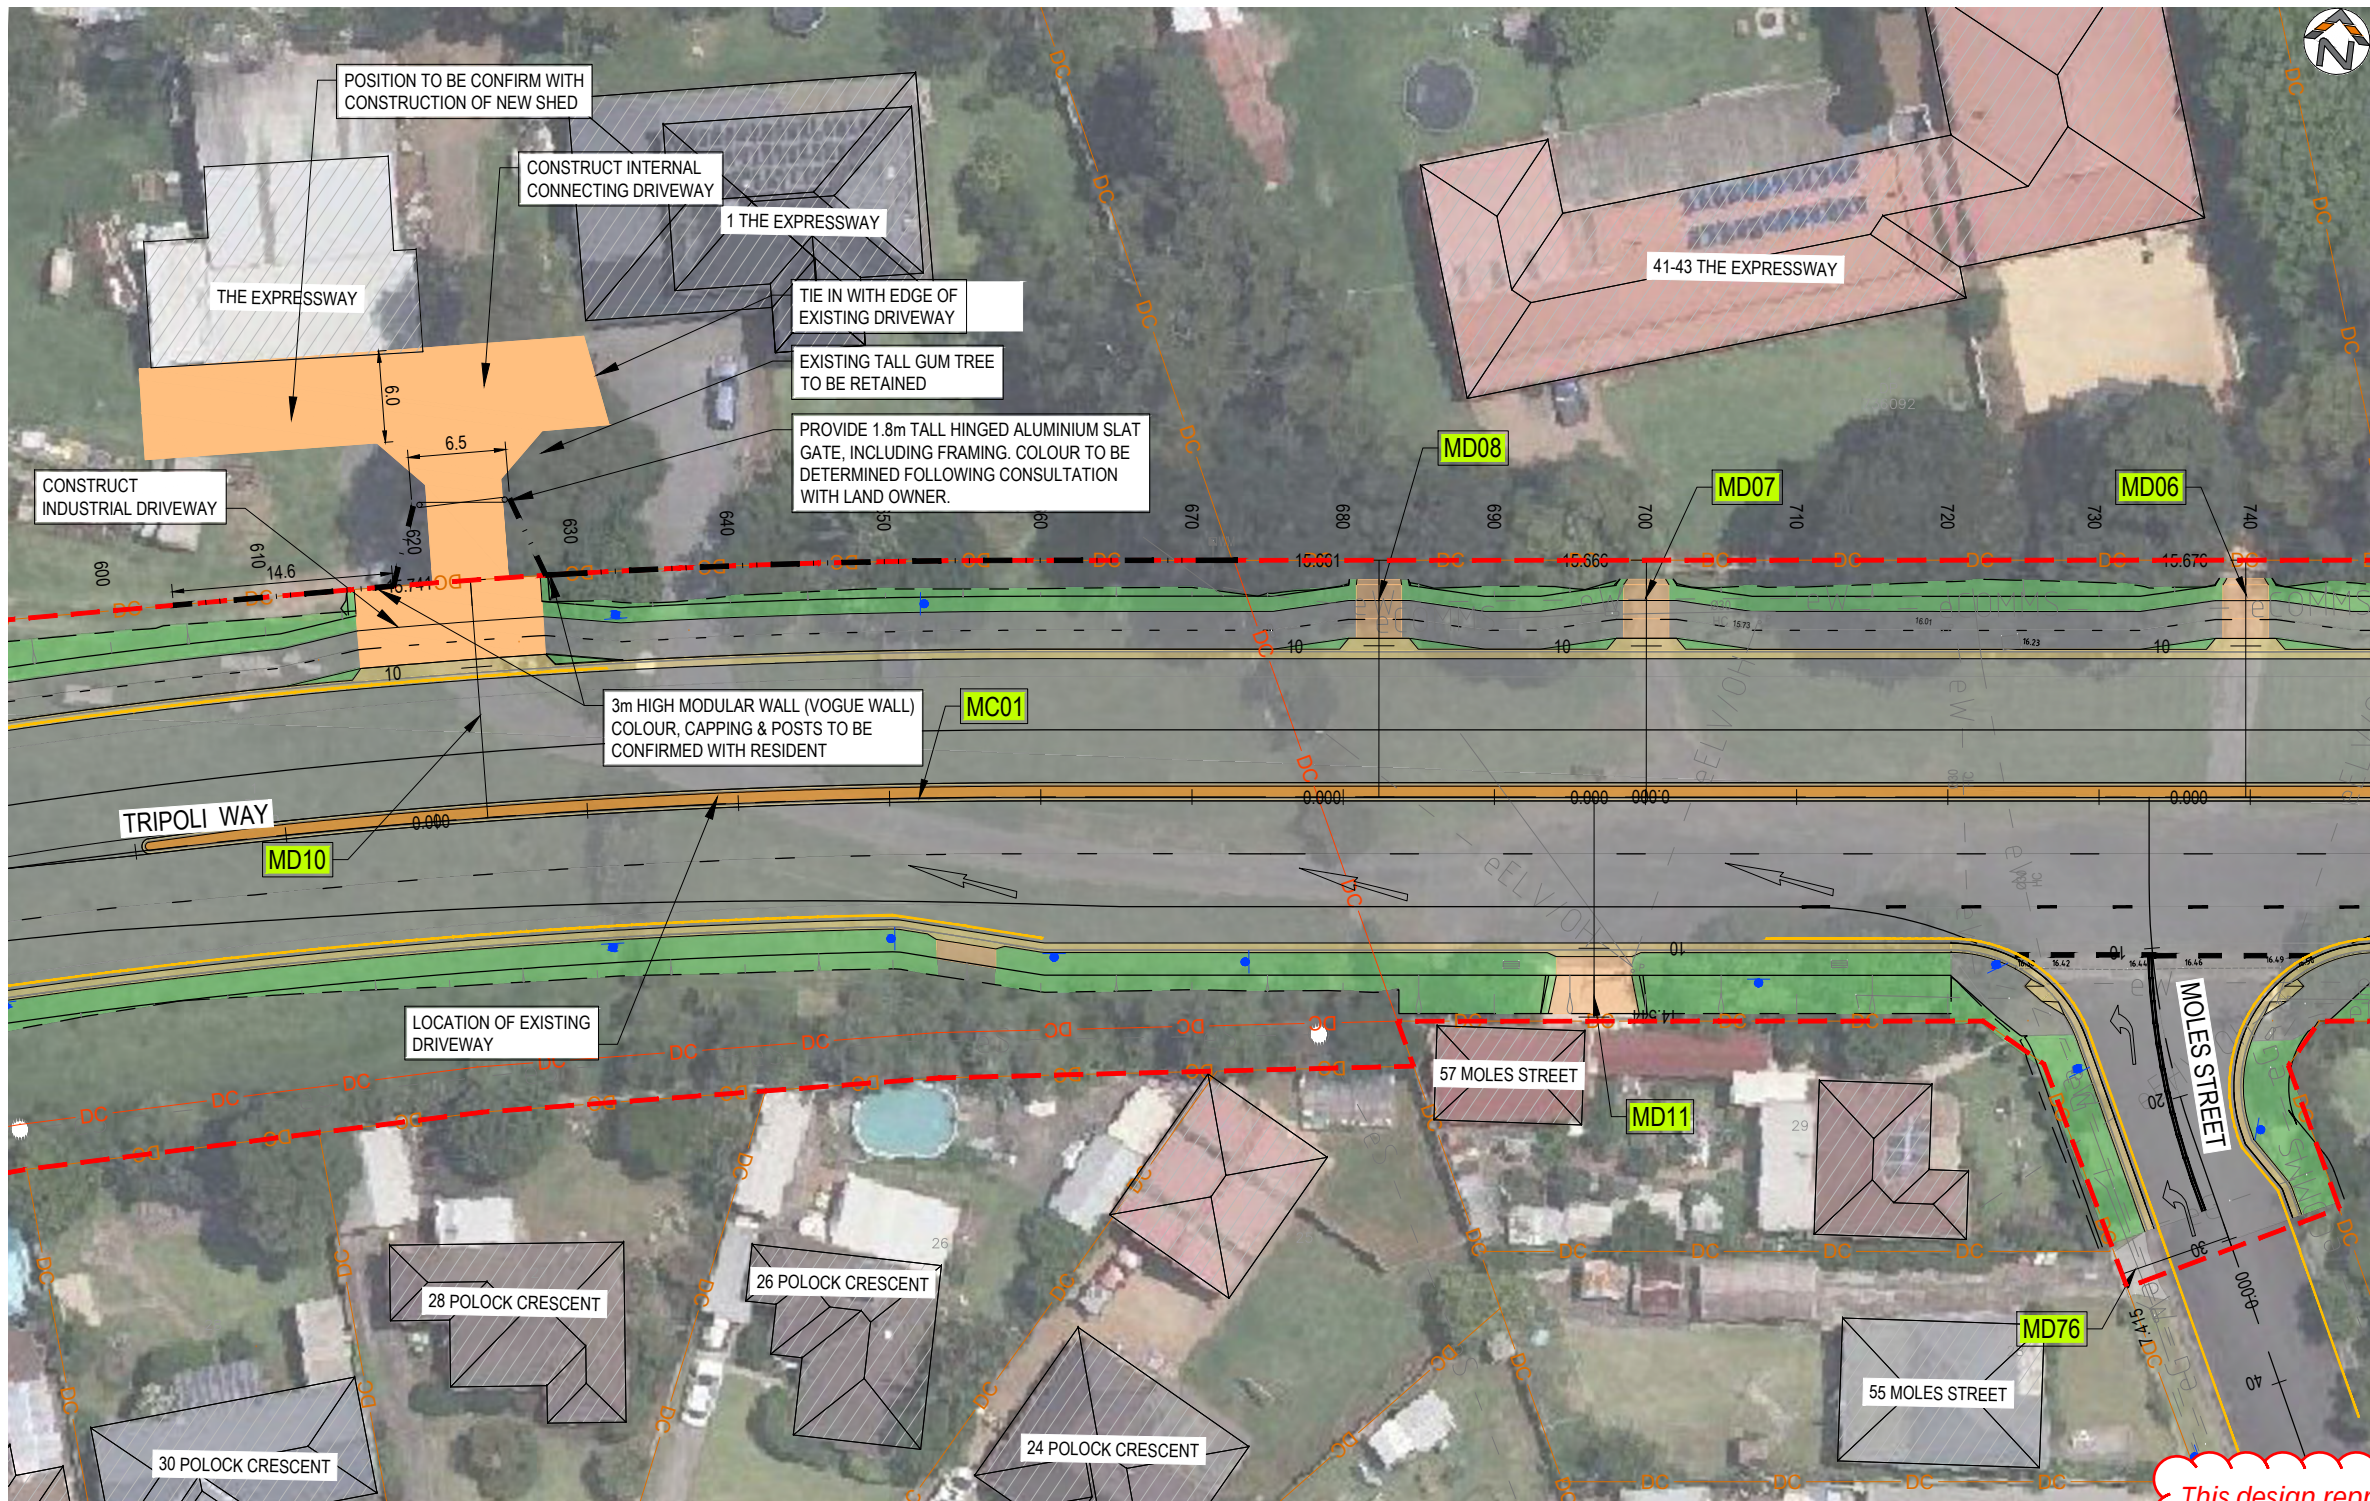

LEGEND

MC01

CONTROL ALIGNMENT LABEL

CONTROL ALIGNMENT

NEW ROAD BOUNDARY

CADASTRAL BOUNDARY

EXISTING FENCE

EXISTING PAVEMENT

NEW PAVEMENT

MEDIAN PAVEMENT

NEW DRIVEWAY

W BEAM / THRIE BEAM

RETAINING WALL

EXISTING TREE

NOTES

1. REFER TO 9470-11-0003 FOR GENERAL NOTES AND LEGEND

PLAN
SCALE 1:250 @ A1

This design represents the proposed works and is subject to minor amendment during construction to accommodate site conditions, construction requirements and other relevant constraints. Works within the road reserve will be undertaken and managed in accordance with Council requirements. Driveway locations, levels and tie-ins shown are indicative and may be subject to adjustment during construction. Any required changes affecting individual properties will be coordinated with the relevant property owner

REV.	DESCRIPTION	DRAWN	DESIGNED	VERIFIED	APPROVED	DATE
2	ISSUED FOR CONSTRUCTION	LW	TTN	TTN	AN	9/06/2026
1	ISSUED FOR TENDER	LW	TTN	TTN	AN	7/05/2026
0	ISSUED FOR TENDER	LW	TTN	AN	DB	27/03/2026

Shellharbour
CITY COUNCIL

DESIGN TEAM

www.indesco.com.au

SCALE

0 2.5 5.0 7.5 10
5 2.5 1:250 @ A1

PROJECT TITLE

TRIPOLI WAY EXTENSION

TRIPOLI WAY FROM - BROUGHTON AVE
TO HAMILTON RD ALBION PARK NSW

CLIENT

SHELLHARBOUR CITY COUNCIL

DRAWING STATUS

ISSUED FOR CONSTRUCTION

SCALE

1:250

COORDINATE SYSTEM

MGA 2020 ZONE 56

DATUM

AHD

SHEET SIZE

A1

PROJECT NUMBER

9470-11

DRAWING TITLE



PROPERTY DRIVEWAY PLAN
SHEET 01

DRAWING NUMBER

0731

REVISION

2

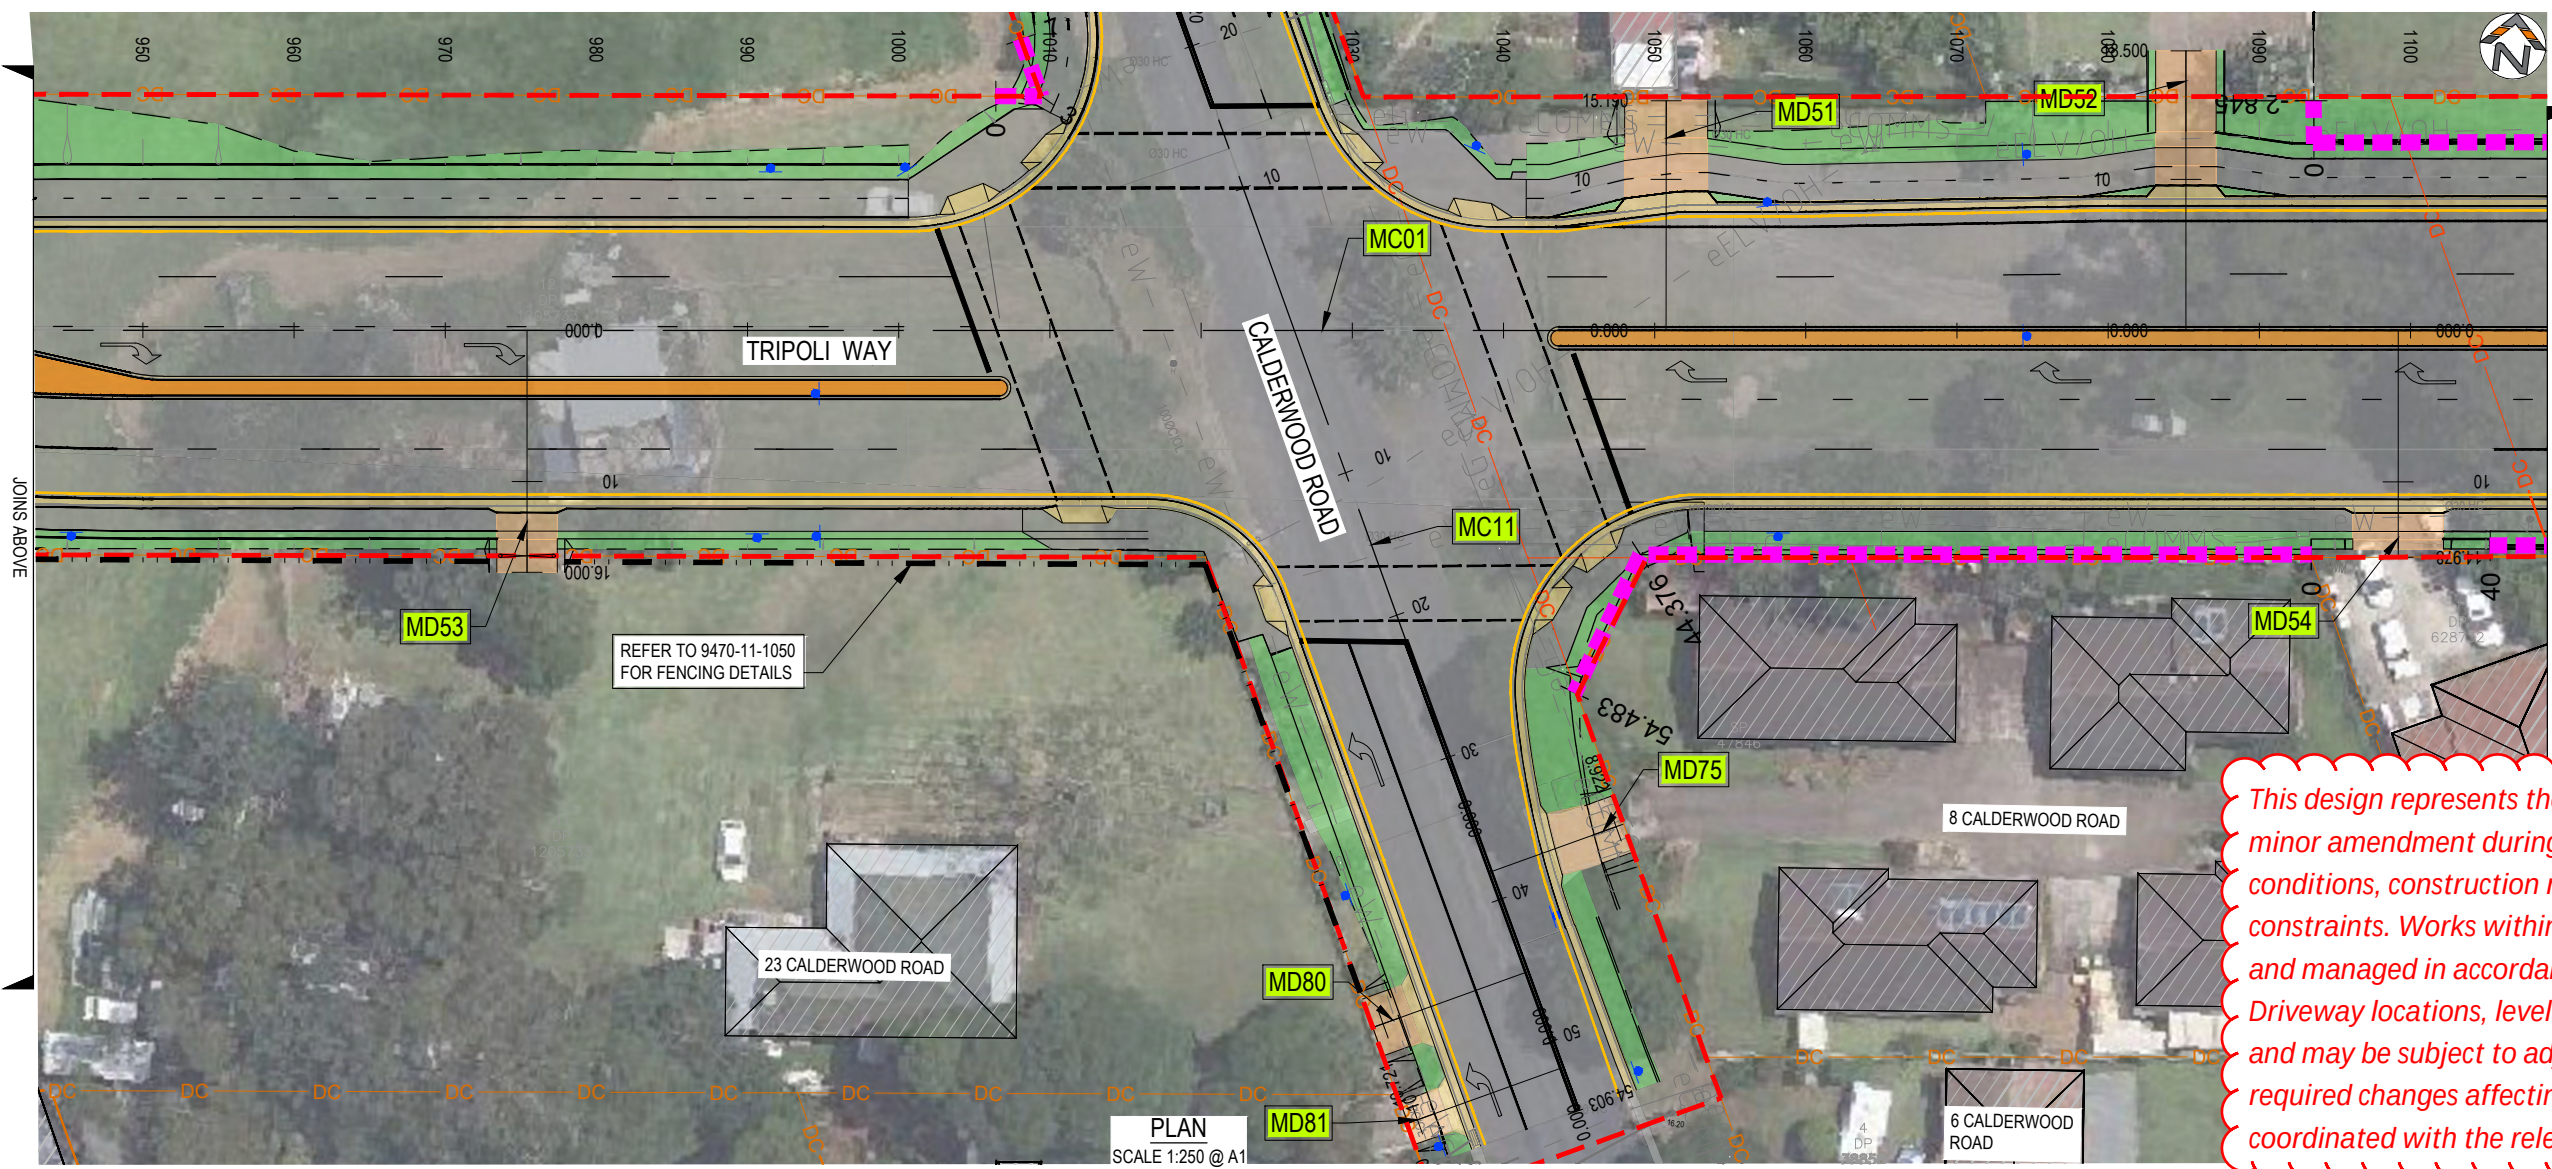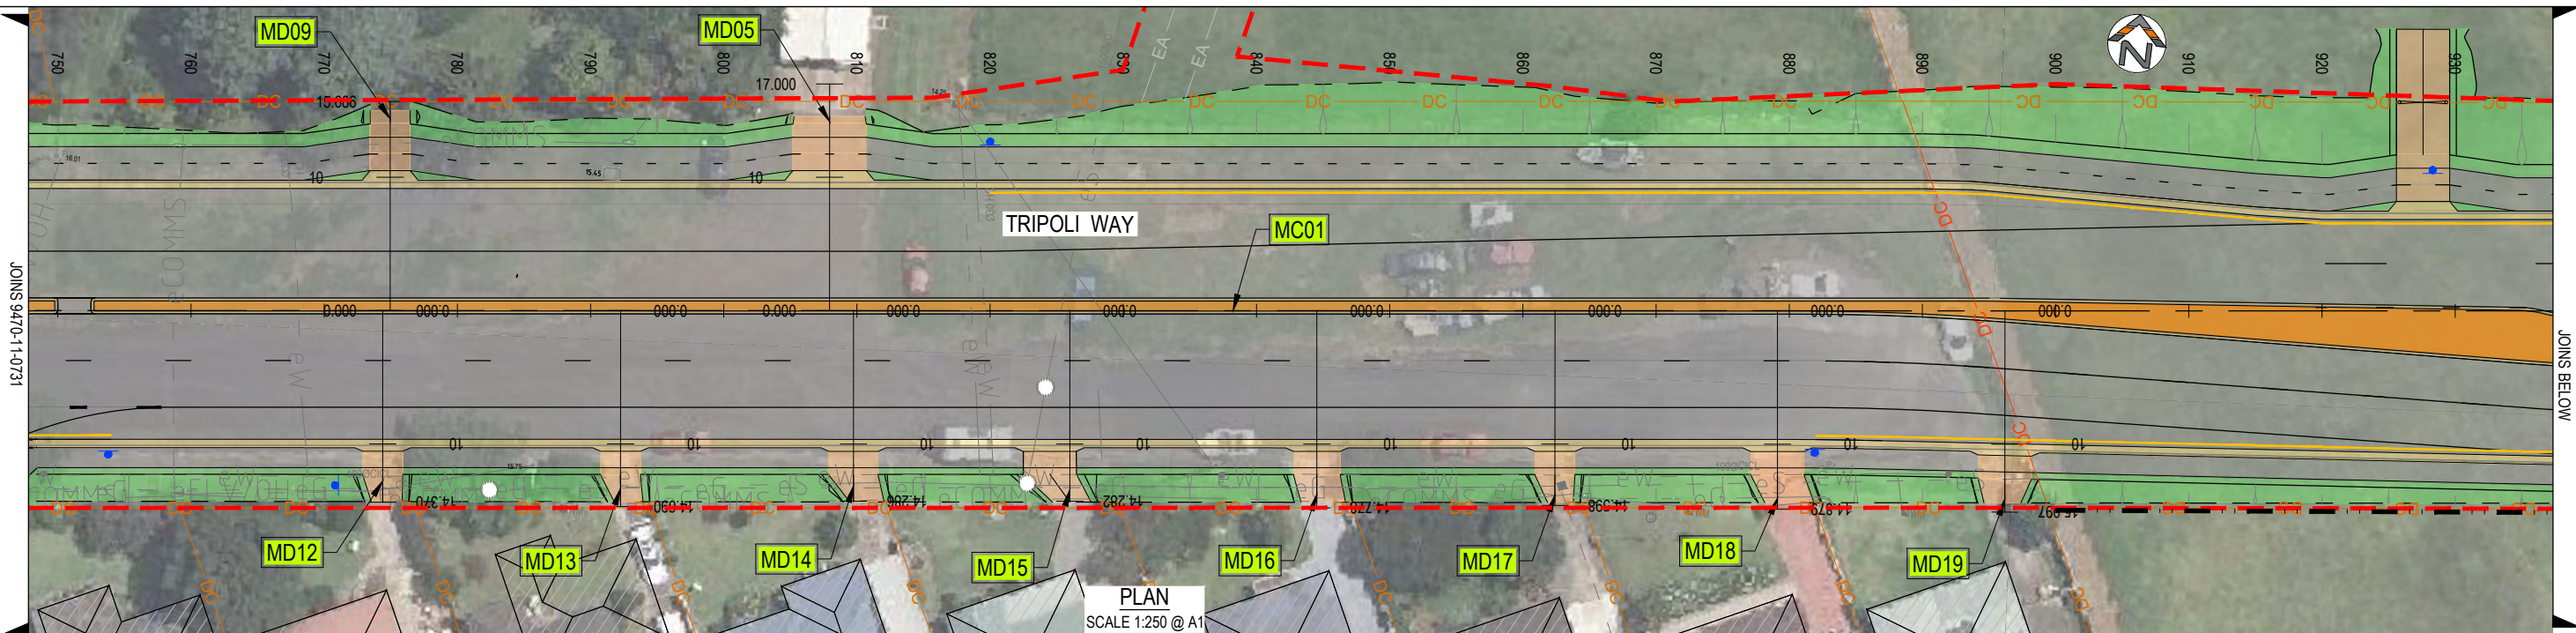

LEGEND	
MC01	CONTROL ALIGNMENT LABEL
—+—+—	CONTROL ALIGNMENT
---	NEW ROAD BOUNDARY
---	CADASTRAL BOUNDARY
---	EXISTING FENCE
---	EXISTING PAVEMENT
---	NEW PAVEMENT

This design represents the proposed works and is subject to minor amendment during construction to accommodate site conditions, construction requirements and other relevant constraints. Works within the road reserve will be undertaken and managed in accordance with Council requirements. Driveway locations, levels and tie-ins shown are indicative and may be subject to adjustment during construction. Any required changes affecting individual properties will be coordinated with the relevant property owner

REV.	DESCRIPTION	DRAWN	DESIGNED	VERIFIED	APPROVED	DATE
2	ISSUED FOR CONSTRUCTION	LW	TTN	TTN	AN	9/06/2026
1	ISSUED FOR TENDER	LW	TTN	TTN	AN	7/05/2026
0	ISSUED FOR TENDER	LW	TTN	AN	DB	27/03/2026

CLIENT

SHELLHARBOUR CITY COUNCIL

DESIGN TEAM

INDESCO
www.indesco.com.au

SCALE

0 2.5 5.0 7.5 10
5 2.5 1:250 @ A1

PROJECT TITLE

TRIPOLI WAY EXTENSION

TRIPOLI WAY FROM - BROUGHTON AVE
TO HAMILTON RD ALBION PARK NSW

CLIENT

SHELLHARBOUR CITY COUNCIL

DRAWING STATUS

ISSUED FOR CONSTRUCTION


SCALE	COORDINATE SYSTEM	DATUM
1:250	MGA 2020 ZONE 56	AHD
SHEET SIZE	PROJECT NUMBER	
A1	9470-11	

DRAWING TITLE


PROPERTY DRIVEWAY PLAN
SHEET 02

DRAWING NUMBER	REVISION
0732	2

JOINS 9470-1-0732

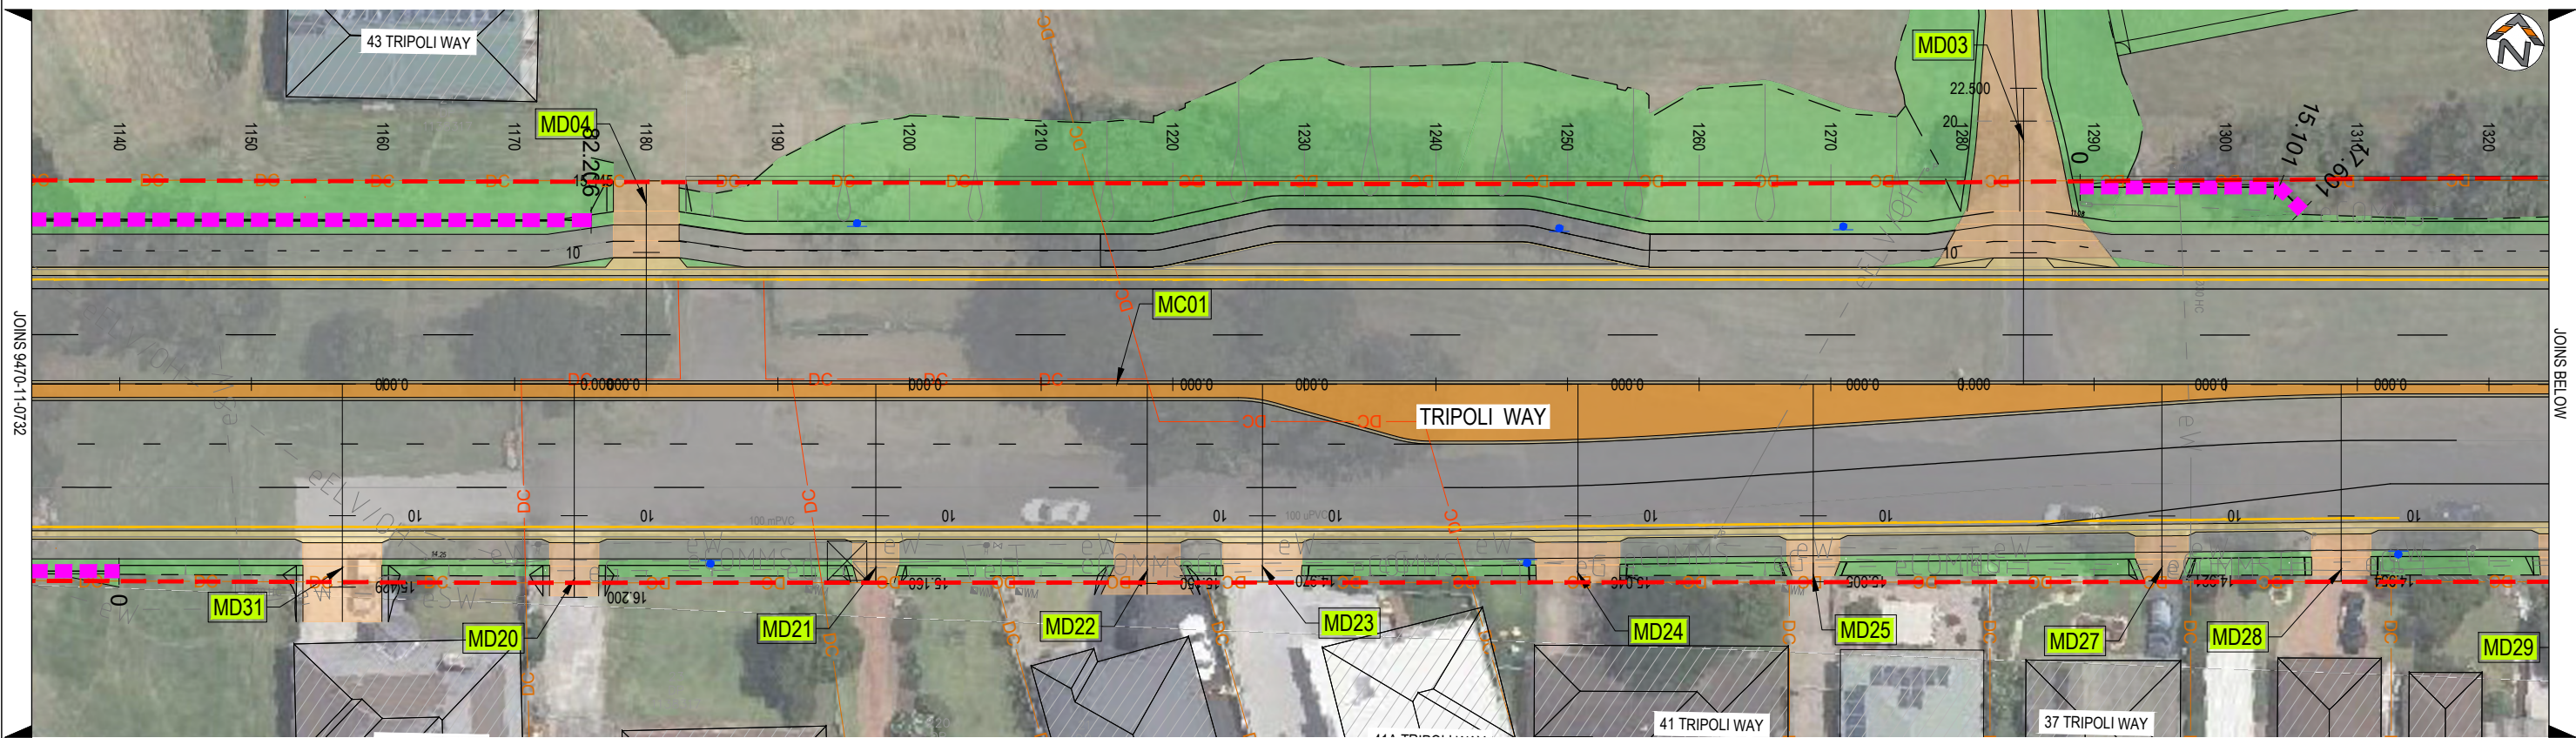

PLAN
SCALE 1:250 @ A1

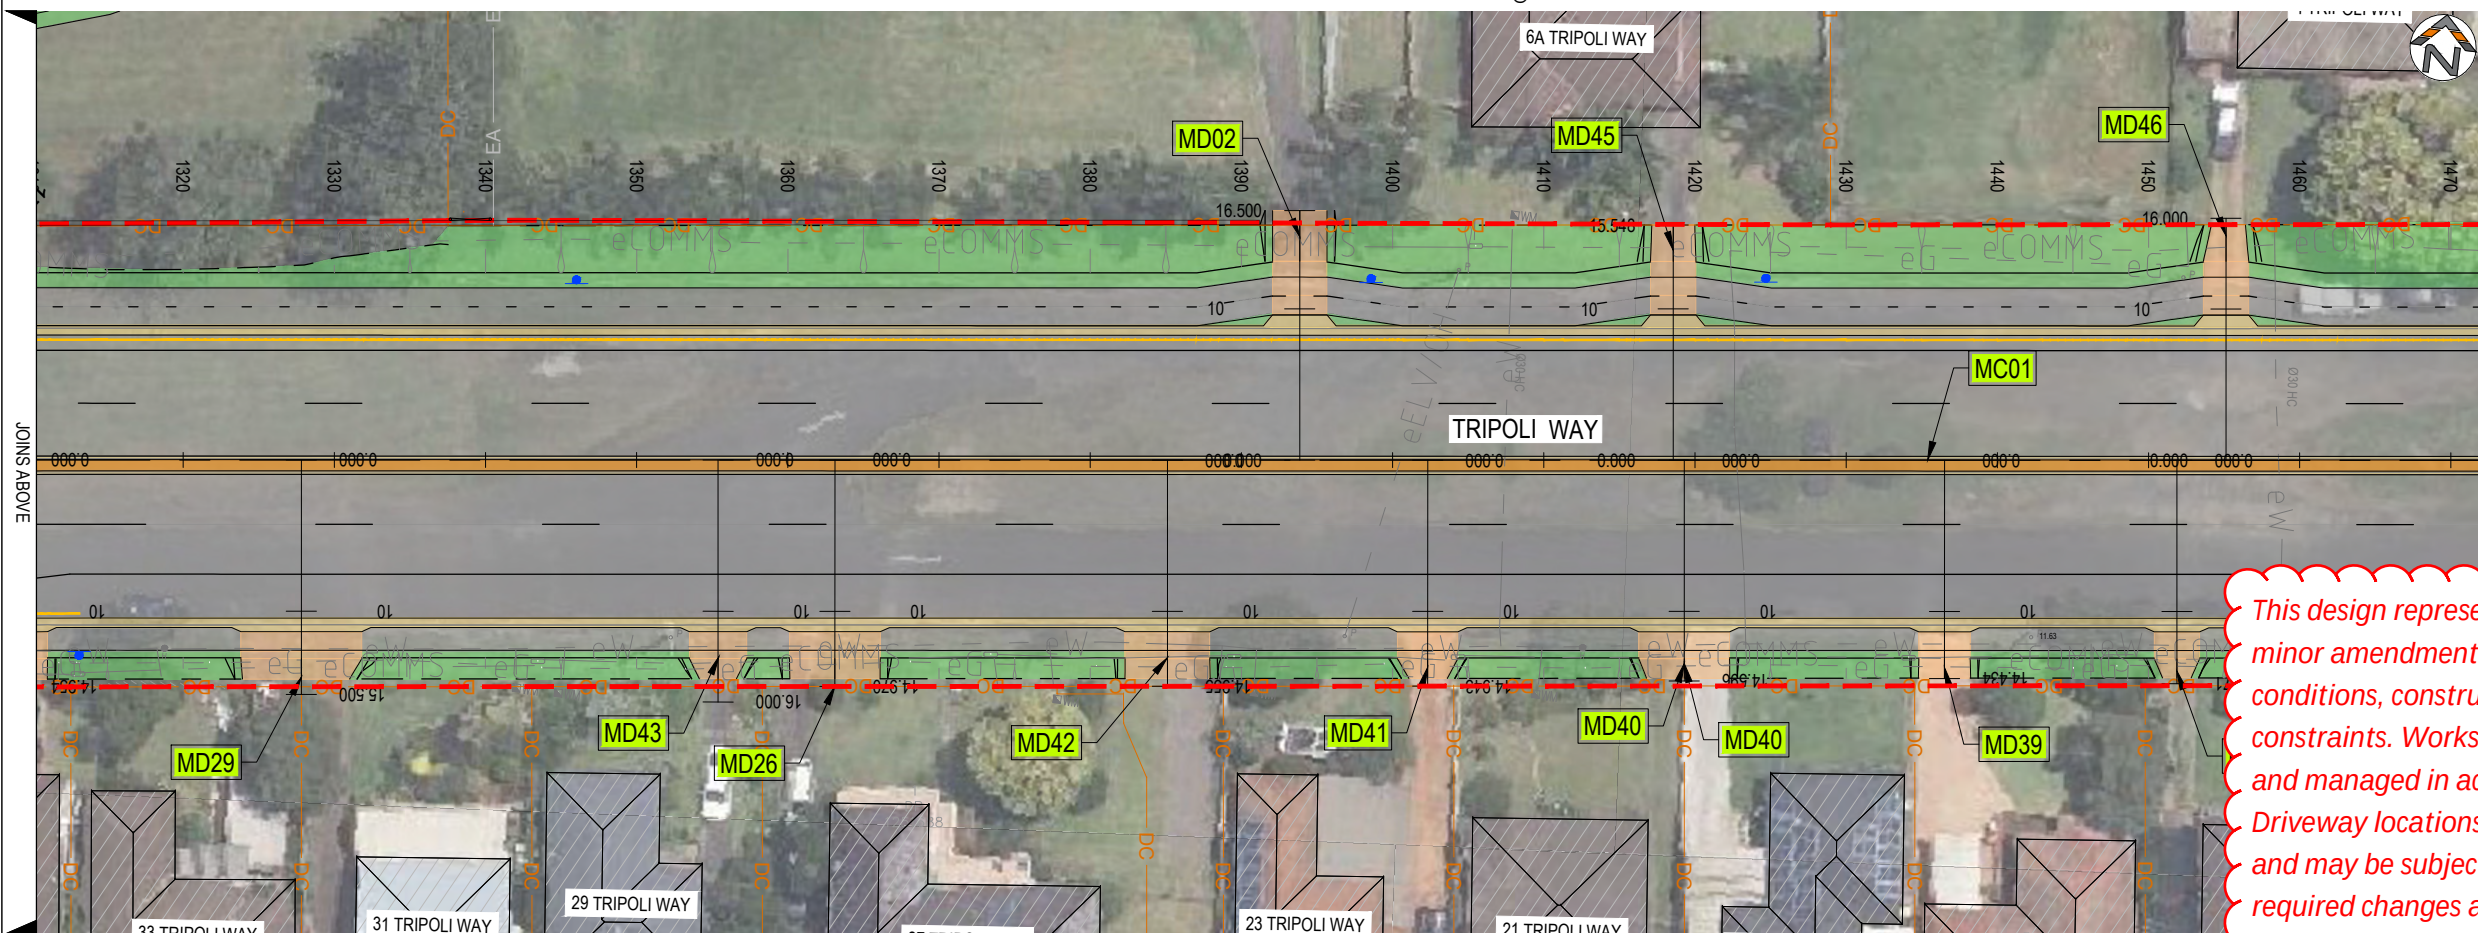


PLAN
SCALE 1:250 @ A1

LEGEND	
MC01	CONTROL ALIGNMENT LABEL
	CONTROL ALIGNMENT
	NEW ROAD BOUNDARY
	CADASTRAL BOUNDARY
	EXISTING FENCE
	EXISTING PAVEMENT
	NEW PAVEMENT
	MEDIAN PAVEMENT
	NEW DRIVEWAY
	W BEAM / THRIE BEAM
	RETAINING WALL

This design represents the proposed works and is subject to minor amendment during construction to accommodate site conditions, construction requirements and other relevant constraints. Works within the road reserve will be undertaken and managed in accordance with Council requirements. Driveway locations, levels and tie-ins shown are indicative and may be subject to adjustment during construction. Any required changes affecting individual properties will be coordinated with the relevant property owner

REV.	DESCRIPTION	DRAWN	DESIGNED	VERIFIED	APPROVED	DATE
2	ISSUED FOR CONSTRUCTION	LW	TTN	TTN	AN	9/06/2026
1	ISSUED FOR TENDER	LW	TTN	TTN	AN	7/05/2026
0	ISSUED FOR TENDER	LW	TTN	AN	DB	27/03/2026

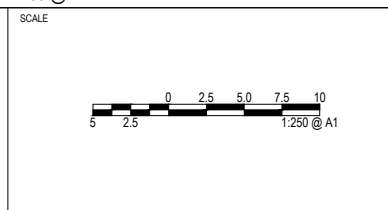


PROJECT TITLE
TRIPOLI WAY EXTENSION

TRIPOLI WAY FROM - BROUGHTON AVE
TO HAMILTON RD ALBION PARK NSW


CLIENT
SHELLHARBOUR CITY COUNCIL
DRAWING STATUS
ISSUED FOR CONSTRUCTION
SCALE
1:250
COORDINATE SYSTEM
MGA 2020 ZONE 56
DATUM
AHD
SHEET SIZE
A1
PROJECT NUMBER
9470-11

DRAWING TITLE
**PROPERTY DRIVEWAY PLAN
SHEET 03**
DRAWING NUMBER
0733
REVISION
2

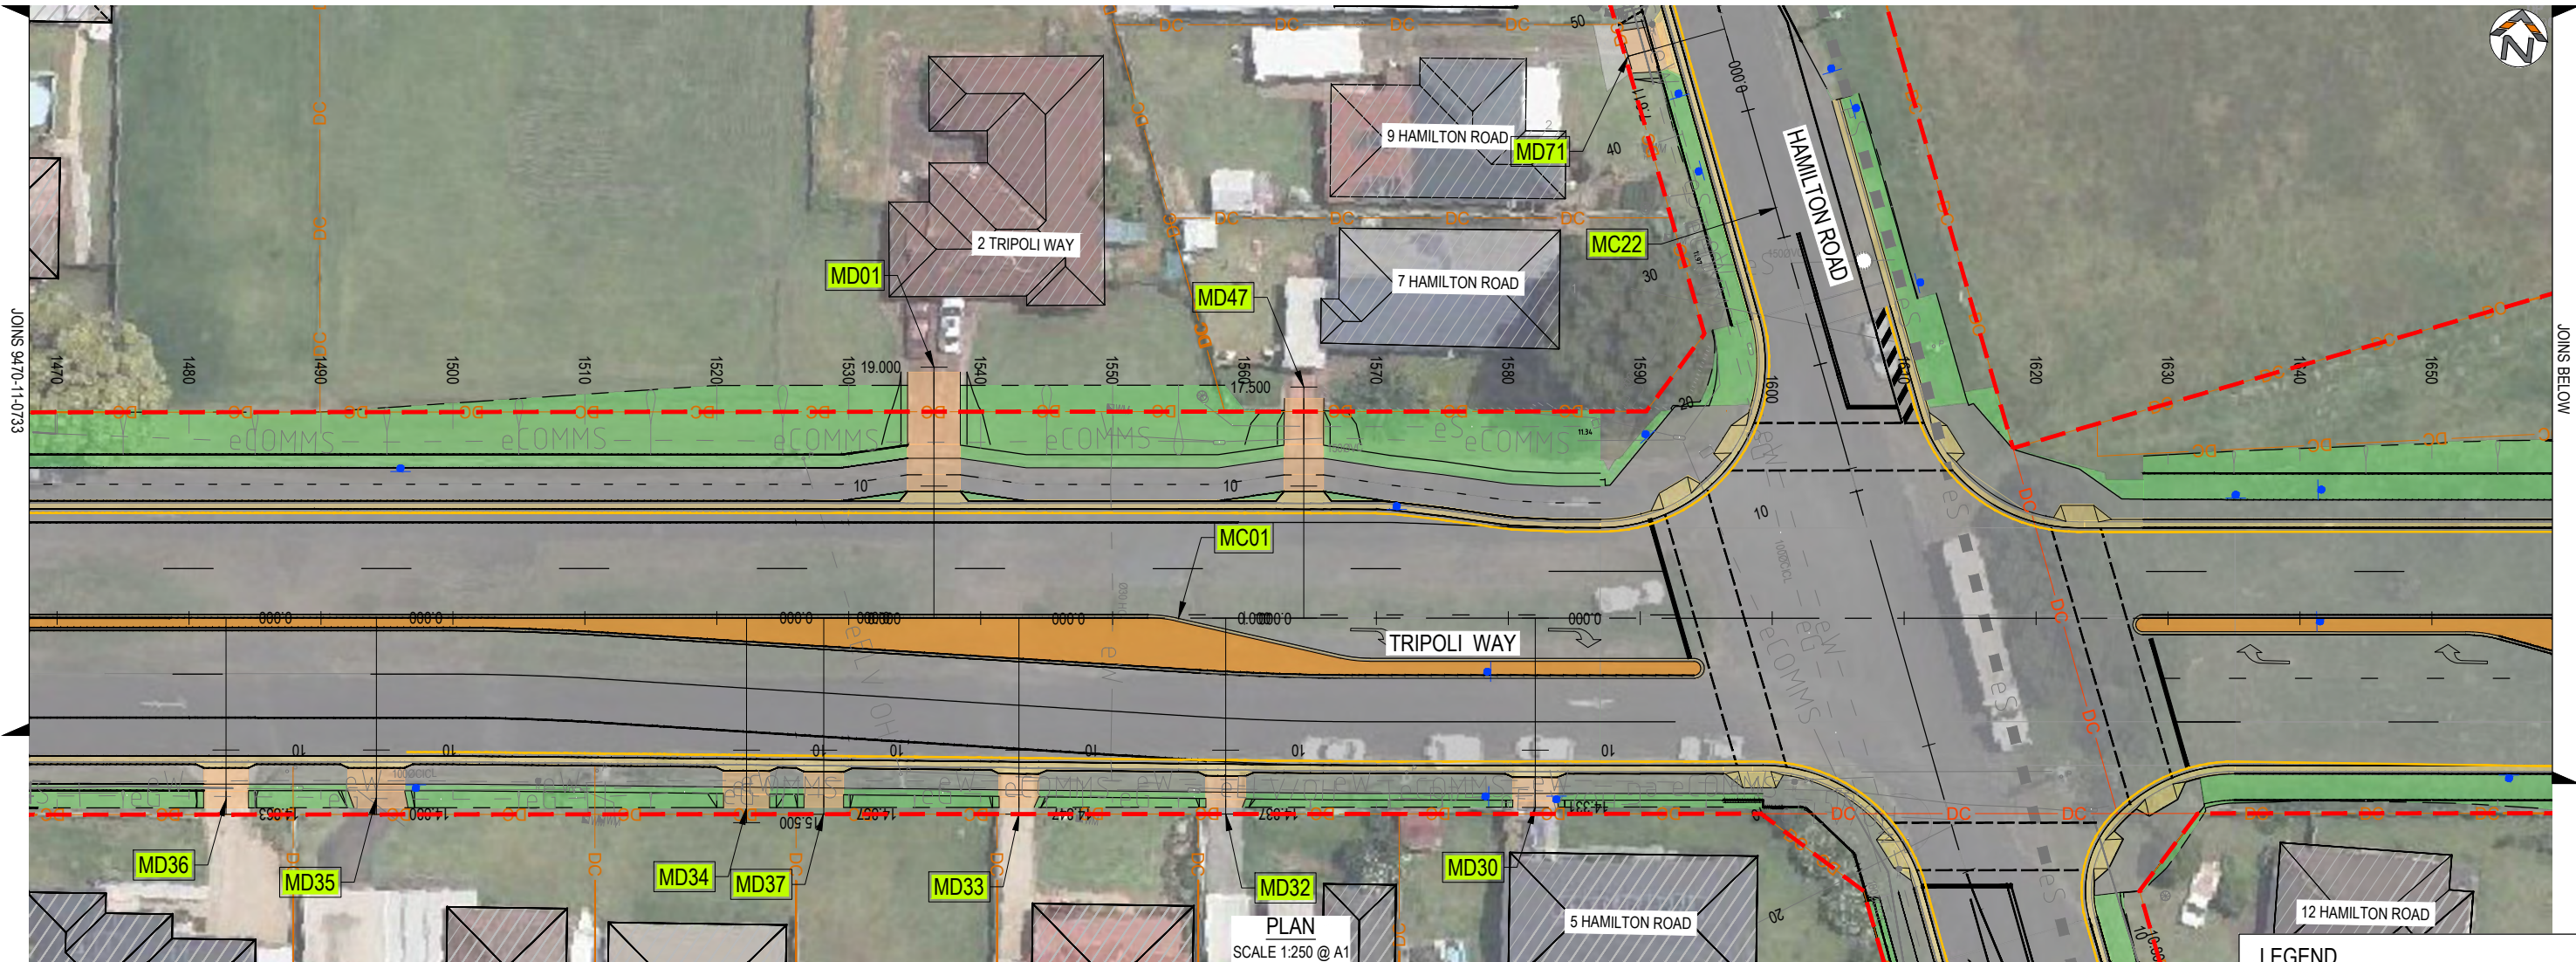

PLAN
SCALE 1:250 @ A1

LEGEND	
MC01	CONTROL ALIGNMENT LABEL
	CONTROL ALIGNMENT
	NEW ROAD BOUNDARY
	CADASTRAL BOUNDARY
	EXISTING FENCE
	EXISTING PAVEMENT
	NEW PAVEMENT
	MEDIAN PAVEMENT

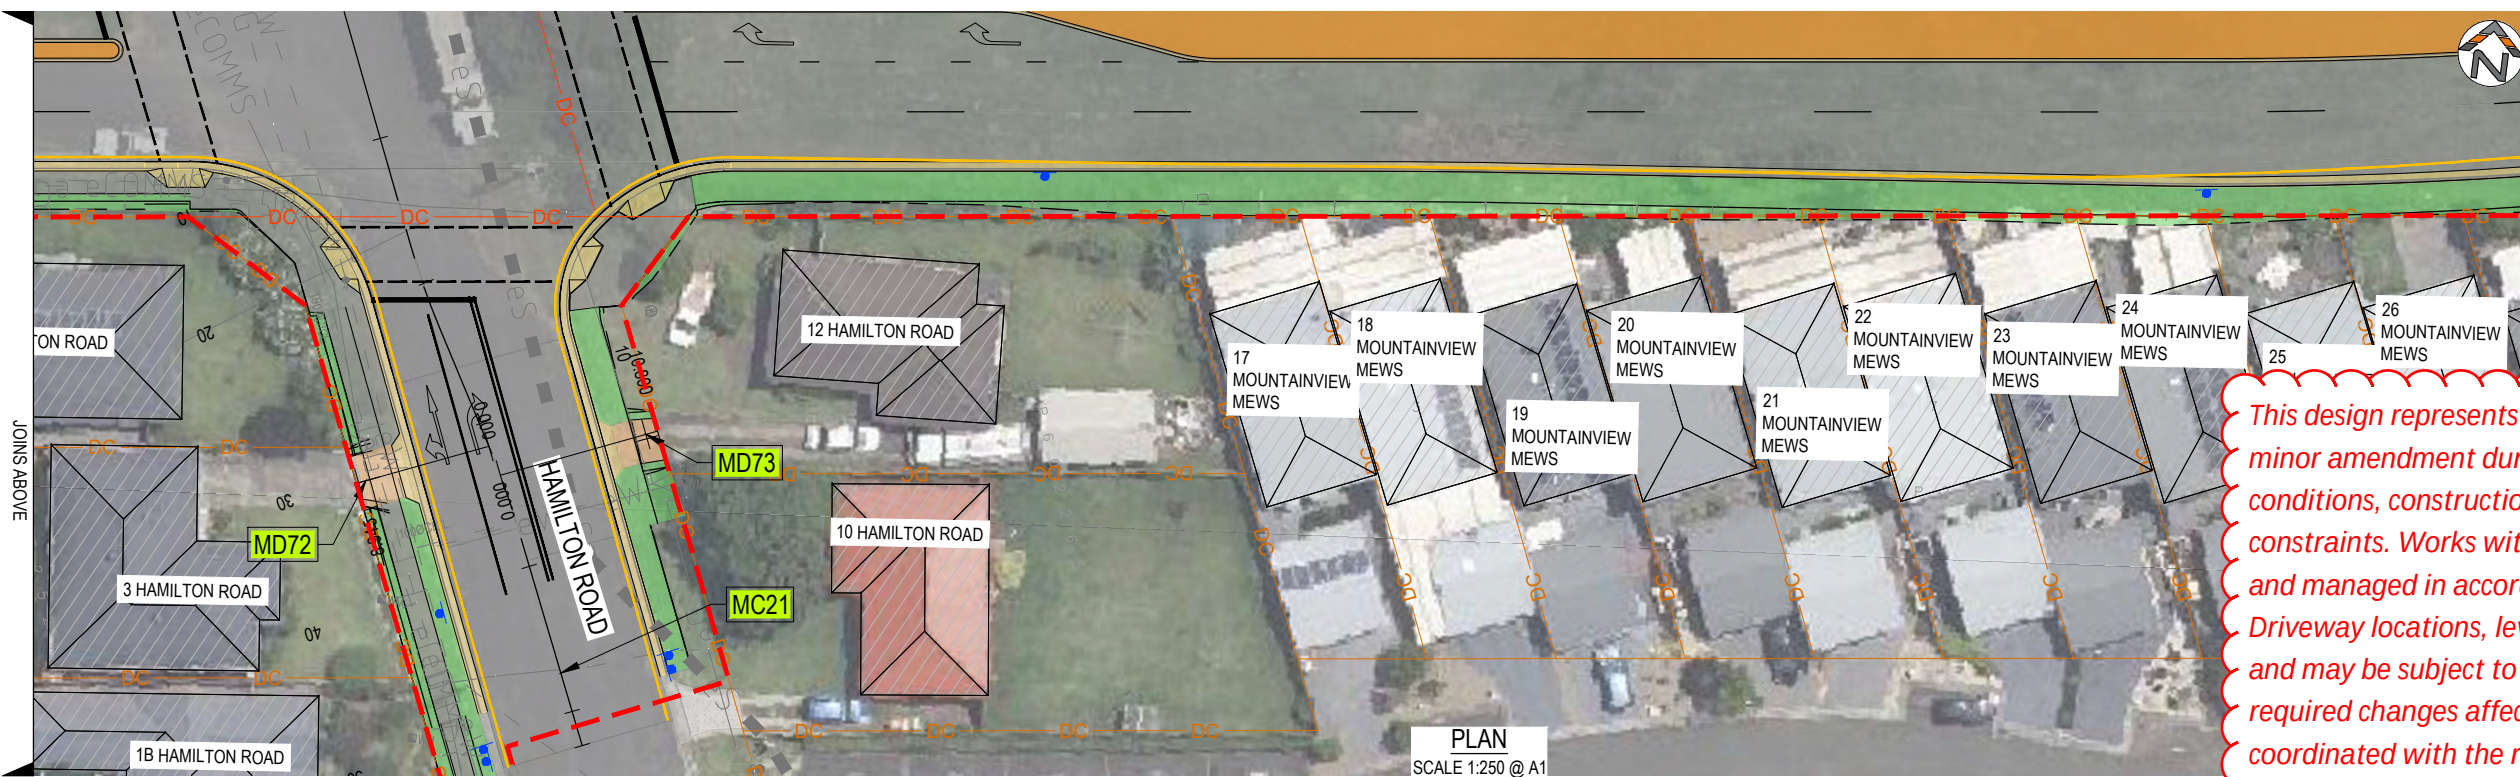

PLAN
SCALE 1:250 @ A1

This design represents the proposed works and is subject to minor amendment during construction to accommodate site conditions, construction requirements and other relevant constraints. Works within the road reserve will be undertaken and managed in accordance with Council requirements. Driveway locations, levels and tie-ins shown are indicative and may be subject to adjustment during construction. Any required changes affecting individual properties will be coordinated with the relevant property owner

REV.	DESCRIPTION	DRAWN	DESIGNED	VERIFIED	APPROVED	DATE
2	ISSUED FOR CONSTRUCTION	LW	TTN	TTN	AN	9/06/2026
1	ISSUED FOR TENDER	LW	TTN	TTN	AN	7/05/2026
0	ISSUED FOR TENDER	LW	TTN	AN	DB	27/03/2026


CLIENT



DESIGN TEAM



SCALE

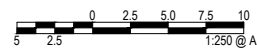

PROJECT TITLE

TRIPOLI WAY EXTENSION

TRIPOLI WAY FROM - BROUGHTON AVE
TO HAMILTON RD ALBION PARK NSW

CLIENT

SHELLHARBOUR CITY COUNCIL

DRAWING STATUS

ISSUED FOR CONSTRUCTION

SCALE

1:250

SHEET SIZE

A1

COORDINATE SYSTEM

MGA 2020 ZONE 56

DATUM

AHD

DRAWING TITLE


PROPERTY DRIVEWAY PLAN
SHEET 04

DRAWING NUMBER

0734

REVISION


2

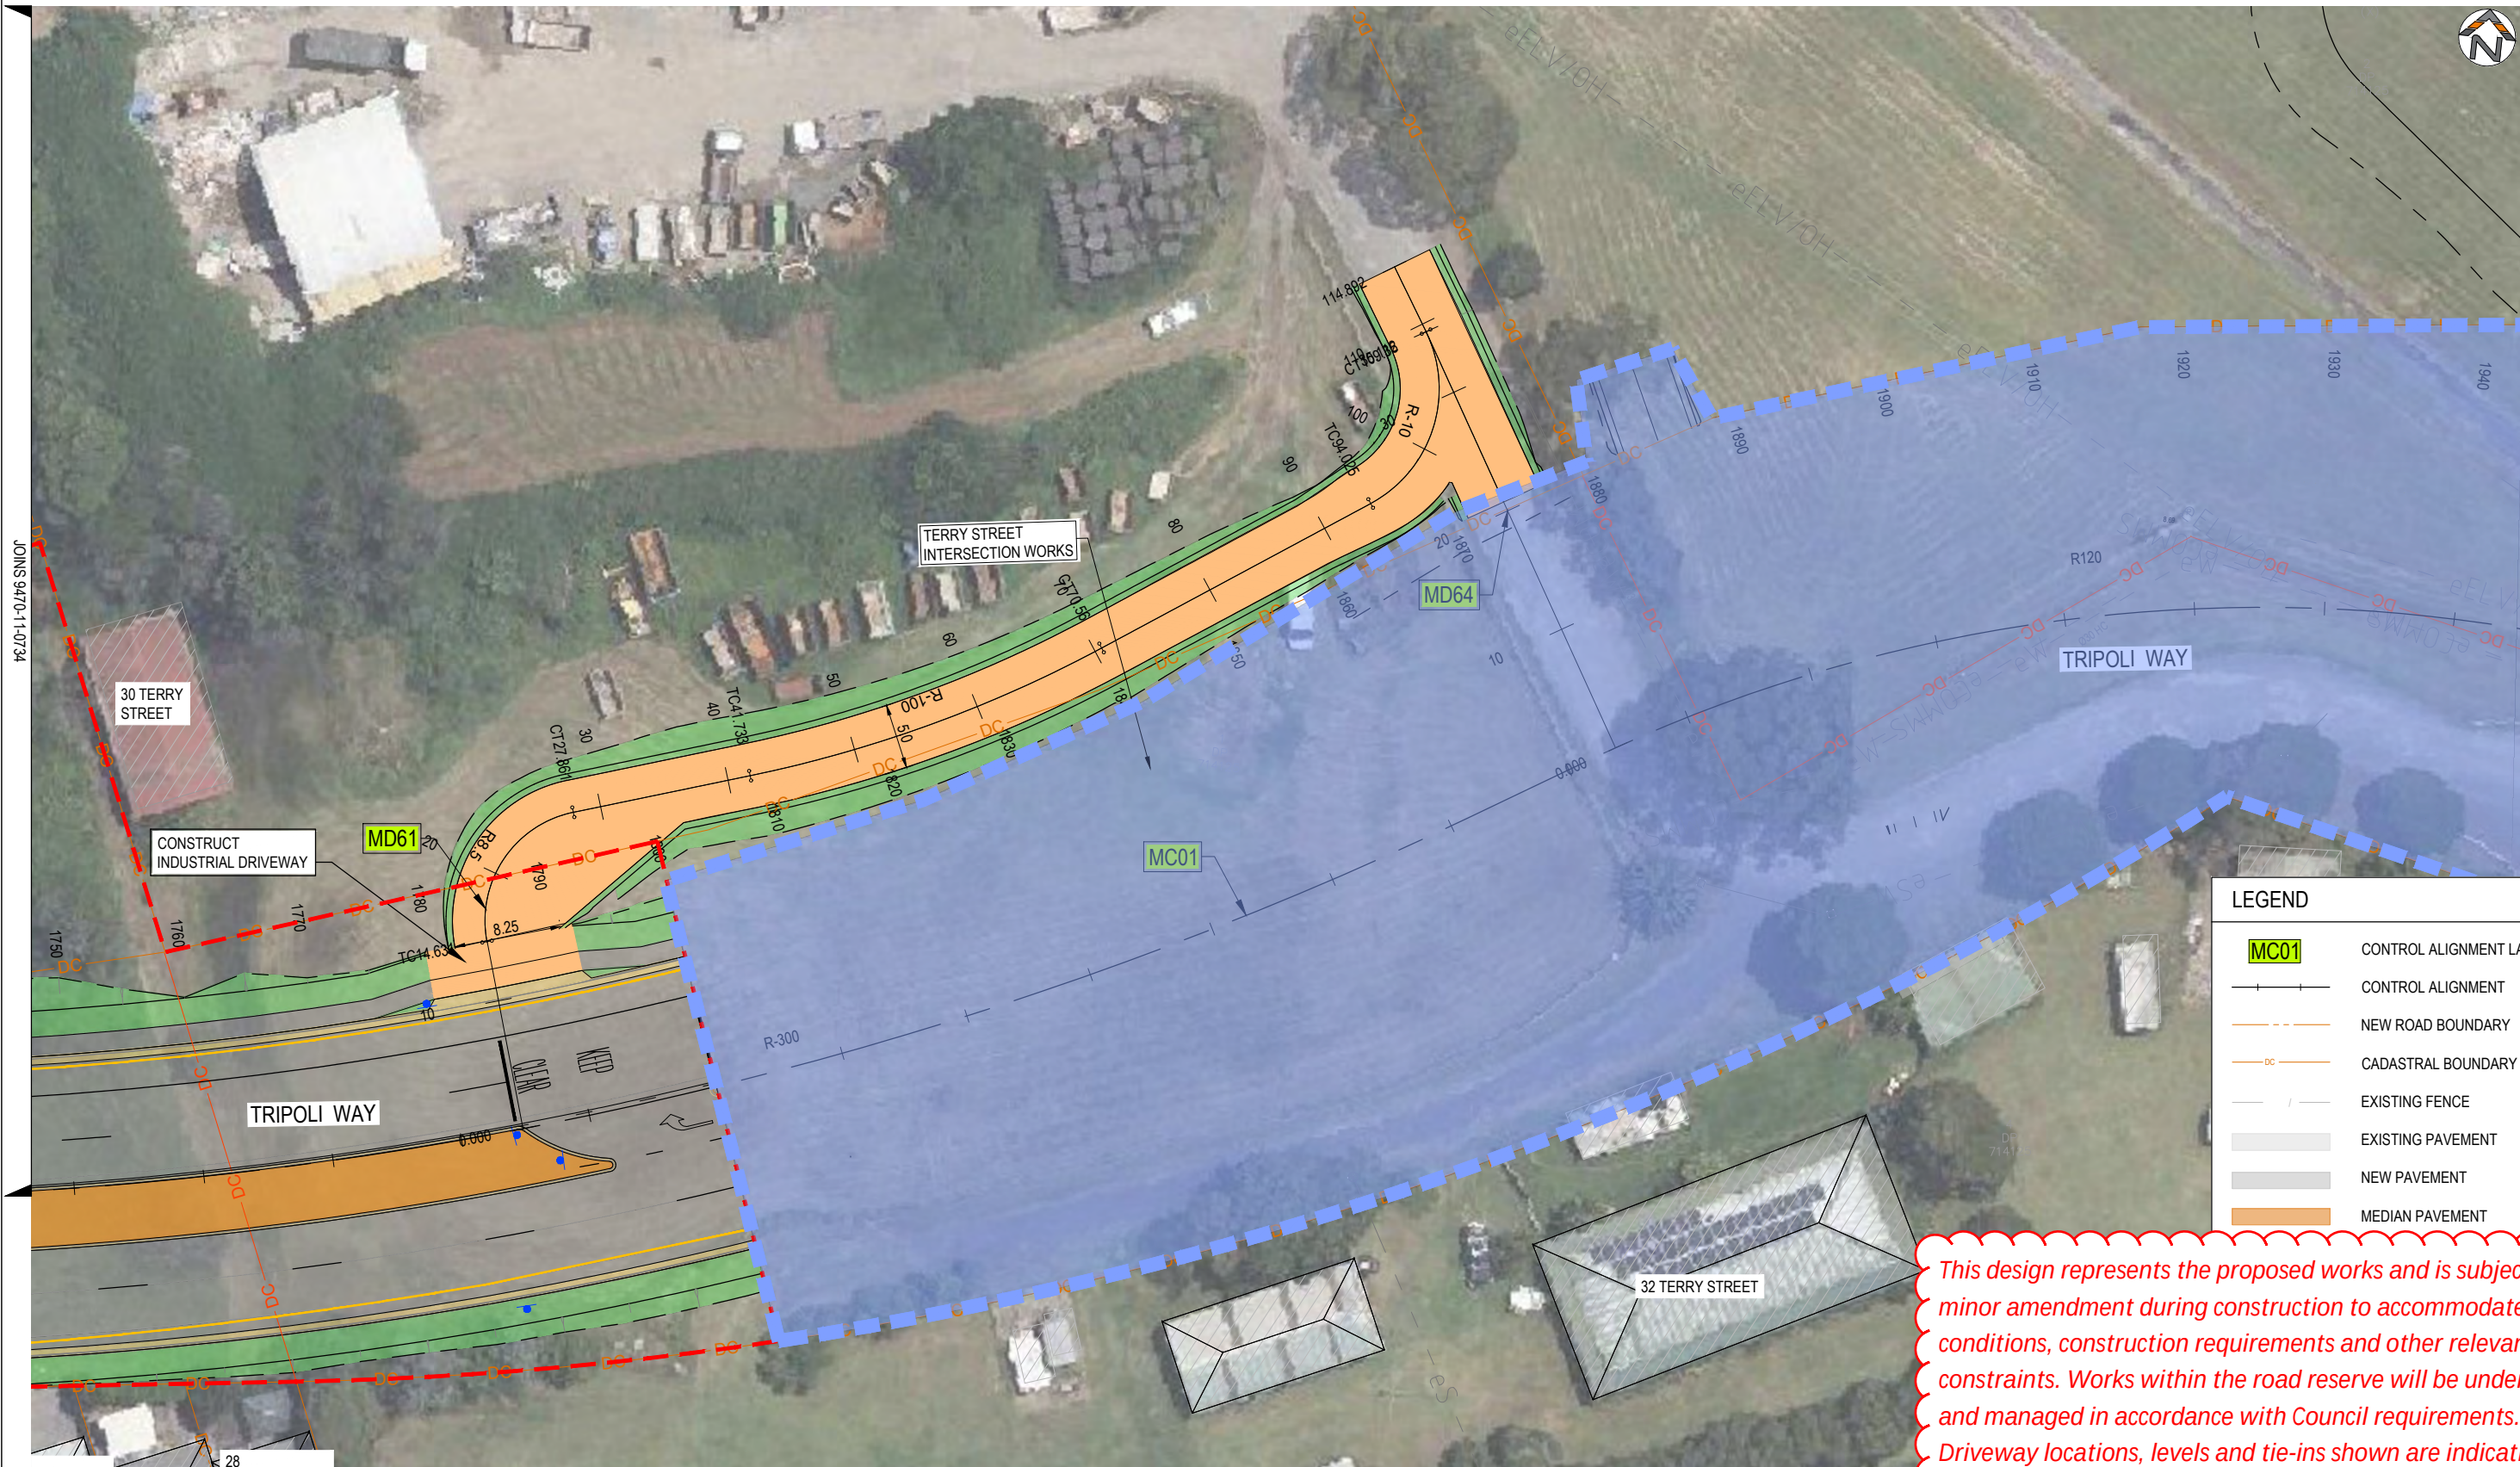

PLAN
SCALE 1:250 @ A1

This design represents the proposed works and is subject to minor amendment during construction to accommodate site conditions, construction requirements and other relevant constraints. Works within the road reserve will be undertaken and managed in accordance with Council requirements. Driveway locations, levels and tie-ins shown are indicative and may be subject to adjustment during construction. Any required changes affecting individual properties will be coordinated with the relevant property owner

REV.	DESCRIPTION	DRAWN	DESIGNED	VERIFIED	APPROVED	DATE
2	ISSUED FOR CONSTRUCTION	LW	TTN	TTN	AN	9/06/2026
1	ISSUED FOR TENDER	LW	TTN	TTN	AN	7/05/2026
0	ISSUED FOR TENDER	LW	TTN	AN	DB	27/03/2026

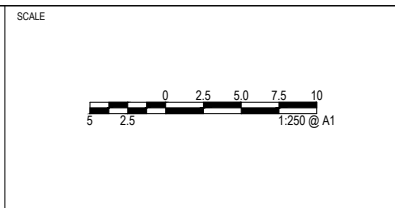


PROJECT TITLE
TRIPOLI WAY EXTENSION


TRIPOLI WAY FROM - BROUGHTON AVE
TO HAMILTON RD ALBION PARK NSW

CLIENT
SHELLHARBOUR CITY COUNCIL
DRAWING STATUS
ISSUED FOR CONSTRUCTION
SCALE
1:250
COORDINATE SYSTEM
MGA 2020 ZONE 56
DATUM
AHD

DRAWING TITLE
PROPERTY DRIVEWAY PLAN
SHEET 05
DRAWING NUMBER
0735
REVISION
2

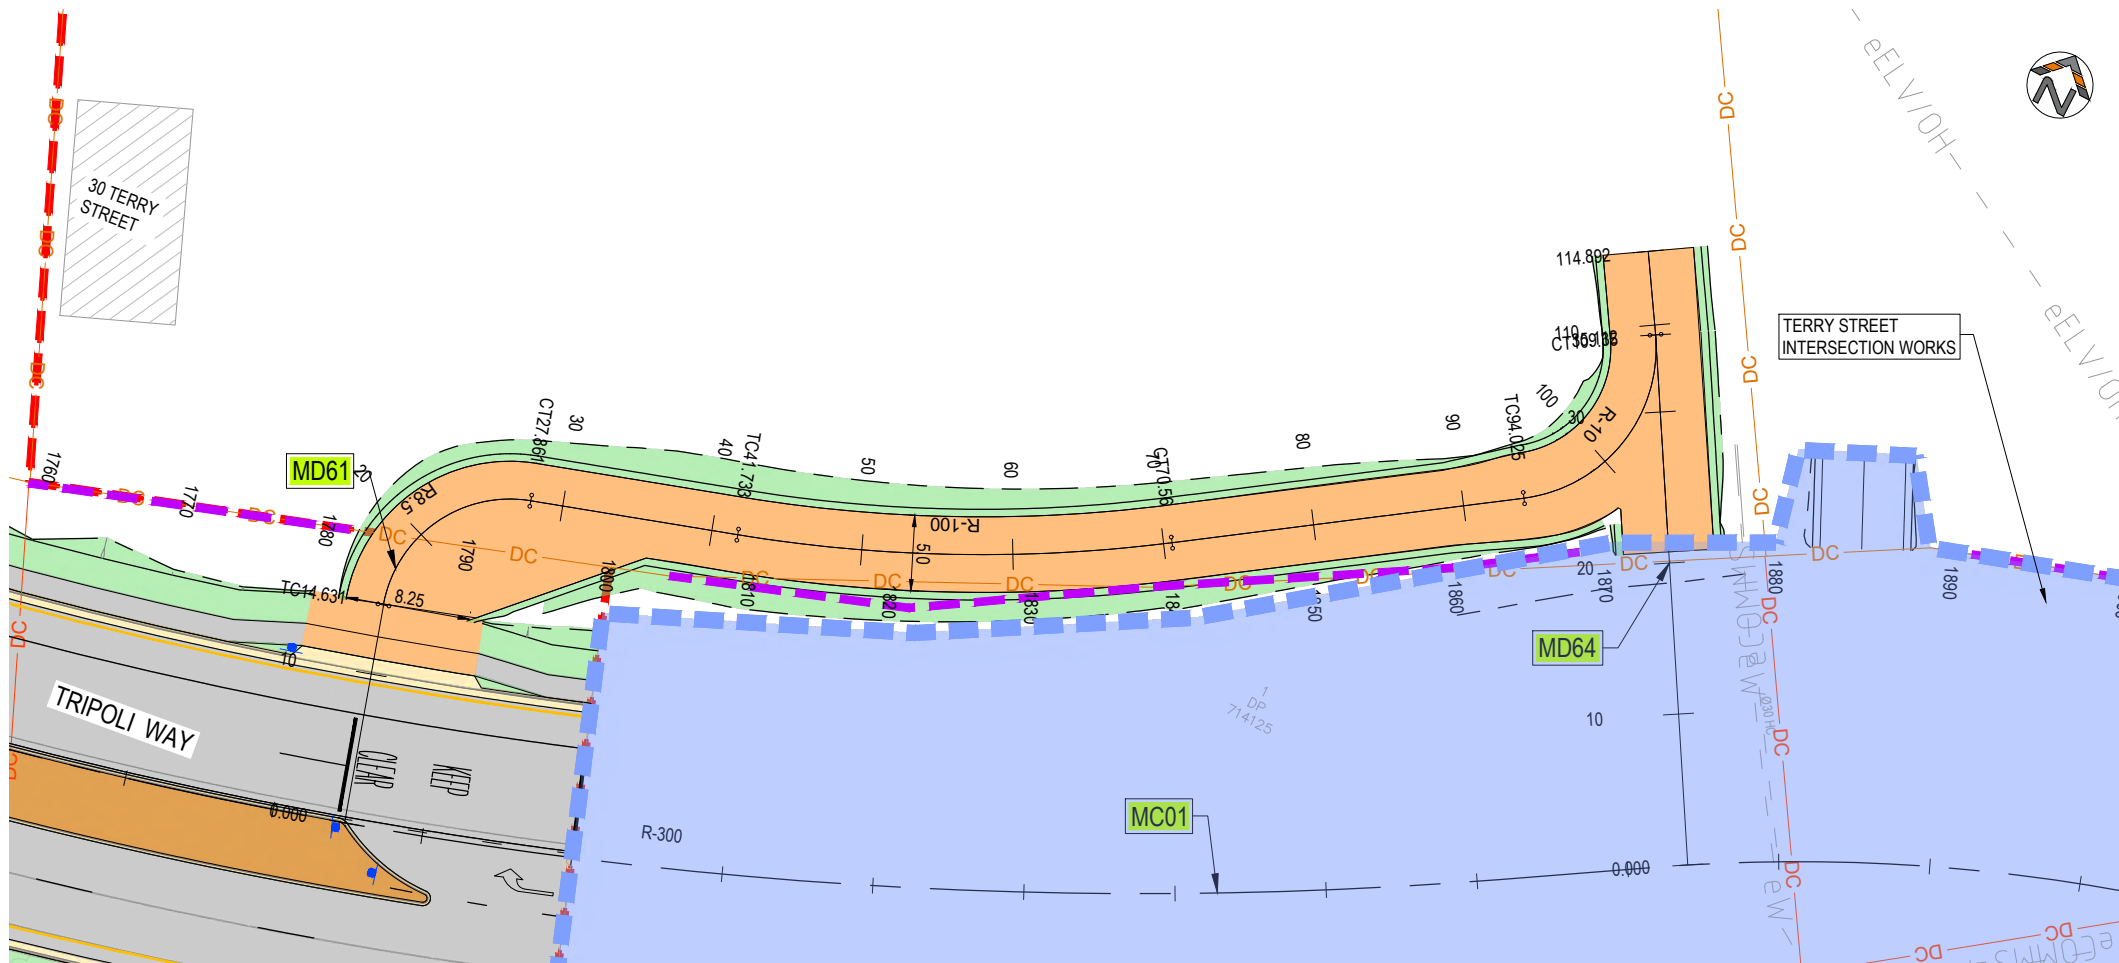

PLAN
SCALE 1:250 @ A1

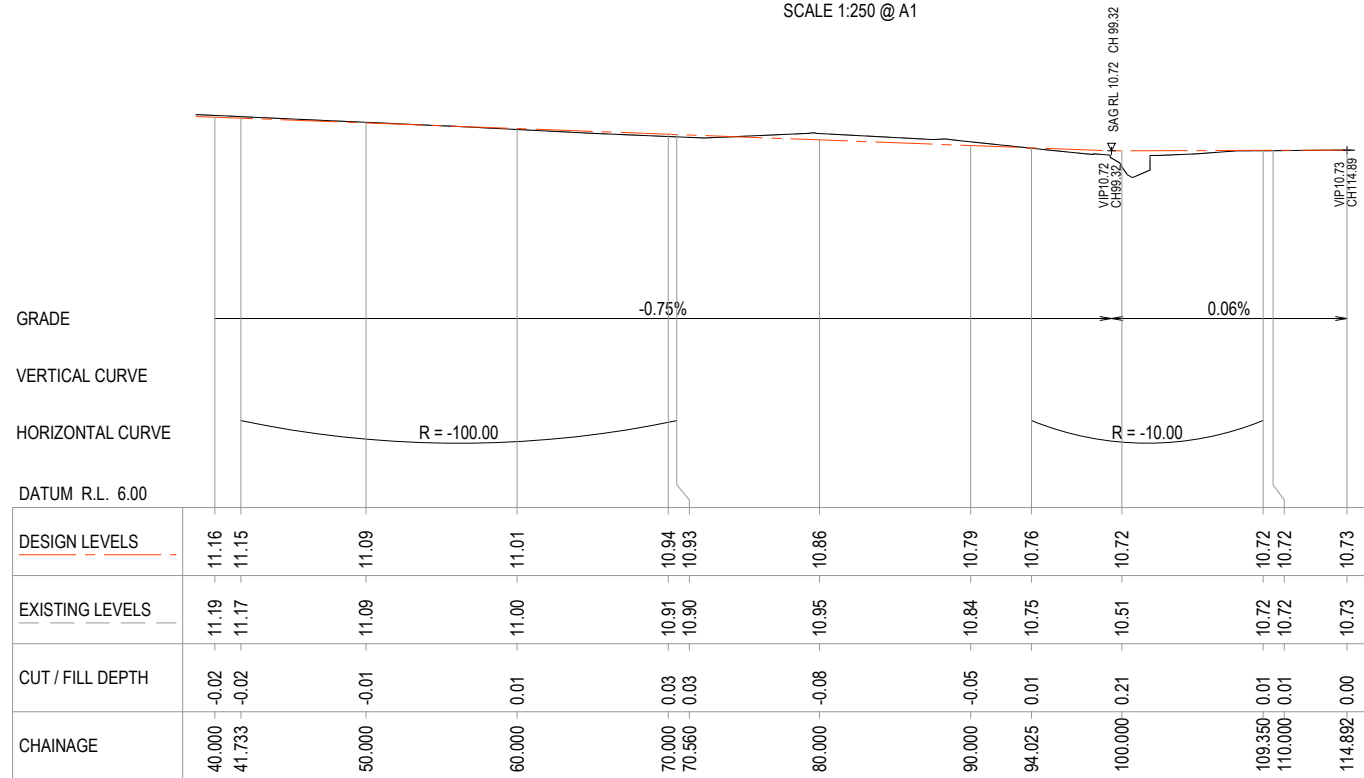

LONGITUDINAL SECTION - MD61

A1 Horizontal Scale 1 : 250
A1 Vertical scale 1 : 50

This design represents the proposed works and is subject to minor amendment during construction to accommodate site conditions, construction requirements and other relevant constraints. Works within the road reserve will be undertaken and managed in accordance with Council requirements. Driveway locations, levels and tie-ins shown are indicative and may be subject to adjustment during construction. Any required changes affecting individual properties will be coordinated with the relevant property owner

LEGEND

MC01	CONTROL ALIGNMENT LABEL
	CONTROL ALIGNMENT
	NEW ROAD BOUNDARY
DC	CADASTRAL BOUNDARY
	EXISTING FENCE
	EXISTING PAVEMENT
	NEW PAVEMENT
	MEDIAN PAVEMENT
	NEW DRIVEWAY
	W BEAM / THRIE BEAM
	RETAINING WALL
	EXISTING TREE


NOTES

- REFER TO 9470-11-0003 FOR GENERAL NOTES AND LEGEND

REV.	DESCRIPTION	DRAWN	DESIGNED	VERIFIED	APPROVED	DATE
2	ISSUED FOR CONSTRUCTION	LW	TTN	TTN	AN	9/06/2026
1	ISSUED FOR TENDER	LW	TTN	TTN	AN	7/05/2026
0	ISSUED FOR TENDER	LW	TTN	AN	DB	27/03/2026



SCALE

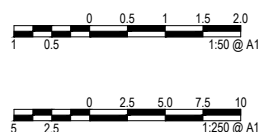

PROJECT TITLE

TRIPOLI WAY EXTENSION

TRIPOLI WAY FROM - BROUGHTON AVE
TO HAMILTON RD ALBION PARK NSW

CLIENT

SHELLHARBOUR CITY COUNCIL

DRAWING STATUS

ISSUED FOR CONSTRUCTION

SCALE

AS SHOWN

SHEET SIZE

A1

COORDINATE SYSTEM

MGA 2020 ZONE 56

DATUM

AHD

PROJECT NUMBER

9470-11

DRAWING TITLE


PROPERTY DRIVEWAY PLAN
AND LONGSECTION MD61

DRAWING NUMBER

0736


REVISION

2

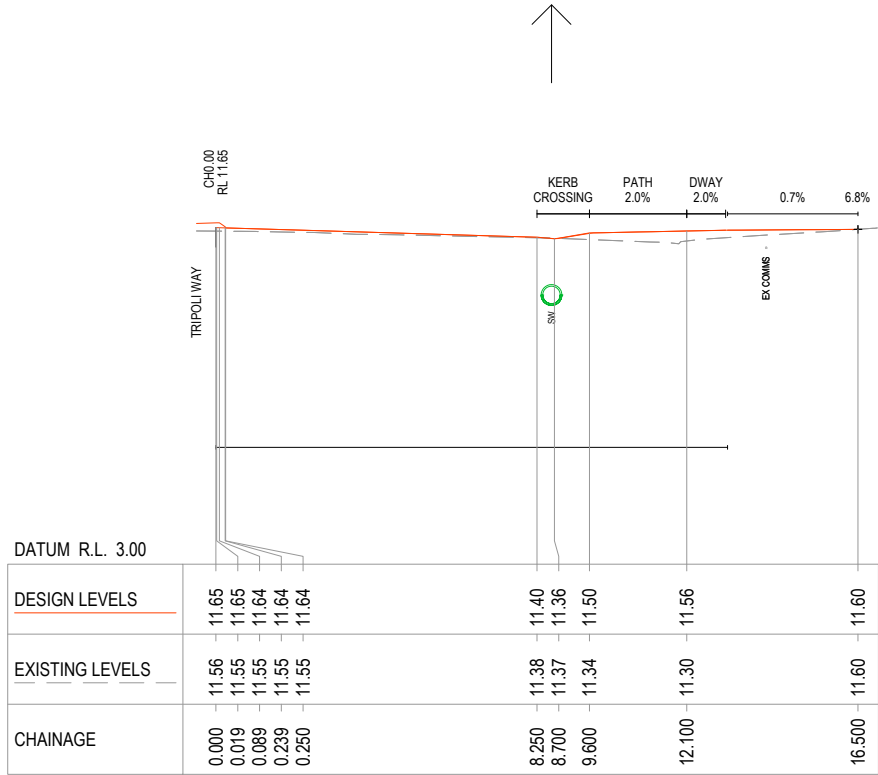


LONGITUDINAL SECTION - MD02

A1 Horizontal Scale 1 : 100
A1 Vertical scale 1 : 100

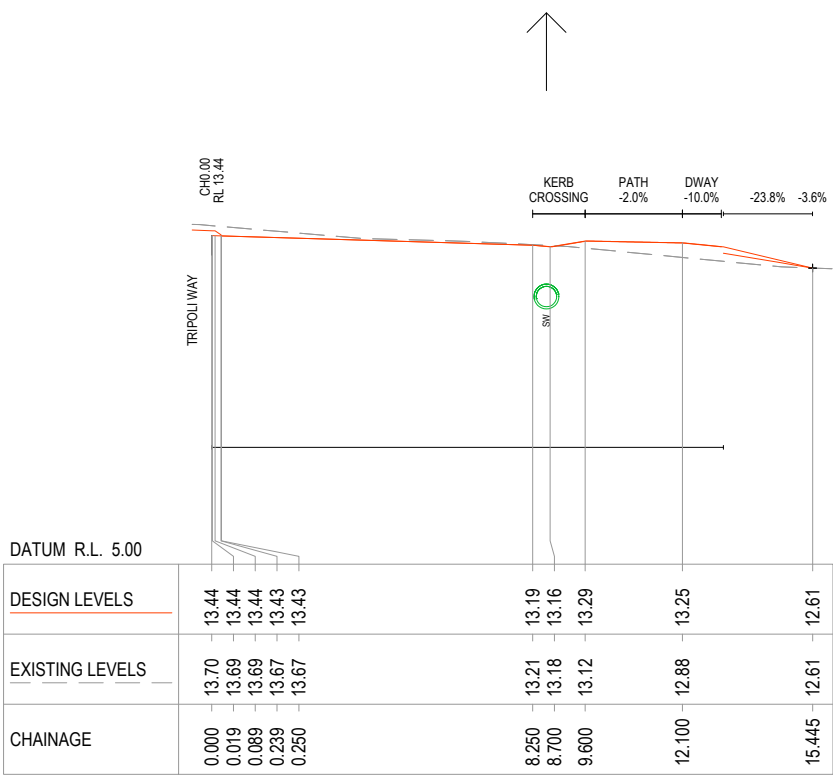


LONGITUDINAL SECTION - MD04

A1 Horizontal Scale 1 : 100
A1 Vertical scale 1 : 100

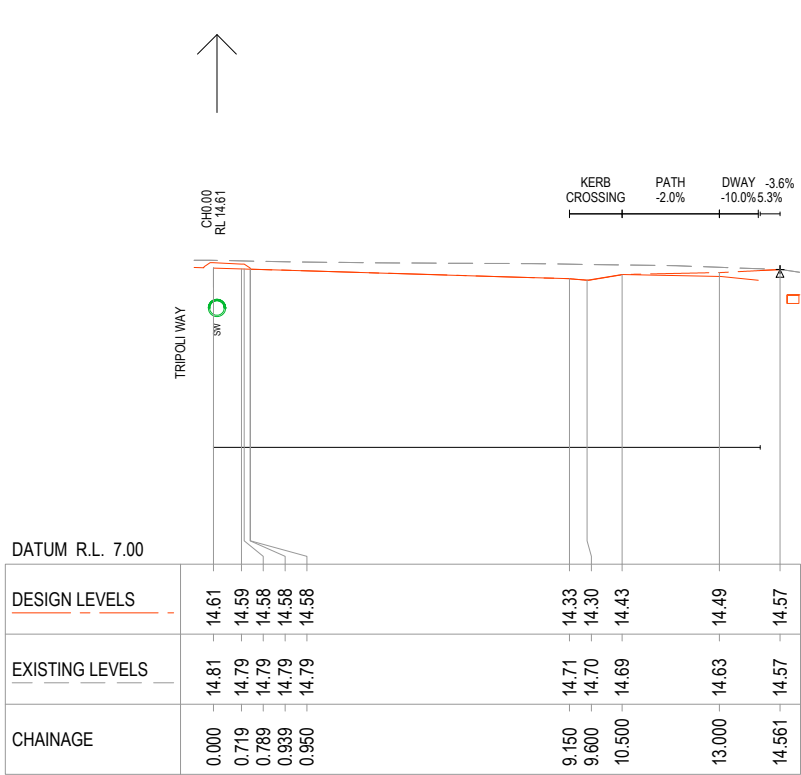


LONGITUDINAL SECTION - MD05

A1 Horizontal Scale 1 : 100
A1 Vertical scale 1 : 100

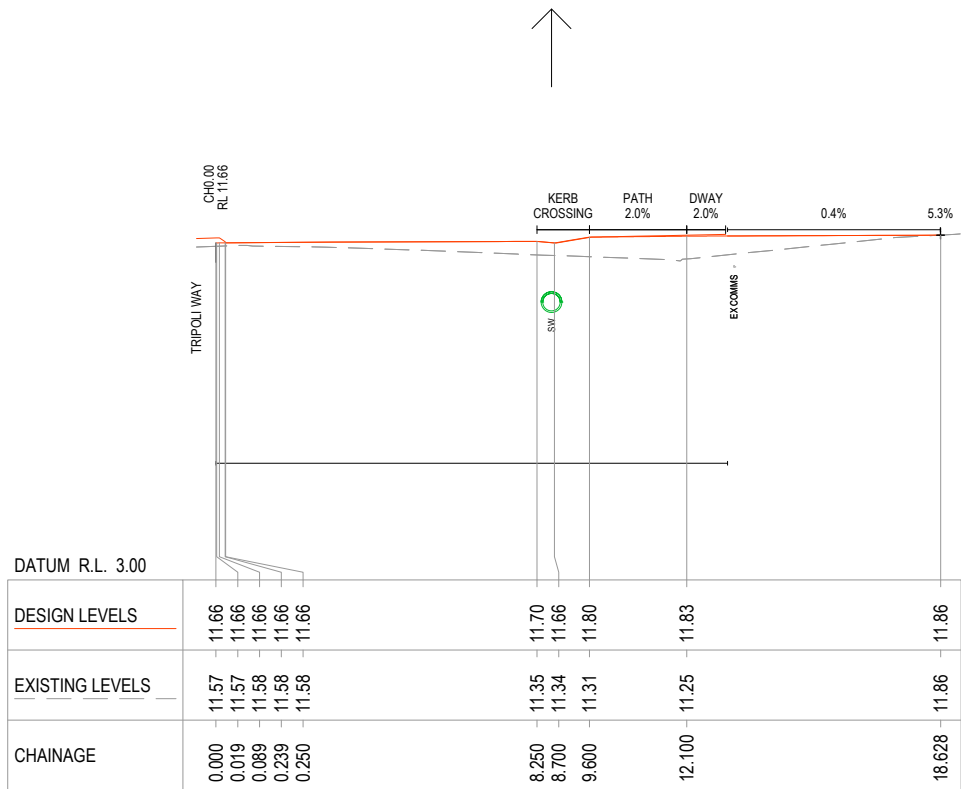

LONGITUDINAL SECTION - MD01

A1 Horizontal Scale 1 : 100
A1 Vertical scale 1 : 100

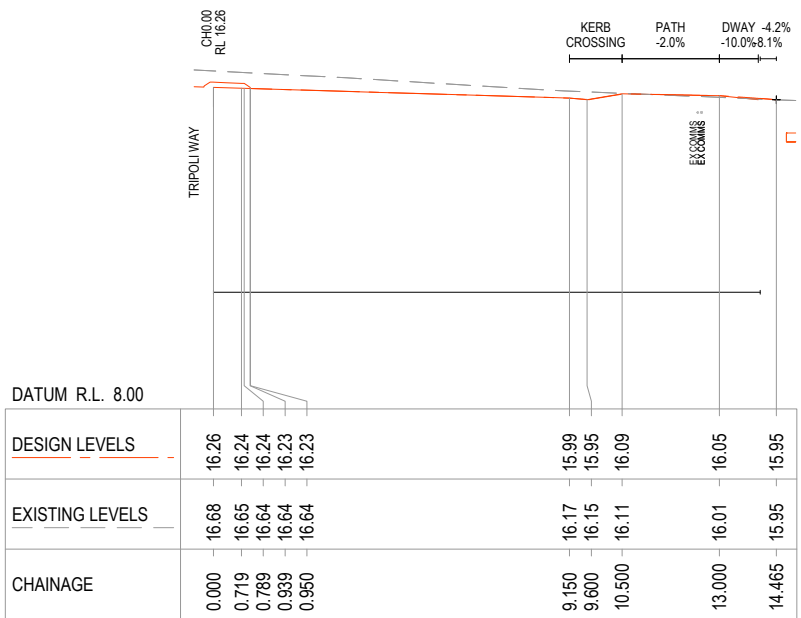


LONGITUDINAL SECTION - MD06

A1 Horizontal Scale 1 : 100
A1 Vertical scale 1 : 100

This design represents the proposed works and is subject to minor amendment during construction to accommodate site conditions, construction requirements and other relevant constraints. Works within the road reserve will be undertaken and managed in accordance with Council requirements. Driveway locations, levels and tie-ins shown are indicative and may be subject to adjustment during construction. Any required changes affecting individual properties will be coordinated with the relevant property owner

REV.	DESCRIPTION	DRAWN	DESIGNED	VERIFIED	APPROVED	DATE
2	ISSUED FOR CONSTRUCTION	LW	TTN	TTN	AN	9/06/2026
1	ISSUED FOR TENDER	LW	TTN	TTN	AN	7/05/2026
0	ISSUED FOR TENDER	LW	TTN	AN	DB	27/03/2026

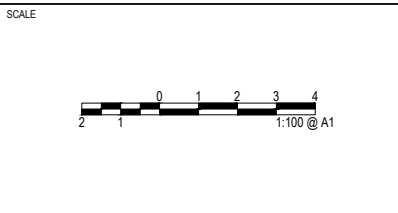

PROJECT TITLE
TRIPOLI WAY EXTENSION

TRIPOLI WAY FROM - BROUGHTON AVE
TO HAMILTON RD ALBION PARK NSW

CLIENT
SHELLHARBOUR CITY COUNCIL

DRAWING STATUS
ISSUED FOR CONSTRUCTION

SCALE
1:100

COORDINATE SYSTEM
MGA 2020 ZONE 56

DATUM
AHD


SHEET SIZE
A1

PROJECT NUMBER
9470-11

DRAWING TITLE
DRIVEWAY DETAILS
SHEET 01


DRAWING NUMBER
0741

REVISION
2

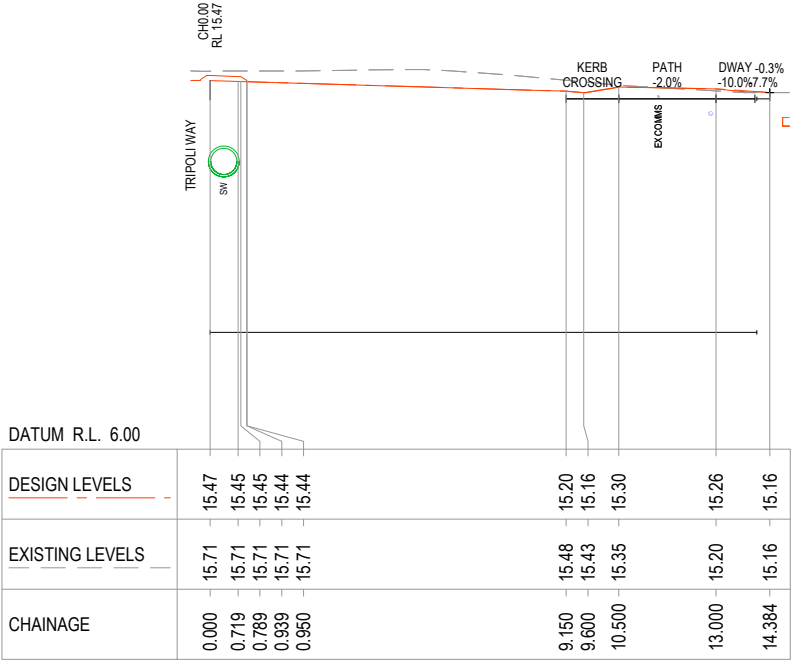


LONGITUDINAL SECTION - MD08

A1 Horizontal Scale 1 : 100
A1 Vertical scale 1 : 100

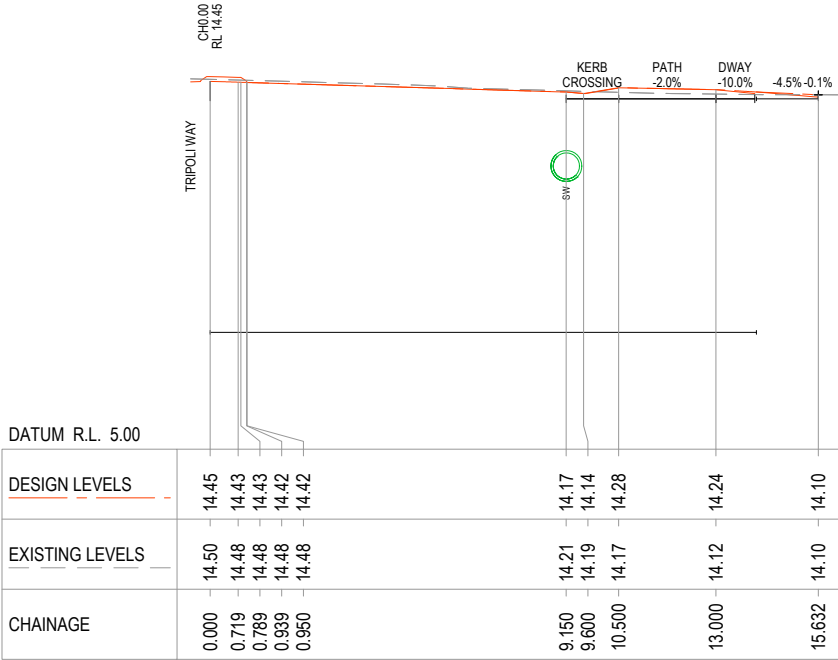


LONGITUDINAL SECTION - MD10

A1 Horizontal Scale 1 : 100
A1 Vertical scale 1 : 100

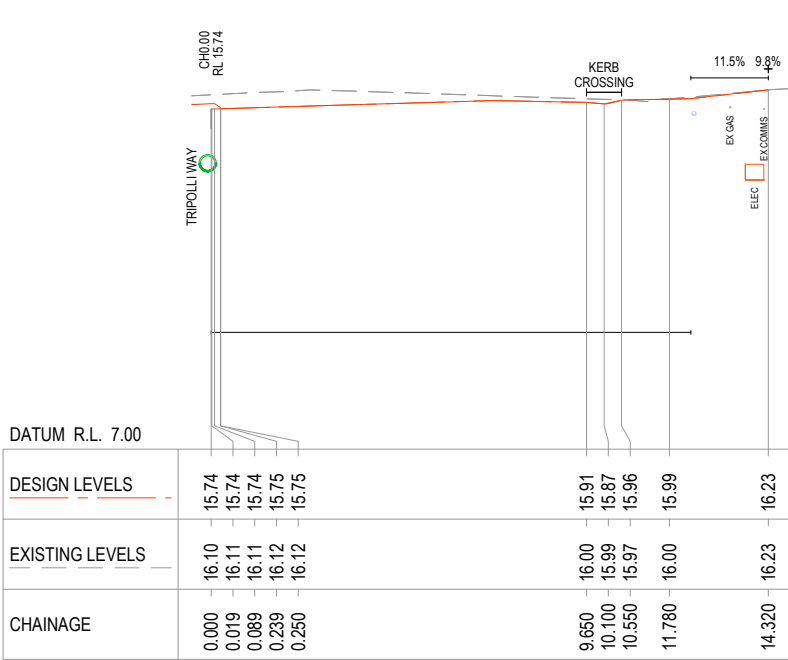


LONGITUDINAL SECTION - MD12

A1 Horizontal Scale 1 : 100
A1 Vertical scale 1 : 100

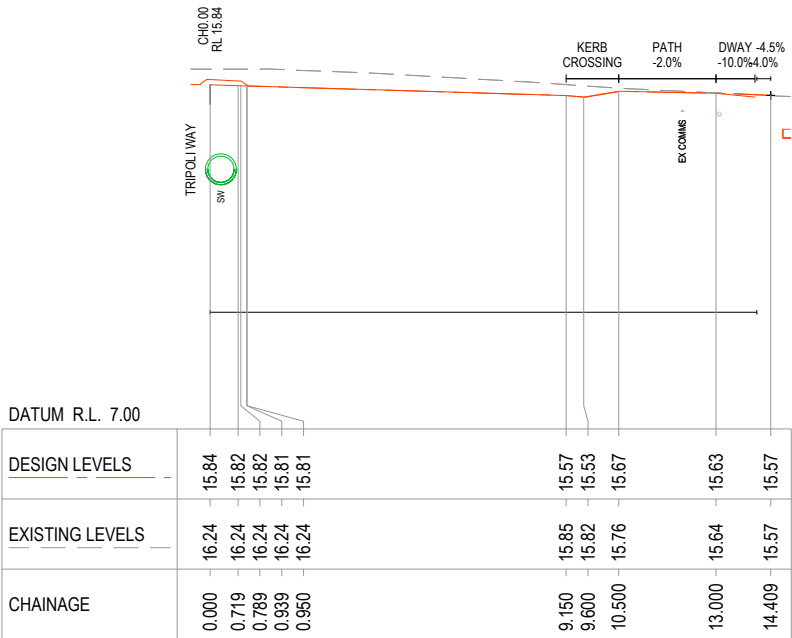


LONGITUDINAL SECTION - MD07

A1 Horizontal Scale 1 : 100
A1 Vertical scale 1 : 100

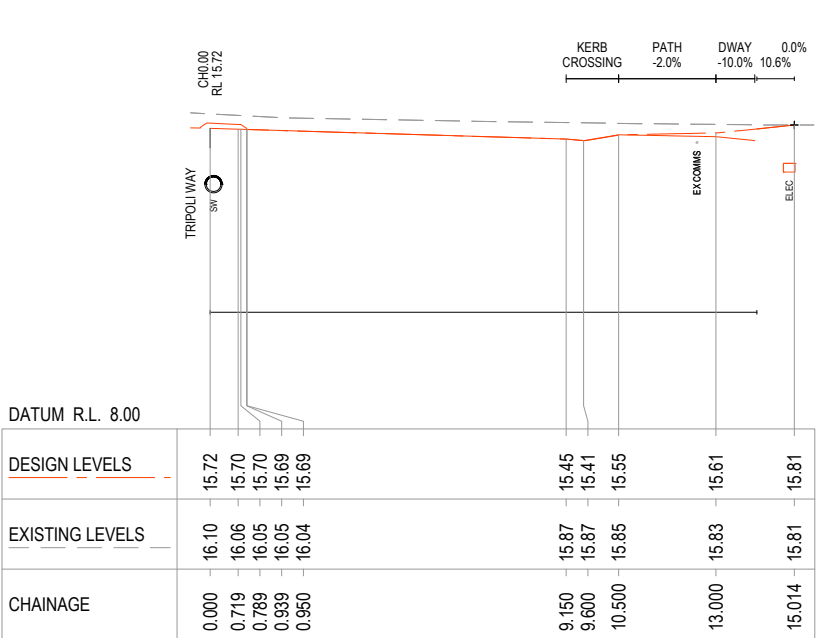


LONGITUDINAL SECTION - MD09

A1 Horizontal Scale 1 : 100
A1 Vertical scale 1 : 100






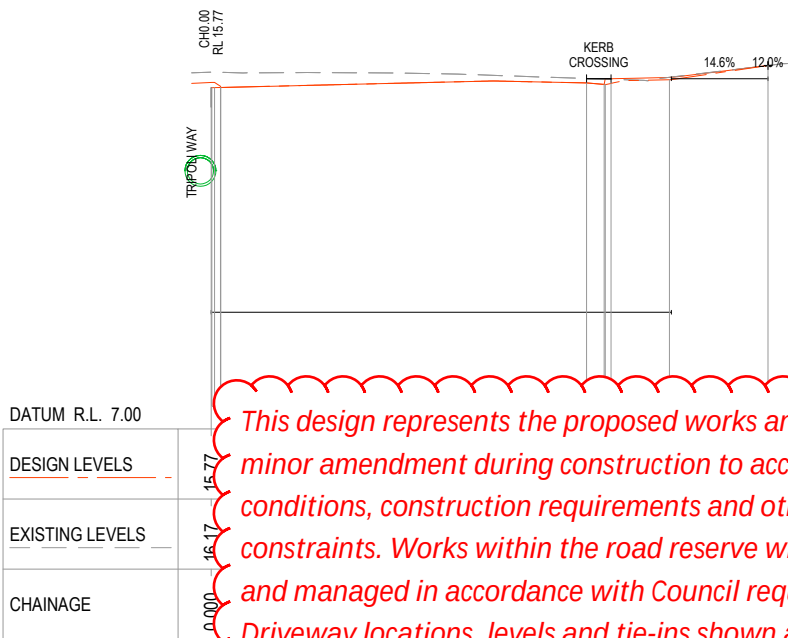


This design represents the proposed works and is subject to minor amendment during construction to accommodate site conditions, construction requirements and other relevant constraints. Works within the road reserve will be undertaken and managed in accordance with Council requirements. Driveway locations, levels and tie-ins shown are indicative and may be subject to adjustment during construction. Any required changes affecting individual properties will be coordinated with the relevant property owner

REV.	DESCRIPTION	DRAWN	DESIGNED	VERIFIED	APPROVED	DATE
2	ISSUED FOR CONSTRUCTION	LW	TTN	TTN	AN	9/06/2026
1	ISSUED FOR TENDER	LW	TTN	TTN	AN	7/05/2026
0	ISSUED FOR TENDER	LW	TTN	AN	DB	27/03/2026

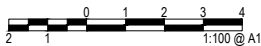


PROJECT TITLE TRIPOLI WAY EXTENSION		CLIENT SHELLHARBOUR CITY COUNCIL		DRAWING TITLE DRIVEWAY DETAILS SHEET 02	
TRIPOLI WAY FROM - BROUGHTON AVE TO HAMILTON RD ALBION PARK NSW		DRAWING STATUS ISSUED FOR CONSTRUCTION		DRAWING NUMBER 0742	
SCALE 1:100		COORDINATE SYSTEM MGA 2020 ZONE 56		REVISION 2	
SHEET SIZE A1		PROJECT NUMBER 9470-11			

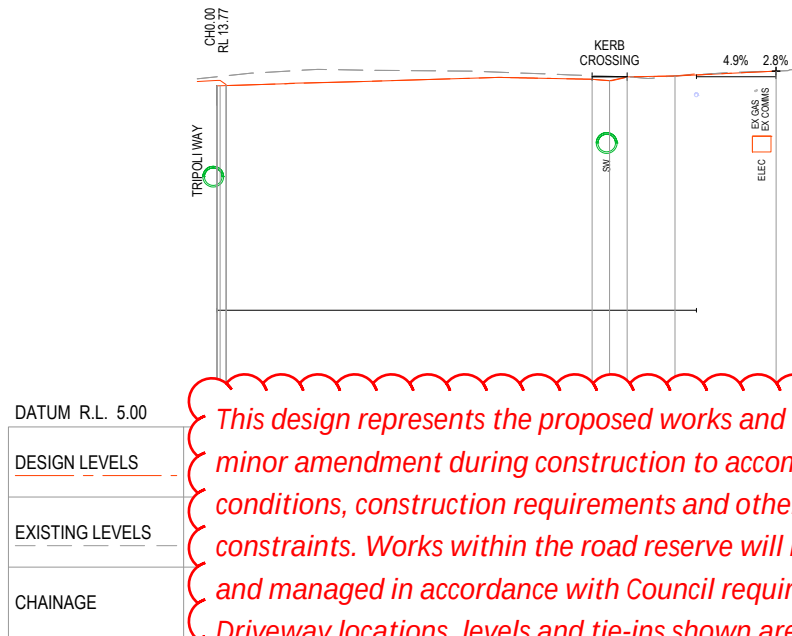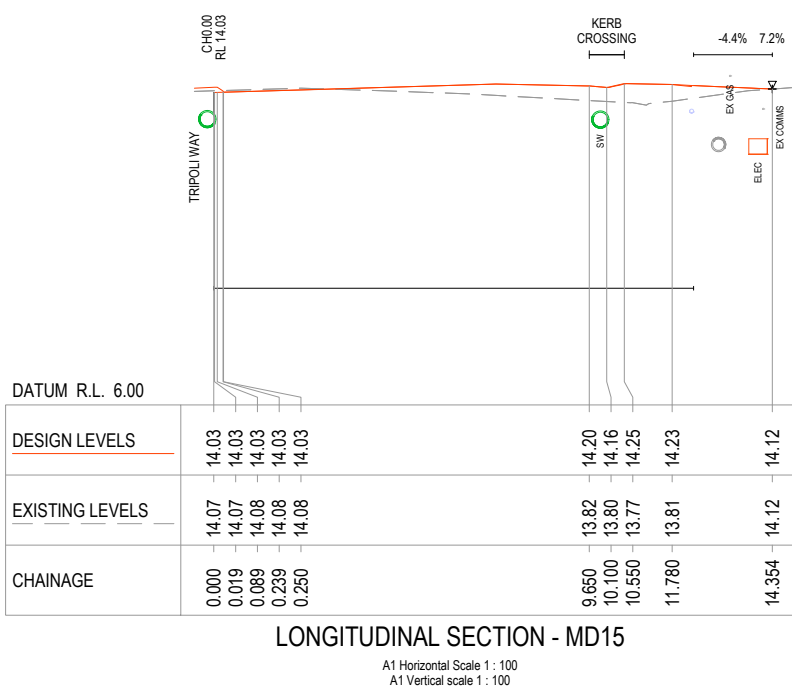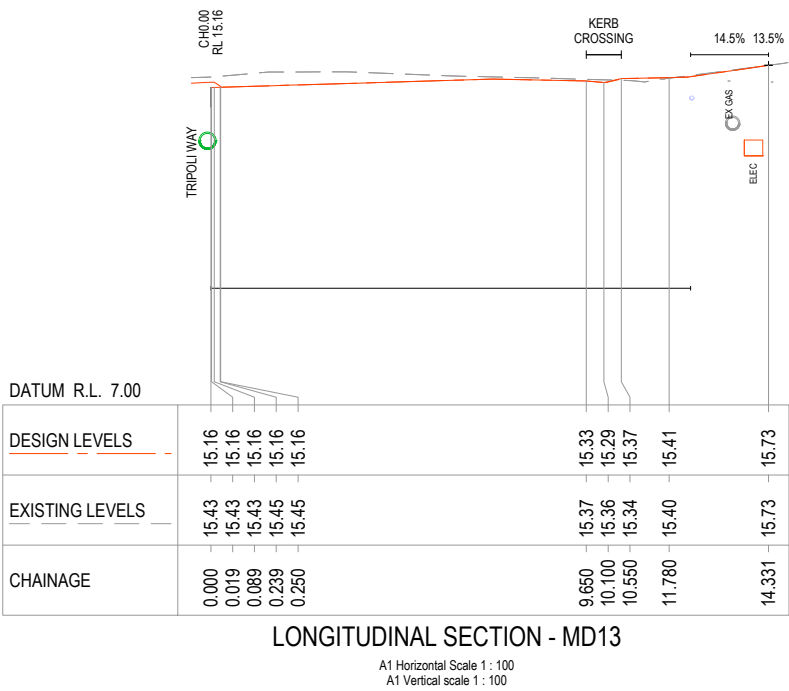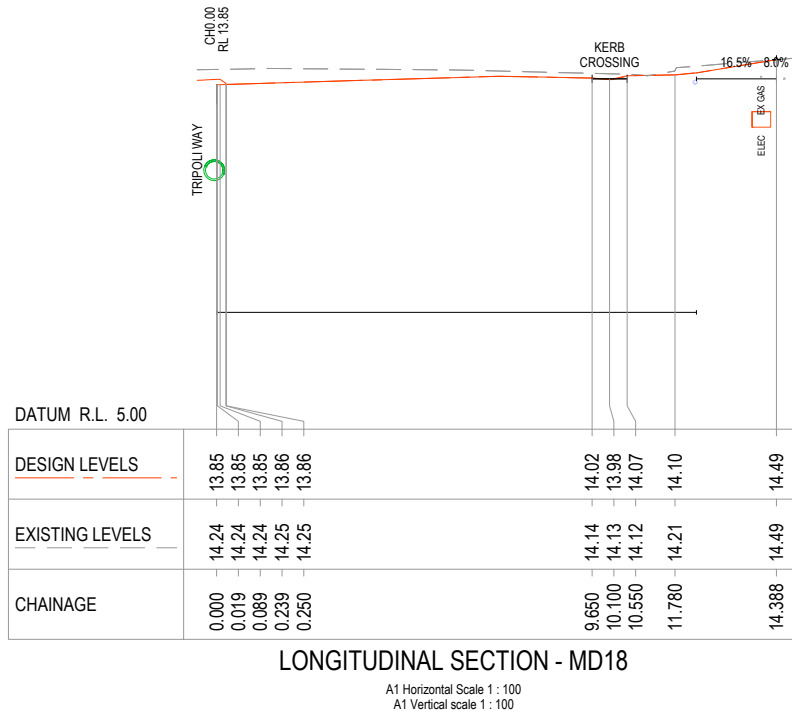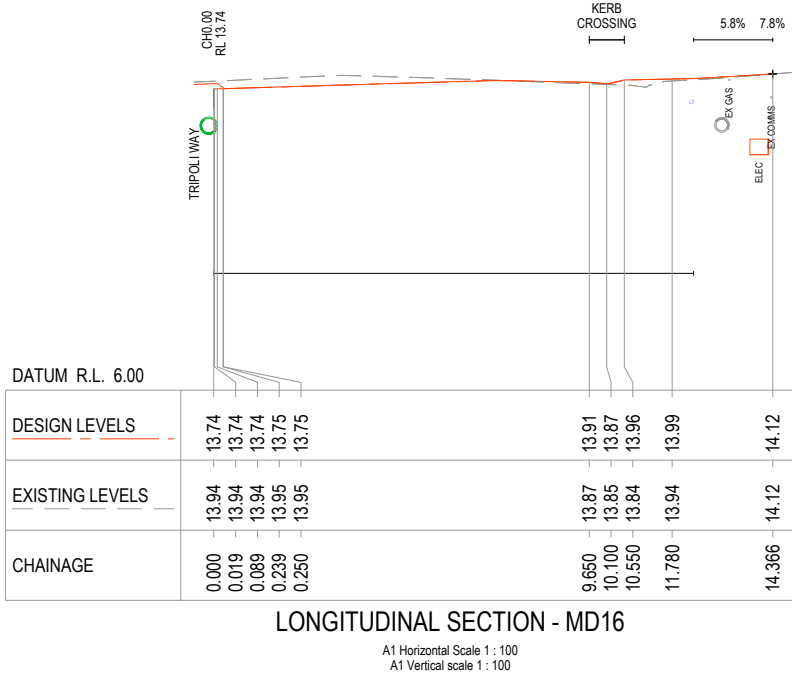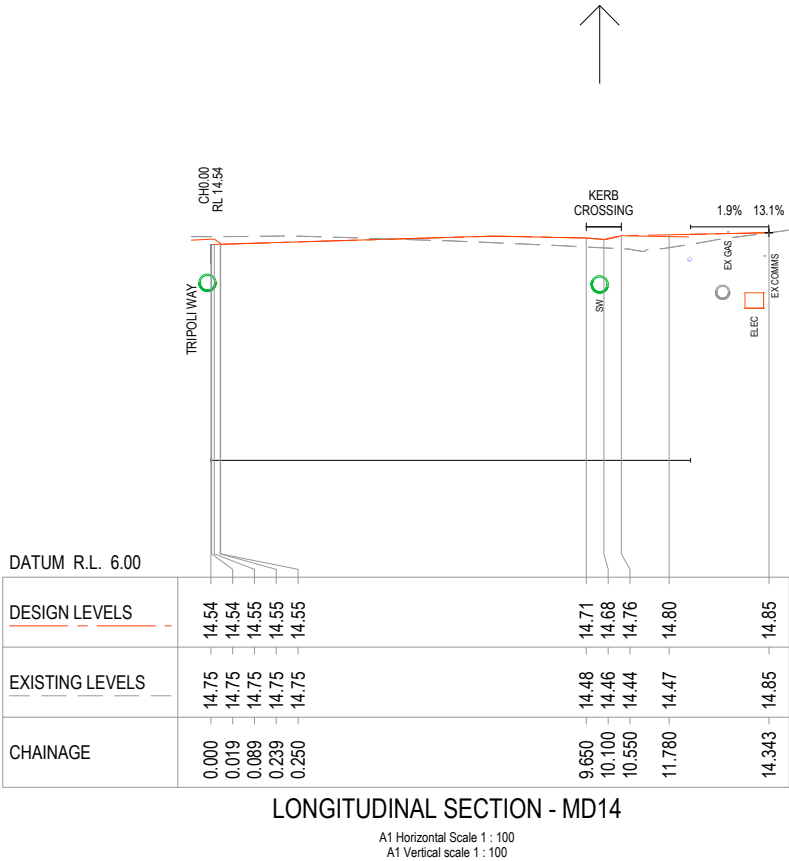

This design represents the proposed works and is subject to minor amendment during construction to accommodate site conditions, construction requirements and other relevant constraints. Works within the road reserve will be undertaken and managed in accordance with Council requirements. Driveway locations, levels and tie-ins shown are indicative and may be subject to adjustment during construction. Any required changes affecting individual properties will be coordinated with the relevant property owner

REV.	DESCRIPTION	DRAWN	DESIGNED	VERIFIED	APPROVED	DATE
2	ISSUED FOR CONSTRUCTION	LW	TTN	TTN	AN	9/06/2026
1	ISSUED FOR TENDER	LW	TTN	TTN	AN	7/05/2026
0	ISSUED FOR TENDER	LW	TTN	AN	DB	27/03/2026

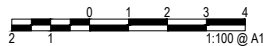


PROJECT TITLE

TRIPOLI WAY EXTENSION

TRIPOLI WAY FROM - BROUGHTON AVE
TO HAMILTON RD ALBION PARK NSW


CLIENT	SHELLHARBOUR CITY COUNCIL
DRAWING STATUS	ISSUED FOR CONSTRUCTION
SCALE	1:100
COORDINATE SYSTEM	MGA 2020 ZONE 56
DATUM	AHD
SHEET SIZE	A1
PROJECT NUMBER	9470-11

DRAWING TITLE	DRIVEWAY DETAILS SHEET 03
DRAWING NUMBER	0743
REVISION	2

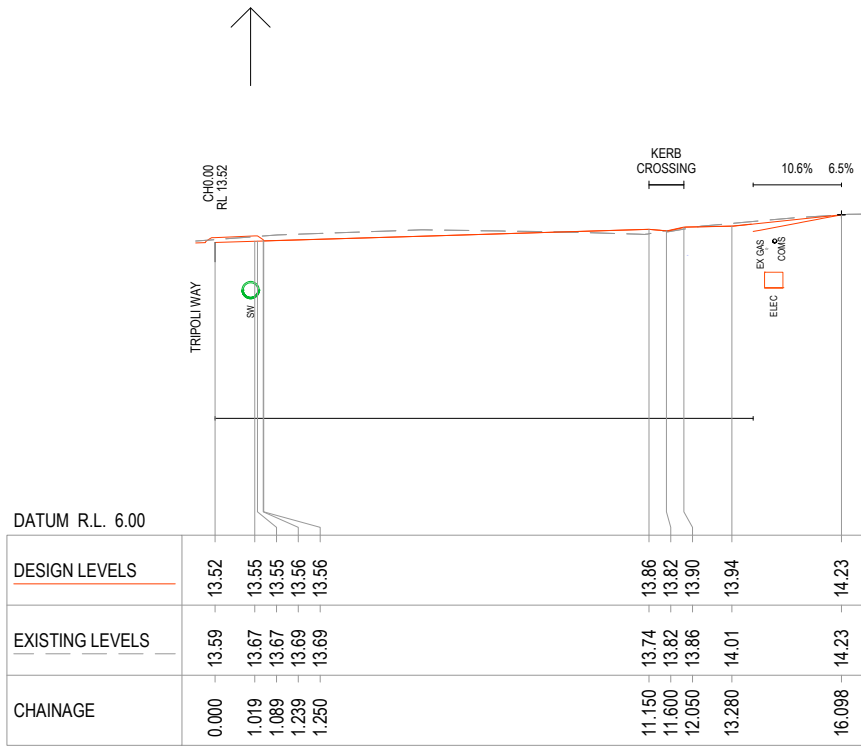


LONGITUDINAL SECTION - MD20

A1 Horizontal Scale 1 : 100
A1 Vertical scale 1 : 100

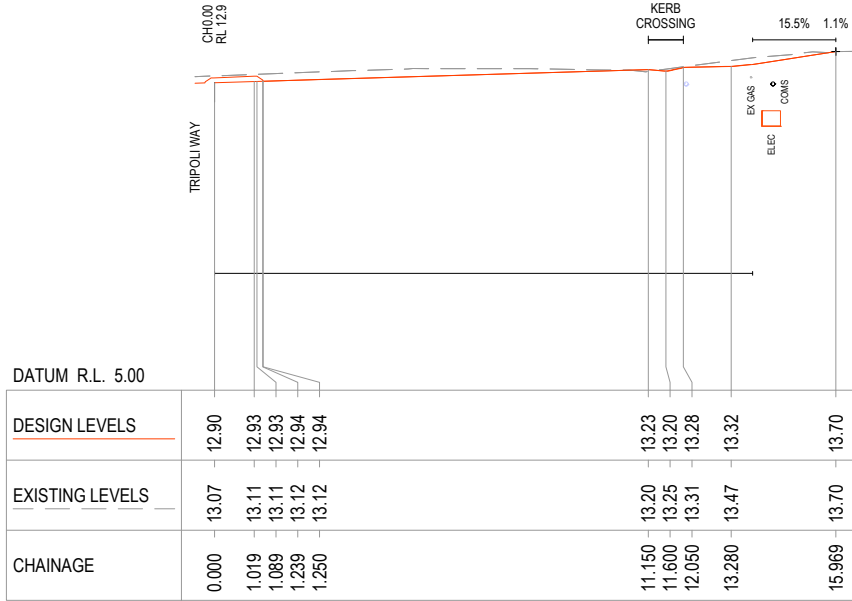


LONGITUDINAL SECTION - MD22

A1 Horizontal Scale 1 : 100
A1 Vertical scale 1 : 100

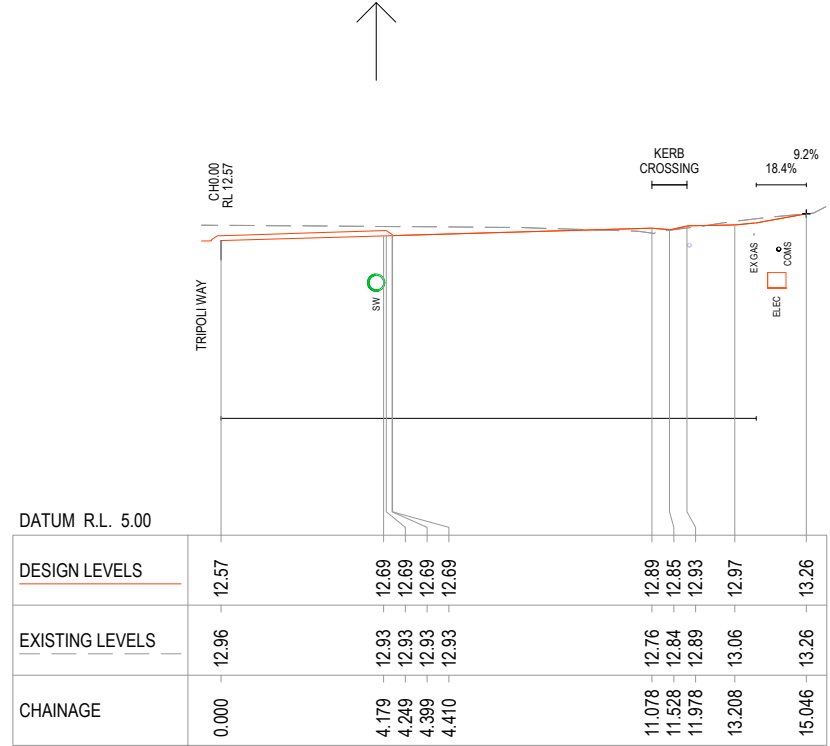


LONGITUDINAL SECTION - MD24

A1 Horizontal Scale 1 : 100
A1 Vertical scale 1 : 100

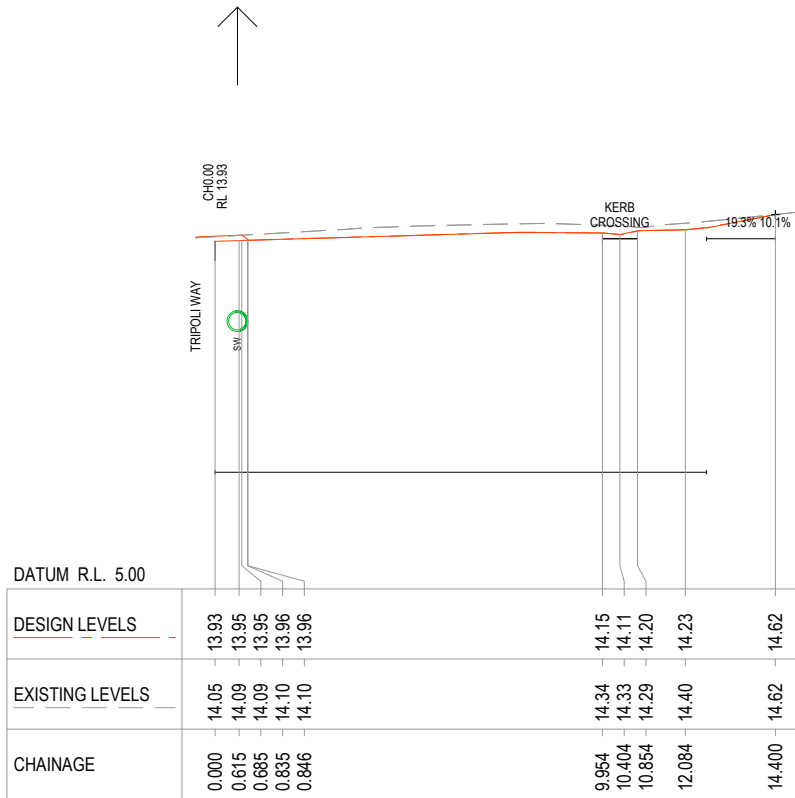


LONGITUDINAL SECTION - MD19

A1 Horizontal Scale 1 : 100
A1 Vertical scale 1 : 100

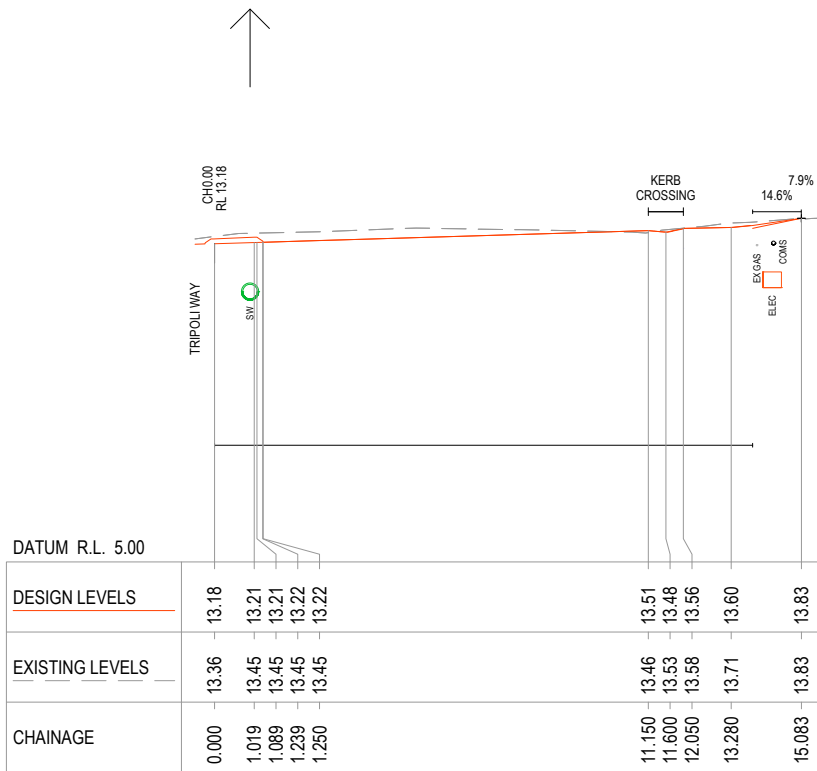

LONGITUDINAL SECTION - MD21

A1 Horizontal Scale 1 : 100
A1 Vertical scale 1 : 100

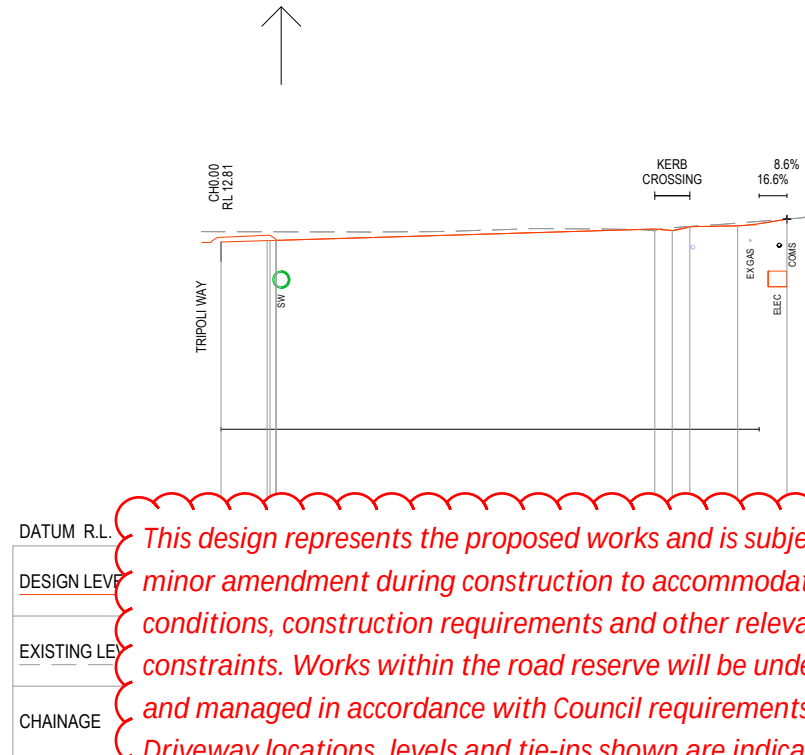

DATUM R.L.


DESIGN LEVELS

EXISTING LEVELS

CHAINAGE

This design represents the proposed works and is subject to minor amendment during construction to accommodate site conditions, construction requirements and other relevant constraints. Works within the road reserve will be undertaken and managed in accordance with Council requirements. Driveway locations, levels and tie-ins shown are indicative and may be subject to adjustment during construction. Any required changes affecting individual properties will be coordinated with the relevant property owner

REV.	DESCRIPTION	DRAWN	DESIGNED	VERIFIED	APPROVED	DATE
2	ISSUED FOR CONSTRUCTION	LW	TTN	TTN	AN	9/06/2026
1	ISSUED FOR TENDER	LW	TTN	TTN	AN	7/05/2026
0	ISSUED FOR TENDER	LW	TTN	AN	DB	27/03/2026

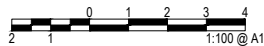

PROJECT TITLE

TRIPOLI WAY EXTENSION

TRIPOLI WAY FROM - BROUGHTON AVE
TO HAMILTON RD ALBION PARK NSW

CLIENT
SHELLHARBOUR CITY COUNCIL

DRAWING STATUS
ISSUED FOR CONSTRUCTION


SCALE
1:100

SHEET SIZE
A1

DRAWING TITLE
DRIVEWAY DETAILS
SHEET 04


DRAWING NUMBER
0744

REVISION
2

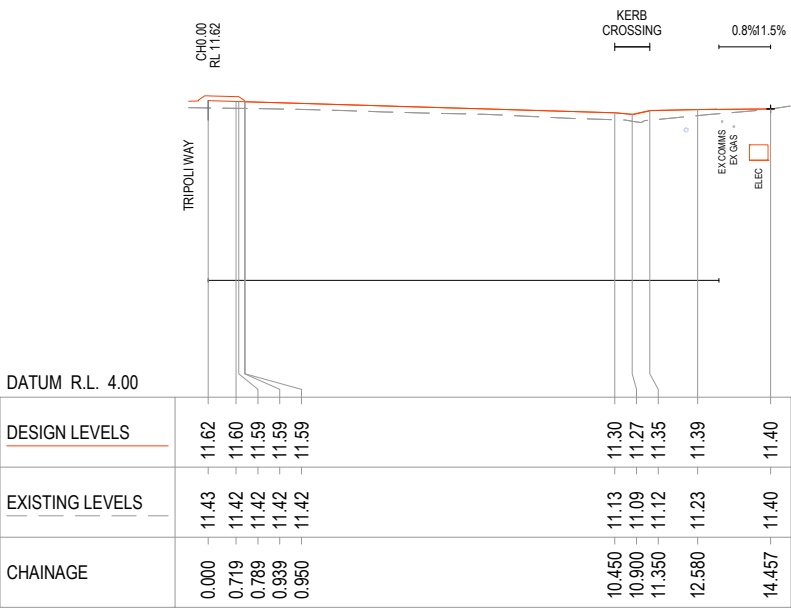


LONGITUDINAL SECTION - MD26

A1 Horizontal Scale 1 : 100
A1 Vertical scale 1 : 100

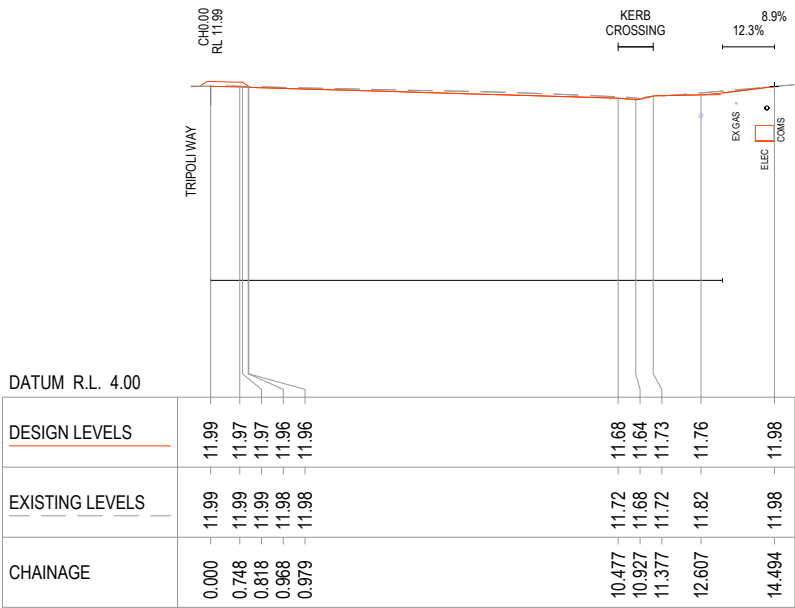

LONGITUDINAL SECTION - MD28

A1 Horizontal Scale 1 : 100
A1 Vertical scale 1 : 100

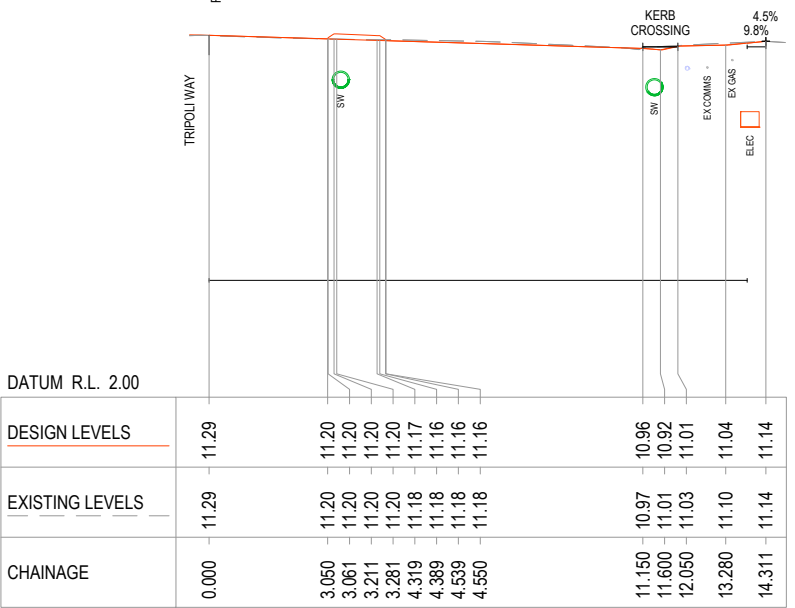


LONGITUDINAL SECTION - MD30

A1 Horizontal Scale 1 : 100
A1 Vertical scale 1 : 100




LONGITUDINAL SECTION - MD25

A1 Horizontal Scale 1 : 100
A1 Vertical scale 1 : 100

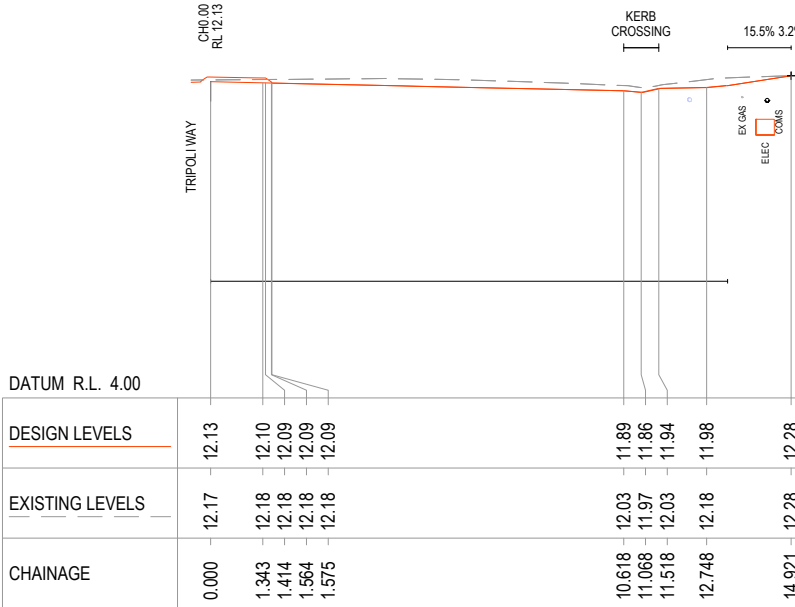


LONGITUDINAL SECTION - MD27

A1 Horizontal Scale 1 : 100
A1 Vertical scale 1 : 100

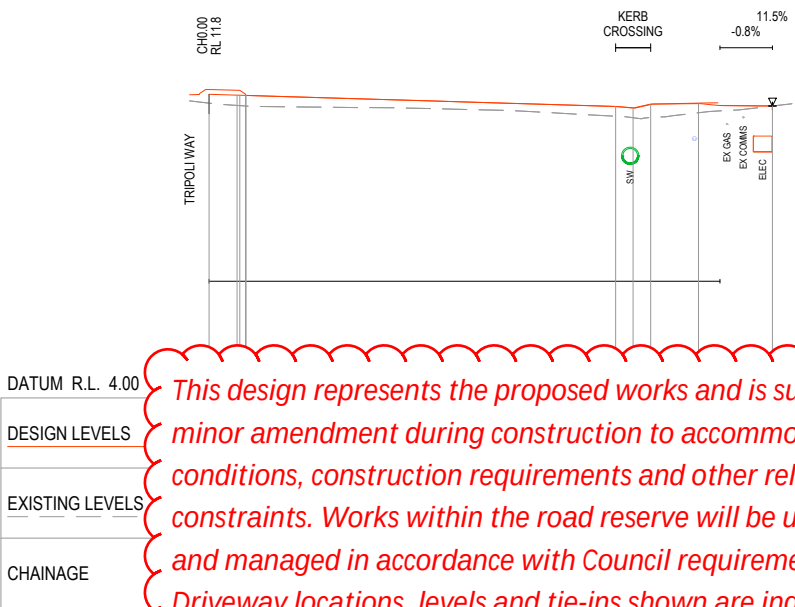

This design represents the proposed works and is subject to minor amendment during construction to accommodate site conditions, construction requirements and other relevant constraints. Works within the road reserve will be undertaken and managed in accordance with Council requirements. Driveway locations, levels and tie-ins shown are indicative and may be subject to adjustment during construction. Any required changes affecting individual properties will be coordinated with the relevant property owner

REV.	DESCRIPTION	DRAWN	DESIGNED	VERIFIED	APPROVED	DATE
2	ISSUED FOR CONSTRUCTION	LW	TTN	TTN	AN	9/06/2026
1	ISSUED FOR TENDER	LW	TTN	TTN	AN	7/05/2026
0	ISSUED FOR TENDER	LW	TTN	AN	DB	27/03/2026

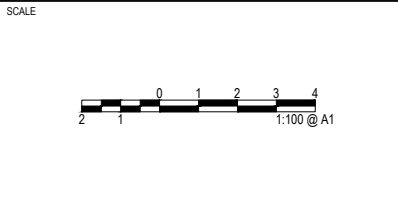


PROJECT TITLE
TRIPOLI WAY EXTENSION

TRIPOLI WAY FROM - BROUGHTON AVE
TO HAMILTON RD ALBION PARK NSW


CLIENT
SHELLHARBOUR CITY COUNCIL
DRAWING STATUS
ISSUED FOR CONSTRUCTION
SCALE
1:100
COORDINATE SYSTEM
MGA 2020 ZONE 56
DATUM
AHD
SHEET SIZE
A1
PROJECT NUMBER
9470-11

DRAWING TITLE
DRIVEWAY DETAILS
SHEET 05
DRAWING NUMBER
0745
REVISION
2

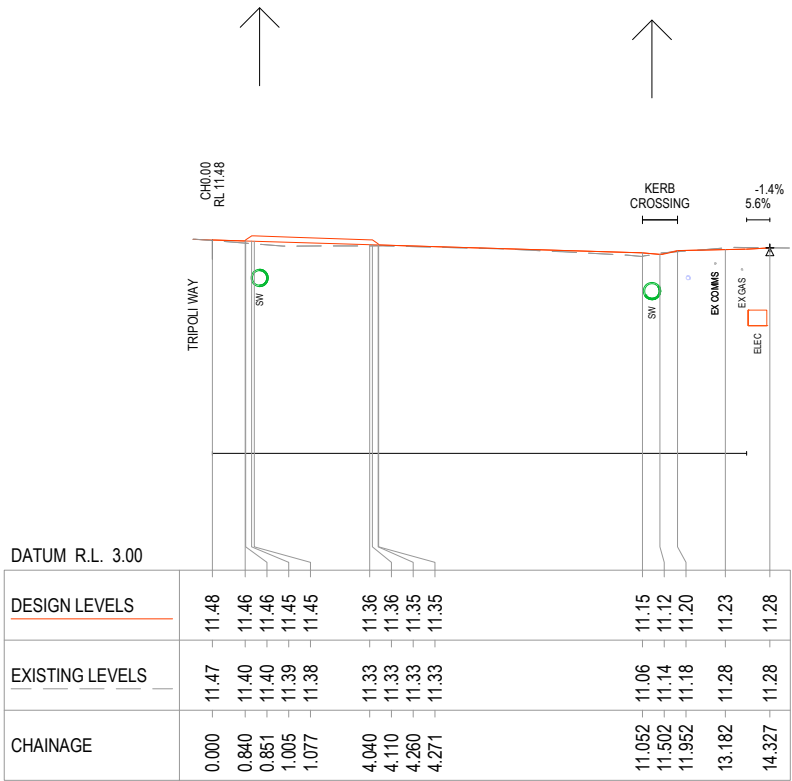


LONGITUDINAL SECTION - MD32

A1 Horizontal Scale 1 : 100
A1 Vertical scale 1 : 100

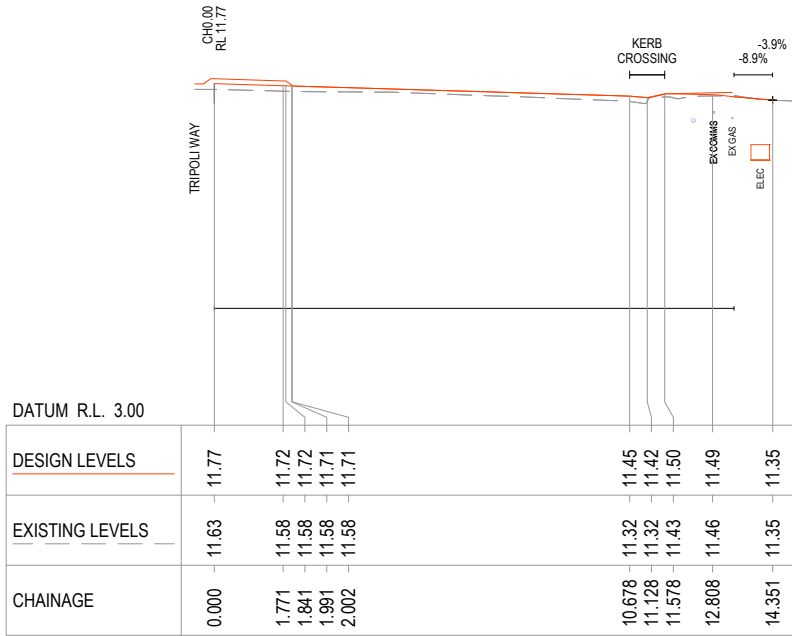


LONGITUDINAL SECTION - MD34

A1 Horizontal Scale 1 : 100
A1 Vertical scale 1 : 100

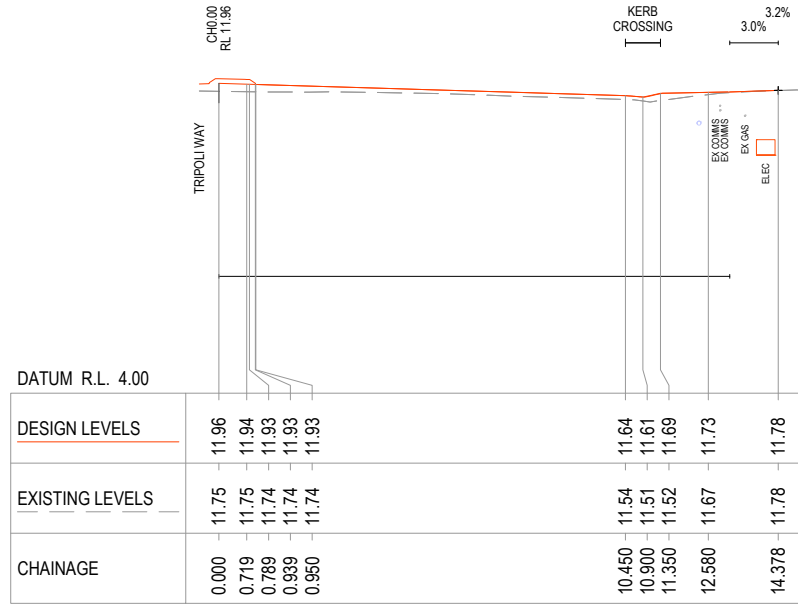


LONGITUDINAL SECTION - MD36

A1 Horizontal Scale 1 : 100
A1 Vertical scale 1 : 100

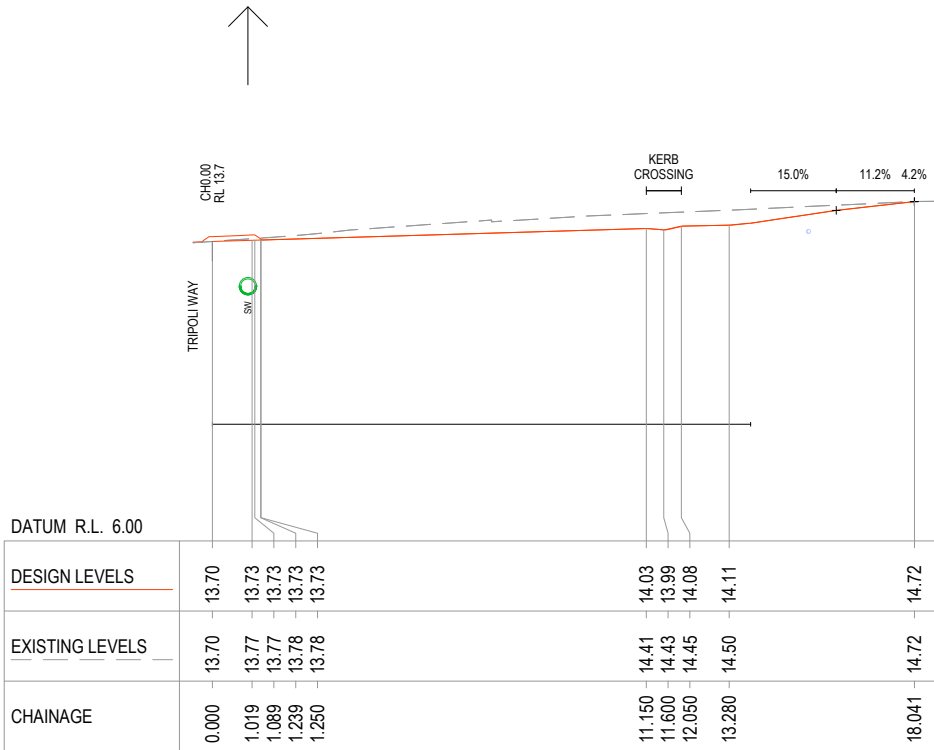


LONGITUDINAL SECTION - MD31

A1 Horizontal Scale 1 : 100
A1 Vertical scale 1 : 100

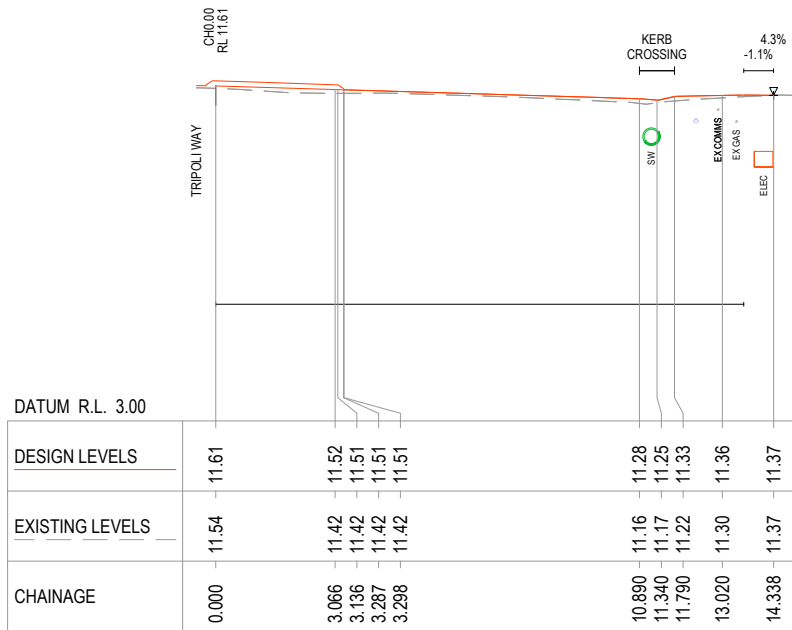


LONGITUDINAL SECTION - MD33

A1 Horizontal Scale 1 : 100
A1 Vertical scale 1 : 100

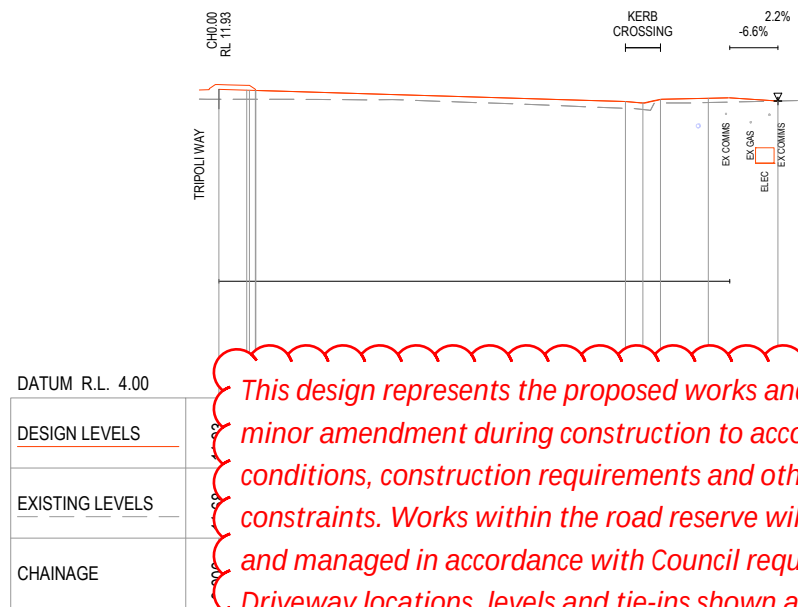

This design represents the proposed works and is subject to minor amendment during construction to accommodate site conditions, construction requirements and other relevant constraints. Works within the road reserve will be undertaken and managed in accordance with Council requirements. Driveway locations, levels and tie-ins shown are indicative and may be subject to adjustment during construction. Any required changes affecting individual properties will be coordinated with the relevant property owner

REV.	DESCRIPTION	DRAWN	DESIGNED	VERIFIED	APPROVED	DATE
2	ISSUED FOR CONSTRUCTION	LW	TTN	TTN	AN	9/06/2026
1	ISSUED FOR TENDER	LW	TTN	TTN	AN	7/05/2026
0	ISSUED FOR TENDER	LW	TTN	AN	DB	27/03/2026

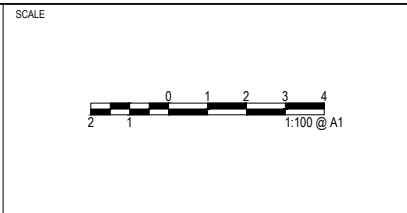


PROJECT TITLE
TRIPOLI WAY EXTENSION

TRIPOLI WAY FROM - BROUGHTON AVE
TO HAMILTON RD ALBION PARK NSW


CLIENT
SHELLHARBOUR CITY COUNCIL
DRAWING STATUS
ISSUED FOR CONSTRUCTION
SCALE
1:100
COORDINATE SYSTEM
MGA 2020 ZONE 56
DATUM
AHD
SHEET SIZE
A1
PROJECT NUMBER
9470-11

DRAWING TITLE
DRIVEWAY DETAILS
SHEET 06
DRAWING NUMBER
0746
REVISION
2

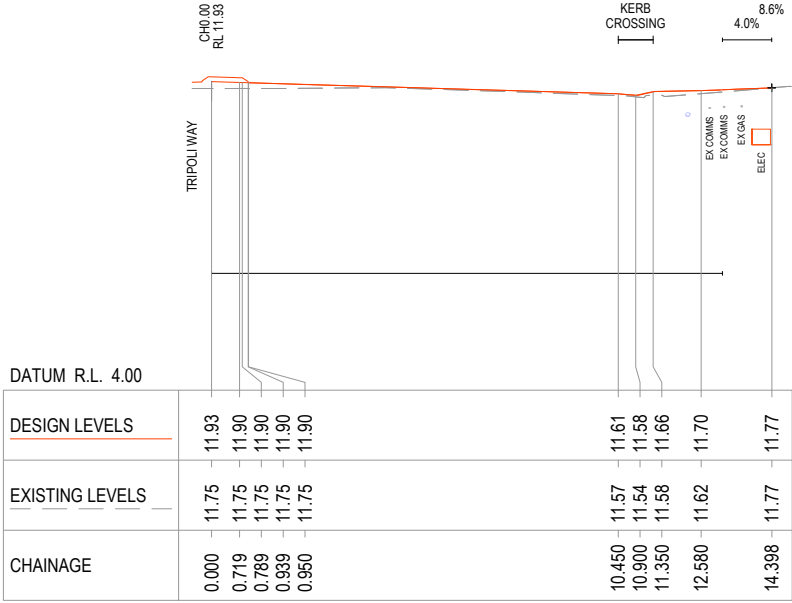


LONGITUDINAL SECTION - MD38

A1 Horizontal Scale 1 : 100
A1 Vertical scale 1 : 100

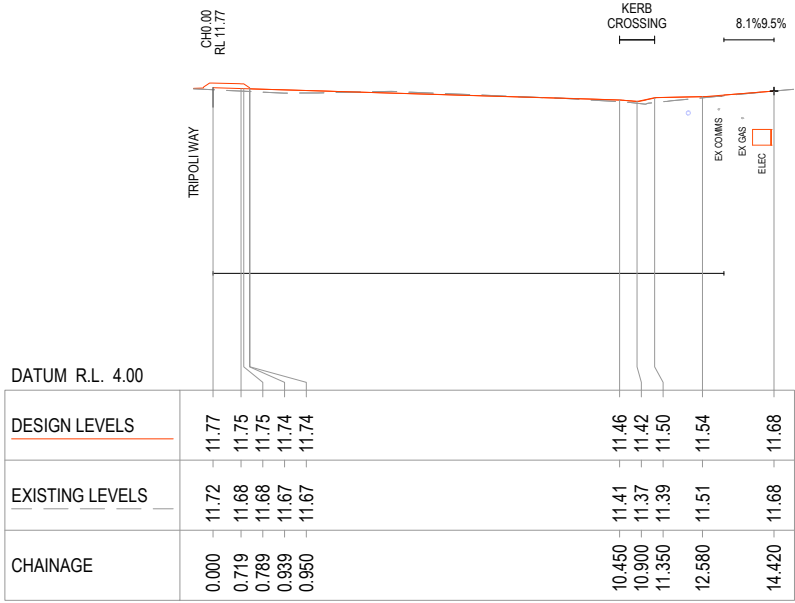


LONGITUDINAL SECTION - MD40

A1 Horizontal Scale 1 : 100
A1 Vertical scale 1 : 100

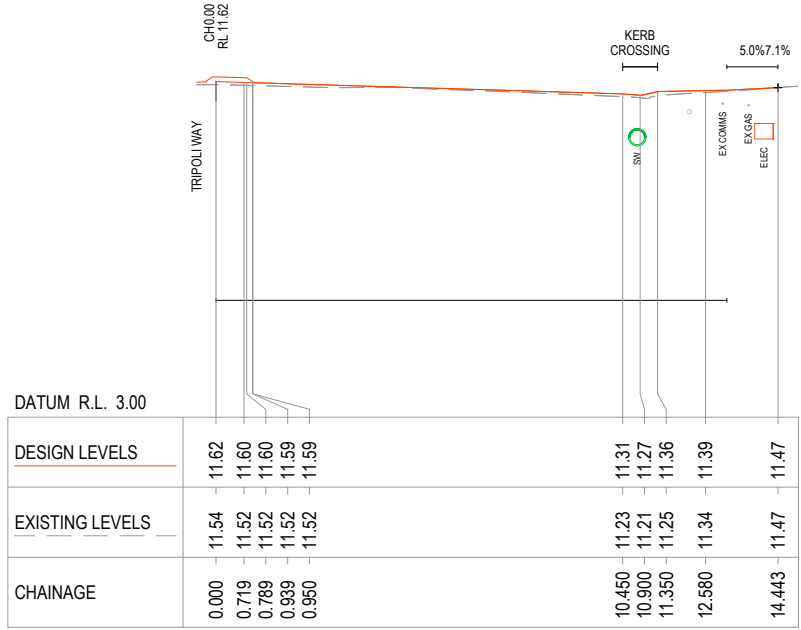


LONGITUDINAL SECTION - MD42

A1 Horizontal Scale 1 : 100
A1 Vertical scale 1 : 100

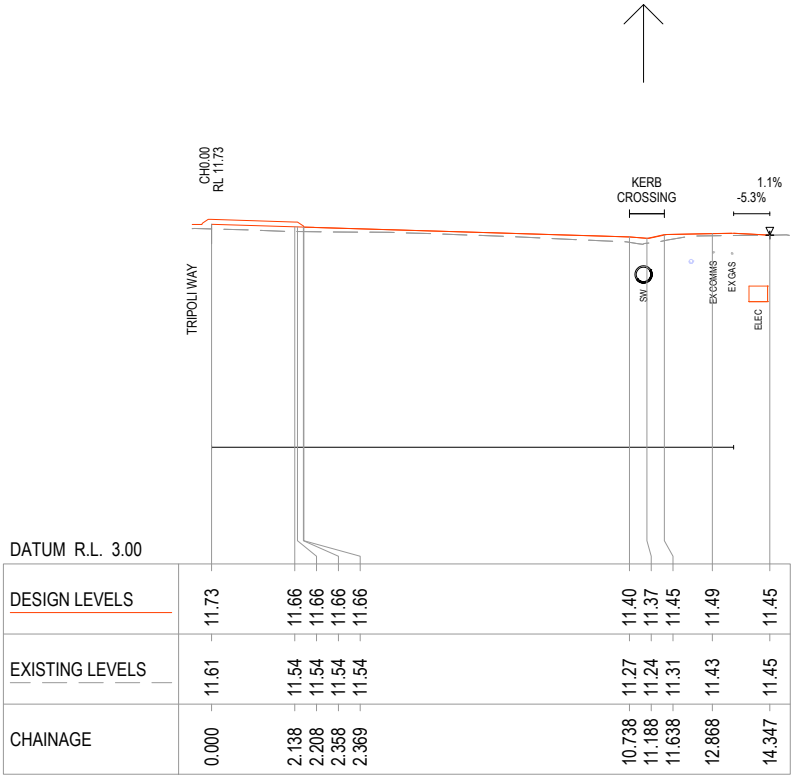


LONGITUDINAL SECTION - MD37

A1 Horizontal Scale 1 : 100
A1 Vertical scale 1 : 100

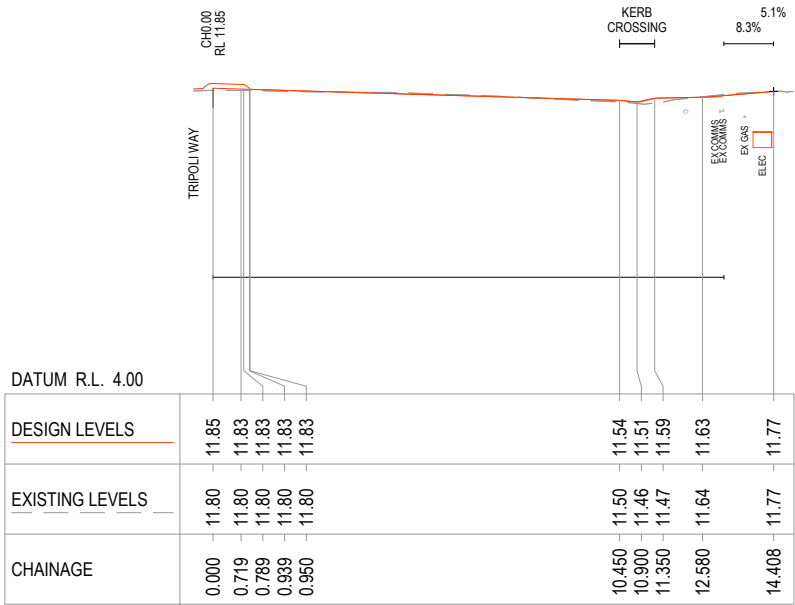


LONGITUDINAL SECTION - MD39

A1 Horizontal Scale 1 : 100
A1 Vertical scale 1 : 100

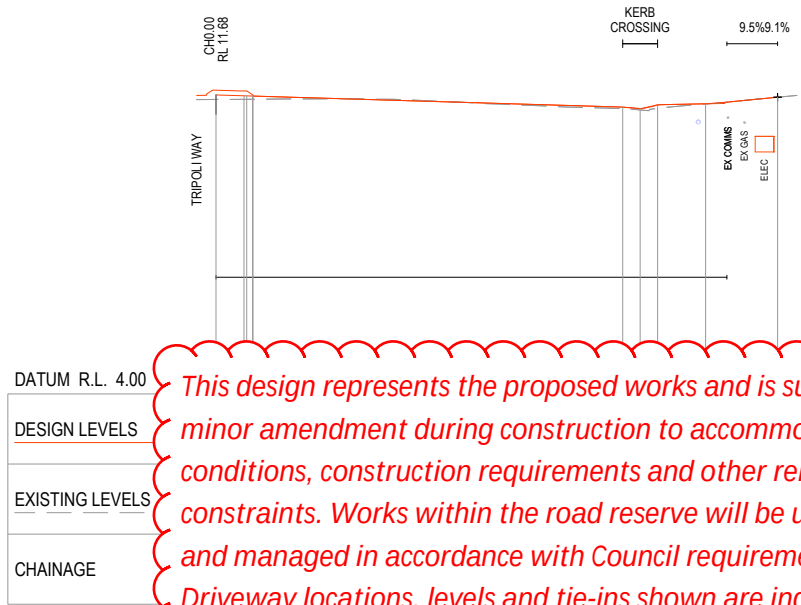

This design represents the proposed works and is subject to minor amendment during construction to accommodate site conditions, construction requirements and other relevant constraints. Works within the road reserve will be undertaken and managed in accordance with Council requirements. Driveway locations, levels and tie-ins shown are indicative and may be subject to adjustment during construction. Any required changes affecting individual properties will be coordinated with the relevant property owner

REV.	DESCRIPTION	DRAWN	DESIGNED	VERIFIED	APPROVED	DATE
2	ISSUED FOR CONSTRUCTION	LW	TTN	TTN	AN	9/06/2026
1	ISSUED FOR TENDER	LW	TTN	TTN	AN	7/05/2026
0	ISSUED FOR TENDER	LW	TTN	AN	DB	27/03/2026

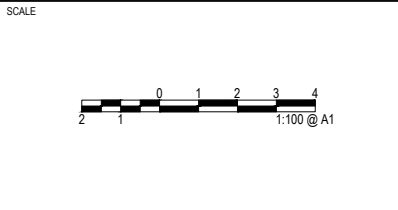


PROJECT TITLE
TRIPOLI WAY EXTENSION

TRIPOLI WAY FROM - BROUGHTON AVE
TO HAMILTON RD ALBION PARK NSW


CLIENT
SHELLHARBOUR CITY COUNCIL
DRAWING STATUS
ISSUED FOR CONSTRUCTION
SCALE
1:100
COORDINATE SYSTEM
MGA 2020 ZONE 56
DATUM
AHD
SHEET SIZE
A1
PROJECT NUMBER
9470-11

DRAWING TITLE
DRIVEWAY DETAILS
SHEET 07
DRAWING NUMBER
0747
REVISION
2

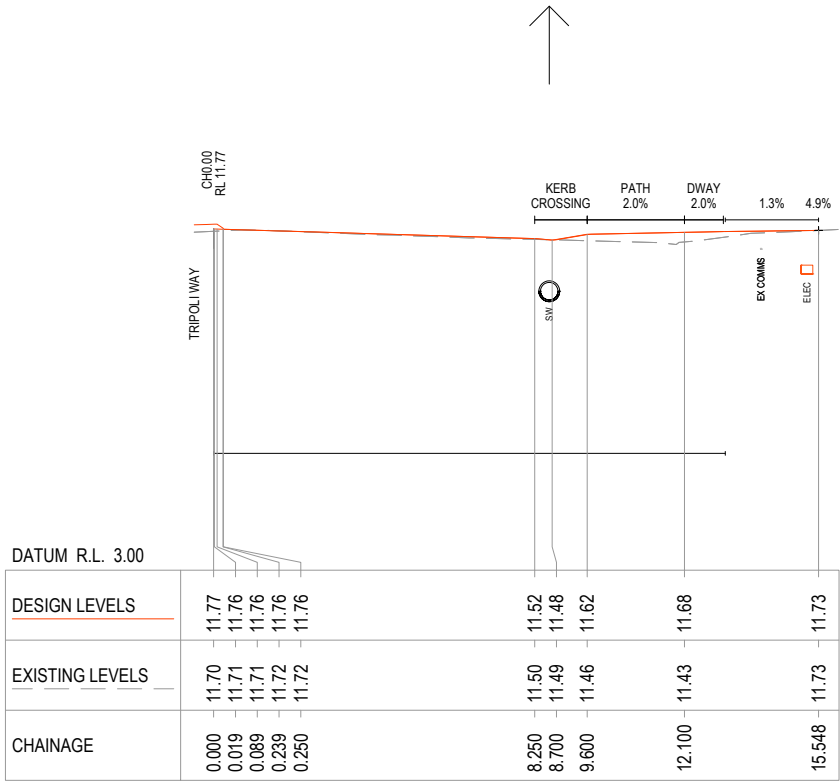


LONGITUDINAL SECTION - MD45

A1 Horizontal Scale 1 : 100
A1 Vertical scale 1 : 100

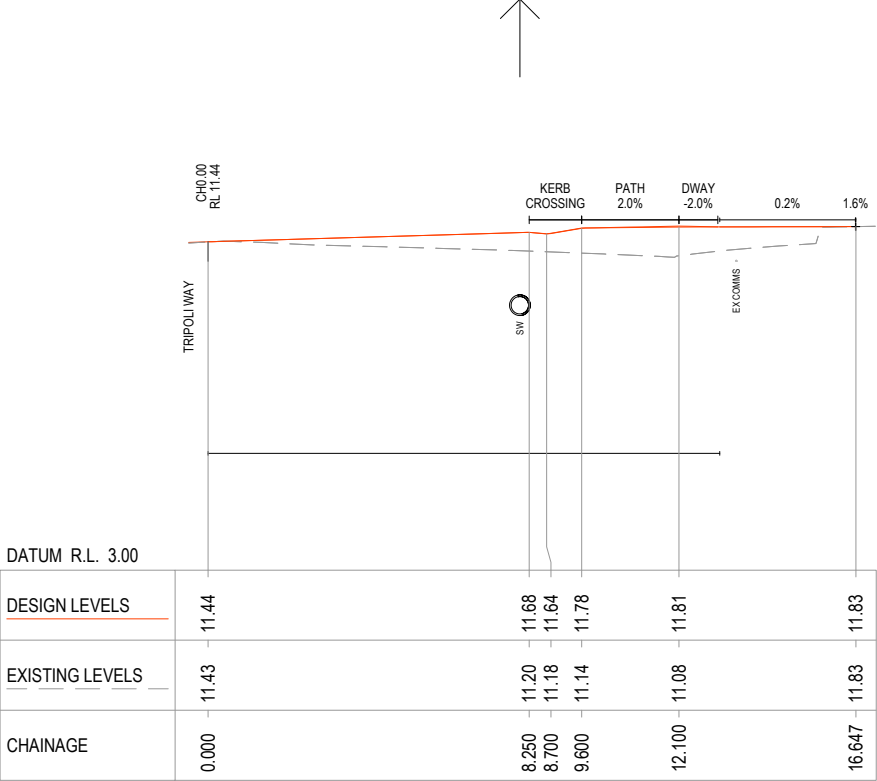


LONGITUDINAL SECTION - MD47

A1 Horizontal Scale 1 : 100
A1 Vertical scale 1 : 100

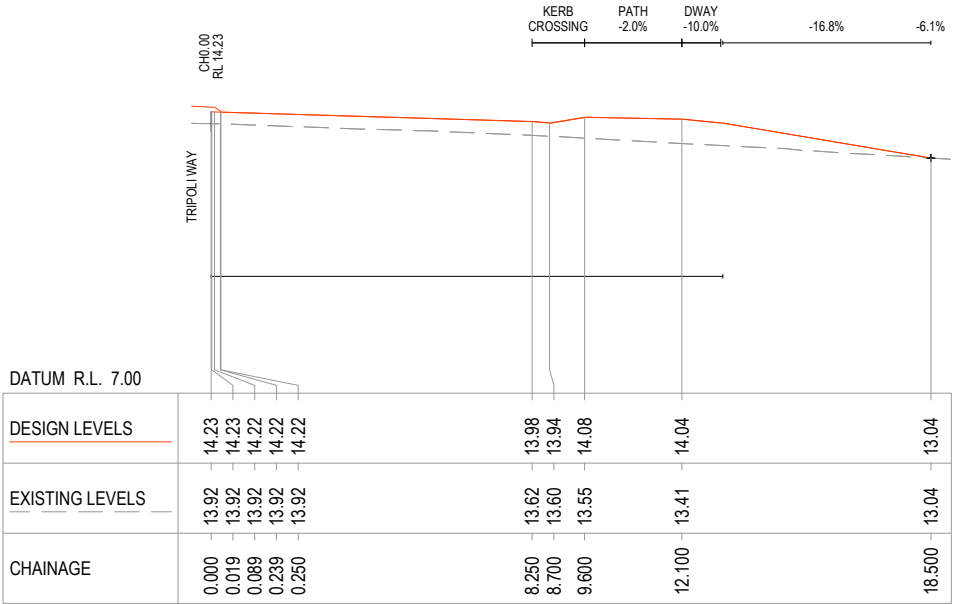


LONGITUDINAL SECTION - MD52

A1 Horizontal Scale 1 : 100
A1 Vertical scale 1 : 100

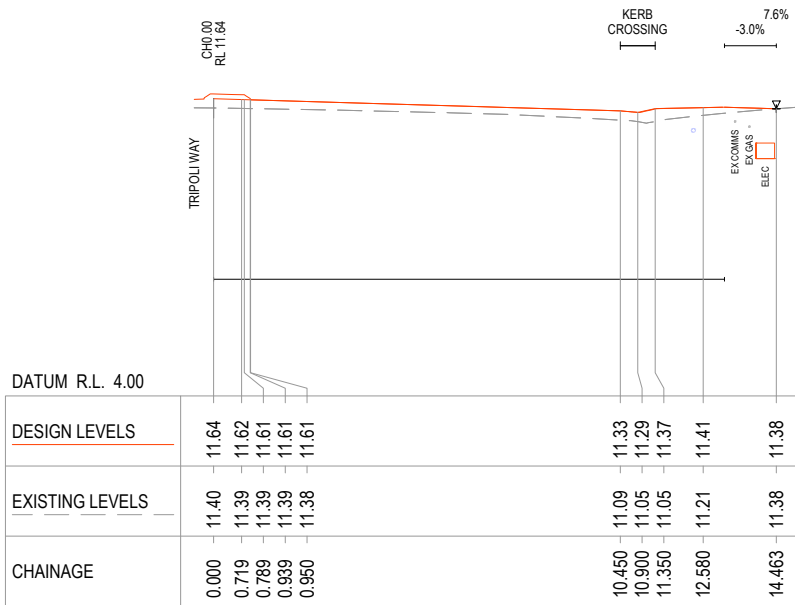


LONGITUDINAL SECTION - MD43

A1 Horizontal Scale 1 : 100
A1 Vertical scale 1 : 100

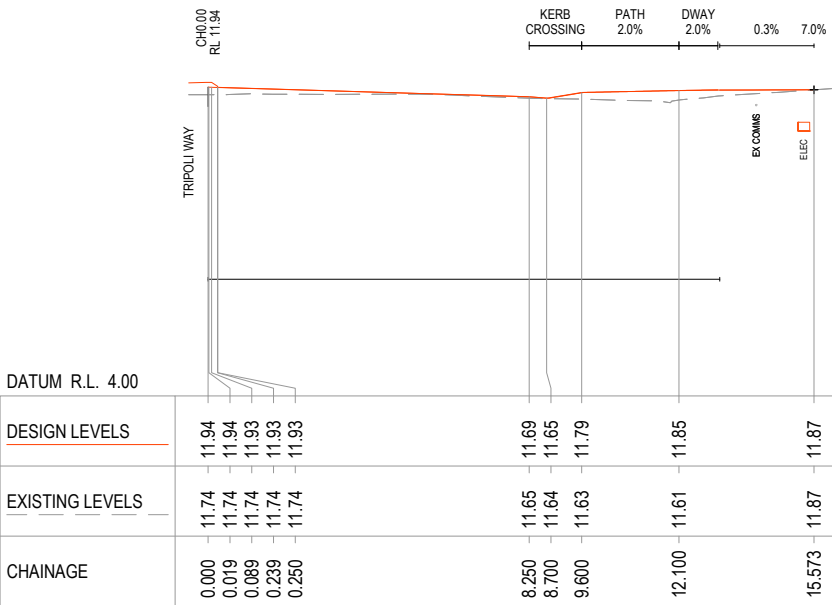


LONGITUDINAL SECTION - MD46

A1 Horizontal Scale 1 : 100
A1 Vertical scale 1 : 100

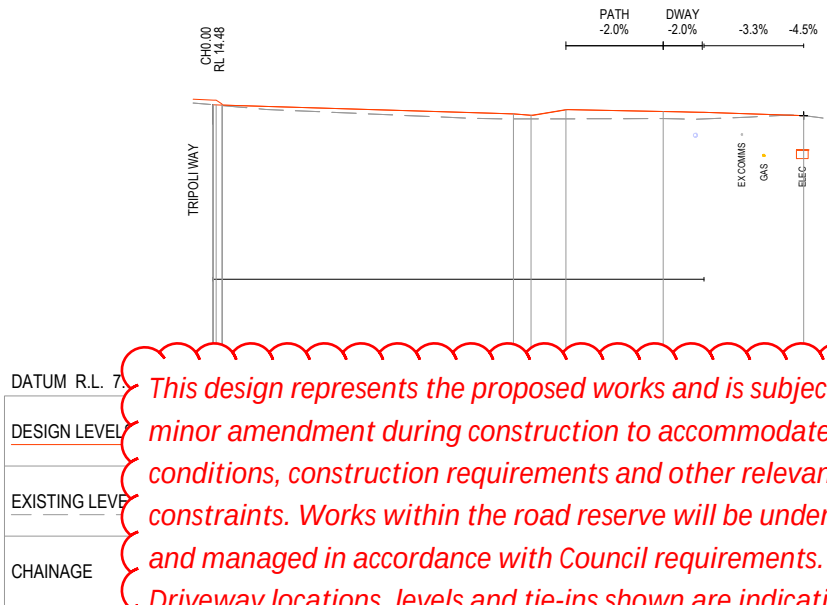

This design represents the proposed works and is subject to minor amendment during construction to accommodate site conditions, construction requirements and other relevant constraints. Works within the road reserve will be undertaken and managed in accordance with Council requirements. Driveway locations, levels and tie-ins shown are indicative and may be subject to adjustment during construction. Any required changes affecting individual properties will be coordinated with the relevant property owner

REV.	DESCRIPTION	DRAWN	DESIGNED	VERIFIED	APPROVED	DATE
2	ISSUED FOR CONSTRUCTION	LW	TTN	TTN	AN	9/06/2026
1	ISSUED FOR TENDER	LW	TTN	TTN	AN	7/05/2026
0	ISSUED FOR TENDER	LW	TTN	AN	DB	27/03/2026

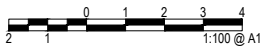


PROJECT TITLE

TRIPOLI WAY EXTENSION

TRIPOLI WAY FROM - BROUGHTON AVE
TO HAMILTON RD ALBION PARK NSW


CLIENT	SHELLHARBOUR CITY COUNCIL
DRAWING STATUS	ISSUED FOR CONSTRUCTION
SCALE	1:100
COORDINATE SYSTEM	MGA 2020 ZONE 56
DATUM	AHD
SHEET SIZE	A1
PROJECT NUMBER	9470-11

DRAWING TITLE	DRIVEWAY DETAILS SHEET 08
DRAWING NUMBER	0748
REVISION	2

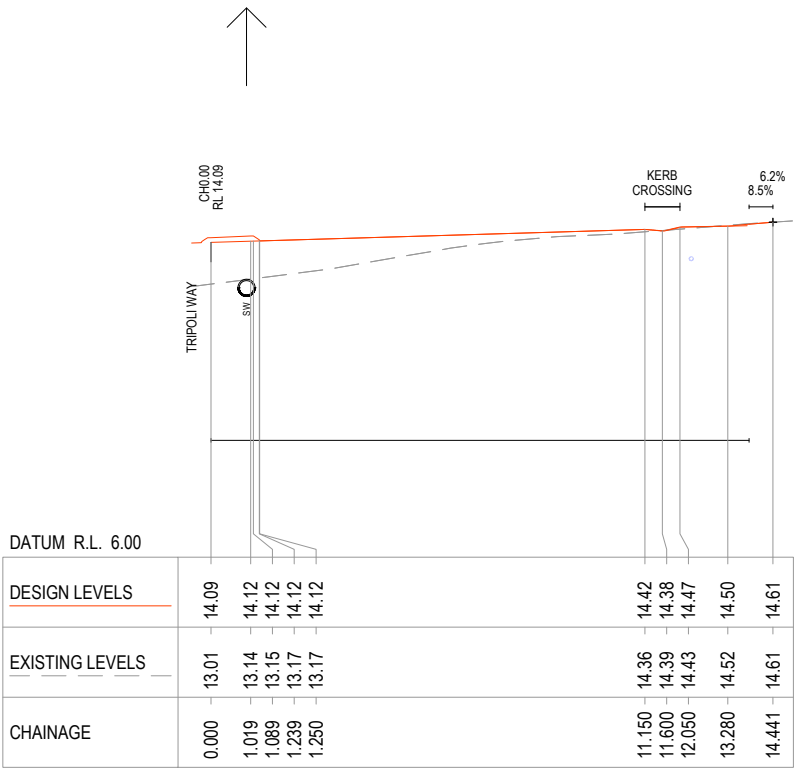

LONGITUDINAL SECTION - MD54

A1 Horizontal Scale 1 : 100
A1 Vertical scale 1 : 100

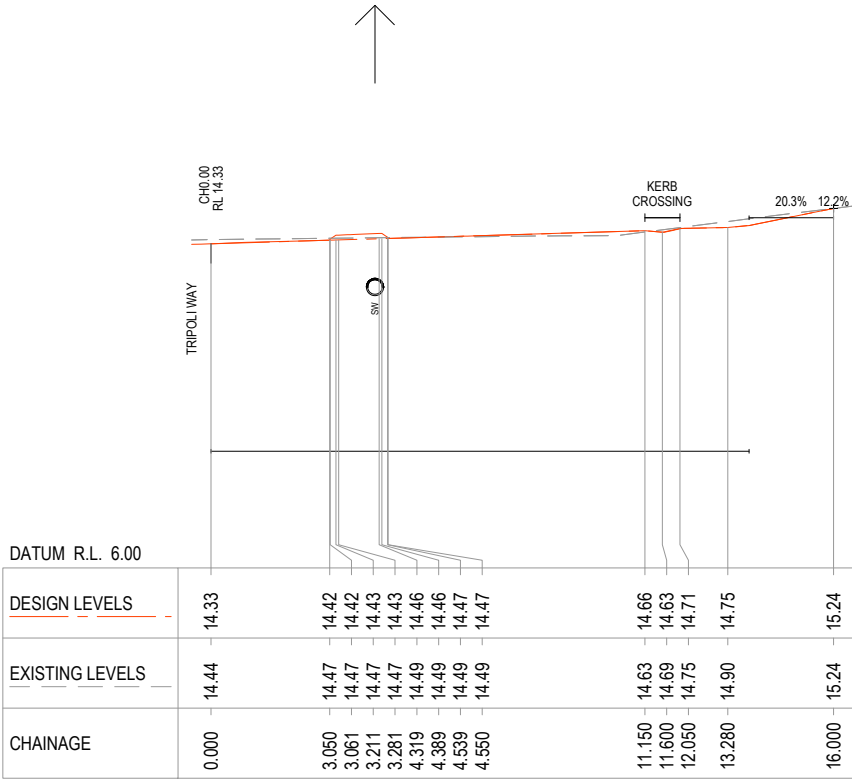


LONGITUDINAL SECTION - MD53

A1 Horizontal Scale 1 : 100
A1 Vertical scale 1 : 100

This design represents the proposed works and is subject to minor amendment during construction to accommodate site conditions, construction requirements and other relevant constraints. Works within the road reserve will be undertaken and managed in accordance with Council requirements. Driveway locations, levels and tie-ins shown are indicative and may be subject to adjustment during construction. Any required changes affecting individual properties will be coordinated with the relevant property owner

REV.	DESCRIPTION	DRAWN	DESIGNED	VERIFIED	APPROVED	DATE
2	ISSUED FOR CONSTRUCTION	LW	TTN	TTN	AN	9/06/2026
1	ISSUED FOR TENDER	LW	TTN	TTN	AN	7/05/2026
0	ISSUED FOR TENDER	LW	TTN	AN	DB	27/03/2026

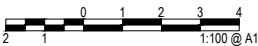


PROJECT TITLE
TRIPOLI WAY EXTENSION

TRIPOLI WAY FROM - BROUGHTON AVE
TO HAMILTON RD ALBION PARK NSW

CLIENT SHELLHARBOUR CITY COUNCIL		
DRAWING STATUS ISSUED FOR CONSTRUCTION		
SCALE 1:100	COORDINATE SYSTEM MGA 2020 ZONE 56	DATUM AHD
SHEET SIZE A1	PROJECT NUMBER 9470-11	DRAWING NUMBER 0749


DRAWING TITLE
DRIVEWAY DETAILS
SHEET 09

REVISION
2

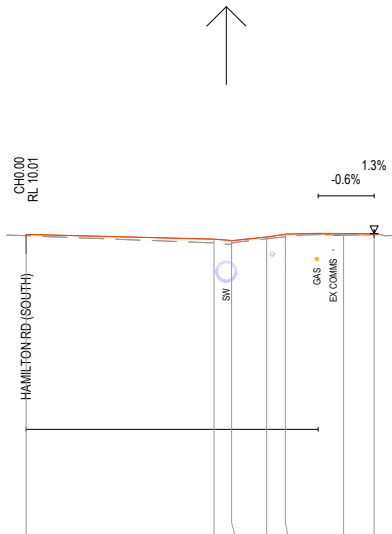


LONGITUDINAL SECTION - MD72

A1 Horizontal Scale 1 : 100
A1 Vertical scale 1 : 100

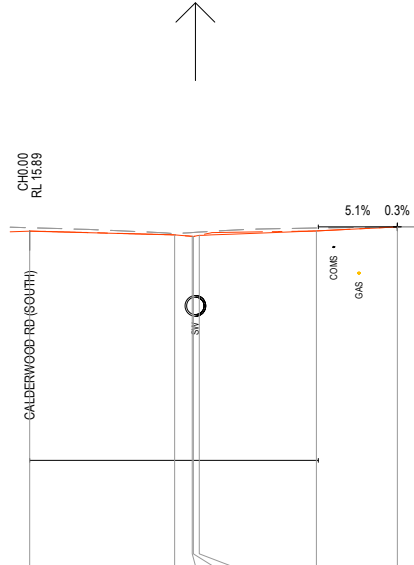


LONGITUDINAL SECTION - MD75

A1 Horizontal Scale 1 : 100
A1 Vertical scale 1 : 100

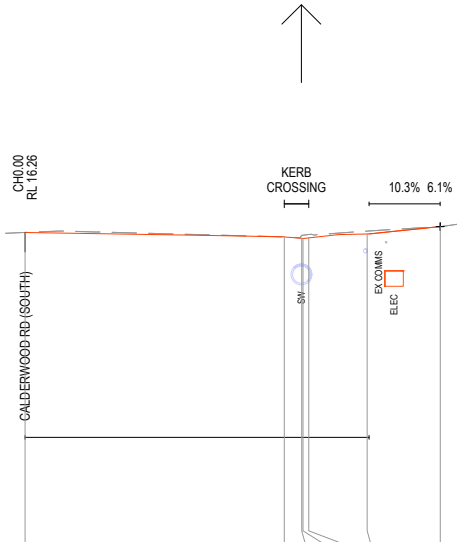


LONGITUDINAL SECTION - MD81

A1 Horizontal Scale 1 : 100
A1 Vertical scale 1 : 100

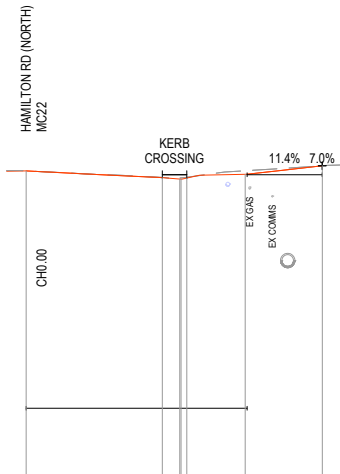


LONGITUDINAL SECTION - MD71

A1 Horizontal Scale 1 : 100
A1 Vertical scale 1 : 100

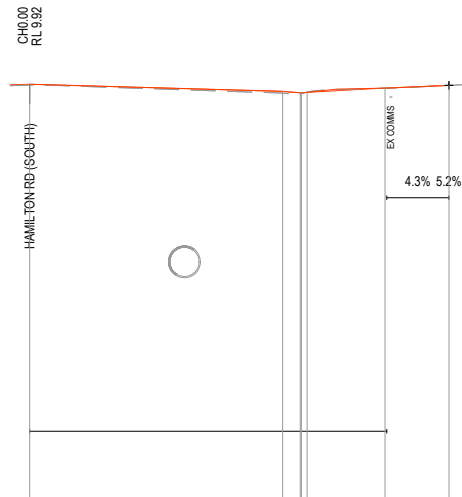


LONGITUDINAL SECTION - MD73

A1 Horizontal Scale 1 : 100
A1 Vertical scale 1 : 100

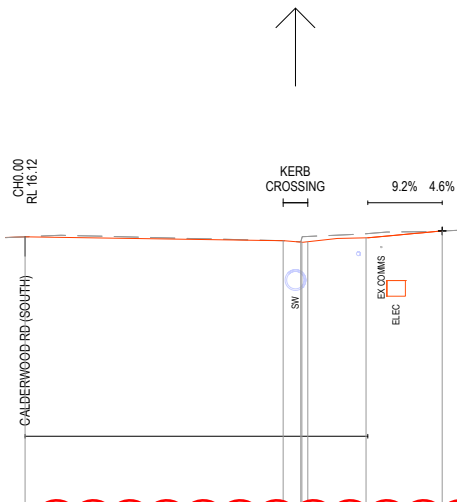

This design represents the proposed works and is subject to minor amendment during construction to accommodate site conditions, construction requirements and other relevant constraints. Works within the road reserve will be undertaken and managed in accordance with Council requirements. Driveway locations, levels and tie-ins shown are indicative and may be subject to adjustment during construction. Any required changes affecting individual properties will be coordinated with the relevant property owner

REV.	DESCRIPTION	DRAWN	DESIGNED	VERIFIED	APPROVED	DATE
2	ISSUED FOR CONSTRUCTION	LW	TTN	TTN	AN	9/06/2026
1	ISSUED FOR TENDER	LW	TTN	TTN	AN	7/05/2026
0	ISSUED FOR TENDER	LW	TTN	AN	DB	27/03/2026

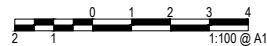

PROJECT TITLE

TRIPOLI WAY FROM - BROUGHTON AVE
TO HAMILTON RD ALBION PARK NSW

CLIENT	SHELLHARBOUR CITY COUNCIL
DRAWING STATUS	ISSUED FOR CONSTRUCTION
SCALE	1:100
COORDINATE SYSTEM	MGA 2020 ZONE 56
DATUM	AHD
SHEET SIZE	A1
PROJECT NUMBER	9470-11

DRAWING TITLE	DRIVEWAY DETAILS SHEET 10
DRAWING NUMBER	0750
REVISION	2