



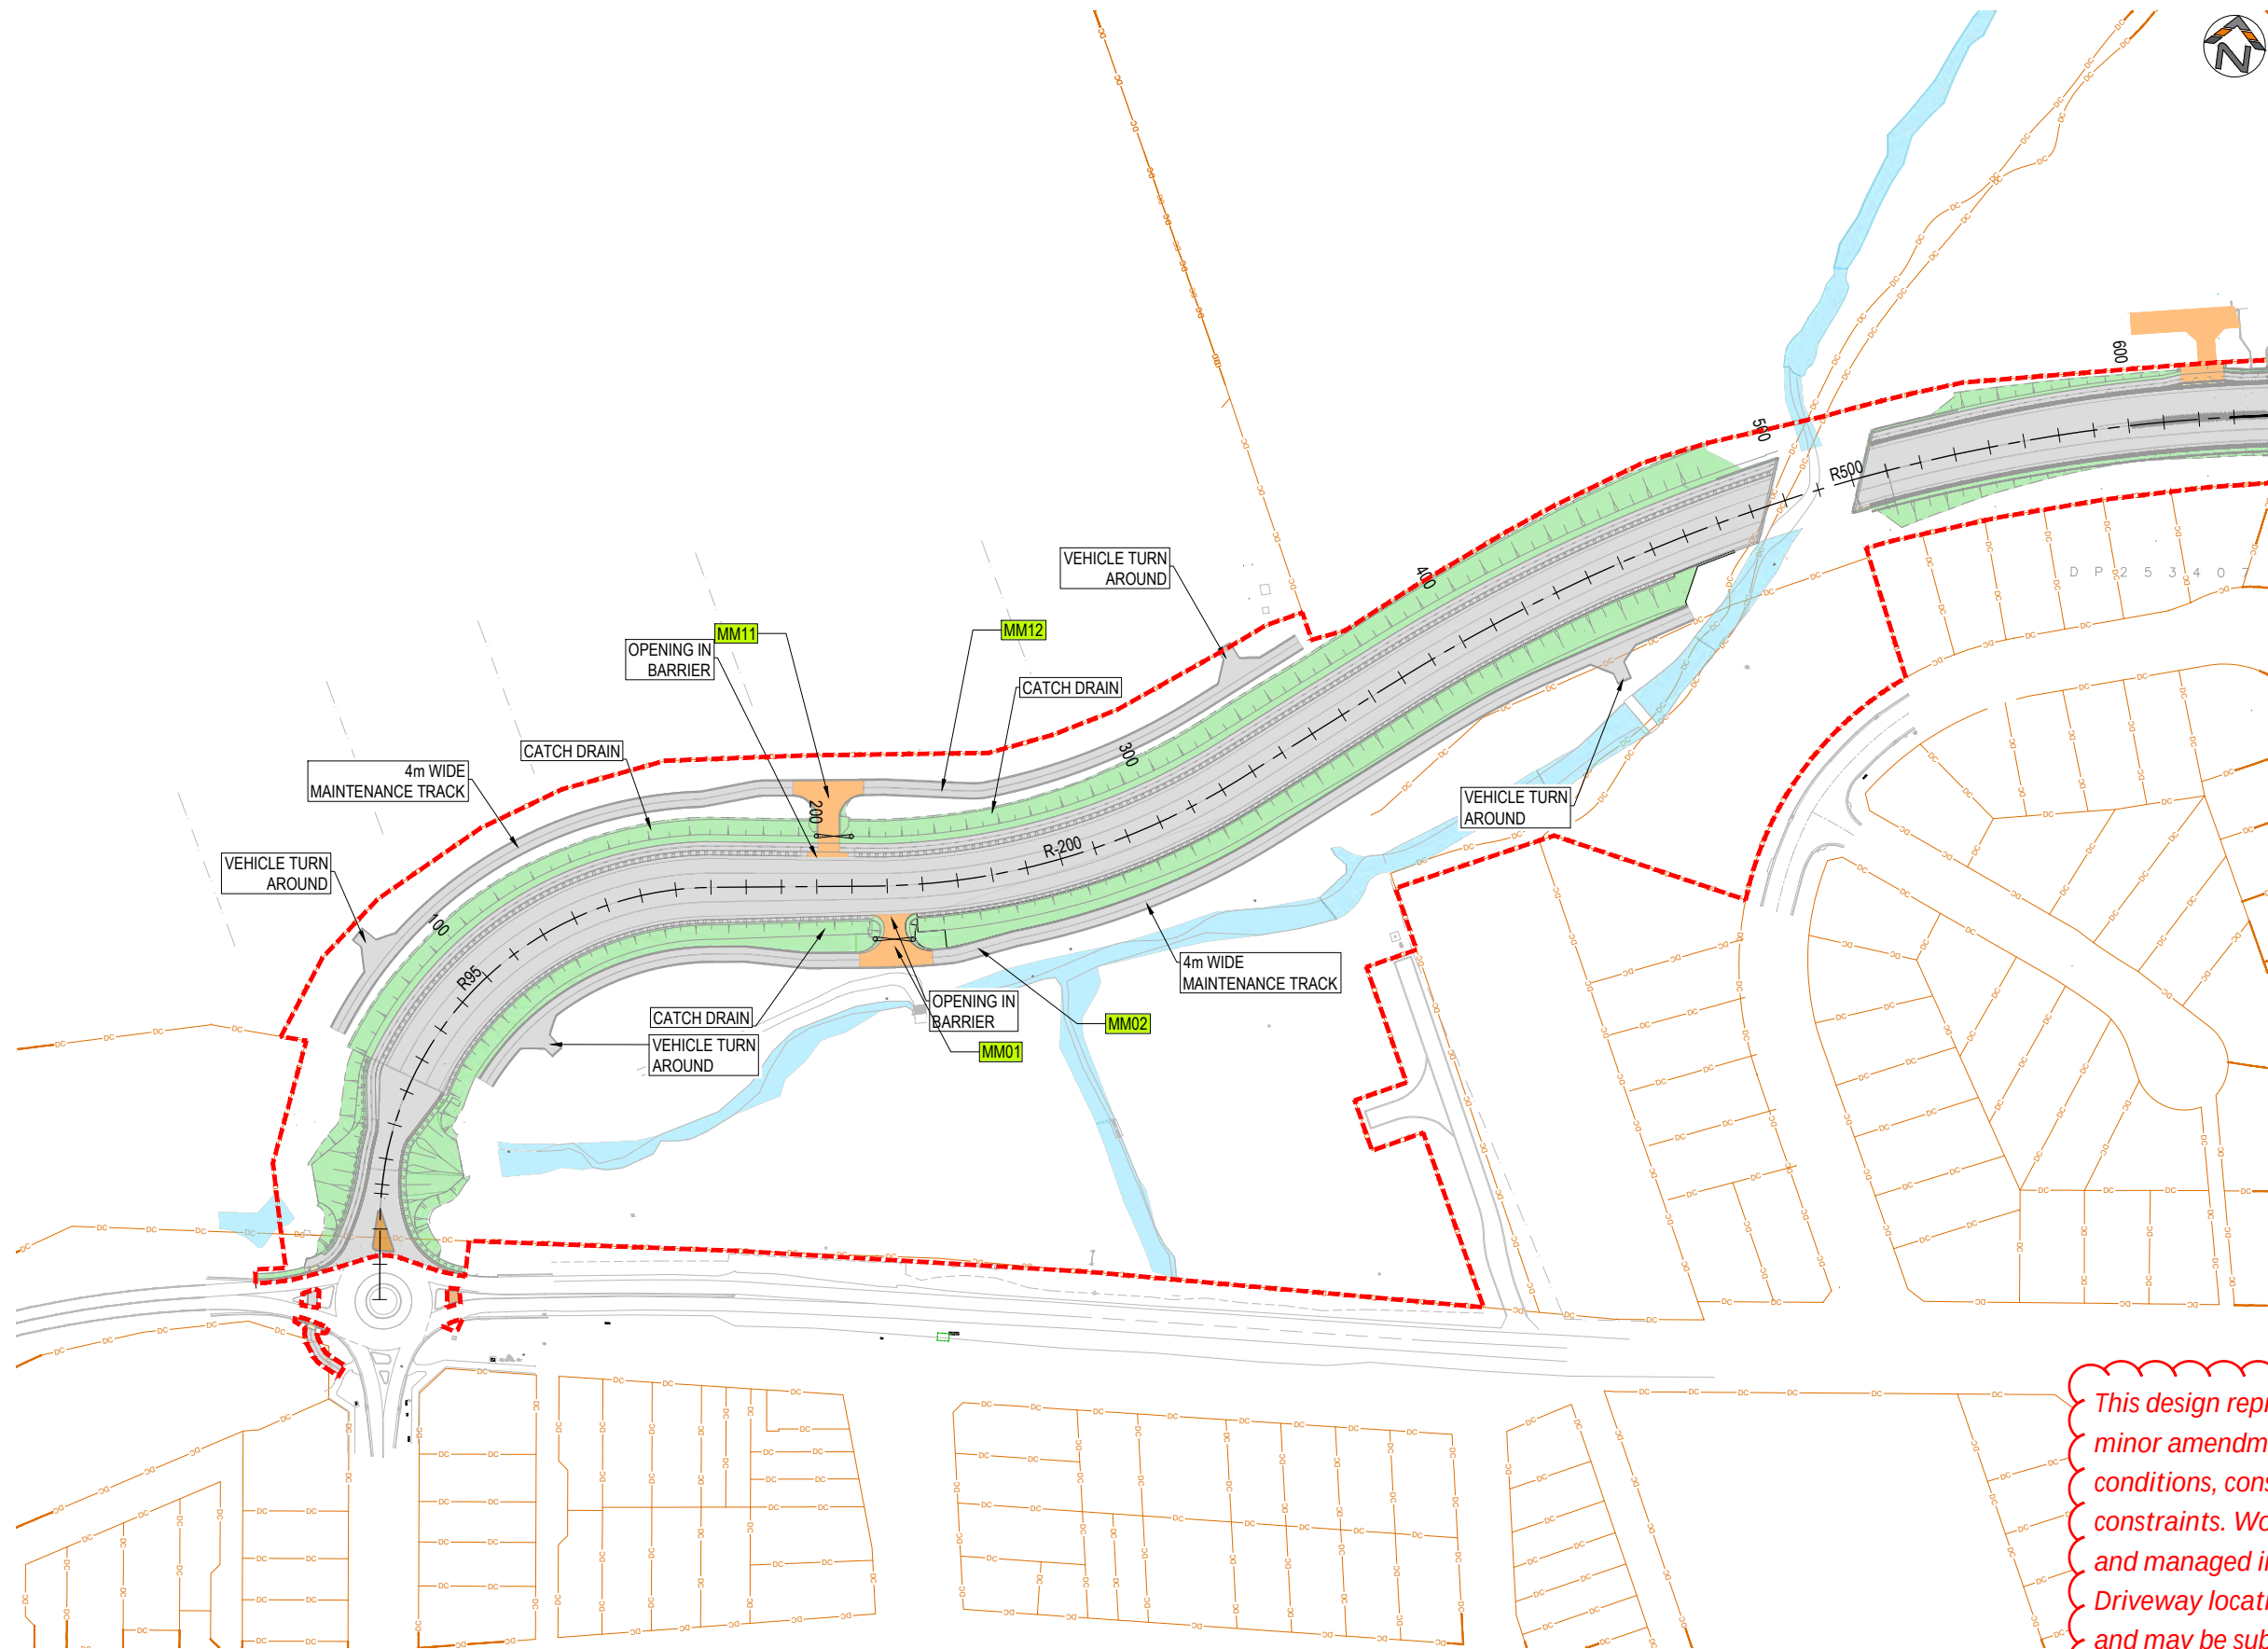

This design represents the proposed works and is subject to minor amendment during construction to accommodate site conditions, construction requirements and other relevant constraints. Works within the road reserve will be undertaken and managed in accordance with Council requirements. Driveway locations, levels and tie-ins shown are indicative and may be subject to adjustment during construction. Any required changes affecting individual properties will be coordinated with the relevant property owner

REV.	DESCRIPTION	DRAWN	DESIGNED	VERIFIED	APPROVED	DATE
2	ISSUED FOR CONSTRUCTION	LW	TTN	TTN	AN	9/06/2026
1	ISSUED FOR TENDER	LW	TTN	TTN	AN	14/05/2026
0	ISSUED FOR TENDER	LW	TTN	AN	DB	27/03/2026

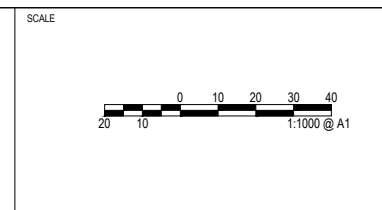


PROJECT TITLE
TRIPOLI WAY EXTENSION

TRIPOLI WAY FROM - BROUGHTON AVE
TO HAMILTON RD ALBION PARK NSW

CLIENT SHELLHARBOUR CITY COUNCIL		
DRAWING STATUS ISSUED FOR CONSTRUCTION		
SCALE 1:1000	COORDINATE SYSTEM MGA 2020 ZONE 56	DATUM AHD
SHEET SIZE A1	PROJECT NUMBER 9470-11	DRAWING NUMBER 1001


DRAWING TITLE MAINTENANCE TRACKS OVERVIEW PLAN	
REVISION 2	

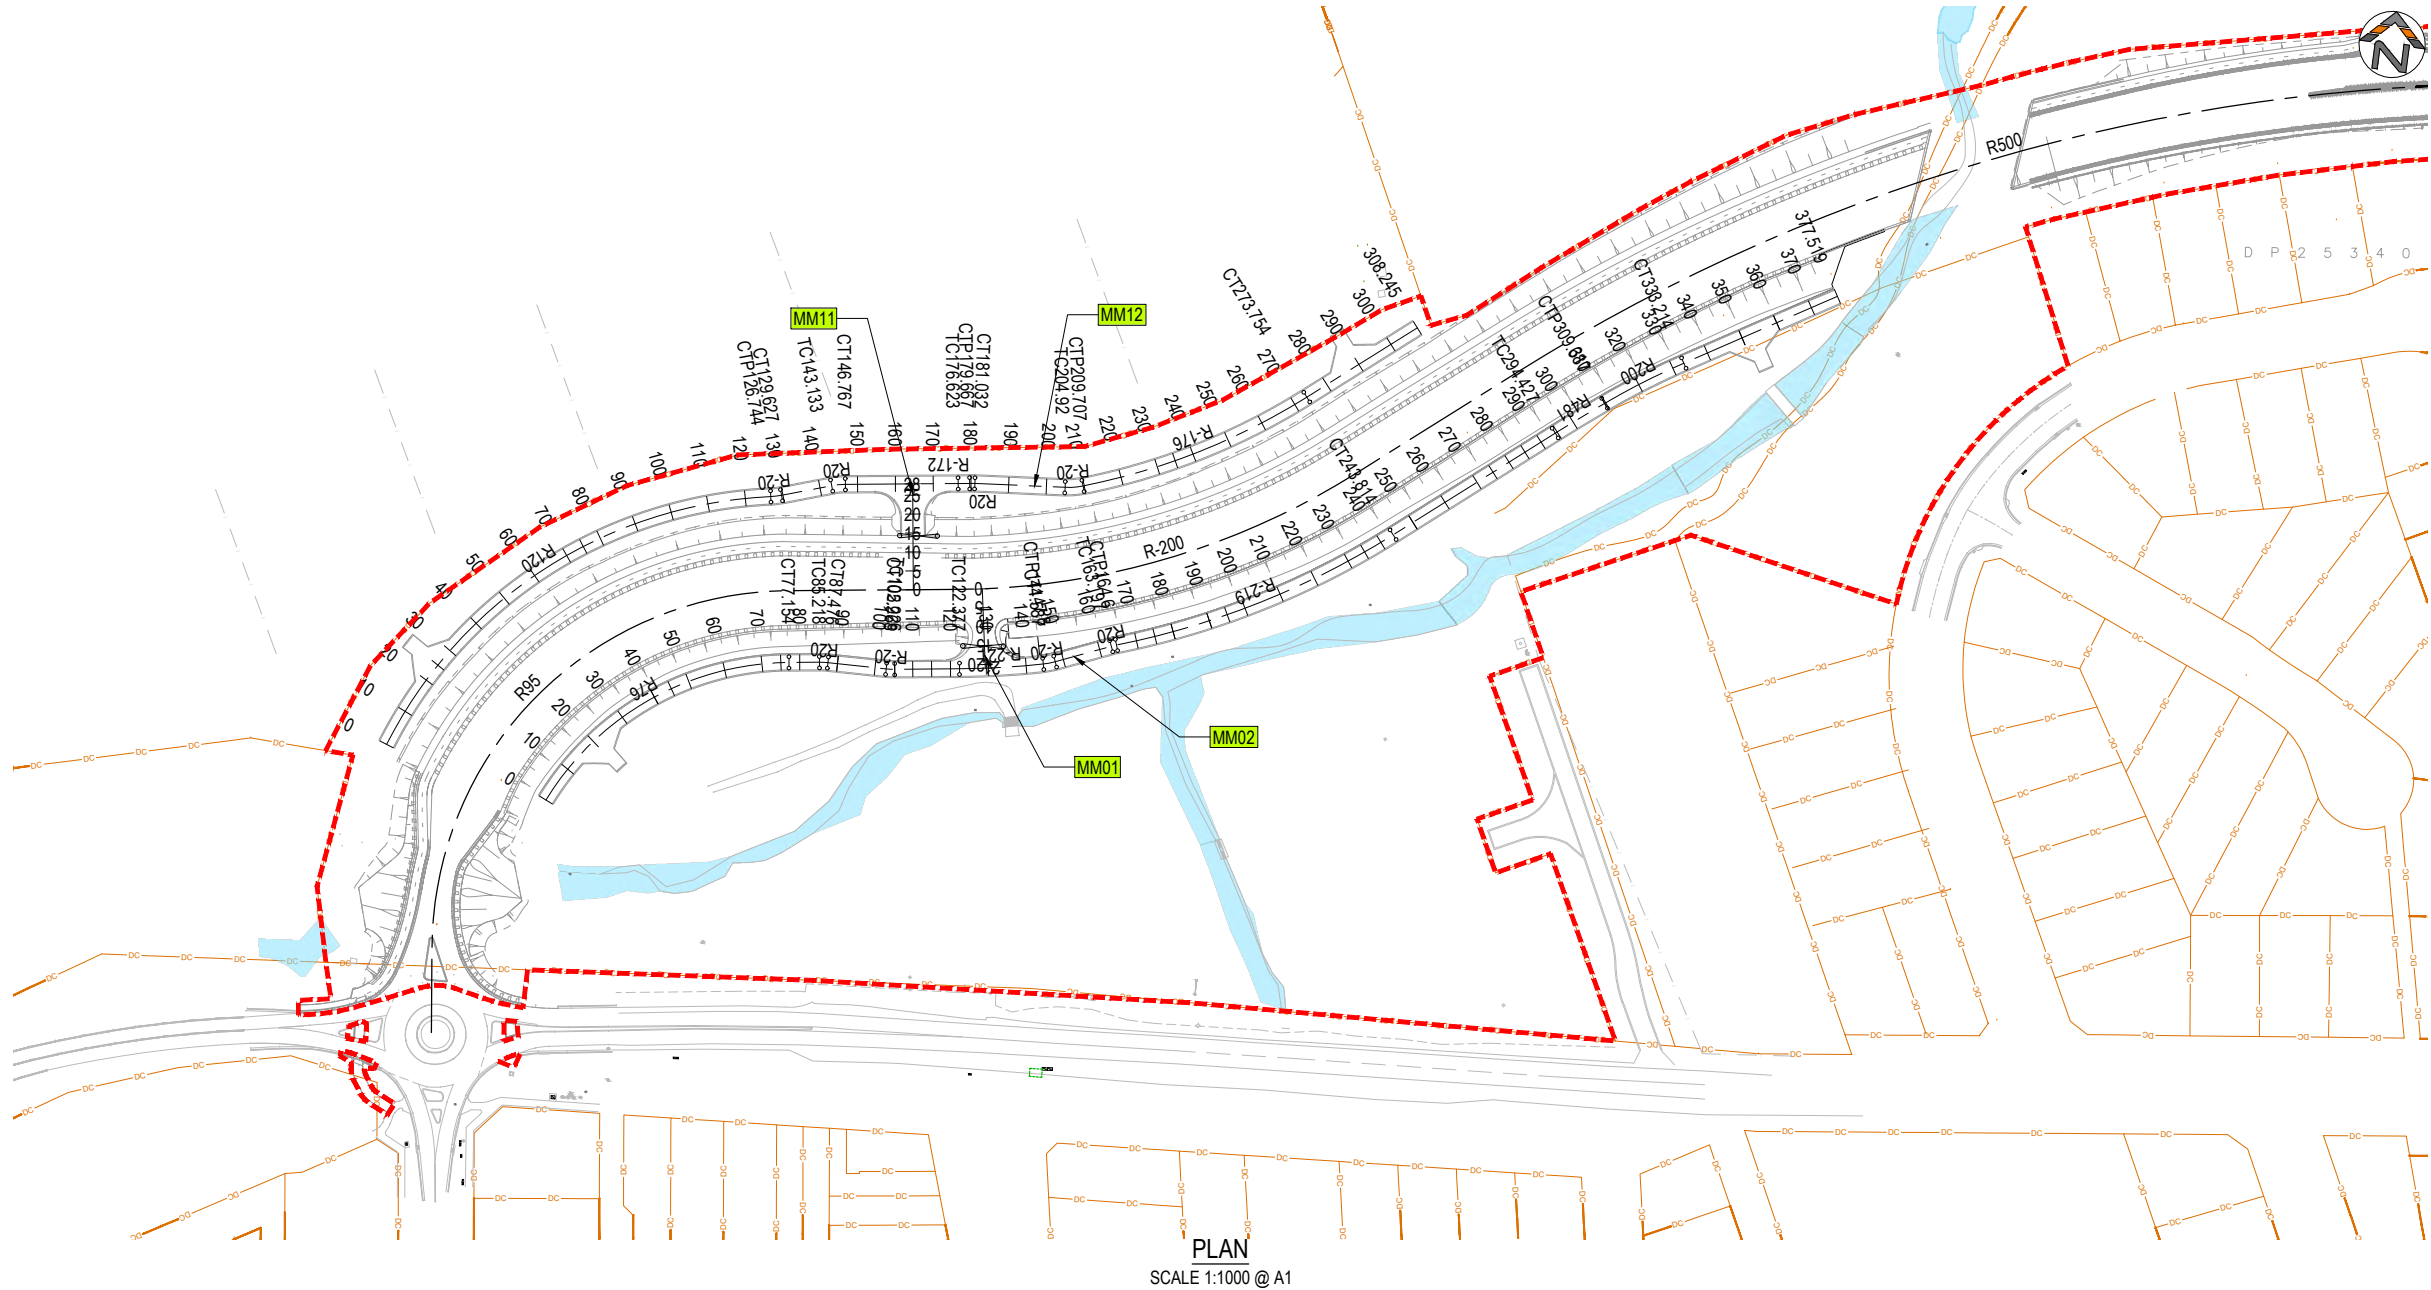

PLAN
SCALE 1:1000 @ A1

This design represents the proposed works and is subject to minor amendment during construction to accommodate site conditions, construction requirements and other relevant constraints. Works within the road reserve will be undertaken and managed in accordance with Council requirements. Driveway locations, levels and tie-ins shown are indicative and may be subject to adjustment during construction. Any required changes affecting individual properties will be coordinated with the relevant property owner

REV.	DESCRIPTION	DRAWN	DESIGNED	VERIFIED	APPROVED	DATE
2	ISSUED FOR CONSTRUCTION	LW	TTN	TTN	AN	9/06/2026
1	ISSUED FOR TENDER	LW	TTN	TTN	AN	14/05/2026
0	ISSUED FOR TENDER	LW	TTN	AN	DB	27/03/2026

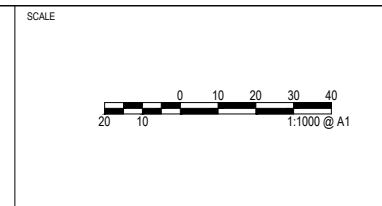


PROJECT TITLE
TRIPOLI WAY EXTENSION

TRIPOLI WAY FROM - BROUGHTON AVE
TO HAMILTON RD ALBION PARK NSW


CLIENT
SHELLHARBOUR CITY COUNCIL
DRAWING STATUS
ISSUED FOR CONSTRUCTION
SCALE
1:1000
COORDINATE SYSTEM
MGA 2020 ZONE 56
DATUM
AHD
SHEET SIZE
A1
PROJECT NUMBER
9470-11

DRAWING TITLE
MAINTENANCE TRACKS
ALIGNMENT
DRAWING NUMBER
1002
REVISION
2

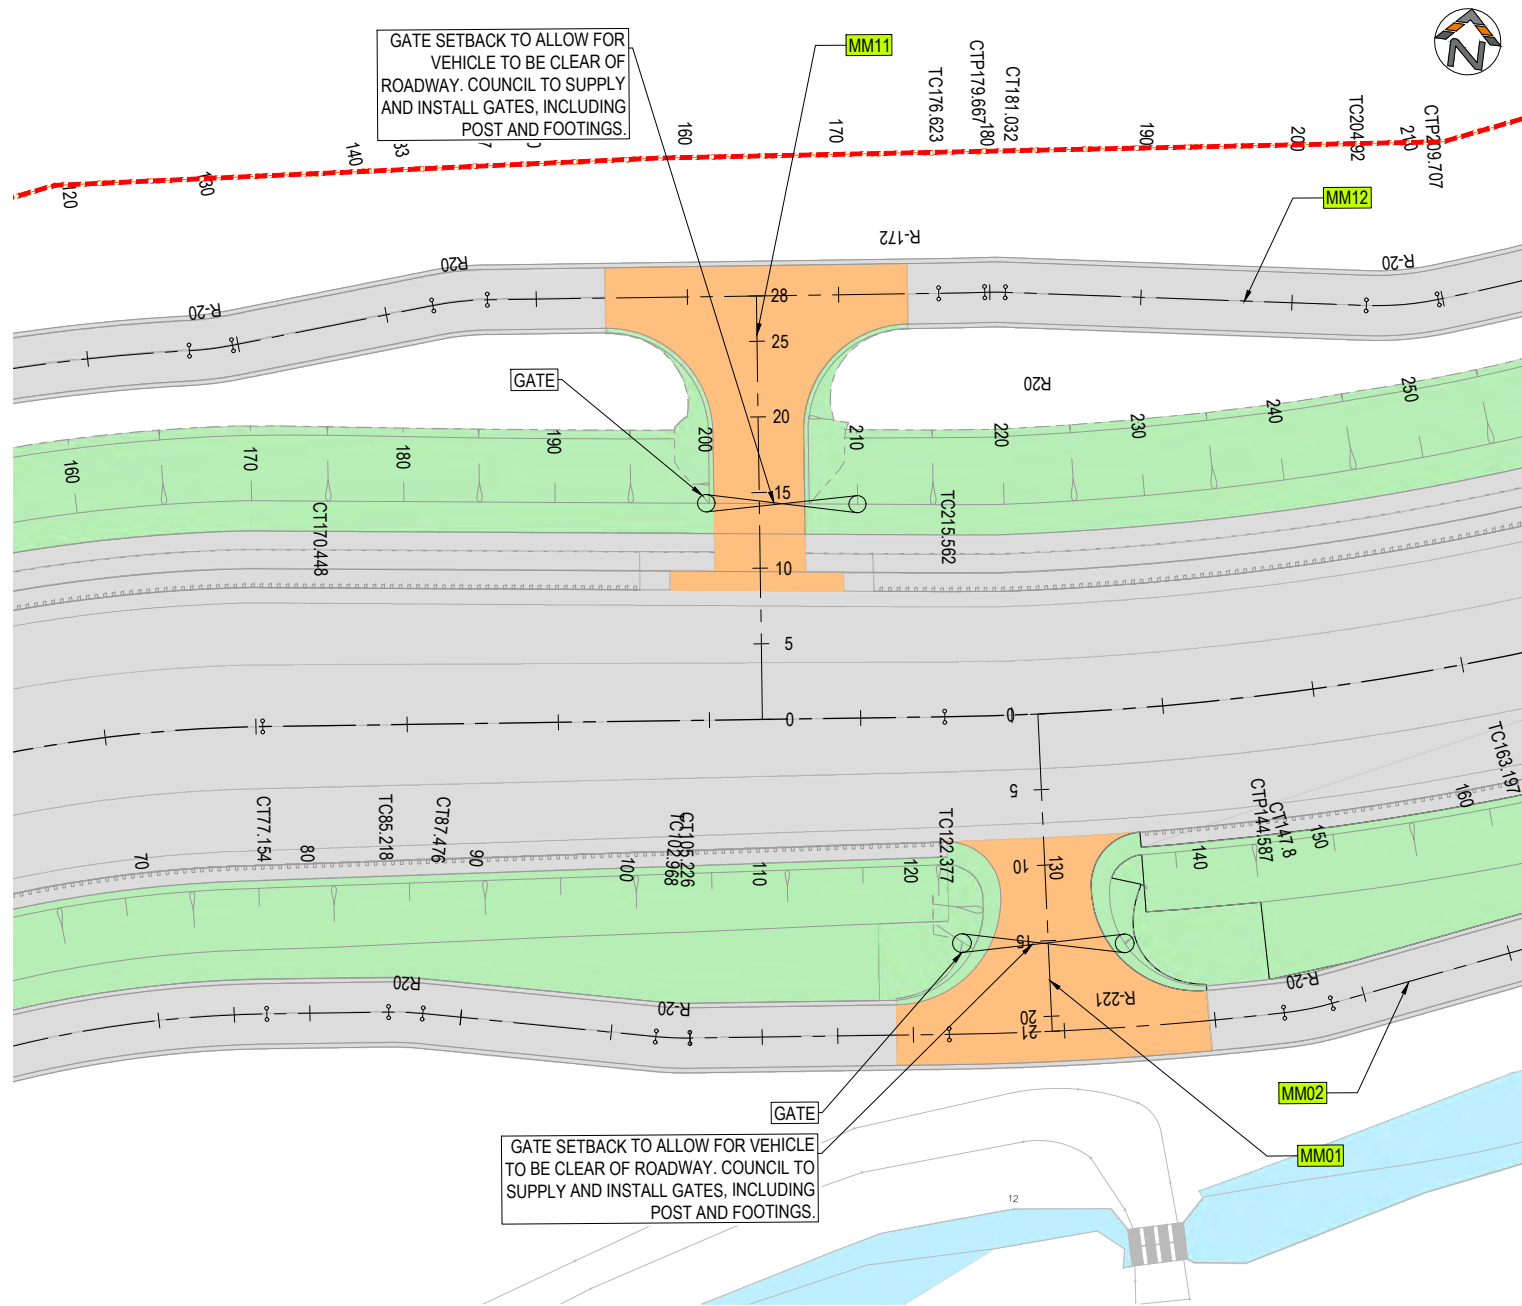


PLAN
SCALE 1:250 @ A1

This design represents the proposed works and is subject to minor amendment during construction to accommodate site conditions, construction requirements and other relevant constraints. Works within the road reserve will be undertaken and managed in accordance with Council requirements. Driveway locations, levels and tie-ins shown are indicative and may be subject to adjustment during construction. Any required changes affecting individual properties will be coordinated with the relevant property owner

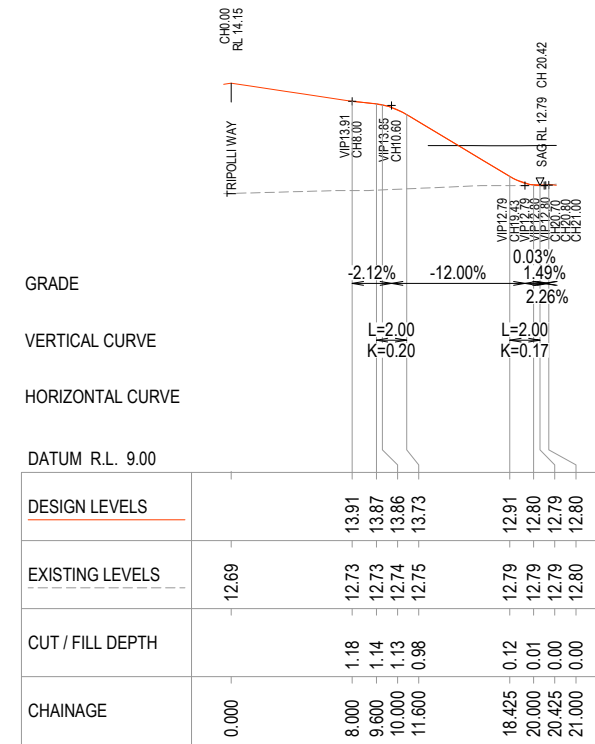

LONGITUDINAL SECTION - MM01 RAMP


A1 Horizontal Scale 1 : 250
A1 Vertical scale 1 : 50

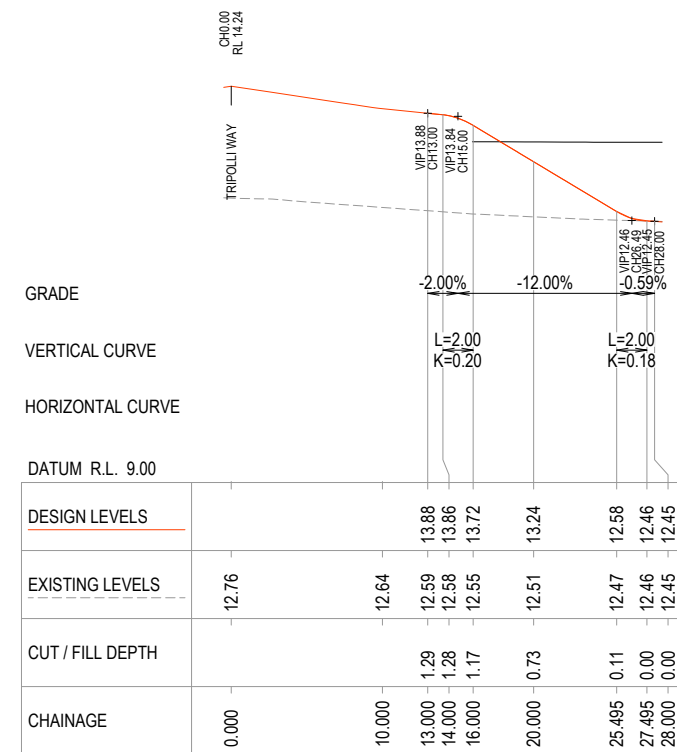

LONGITUDINAL SECTION - MM11 RAMP

A1 Horizontal Scale 1 : 250
A1 Vertical scale 1 : 50

REV.	DESCRIPTION	DRAWN	DESIGNED	VERIFIED	APPROVED	DATE
2	ISSUED FOR CONSTRUCTION	LW	TTN	TTN	AN	9/06/2026
1	ISSUED FOR TENDER	LW	TTN	TTN	AN	14/05/2026
0	ISSUED FOR TENDER	LW	TTN	AN	DB	27/03/2026

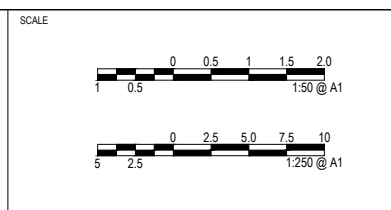


PROJECT TITLE
TRIPOLI WAY EXTENSION


TRIPOLI WAY FROM - BROUGHTON AVE
TO HAMILTON RD ALBION PARK NSW

CLIENT
SHELLHARBOUR CITY COUNCIL
DRAWING STATUS
ISSUED FOR CONSTRUCTION
SCALE
AS SHOWN
COORDINATE SYSTEM
MGA 2020 ZONE 56
DATUM
AHD
SHEET SIZE
A1
PROJECT NUMBER
9470-11

DRAWING TITLE
MAINTENANCE TRACKS
DETAILS
DRAWING NUMBER
1003
REVISION
2

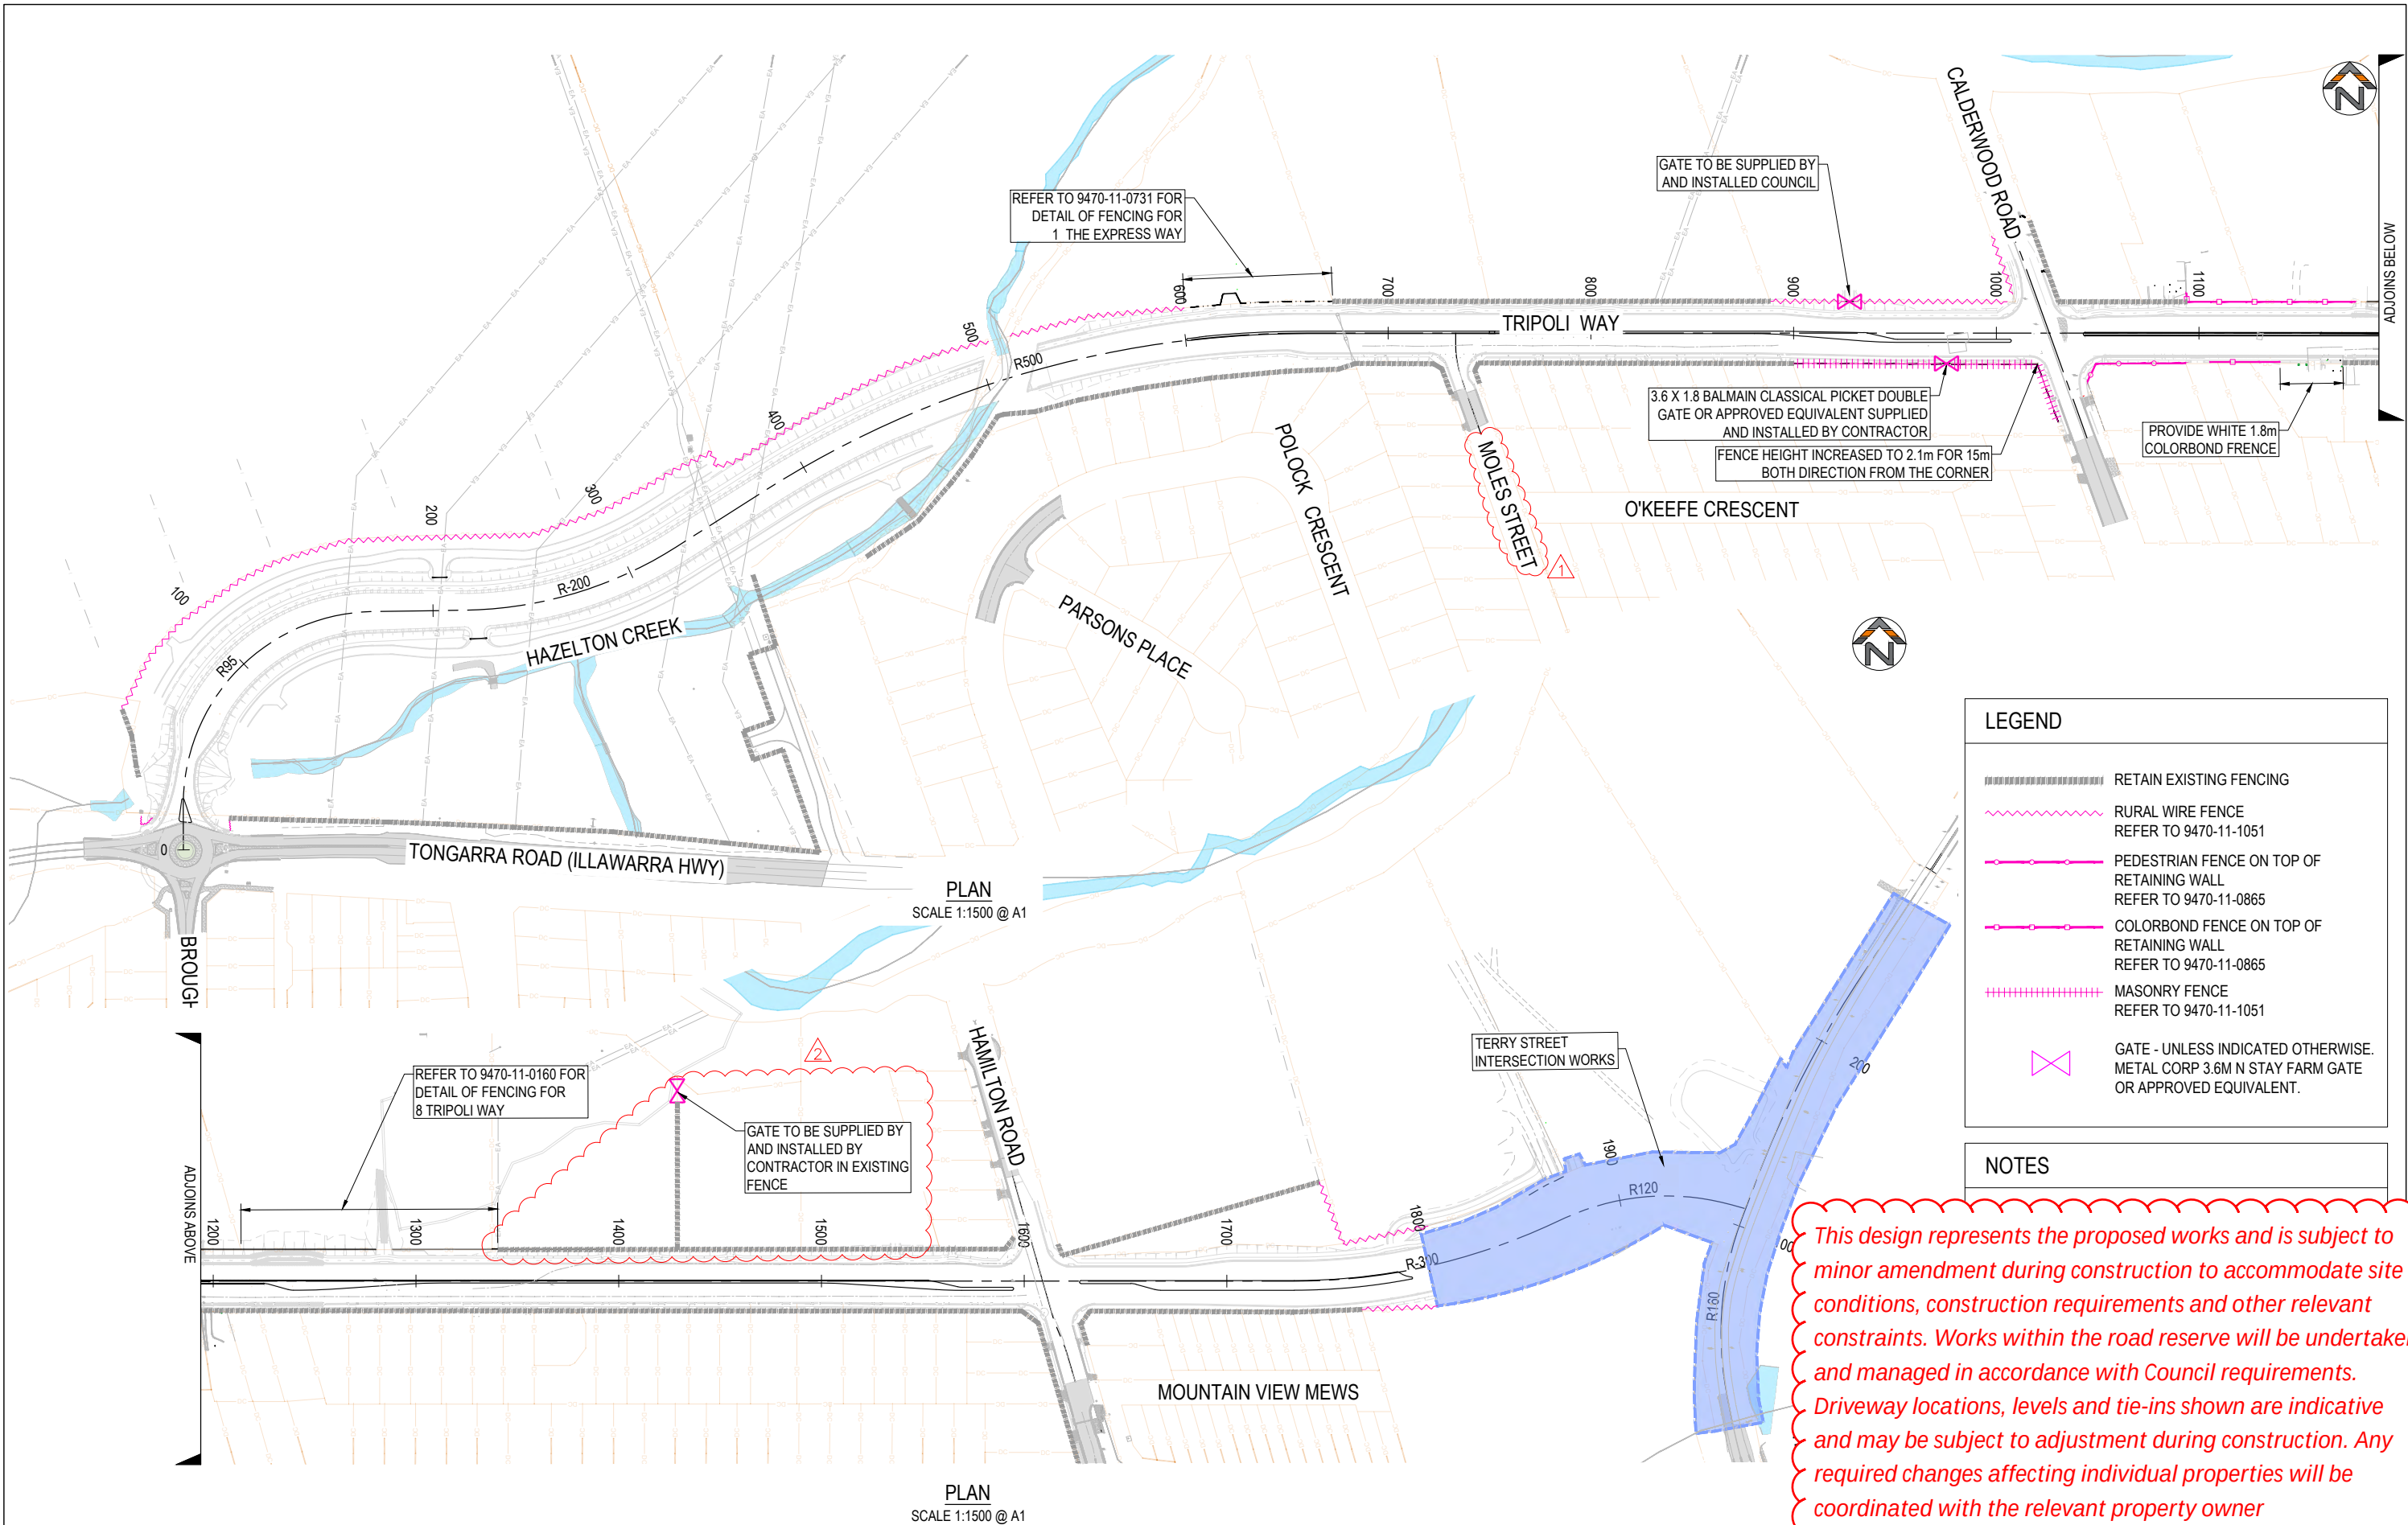

REV.	DESCRIPTION	DRAWN	DESIGNED	VERIFIED	APPROVED	DATE
2	ISSUED FOR CONSTRUCTION	LW	TTN	TTN	AN	9/06/2026
1	ISSUED FOR TENDER	LW	TTN	TTN	AN	7/05/2026
0	ISSUED FOR TENDER	LW	TTN	AN	DB	27/03/2026

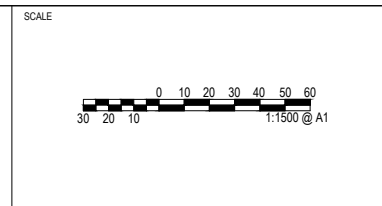

PROJECT TITLE
TRIPOLI WAY EXTENSION

TRIPOLI WAY FROM - BROUGHTON AVE
TO HAMILTON RD ALBION PARK NSW

CLIENT
SHELLHARBOUR CITY COUNCIL

DRAWING STATUS
ISSUED FOR CONSTRUCTION

SCALE
1:1500

COORDINATE SYSTEM
MGA 2020 ZONE 56


DATUM
AHD

DRAWING TITLE
FENCING PLAN

DRAWING NUMBER
1050



REVISION
2

Last Saved: 15/06/2026 10:42:44 AM By: TIM NELL
Last Printed: 15/06/2026 11:51:05 AM By: TIM NELL

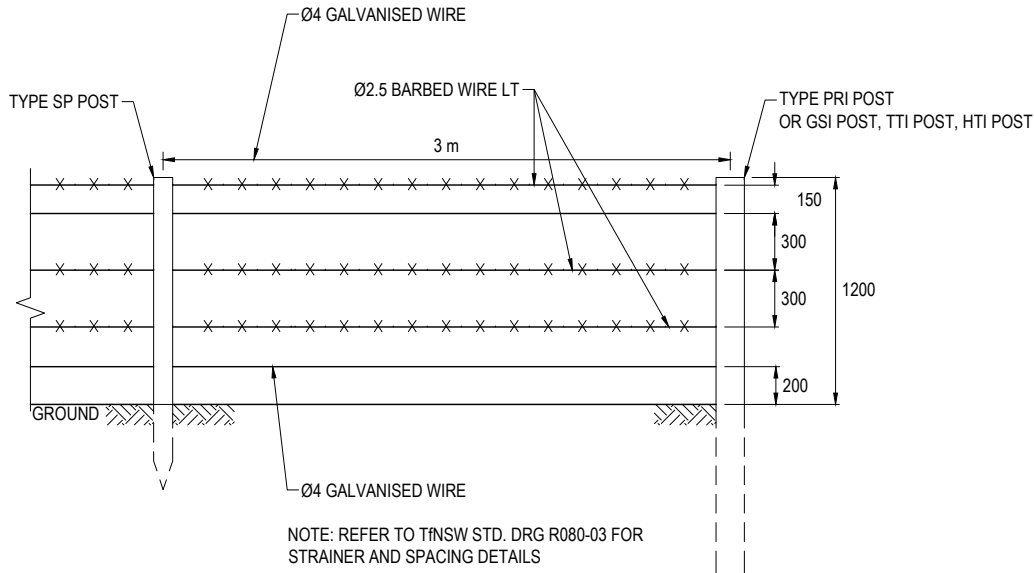

NOTE: REFER TO TNSW STD. DRG R080-03 FOR STRAINER AND SPACING DETAILS

RURAL WIRE FENCE
SCALE 1:20

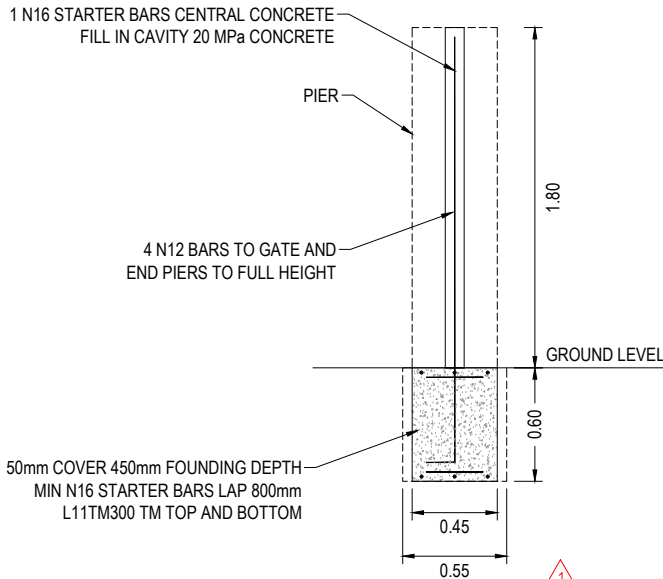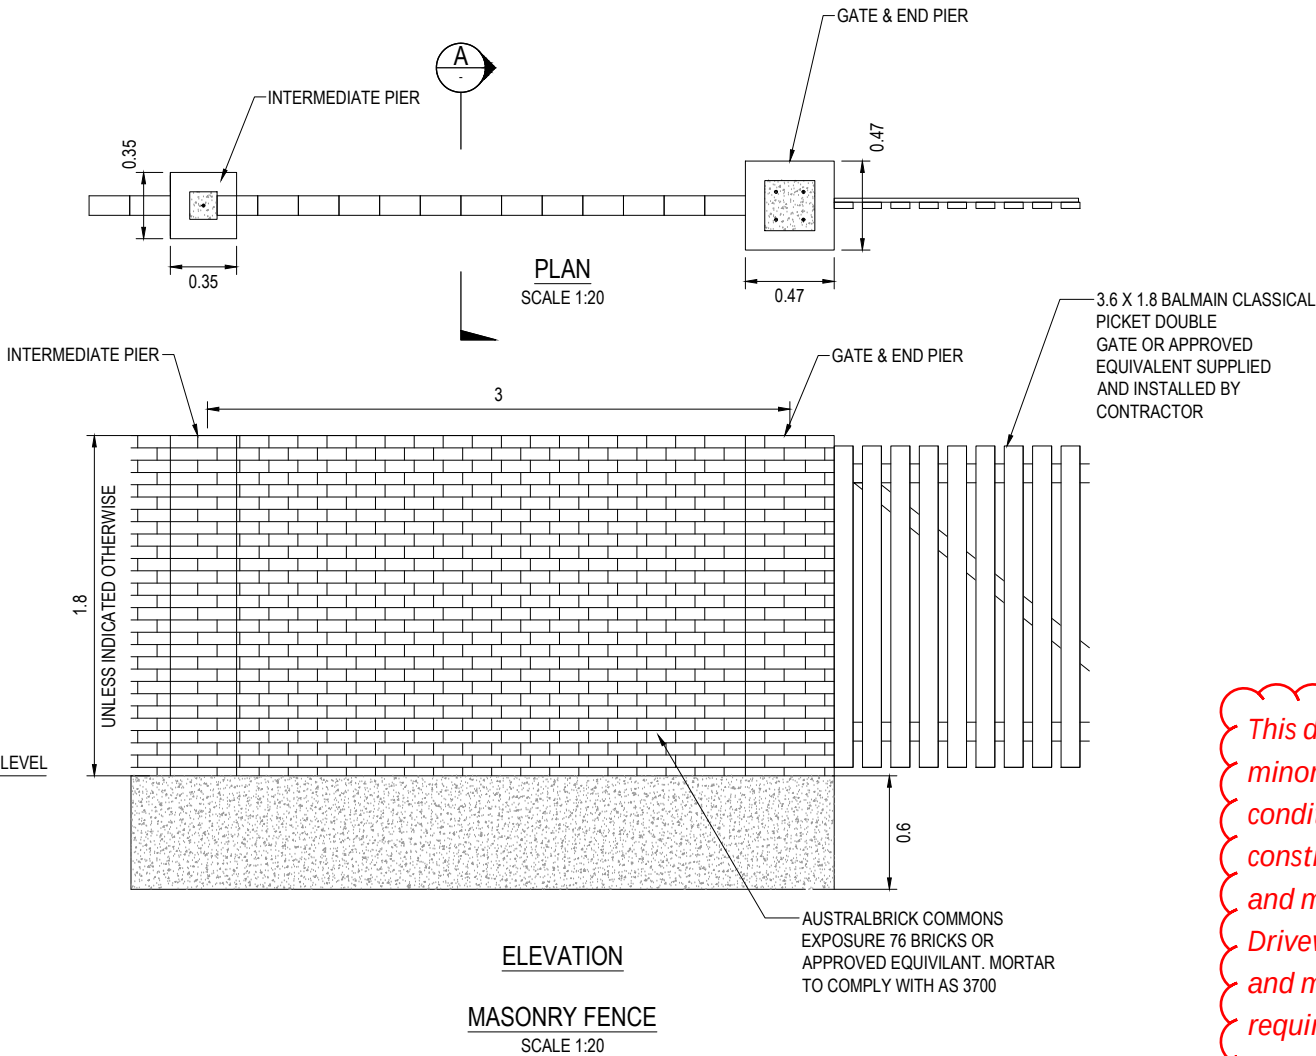

This design represents the proposed works and is subject to minor amendment during construction to accommodate site conditions, construction requirements and other relevant constraints. Works within the road reserve will be undertaken and managed in accordance with Council requirements. Driveway locations, levels and tie-ins shown are indicative and may be subject to adjustment during construction. Any required changes affecting individual properties will be coordinated with the relevant property owner

REV.	DESCRIPTION	DRAWN	DESIGNED	VERIFIED	APPROVED	DATE
2	ISSUED FOR CONSTRUCTION	LW	TTN	TTN	AN	9/06/2026
1	ISSUED FOR TENDER	LW	TTN	TTN	AN	7/05/2026
0	ISSUED FOR TENDER	LW	TTN	AN	DB	27/03/2026



PROJECT TITLE
TRIPOLI WAY EXTENSION

TRIPOLI WAY FROM - BROUGHTON AVE
TO HAMILTON RD ALBION PARK NSW

CLIENT SHELLHARBOUR CITY COUNCIL	DRAWING STATUS ISSUED FOR CONSTRUCTION
SCALE AS SHOWN	COORDINATE SYSTEM MGA 2020 ZONE 56
SHEET SIZE A1	DATUM AHD

DRAWING TITLE FENCE DETAILS	DRAWING NUMBER 1051	REVISION 2
--------------------------------	------------------------	---------------