

SHELLHARBOUR CITY COUNCIL

JOCK BROWN SPORTS FIELD LANDSCAPE MASTERPLAN

DRAWING LIST

DRAWING NO.	DRAWING TITLE	SCALE
LA-000001	COVER SHEET	NTS @ A1
LA-000002	LANDSCAPE MASTERPLAN (OVERVIEW)	1:750 @ A1
LA-001000	LANDSCAPE MASTERPLAN - SHEET 1 of 2	1:500 @ A1
LA-001001	LANDSCAPE MASTERPLAN - SHEET 2 of 2	1:500 @ A1
LA-002000	LANDSCAPE SECTION ELEVATIONS - SHEET 1 of 2	1:500 @ A1
LA-002001	LANDSCAPE SECTION ELEVATIONS - SHEET 2 of 2	1:250 @ A1
LA-003000	INDICATIVE PLANTING PALETTE	NTS @ A1
LA-003001	PRECEDENT PLANTING, FENCING AND SEATING IMAGERY	NTS @ A1

GENERAL NOTES

1. IN ORDER TO READ THIS LANDSCAPE PACKAGE PLEASE PRINT IN COLOUR AND ON AN A1 SHEET.
2. LANDSCAPE PLANS TO BE READ IN CONJUNCTION WITH ALL ENGINEERING CIVIL WORKS PLANS, STORMWATER PLANS AND SERVICES PLANS (AS APPLICABLE).
3. EXISTING TREES TO BE RETAINED AND PROTECTED WHERE POSSIBLE. ADDITIONAL LANDSCAPING IS PROPOSED TO INCREASE OVERALL AMENITY AND CANOPY COVER.
4. PROPOSED TREE LOCATIONS SHOWN ARE APPROXIMATE ONLY. EXACT LOCATIONS ARE TO BE FINALISED DURING DETAILED DESIGN TO ENSURE THEY ARE CLEAR OF SERVICES, LIGHT POSTS ETC.
5. ALL NEW TREES TO BE CLEAR TRUNKED TO 2m TO MAINTAIN SIGHT LINES.



source: Stantec

DRAFT FOR REVIEW

COVER SHEET



LANDSCAPE MASTERPLAN (OVERVIEW) @1:750


0 15 30 45 75m
SCALE 1:750 @ A1

DRAFT FOR REVIEW

LANDSCAPE MASTERPLAN (OVERVIEW)



LANDSCAPE MASTERPLAN @1:500

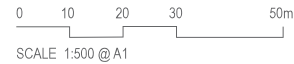

ADJOINS DRAWING NO. LA-001001

LEGEND

FINISHES - HARDSCAPE

	PROPOSED ROAD ASPHALT		EXISTING BACK FENCE GATE REFER TO GENERAL NOTE 3 BELOW
	PROPOSED CONCRETE FOOTPATH		PROPOSED 0.8m TIMBER POST FENCE REFER TO GENERAL NOTE 3 BELOW
	PROPOSED LIGHT POLE LOCATIONS REFER TO GENERAL NOTE 1 BELOW		PROPOSED FACILITY FENCE REFER TO DRAWING LA-003001
	PROPOSED LED PATH LIGHTING REFER TO GENERAL NOTE 2 BELOW		PROPOSED 1m FIELD OF PLAY FENCE REFER TO DRAWING LA-003001
	PROPOSED 240L BIN ENCLOSURE		PROPOSED TEMPORARY TIMBER BOLLARDS WITHIN GARDEN BED
	PROPOSED BENCH SEATING REFER TO DRAWING LA-003001		

FINISHES - PLANTING AND LANDSCAPE


	EXISTING TREE TO BE RETAINED REFER TO GENERAL NOTE 4 BELOW		PROPOSED MEDIUM - LARGE SHRUBS
	PROPOSED TREE		PROPOSED GARDEN BED

GENERAL NOTES

1. LIGHTING ON FIELD 1 AND 2 TO INCLUDE 80 LUX FOR TRAINING AND 120 LUX FOR COMPETITION PURPOSES.
2. SOLAR CHARGED, TIMED AND MOTION SENSOR LED LIGHTING ALONG MAIN FOOTPATH THROUGH THE SITE.
3. GATE LOCATIONS ARE INDICATIVE ONLY AND WILL NEED TO BE CONFIRMED PRIOR TO THE DETAILED DESIGN STAGE TO ENSURE ACCESS IS MAINTAINED TO RESIDENTIAL PROPERTIES.
4. ALL EXISTING TREES ARE PROPOSED TO BE RETAINED AND SHOULD BE ADEQUATELY PROTECTED WITH TP2 PROTECTION FENCING PRIOR TO COMMENCEMENT OF WORKS ON SITE. NOTE: ANY INVASIVE OR WEED SPECIES IDENTIFIED WITHIN THE JOCK BROWN OVAL UPGRADE - VEGETATION MEMO, PREPARED BY STANTEC (DATED 05 FEBRUARY 2025), ARE TO BE REMOVED IN FUTURE DETAIL DESIGN STAGE.
5. LOCATION OF SOME ITEMS ARE SUBJECT TO CHANGE.

DESIGN NOTES

1. INDICATIVE LOCATIONS FOR SHADED TIERED SEATING FOR FIELD 1.
2. BENCH SEAT LOCATIONS WITH LOW MASS PLANTING AND / OR SHADE TREES PROVIDING ADDITIONAL SEATING OPTIONS AND FIELD VIEWING POINTS ALONG PATH NETWORK.
3. LOW MASS PLANTING WITH TREES AROUND PERIMETER OF SITE. PLANTING DESIGN IS TO ENSURE OPTED PRINCIPLES ARE ACHIEVED AND SIGHT LINES ARE MAINTAINED. PROPOSED MASS PLANTING BEDS AND TREE LOCATIONS ARE TO ENSURE RESIDENTIAL BACK FENCE GATE ACCESS IS MAINTAINED AND NOT DISTURBED.
4. PERMEABLE OPTIONS SURROUND TWO TREES BETWEEN ROWS OF PARKING. APPROPRIATE TREE SPECIES SUITABLE FOR CAR PARKS TO BE SELECTED, WITH OPTIONS OF LOW PLANTING AND/OR PERMEABLE SURFACES SUCH AS TREE GRATES.
5. LOW MASS PLANTING AT ENTRANCE TO SPORTS FIELD FROM CAR PARK. PLANTING DESIGN TO ENSURE OPTED PRINCIPLES ARE ACHIEVED AND SIGHT LINES ARE MAINTAINED. TEMPORARY TIMBER BOLLARDS TO BE INSTALLED TO PROTECT GARDENS DURING ESTABLISHMENT.
6. VEHICLE ACCESS GATE.
7. INDICATIVE LOCATION FOR FIELD 1 SCORE BOARD.

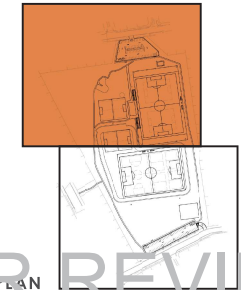

DRAFT FOR REVIEW
KEY PLAN
LANDSCAPE MASTERPLAN - SHEET 1 OF 2



LEGEND

FINISHES - HARDSCAPE

	PROPOSED ROAD ASPHALT		EXISTING BACK FENCE GATE REFER TO GENERAL NOTE 3 BELOW
	PROPOSED CONCRETE FOOTPATH		PROPOSED 0.8m TIMBER POST FENCE REFER TO DRAWING LA-003001
	PROPOSED LIGHT POLE LOCATIONS REFER TO GENERAL NOTE 1 BELOW		PROPOSED FACILITY FENCE REFER TO DRAWING LA-003001
	PROPOSED LED PATH LIGHTING REFER TO GENERAL NOTE 2 BELOW		PROPOSED 1m FIELD OF PLAY FENCE REFER TO DRAWING LA-003001
	PROPOSED 240L BIN ENCLOSURE		PROPOSED TEMPORARY TIMBER BOLLARDS WITHIN GARDEN BED
	PROPOSED BENCH SEATING REFER TO DRAWING LA-003001		

FINISHES - PLANTING AND LANDSCAPE


	EXISTING TREE TO BE RETAINED REFER TO GENERAL NOTE 4 BELOW		PROPOSED MEDIUM - LARGE SHRUBS
	PROPOSED TREE		PROPOSED GARDEN BED

GENERAL NOTES


1. LIGHTING ON FIELD 1 AND 2 TO INCLUDE 80 LUX FOR TRAINING AND 120 LUX FOR COMPETITION PURPOSES.
2. SOLAR CHARGED, TIMED AND MOTION SENSOR LED LIGHTING ALONG MAIN FOOTPATH THROUGH THE SITE.
3. GATE LOCATIONS ARE INDICATIVE ONLY AND WILL NEED TO BE CONFIRMED PRIOR TO THE DETAILED DESIGN STAGE TO ENSURE ACCESS IS MAINTAINED TO RESIDENTIAL PROPERTIES.
4. ALL EXISTING TREES ARE PROPOSED TO BE RETAINED AND SHOULD BE ADEQUATELY PROTECTED WITH TP2 PROTECTION FENCING PRIOR TO COMMENCEMENT OF WORKS ON SITE. NOTE ANY INVASIVE OR WEED SPECIES IDENTIFIED WITHIN THE 100% BROWN OVAL UPGRADE - VEGETATION MEMO, PREPARED BY STANTEC (DATED 05 FEBRUARY 2025), ARE TO BE REMOVED IN FUTURE DETAIL DESIGN STAGE.
5. LOCATION OF SOME ITEMS ARE SUBJECT TO CHANGE.

DESIGN NOTES

1. OPPORTUNITY FOR TERRACED SEATING ON EMBANKMENT PROVIDING ADDITIONAL FORMALISED SEATING OPTIONS FOR FIELD 2. LARGE TREES TO BE LOCATED IN CLOSE PROXIMITY TO PROVIDE SHADE.
2. LOW MASS PLANTING WITH TREES AROUND PERIMETER OF SITE. PLANTING DESIGN IS TO ENSURE OPTED PRINCIPLES ARE ACHIEVED AND SIGHT LINES ARE MAINTAINED. PROPOSED MASS PLANTING BEDS AND TREE LOCATIONS ARE TO ENSURE RESIDENTIAL BACK FENCE GATE ACCESS IS MAINTAINED AND NOT DISTURBED.
3. LOW MASS PLANTING WITH SMALL TREES AT ENTRANCE TO SPORTS FIELD FROM CAR PARK. PLANTING DESIGN IS TO ENSURE OPTED PRINCIPLES ARE ACHIEVED AND SIGHT LINES ARE MAINTAINED. TEMPORARY TIMBER BOLLARDS TO BE INSTALLED TO PROTECT GARDENS DURING ESTABLISHMENT.
4. VEHICLE ACCESS GATE.
5. POTENTIAL LOCATION FOR FUTURE FENCED DOG PARK.
6. BENCH SEAT LOCATIONS WITH SHADE TREES PROVIDING ADDITIONAL SEATING OPTIONS AND FIELD VIEWING POINT.
7. AREA ALLOWANCE FOR FUTURE UNDER 9s SOCCER FIELD (40 x 50m, SHOWN IN WHITE). SOCCER FIELD TO HAVE 5m CLEAR BUFFER ZONE FROM OUTSIDE OF UNEMARKINGS.

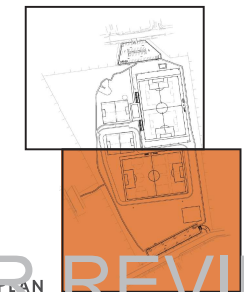


LANDSCAPE MASTERPLAN @1:500

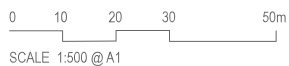


DRAFT FOR REVIEW

KEY PLAN

LANDSCAPE MASTERPLAN - SHEET 2 OF 2

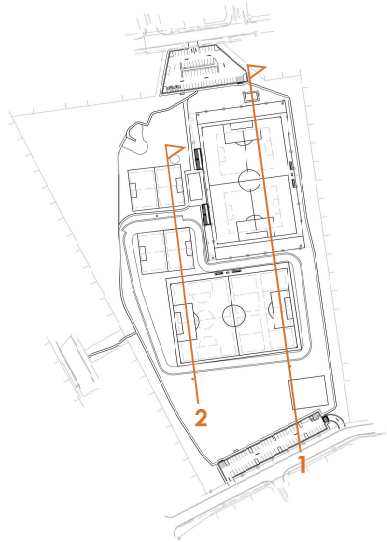

SECTION ELEVATION 2
1:500 @ A1


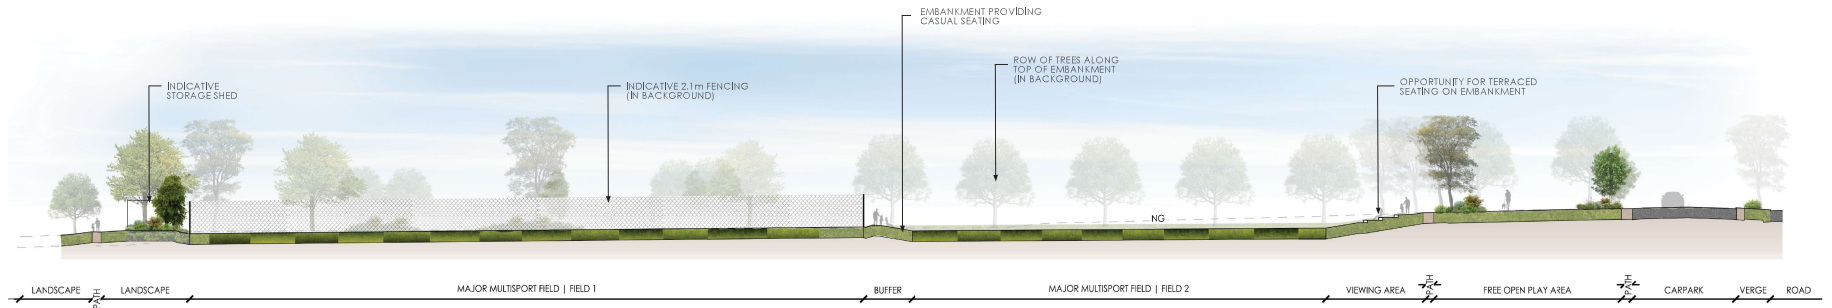


SECTION ELEVATION 1
1:500 @ A1

0 10 20 30 50m
SCALE 1:500 @ A1

DRAFT FOR REVIEW

LANDSCAPE SECTION ELEVATIONS - SHEET 1 OF 2

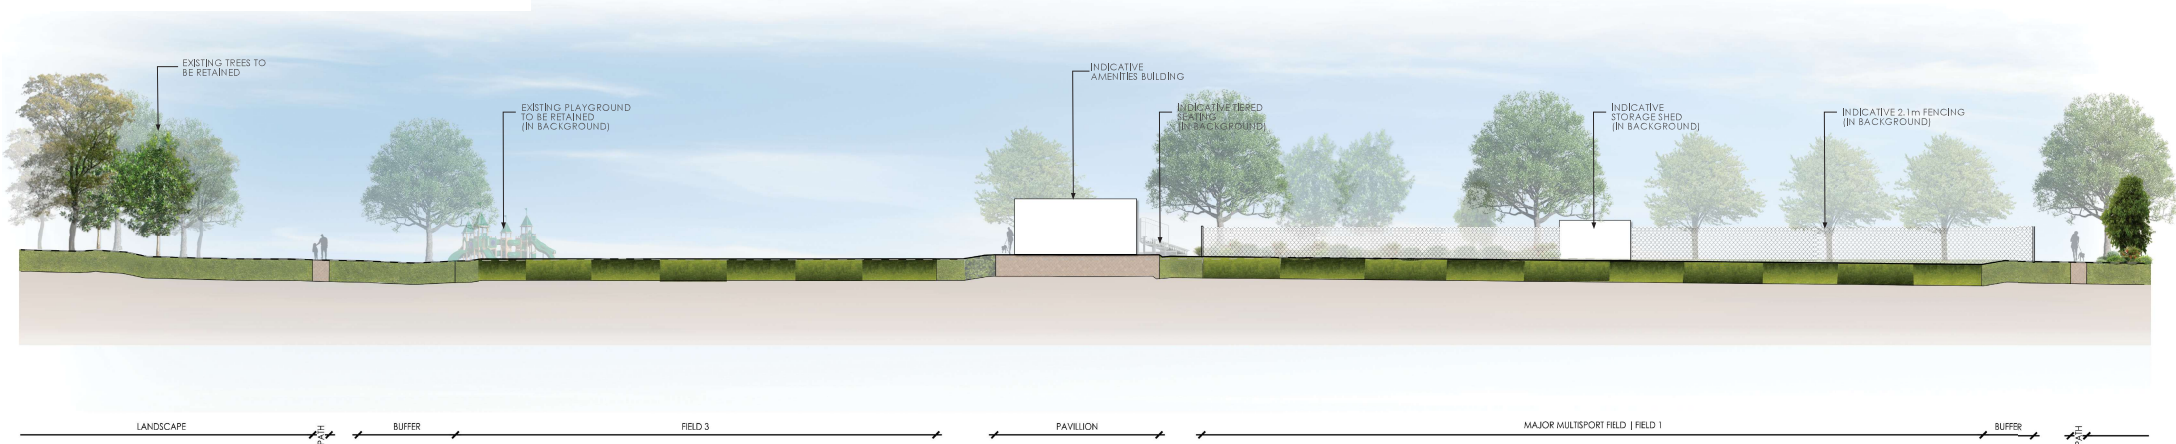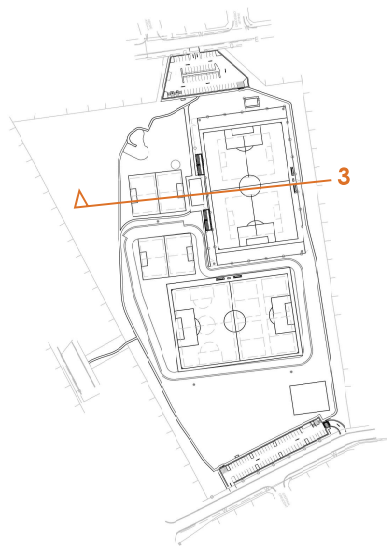

SECTION ELEVATION 3
1:250 @ A1

0 5 10 15 25m
SCALE 1:250 @ A1

DRAFT FOR REVIEW

LANDSCAPE SECTION ELEVATIONS - SHEET 2 OF 2



landscape architecture
urban design
environmental management



SHELLHARBOUR CITY COUNCIL

JOCK BROWN SPORTS FIELD

LANDSCAPE MASTERPLAN

DATE	JOB NO	DRAWING NO	REV
20.03.2025	304001460	LA-002001	2

INDICATIVE PLANTING PALETTE

Symbol	Botanical Name	Common Name	Height (m)	Spread (m)
	TREES			
	<i>Brachychiton acerifolius</i>	Illawarra Flame Tree	15	10
	<i>Backhousia citriodora</i>	Lemon Myrtle Tree	10	5
	<i>Elaeocarpus reticulatus</i>	Blueberry Ash	8	4
	<i>Eucalyptus eugenoides</i>	Thin-leaved Stringybark	15	8
	<i>Eucalyptus globoides</i>	White Stringybark	20	10
	<i>Eucalyptus tereticornis</i>	Forest Red Gum	20	5
	<i>Tristanopsis laurina</i>	Water Gum	8	5
	<i>Waterhousea floribunda</i>	Weeping Lilly Pilly	10	5
	MASS PLANTING			
	SHRUBS			
	<i>Crinum pedunculatum</i>	Swamp Lily	1	1
	<i>Correa alba</i> 'Star Showers'	Native Fuchsia	0.5	1
	<i>Doryanthes excelsa</i>	Gymea Lily	3-6	2
	<i>Westringia 'Mundi'</i>	Native Rosemary	0.5	1.2
	FERNS			
	<i>Asplenium australasicum</i>	Birds Nest Fern	2	1.5
	<i>Blechnum nudum</i>	Fishbone Water Fern	1	1
	GRASSES AND GROUNDCOVERS			
	<i>Anigozanthos flavidus</i>	Kangaroo Paw	2	2
	<i>Dianella caerulea</i>	Paroo Lily	0.5	0.5
	<i>Dianella 'Little Jess'</i>	Native Flax	0.4	0.4
	<i>Imperata cylindrica</i>	Blady Grass	0.7	1
	<i>Lomandra longifolia</i>	Spiny-Head Mat Rush	1	0.6
	<i>Lomandra tanika</i>	Tanika	0.5	0.6
	<i>Myoporum parvifolium</i>	Creeping Boobialla	0.3	1
	<i>Themeda australis</i>	Kangaroo grass	0.3	0.6
	<i>Viola hederacea</i>	Native Violet	0.15	1



Brachychiton acerifolius



Backhousia citriodora



Eucalyptus tereticornis



Eucalyptus globoides



Tristanopsis laurina



Crinum pedunculatum



Correa alba 'Star Showers'



Doryanthes excelsa



Westringia 'Mundi'



Asplenium australasicum



Blechnum nudum



Anigozanthos flavidus



Dianella 'Little Jess'



Imperata cylindrica



Lomandra tanika



Myoporum parvifolium



Themeda australis



Viola hederacea

PLANTING NOTES:

1. PLANT SPECIES HAVE GENERALLY BEEN SELECTED FROM THE SHELLHARBOUR DEVELOPMENT CONTROL PLAN, APPENDIX 7 - PLANT LISTS FOR SHELLHARBOUR LGA.
2. PLANT SPECIES HAVE BEEN GUIDED BY THE JOCK BROWN OVAL UPGRADE - VEGETATION MEMO, PREPARED BY STANTEC (DATED 05 FEBRUARY 2025).
3. FINAL PLANT SPECIES TO BE SELECTED FROM THE ABOVE LIST AT DETAIL DESIGN STAGE.

DRAFT FOR REVIEW

INDICATIVE PLANTING PALETTE

PROPOSED PLANTING


SHADE, FEATURE AND AMENITY TREES



Brachychiton acerifolius



Backhousia citrifolia

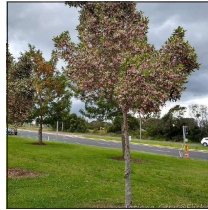


Elaeocarpus reticulatus



Eucalyptus eugenioides



Tristanopsis laurina

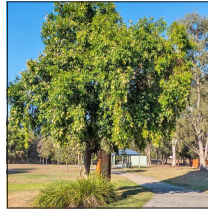

Waterhousea floribunda

MASS PLANTING AND FEATURE GARDENS



PROPOSED FENCING TYPES

FENCE TYPE 1: 2.1m FACILITY FENCE



FENCE TYPE 2: 1m FIELD OF PLAY FENCE



FENCE TYPE 3: 0.8m PERIMETER FENCE



PROPOSED SEATING TYPES

SHADED TIERED SEATING



EMBANKMENT TERRACED SEATING



BENCH SEATING



DRAFT FOR REVIEW

PRECEDENT PLANTING, FENCING AND SEATING IMAGERY