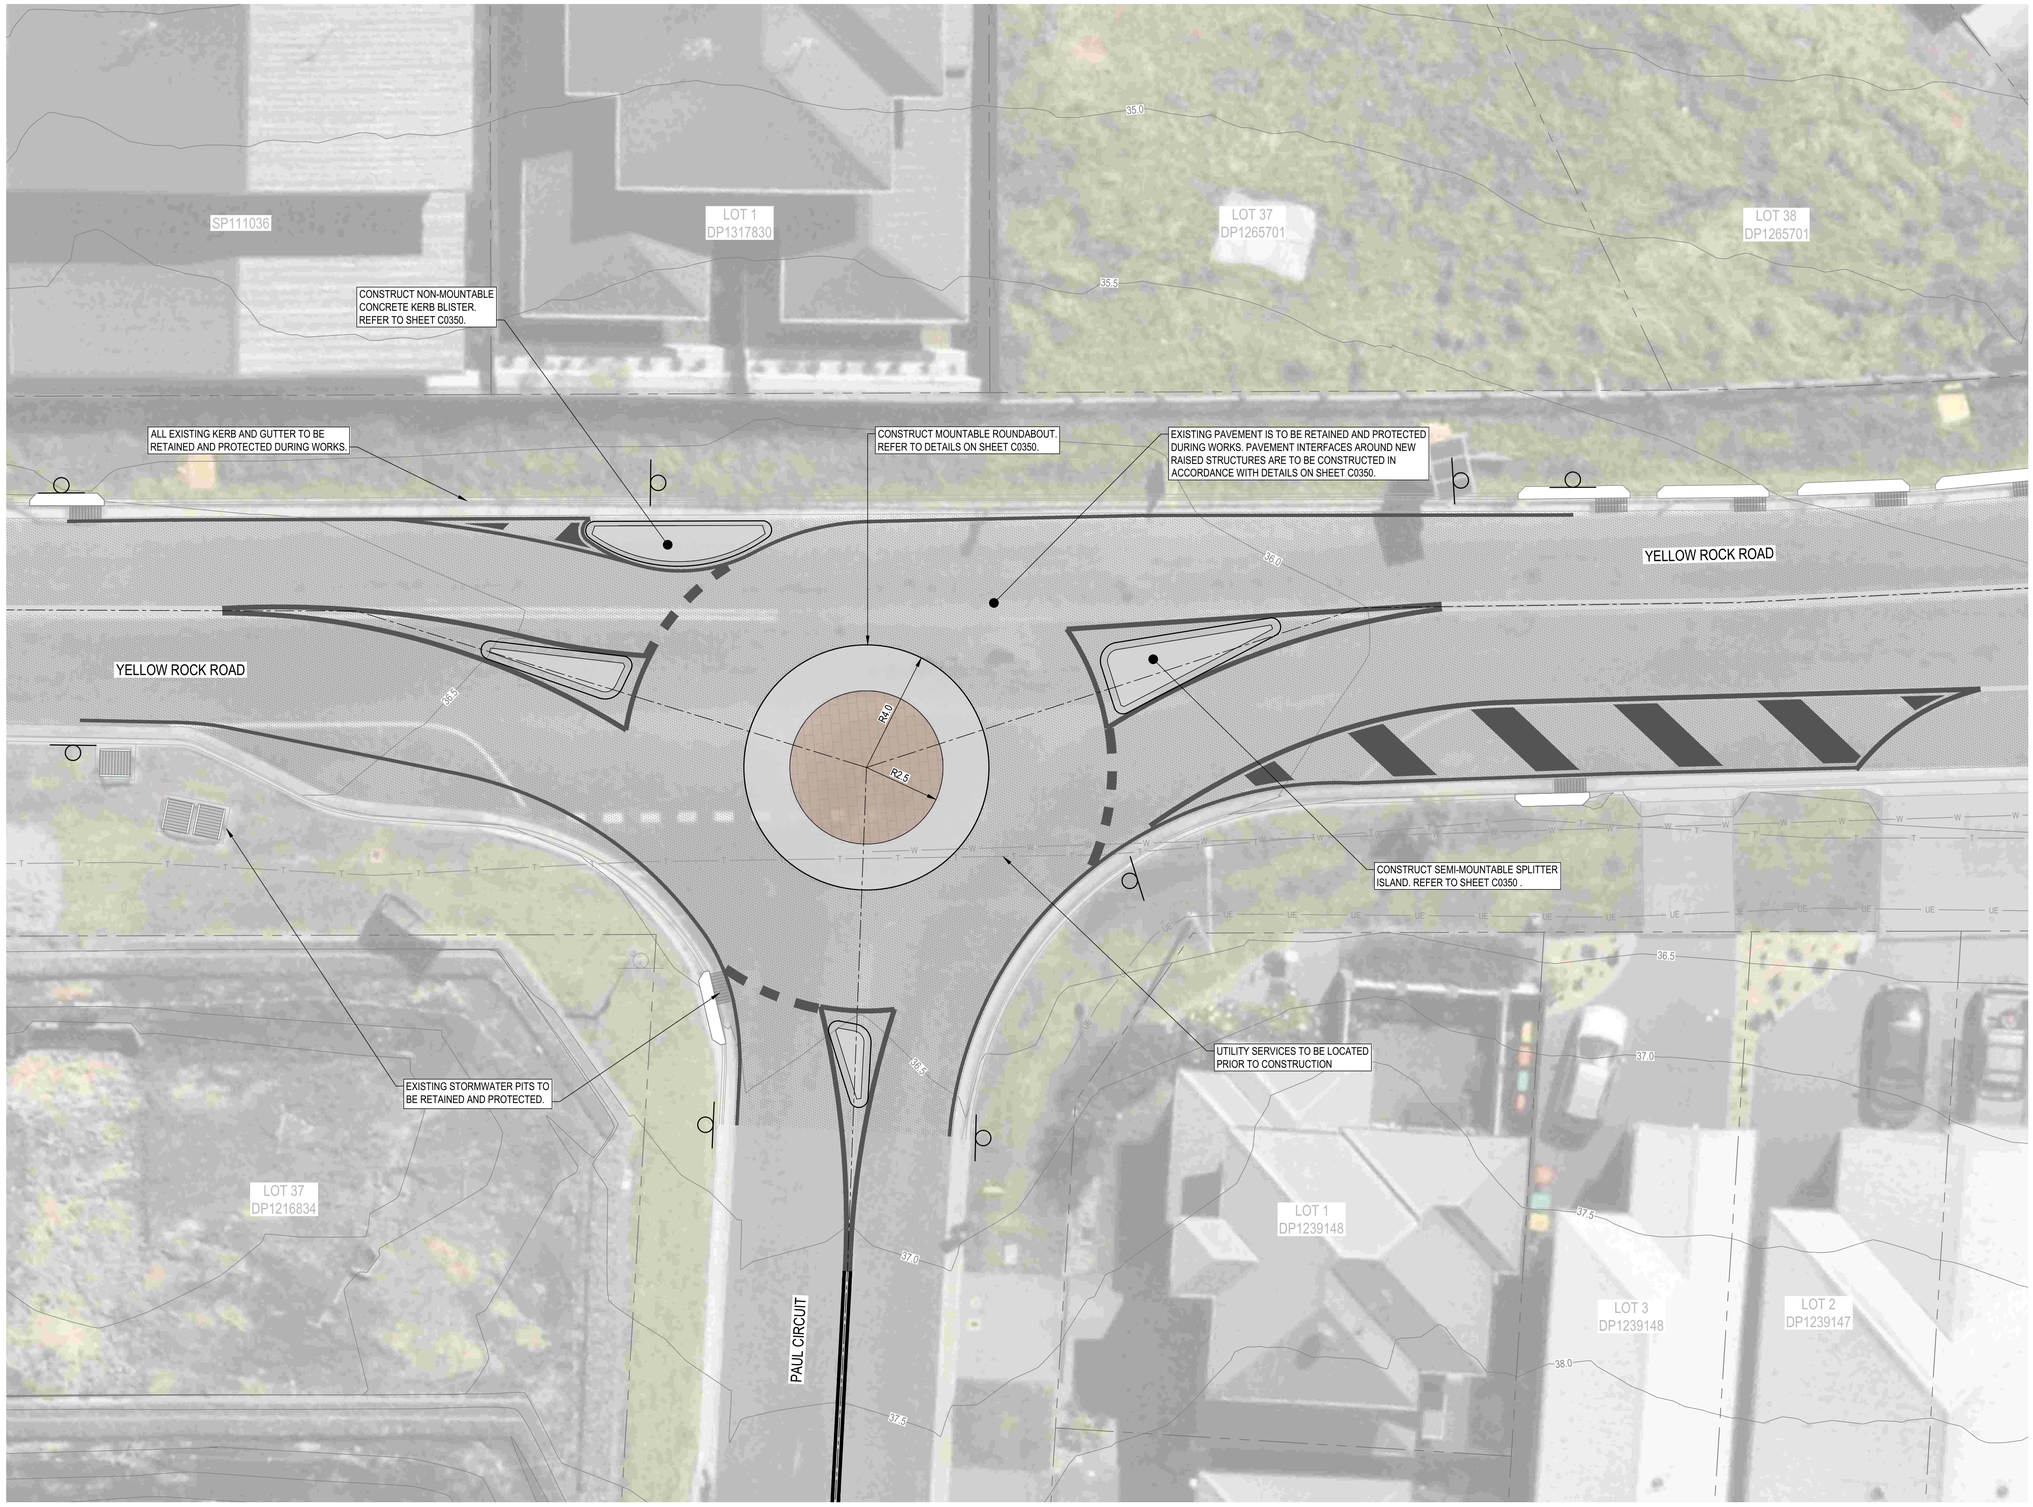


LEGEND

PROPOSED

- ROAD CENTERLINE
- CONCRETE
- STENCILED CONCRETE FINISH
- NEW SIGN POST

EXISTING

- ROAD PAVEMENT
- CONTOURS (0.5m)
- LOT BOUNDARY
- EXISTING SIGN POST
- STORMWATER STRUCTURES
- WATER
- GAS
- COMMUNICATIONS
- ELECTRICAL UNDERGROUND

NOTES:

1. EXISTING CADASTRE, ROAD FURNITURE AND SERVICES DATA DERIVED FROM A COMBINATION OF NSW SPATIAL COLLABORATION DATA, AND INTERNAL SURVEY DATED: 29/03/21.

REV	DATE	DESCRIPTION	AMD BY	APP BY
P1	04.05.26	100% DETAILED DESIGN ISSUE	MJP	TH

0 1 2 3 4 5m
SCALE 1:100 AT ORIGINAL SIZE

Shellharbour CITY COUNCIL

MAKER CONSULTING SERVICES

DRAWN: M.POTTER	DESIGNED: M.POTTER
DRAFT CHECK: T.HOWE	DESIGN CHECK: T.HOWE
APPROVED: T.HOWE	


NOT FOR CONSTRUCTION

YELLOW ROCK ROAD/PAUL CIRCUIT
ROUNDABOUT UPGRADE DETAILED DESIGN
CIVIL WORKS
LAYOUT PLAN

DRAWING NUMBER	SHEET No.	ORIG. SIZE	REVISION
MKR00079-70-C0100		A1	P1

Michael Potter, 4/5/2026 8:43 AM

C:\12dS\data\12DSYNERGY\MKR00079 Yellow Rock Rd Detailed Design_27_G-DRIVE\20 Drawings\70 Paul Cct Roundabout DD\MKR00079-70-C0100.dwg

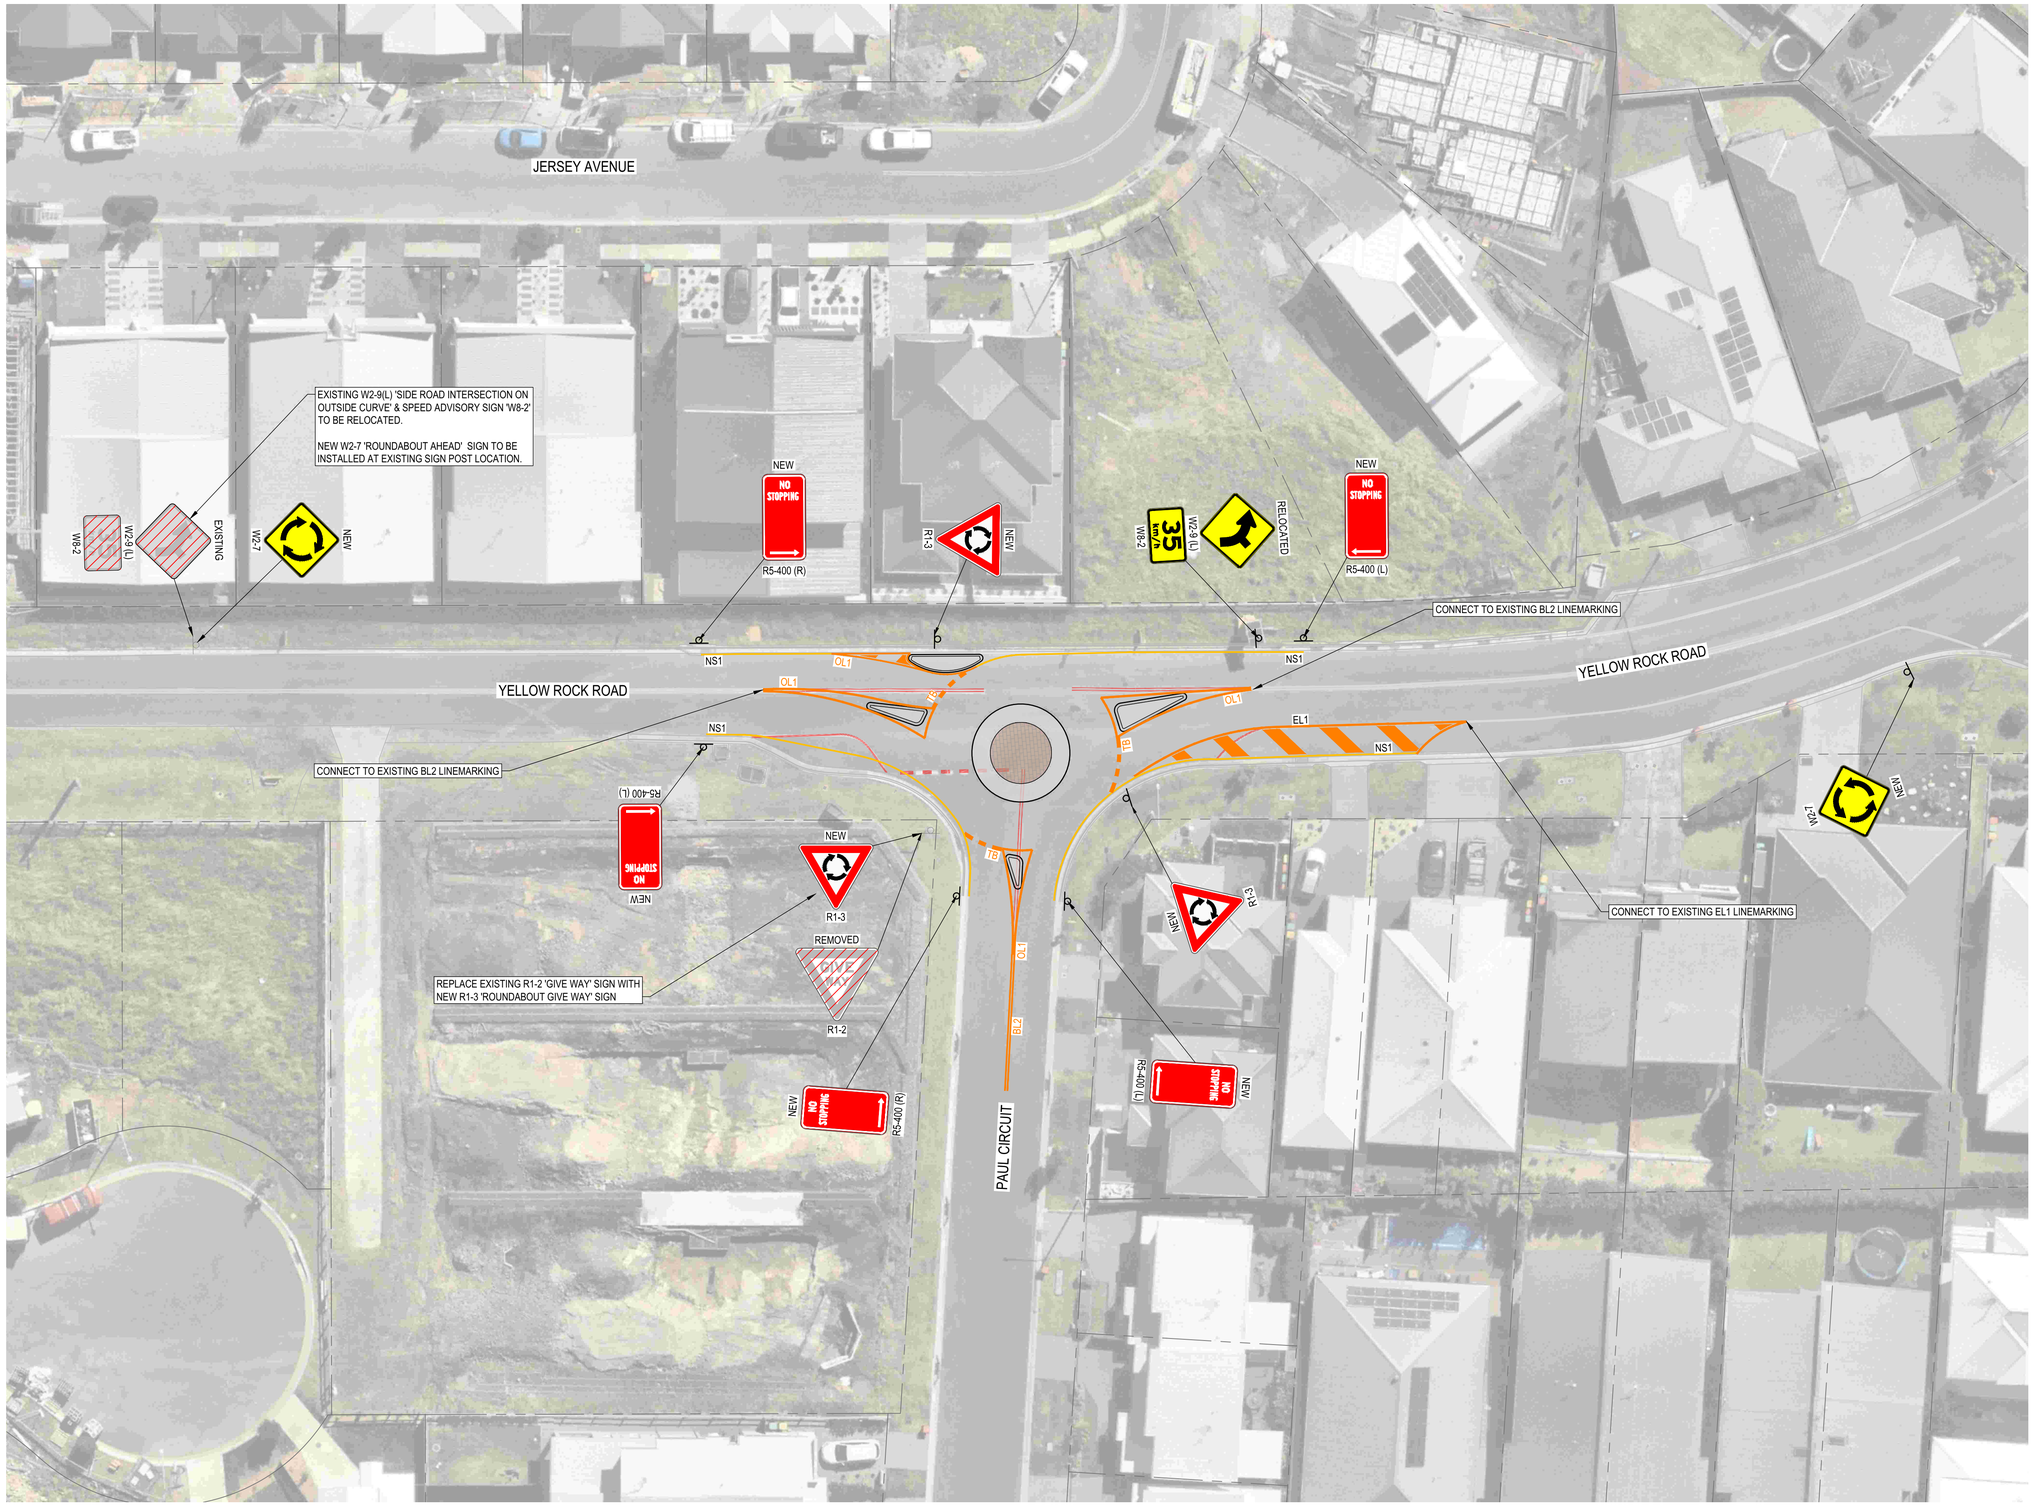

LEGEND

PROPOSED

- BL2 — LINEMARKING - BB
- EL1 — LINEMARKING - EL1
- OL1 — LINEMARKING - OL1
- TB — LINEMARKING - TB
- NS1 — LINEMARKING - NS1
- NEW SIGN POST
- EXISTING SIGN POST
- EXISTING LINEMARKING TO BE REMOVED



COLOUR GREY = NEW = EXISTING

TfNSW TRAFFIC SIGN CODE AND ARROW DIRECTION
(R) - RIGHT
(L) - LEFT
(L-R) - BOTH WAYS

NOTES:

1. REFER TO RMS DELINEATION MANUAL FOR FURTHER DETAILS:
   - 1.1. SECTION 4 - LONGITUDINAL MARKINGS
   - 1.2. SECTION 6 - TRANSVERSE MARKINGS
2. ALL TRAFFIC SIGN CODES REFER TO STANDARD TfNSW SIGNAGE

REV	DATE	DESCRIPTION	AMD BY	APP BY
P1	04.05.26	100% DETAILED DESIGN ISSUE	MJP	TH

0 2.5 5 7.5 10 12.5m
SCALE 1:250 AT ORIGINAL SIZE

Shellharbour CITY COUNCIL

MAKER CONSULTING SERVICES

DRAWN: M.POTTER	DESIGNED: M.POTTER
DRAFT CHECK: T.HOWE	DESIGN CHECK: T.HOWE
APPROVED: T.HOWE	

NOT FOR CONSTRUCTION

YELLOW ROCK ROAD/PAUL CIRCUIT ROUNDABOUT UPGRADE DETAILED DESIGN LOCAL AREA TRAFFIC MANAGEMENT LAYOUT PLAN

DRAWING NUMBER	SHEET No.	ORIG. SIZE	REVISION
MKR00079-70-C1900		A1	P1

Michael Potter, 4/5/2026 8:47 AM

C:\12dS\data\12DSYNERGY\MKR00079 Yellow Rock Rd Detailed Design_27_G-DRIVE\20 Drawings\70 Paul Cct Roundabout DD\MKR00079-70-C1900.dwg