printed on 21/06/2024 6:43:44 PM

LEGEND

- Stud / Partition
- Concrete
- Block Work
- Brick Work
- To be Demolished
- Existing / Retained (Grey Shows Detail)

NOTES

01 All dimensions to be verified on site.

02 Report any discrepancies or omissions to SDS prior to construction.

03 All drawings to be read in conjunction with specification.


04 All drawings to be read in conjunction with consultants' drawings.

05 All structure to structural engineer's details.

06 Refer to architect for ambiguous details or when clarification is required.

PRELIMINARY **NOT FOR CONSTRUCTION**

issue	reason	date
P3	DD 50%	08.04.24
P4	ISSUED FOR INFORMATION	26.04.24
P5	ISSUED FOR INFORMATION	08.05.24
P6	ISSUED FOR INFORMATION	13.05.24
P7	ISSUED FOR INFORMATION	20.05.24
P8	ISSUED FOR INFORMATION	05.06.24
P9	ISSUED FOR INFORMATION	06.06.24
P10	ISSUED FOR INFORMATION	17.06.24
P11	DD 80%	21.06.24

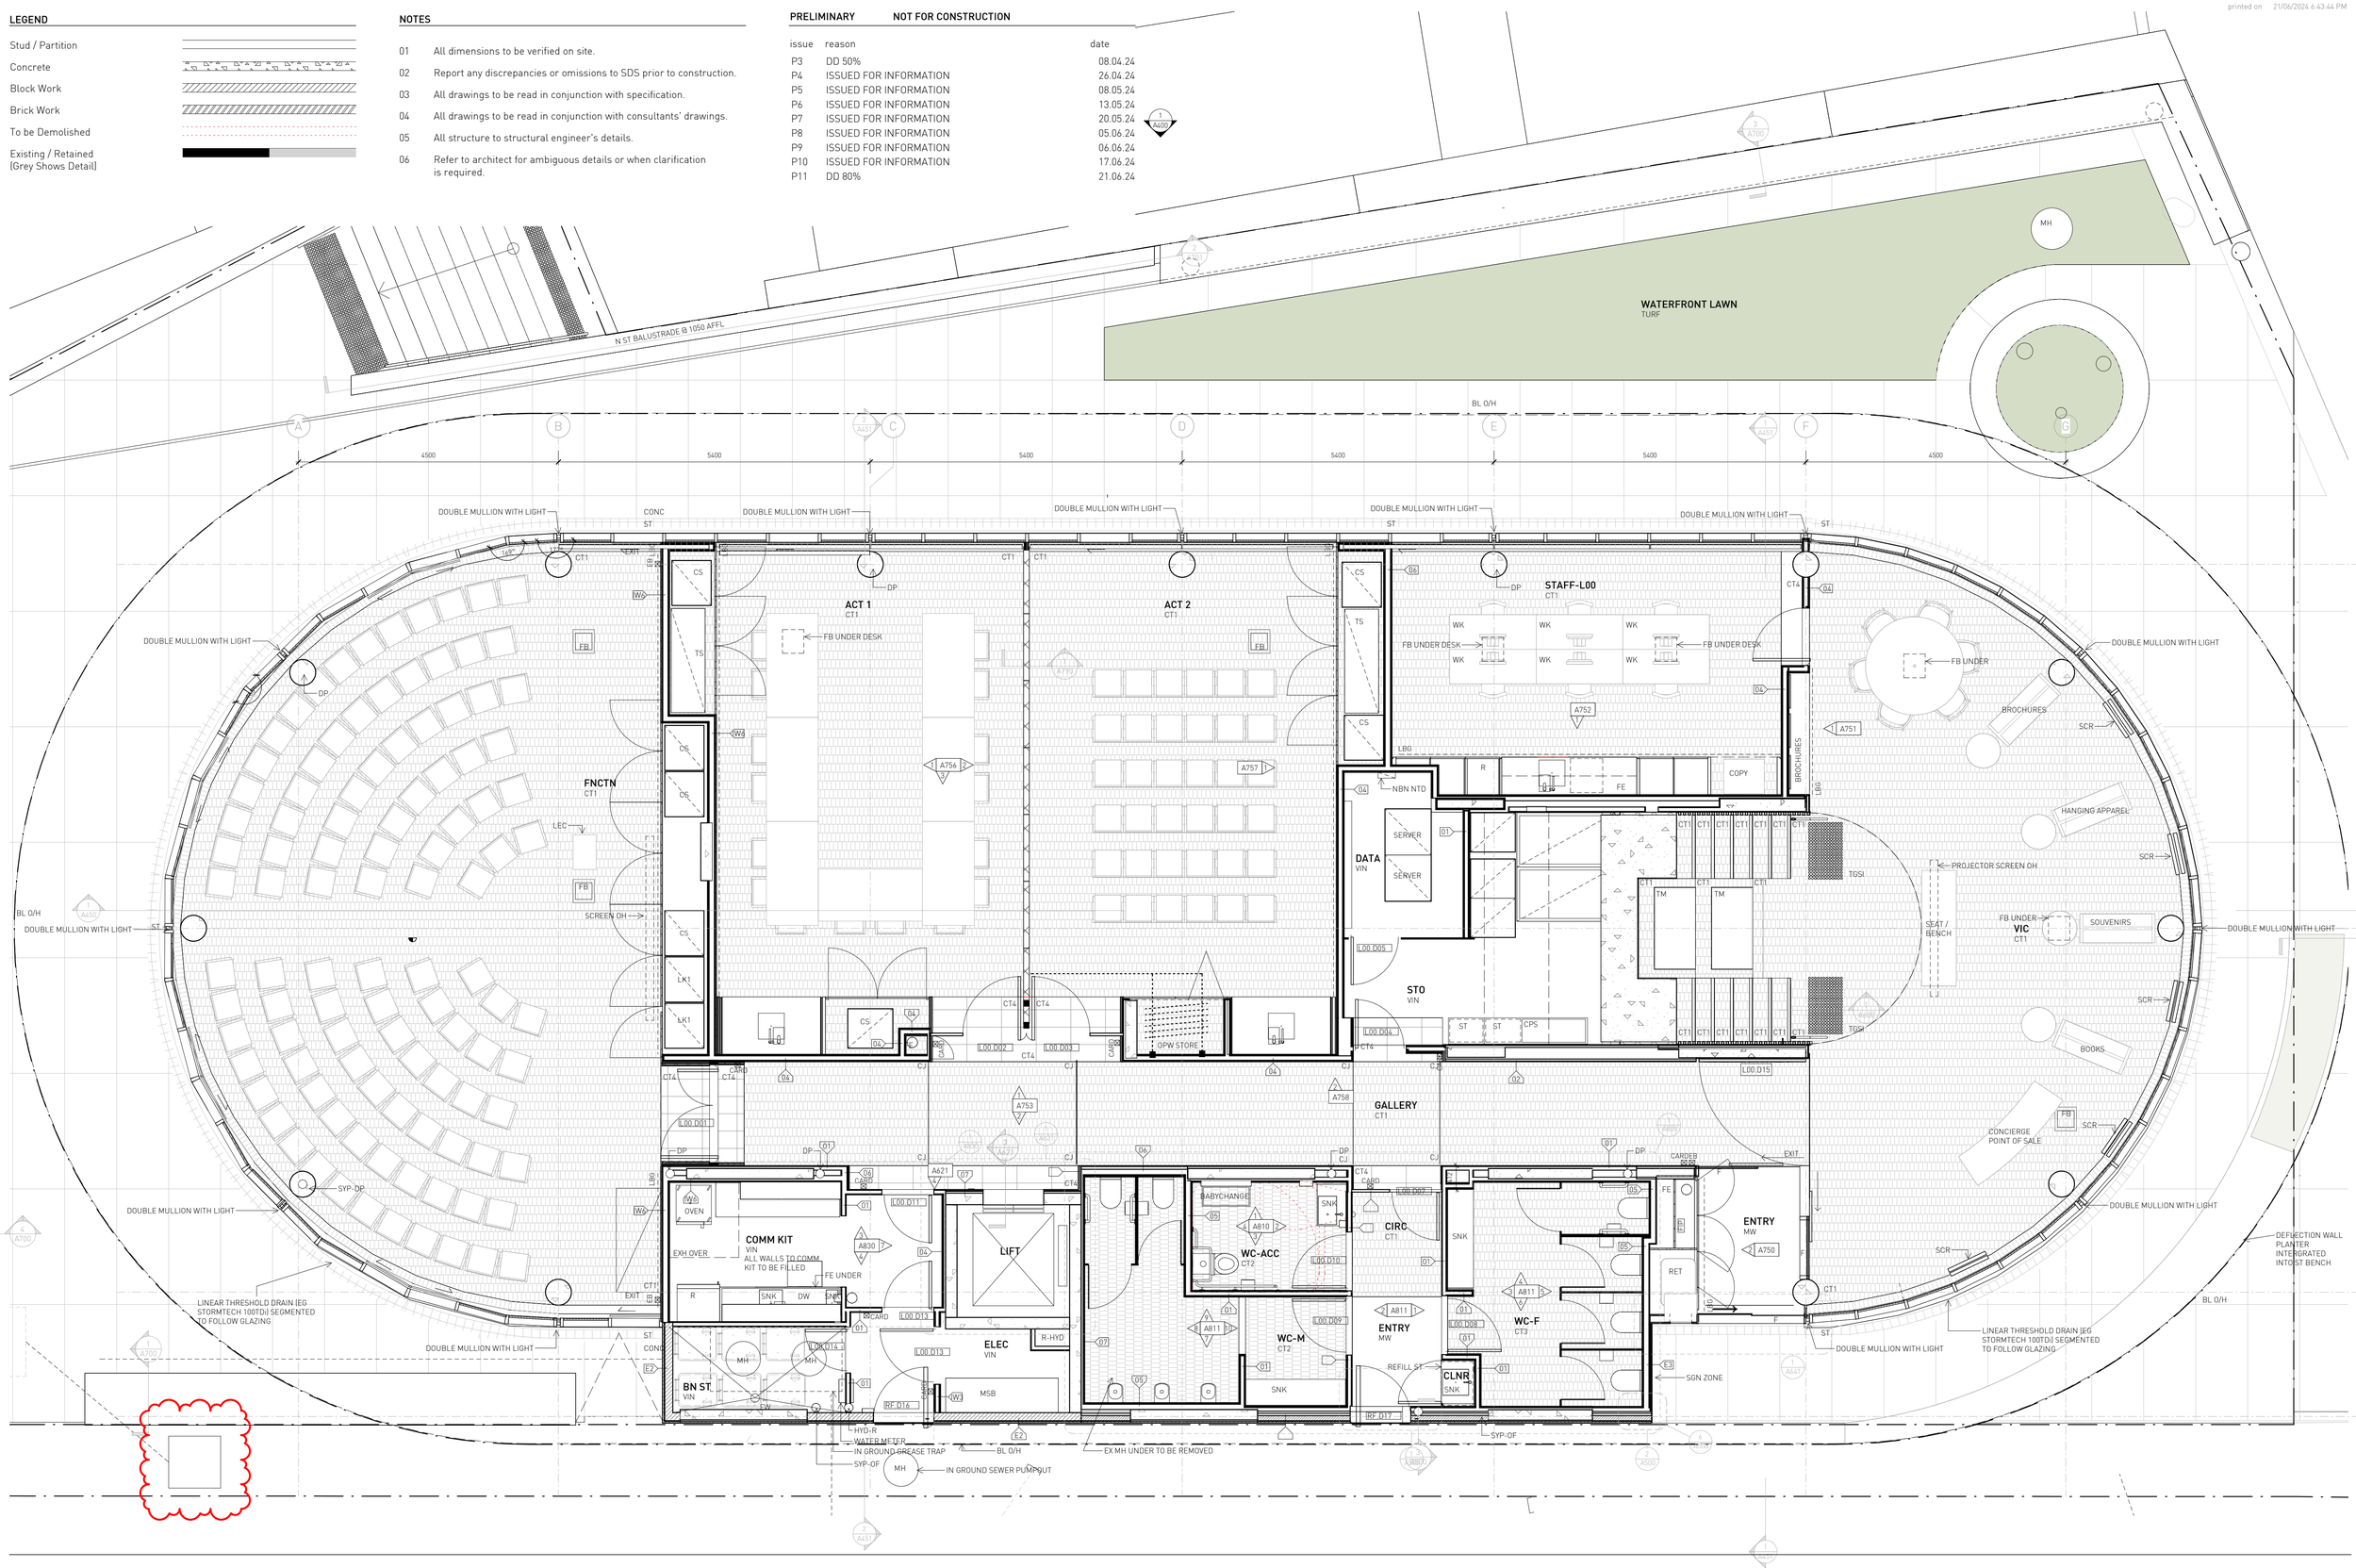

smart design studio

+61 2 8332 4333
14 stokes avenue alexandria nsw 2015 australia
nominated architects william smart nsw 6381 / christina markham nsw 5569

|0 |500 |1250 |2500

drawing copyright
do not scale drawings

scale **1:50 @ A1 uno**

drawing by
senior qa **DRAFT**
approved by **DRAFT**

project **1811 THE WATERFRONT CENTRE**
drawing title **L00 PLAN**
drawing number **A100 P11**

printed on 21/06/2024 6:44:31 PM

LEGEND

- Stud / Partition
- Concrete
- Block Work
- Brick Work
- To be Demolished
- Existing / Retained (Grey Shows Detail)

NOTES

01 All dimensions to be verified on site.

02 Report any discrepancies or omissions to SDS prior to construction.

03 All drawings to be read in conjunction with specification.

04 All drawings to be read in conjunction with consultants' drawings.

05 All structure to structural engineer's details.

06 Refer to architect for ambiguous details or when clarification is required.

PRELIMINARY **NOT FOR CONSTRUCTION**

issue	reason	date
P3	DD 50%	08.04.24
P4	ISSUED FOR INFORMATION	26.04.24
P5	ISSUED FOR INFORMATION	08.05.24
P6	ISSUED FOR INFORMATION	13.05.24
P7	ISSUED FOR INFORMATION	20.05.24
P8	ISSUED FOR INFORMATION	05.06.24
P9	ISSUED FOR INFORMATION	06.06.24
P10	ISSUED FOR INFORMATION	17.06.24
P11	DD 80%	21.06.24

THE WATERFRONT CENTRE

2 WATERFRONT PROMENADE, SHELL COVE, 2529
LOT 4023
DP 1254658

smart design studio

+61 2 8332 4333
14 stokes avenue alexandria nsw 2015 australia
nominated architects william smart nsw 6381 / christina markham nsw 5569

|0 |500 |1250 |2500

drawing copyright
do not scale drawings

scale **1:50 @ A1 uno**

drawing by
senior qa **DRAFT**
approved by **DRAFT**

project **1811 THE WATERFRONT CENTRE**
drawing title **L01 PLAN**
drawing number **A101 P11**