

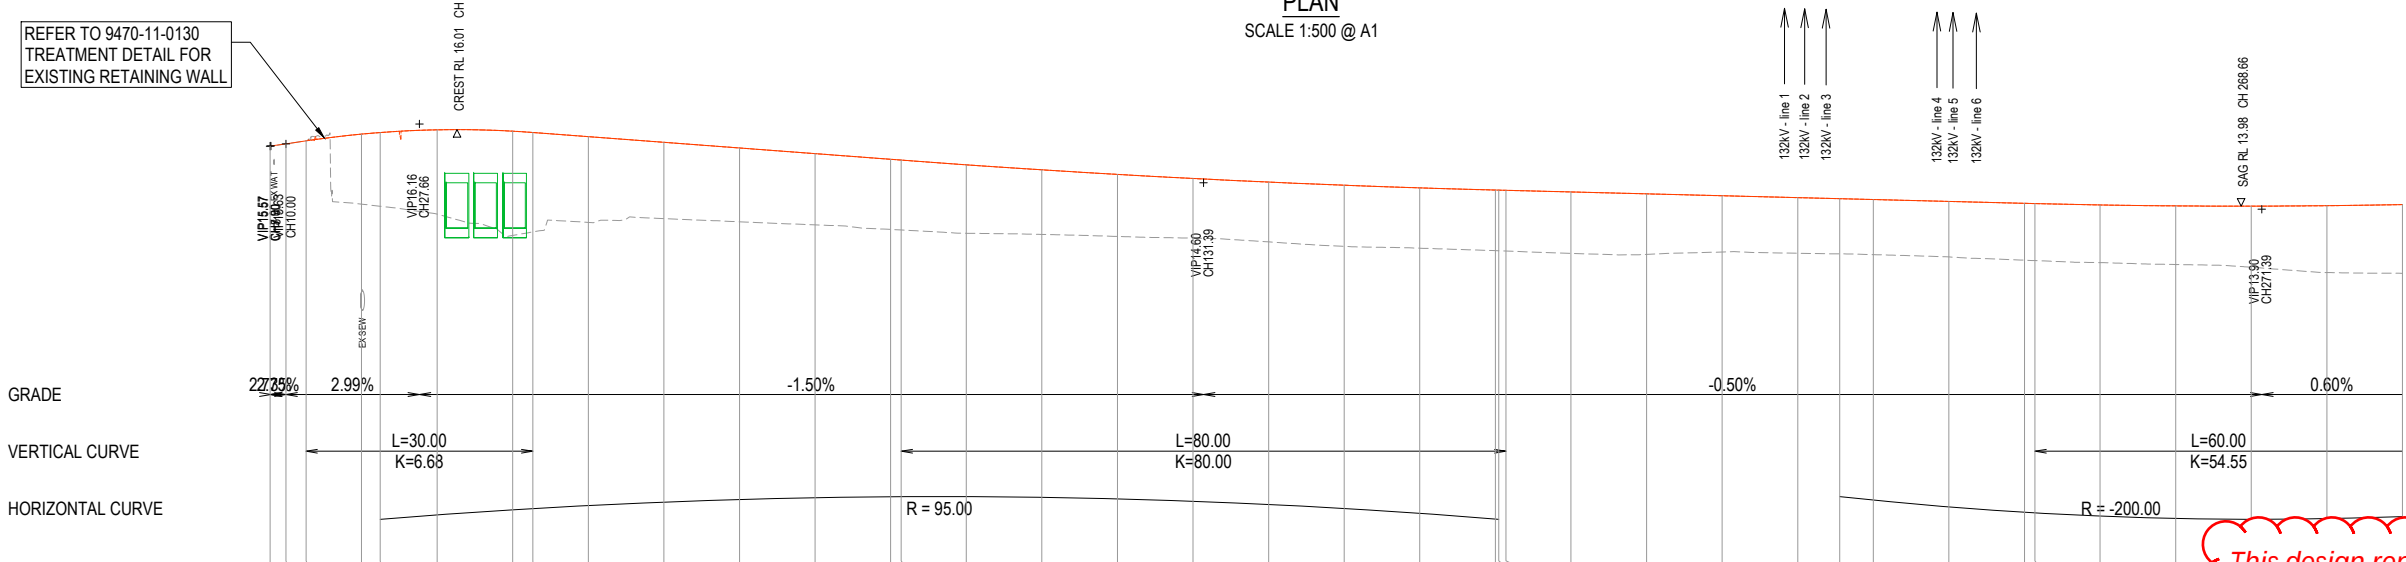


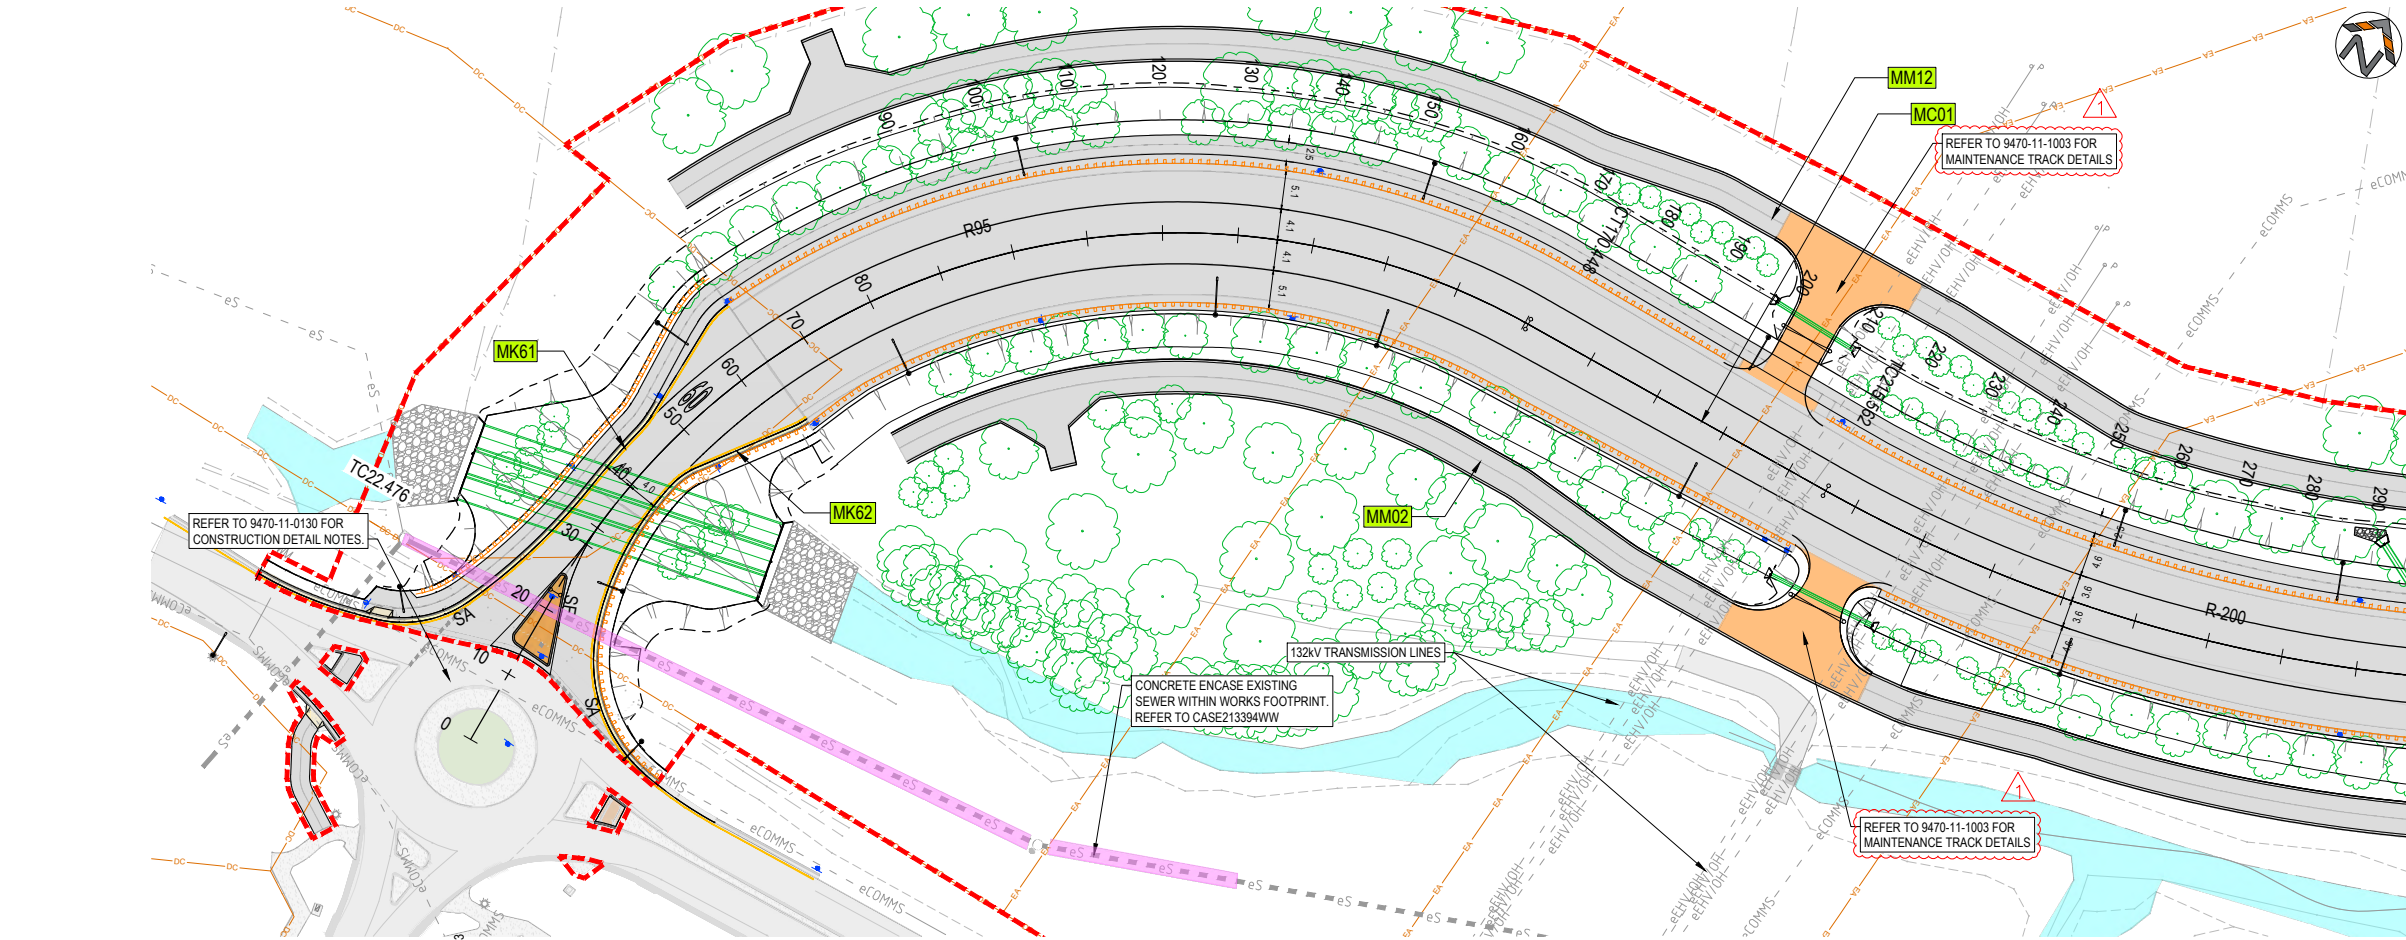

This design represents the proposed works and is subject to minor amendment during construction to accommodate site conditions, construction requirements and other relevant constraints. Works within the road reserve will be undertaken and managed in accordance with Council requirements. Driveway locations, levels and tie-ins shown are indicative and may be subject to adjustment during construction. Any required changes affecting individual properties will be coordinated with the relevant property owner

REV.	DESCRIPTION	DRAWN	DESIGNED	VERIFIED	APPROVED	DATE
2	ISSUED FOR CONSTRUCTION	LW	TTN	TTN	AN	9/06/2026
1	ISSUED FOR TENDER	LW	TTN	TTN	AN	7/05/2026
0	ISSUED FOR TENDER	LW	TTN	AN	DB	27/03/2026

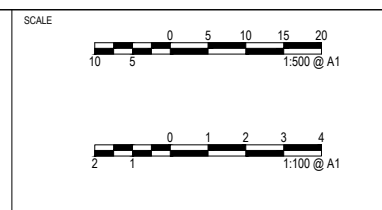

PROJECT TITLE
TRIPOLI WAY EXTENSION

TRIPOLI WAY FROM - BROUGHTON AVE TO HAMILTON RD ALBION PARK NSW

CLIENT
SHELLHARBOUR CITY COUNCIL

DRAWING STATUS
ISSUED FOR CONSTRUCTION


SCALE
AS SHOWN

SHEET SIZE
A1

DRAWING TITLE
PLAN AND LONG SECTION
MC01 - SHEET 1

DRAWING NUMBER
0101


REVISION
2

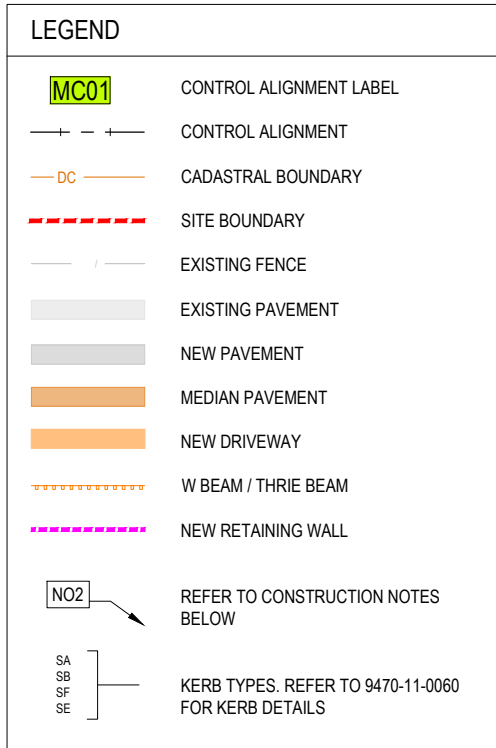

1. REFER TO 9470-11-0003 FOR GENERAL NOTES AND LEGEND
2. REFER TO 9470-11-0302 - 0308 FOR CONTOURS AND GRADING


NO1 - MATCH TO EXISTING SURFACE AND ENSURE SMOOTH TRANSITION.

NO2 - CONSTRUCT NEW VEHICULAR CROSSING AND CONCRETE DRIVEWAY. REFER TO 9470-11-0721 - 0730.

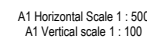

Shellharbour
CITY COUNCIL

INDESCO
www.indesco.com.au

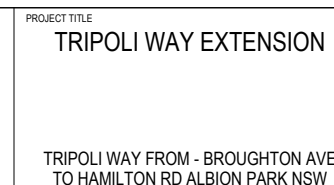


This design represents the proposed works and is subject to minor amendment during construction to accommodate site conditions, construction requirements and other relevant constraints. Works within the road reserve will be undertaken and managed in accordance with Council requirements. Driveway locations, levels and tie-ins shown are indicative and may be subject to adjustment during construction. Any required changes affecting individual properties will be coordinated with the relevant property owner

CLIENT SHELLHARBOUR CITY COUNCIL		
DRAWING STATUS ISSUED FOR CONSTRUCTION		
SCALE AS SHOWN	COORDINATE SYSTEM MGA 2020 ZONE 56	DATUM AHD
SHEET SIZE A1	PROJECT NUMBER 9470-11	

DRAWING TITLE
PLAN AND LONG SECTION
MC01 - SHEET 2

DRAWING NUMBER	REVISION
0102	2

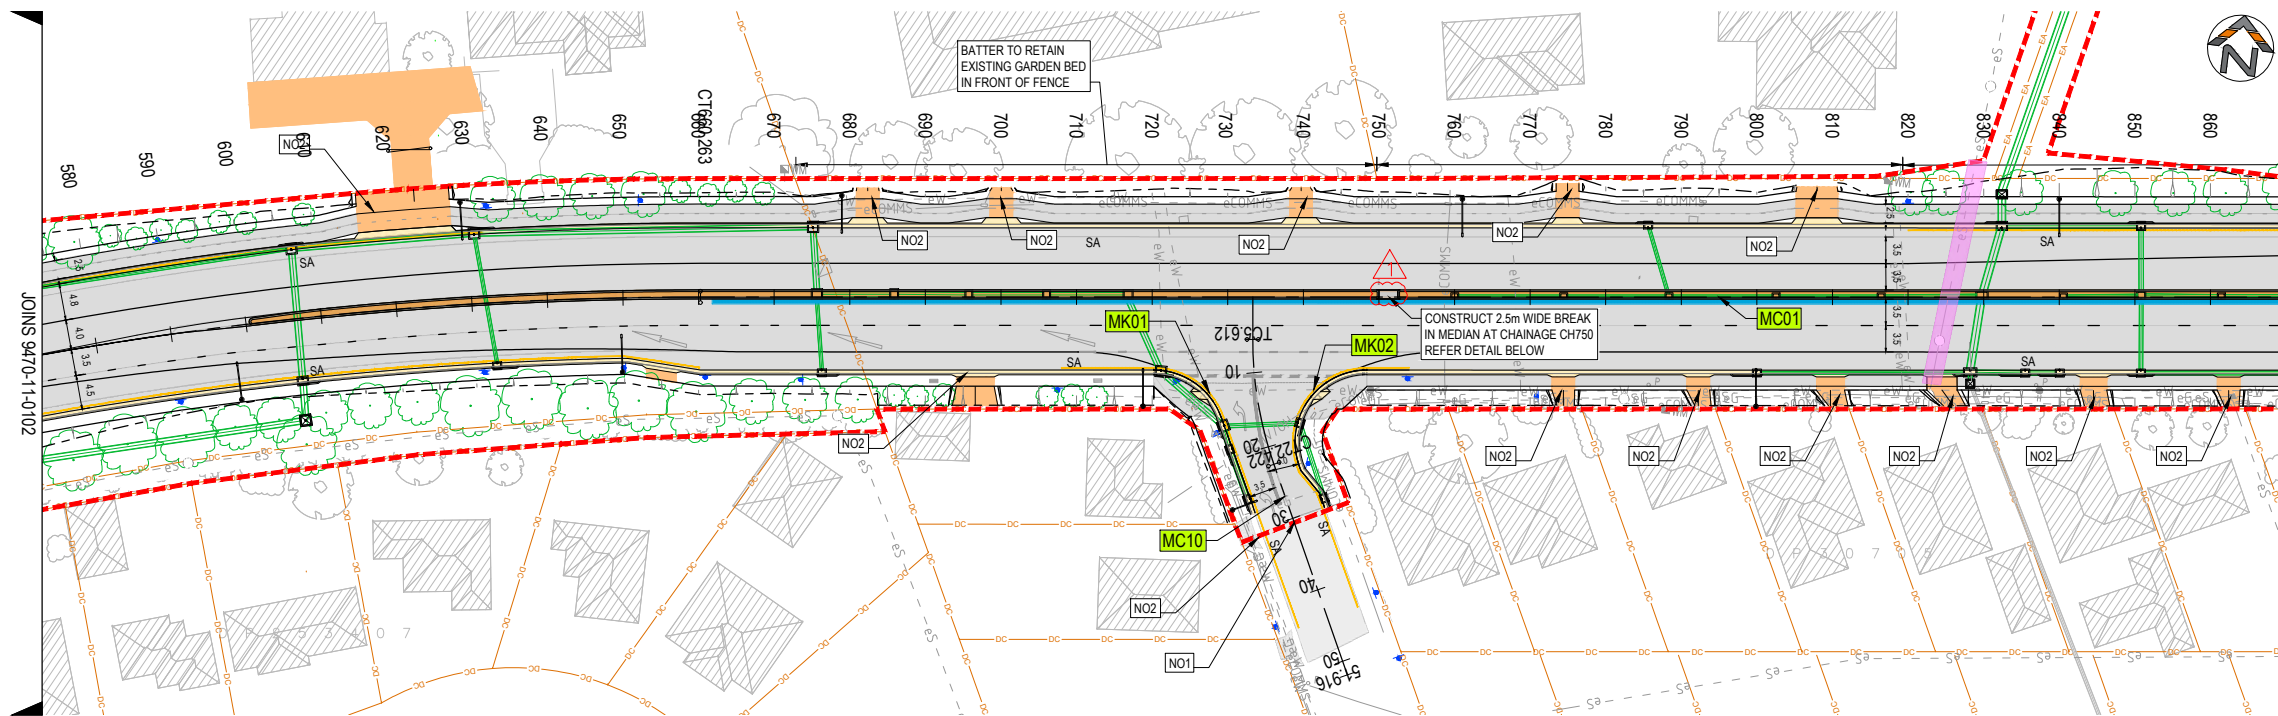


PLAN
SCALE 1:500 @ A1

LEGEND	
MC01	CONTROL ALIGNMENT LABEL
---+---+---	CONTROL ALIGNMENT
DC	CADASTRAL BOUNDARY
---	SITE BOUNDARY
---	EXISTING FENCE
---	EXISTING PAVEMENT
---	NEW PAVEMENT
---	MEDIAN PAVEMENT
---	NEW DRIVEWAY
---	W BEAM / THRIE BEAM
---	NEW RETAINING WALL
NO2	REFER TO CONSTRUCTION NOTES BELOW
SA SB SF SE	KERB TYPES. REFER TO 9470-11-0060 FOR KERB DETAILS


DRAWING NOTES	
1.	REFER TO 9470-11-0003 FOR GENERAL NOTES AND LEGEND
2.	REFER TO 9470-11-0302 - 0308 FOR CONTOURS AND GRADING

CONSTRUCTION NOTES	
NO1 -	MATCH TO EXISTING SURFACE AND ENSURE SMOOTH TRANSITION.
NO2 -	CONSTRUCT NEW VEHICULAR CROSSING AND CONCRETE DRIVEWAY. REFER TO 9470-11-0721 - 0730.

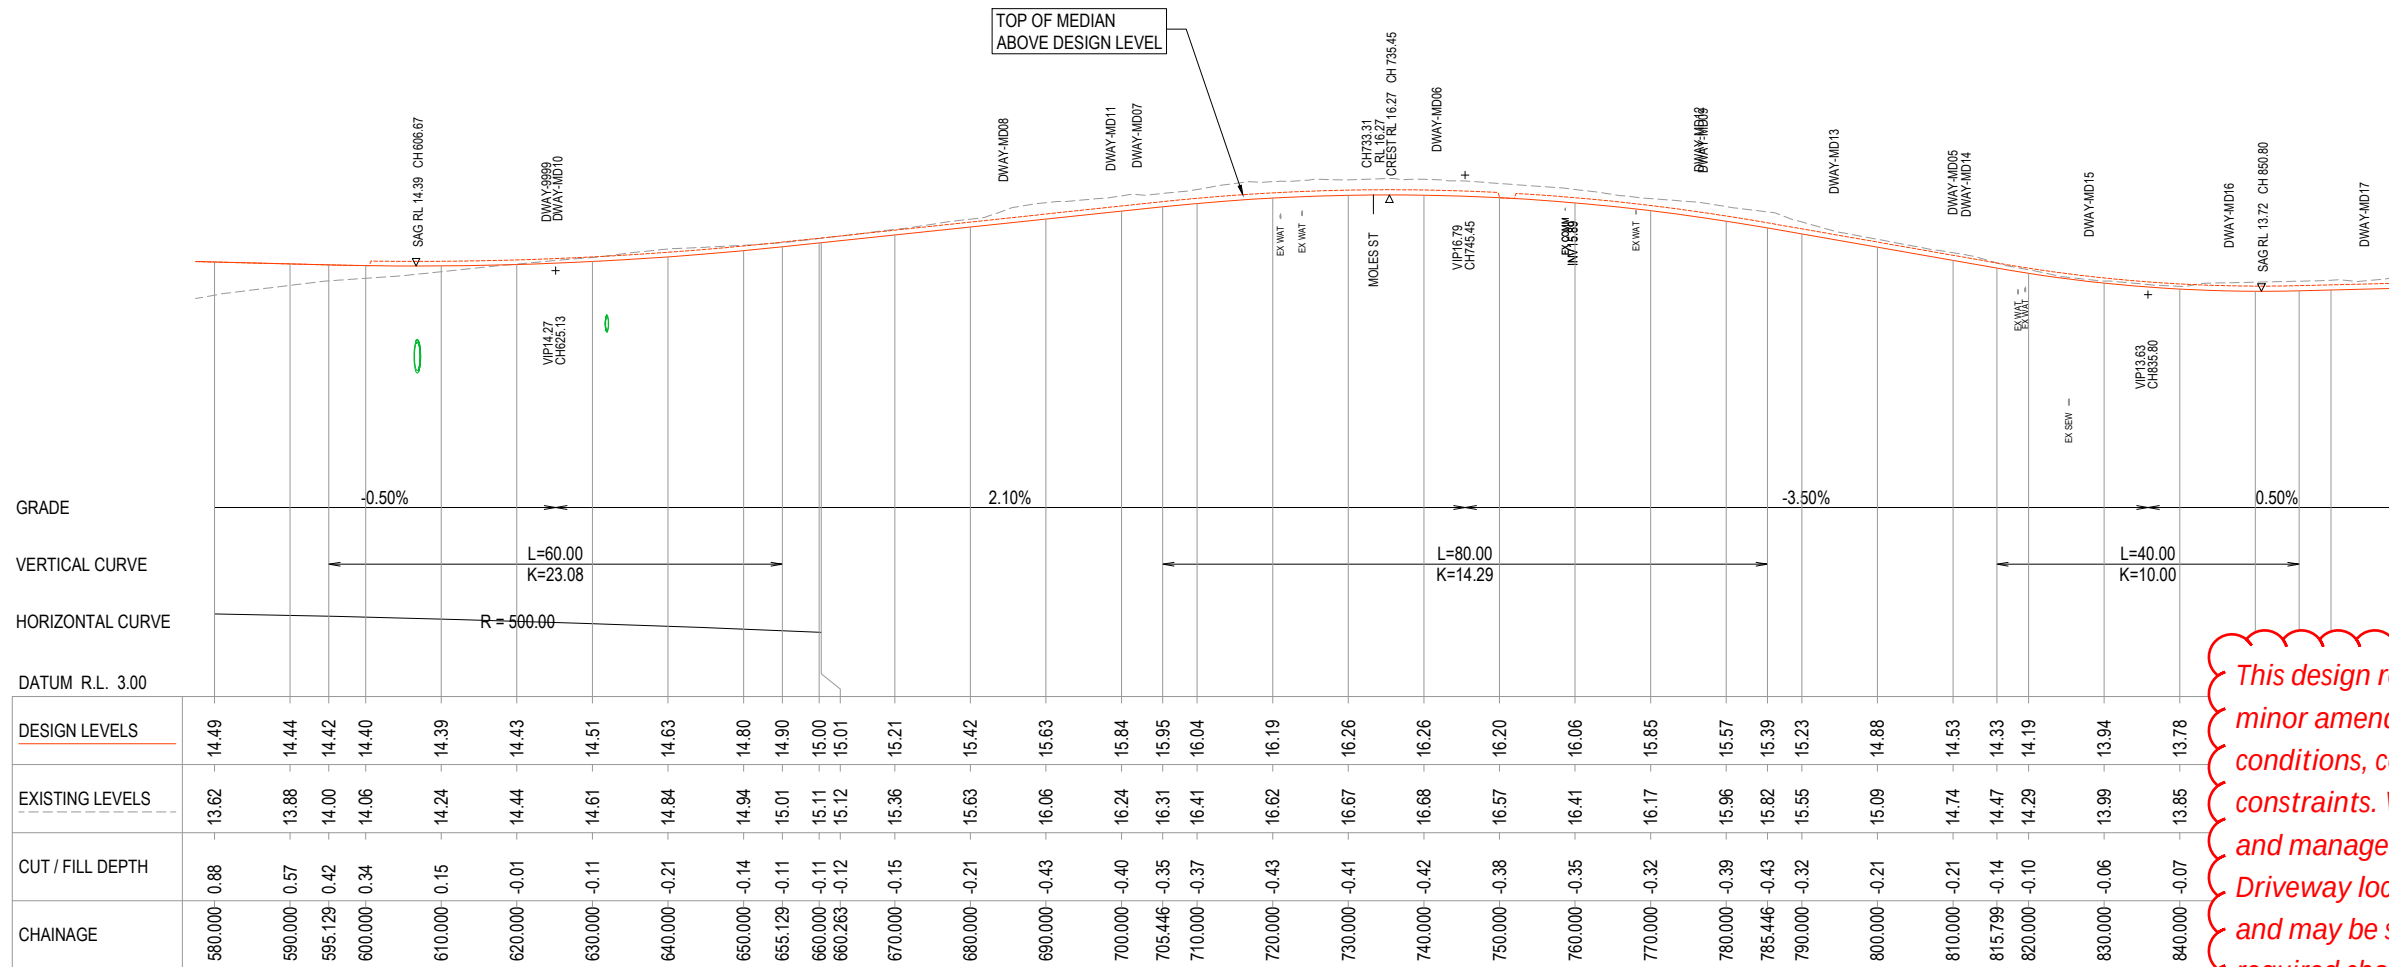


LONGITUDINAL SECTION - MC01 - TRIPOLI WAY

A1 Horizontal Scale 1 : 500
A1 Vertical scale 1 : 100

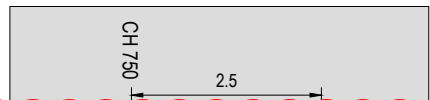

This design represents the proposed works and is subject to minor amendment during construction to accommodate site conditions, construction requirements and other relevant constraints. Works within the road reserve will be undertaken and managed in accordance with Council requirements. Driveway locations, levels and tie-ins shown are indicative and may be subject to adjustment during construction. Any required changes affecting individual properties will be coordinated with the relevant property owner

REV.	DESCRIPTION	DRAWN	DESIGNED	VERIFIED	APPROVED	DATE
2	ISSUED FOR CONSTRUCTION	LW	TTN	TTN	AN	9/06/2026
1	ISSUED FOR TENDER	LW	TTN	TTN	AN	7/05/2026
0	ISSUED FOR TENDER	LW	TTN	AN	DB	27/03/2026

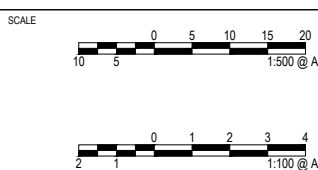


PROJECT TITLE
TRIPOLI WAY EXTENSION

TRIPOLI WAY FROM - BROUGHTON AVE
TO HAMILTON RD ALBION PARK NSW

CLIENT SHELLHARBOUR CITY COUNCIL	DRAWING STATUS ISSUED FOR CONSTRUCTION
SCALE AS SHOWN	COORDINATE SYSTEM MGA 2020 ZONE 56
SHEET SIZE A1	DATUM AHD
PROJECT NUMBER 9470-11	DRAWING NUMBER 0103


DRAWING TITLE PLAN AND LONG SECTION MC01 - SHEET 3	REVISION 2
--	---------------

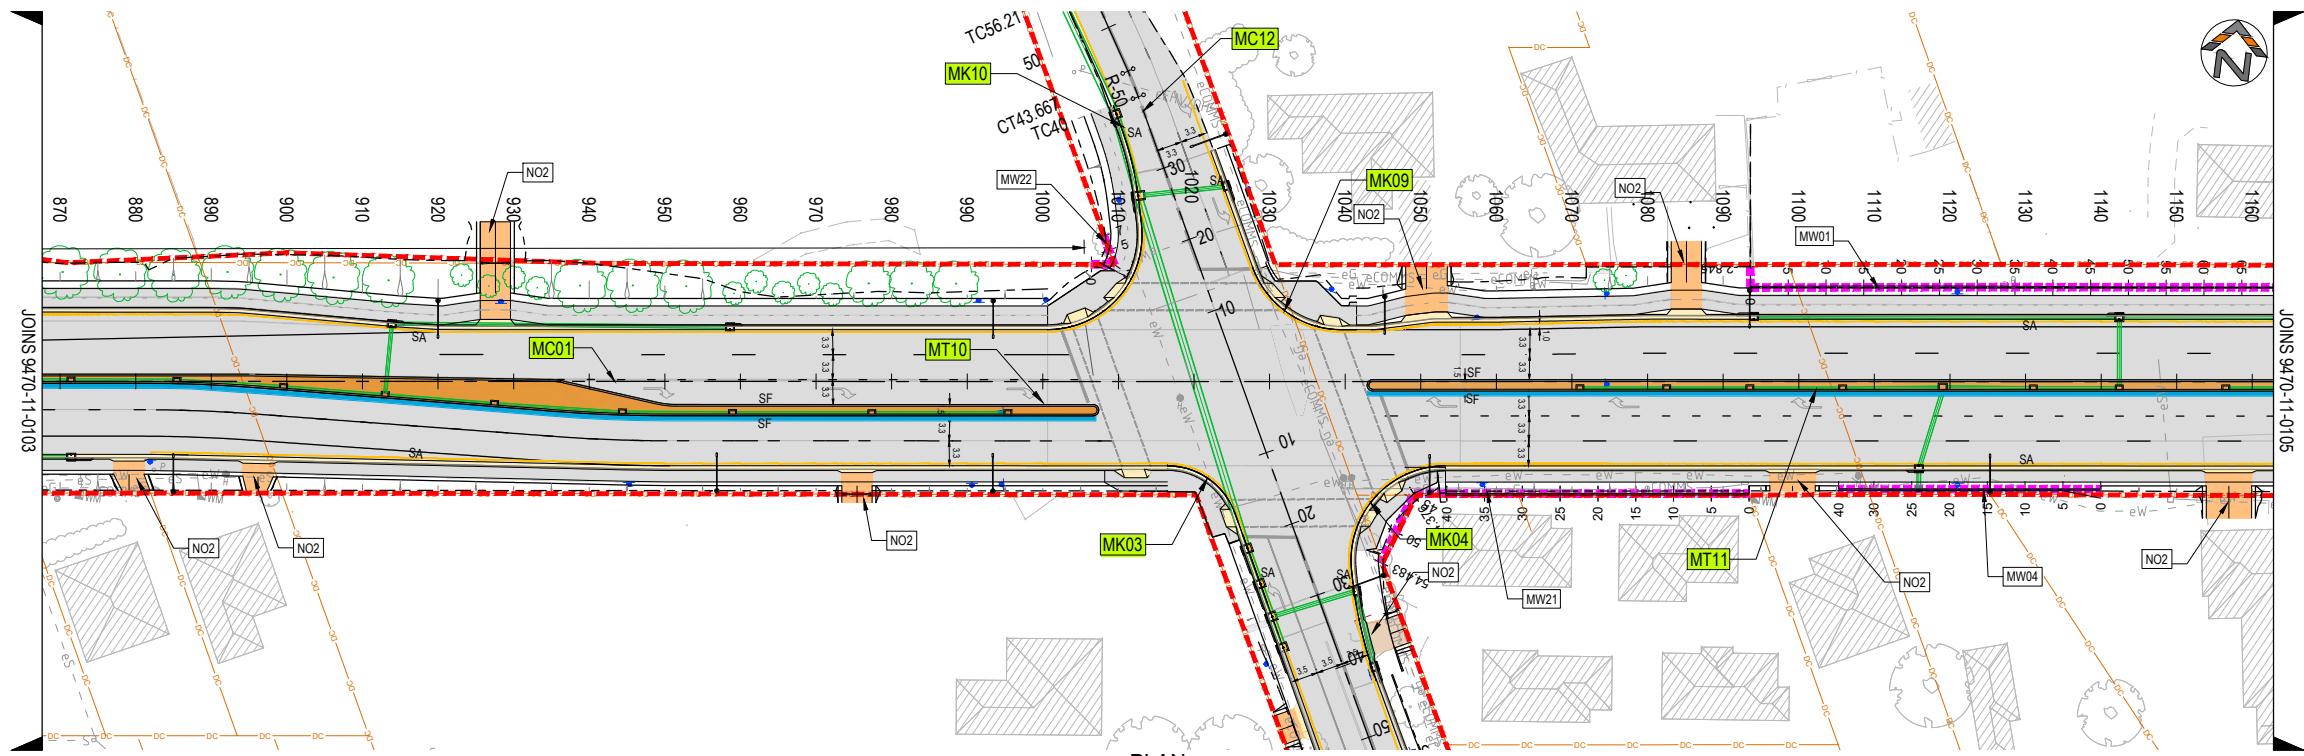

LEGEND	
MC01	CONTROL ALIGNMENT LABEL
---+---+---	CONTROL ALIGNMENT
DC	CADASTRAL BOUNDARY
---	SITE BOUNDARY
---	EXISTING FENCE
---	EXISTING PAVEMENT
---	NEW PAVEMENT
---	MEDIAN PAVEMENT
---	NEW DRIVEWAY
---	W BEAM / THRIE BEAM
---	NEW RETAINING WALL
NO2	REFER TO CONSTRUCTION NOTES BELOW
SA SB SE	KERB TYPES. REFER TO 9470-11-0060 FOR KERB DETAILS


DRAWING NOTES	
1.	REFER TO 9470-11-0003 FOR GENERAL NOTES AND LEGEND
2.	REFER TO 9470-11-0302 - 0308 FOR CONTOURS AND GRADING

CONSTRUCTION NOTES	
NO1 - MATCH TO EXISTING SURFACE AND ENSURE SMOOTH TRANSITION.	
NO2 - CONSTRUCT NEW VEHICULAR CROSSING AND CONCRETE DRIVEWAY. REFER TO 9470-11-0721 - 0730.	

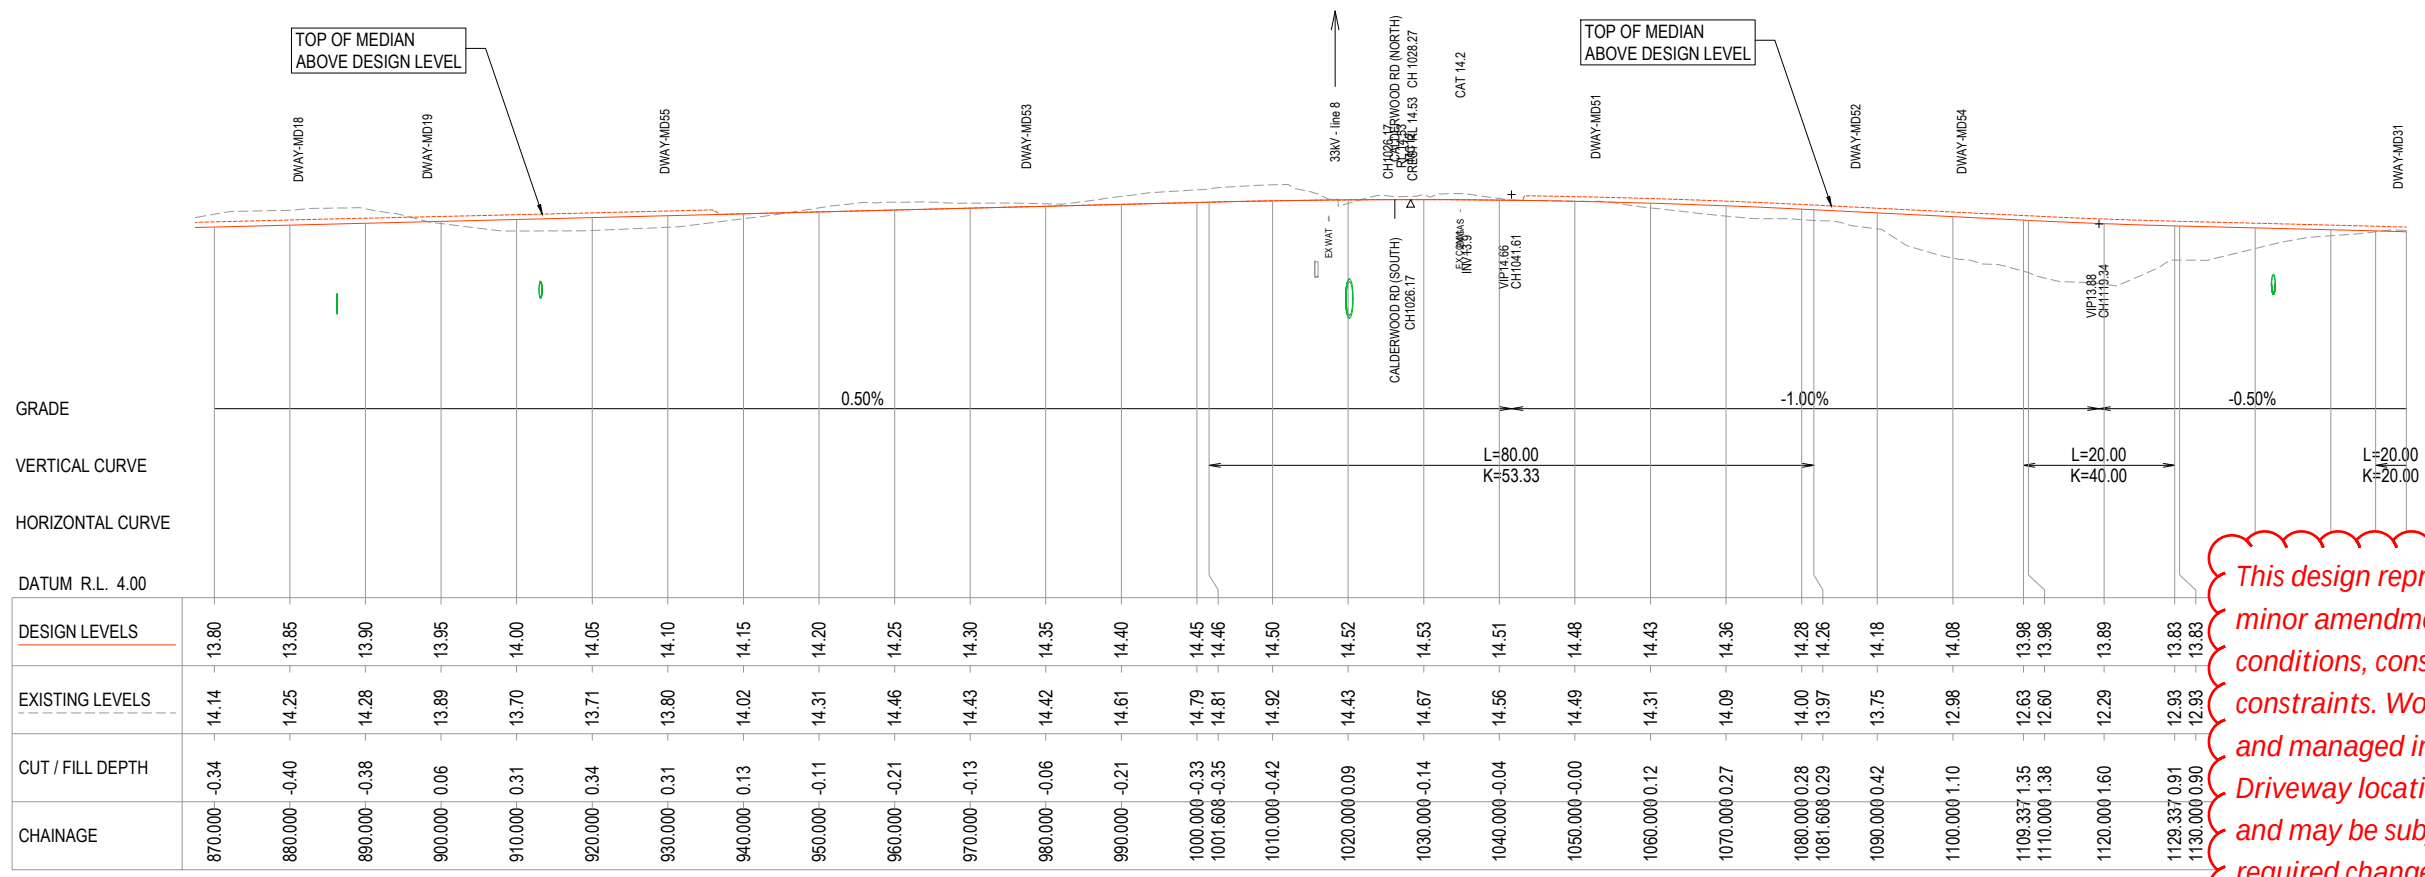

This design represents the proposed works and is subject to minor amendment during construction to accommodate site conditions, construction requirements and other relevant constraints. Works within the road reserve will be undertaken and managed in accordance with Council requirements. Driveway locations, levels and tie-ins shown are indicative and may be subject to adjustment during construction. Any required changes affecting individual properties will be coordinated with the relevant property owner


REV.	DESCRIPTION	DRAWN	DESIGNED	VERIFIED	APPROVED	DATE
2	ISSUED FOR CONSTRUCTION	LW	TTN	TTN	AN	9/06/2026
1	ISSUED FOR TENDER	LW	TTN	TTN	AN	7/05/2026
0	ISSUED FOR TENDER	LW	TTN	AN	DB	27/03/2026

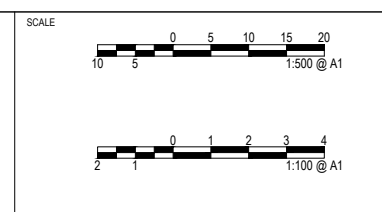

PROJECT TITLE	
TRIPOLI WAY EXTENSION	
TRIPOLI WAY FROM - BROUGHTON AVE TO HAMILTON RD ALBION PARK NSW	

CLIENT	
SHELLHARBOUR CITY COUNCIL	
DRAWING STATUS	
ISSUED FOR CONSTRUCTION	
SCALE	COORDINATE SYSTEM
AS SHOWN	MGA 2020 ZONE 56
SHEET SIZE	DATUM
A1	AHD

DRAWING TITLE	
PLAN AND LONG SECTION	
MC01 - SHEET 4	
DRAWING NUMBER	
0104	
REVISION	
2	

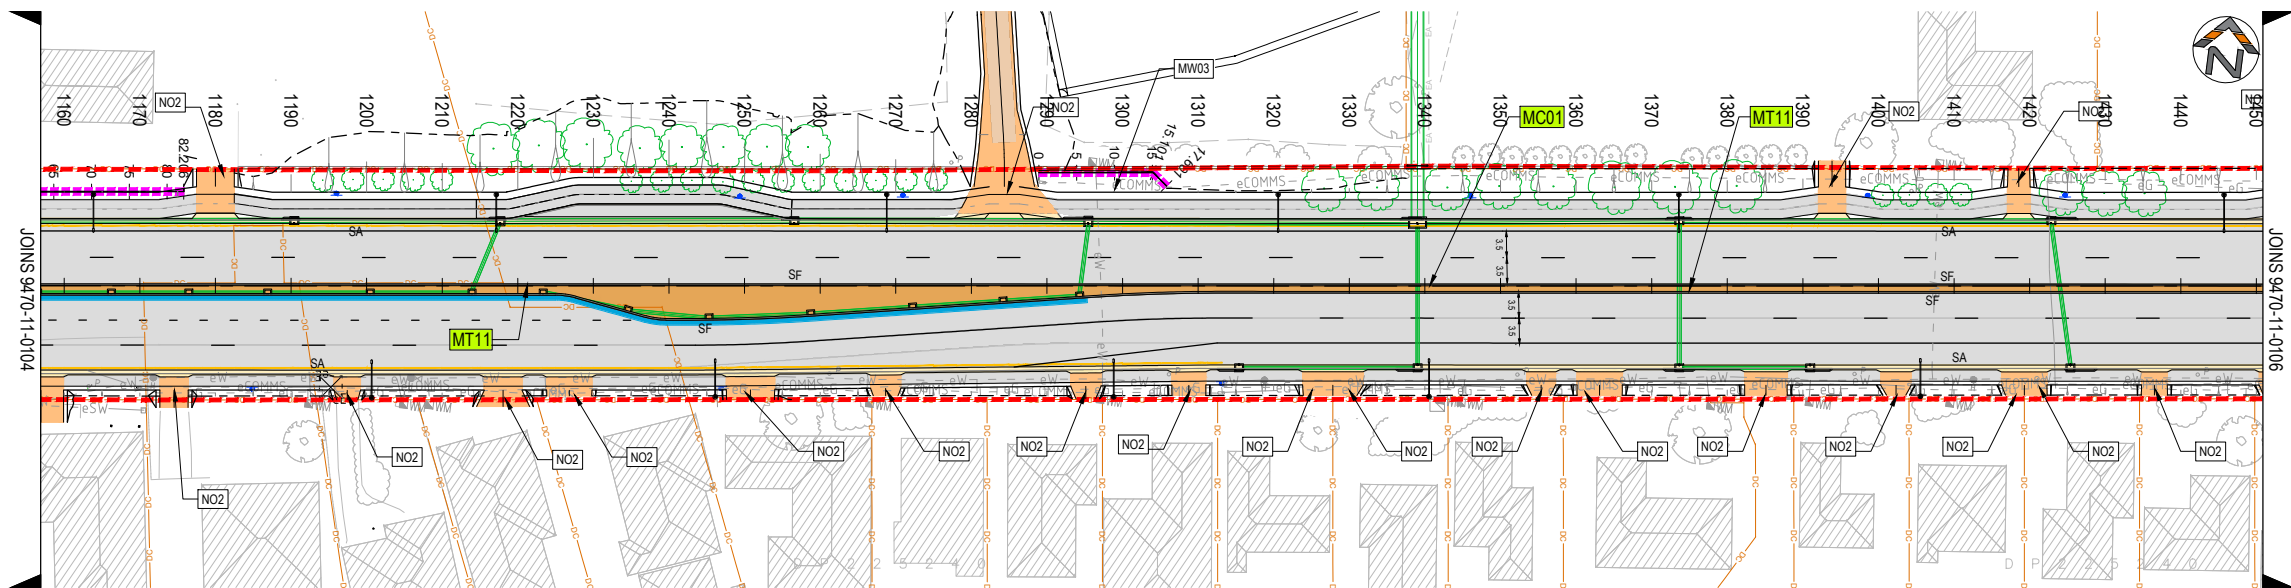

PLAN
SCALE 1:500 @ A1

LEGEND


- MC01** CONTROL ALIGNMENT LABEL
- CONTROL ALIGNMENT
- DC --- CADASTRAL BOUNDARY
- SITE BOUNDARY
- EXISTING FENCE
- EXISTING PAVEMENT
- NEW PAVEMENT
- MEDIAN PAVEMENT
- NEW DRIVEWAY
- W BEAM / THRIE BEAM
- NEW RETAINING WALL
- NO2** REFER TO CONSTRUCTION NOTES BELOW
- SA
SB
SE } KERB TYPES. REFER TO 9470-11-0060 FOR KERB DETAILS

DRAWING NOTES

- REFER TO 9470-11-0003 FOR GENERAL NOTES AND LEGEND
- REFER TO 9470-11-0302 - 0308 FOR CONTOURS AND GRADING

CONSTRUCTION NOTES


- NO1 - MATCH TO EXISTING SURFACE AND ENSURE SMOOTH TRANSITION.
- NO2 - CONSTRUCT NEW VEHICULAR CROSSING AND CONCRETE DRIVEWAY. REFER TO 9470-11-0721 - 0730.

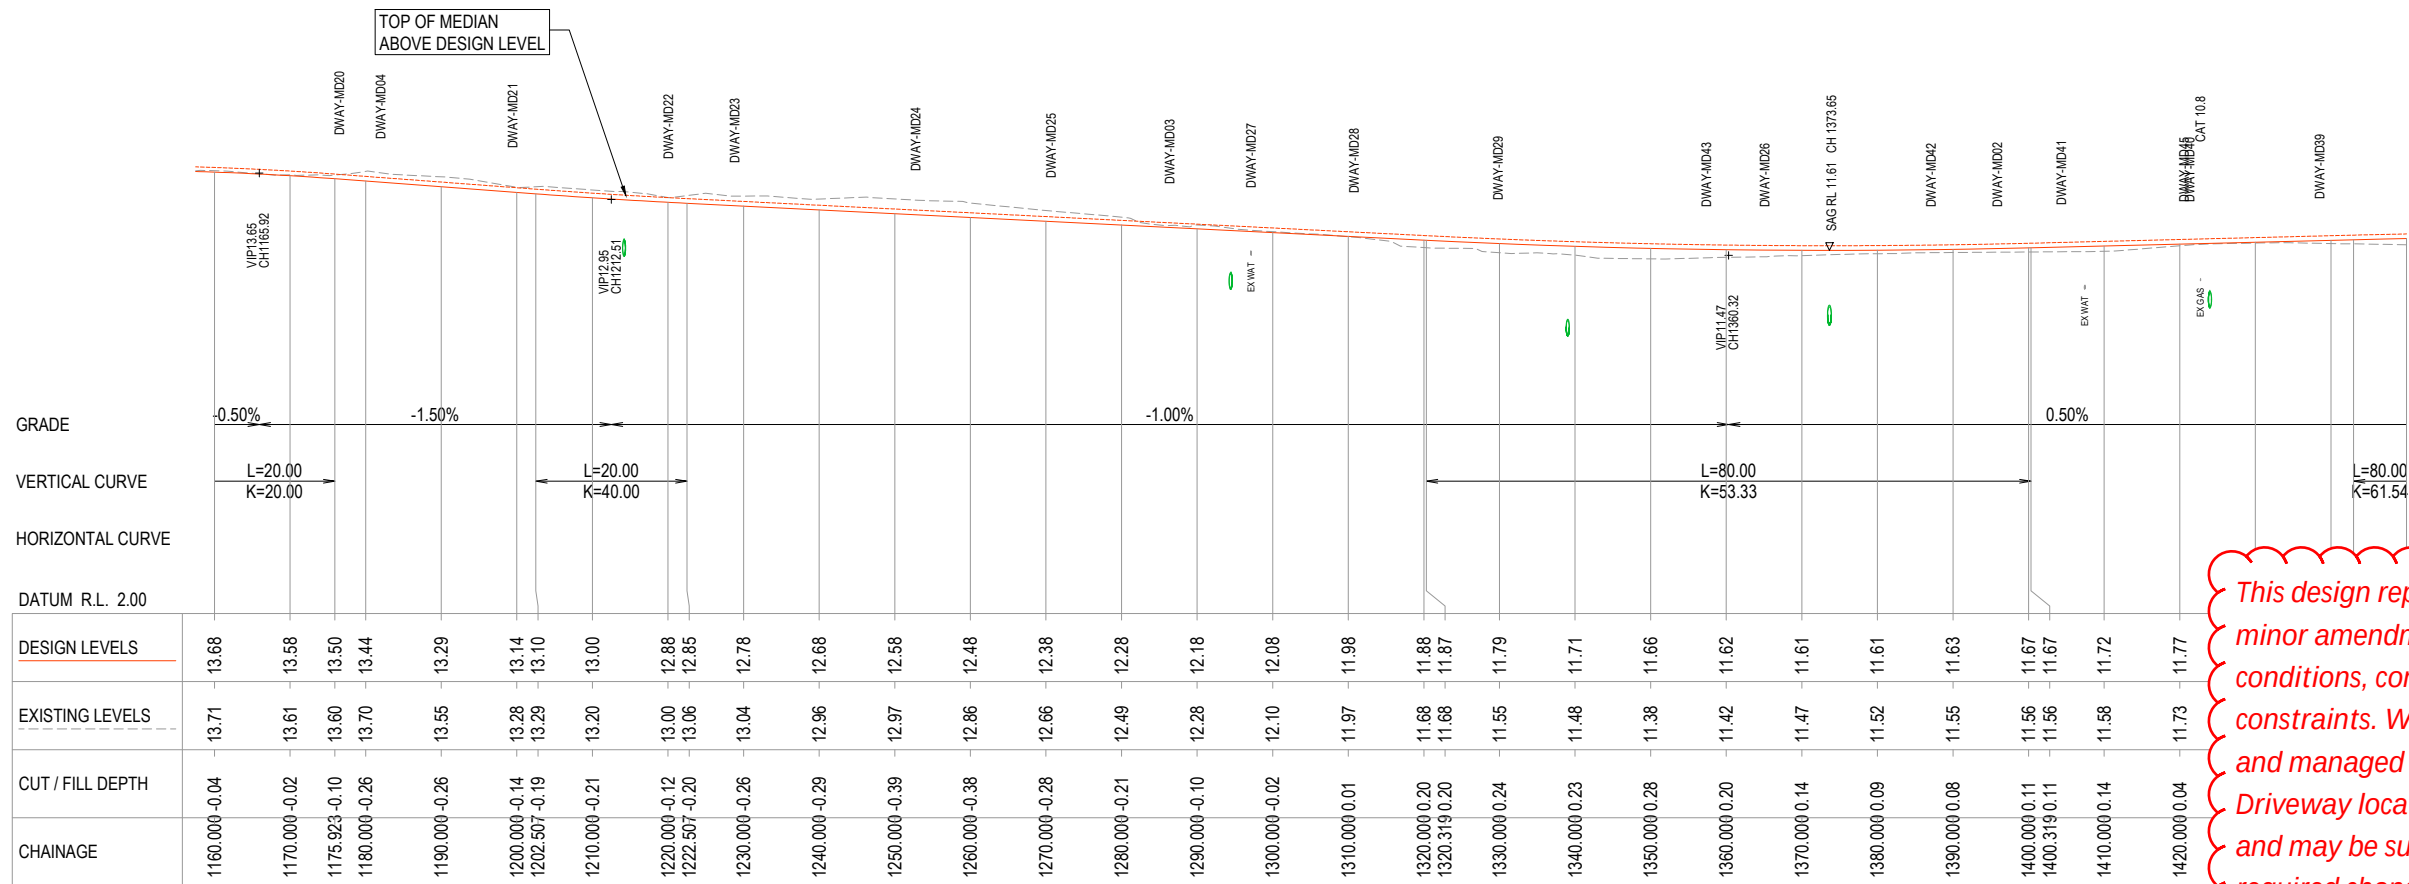

LONGITUDINAL SECTION - MC01 - TRIPOLI WAY

This design represents the proposed works and is subject to minor amendment during construction to accommodate site conditions, construction requirements and other relevant constraints. Works within the road reserve will be undertaken and managed in accordance with Council requirements. Driveway locations, levels and tie-ins shown are indicative and may be subject to adjustment during construction. Any required changes affecting individual properties will be coordinated with the relevant property owner

REV.	DESCRIPTION	DRAWN	DESIGNED	VERIFIED	APPROVED	DATE
2	ISSUED FOR CONSTRUCTION	LW	TTN	TTN	AN	9/06/2026
1	ISSUED FOR TENDER	LW	TTN	TTN	AN	7/05/2026
0	ISSUED FOR TENDER	LW	TTN	AN	DB	27/03/2026

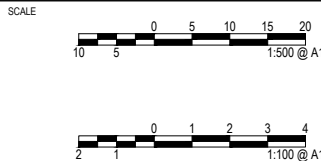

PROJECT TITLE
TRIPOLI WAY EXTENSION

TRIPOLI WAY FROM - BROUGHTON AVE
TO HAMILTON RD ALBION PARK NSW

CLIENT
SHELLHARBOUR CITY COUNCIL

DRAWING STATUS
ISSUED FOR CONSTRUCTION

SCALE
AS SHOWN

SHEET SIZE
A1

COORDINATE SYSTEM
MGA 2020 ZONE 56


DATUM
AHD

PROJECT NUMBER
9470-11

DRAWING TITLE
**PLAN AND LONG SECTION
MC01 - SHEET 5**

DRAWING NUMBER
0105

REVISION
2

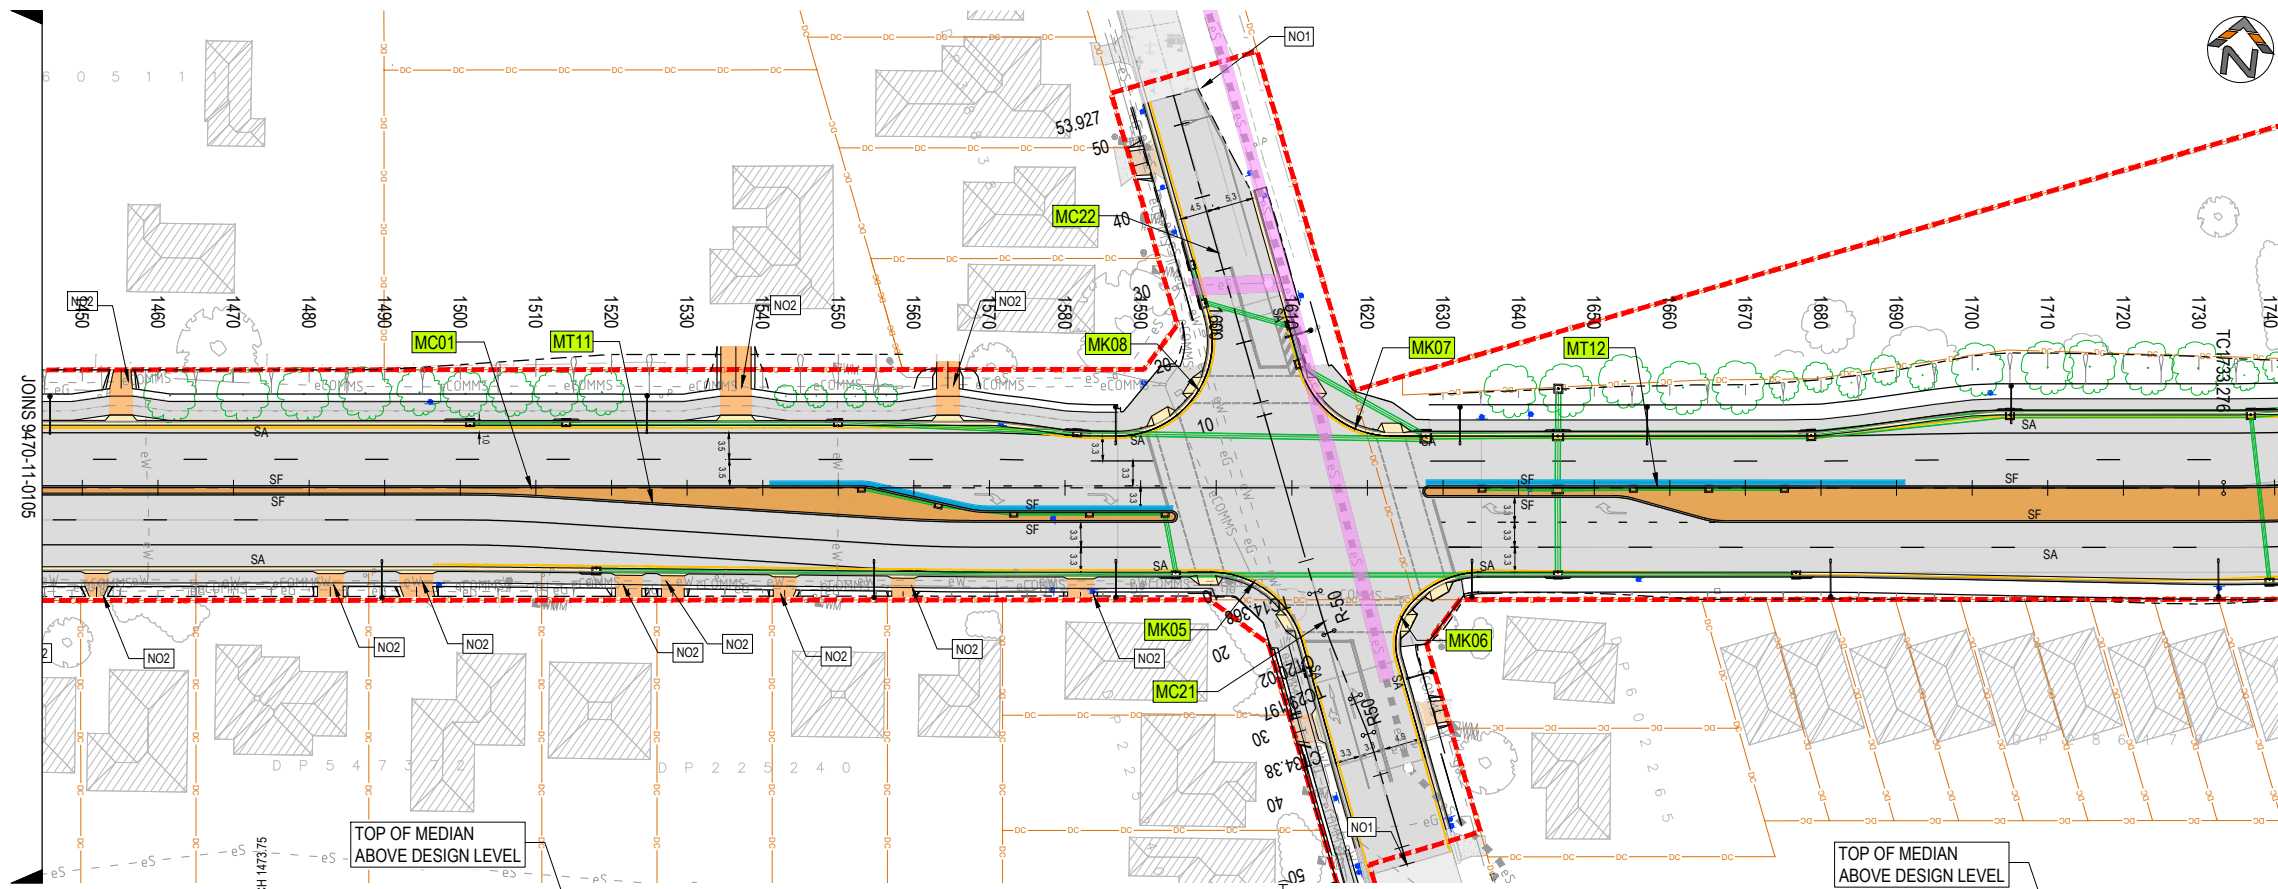

LEGEND

- MC01 CONTROL ALIGNMENT LABEL
- CONTROL ALIGNMENT
- DC CADASTRAL BOUNDARY
- SITE BOUNDARY
- EXISTING FENCE
- EXISTING PAVEMENT
- NEW PAVEMENT
- MEDIAN PAVEMENT
- NEW DRIVEWAY
- W BEAM / THRIE BEAM
- NEW RETAINING WALL
- NO2 REFER TO CONSTRUCTION NOTES BELOW
- SA
SB
SF
SE KERB TYPES. REFER TO 9470-11-0060 FOR KERB DETAILS

DRAWING NOTES

- REFER TO 9470-11-0003 FOR GENERAL NOTES AND LEGEND
- REFER TO 9470-11-0302 - 0308 FOR CONTOURS AND GRADING

CONSTRUCTION NOTES

NO1 - MATCH TO EXISTING SURFACE AND ENSURE SMOOTH TRANSITION.


NO2 - CONSTRUCT NEW VEHICULAR CROSSING AND CONCRETE DRIVEWAY. REFER TO 9470-11-0721 - 0730.

GRADE	0.50%										-0.80%										0.60%																			
VERTICAL CURVE	L=80.00 K=61.54																				L=60.00 K=42.86																			
HORIZONTAL CURVE	
DATUM R.L. -2.00	
DESIGN LEVELS	11.92	11.95	11.96	11.96	11.94	11.91	11.86	11.79	11.77	11.71	11.63	11.55	11.47	11.39	11.31	11.23	11.15	11.07	11.06	11.00	10.95	10.93	10.93	10.95	11.00	11.00	11.06	11.12	11.18	11.24										
EXISTING LEVELS	11.76	11.77	11.86	11.79	11.68	11.66	11.63	11.63	11.62	11.60	11.56	11.51	11.46	11.39	11.31	11.16	11.02	11.03	11.00	11.16	11.11	11.36	11.50	11.65	11.70	11.70	11.61	11.56	11.67	11.70										
CUT / FILL DEPTH	0.16	0.18	0.11	0.17	0.26	0.24	0.23	0.16	0.14	0.11	0.07	0.04	0.01	0.01	0.00	0.07	0.13	0.04	0.06	0.16	0.16	0.43	0.58	0.70	0.71	0.70	0.56	0.44	0.50	0.46										
CHAINAGE	1450.000	1460.000	1470.000	1480.000	1490.000	1500.000	1510.000	1520.000	1522.985	1530.000	1540.000	1550.000	1560.000	1570.000	1580.000	1590.000	1600.000	1610.000	1610.927	1620.000	1630.000	1640.000	1650.000	1660.000	1670.000	1670.927	1680.000	1690.000	1700.000	1710.000										

LONGITUDINAL SECTION - MC01 - TRIPOLI WAY

A1 Horizontal Scale 1 : 500
A1 Vertical scale 1 : 100

REV.	DESCRIPTION	DRAWN	DESIGNED	VERIFIED	APPROVED	DATE
2	ISSUED FOR CONSTRUCTION	LW	TTN	TTN	AN	9/06/2026
1	ISSUED FOR TENDER	LW	TTN	TTN	AN	7/05/2026
0	ISSUED FOR TENDER	LW	TTN	AN	DB	27/03/2026

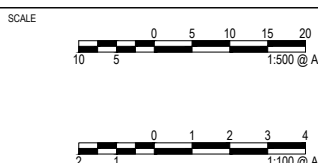


PROJECT TITLE
TRIPOLI WAY EXTENSION

TRIPOLI WAY FROM - BROUGHTON AVE
TO HAMILTON RD ALBION PARK NSW


CLIENT SHELLHARBOUR CITY COUNCIL	COORDINATE SYSTEM MGA 2020 ZONE 56	DATUM AHD
DRAWING STATUS ISSUED FOR CONSTRUCTION	PROJECT NUMBER 9470-11	DRAWING NUMBER 0106
SCALE AS SHOWN	SHEET SIZE A1	REVISION 2

DRAWING TITLE PLAN AND LONG SECTION MC01 - SHEET 6	DRAWING NUMBER 0106	REVISION 2
--	-------------------------------	----------------------

This design represents the proposed works and is subject to minor amendment during construction to accommodate site conditions, construction requirements and other relevant constraints. Works within the road reserve will be undertaken and managed in accordance with Council requirements. Driveway locations, levels and tie-ins shown are indicative and may be subject to adjustment during construction. Any required changes affecting individual properties will be coordinated with the relevant property owner

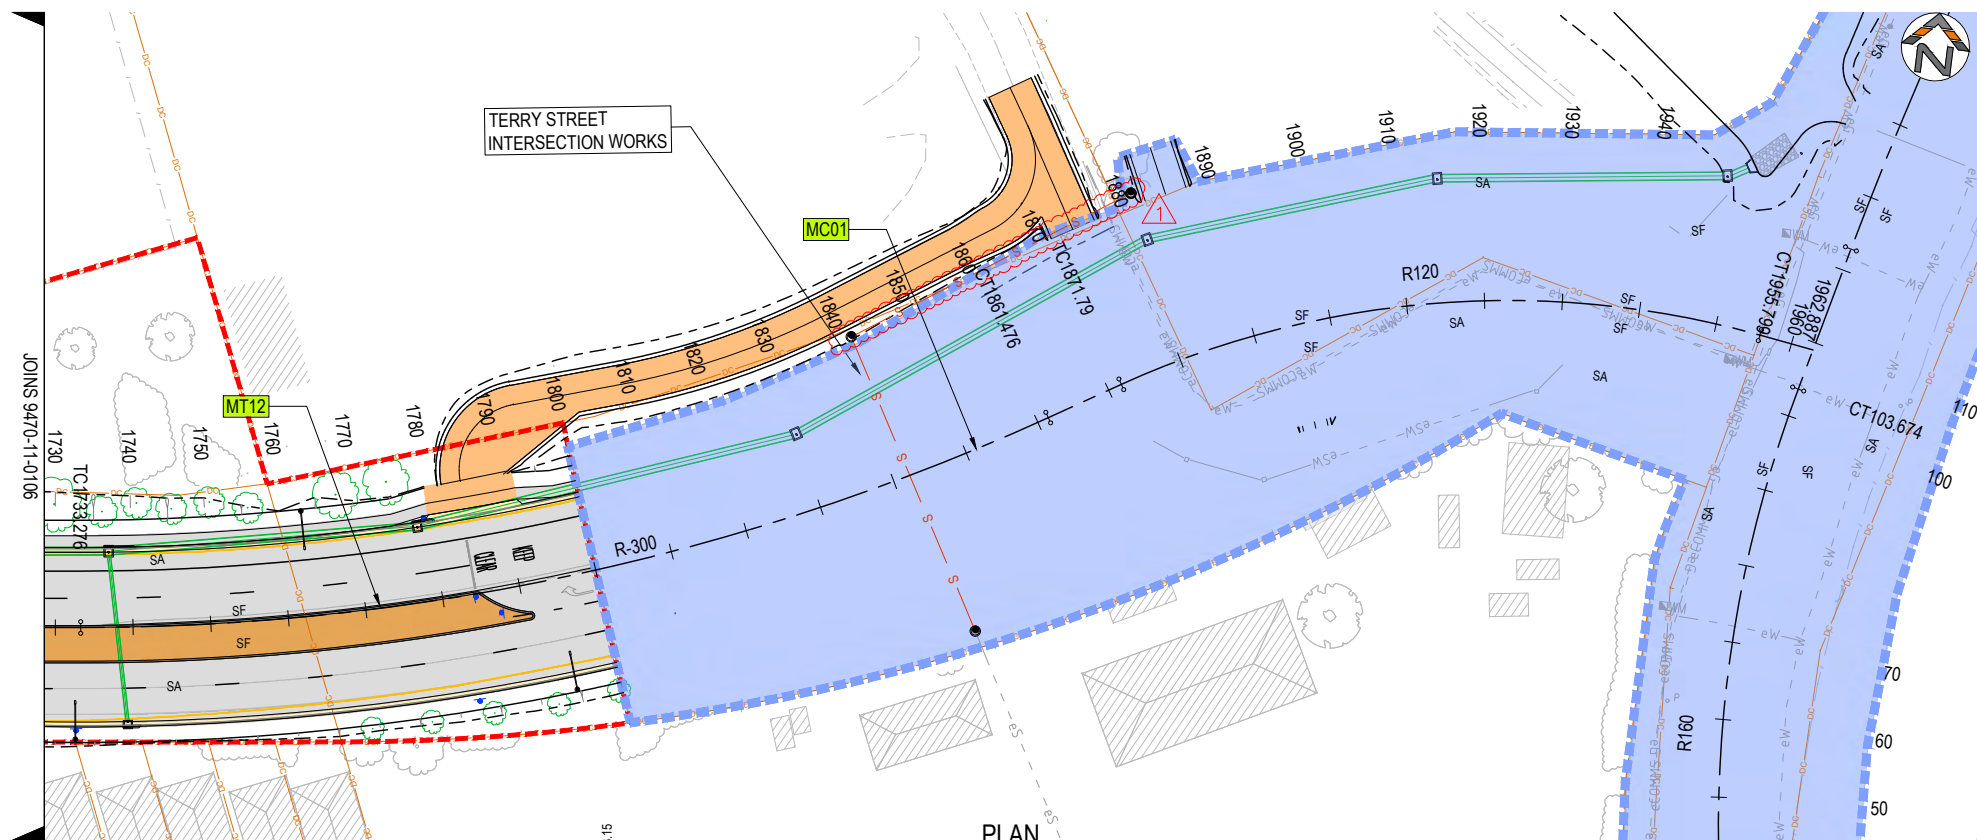

PLAN
SCALE 1:500 @ A1

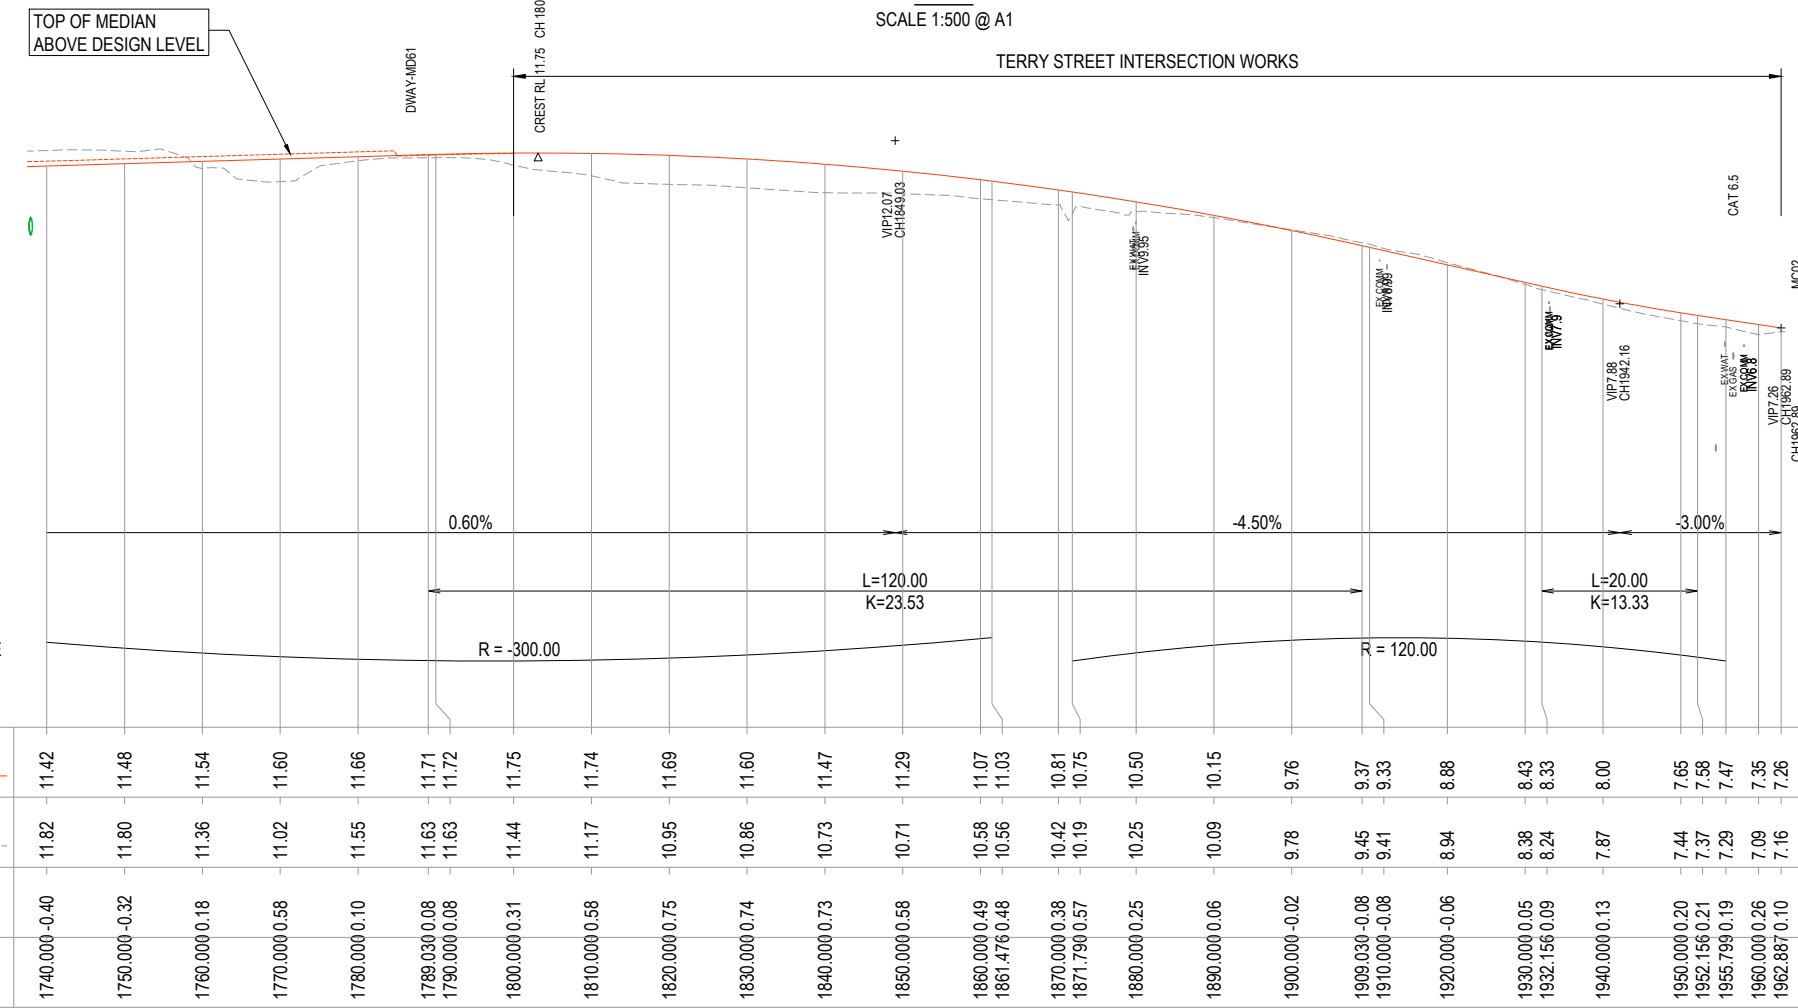

LONGITUDINAL SECTION - MC01 - TRIPOLI WAY

A1 Horizontal Scale 1 : 500
A1 Vertical scale 1 : 100

LEGEND

- MC01** CONTROL ALIGNMENT LABEL
- CONTROL ALIGNMENT
- DC CADASTRAL BOUNDARY
- SITE BOUNDARY
- EXISTING FENCE
- EXISTING PAVEMENT
- NEW PAVEMENT
- MEDIAN PAVEMENT
- NEW DRIVEWAY
- W BEAM / THRIE BEAM
- NEW RETAINING WALL
- NO2** REFER TO CONSTRUCTION NOTES BELOW
- SA
SB
SF
SE KERB TYPES. REFER TO 9470-11-0060 FOR KERB DETAILS

DRAWING NOTES


- REFER TO 9470-11-0003 FOR GENERAL NOTES AND LEGEND
- REFER TO 9470-11-0302 - 0308 FOR CONTOURS AND GRADING

CONSTRUCTION NOTES

- NO1 - MATCH TO EXISTING SURFACE AND ENSURE SMOOTH TRANSITION.
- NO2 - CONSTRUCT NEW VEHICULAR CROSSING AND CONCRETE DRIVEWAY. REFER TO 9470-11-0721 - 0730.

This design represents the proposed works and is subject to minor amendment during construction to accommodate site conditions, construction requirements and other relevant constraints. Works within the road reserve will be undertaken and managed in accordance with Council requirements. Driveway locations, levels and tie-ins shown are indicative and may be subject to adjustment during construction. Any required changes affecting individual properties will be coordinated with the relevant property owner

REV.	DESCRIPTION	DRAWN	DESIGNED	VERIFIED	APPROVED	DATE
2	ISSUED FOR CONSTRUCTION	LW	TTN	TTN	AN	9/06/2026
1	ISSUED FOR TENDER	LW	TTN	TTN	AN	7/05/2026
0	ISSUED FOR TENDER	LW	TTN	TTN	AN	27/03/2026

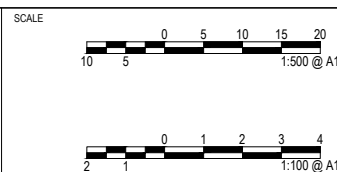

PROJECT TITLE
TRIPOLI WAY EXTENSION

TRIPOLI WAY FROM - BROUGHTON AVE
TO HAMILTON RD ALBION PARK NSW

CLIENT
SHELLHARBOUR CITY COUNCIL

DRAWING STATUS
ISSUED FOR CONSTRUCTION

SCALE
AS SHOWN

SHEET SIZE
A1


DRAWING TITLE
PLAN AND LONG SECTION
MC01 - SHEET 7

DRAWING NUMBER
0107

REVISION
2



PLAN
SCALE 1:250 @ A1

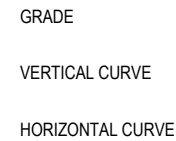


LONGITUDINAL SECTION - MC10 - MOLES ST

A1 Horizontal Scale 1 : 250
A1 Vertical scale 1 : 50

REV.	DESCRIPTION	DRAWN	DESIGNED	VERIFIED	APPROVED	DATE
2	ISSUED FOR CONSTRUCTION	LW	TTN	TTN	AN	9/06/2026
1	LW	TTN	TTN	AN		7/05/2026
0	ISSUED FOR TENDER	LW	TTN	AN	DR	27/03/2026



DESIGN TEAM

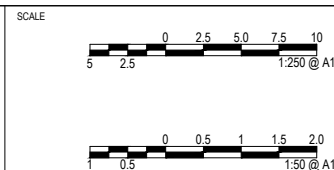

PROJECT TITLE

TRIPOLI WAY FROM - BROUGHTON AVE
TO HAMILTON RD ALBION PARK NSW

	CLIENT
--	--------

SCALE
AS SHOWN

SHEET SIZE
A1

COORDINATE SYSTEM
MGA 2020 ZONE 56

PROJECT NUMBER	9470-11
----------------	---------

DRAWING TITLE

DRAWING NUMBER
0120

REVISION


	CORNER ALIGNMENT LABEL
	CORNER ALIGNMENT
	CADASTRAL BOUNDARY
	SITE BOUNDARY
	EXISTING FENCE
	EXISTING PAVEMENT
	NEW PAVEMENT
	MEDIAN PAVEMENT
	NEW DRIVEWAY
	W BEAM / THRIE BEAM
	NEW RETAINING WALL
	REFER TO CONSTRUCTION NOTES BELOW
	KERB TYPES. REFER TO 9470-11-0060 FOR KERB DETAILS

1. REFER TO 9470-11-0003 FOR GENERAL NOTES AND LEGEND
2. REFER TO 9470-11-0302 - 0308 FOR CONTOURS AND GRADING


NO1 - MATCH TO EXISTING SURFACE AND ENSURE SMOOTH TRANSITION.

NO2 - CONSTRUCT NEW VEHICULAR CROSSING AND CONCRETE DRIVEWAY. REFER TO 9470-11-0721 - 0730.

This design represents the proposed works and is subject to minor amendment during construction to accommodate site conditions, construction requirements and other relevant constraints. Works within the road reserve will be undertaken and managed in accordance with Council requirements. Driveway locations, levels and tie-ins shown are indicative and may be subject to adjustment during construction. Any required changes affecting individual properties will be coordinated with the relevant property owner

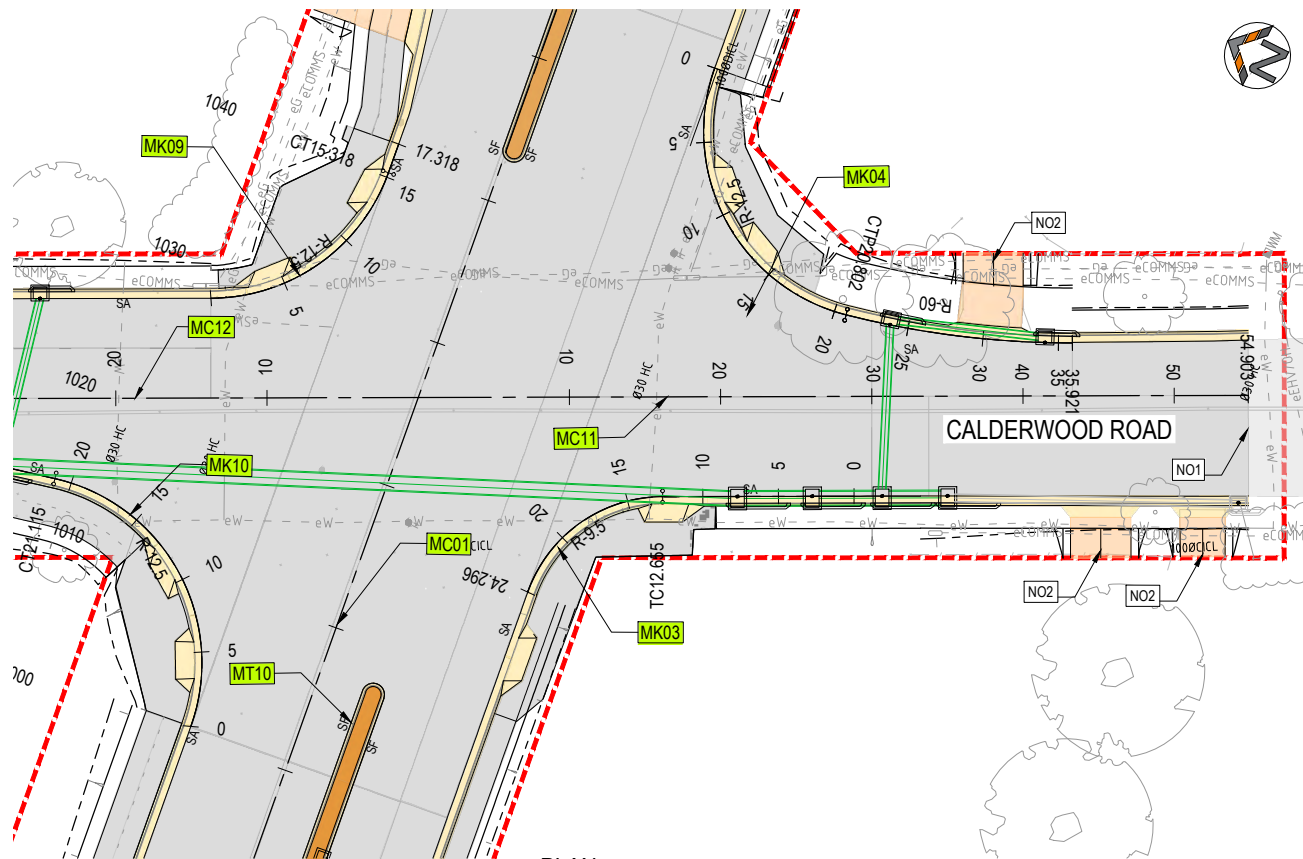


PLAN
SCALE 1:250 @ A1

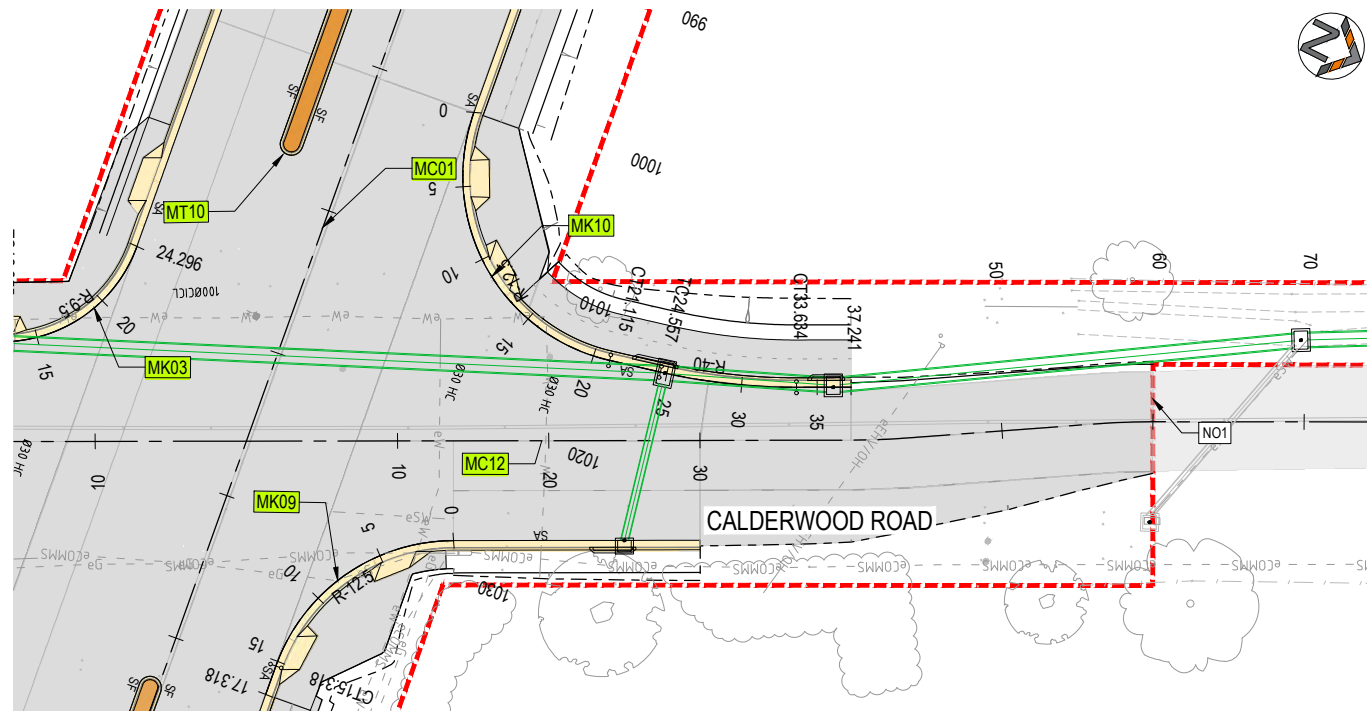

PLAN
SCALE 1:250 @ A1


DRAWING NOTES

1. REFER TO 9470-11-0120 FOR LEGEND

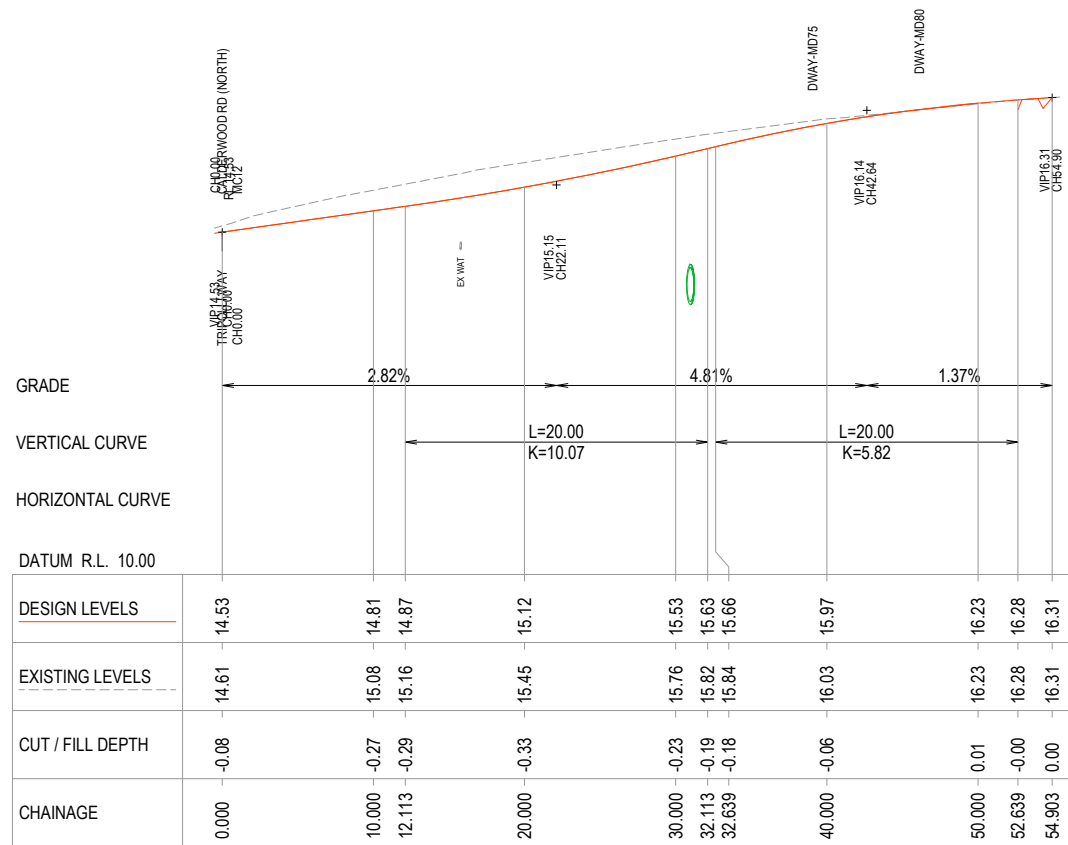

LONGITUDINAL SECTION - MC11 - CALDERWOOD RD (SOUTH)

A1 Horizontal Scale 1:250
A1 Vertical scale 1:50

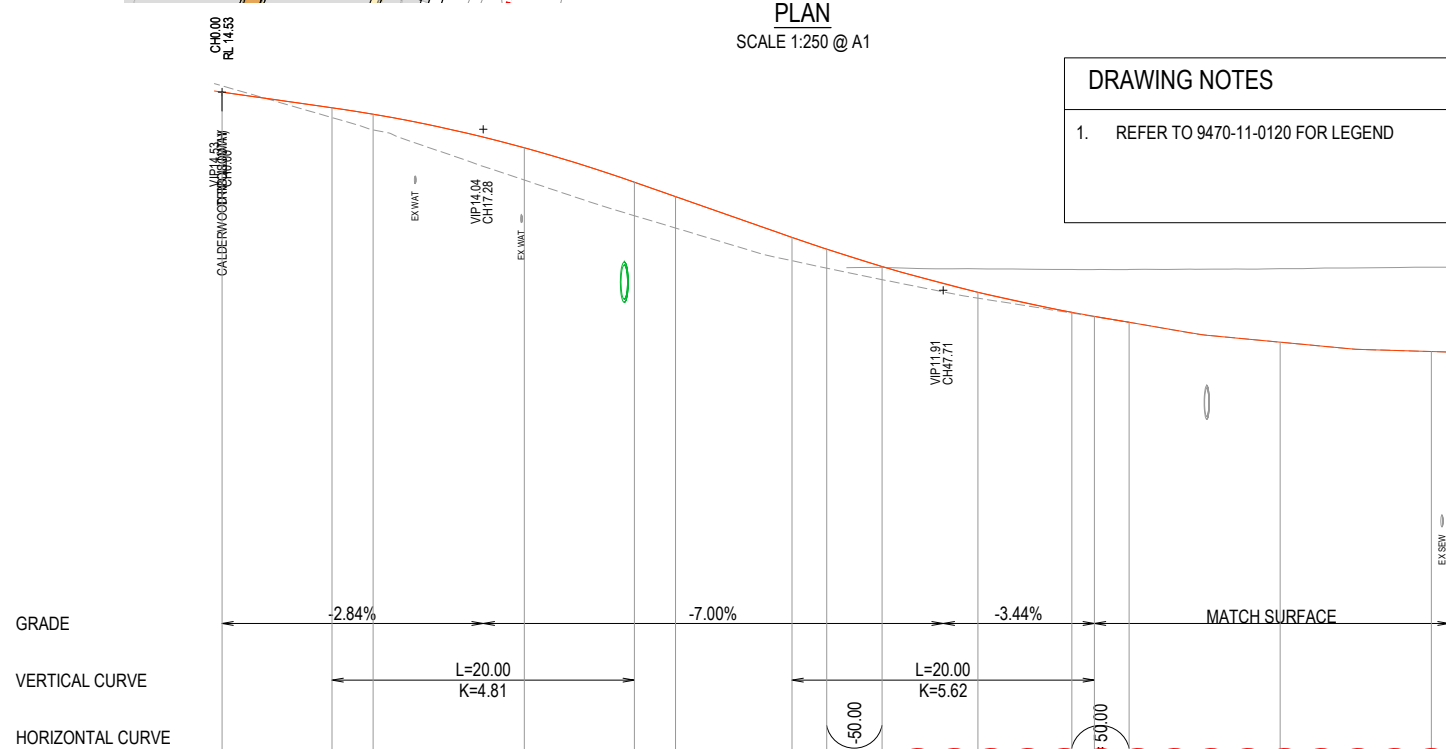

LONGITUDINAL SECTION - MC12 - CALDERWOOD RD (NORTH)

A1 Horizontal Scale 1:250
A1 Vertical scale 1:50

This design represents the proposed works and is subject to minor amendment during construction to accommodate site conditions, construction requirements and other relevant constraints. Works within the road reserve will be undertaken and managed in accordance with Council requirements. Driveway locations, levels and tie-ins shown are indicative and may be subject to adjustment during construction. Any required changes affecting individual properties will be coordinated with the relevant property owner

REV.	DESCRIPTION	DRAWN	DESIGNED	VERIFIED	APPROVED	DATE
2	ISSUED FOR CONSTRUCTION	LW	TTN	TTN	AN	9/06/2026
1	ISSUED FOR TENDER	LW	TTN	TTN	AN	7/05/2026
0	ISSUED FOR TENDER	LW	TTN	AN	DB	27/03/2026


CLIENT



DESIGN TEAM



SCALE

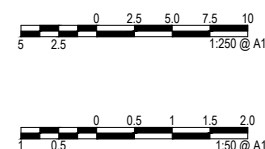

PROJECT TITLE

TRIPOLI WAY EXTENSION

TRIPOLI WAY FROM - BROUGHTON AVE
TO HAMILTON RD ALBION PARK NSW

CLIENT

SHELLHARBOUR CITY COUNCIL

DRAWING STATUS

ISSUED FOR CONSTRUCTION

SCALE

AS SHOWN

SHEET SIZE

A1

COORDINATE SYSTEM

MGA 2020 ZONE 56

PROJECT NUMBER

9470-11

DATUM

AHD

DRAWING TITLE


PLAN AND LONG SECTION
MC11 AND MC12

DRAWING NUMBER


0121

REVISION

2

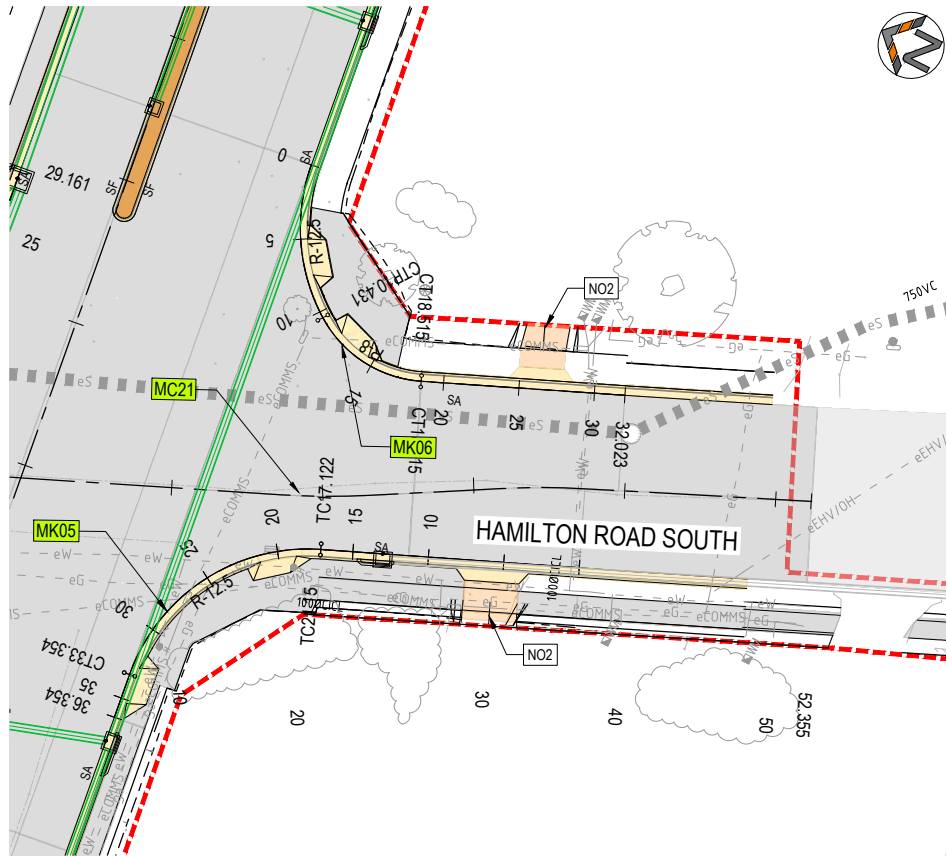


PLAN
SCALE 1:250 @ A1

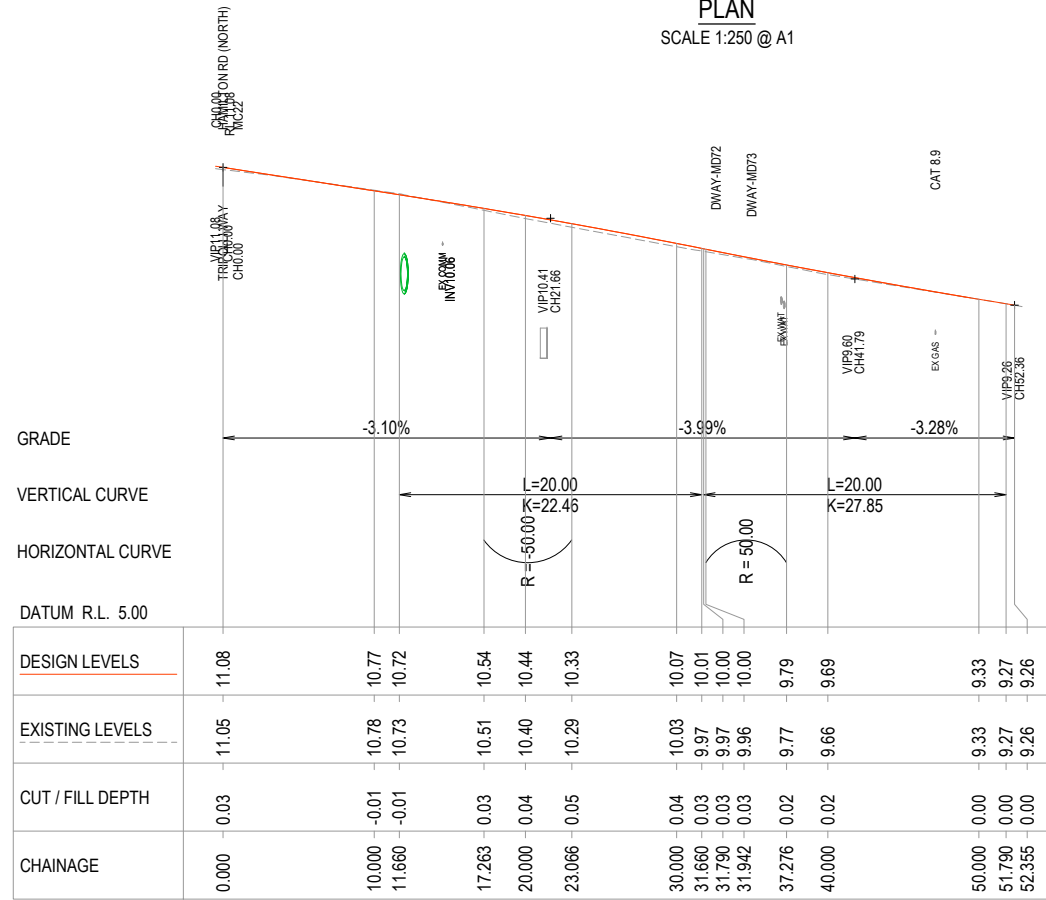


LONGITUDINAL SECTION - MC21 - HAMILTON RD (SOUTH)

A1 Horizontal Scale 1 : 250
A1 Vertical scale 1 : 50

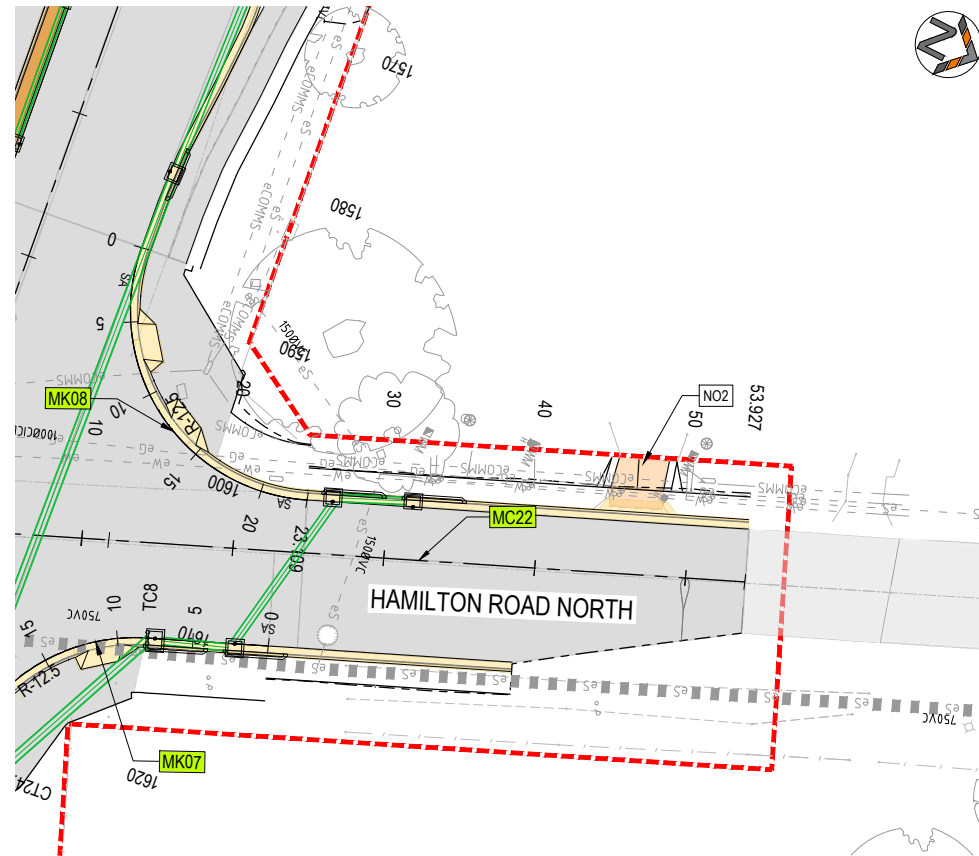

PLAN
SCALE 1:250 @ A1

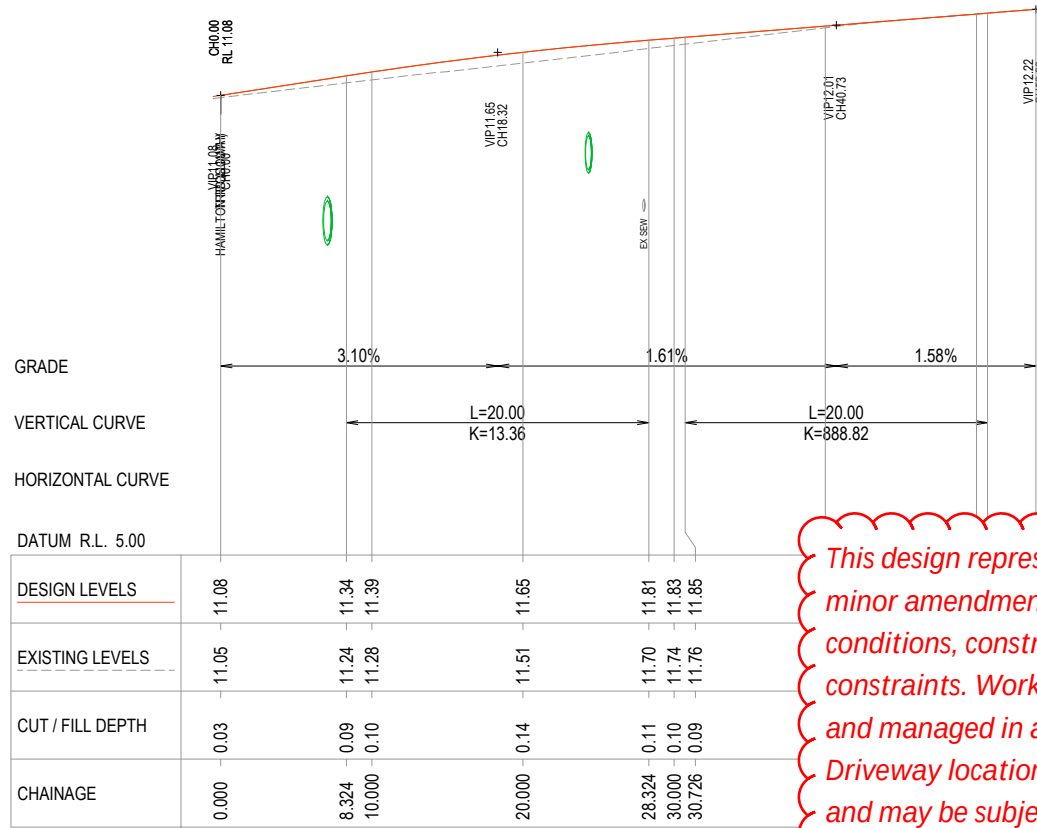


LONGITUDINAL SECTION - MC22 - HAMILTON RD

A1 Horizontal Scale 1 : 250
A1 Vertical scale 1 : 50

This design represents the proposed works and is subject to minor amendment during construction to accommodate site conditions, construction requirements and other relevant constraints. Works within the road reserve will be undertaken and managed in accordance with Council requirements. Driveway locations, levels and tie-ins shown are indicative and may be subject to adjustment during construction. Any required changes affecting individual properties will be coordinated with the relevant property owner

REV.	DESCRIPTION	DRAWN	DESIGNED	VERIFIED	APPROVED	DATE
2	ISSUED FOR CONSTRUCTION	LW	TTN	TTN	AN	9/06/2026
1	ISSUED FOR TENDER	LW	TTN	TTN	AN	7/05/2026
0	ISSUED FOR TENDER	LW	TTN	AN	DB	27/03/2026

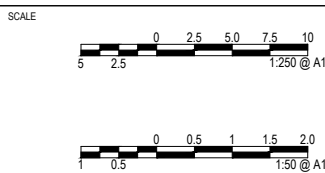


PROJECT TITLE
TRIPOLI WAY EXTENSION

TRIPOLI WAY FROM - BROUGHTON AVE
TO HAMILTON RD ALBION PARK NSW

CLIENT SHELLHARBOUR CITY COUNCIL	COORDINATE SYSTEM MGA 2020 ZONE 56	DATUM AHD
DRAWING STATUS ISSUED FOR CONSTRUCTION	PROJECT NUMBER 9470-11	DRAWING NUMBER 0122
SCALE AS SHOWN	SHEET SIZE A1	REVISION 2


DRAWING TITLE
PLAN AND LONG SECTION
MC21 AND MC22

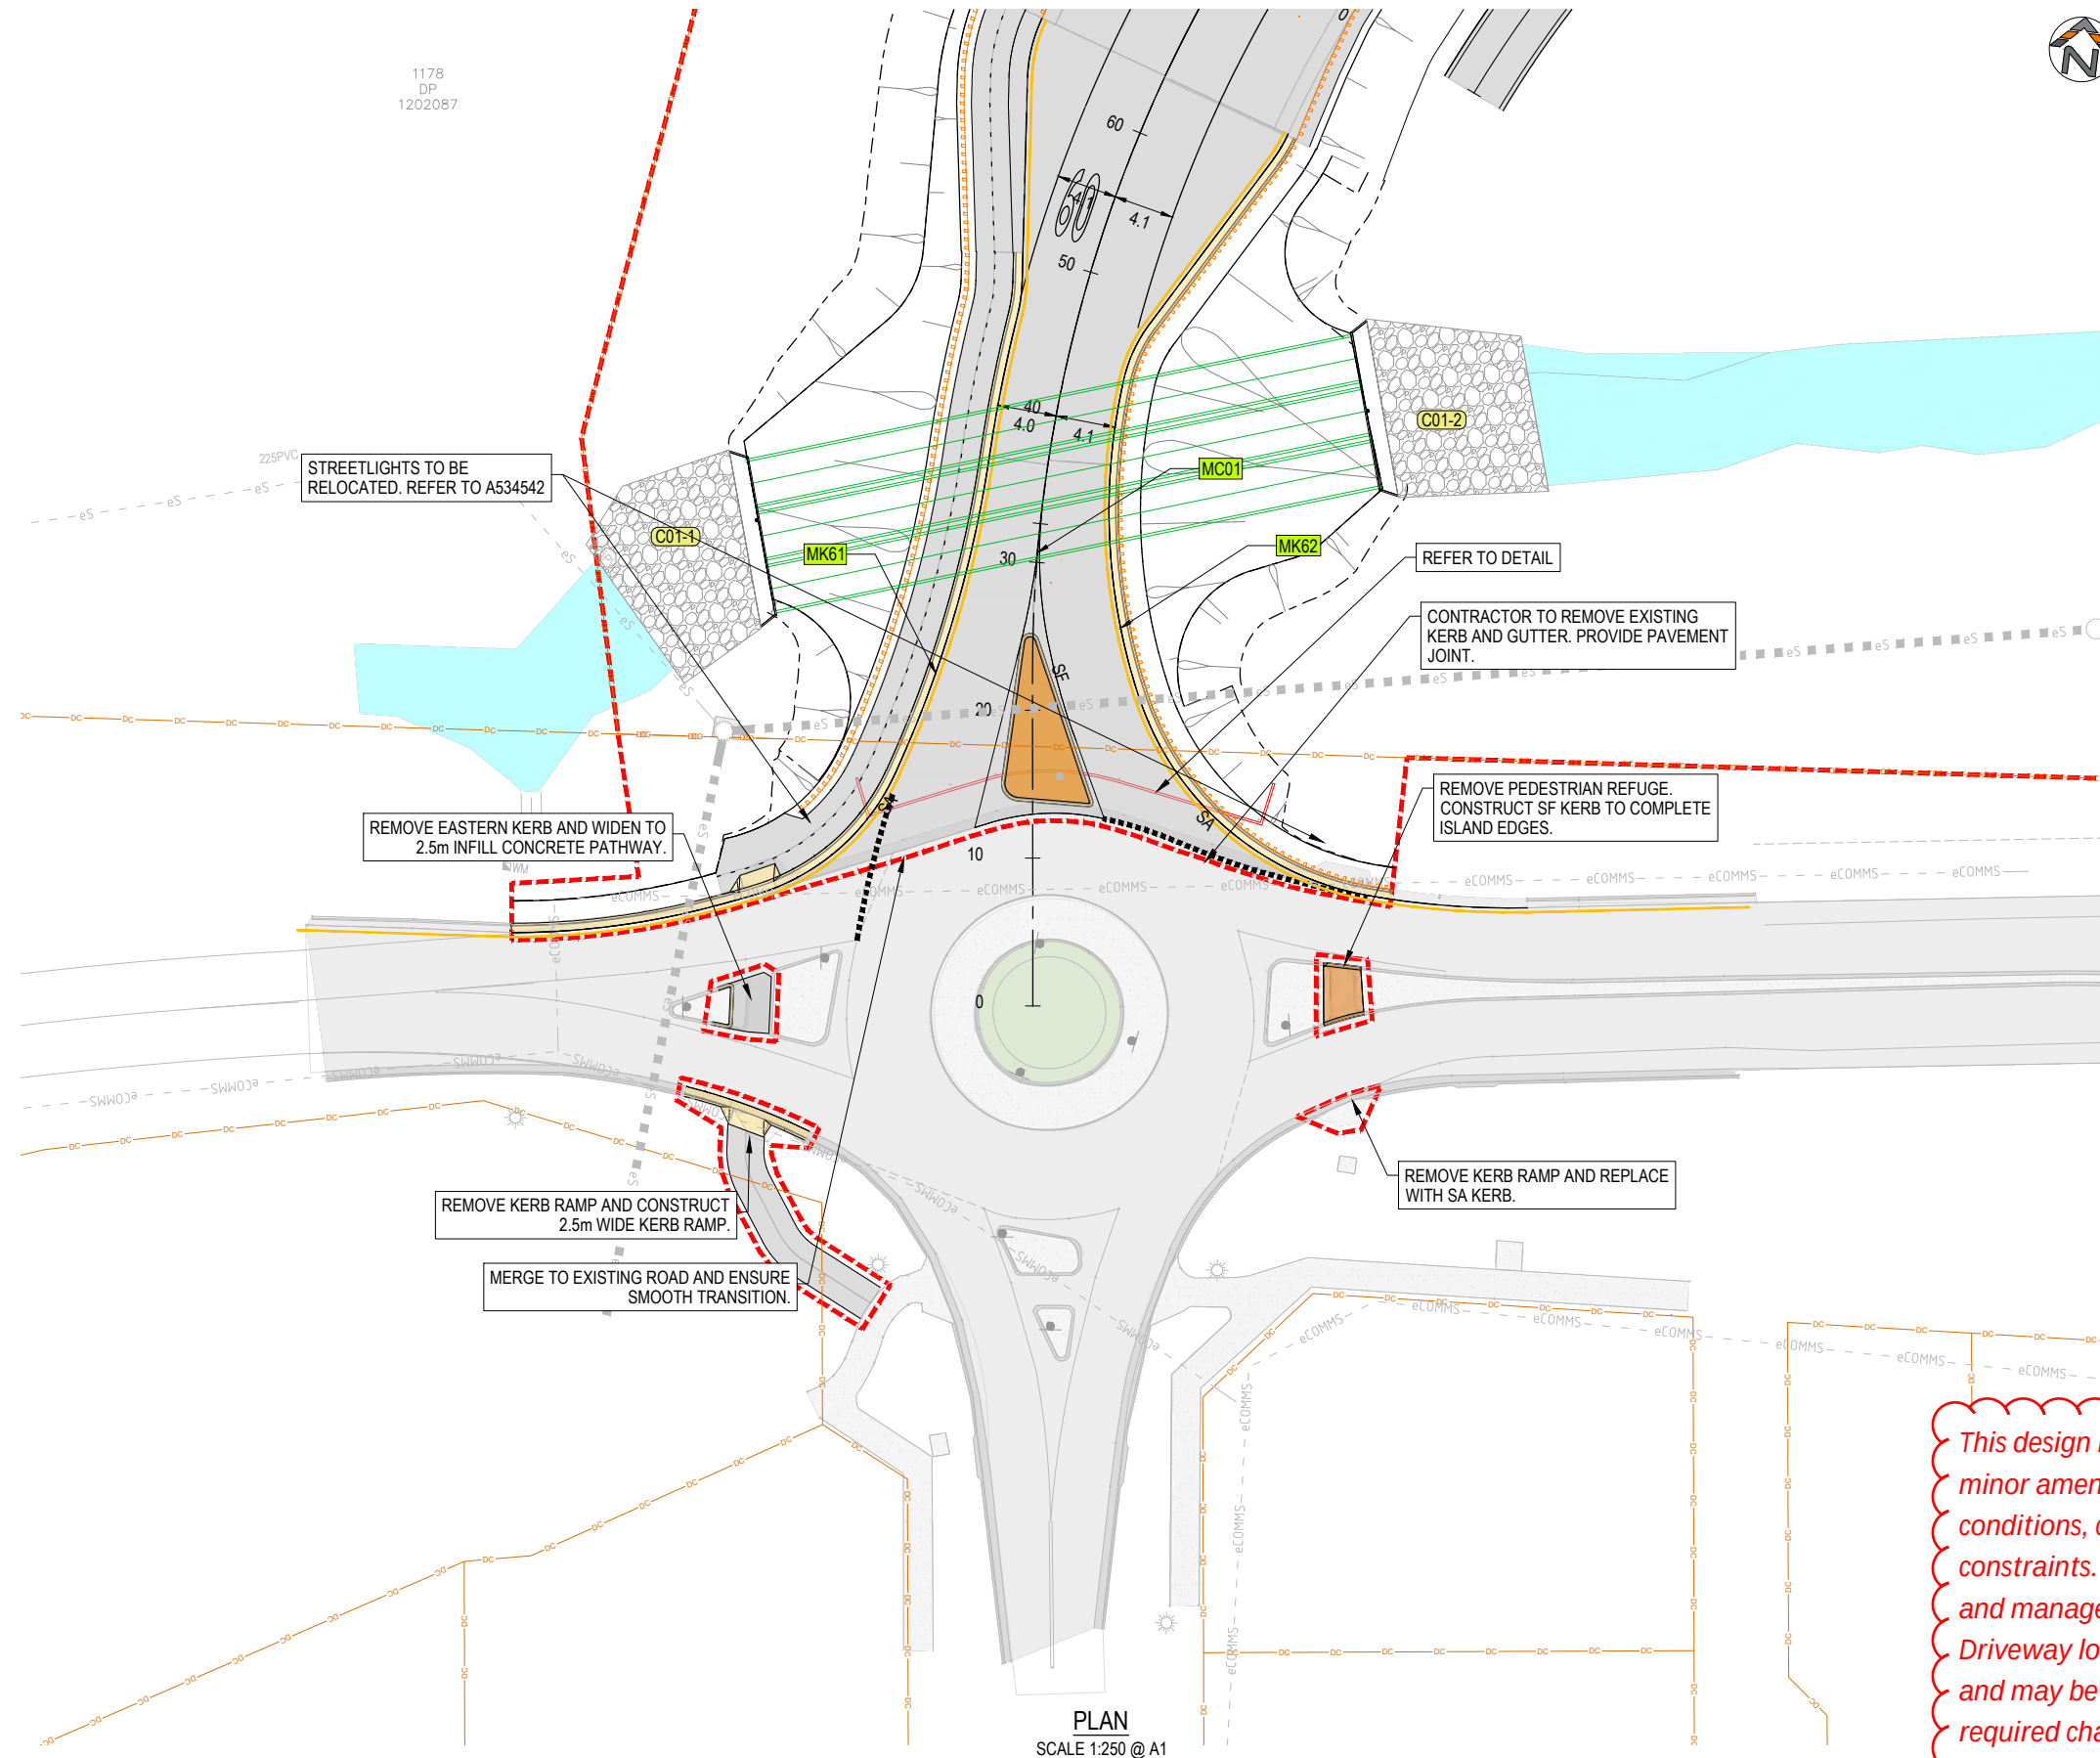

PLAN
SCALE 1:250 @ A1


LEGEND	
MC01	CONTROL ALIGNMENT LABEL
---+---+---	CONTROL ALIGNMENT
---	NEW ROAD BOUNDARY
DC	CADASTRAL BOUNDARY
---	EXISTING PAVEMENT
---	NEW PAVEMENT
---	MEDIAN PAVEMENT
-----	W BEAM / THRIE BEAM

NOTES	
1.	REFER TO 9470-11-0003 FOR GENERAL NOTES AND LEGEND

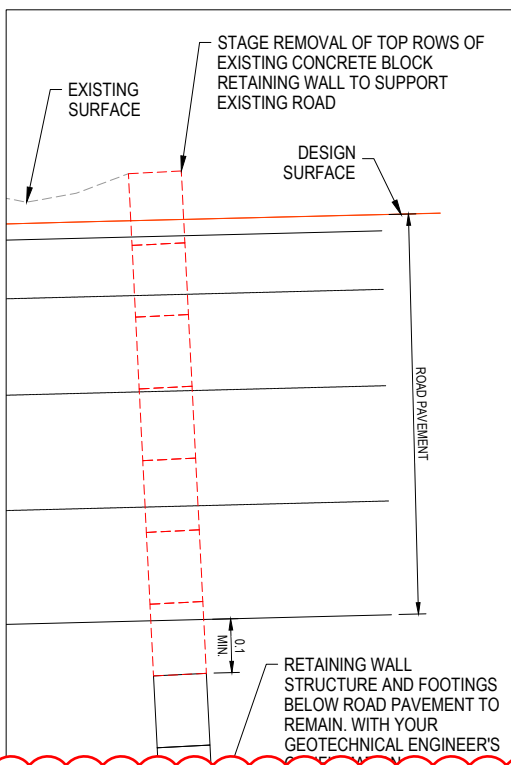

This design represents the proposed works and is subject to minor amendment during construction to accommodate site conditions, construction requirements and other relevant constraints. Works within the road reserve will be undertaken and managed in accordance with Council requirements. Driveway locations, levels and tie-ins shown are indicative and may be subject to adjustment during construction. Any required changes affecting individual properties will be coordinated with the relevant property owner


REV.	DESCRIPTION	DRAWN	DESIGNED	VERIFIED	APPROVED	DATE	CLIENT	DESIGN TEAM	SCALE	PROJECT TITLE	CLIENT	DRAWING STATUS	DRAWING TITLE		
							 Shellharbour CITY COUNCIL	 www.indesco.com.au		TRIPOLI WAY EXTENSION	SHELLHARBOUR CITY COUNCIL	ISSUED FOR CONSTRUCTION	INTERSECTION LAYOUT TONGARRA ROAD		
2	ISSUED FOR CONSTRUCTION	LW	TTN	TTN	AN	9/06/2026				TRIPOLI WAY FROM - BROUGHTON AVE TO HAMILTON RD ALBION PARK NSW		SCALE 1:250	COORDINATE SYSTEM MGA 2020 ZONE 56	DATUM AHD	
1	ISSUED FOR TENDER	LW	TTN	TTN	AN	7/05/2026						SHEET SIZE A1	PROJECT NUMBER 9470-11		DRAWING NUMBER 0130
0	ISSUED FOR TENDER	LW	TTN	AN	DR	27/03/2026									REVISION 2

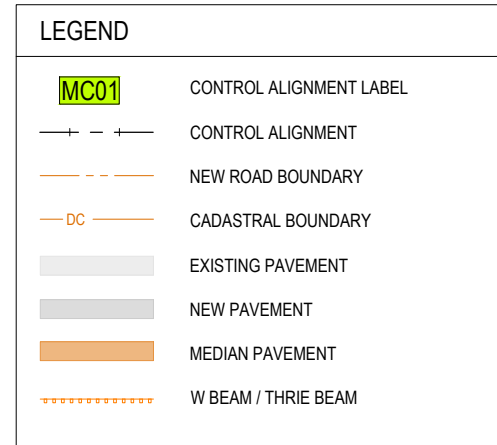

NOTES
1. REFER TO 9470-11-0003 FOR GENERAL NOTES AND LEGEND

This design represents the proposed works and is subject to minor amendment during construction to accommodate site conditions, construction requirements and other relevant constraints. Works within the road reserve will be undertaken and managed in accordance with Council requirements. Driveway locations, levels and tie-ins shown are indicative and may be subject to adjustment during construction. Any required changes affecting individual properties will be coordinated with the relevant property owner

[illegible]

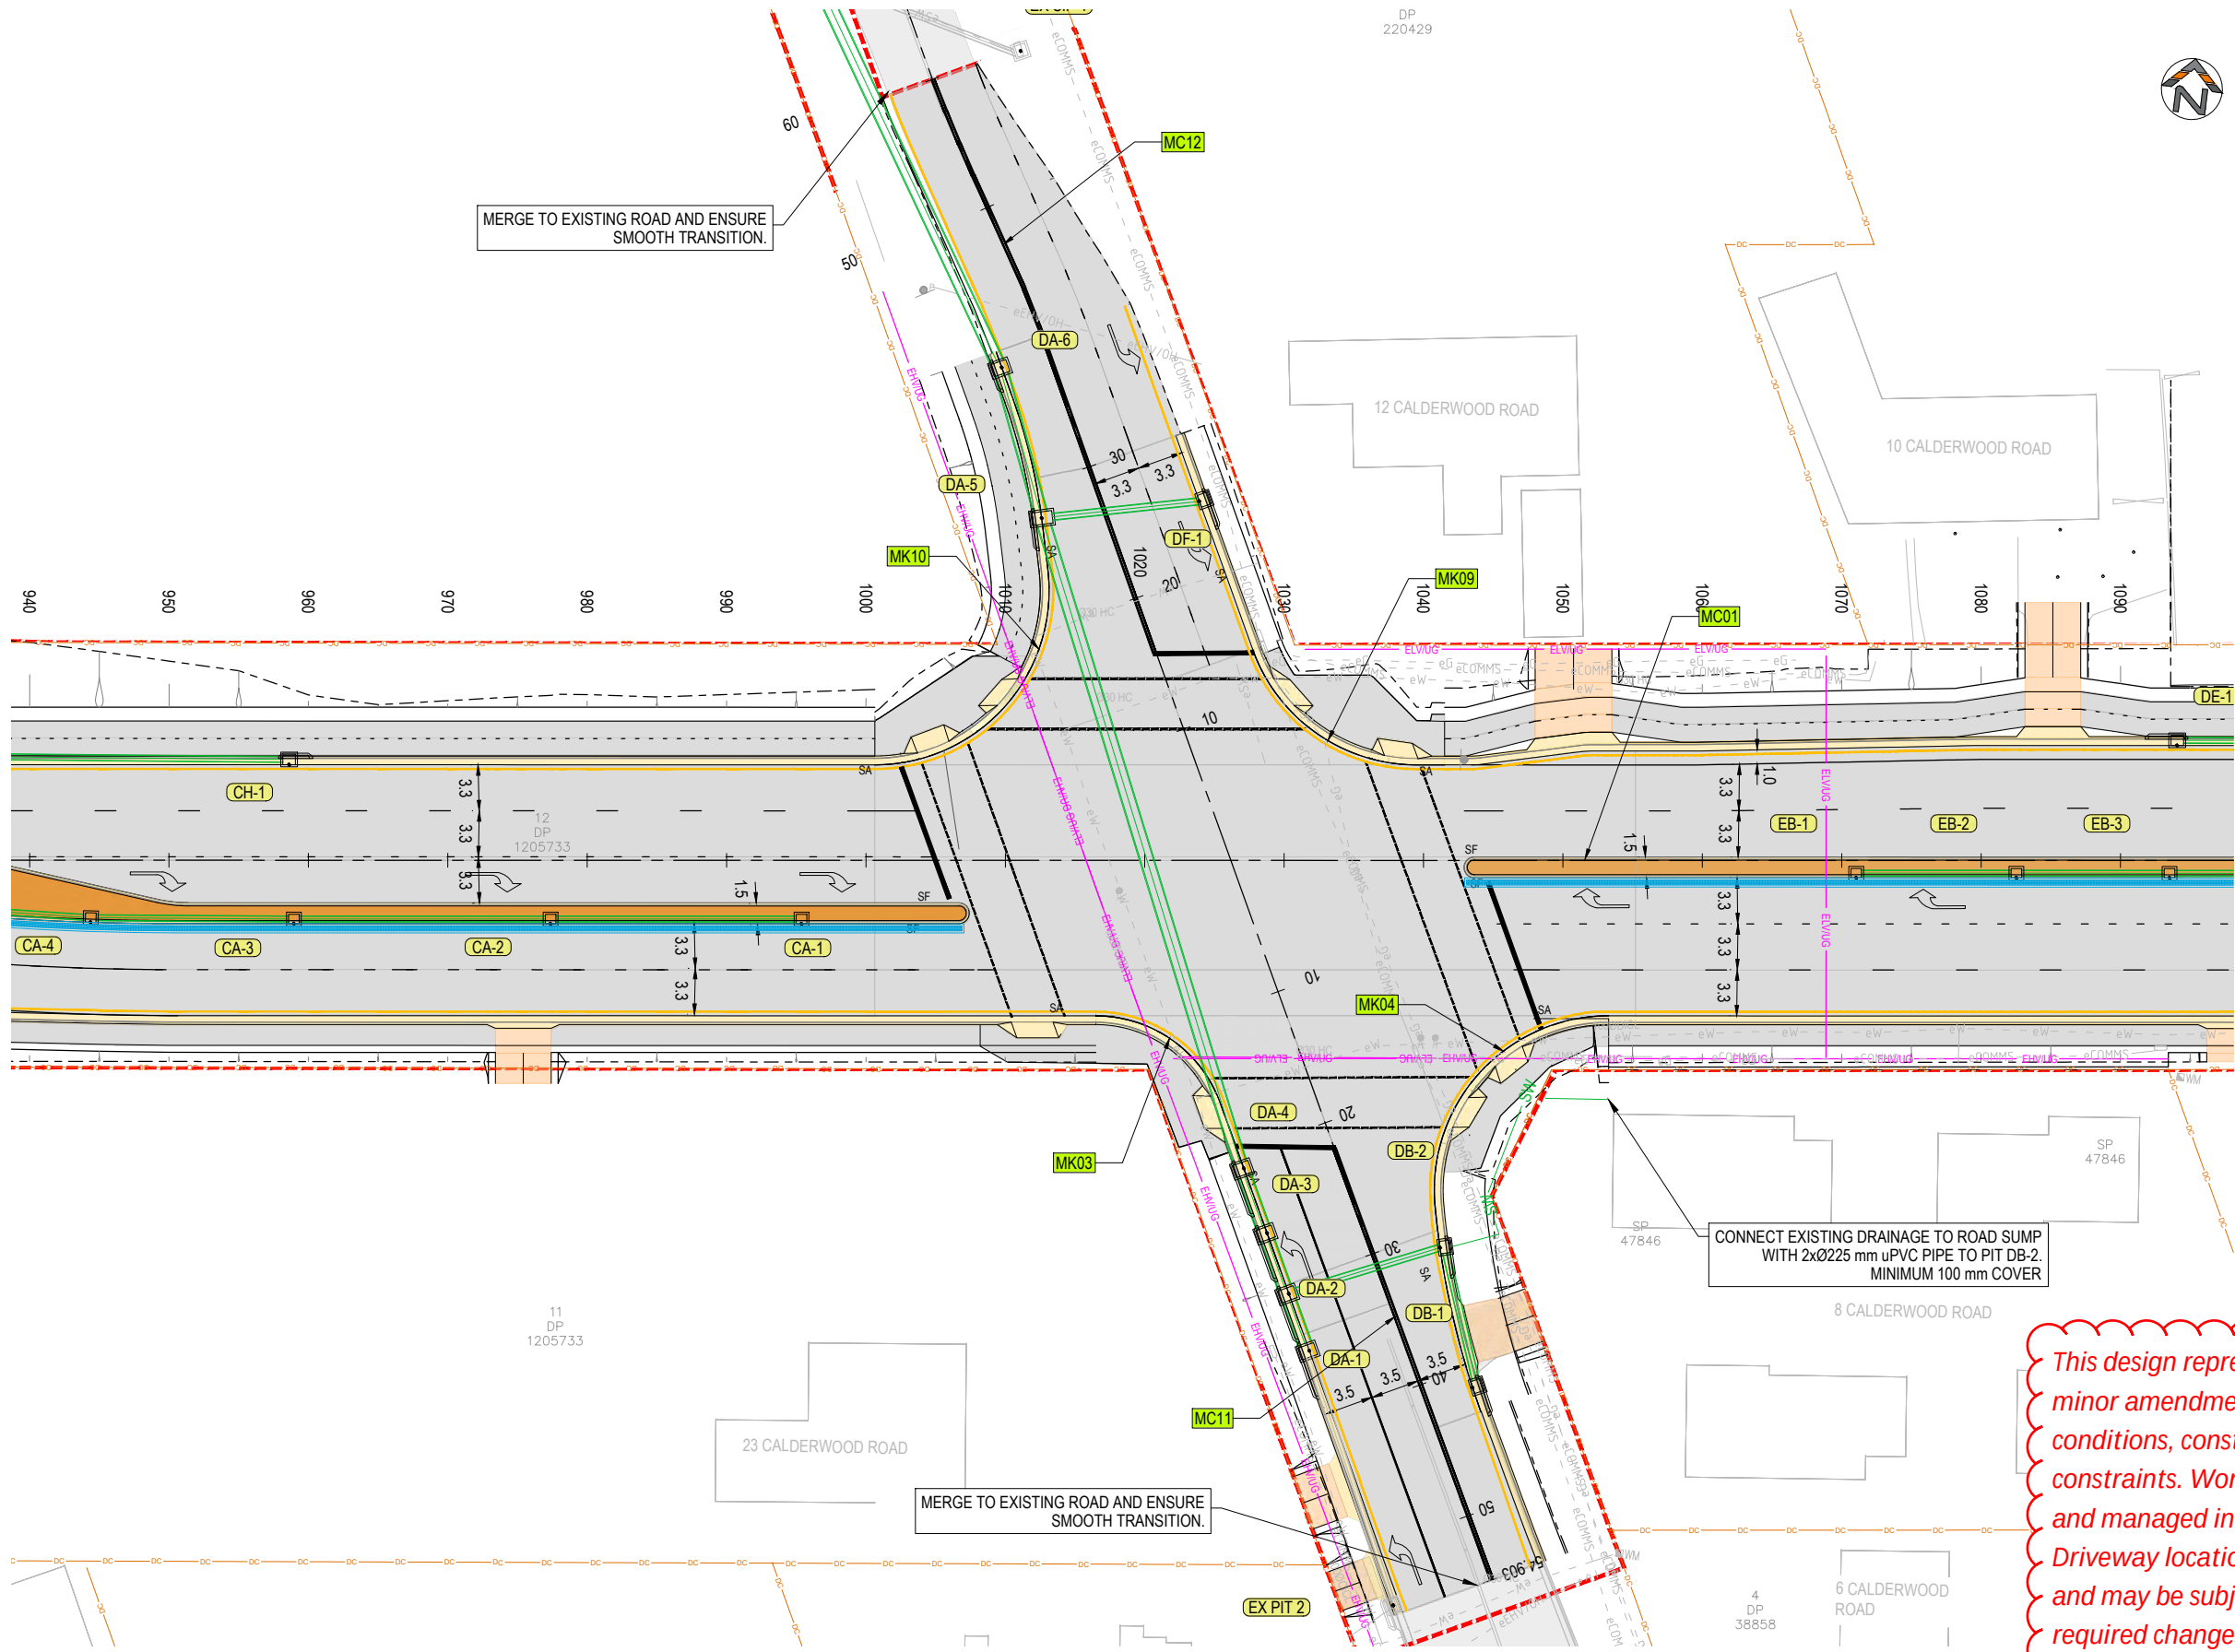

LEGEND	
MC01	CONTROL ALIGNMENT LABEL
--- --	CONTROL ALIGNMENT
- - - -	NEW ROAD BOUNDARY
— DC —	CADASTRAL BOUNDARY
	EXISTING PAVEMENT
	NEW PAVEMENT
	MEDIAN PAVEMENT
.....	W BEAM / THRIE BEAM

NOTES	
1.	REFER TO 9470-11-0003 FOR GENERAL NOTES AND LEGEND

This design represents the proposed works and is subject to minor amendment during construction to accommodate site conditions, construction requirements and other relevant constraints. Works within the road reserve will be undertaken and managed in accordance with Council requirements. Driveway locations, levels and tie-ins shown are indicative and may be subject to adjustment during construction. Any required changes affecting individual properties will be coordinated with the relevant property owner

REV.	DESCRIPTION	DRAWN	DESIGNED	VERIFIED	APPROVED	DATE
2	ISSUED FOR CONSTRUCTION	LW	TTN	TTN	AN	9/06/2026
1	ISSUED FOR TENDER	LW	TTN	TTN	AN	7/05/2026
0	ISSUED FOR TENDER	LW	TTN	AN	DB	27/03/2026

CLIENT




SHELLHARBOUR CITY COUNCIL

DESIGN TEAM



INDESCO
www.indesco.com.au

SCALE

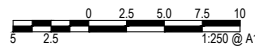

0 2.5 5.0 7.5 10
1:250 @ A1

PROJECT TITLE

TRIPOLI WAY EXTENSION

TRIPOLI WAY FROM - BROUGHTON AVE TO HAMILTON RD ALBION PARK NSW

CLIENT

SHELLHARBOUR CITY COUNCIL

DRAWING STATUS

ISSUED FOR CONSTRUCTION

SCALE	COORDINATE SYSTEM	DATUM
1:250	MGA 2020 ZONE 56	AHD

SHEET SIZE	PROJECT NUMBER
A1	9470-11

DRAWING TITLE

INTERSECTION LAYOUT CALDERWOOD ROAD

DRAWING NUMBER	REVISION
0132	2




MC01	CONTROL ALIGNMENT LABEL
	CONTROL ALIGNMENT
	NEW ROAD BOUNDARY
	CADASTRAL BOUNDARY
	EXISTING PAVEMENT
	NEW PAVEMENT
	MEDIAN PAVEMENT
	W BEAM / THRIE BEAM

1. REFER TO 9470-11-0003 FOR GENERAL NOTES AND LEGEND

PLAN
SCALE 1:250 @ A1

REV.	DESCRIPTION	DRAWN	DESIGNED	VERIFIED	APPROVED	DATE
2	ISSUED FOR CONSTRUCTION	LW	TTN	TTN	AN	9/06/2026
1	ISSUED FOR TENDER	LW	TTN	TTN	AN	7/05/2026
0		LW		AN	PB	7/12/2025

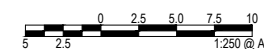

PROJECT TITLE

TRIPOLI WAY EXTENSION


TRIPOLI WAY FROM - BROUGHTON AVE
TO HAMILTON RD ALBION PARK NSW

CLIENT		
SHELLHARBOUR CITY COUNCIL		
DRAWING STATUS		
ISSUED FOR CONSTRUCTION		
SCALE	COORDINATE SYSTEM	DATUM
1:250	MGA 2020 ZONE 56	AHD
SHEET SIZE	PROJECT NUMBER	
A1	9470-11	


DRAWING TITLE	INTERSECTION LAYOUT
	HAMILTON ROAD

DRAWING NUMBER	0133
----------------	------


REVISION

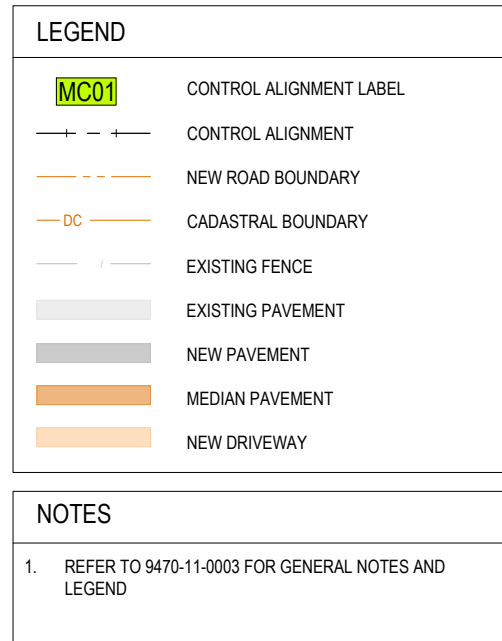

This design represents the proposed works and is subject to minor amendment during construction to accommodate site conditions, construction requirements and other relevant constraints. Works within the road reserve will be undertaken and managed in accordance with Council requirements. Driveway locations, levels and tie-ins shown are indicative and may be subject to adjustment during construction. Any required changes affecting individual properties will be coordinated with the relevant property owner

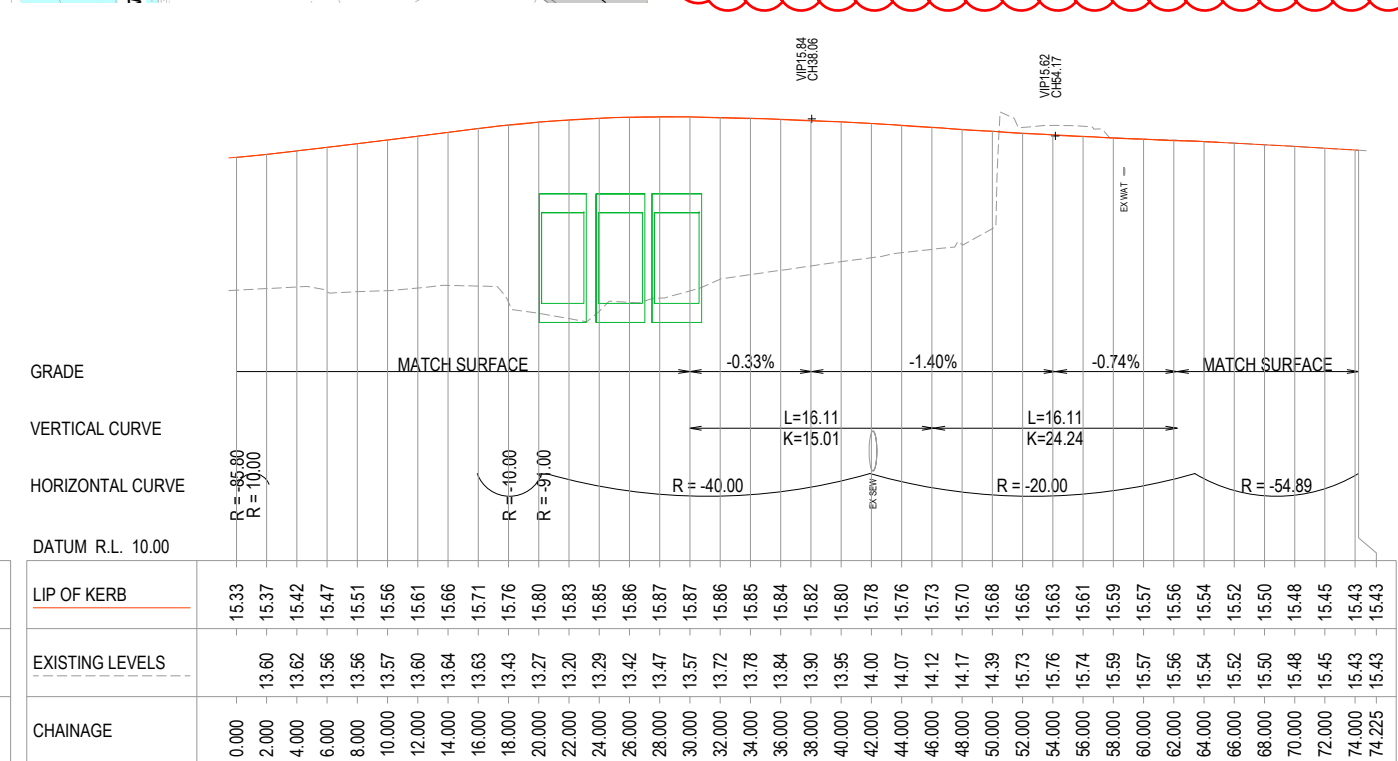

REV.	DESCRIPTION	DRAWN	DESIGNED	VERIFIED	APPROVED	DATE
2	ISSUED FOR CONSTRUCTION	LW	TTN	TTN	AN	9/06/2026
1		LW	TTN	TTN	AN	7/05/2026
0	ISSUED FOR TENDER	LW	TTN	AN	DR	27/03/2026

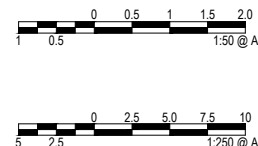


PROJECT TITLE

TRIPOLI WAY EXTENSION

TRIPOLI WAY FROM - BROUGHTON AVE
TO HAMILTON RD ALBION PARK NSW



CLIENT		
SHELLHARBOUR CITY COUNCIL		
DRAWING STATUS		
ISSUED FOR CONSTRUCTION		
SCALE	COORDINATE SYSTEM	DATUM
AS SHOWN	MGA 2020 ZONE 56	AHD
SHEET SIZE	PROJECT NUMBER	
A1	9470-11	

DRAWING TITLE	
INTERSECTION DETAILS TONGARRA ROAD	
DRAWING NUMBER	REVISION
0151	2

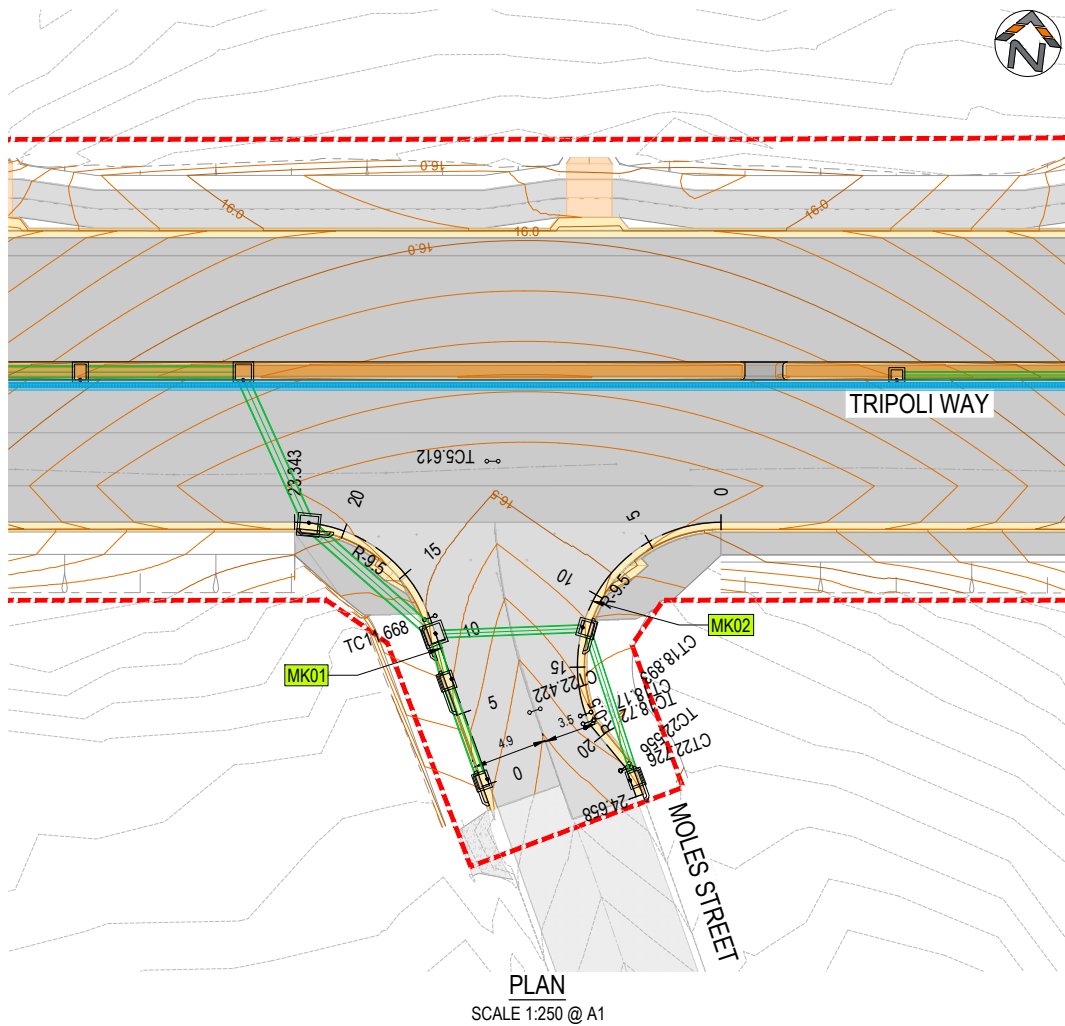


LEGEND	
MC01	CONTROL ALIGNMENT LABEL
---+---+---	CONTROL ALIGNMENT
---	NEW ROAD BOUNDARY
---DC---	CADASTRAL BOUNDARY
---	EXISTING FENCE
---	EXISTING PAVEMENT
---	NEW PAVEMENT
---	MEDIAN PAVEMENT
---	NEW DRIVEWAY

NOTES	
1.	REFER TO 9470-11-0003 FOR GENERAL NOTES AND LEGEND

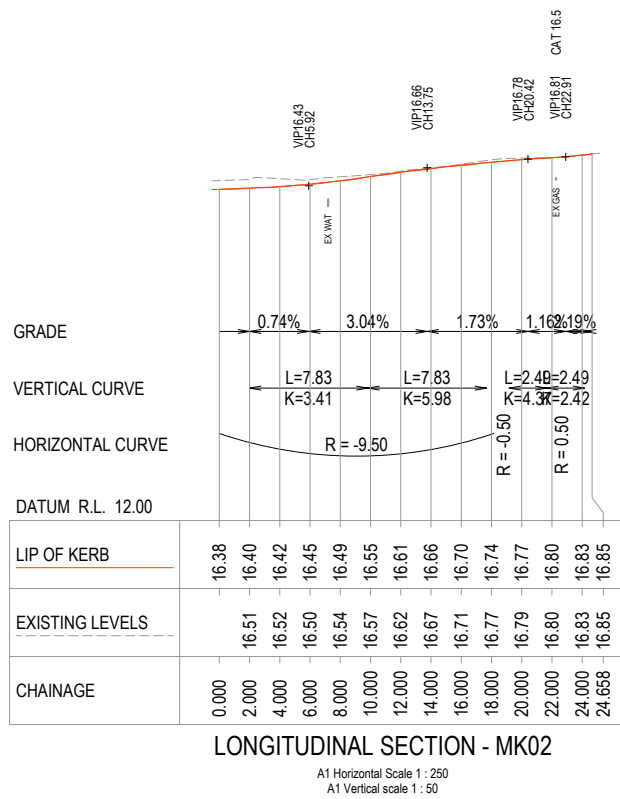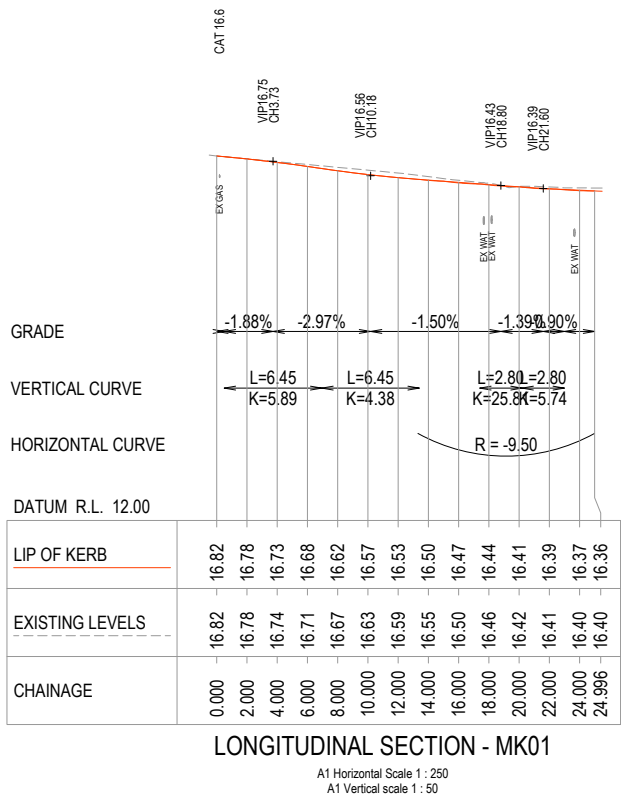

This design represents the proposed works and is subject to minor amendment during construction to accommodate site conditions, construction requirements and other relevant constraints. Works within the road reserve will be undertaken and managed in accordance with Council requirements. Driveway locations, levels and tie-ins shown are indicative and may be subject to adjustment during construction. Any required changes affecting individual properties will be coordinated with the relevant property owner

REV.	DESCRIPTION	DRAWN	DESIGNED	VERIFIED	APPROVED	DATE
2	ISSUED FOR CONSTRUCTION	LW	TTN	TTN	AN	9/06/2026
1	ISSUED FOR TENDER	LW	TTN	TTN	AN	7/05/2026
0	ISSUED FOR TENDER	LW	TTN	AN	DB	27/03/2026

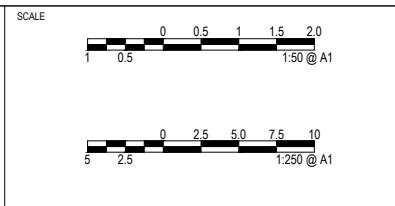


PROJECT TITLE
TRIPOLI WAY EXTENSION


TRIPOLI WAY FROM - BROUGHTON AVE
TO HAMILTON RD ALBION PARK NSW

CLIENT SHELLHARBOUR CITY COUNCIL	COORDINATE SYSTEM MGA 2020 ZONE 56	DATUM AHD
DRAWING STATUS ISSUED FOR CONSTRUCTION	PROJECT NUMBER 9470-11	DRAWING NUMBER 0152
SCALE AS SHOWN	SHEET SIZE A1	REVISION 2

DRAWING TITLE	
INTERSECTION DETAILS MOLES STREET AND TAYLOR ROAD	
DRAWING NUMBER 0152	REVISION 2

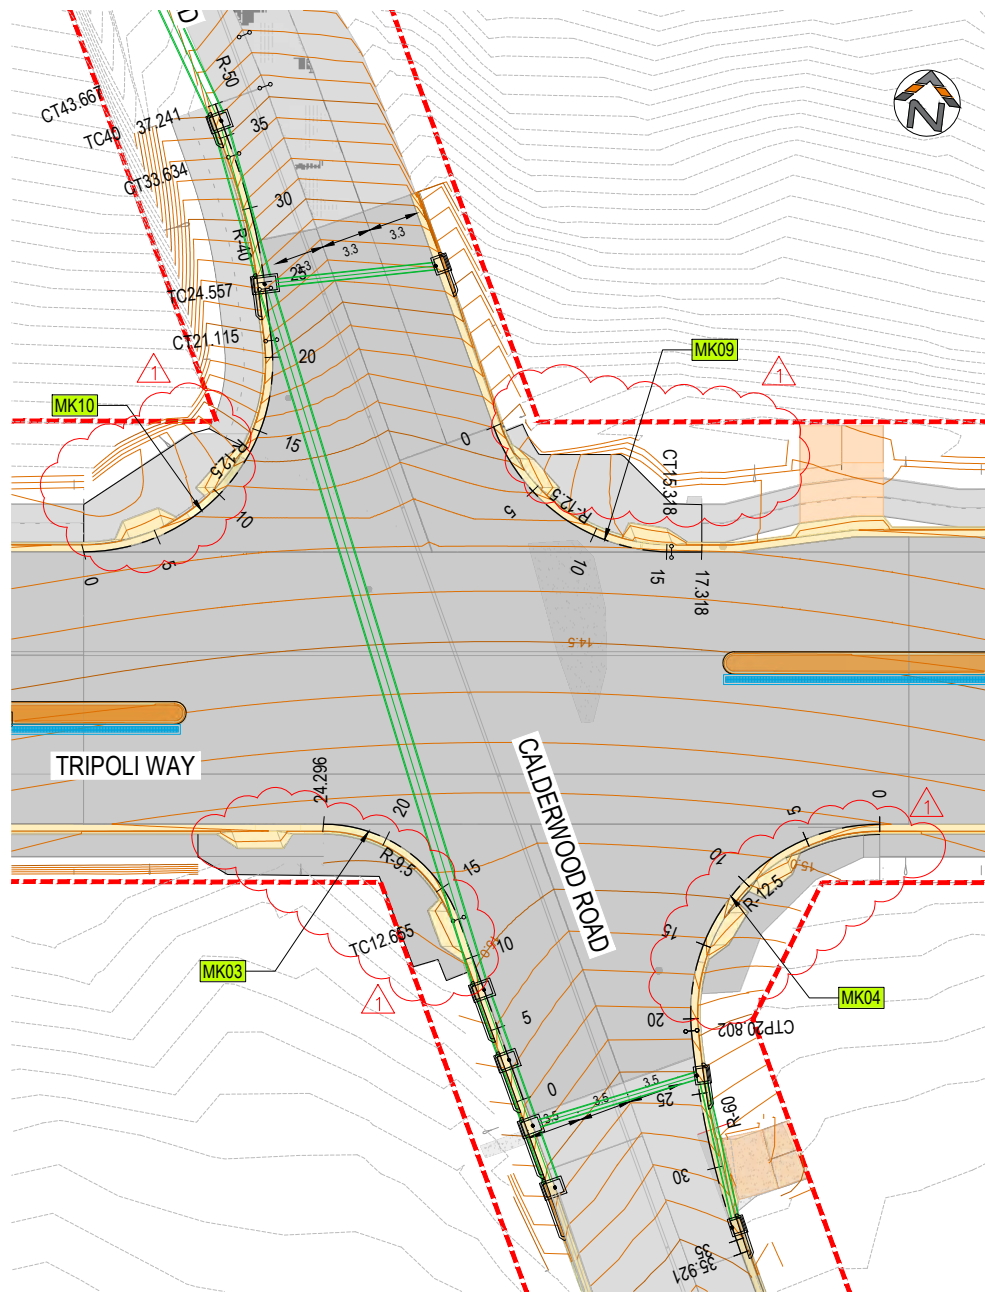


PLAN
SCALE 1:250 @ A1

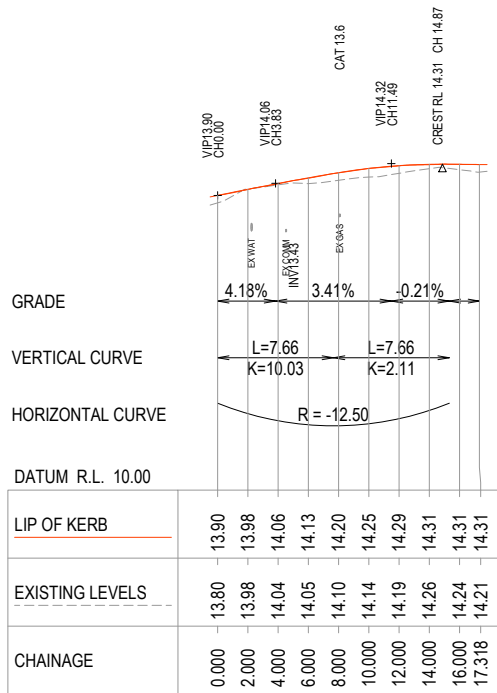


LONGITUDINAL SECTION - MK09

A1 Horizontal Scale 1 : 250
A1 Vertical scale 1 : 50

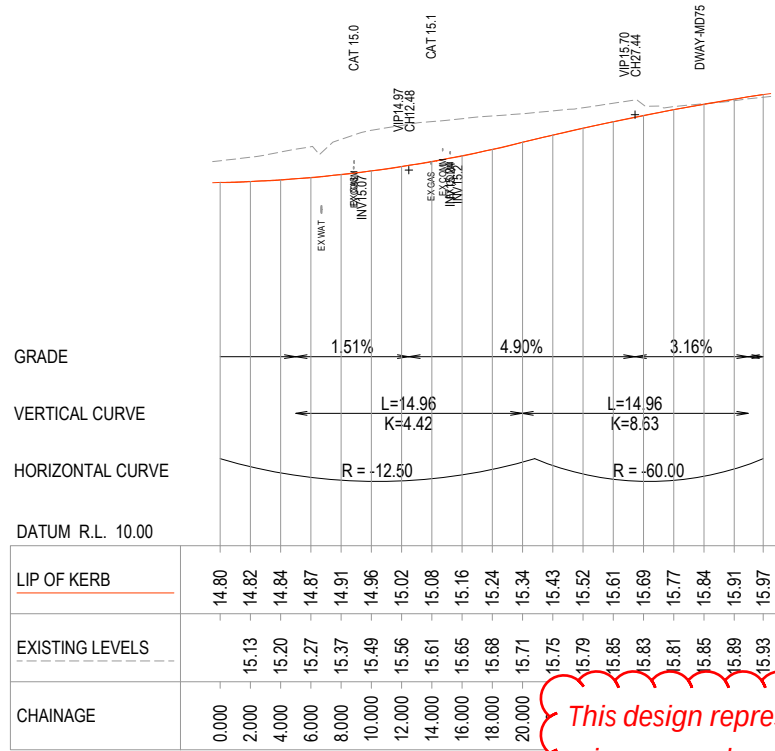


LONGITUDINAL SECTION - MK10

A1 Horizontal Scale 1 : 250
A1 Vertical scale 1 : 50

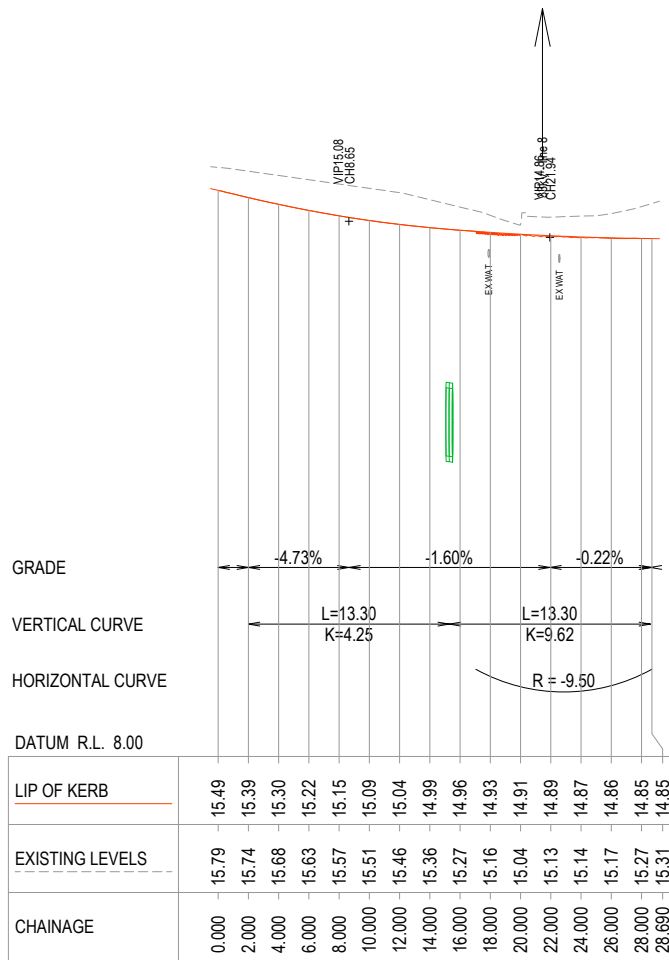

LONGITUDINAL SECTION - MK03

A1 Horizontal Scale 1 : 250
A1 Vertical scale 1 : 50

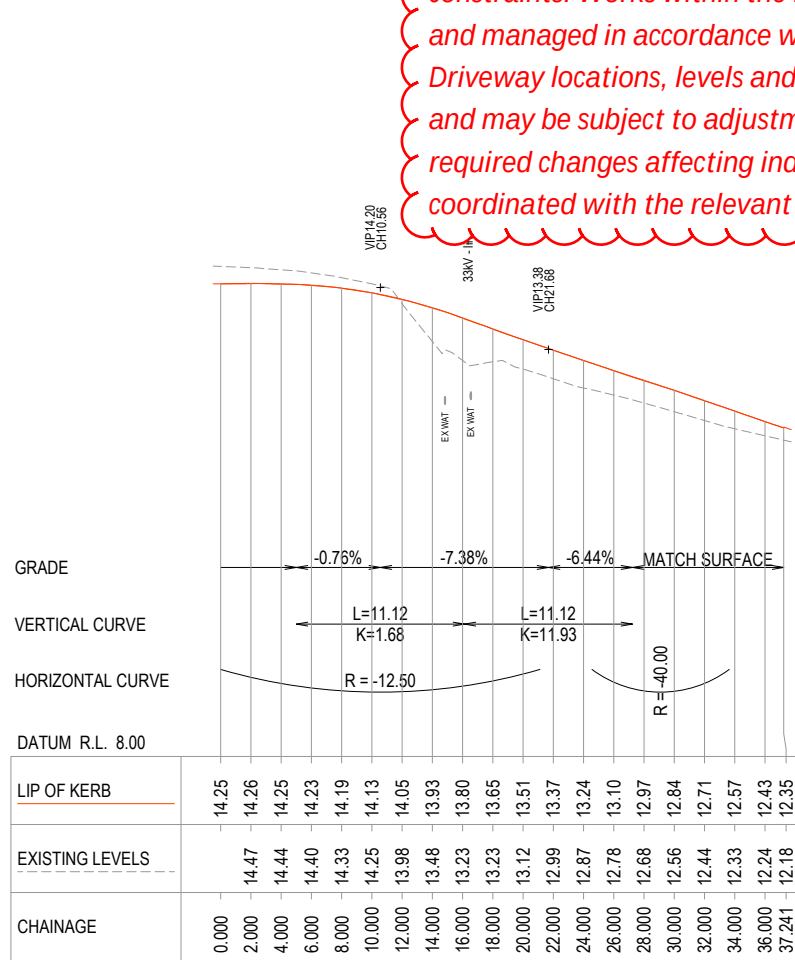

LONGITUDINAL SECTION - MK10

A1 Horizontal Scale 1 : 250
A1 Vertical scale 1 : 50

LEGEND

- MC01 CONTROL ALIGNMENT LABEL
- CONTROL ALIGNMENT
- NEW ROAD BOUNDARY
- DC CADASTRAL BOUNDARY
- EXISTING FENCE
- EXISTING PAVEMENT
- NEW PAVEMENT
- MEDIAN PAVEMENT
- NEW DRIVEWAY

NOTES

1. REFER TO 9470-11-0003 FOR GENERAL NOTES AND LEGEND

This design represents the proposed works and is subject to minor amendment during construction to accommodate site conditions, construction requirements and other relevant constraints. Works within the road reserve will be undertaken and managed in accordance with Council requirements. Driveway locations, levels and tie-ins shown are indicative and may be subject to adjustment during construction. Any required changes affecting individual properties will be coordinated with the relevant property owner

REV.	DESCRIPTION	DRAWN	DESIGNED	VERIFIED	APPROVED	DATE
2	ISSUED FOR CONSTRUCTION	LW	TTN	TTN	AN	9/06/2026
1	ISSUED FOR TENDER	LW	TTN	TTN	AN	7/05/2026
0	ISSUED FOR TENDER	LW	TTN	AN	DB	27/03/2026

CLIENT




SHELLHARBOUR CITY COUNCIL

DESIGN TEAM



www.indesco.com.au

SCALE

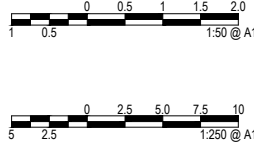

0 0.5 1 1.5 2.0
1 0.5 1.50 @ A1

0 2.5 5.0 7.5 10
5 2.5 1.250 @ A1

PROJECT TITLE

TRIPOLI WAY EXTENSION

TRIPOLI WAY FROM - BROUGHTON AVE
TO HAMILTON RD ALBION PARK NSW

CLIENT

SHELLHARBOUR CITY COUNCIL

DRAWING STATUS

ISSUED FOR CONSTRUCTION

SCALE	COORDINATE SYSTEM	DATUM
AS SHOWN	MGA 2020 ZONE 56	AHD
SHEET SIZE	PROJECT NUMBER	
A1	9470-11	

DRAWING TITLE


INTERSECTION DETAILS
CALDERWOOD ROAD

DRAWING NUMBER

0153

REVISION





2

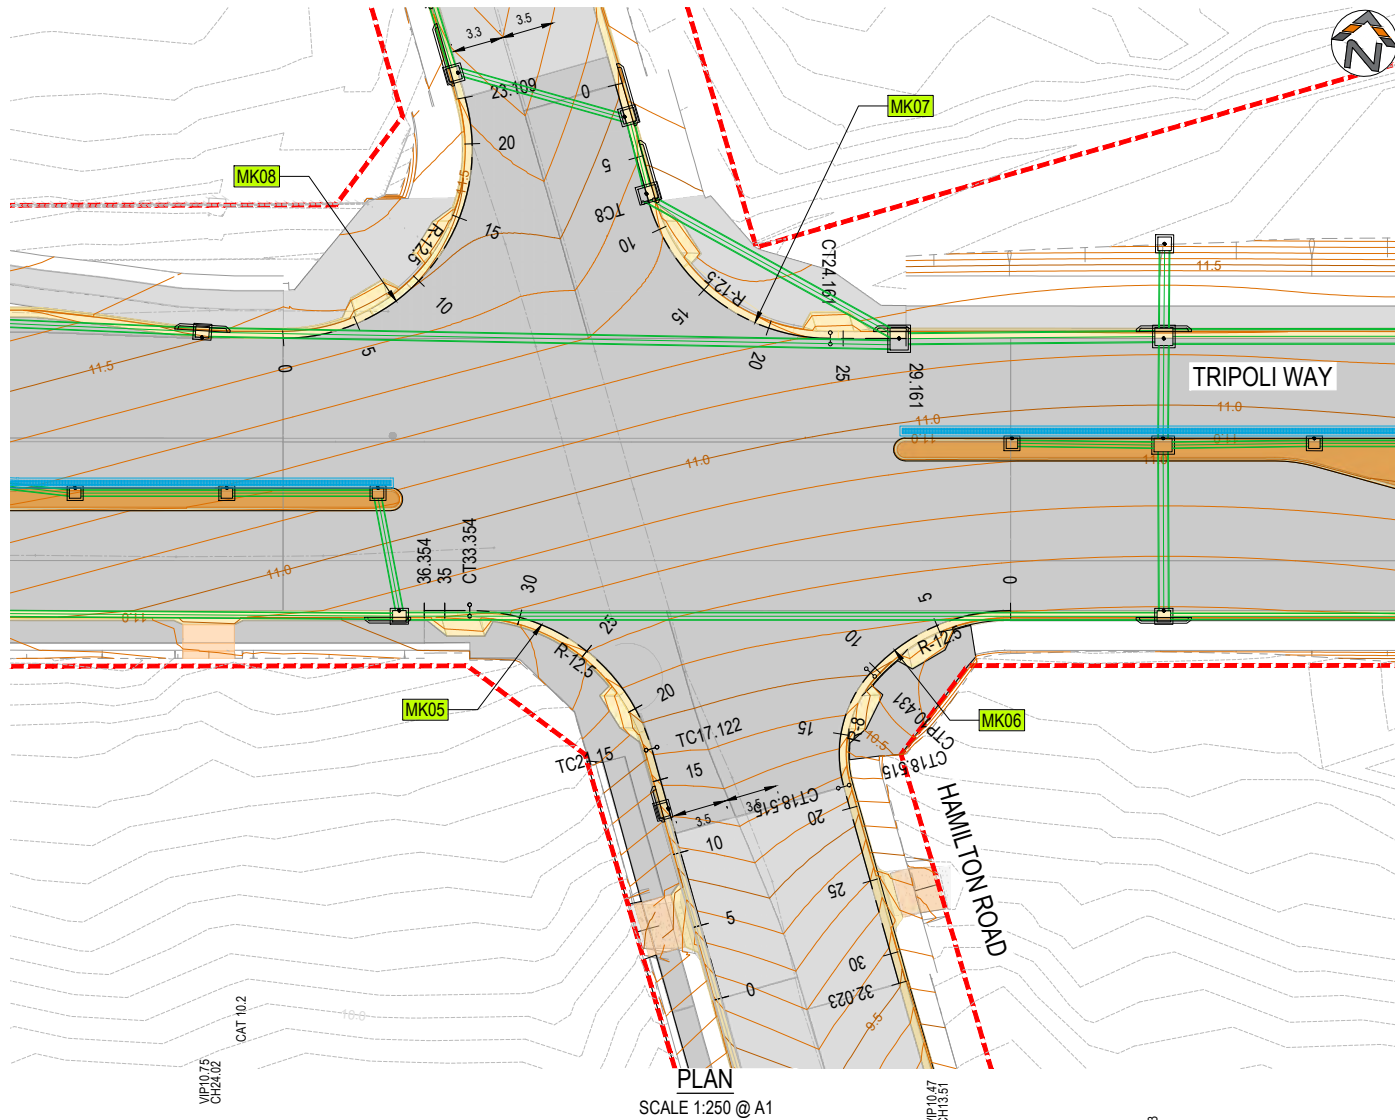


LEGEND	
MC01	CONTROL ALIGNMENT LABEL
---+---+---	CONTROL ALIGNMENT
---	NEW ROAD BOUNDARY
---DC---	CADASTRAL BOUNDARY
---	EXISTING FENCE
---	EXISTING PAVEMENT
---	NEW PAVEMENT
---	MEDIAN PAVEMENT
---	NEW DRIVEWAY

NOTES	
1.	REFER TO 9470-11-0003 FOR GENERAL NOTES AND LEGEND

This design represents the proposed works and is subject to minor amendment during construction to accommodate site conditions, construction requirements and other relevant constraints. Works within the road reserve will be undertaken and managed in accordance with Council requirements. Driveway locations, levels and tie-ins shown are indicative and may be subject to adjustment during construction. Any required changes affecting individual properties will be coordinated with the relevant property owner

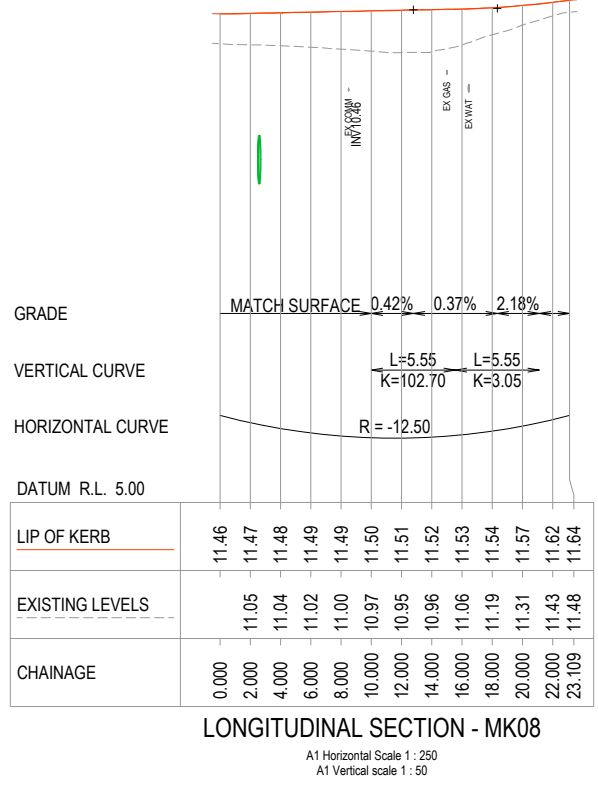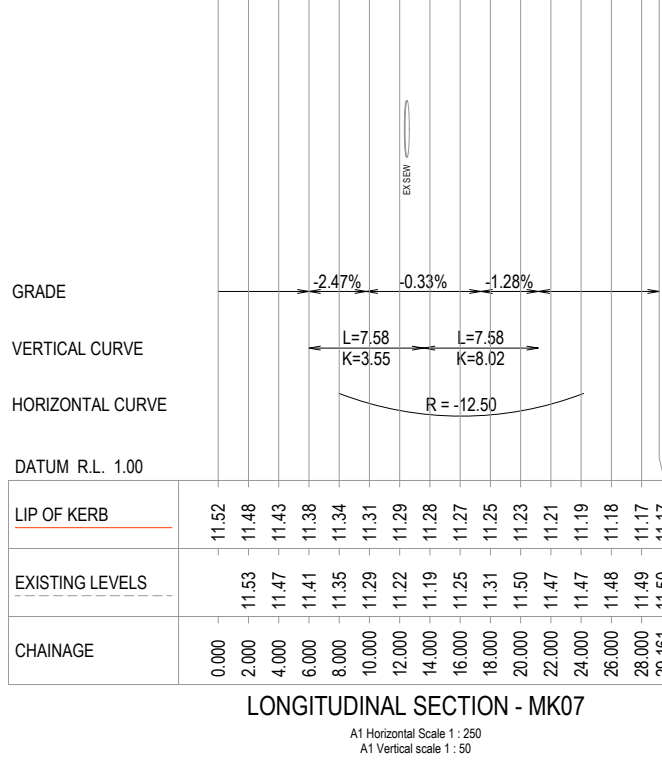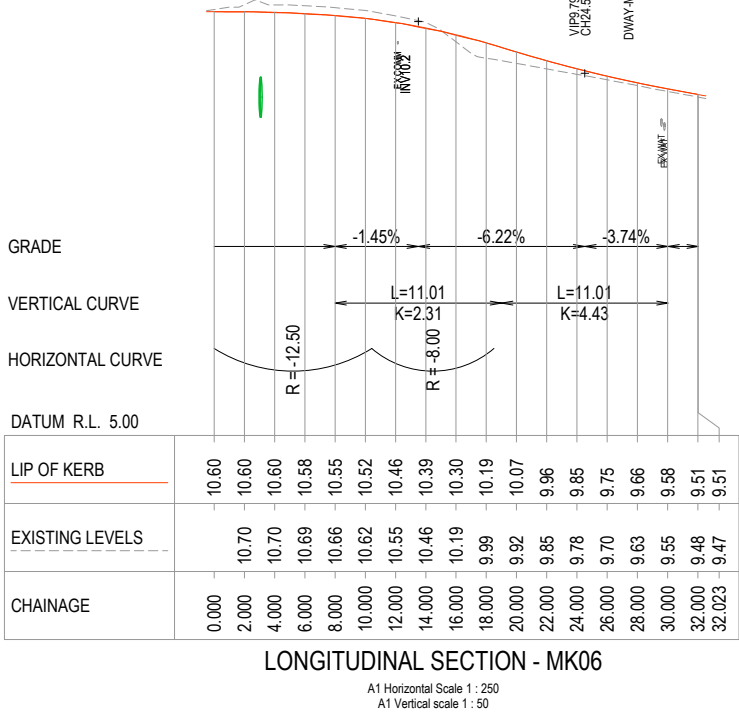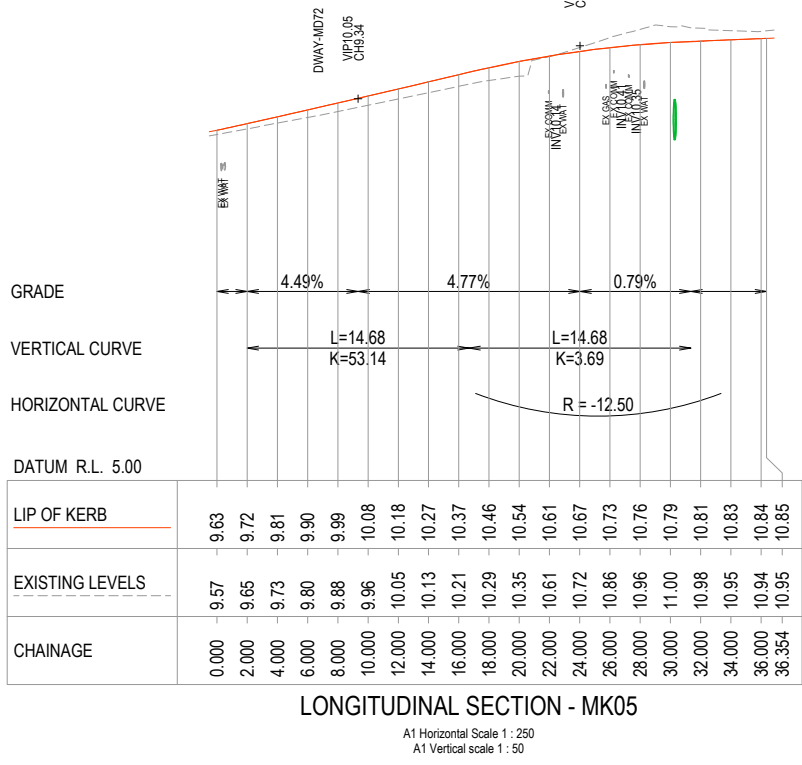

REV.	DESCRIPTION	DRAWN	DESIGNED	VERIFIED	APPROVED	DATE
2	ISSUED FOR CONSTRUCTION	LW	TTN	TTN	AN	9/06/2026
1	ISSUED FOR TENDER	LW	TTN	TTN	AN	7/05/2026
0	ISSUED FOR TENDER	LW	TTN	AN	DB	27/03/2026

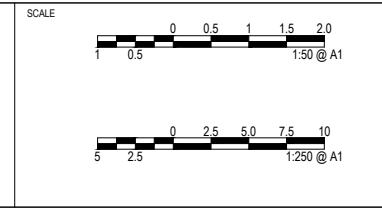


PROJECT TITLE
TRIPOLI WAY EXTENSION

TRIPOLI WAY FROM - BROUGHTON AVE
TO HAMILTON RD ALBION PARK NSW

CLIENT
SHELLHARBOUR CITY COUNCIL
DRAWING STATUS
ISSUED FOR CONSTRUCTION
SCALE
AS SHOWN
COORDINATE SYSTEM
MGA 2020 ZONE 56
DATUM
AHD
SHEET SIZE
A1
PROJECT NUMBER
9470-11

DRAWING TITLE
INTERSECTION DETAILS
HAMILTON ROAD
DRAWING NUMBER
0154
REVISION
2

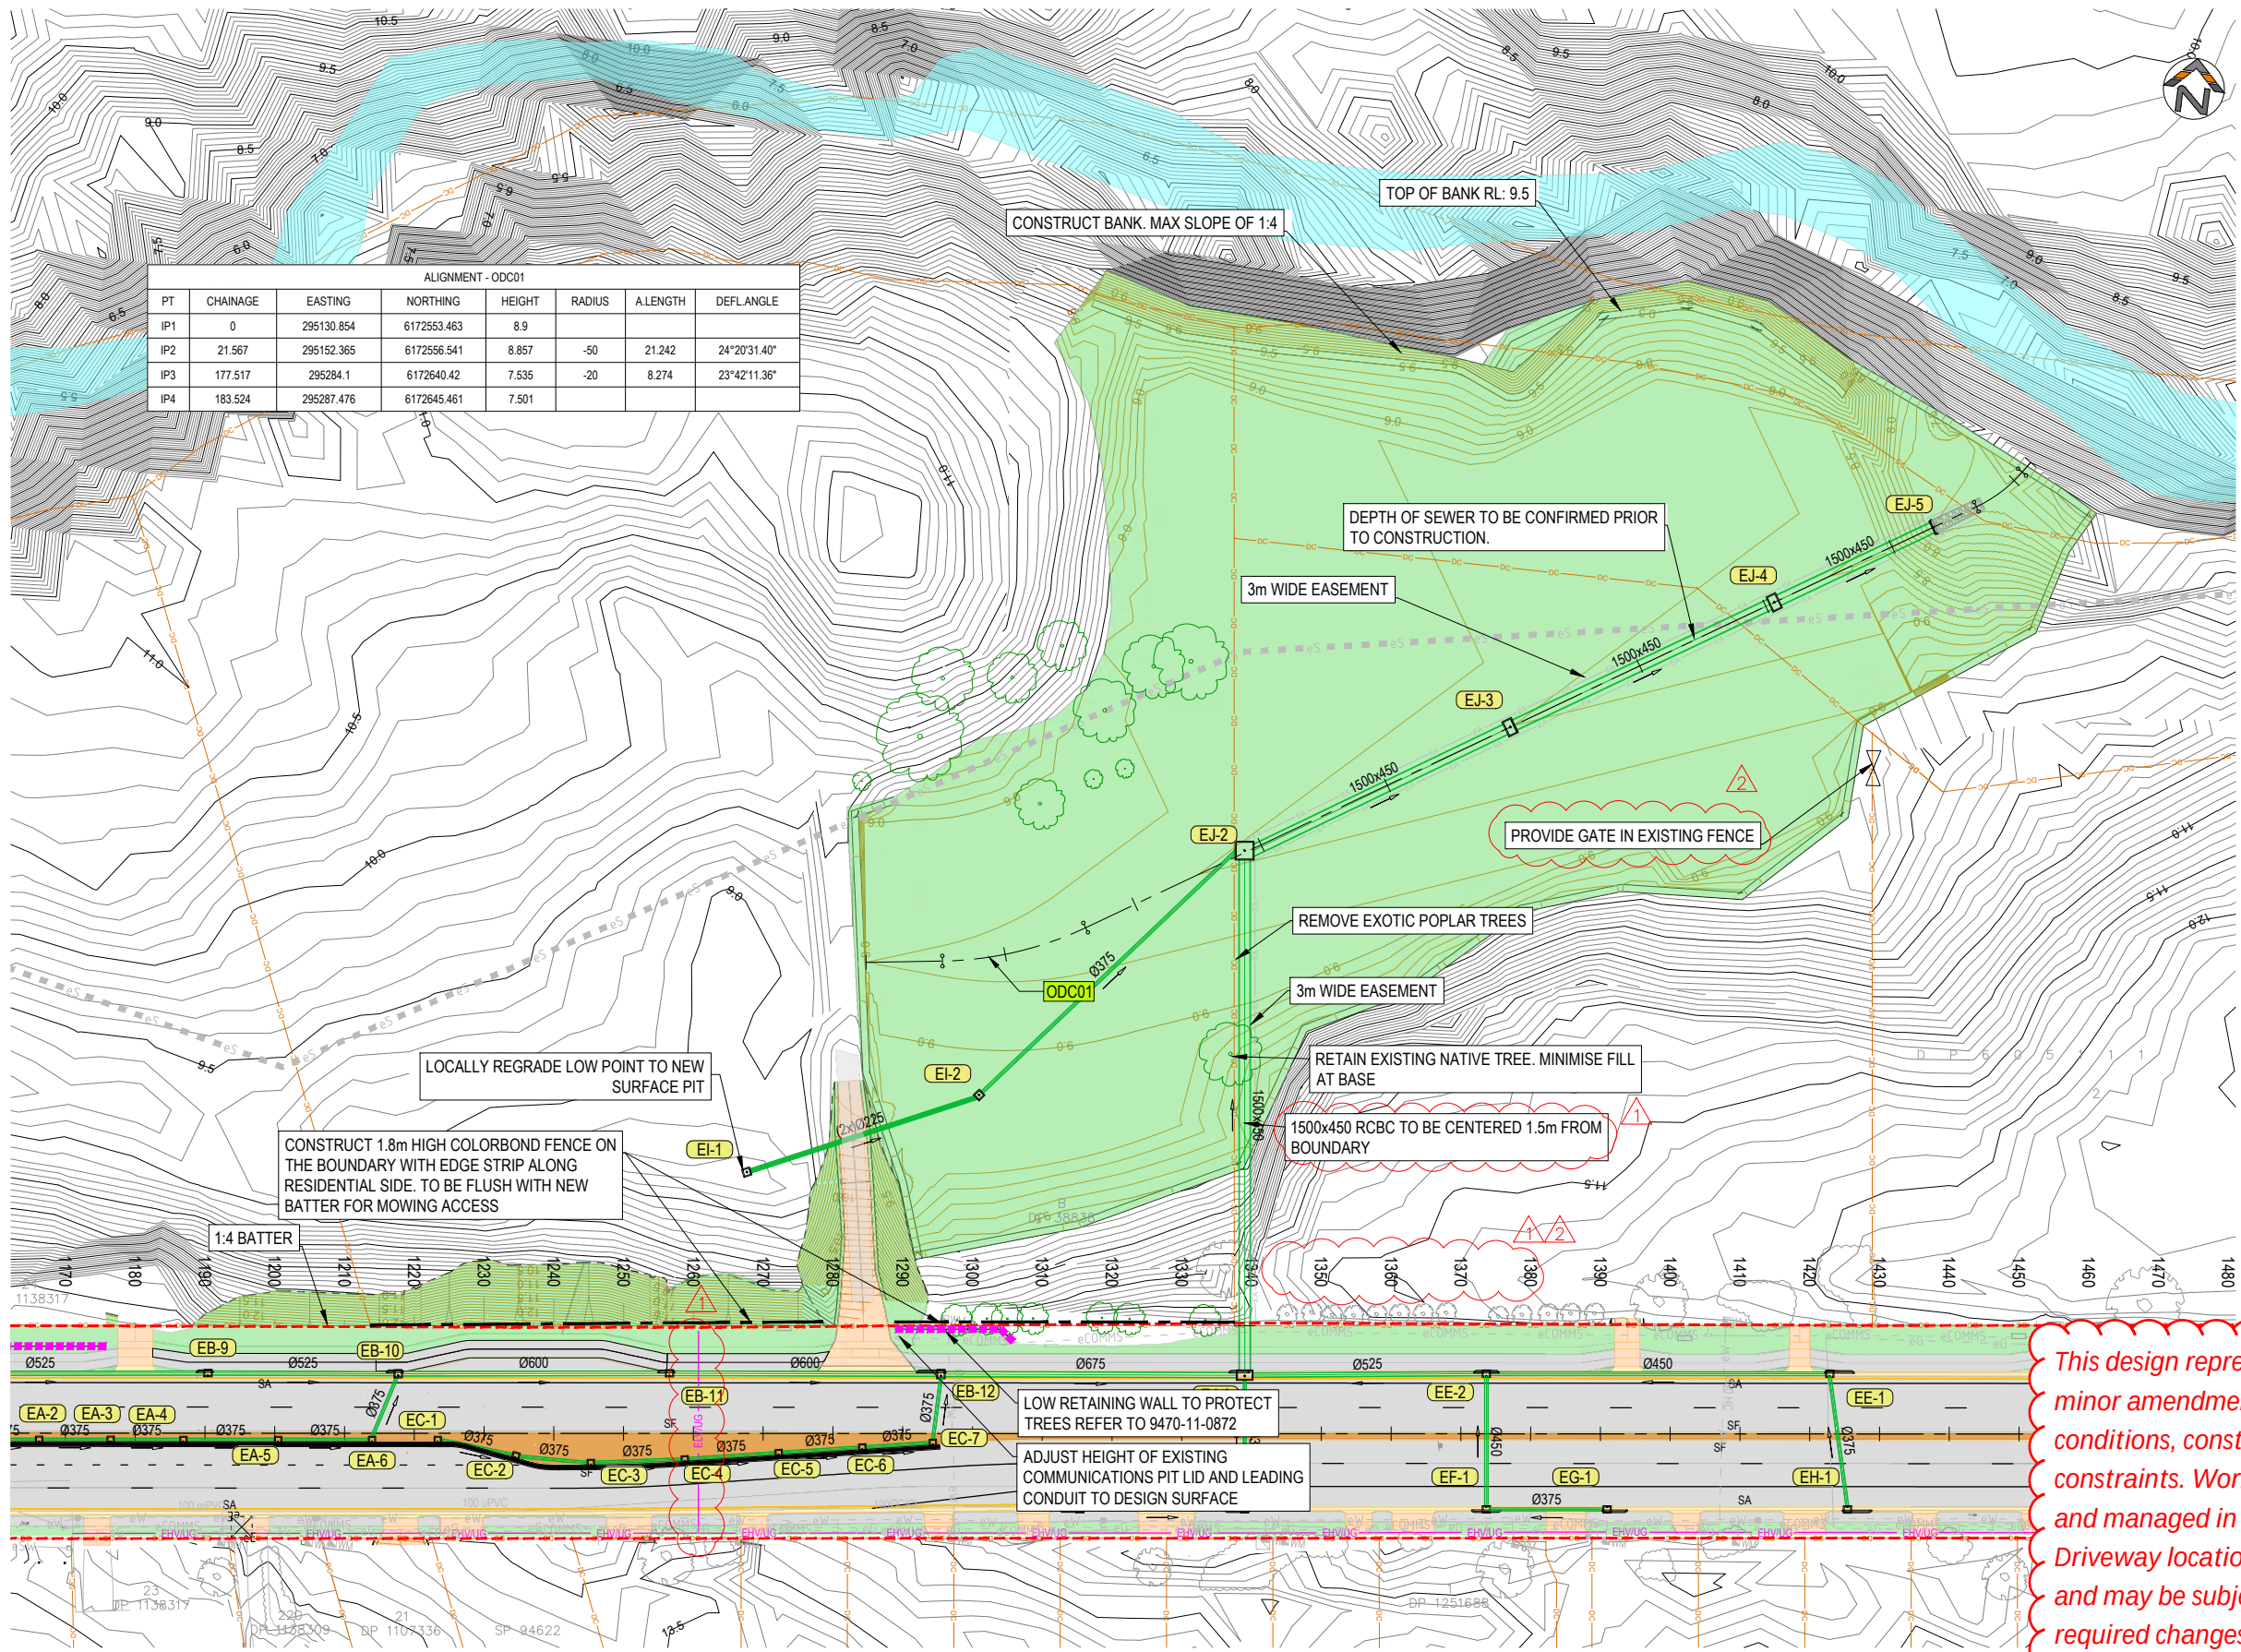

LEGEND

MC01

CONTROL ALIGNMENT LABEL

---+---+---

CONTROL ALIGNMENT

NEW ROAD BOUNDARY

---DC---

CADASTRAL BOUNDARY

EXISTING PAVEMENT

NEW PAVEMENT

MEDIAN PAVEMENT

W BEAM / THRIE BEAM

NOTES

1.

REFER TO 9470-11-0003 FOR GENERAL NOTES AND LEGEND

This design represents the proposed works and is subject to minor amendment during construction to accommodate site conditions, construction requirements and other relevant constraints. Works within the road reserve will be undertaken and managed in accordance with Council requirements. Driveway locations, levels and tie-ins shown are indicative and may be subject to adjustment during construction. Any required changes affecting individual properties will be coordinated with the relevant property owner

PLAN
SCALE 1:250 @ A1

REV.	DESCRIPTION	DRAWN	DESIGNED	VERIFIED	APPROVED	DATE
2	ISSUED FOR CONSTRUCTION	LW	TTN	TTN	AN	9/06/2026
1	ISSUED FOR TENDER	LW	TTN	TTN	AN	7/05/2026
0	ISSUED FOR TENDER	LW	TTN	AN	DB	27/03/2026

CLIENT

SHELLHARBOUR CITY COUNCIL

DESIGN TEAM

www.indesco.com.au

SCALE

1:250 @ A1

PROJECT TITLE

TRIPOLI WAY EXTENSION

TRIPOLI WAY FROM - BROUGHTON AVE TO HAMILTON RD ALBION PARK NSW

CLIENT

SHELLHARBOUR CITY COUNCIL

DRAWING STATUS

ISSUED FOR CONSTRUCTION

SCALE

1:250

COORDINATE SYSTEM

MGA 2020 ZONE 56

DATUM

AHD

SHEET SIZE

A1

PROJECT NUMBER

9470-11

DRAWING TITLE


FLOODWAY PLAN AND DETAIL

DRAWING NUMBER

0160

REVISION

2

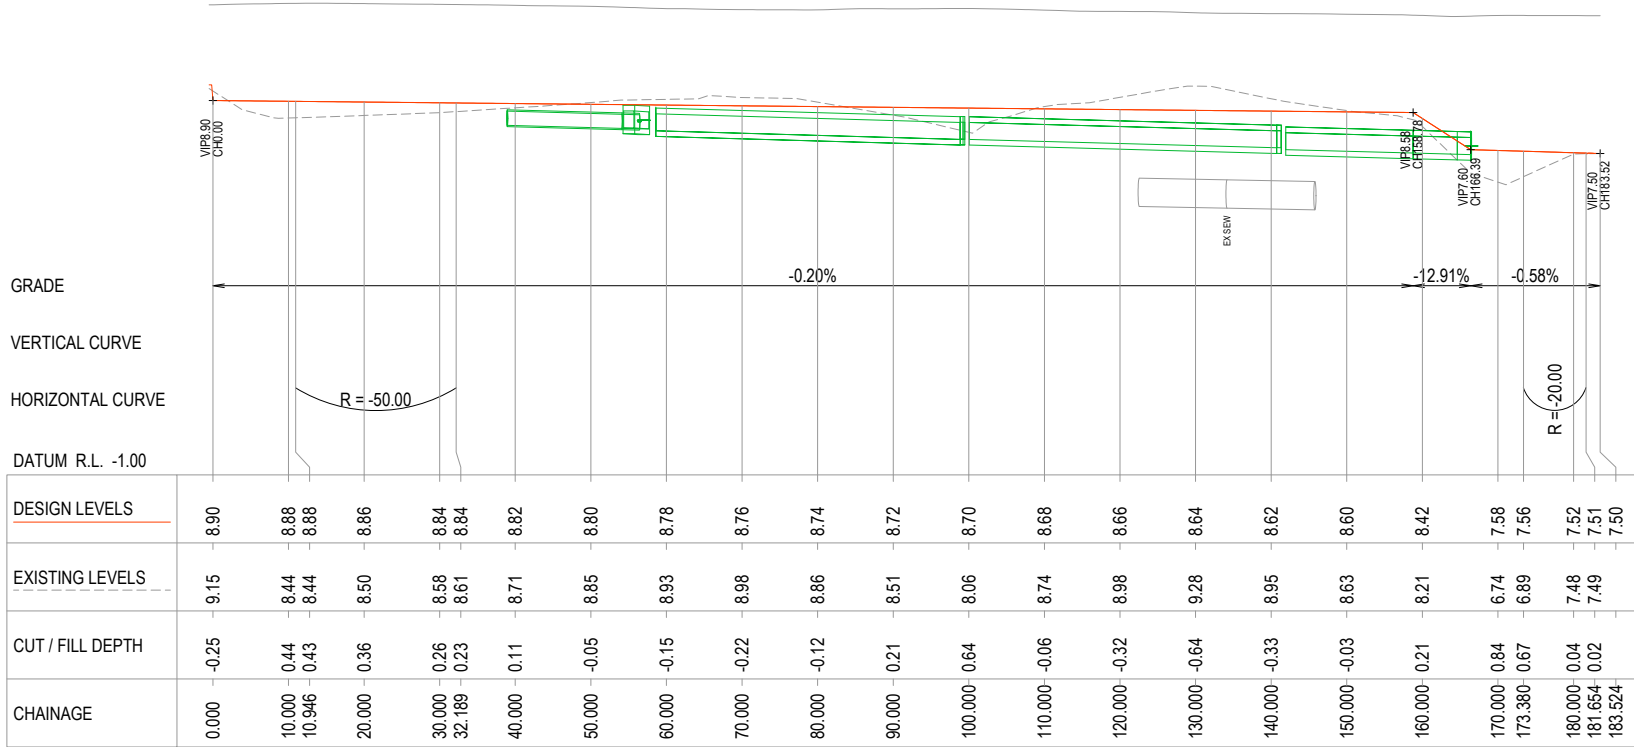

This design represents the proposed works and is subject to minor amendment during construction to accommodate site conditions, construction requirements and other relevant constraints. Works within the road reserve will be undertaken and managed in accordance with Council requirements. Driveway locations, levels and tie-ins shown are indicative and may be subject to adjustment during construction. Any required changes affecting individual properties will be coordinated with the relevant property owner

REV.	DESCRIPTION	DRAWN	DESIGNED	VERIFIED	APPROVED	DATE
2	ISSUED FOR CONSTRUCTION	LW	TTN	TTN	AN	9/06/2026
1	ISSUED FOR TENDER	LW	TTN	TTN	AN	7/05/2026
0	ISSUED FOR TENDER	LW	TTN	AN	DB	27/03/2026

CLIENT

DESIGN TEAM

SCALE

PROJECT TITLE

TRIPOLI WAY EXTENSION

TRIPOLI WAY FROM - BROUGHTON AVE
TO HAMILTON RD ALBION PARK NSW

CLIENT

SHELLHARBOUR CITY COUNCIL

DRAWING STATUS

ISSUED FOR CONSTRUCTION

SCALE

AS SHOWN

COORDINATE SYSTEM

MGA 2020 ZONE 56

DATUM

AHD

DRAWING TITLE


FLOODWAY
LONGITUDINAL SECTION

DRAWING NUMBER


0161

REVISION

2

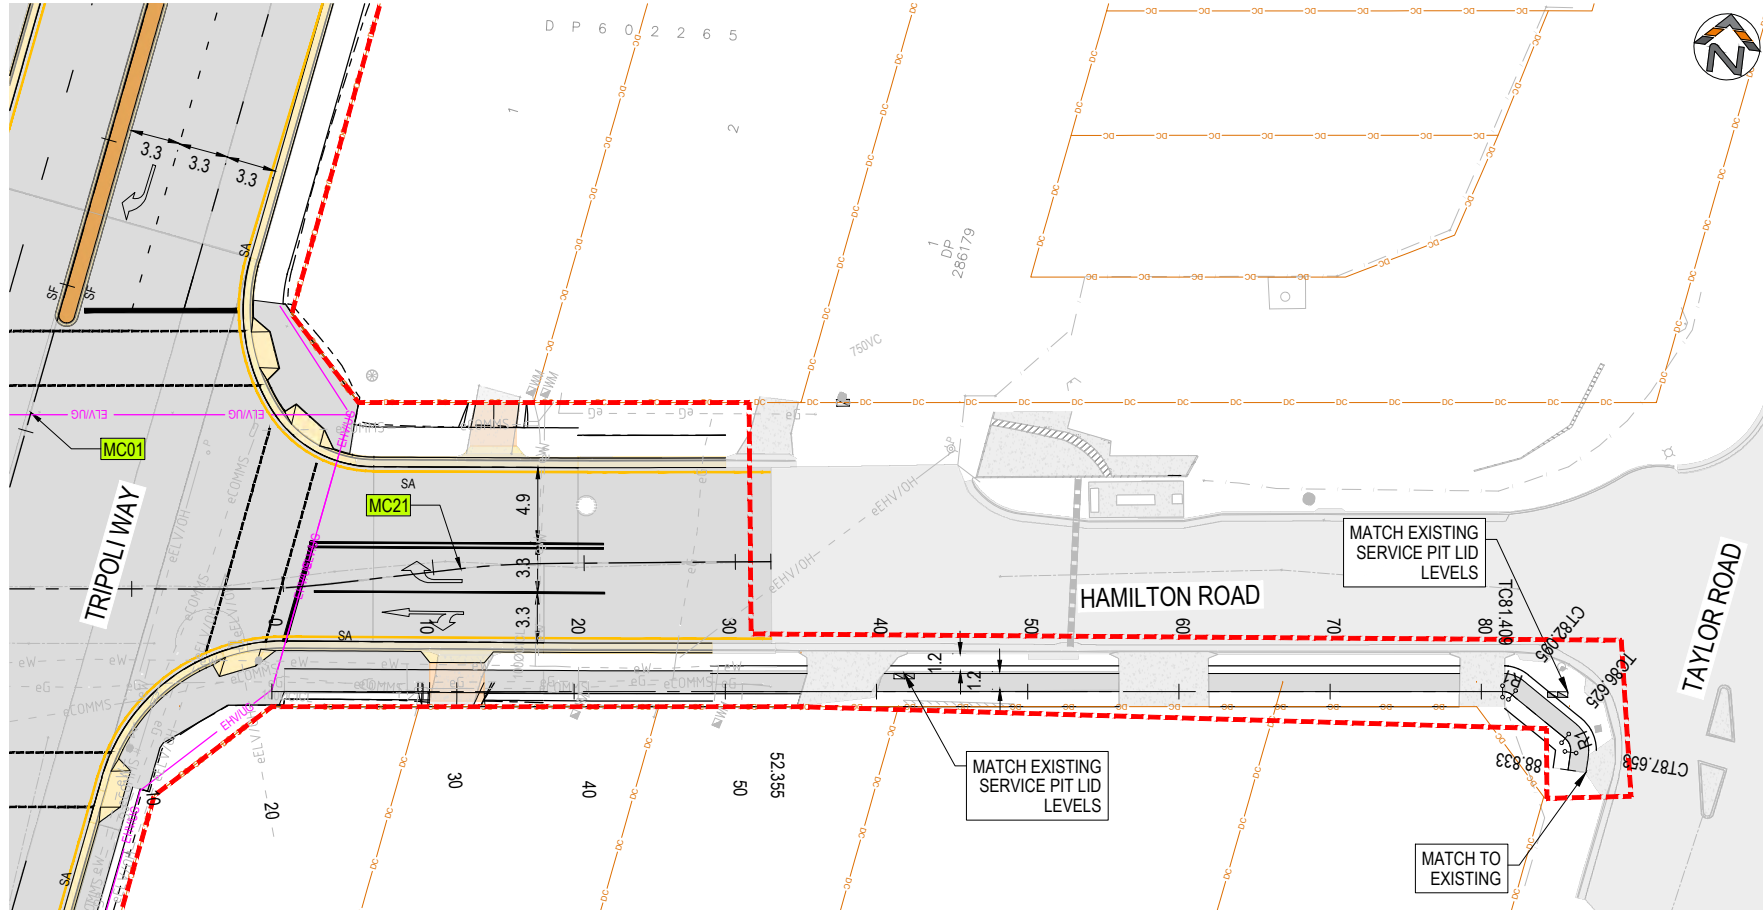

PLAN
SCALE 1:250 @ A1

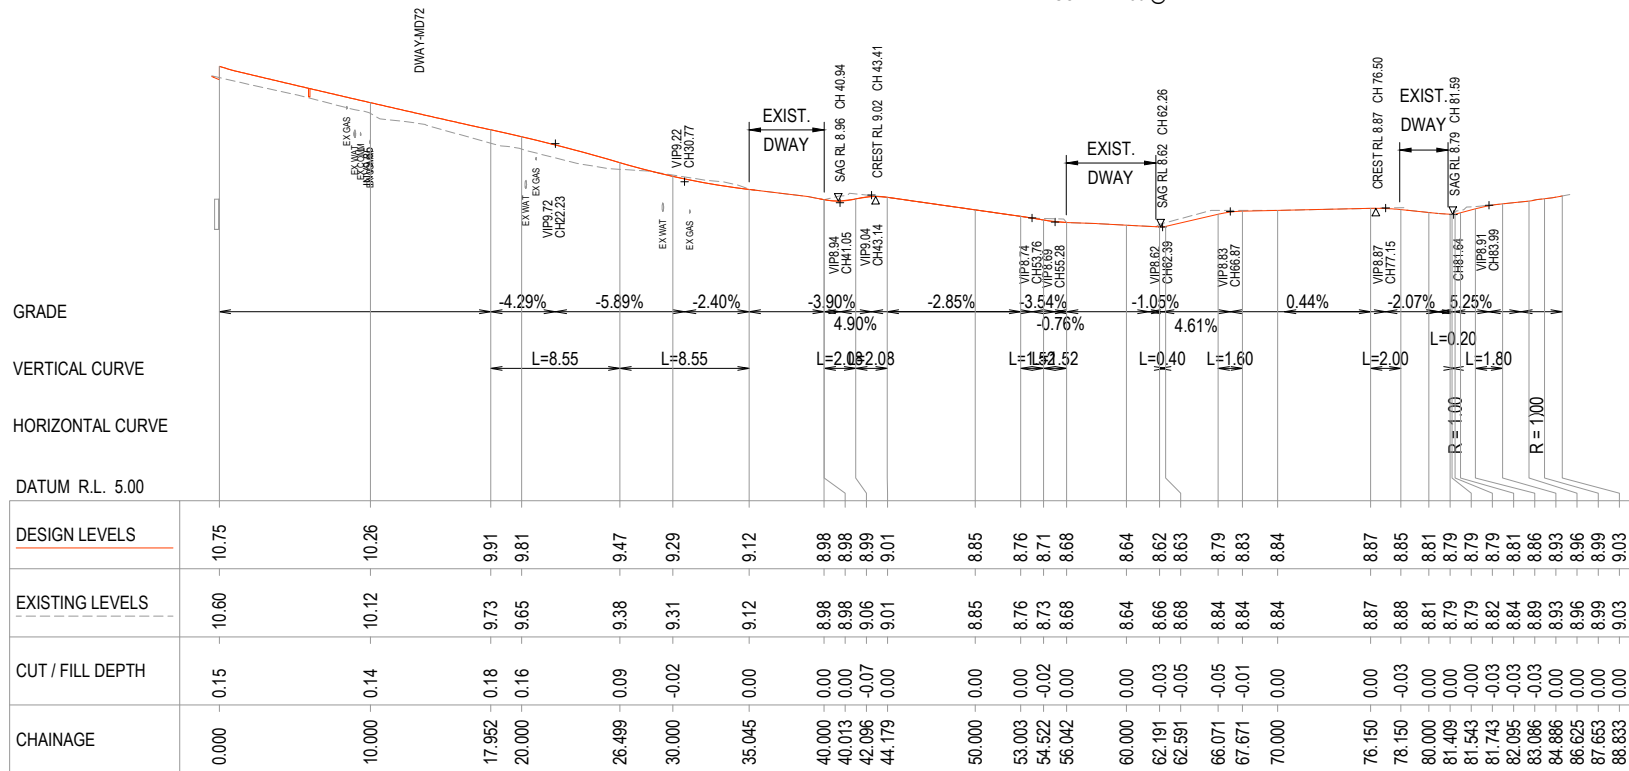

LONGITUDINAL SECTION - MP51 - HAMILTON RD FOOTPATH (WEST)

A1 Horizontal Scale 1 : 250
A1 Vertical scale 1 : 50

LEGEND	
MC01	CONTROL ALIGNMENT LABEL
---+---+---	CONTROL ALIGNMENT
---	NEW ROAD BOUNDARY
DC	CADASTRAL BOUNDARY
---	EXISTING PAVEMENT
---	NEW PAVEMENT
---	MEDIAN PAVEMENT
-----	W BEAM / THRIE BEAM

NOTES	
1.	REFER TO 9470-11-0003 FOR GENERAL NOTES AND LEGEND

This design represents the proposed works and is subject to minor amendment during construction to accommodate site conditions, construction requirements and other relevant constraints. Works within the road reserve will be undertaken and managed in accordance with Council requirements. Driveway locations, levels and tie-ins shown are indicative and may be subject to adjustment during construction. Any required changes affecting individual properties will be coordinated with the relevant property owner

REV.	DESCRIPTION	DRAWN	DESIGNED	VERIFIED	APPROVED	DATE
2	ISSUED FOR CONSTRUCTION	LW	TTN	TTN	AN	9/06/2026
1	ISSUED FOR TENDER	LW	TTN	TTN	AN	7/05/2026
0	ISSUED FOR TENDER	LW	TTN	AN	DB	27/03/2026

CLIENT

Shellharbour CITY COUNCIL

DESIGN TEAM

INDESCO

www.indesco.com.au

SCALE

0 2.5 5.0 7.5 10

5 2.5 1250 @ A1

PROJECT TITLE

TRIPOLI WAY EXTENSION

TRIPOLI WAY FROM - BROUGHTON AVE TO HAMILTON RD ALBION PARK NSW

CLIENT

SHELLHARBOUR CITY COUNCIL

DRAWING STATUS

ISSUED FOR CONSTRUCTION

SCALE AS SHOWN

COORDINATE SYSTEM MGA 2020 ZONE 56

DATUM AHD

SHEET SIZE A1

PROJECT NUMBER 9470-11

DRAWING TITLE

HAMILTON ROAD TO TAYLOR ROAD FOOTPATH

DRAWING NUMBER 0165

REVISION 2