


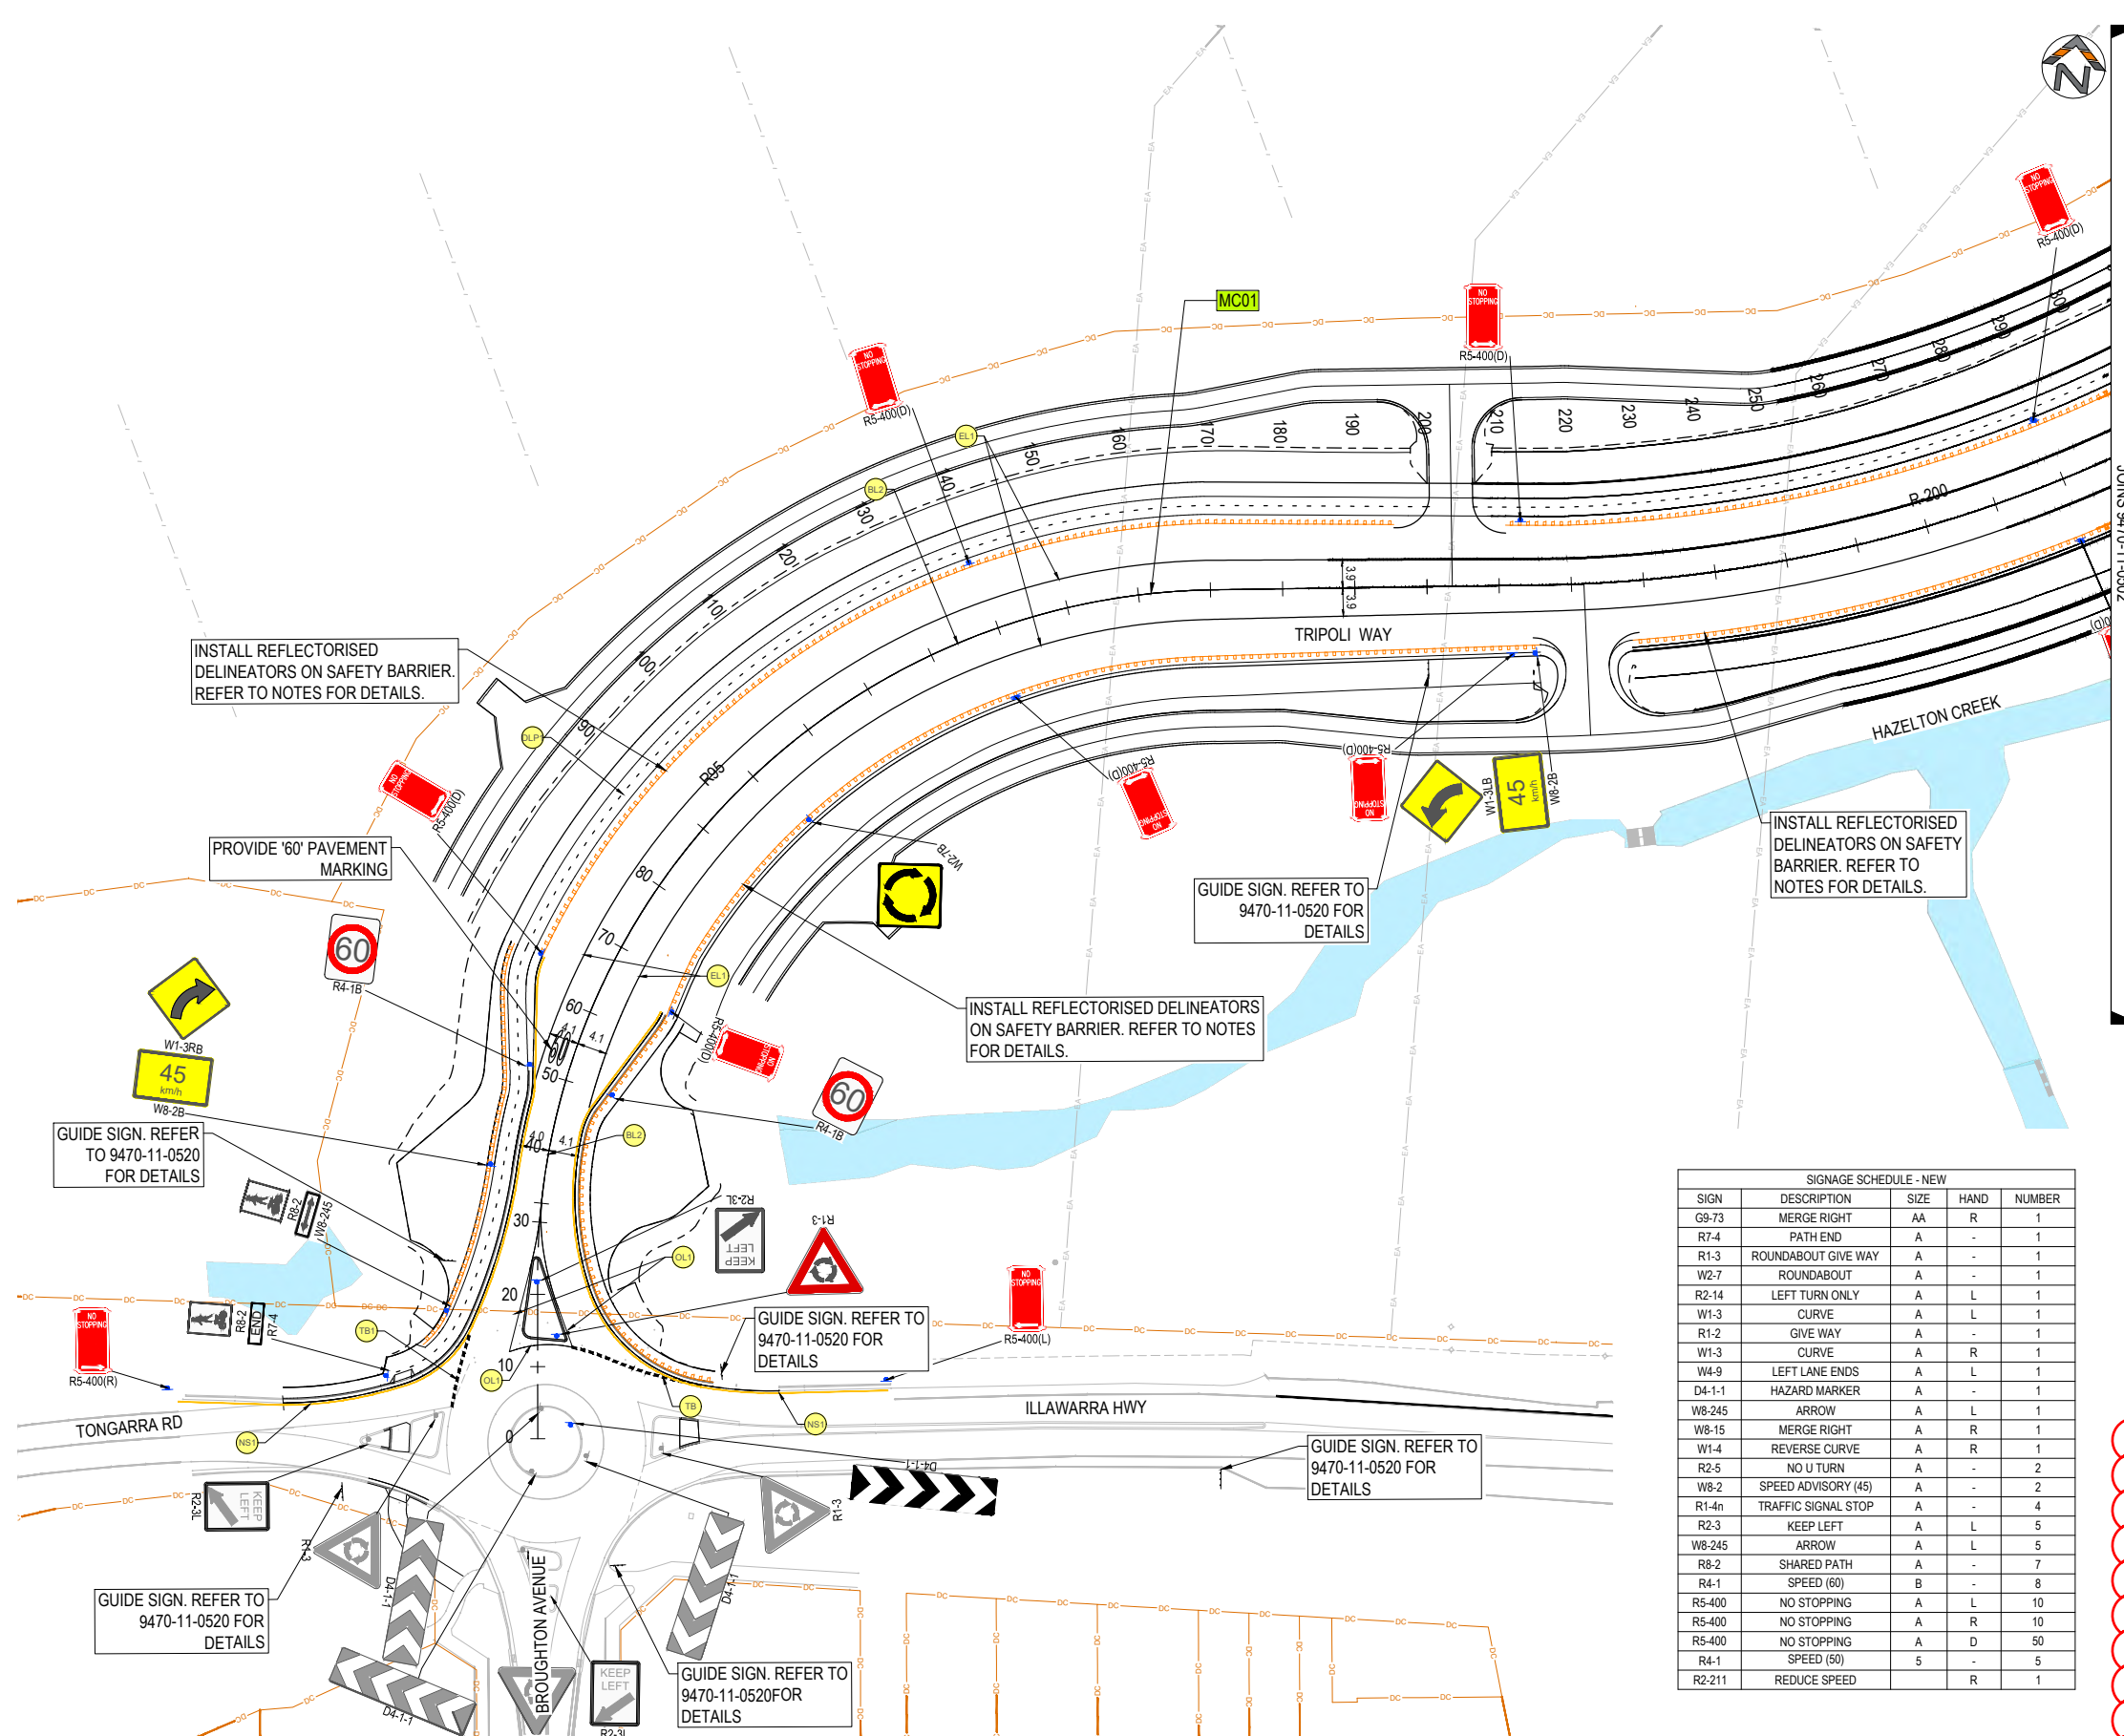

LEGEND

CONTROL ALIGNMENT LABEL

CONTROL ALIGNMENT

- NOTES**
1.

REFER TO 9470-11-0003 FOR GENERAL NOTES AND LEGEND
2.
- REFER TO 9470-11-0501 FOR SIGN SCHEDULES

3.

4.

5.

6.

7.

SIGNAGE SCHEDULE - NEW				
SIGN	DESCRIPTION	SIZE	HAND	NUMBER
G9-73	MERGE RIGHT	AA	R	1
R7-4	PATH END	A	-	1
R1-3	ROUNDABOUT GIVE WAY	A	-	1
W2-7	ROUNDABOUT	A	-	1
R2-14	LEFT TURN ONLY	A	L	1
W1-3	CURVE	A	L	1
R1-2	GIVE WAY	A	-	1
W1-3	CURVE	A	R	1
W4-9	LEFT LANE ENDS	A	L	1
D4-1-1	HAZARD MARKER	A	-	1
W8-245	ARROW	A	L	1
W8-15	MERGE RIGHT	A	R	1
W1-4	REVERSE CURVE	A	R	1
R2-5	NO U TURN	A	-	2
W8-2	SPEED ADVISORY (45)	A	-	2
R1-4n	TRAFFIC SIGNAL STOP	A	-	4
R2-3	KEEP LEFT	A	L	5
W8-245	ARROW	A	L	5
R8-2	SHARED PATH	A	-	7
R4-1	SPEED (60)	B	-	8
R5-400	NO STOPPING	A	L	10
R5-400	NO STOPPING	A	R	10
R5-400	NO STOPPING	A	D	50
R4-1	SPEED (50)	5	-	5
R2-211	REDUCE SPEED	R	-	1

SIGNAGE SCHEDULE - TO BE REMOVED				
SIGN	DESCRIPTION	SIZE	HAND	NUMBER
G3-4	FINGER BOARD	-	-	1
G6-5	FINGER BOARD	-	L	1

This design represents the proposed works and is subject to minor amendment during construction to accommodate site conditions, construction requirements and other relevant constraints. Works within the road reserve will be undertaken and managed in accordance with Council requirements. Driveway locations, levels and tie-ins shown are indicative and may be subject to adjustment during construction. Any required changes affecting individual properties will be coordinated with the relevant property owner

PLAN
SCALE 1:500 @ A1

REV.	DESCRIPTION	DRAWN	DESIGNED	VERIFIED	APPROVED	DATE
2	ISSUED FOR CONSTRUCTION	LW	TTN	TTN	AN	9/06/2026
1	ISSUED FOR TENDER	LW	TTN	TTN	AN	7/05/2026
0	ISSUED FOR TENDER	LW	TTN	AN	DB	27/03/2026



PROJECT TITLE
TRIPOLI WAY EXTENSION

TRIPOLI WAY FROM - BROUGHTON AVE TO HAMILTON RD ALBION PARK NSW

CLIENT
SHELLHARBOUR CITY COUNCIL

DRAWING STATUS
ISSUED FOR CONSTRUCTION

SCALE
1:500

COORDINATE SYSTEM
MGA 2020 ZONE 56


DATUM
AHD

SHEET SIZE
A1

DRAWING TITLE
ROAD FURNITURE PLAN SHEET 01

DRAWING NUMBER
0501

REVISION
2

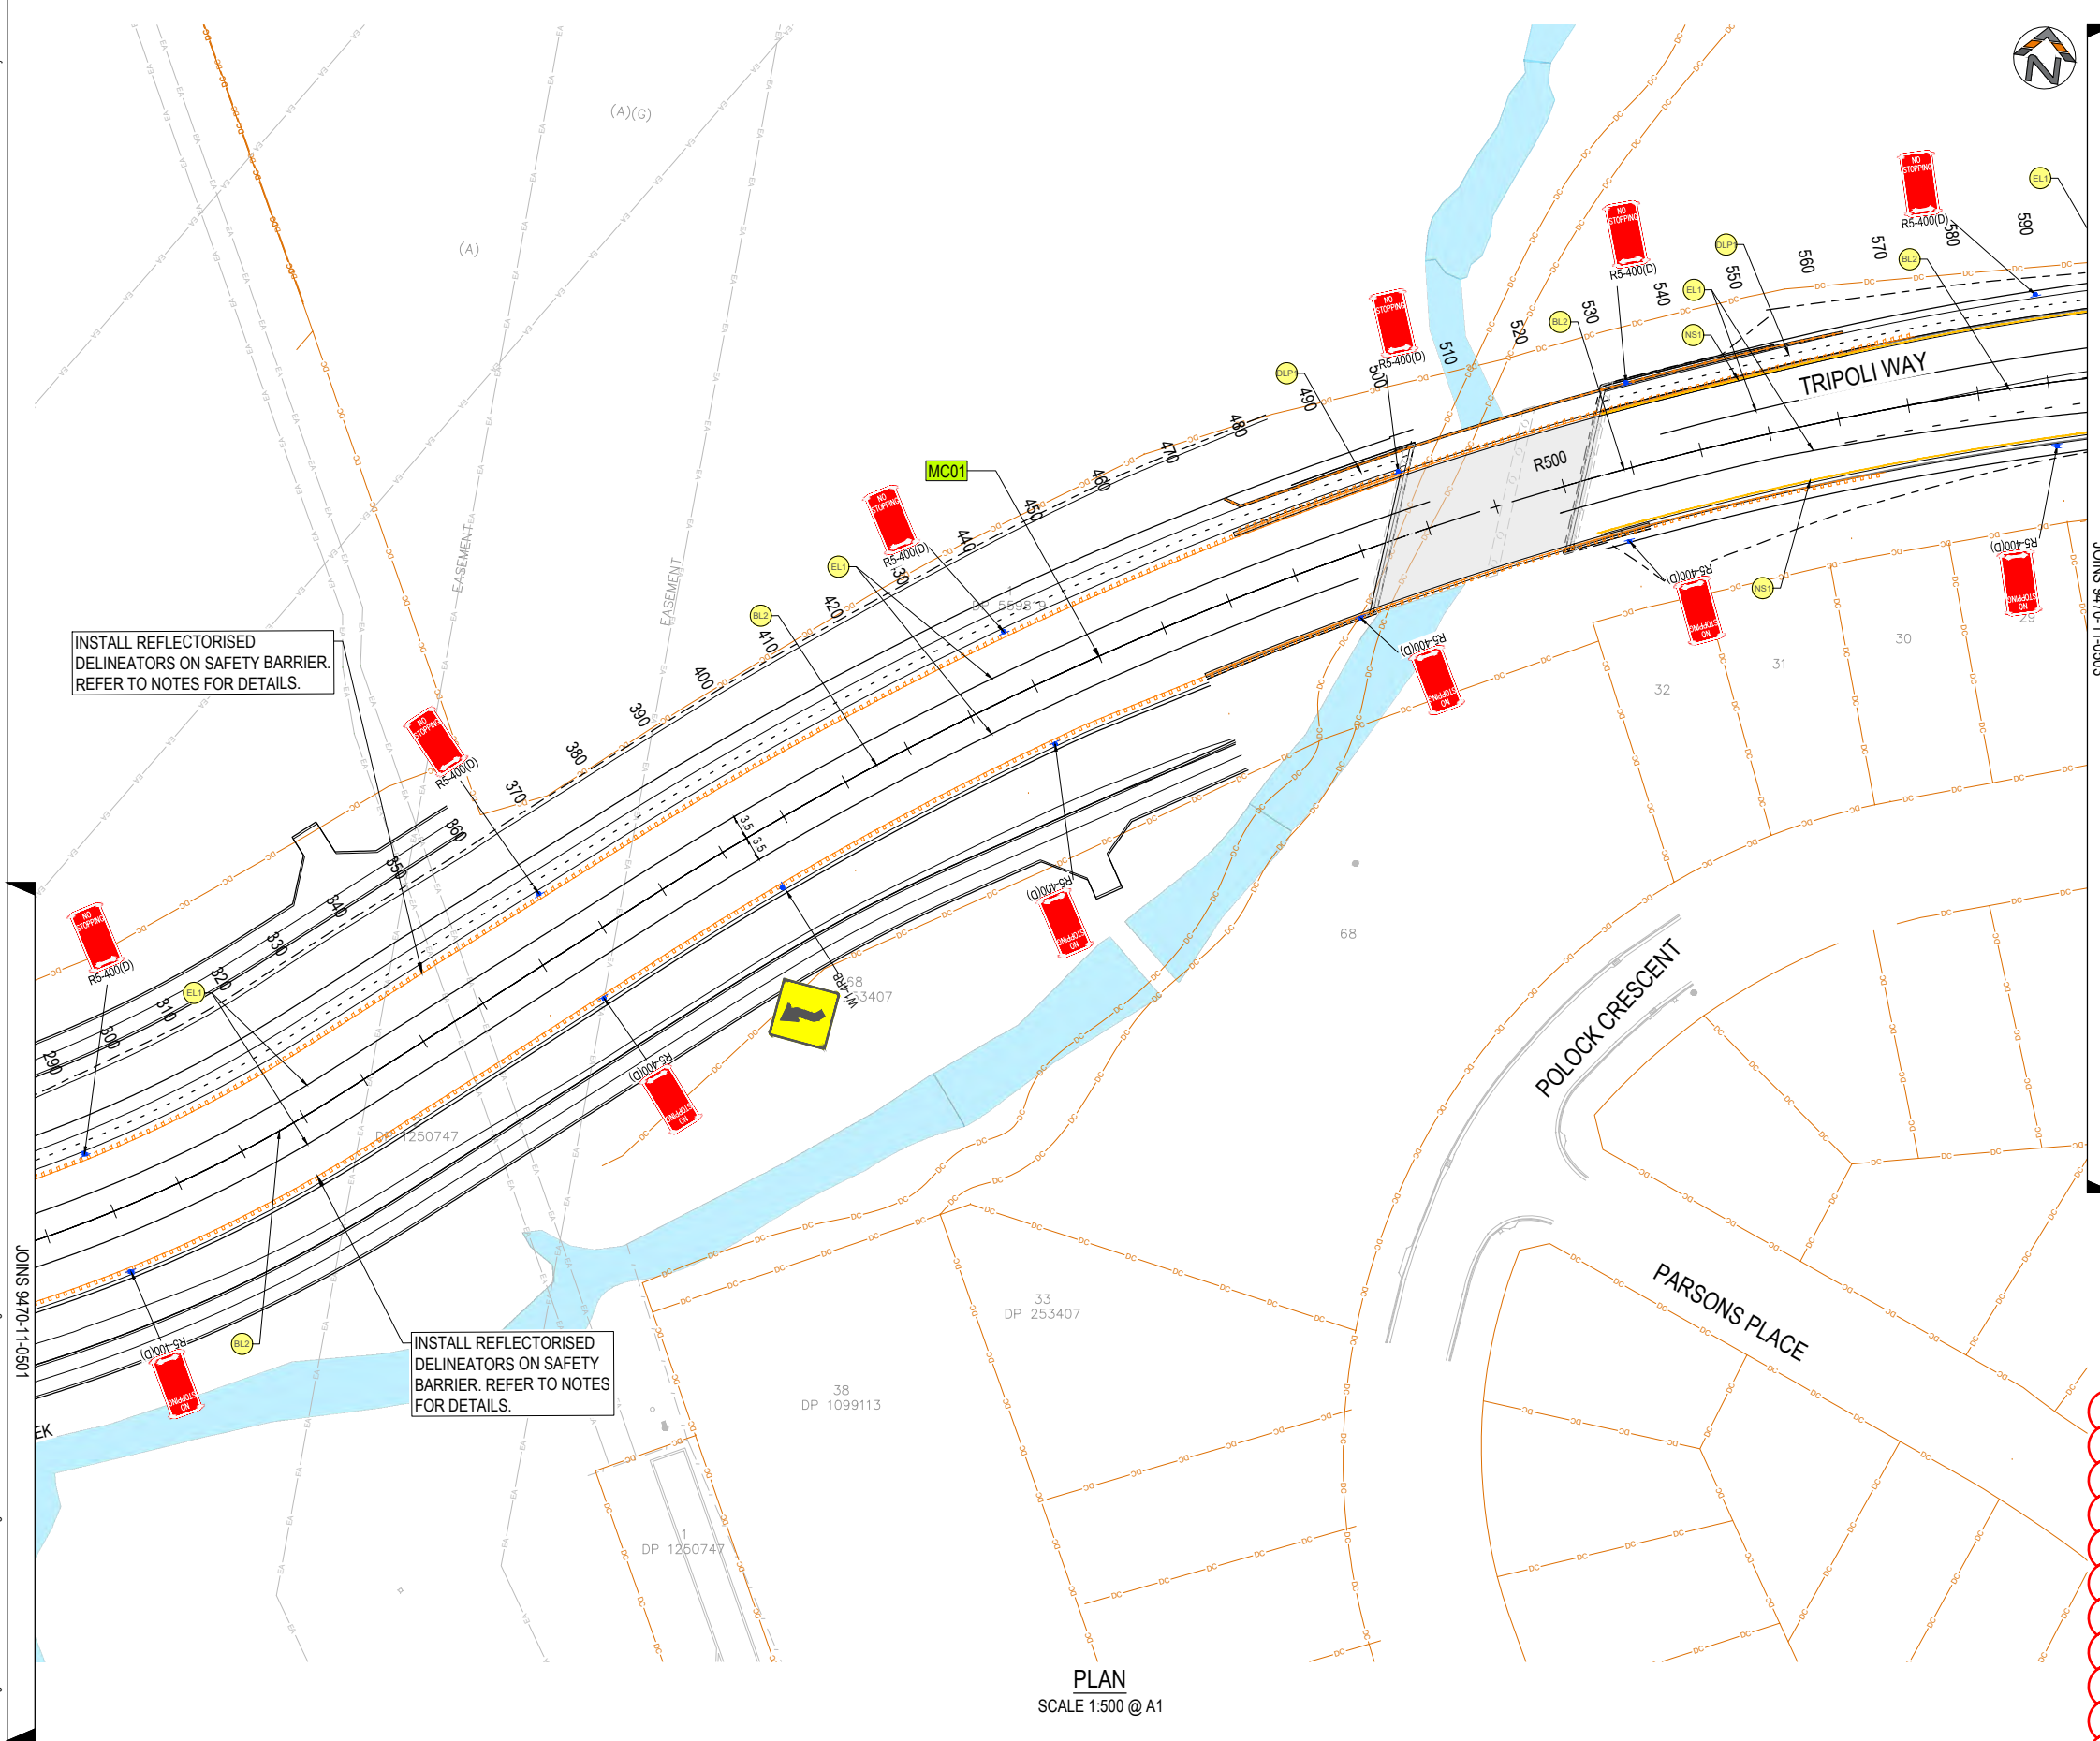


LEGEND

	CONTROL ALIGNMENT LABEL
	CONTROL ALIGNMENT
	NEW ROAD BOUNDARY
	CADASTRAL BOUNDARY
	EXISTING ROAD BOUNDARY
	SAFETY BARRIER NUMBER
	PAVEMENT MARKING TAG
	PAVEMENT MARKING TAG
	EXISTING SIGN POST
	NEW SIGN POST
	NEW SIGNAL POLE
	NEW SIGN
	AUSTRALIAN STANDARD SIGN REFERENCE NUMBER
	EXISTING SIGN
	EXISTING SIGN TO BE REMOVED

- NOTES**
1. REFER TO 9470-11-0003 FOR GENERAL NOTES AND LEGEND
 2. REFER TO 9470-11-0501 FOR SIGN SCHEDULES
 3. ALL WORK TO BE CARRIED OUT IN PAVEMENT MARKING AND SIGNPOSTING TO BE IN ACCORDANCE WITH TNSW SPECIFICATIONS. CONTRACTOR TO OBTAIN WRITTEN AUTHORISATION FROM PRINCIPAL PRIOR TO REMOVAL OR INSTALLATION OF ANY SIGNAGE OR PAVEMENT MARKING.
 4. ALL RAISED PAVEMENT MARKERS TO BE REPLACED IN ACCORDANCE WITH TNSW DELINEATION MANUAL.
 5. ALL TEMPORARY PAVEMENT MARKING TO BE WATERBORNE PAINT.
 6. SIGN MOUNTING HEIGHT REFERS TO THE HEIGHT FROM THE FINISHED SURFACE LEVEL TO THE UNDERSIDE OF THE SIGNAGE.
 7. FOR SIGN POST AND FOOTING DETAILS REFER TO TNSW ACCEPTANCE DOCUMENT FOR FRANGIBLE SIGN POST PRODUCT.
 8. WHERE SIGNAGE IS LOCATED IN THE VICINITY OF PEDESTRIAN MOVEMENTS, SIGN TO BE MOUNTED AT MIN 2.4m TO UNDERSIDE.

This design represents the proposed works and is subject to minor amendment during construction to accommodate site conditions, construction requirements and other relevant constraints. Works within the road reserve will be undertaken and managed in accordance with Council requirements. Driveway locations, levels and tie-ins shown are indicative and may be subject to adjustment during construction. Any required changes affecting individual properties will be coordinated with the relevant property owner

REV.	DESCRIPTION	DRAWN	DESIGNED	VERIFIED	APPROVED	DATE
2	ISSUED FOR CONSTRUCTION	LW	TTN	TTN	AN	9/06/2026
1	ISSUED FOR TENDER	LW	TTN	TTN	AN	7/05/2026
0	ISSUED FOR TENDER	LW	TTN	AN	DB	27/03/2026

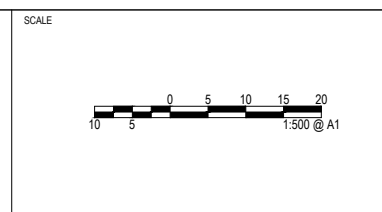

PROJECT TITLE
TRIPOLI WAY EXTENSION

TRIPOLI WAY FROM - BROUGHTON AVE TO HAMILTON RD ALBION PARK NSW

CLIENT
SHELLHARBOUR CITY COUNCIL

DRAWING STATUS
ISSUED FOR CONSTRUCTION

SCALE
1:500

COORDINATE SYSTEM
MGA 2020 ZONE 56

DATUM
AHD

DRAWING TITLE
ROAD FURNITURE PLAN
SHEET 02

DRAWING NUMBER
0502

REVISION
2

[illegible]

PROJECT TITLE

TRIPOLI WAY EXTENSION


TRIPOLI WAY FROM - BROUGHTON AVE
TO HAMILTON RD ALBION PARK NSW

CLIENT SHELLHARBOUR CITY COUNCIL			DRAWING TITLE ROAD FURNITURE PLAN SHEET 03	
DRAWING STATUS ISSUED FOR CONSTRUCTION				
SCALE 1:500	COORDINATE SYSTEM MGA 2020 ZONE 56	DATUM AHD		
SHEET SIZE A1	PROJECT NUMBER 9470-11	DRAWING NUMBER 0503		REVISION 2

	CONTROL ALIGNMENT LABEL
	CONTROL ALIGNMENT
	NEW ROAD BOUNDARY
	CADASTRAL BOUNDARY
	EXISTING ROAD BOUNDARY
	SAFETY BARRIER NUMBER
	PAVEMENT MARKING TAG
	PAVEMENT MARKING TAG
	EXISTING SIGN POST
	NEW SIGN POST
	NEW SIGNAL POLE
	NEW SIGN
R1-1A	AUSTRALIAN STANDARD SIGN REFERENCE NUMBER
	EXISTING SIGN
R1-1A	
	EXISTING SIGN TO BE REMOVED
R1-1A	

1. REFER TO 9470-11-0003 FOR GENERAL NOTES AND LEGEND
2. REFER TO 9470-11-0501 FOR SIGN SCHEDULES
3. ALL WORK TO BE CARRIED OUT IN PAVEMENT MARKING AND SIGNPOSTING TO BE IN ACCORDANCE WITH TNSW SPECIFICATIONS.
4. CONTRACTOR TO OBTAIN WRITTEN AUTHORISATION FROM PRINCIPAL PRIOR TO REMOVAL OR INSTALLATION OF ANY SIGNAGE OR PAVEMENT MARKING.
5. ALL RAISED PAVEMENT MARKERS TO BE REPLACED IN ACCORDANCE WITH TNSW DELINEATION MANUAL.
6. ALL TEMPORARY PAVEMENT MARKING TO BE WATERBORNE PAINT.
7. SIGN MOUNTING HEIGHT REFERS TO THE HEIGHT FROM THE FINISHED SURFACE LEVEL TO THE UNDERSIDE OF THE SIGNAGE.
8. FOR SIGN POST AND FOOTING DETAILS REFER TO TNSW ACCEPTANCE DOCUMENT FOR FRANGIBLE SIGN POST PRODUCT.
9. WHERE SIGNAGE IS LOCATED IN THE VICINITY OF PEDESTRIAN MOVEMENTS, SIGN TO BE MOUNTED AT MIN 2.4m TO UNDERSIDE.

This design represents the proposed works and is subject to minor amendment during construction to accommodate site conditions, construction requirements and other relevant constraints. Works within the road reserve will be undertaken and managed in accordance with Council requirements. Driveway locations, levels and tie-ins shown are indicative and may be subject to adjustment during construction. Any required changes affecting individual properties will be coordinated with the relevant property owner

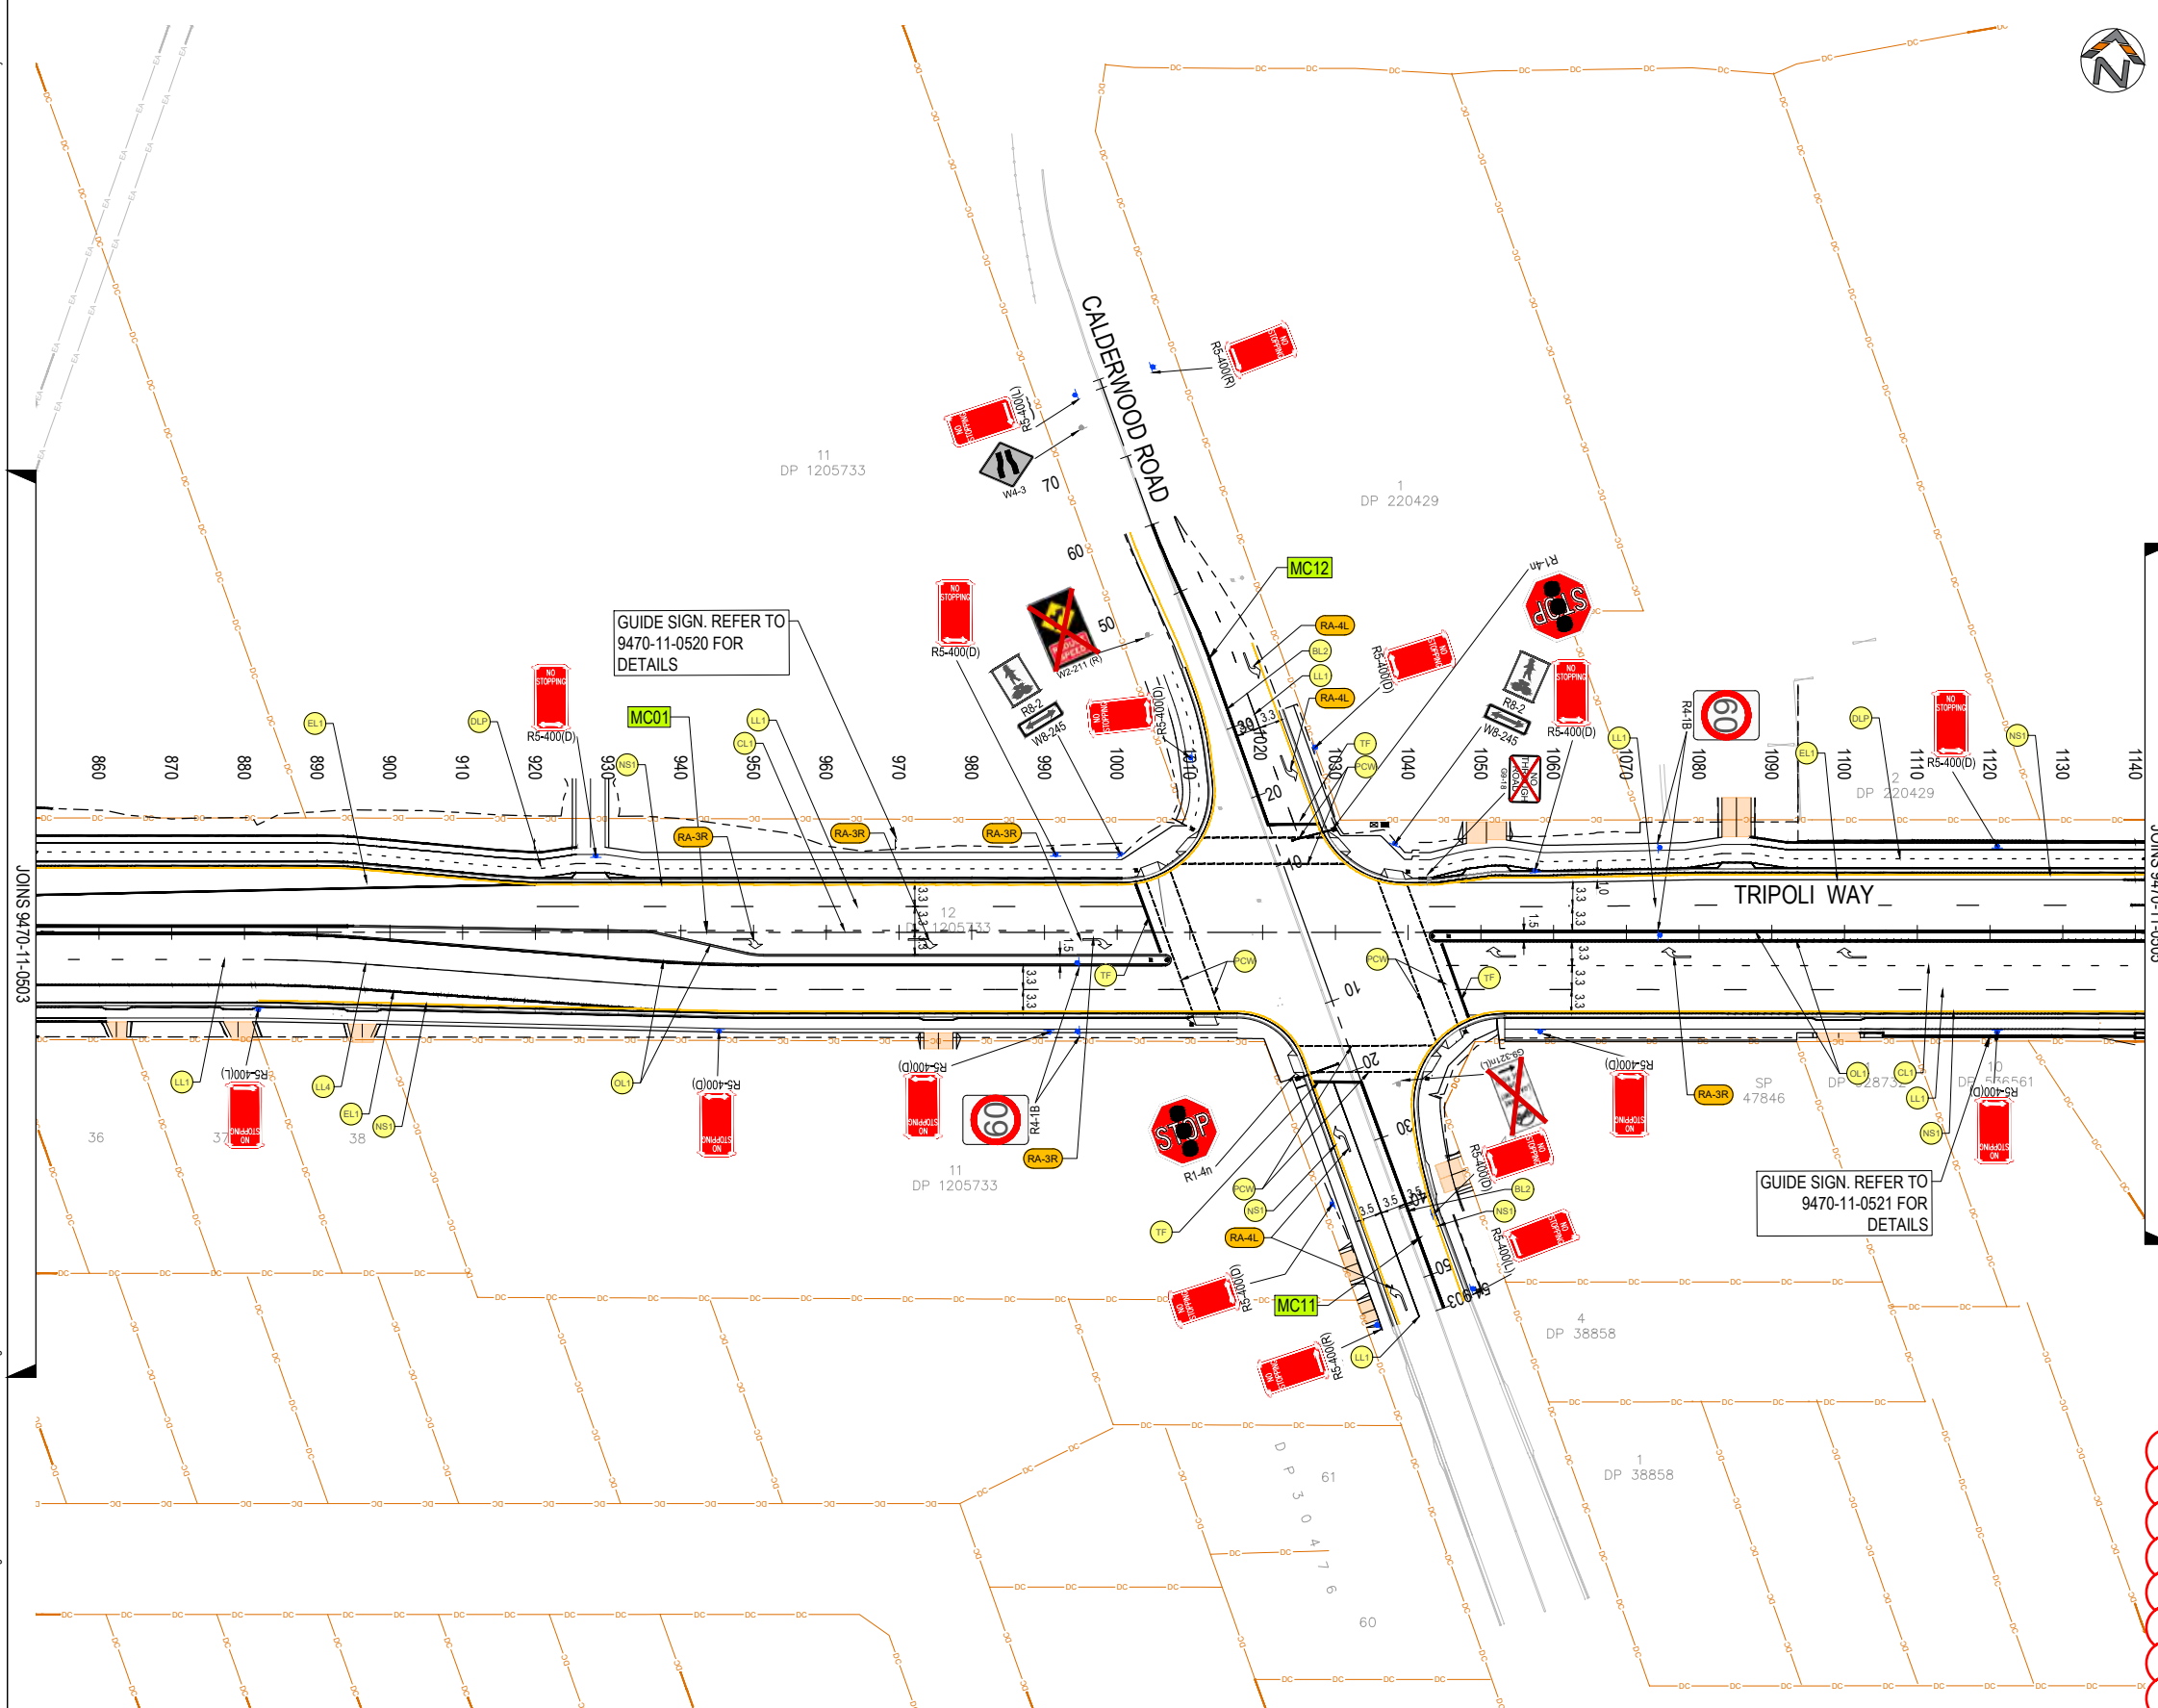

PLAN
SCALE 1:500 @ A1

LEGEND


- MC10** CONTROL ALIGNMENT LABEL
- CONTROL ALIGNMENT
- NEW ROAD BOUNDARY
- DC — CADASTRAL BOUNDARY
- EXISTING ROAD BOUNDARY
- SAFETY BARRIER NUMBER
- DLP** PAVEMENT MARKING TAG
- RA-SL** PAVEMENT MARKING TAG
- EXISTING SIGN POST
- NEW SIGN POST
- NEW SIGNAL POLE
- STOP** NEW SIGN
- R1-1A AUSTRALIAN STANDARD SIGN REFERENCE NUMBER
- STOP** EXISTING SIGN
- R1-1A
- STOP** EXISTING SIGN TO BE REMOVED
- R1-1A

NOTES

- REFER TO 9470-11-0003 FOR GENERAL NOTES AND LEGEND
- REFER TO 9470-11-0501 FOR SIGN SCHEDULES
- ALL WORK TO BE CARRIED OUT IN PAVEMENT MARKING AND SIGNPOSTING TO BE IN ACCORDANCE WITH TNSW SPECIFICATIONS. CONTRACTOR TO OBTAIN WRITTEN AUTHORISATION FROM PRINCIPAL PRIOR TO REMOVAL OR INSTALLATION OF ANY SIGNAGE OR PAVEMENT MARKING.
- ALL RAISED PAVEMENT MARKERS TO BE REPLACED IN ACCORDANCE WITH TNSW DELINEATION MANUAL.
- ALL TEMPORARY PAVEMENT MARKING TO BE WATERBORNE PAINT. SIGN MOUNTING HEIGHT REFERS TO THE HEIGHT FROM THE FINISHED SURFACE LEVEL TO THE UNDERSIDE OF THE SIGNAGE.
- FOR SIGN POST AND FOOTING DETAILS REFER TO TNSW ACCEPTANCE DOCUMENT FOR FRANGIBLE SIGN POST PRODUCT.
- WHERE SIGNAGE IS LOCATED IN THE VICINITY OF PEDESTRIAN MOVEMENTS, SIGN TO BE MOUNTED AT MIN 2.4m TO UNDERSIDE.

This design represents the proposed works and is subject to minor amendment during construction to accommodate site conditions, construction requirements and other relevant constraints. Works within the road reserve will be undertaken and managed in accordance with Council requirements. Driveway locations, levels and tie-ins shown are indicative and may be subject to adjustment during construction. Any required changes affecting individual properties will be coordinated with the relevant property owner

REV.	DESCRIPTION	DRAWN	DESIGNED	VERIFIED	APPROVED	DATE
2	ISSUED FOR CONSTRUCTION	LW	TTN	TTN	AN	9/06/2026
1	ISSUED FOR TENDER	LW	TTN	TTN	AN	7/05/2026
0	ISSUED FOR TENDER	LW	TTN	AN	DB	27/03/2026

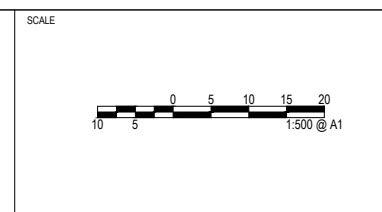

PROJECT TITLE
TRIPOLI WAY EXTENSION

TRIPOLI WAY FROM - BROUGHTON AVE
TO HAMILTON RD ALBION PARK NSW

CLIENT
SHELLHARBOUR CITY COUNCIL

DRAWING STATUS
ISSUED FOR CONSTRUCTION

SCALE
1:500


COORDINATE SYSTEM
MGA 2020 ZONE 56

DATUM
AHD

DRAWING TITLE
**ROAD FURNITURE PLAN
SHEET 04**

DRAWING NUMBER
0504

REVISION
2

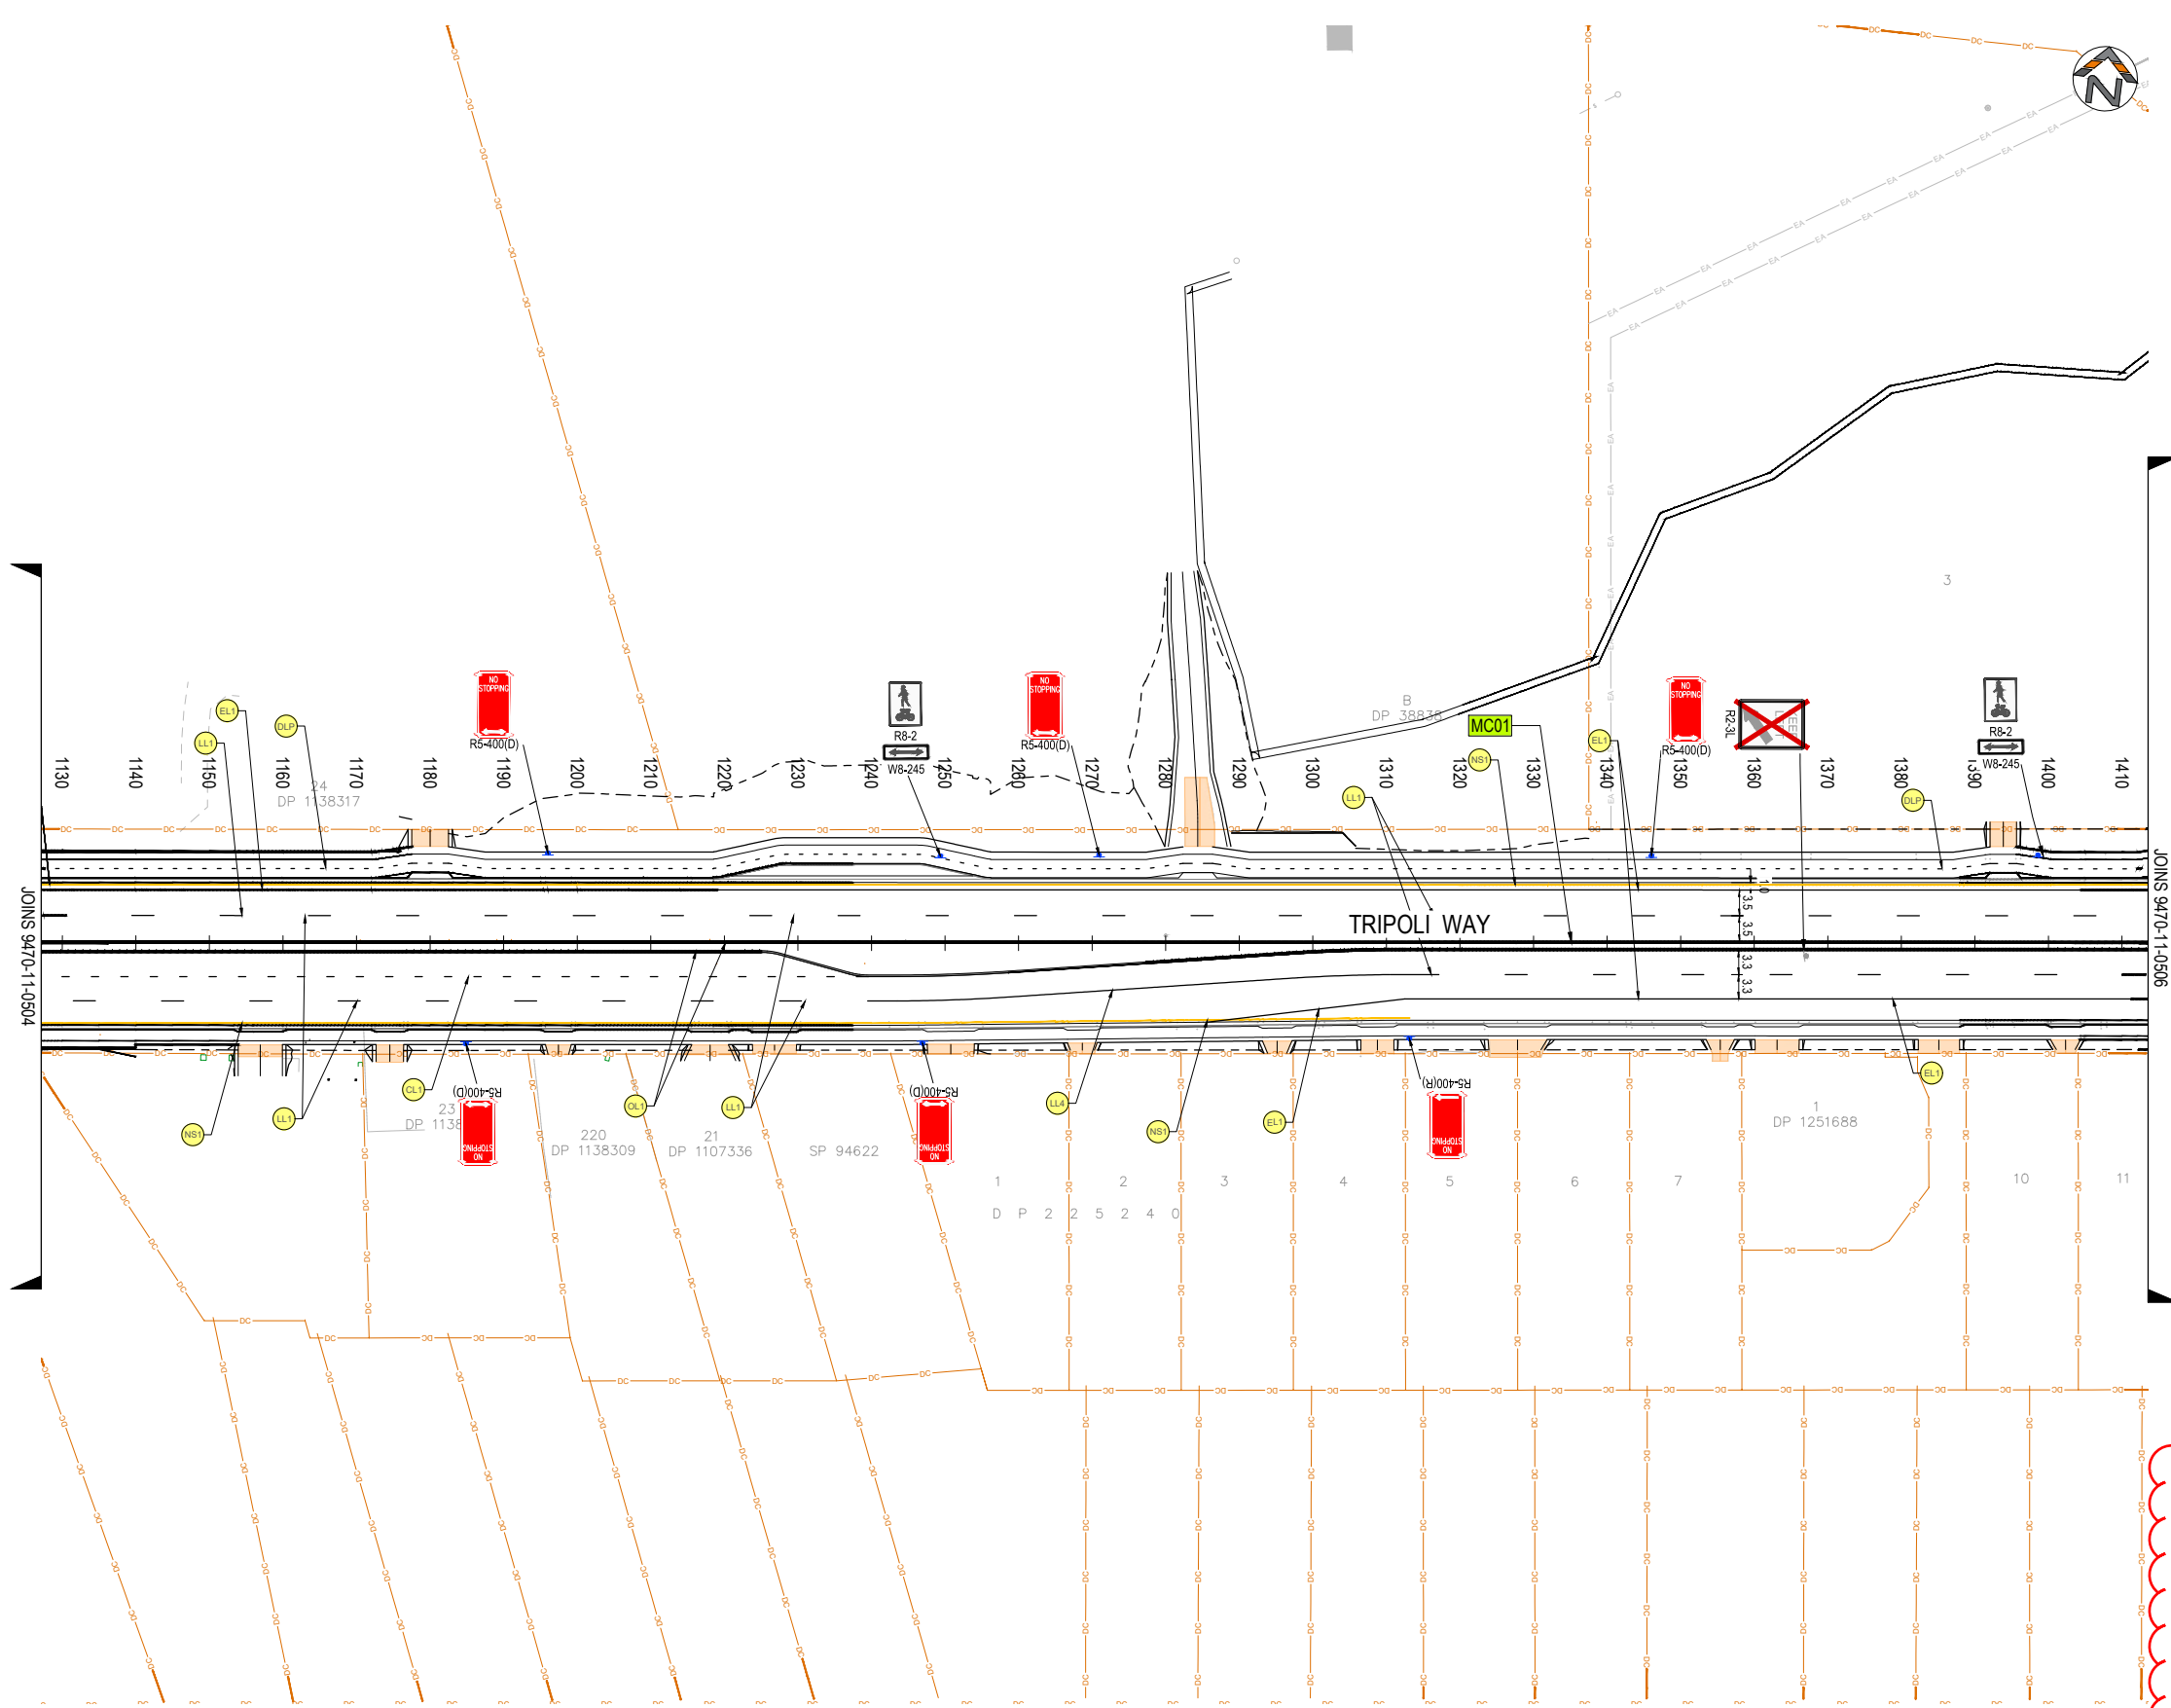

PLAN
SCALE 1:500 @ A1

LEGEND


- MC10 CONTROL ALIGNMENT LABEL
- CONTROL ALIGNMENT
- NEW ROAD BOUNDARY
- CADASTRAL BOUNDARY
- EXISTING ROAD BOUNDARY
- SAFETY BARRIER NUMBER
- PAVEMENT MARKING TAG
- PAVEMENT MARKING TAG
- EXISTING SIGN POST
- NEW SIGN POST
- NEW SIGNAL POLE
- NEW SIGN
- AUSTRALIAN STANDARD SIGN REFERENCE NUMBER
- EXISTING SIGN
- EXISTING SIGN TO BE REMOVED

NOTES

- REFER TO 9470-11-0003 FOR GENERAL NOTES AND LEGEND
- REFER TO 9470-11-0501 FOR SIGN SCHEDULES
- ALL WORK TO BE CARRIED OUT IN PAVEMENT MARKING AND SIGNPOSTING TO BE IN ACCORDANCE WITH TNSW SPECIFICATIONS. CONTRACTOR TO OBTAIN WRITTEN AUTHORISATION FROM PRINCIPAL PRIOR TO REMOVAL OR INSTALLATION OF ANY SIGNAGE OR PAVEMENT MARKING.
- ALL RAISED PAVEMENT MARKERS TO BE REPLACED IN ACCORDANCE WITH TNSW DELINEATION MANUAL.
- ALL TEMPORARY PAVEMENT MARKING TO BE WATERBORNE PAINT.
- SIGN MOUNTING HEIGHT REFERS TO THE HEIGHT FROM THE FINISHED SURFACE LEVEL TO THE UNDERSIDE OF THE SIGNAGE.
- FOR SIGN POST AND FOOTING DETAILS REFER TO TNSW ACCEPTANCE DOCUMENT FOR FRANGIBLE SIGN POST PRODUCT.
- WHERE SIGNAGE IS LOCATED IN THE VICINITY OF PEDESTRIAN MOVEMENTS, SIGN TO BE MOUNTED AT MIN 2.4m TO UNDERSIDE.

This design represents the proposed works and is subject to minor amendment during construction to accommodate site conditions, construction requirements and other relevant constraints. Works within the road reserve will be undertaken and managed in accordance with Council requirements. Driveway locations, levels and tie-ins shown are indicative and may be subject to adjustment during construction. Any required changes affecting individual properties will be coordinated with the relevant property owner

REV.	DESCRIPTION	DRAWN	DESIGNED	VERIFIED	APPROVED	DATE
2	ISSUED FOR CONSTRUCTION	LW	TTN	TTN	AN	9/06/2026
1	ISSUED FOR TENDER	LW	TTN	TTN	AN	7/05/2026
0	ISSUED FOR TENDER	LW	TTN	AN	DB	27/03/2026

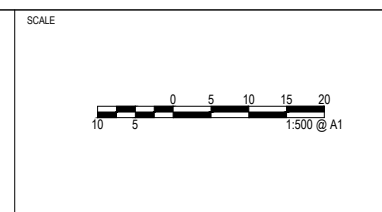

PROJECT TITLE
TRIPOLI WAY EXTENSION

TRIPOLI WAY FROM - BROUGHTON AVE
TO HAMILTON RD ALBION PARK NSW

CLIENT
SHELLHARBOUR CITY COUNCIL

DRAWING STATUS
ISSUED FOR CONSTRUCTION

SCALE
1:500


COORDINATE SYSTEM
MGA 2020 ZONE 56

DATUM
AHD

DRAWING TITLE
ROAD FURNITURE PLAN
SHEET 05

DRAWING NUMBER
0505

REVISION
2

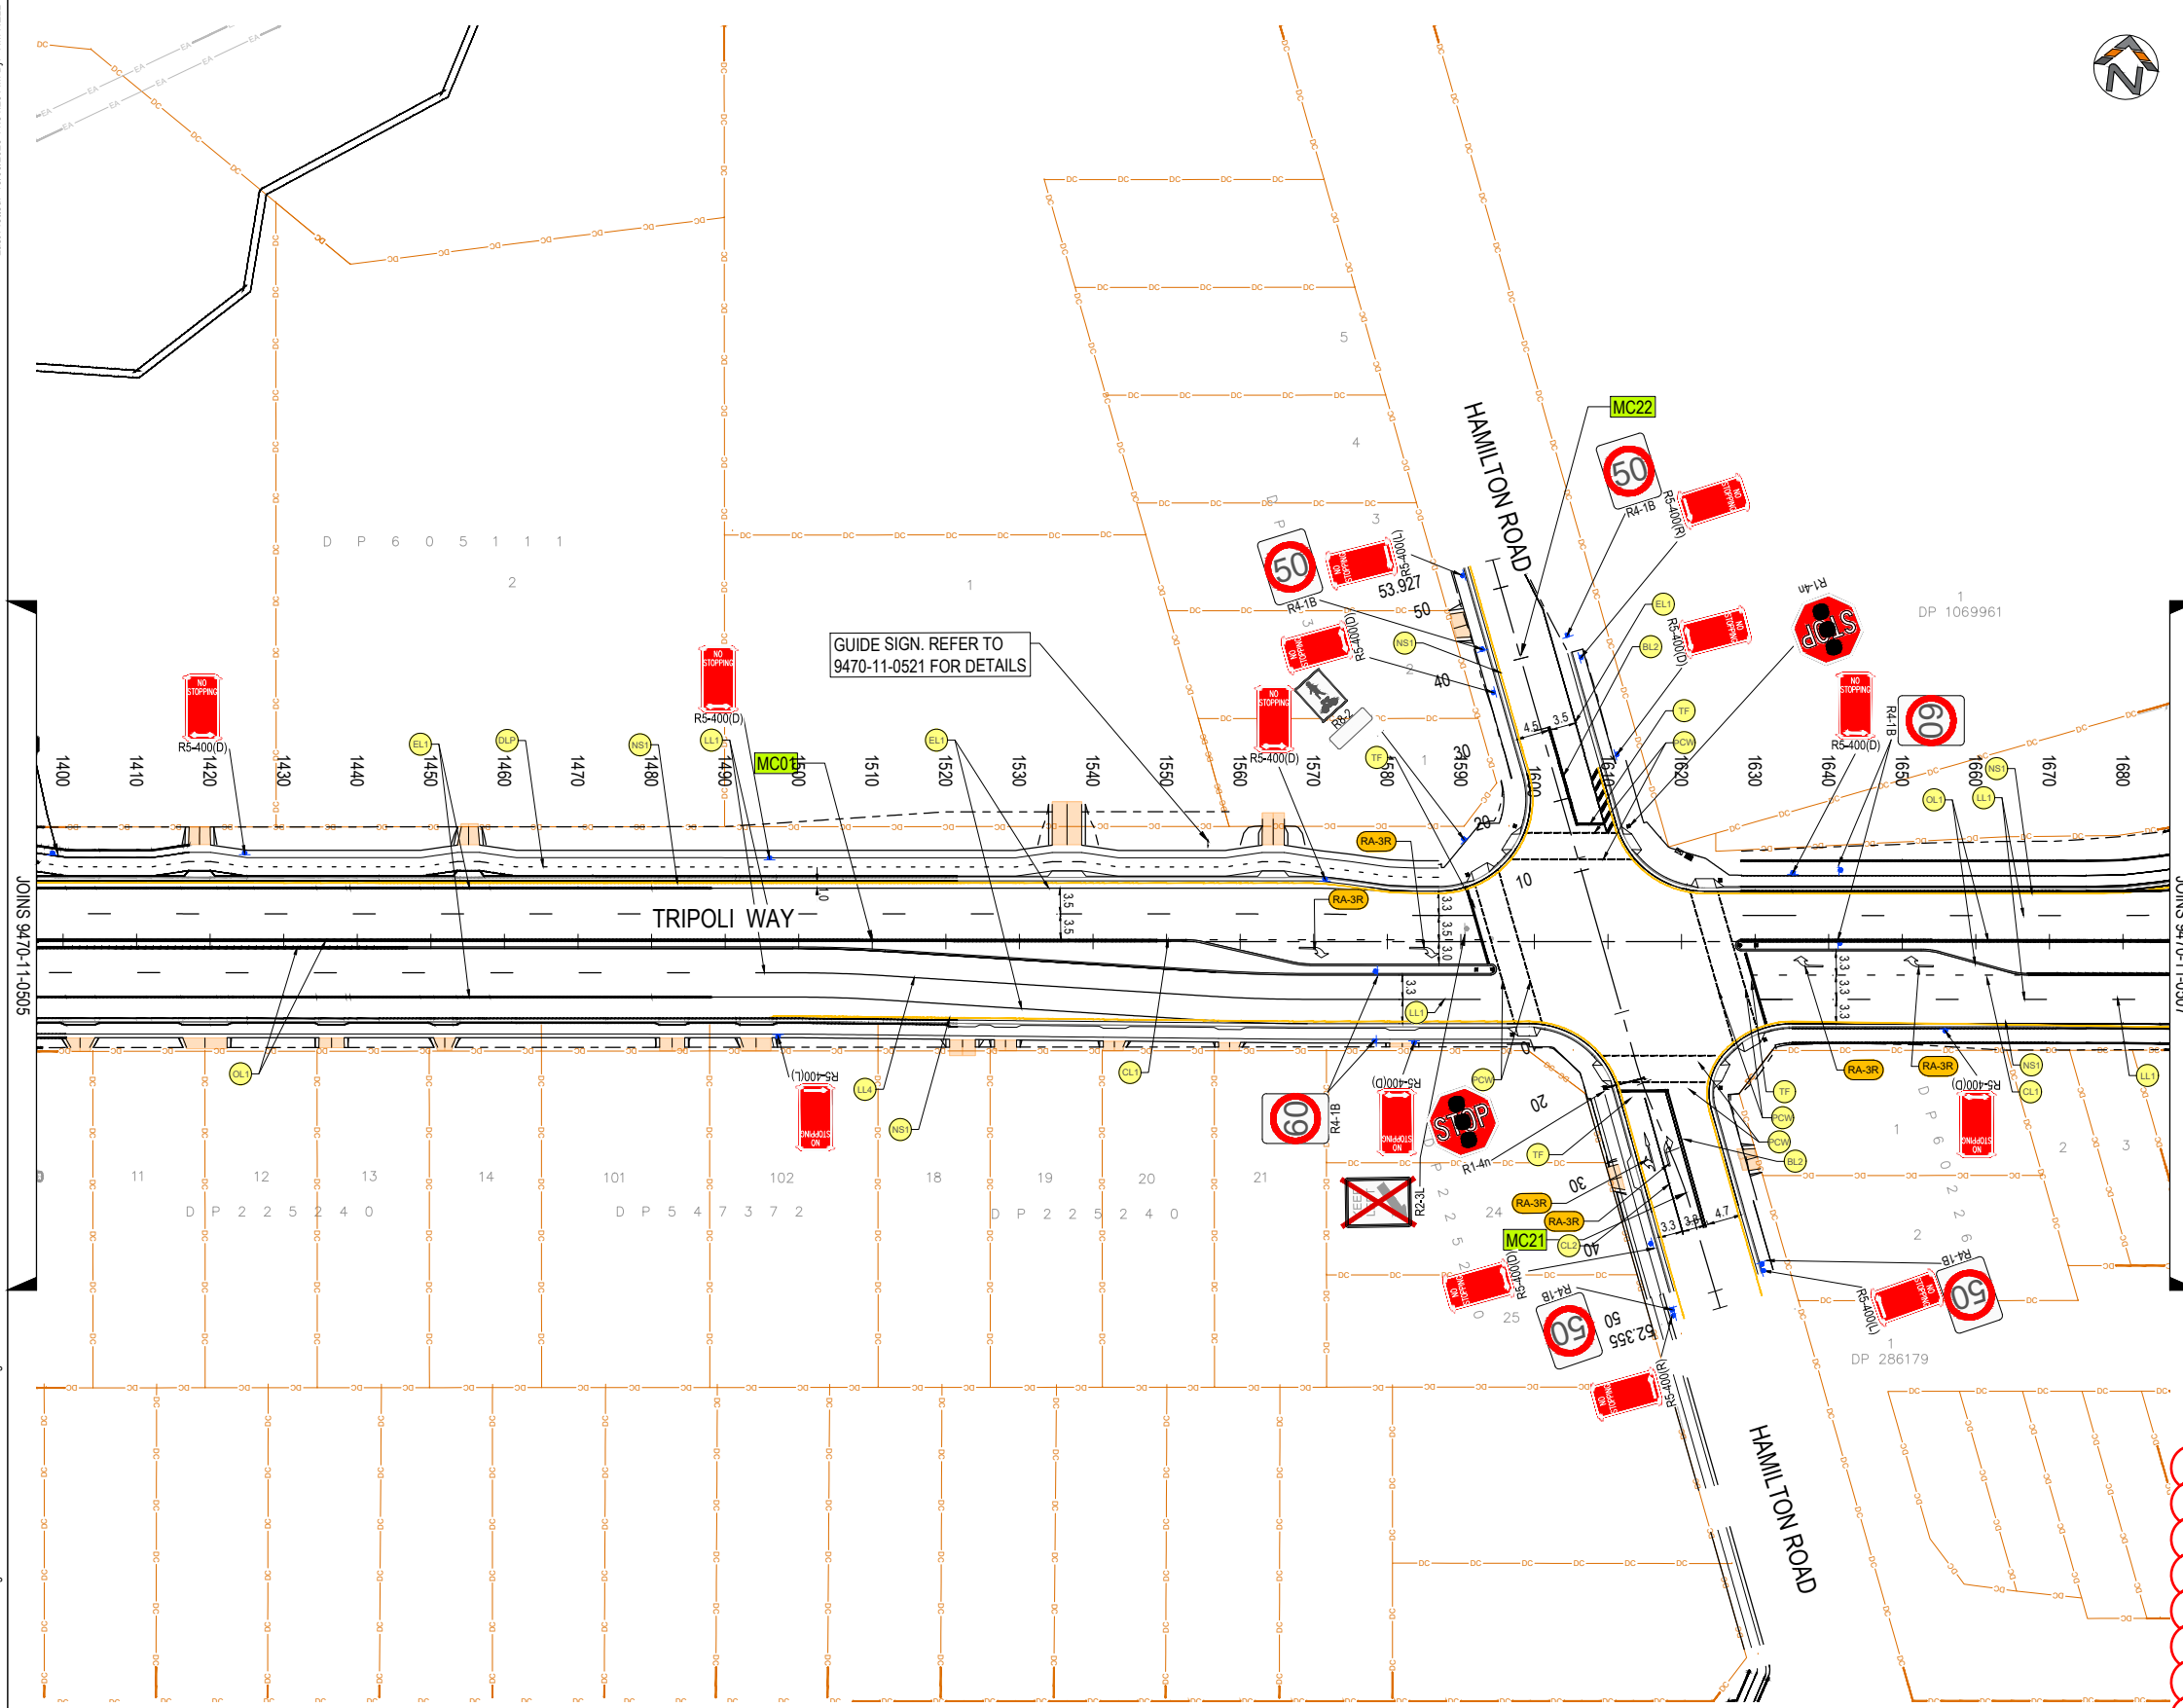

PLAN
SCALE 1:500 @ A1

LEGEND


- MC10** CONTROL ALIGNMENT LABEL
- CONTROL ALIGNMENT
- NEW ROAD BOUNDARY
- DC — CADASTRAL BOUNDARY
- EXISTING ROAD BOUNDARY
- SAFETY BARRIER NUMBER
- DLP** PAVEMENT MARKING TAG
- RA-3L** PAVEMENT MARKING TAG
- EXISTING SIGN POST
- NEW SIGN POST
- NEW SIGNAL POLE
- STOP** NEW SIGN
- R1-1A AUSTRALIAN STANDARD SIGN REFERENCE NUMBER
- STOP** EXISTING SIGN
- R1-1A
- STOP** EXISTING SIGN TO BE REMOVED
- R1-1A

NOTES

- REFER TO 9470-11-0003 FOR GENERAL NOTES AND LEGEND
- REFER TO 9470-11-0501 FOR SIGN SCHEDULES
- ALL WORK TO BE CARRIED OUT IN PAVEMENT MARKING AND SIGNPOSTING TO BE IN ACCORDANCE WITH TNSW SPECIFICATIONS. CONTRACTOR TO OBTAIN WRITTEN AUTHORISATION FROM PRINCIPAL PRIOR TO REMOVAL OR INSTALLATION OF ANY SIGNAGE OR PAVEMENT MARKING.
- ALL RAISED PAVEMENT MARKERS TO BE REPLACED IN ACCORDANCE WITH TNSW DELINEATION MANUAL.
- ALL TEMPORARY PAVEMENT MARKING TO BE WATERBORNE PAINT.
- SIGN MOUNTING HEIGHT REFERS TO THE HEIGHT FROM THE FINISHED SURFACE LEVEL TO THE UNDERSIDE OF THE SIGNAGE.
- FOR SIGN POST AND FOOTING DETAILS REFER TO TNSW ACCEPTANCE DOCUMENT FOR FRANGIBLE SIGN POST PRODUCT.
- WHERE SIGNAGE IS LOCATED IN THE VICINITY OF PEDESTRIAN MOVEMENTS, SIGN TO BE MOUNTED AT MIN 2.4m TO UNDERSIDE.

This design represents the proposed works and is subject to minor amendment during construction to accommodate site conditions, construction requirements and other relevant constraints. Works within the road reserve will be undertaken and managed in accordance with Council requirements. Driveway locations, levels and tie-ins shown are indicative and may be subject to adjustment during construction. Any required changes affecting individual properties will be coordinated with the relevant property owner

REV.	DESCRIPTION	DRAWN	DESIGNED	VERIFIED	APPROVED	DATE
2	ISSUED FOR CONSTRUCTION	LW	TTN	TTN	AN	9/06/2026
1	ISSUED FOR TENDER	LW	TTN	TTN	AN	7/05/2026
0	ISSUED FOR TENDER	LW	TTN	AN	DB	27/03/2026

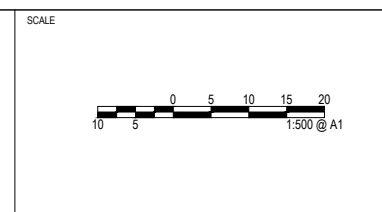

PROJECT TITLE
TRIPOLI WAY EXTENSION

TRIPOLI WAY FROM - BROUGHTON AVE
TO HAMILTON RD ALBION PARK NSW

CLIENT
SHELLHARBOUR CITY COUNCIL

DRAWING STATUS
ISSUED FOR CONSTRUCTION

SCALE
1:500

COORDINATE SYSTEM
MGA 2020 ZONE 56

DATUM
AHD

DRAWING TITLE
**ROAD FURNITURE PLAN
SHEET 06**

DRAWING NUMBER
0506

REVISION
2




Shellharbour
CITY COUNCIL

INDESCO
www.indesco.com.au






TRIPOLI WAY FROM - BROUGHTON AVE
TO HAMILTON RD ALBION PARK NSW

CLIENT SHELLHARBOUR CITY COUNCIL			DRAWING TITLE ROAD FURNITURE PLAN SHEET 07
DRAWING STATUS ISSUED FOR CONSTRUCTION			
SCALE 1:500	COORDINATE SYSTEM MGA 2020 ZONE 56	DATUM AHD	
SHEET SIZE A1	PROJECT NUMBER 9470-11	DRAWING NUMBER 0507	REVISION 2


This design represents the proposed works and is subject to minor amendment during construction to accommodate site conditions, construction requirements and other relevant constraints. Works within the road reserve will be undertaken and managed in accordance with Council requirements. Driveway locations, levels and tie-ins shown are indicative and may be subject to adjustment during construction. Any required changes affecting individual properties will be coordinated with the relevant property owner

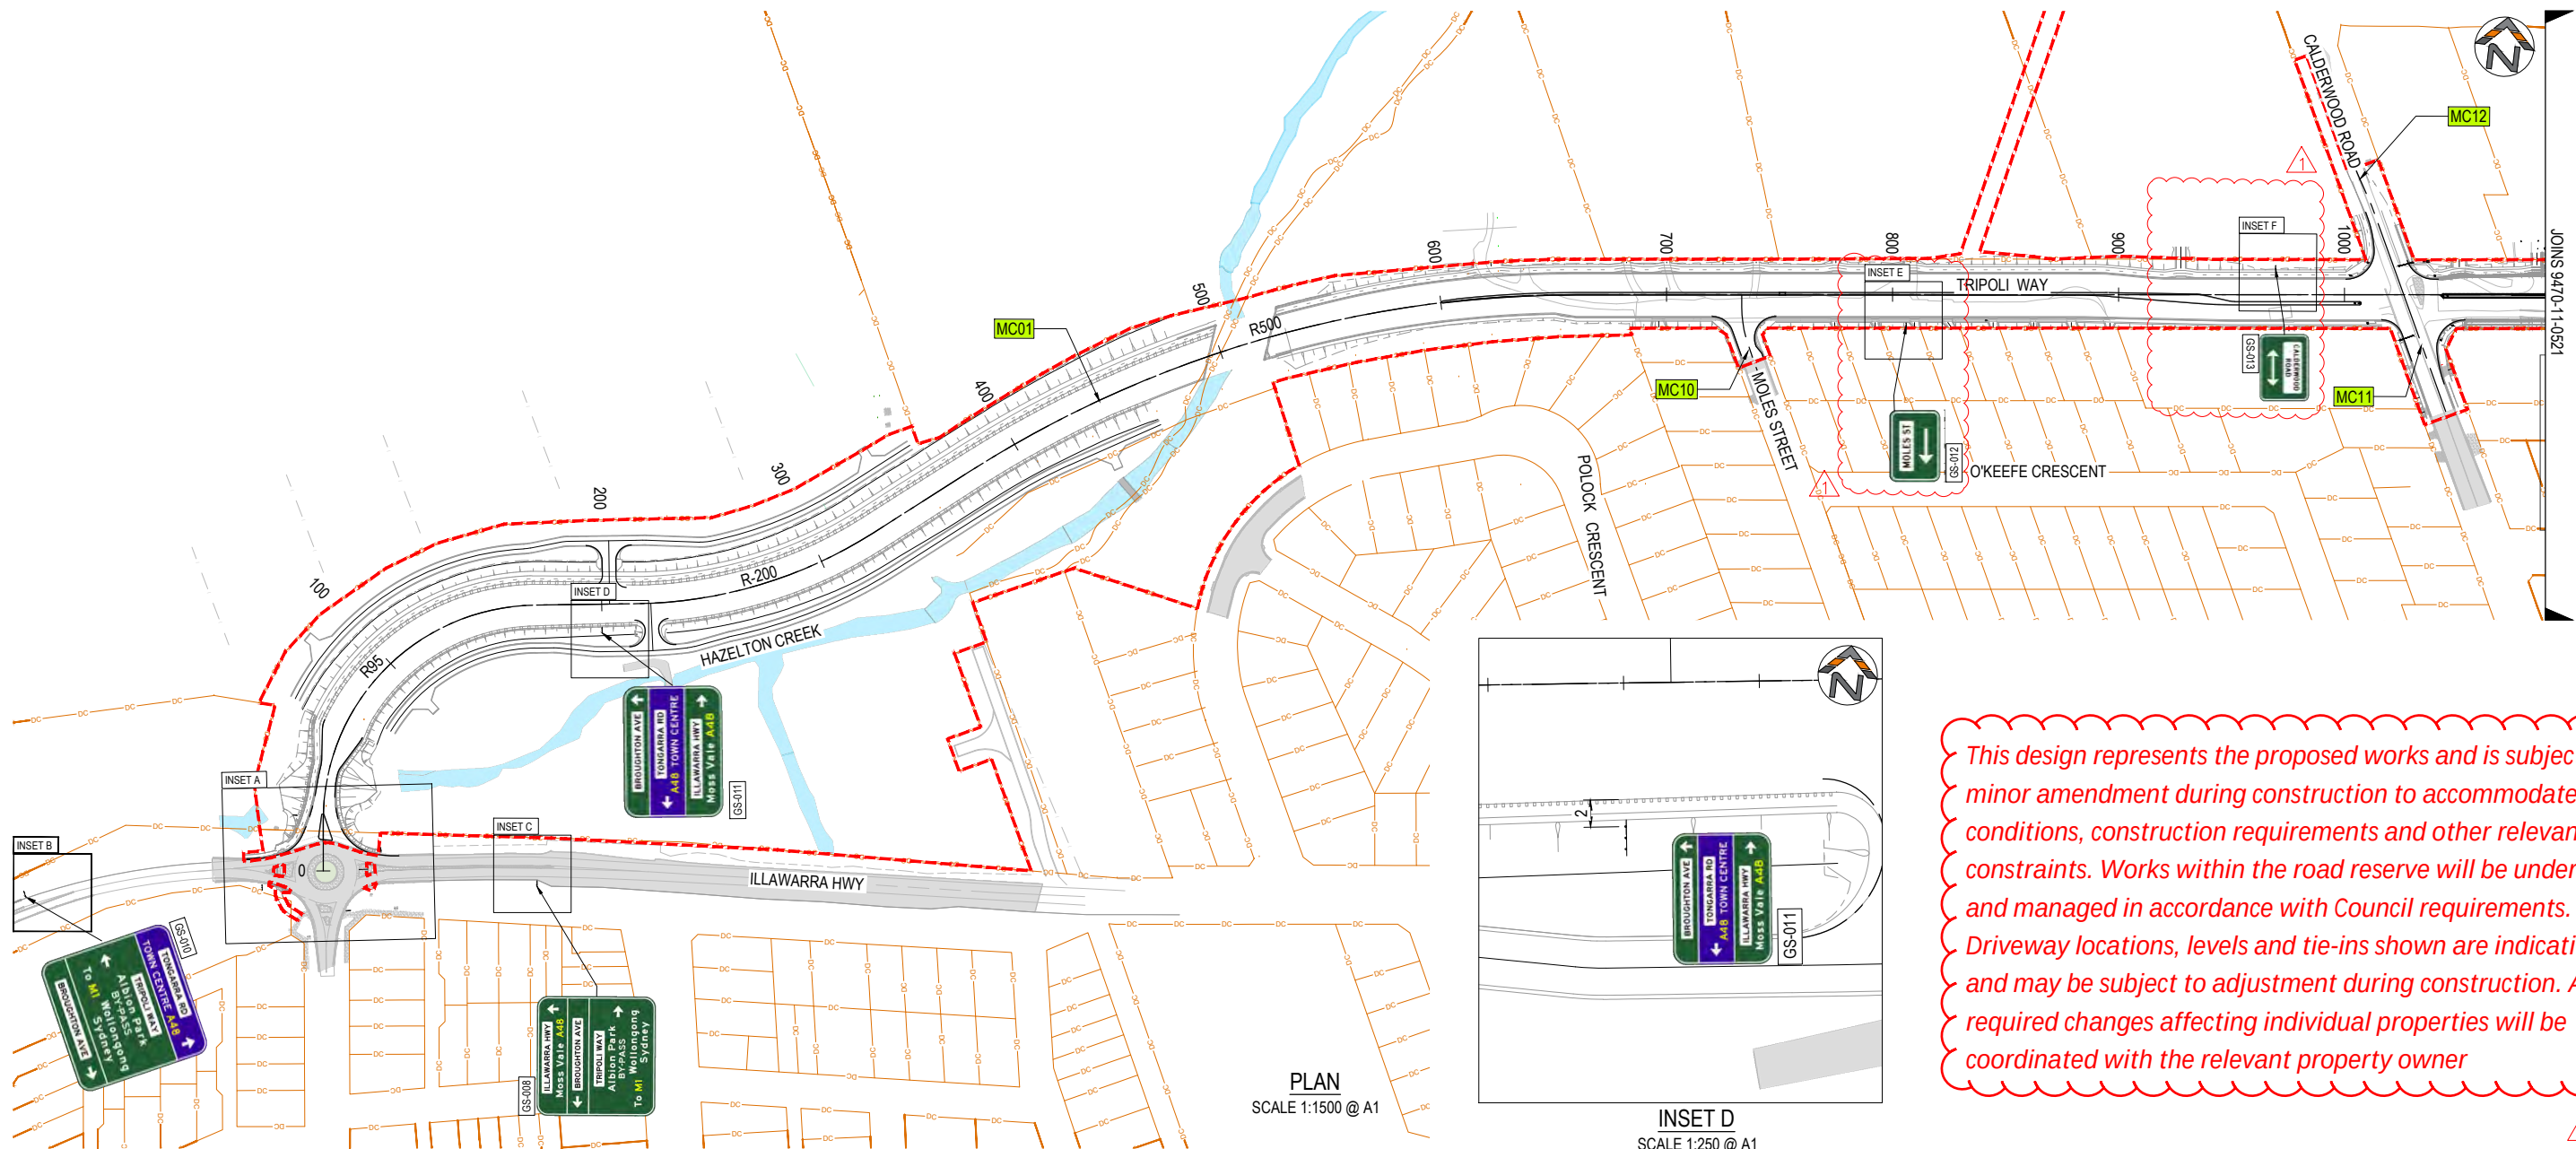

This design represents the proposed works and is subject to minor amendment during construction to accommodate site conditions, construction requirements and other relevant constraints. Works within the road reserve will be undertaken and managed in accordance with Council requirements. Driveway locations, levels and tie-ins shown are indicative and may be subject to adjustment during construction. Any required changes affecting individual properties will be coordinated with the relevant property owner

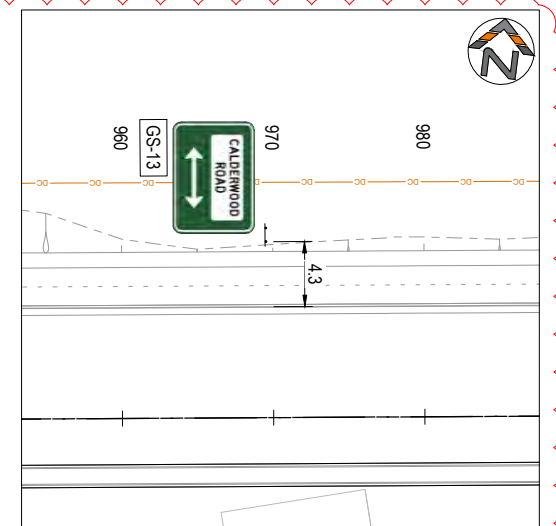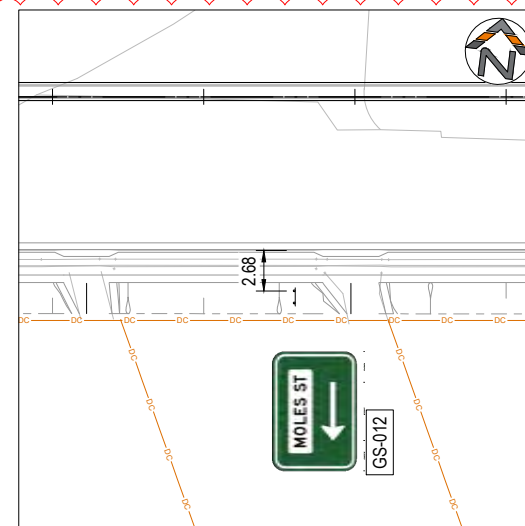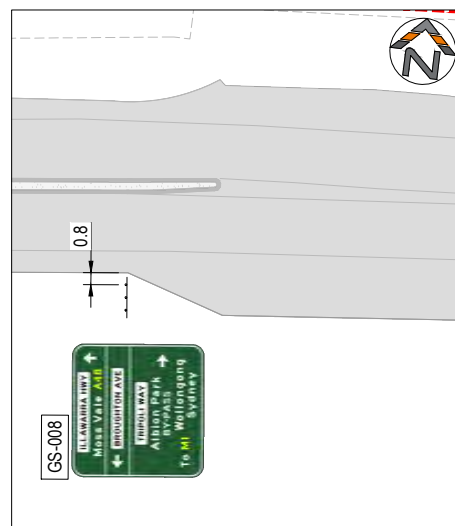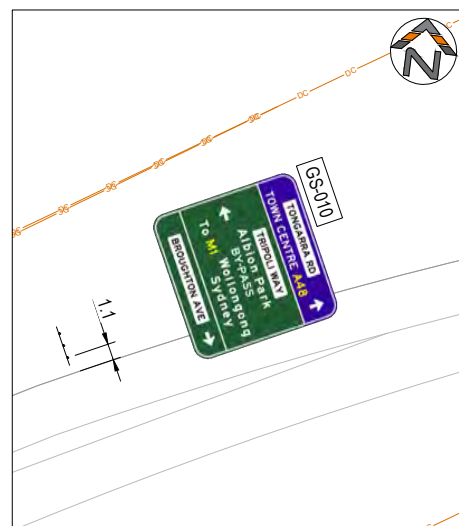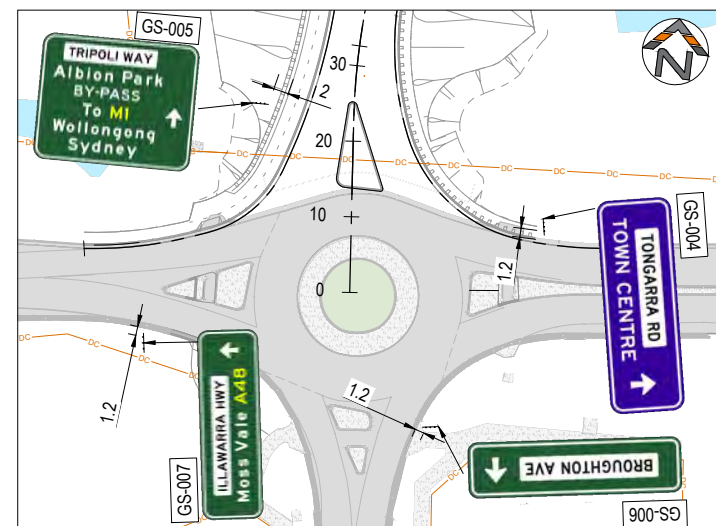

REV.	DESCRIPTION	DRAWN	DESIGNED	VERIFIED	APPROVED	DATE
2	ISSUED FOR CONSTRUCTION	LW	TTN	TTN	AN	9/06/2026
1	ISSUED FOR TENDER	LW	TTN	TTN	AN	7/05/2026
0	ISSUED FOR TENDER	LW	TTN	AN	DB	27/03/2026

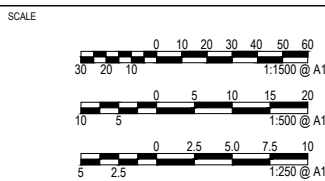

PROJECT TITLE
TRIPOLI WAY EXTENSION

TRIPOLI WAY FROM - BROUGHTON AVE
TO HAMILTON RD ALBION PARK NSW

CLIENT
SHELLHARBOUR CITY COUNCIL

DRAWING STATUS
ISSUED FOR CONSTRUCTION

SCALE
AS SHOWN

SHEET SIZE
A1

COORDINATE SYSTEM
MGA 2020 ZONE 56


DATUM
AHD

PROJECT NUMBER
9470-11


DRAWING TITLE
WAY FINDING PLAN
SHEET 01

DRAWING NUMBER
0520


REVISION
2

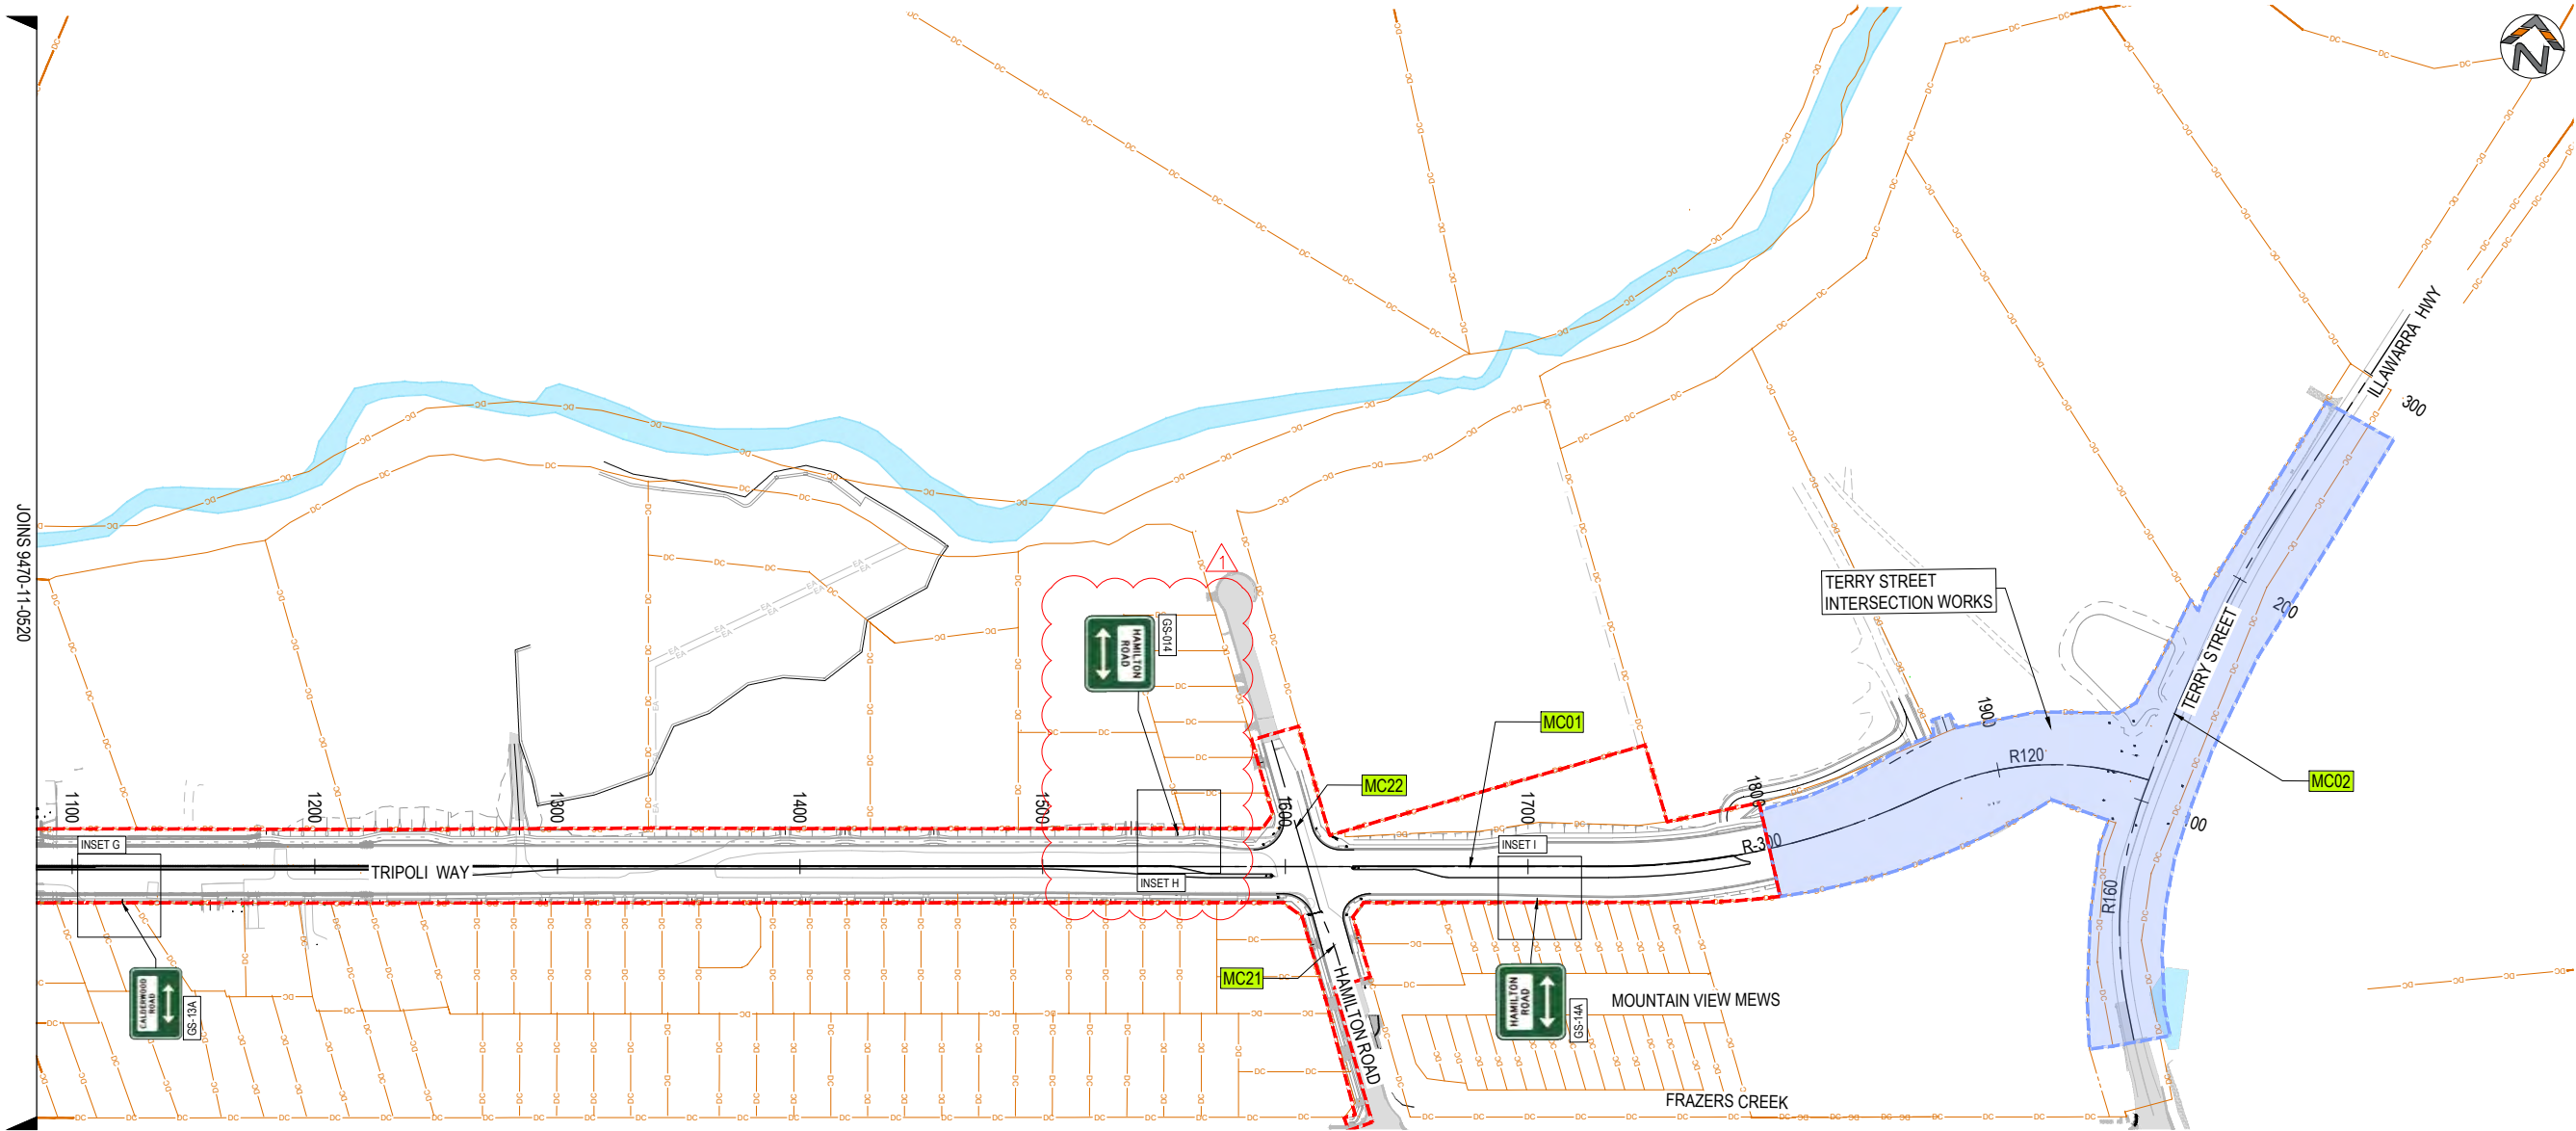


PLAN
SCALE 1:1500 @ A1

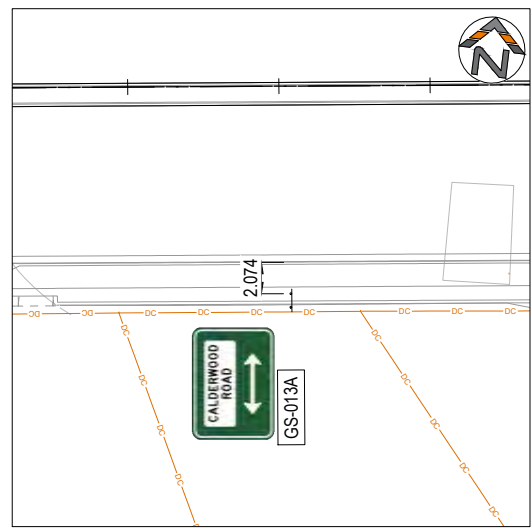

INSET G
SCALE 1:250 @ A1

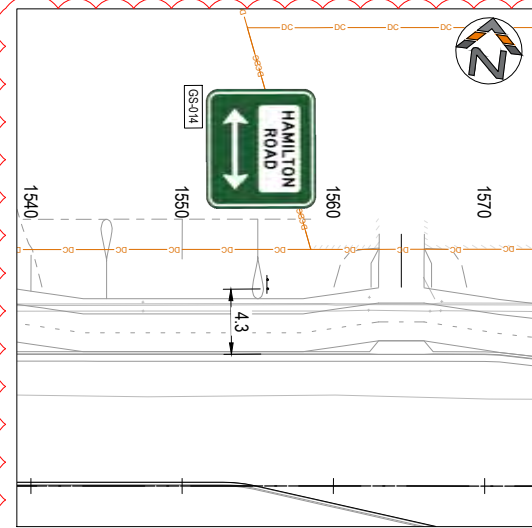

INSET H
SCALE 1:250 @ A1

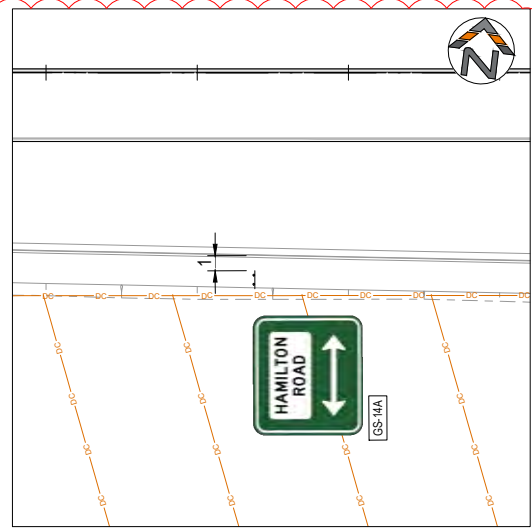

INSET I
SCALE 1:250 @ A1

This design represents the proposed works and is subject to minor amendment during construction to accommodate site conditions, construction requirements and other relevant constraints. Works within the road reserve will be undertaken and managed in accordance with Council requirements. Driveway locations, levels and tie-ins shown are indicative and may be subject to adjustment during construction. Any required changes affecting individual properties will be coordinated with the relevant property owner

REV.	DESCRIPTION	DRAWN	DESIGNED	VERIFIED	APPROVED	DATE
2	ISSUED FOR CONSTRUCTION	LW	TTN	TTN	AN	9/06/2026
1	ISSUED FOR TENDER	LW	TTN	TTN	AN	7/05/2026
0	ISSUED FOR TENDER	LW	TTN	AN	DB	27/03/2026

CLIENT




SHELLHARBOUR CITY COUNCIL

DESIGN TEAM




INDESCO
www.indesco.com.au

SCALE

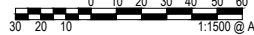

0 10 20 30 40 50 60
1:1500 @ A1

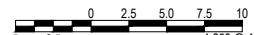

0 2.5 5.0 7.5 10
1:250 @ A1

PROJECT TITLE

TRIPOLI WAY EXTENSION

TRIPOLI WAY FROM - BROUGHTON AVE
TO HAMILTON RD ALBION PARK NSW

CLIENT

SHELLHARBOUR CITY COUNCIL

DRAWING STATUS

ISSUED FOR CONSTRUCTION

SCALE AS SHOWN

SHEET SIZE A1

COORDINATE SYSTEM MGA 2020 ZONE 56

DATUM AHD

PROJECT NUMBER 9470-11

DRAWING TITLE

WAY FINDING PLAN SHEET 02



DRAWING NUMBER 0521

REVISION 2




Legend	Font Type	Font Size
A48	FHWA Series E2000EX	160
ILLAWARRA HIGHWAY	FHWA Series D2000EX	120
Wollongong	FHWA Series Em2000EX	160
To	FHWA Series Em2000EX	160
M1	FHWA Series E2000EX	160
Sydney	FHWA Series Em2000EX	160
ILLAWARRA HIGHWAY	FHWA Series D2000EX	120
A48	FHWA Series E2000EX	160
TOWN CENTRE	FHWA Series E2000EX	140

GS-001
N.T.S

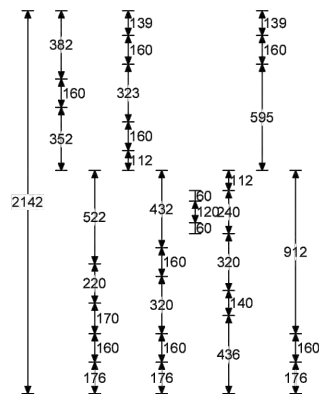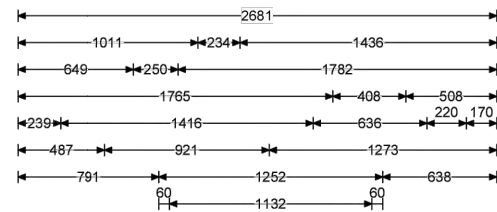


Legend	Font Type	Font Size
M1	FHWA Series E2000EX	160
To	FHWA Series Em2000EX	160
A48	FHWA Series D2000EX	160
Wollongong	FHWA Series Em2000EX	160
Sydney	FHWA Series Em2000EX	160
TRIPOLI WAY	FHWA Series E2000EX	120
Albion Park	FHWA Series Em2000EX	160
BY-PASS	FHWA Series E2000EX	140
A48	FHWA Series D2000EX	160
To	FHWA Series Em2000EX	160
Moss Vale	FHWA Series Em2000EX	160

GS-002
N.T.S

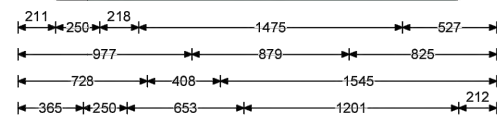


Legend	Font Type	Font Size
M1	FHWA Series E2000EX	160
To	FHWA Series Em2000EX	160
A48	FHWA Series D2000EX	160
Wollongong	FHWA Series Em2000EX	160
Sydney	FHWA Series Em2000EX	160
TRIPOLI WAY	FHWA Series E2000EX	120
Albion Park	FHWA Series Em2000EX	160
BY-PASS	FHWA Series E2000EX	140
A48	FHWA Series D2000EX	160
To	FHWA Series Em2000EX	160
Moss Vale	FHWA Series Em2000EX	160

GS-002
N.T.S

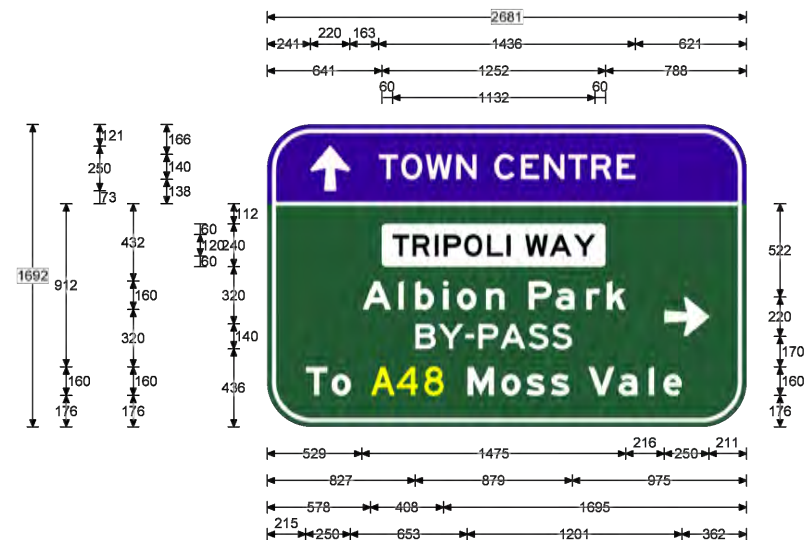


Legend	Font Type	Font Size
TOWN CENTRE	FHWA Series E2000EX	140
TRIPOLI WAY	FHWA Series E2000EX	120
Albion Park	FHWA Series Em2000EX	160
BY-PASS	FHWA Series E2000EX	140
A48	FHWA Series D2000EX	160
To	FHWA Series Em2000EX	160
Moss Vale	FHWA Series Em2000EX	160

GS-003
N.T.S

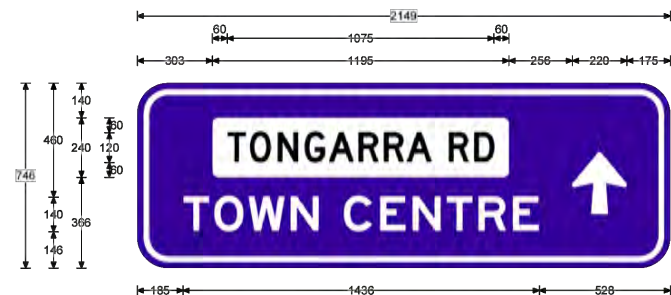

Legend	Font Type	Font Size
TONGARRA RD	FHWA Series D2000EX	120
TOWN CENTRE	FHWA Series E2000EX	140

GS-004
N.T.S

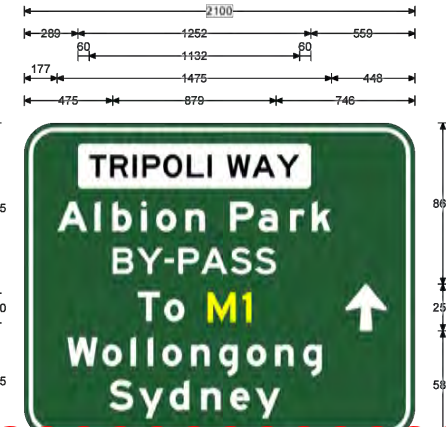

This design represents the proposed works and is subject to minor amendment during construction to accommodate site conditions, construction requirements and other relevant constraints. Works within the road reserve will be undertaken and managed in accordance with Council requirements. Driveway locations, levels and tie-ins shown are indicative and may be subject to adjustment during construction. Any required changes affecting individual properties will be coordinated with the relevant property owner

REV.	DESCRIPTION	DRAWN	DESIGNED	VERIFIED	APPROVED	DATE
2	ISSUED FOR CONSTRUCTION	LW	TTN	TTN	AN	9/06/2026
1	ISSUED FOR TENDER	LW	TTN	TTN	AN	7/05/2026
0	ISSUED FOR TENDER	LW	TTN	AN	DB	27/03/2026




PROJECT TITLE
TRIPOLI WAY EXTENSION

TRIPOLI WAY FROM - BROUGHTON AVE
TO HAMILTON RD ALBION PARK NSW


CLIENT SHELLHARBOUR CITY COUNCIL		
DRAWING STATUS ISSUED FOR CONSTRUCTION		
SCALE NTS	COORDINATE SYSTEM MGA 2020 ZONE 56	DATUM AHD
SHEET SIZE A1	PROJECT NUMBER 9470-11	DRAWING NUMBER 0522

DRAWING TITLE WAY FINDING DETAIL SHEET 01	
REVISION 2	

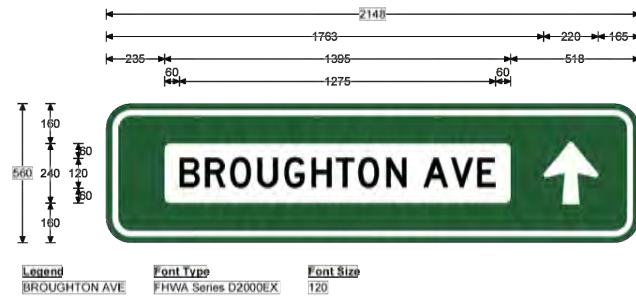


Legend
BROUGHTON AVE
Font Type
FHWA Series D2000EX
Font Size
120

GS-006
N.T.S

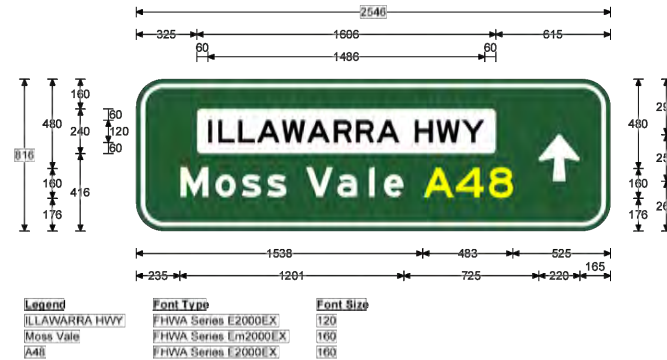


Legend
ILLAWARRA HWY
Moss Vale
A48
Font Type
FHWA Series E2000EX
FHWA Series Em2000EX
FHWA Series E2000EX
Font Size
120
160
160

GS-007
N.T.S

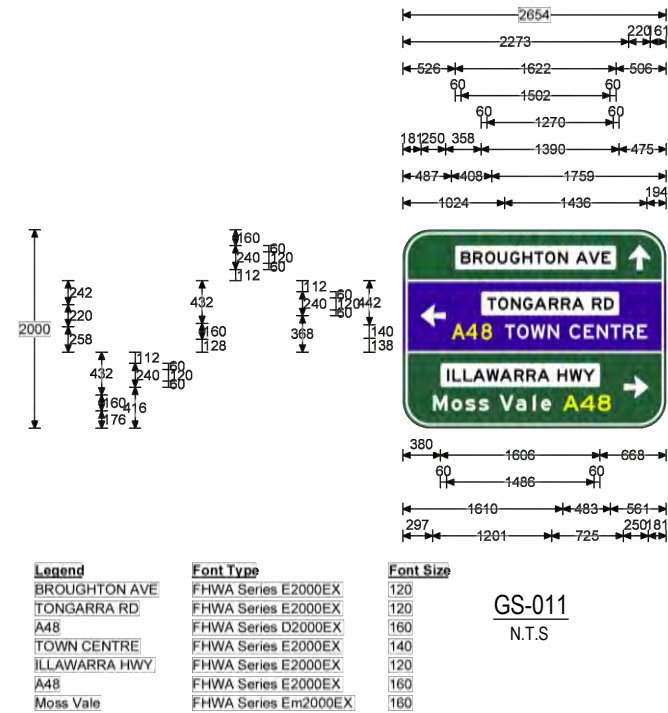


Legend
BROUGHTON AVE
TONGARRA RD
A48
TOWN CENTRE
ILLAWARRA HWY
A48
Moss Vale
Font Type
FHWA Series E2000EX
FHWA Series E2000EX
FHWA Series D2000EX
FHWA Series E2000EX
FHWA Series E2000EX
FHWA Series E2000EX
FHWA Series Em2000EX
Font Size
120
120
160
140
120
160
160

GS-011
N.T.S

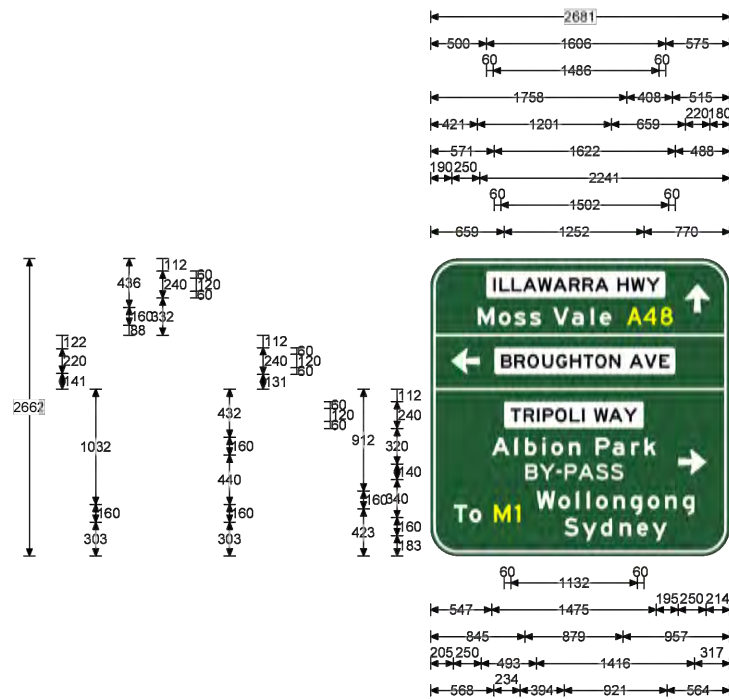


Legend
ILLAWARRA HWY
A48
Moss Vale
BROUGHTON AVE
TRIPOLI WAY
Albion Park
BY-PASS
Wollongong
M1
To
Sydney
Font Type
FHWA Series E2000EX
FHWA Series D2000EX
FHWA Series Em2000EX
FHWA Series E2000EX
FHWA Series E2000EX
FHWA Series E2000EX
FHWA Series E2000EX
FHWA Series E2000EX
FHWA Series E2000EX
FHWA Series Em2000EX
Font Size
120
160
160
120
120
160
140
160
160
160
160

GS-008
N.T.S

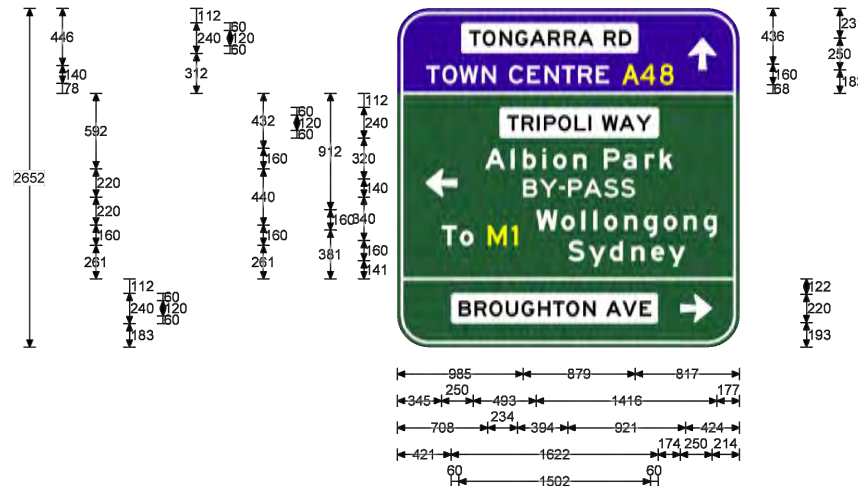

Legend
TONGARRA RD
A48
TOWN CENTRE
TRIPOLI WAY
Albion Park
BY-PASS
Wollongong
M1
To
Sydney
BROUGHTON AVE
Font Type
FHWA Series E2000EX
FHWA Series D2000EX
FHWA Series E2000EX
FHWA Series E2000EX
FHWA Series Em2000EX
FHWA Series E2000EX
FHWA Series Em2000EX
FHWA Series E2000EX
FHWA Series Em2000EX
FHWA Series E2000EX
Font Size
120
160
140
120
160
140
160
160
160
160
160

GS-010
N.T.S

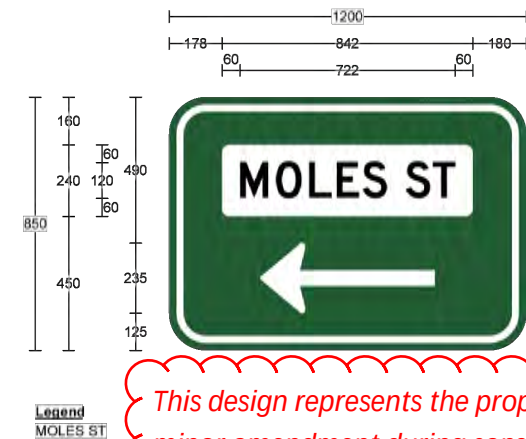

Legend
MOLES ST

This design represents the proposed works and is subject to minor amendment during construction to accommodate site conditions, construction requirements and other relevant constraints. Works within the road reserve will be undertaken and managed in accordance with Council requirements. Driveway locations, levels and tie-ins shown are indicative and may be subject to adjustment during construction. Any required changes affecting individual properties will be coordinated with the relevant property owner






REV.	DESCRIPTION	DRAWN	DESIGNED	VERIFIED	APPROVED	DATE
2	ISSUED FOR CONSTRUCTION	LW	TTN	TTN	AN	9/06/2026
1	ISSUED FOR TENDER	LW	TTN	TTN	AN	7/05/2026
0	ISSUED FOR TENDER	LW	TTN	AN	DB	27/03/2026



PROJECT TITLE
TRIPOLI WAY EXTENSION
TRIPOLI WAY FROM - BROUGHTON AVE
TO HAMILTON RD ALBION PARK NSW

CLIENT SHELLHARBOUR CITY COUNCIL	DRAWING STATUS ISSUED FOR CONSTRUCTION	SCALE NTS	COORDINATE SYSTEM MGA 2020 ZONE 56	DATUM AHD
SHEET SIZE A1	PROJECT NUMBER 9470-11	DRAWING NUMBER 0523	REVISION 2	

DRAWING TITLE
WAY FINDING DETAIL
SHEET 02

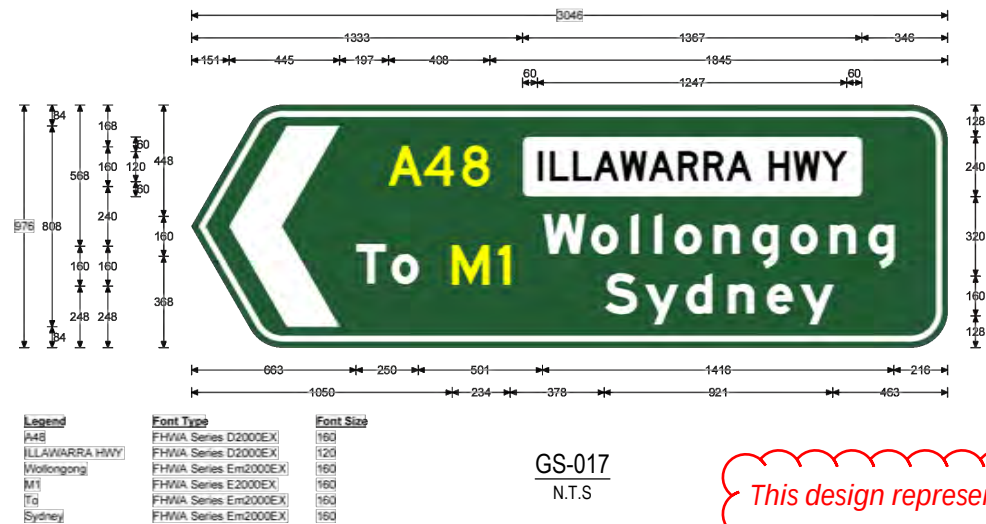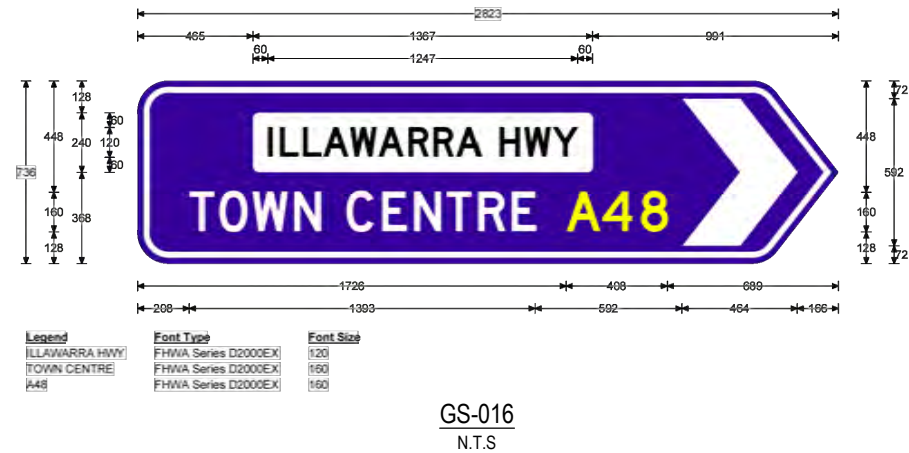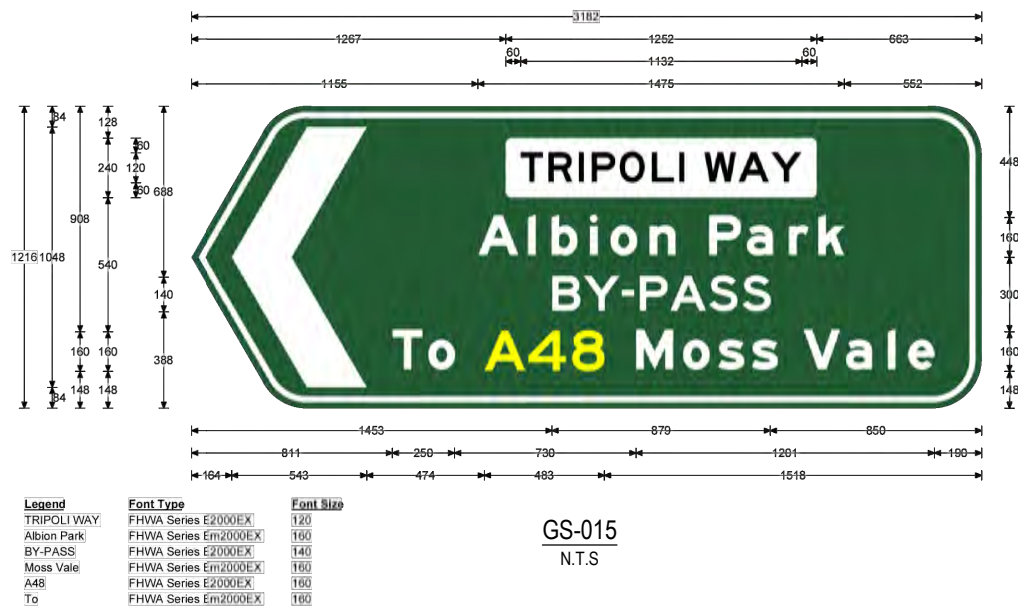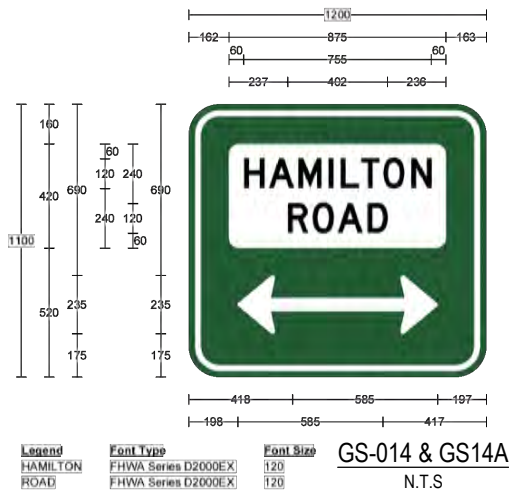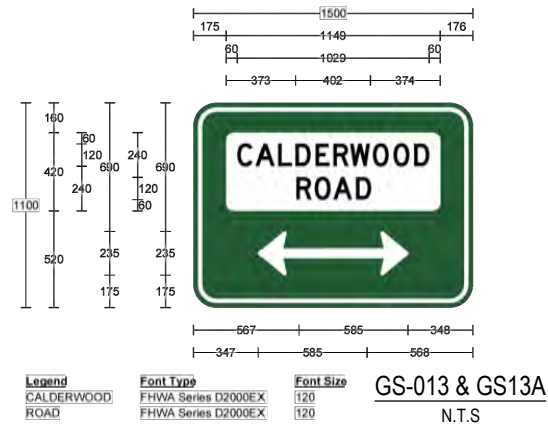

This design represents the proposed works and is subject to minor amendment during construction to accommodate site conditions, construction requirements and other relevant constraints. Works within the road reserve will be undertaken and managed in accordance with Council requirements. Driveway locations, levels and tie-ins shown are indicative and may be subject to adjustment during construction. Any required changes affecting individual properties will be coordinated with the relevant property owner

REV.	DESCRIPTION	DRAWN	DESIGNED	VERIFIED	APPROVED	DATE
2	ISSUED FOR CONSTRUCTION	LW	TTN	TTN	AN	9/06/2026
1	ISSUED FOR TENDER	LW	TTN	TTN	AN	7/05/2026
0	ISSUED FOR TENDER	LW	TTN	AN	DB	27/03/2026




PROJECT TITLE
TRIPOLI WAY EXTENSION

TRIPOLI WAY FROM - BROUGHTON AVE
TO HAMILTON RD ALBION PARK NSW

CLIENT SHELLHARBOUR CITY COUNCIL	DRAWING TITLE WAY FINDING DETAIL SHEET 03
DRAWING STATUS ISSUED FOR CONSTRUCTION	
SCALE NTS	COORDINATE SYSTEM MGA 2020 ZONE 56
SHEET SIZE A1	DATUM AHD
PROJECT NUMBER 9470-11	DRAWING NUMBER 0524
	REVISION 2

GUIDE SIGNAGE SCHEDULE																					
SIGN NUMBER	DRG NUMBER	CONTROL LINE	CHAINAGE	ROAD OFFSET	SIGN DESCRIPTION	DIRECTION	TREATMENT	PLATE				No. OF POSTS	OFFSET TO SIGN FACE (m)	POST SPACING	POST SIZE			FOOTING		STRUCTURE SUPPORT TYPE	REMARKS
								WIDTH (m)	HEIGHT (m)	AREA (m2)	HEIGHT				DIA	THICK	GRADE	WIDTH (m)	DEPTH (m)		
GS-004		MC01	9.634	7.2	GUIDESIGN	WEST BOUND	GALVANISED	2.1	0.7	1.6	2.1	2	0.43	1.29	60.30	3.60	350	0.60	0.90	POST	
GS-005		MC01	24.432	-11.6	GUIDESIGN	EAST BOUND	FRANGIBLE	2.1	1.7	3.6	2.1	2	0.42	1.27	76.10	3.20	350	0.60	1.00	POST	
GS-006		MC01		8.8	GUIDESIGN	WEST BOUND	GALVANISED	2.1	0.6	1.2	2.1	2	0.43	1.29	60.30	2.30	350	0.45	0.90	POST	
GS-007		MC01		-7.2	GUIDESIGN	EAST BOUND	GALVANISED	2.5	0.8	2.1	2.5	2	0.51	1.53	60.30	4.50	250	0.60	1.00	POST	
GS-008				6.3	GUIDESIGN	WEST BOUND	FRANGIBLE	2.7	2.7	7.1	2.7	2	0.53	1.62	114.30	5.40	250	0.60	1.40	POST	ILLAWARRA HWY
GS-009		MC01	969.493	N/A	GUIDESIGN	WEST BOUND	GALVANISED	2.2	0.5	1.1	2.2	2	0.44	1.35	60.30	2.30	350	0.45	0.90	POST	
GS-010				-4.7	GUIDESIGN	EAST BOUND	FRANGIBLE	2.7	2.7	7.1	2.7	2	0.53	1.62	114.30	5.40	250	0.60	1.40	POST	ILLAWARRA HWY
GS-011		MC01	200.057	10.1	GUIDESIGN	WEST BOUND	FRANGIBLE	2.7	2.0	5.3	2.7	2	0.53	1.60	101.60	5.00	250	0.60	1.40	POST	
GS-012		MC01	818.91	12.6	GUIDESIGN	WEST BOUND	GALVANISED	1.2	0.9	1.0	1.2	2	0.24	0.72	60.30	2.30	350	0.30	0.70	POST	
GS-013		MC01	919.861	-13.4	GUIDESIGN	EAST BOUND	GALVANISED	1.5	1.1	1.7	1.5	2	0.30	0.90	60.30	2.90	350	0.45	0.90	POST	
GS-13A		MC01	1120.78	12.7	GUIDESIGN	WEST BOUND	GALVANISED	1.5	1.1	1.7	1.5	2	0.30	0.90	60.30	2.90	350	0.45	0.90	POST	
GS-014		MC01	1519.493	-12.7	GUIDESIGN	EAST BOUND	GALVANISED	1.2	1.1	1.3	1.2	2	0.24	0.72	60.30	2.30	350	0.30	0.70	POST	

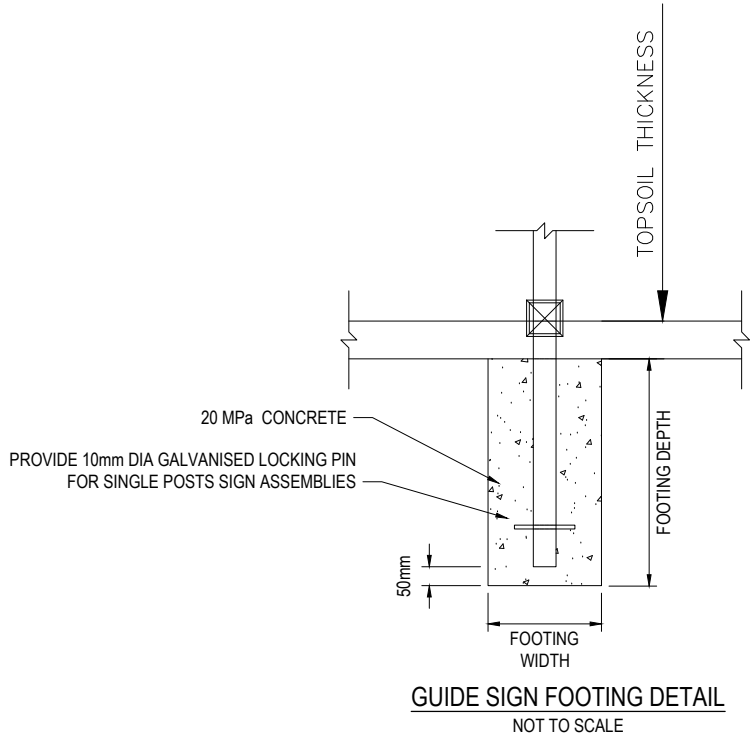


CERTIFICATION - FOR INFORMATION ONLY

GUIDE SIGN FOOTINGS HAVE BEEN DESIGNED IN ACCORDANCE WITH GEOTECHNICAL FACTUAL REPORT PREPARED BY SMEC DATED 11/09/2025 USING THE FOLLOWING PARAMETERS:

- FRICTION ANGLE = 270
- COHESION = 5 KPA
- UNIT WEIGHT = 17 KN/M3
- WIND LOADING HAS BEEN DETERMINED IN ACCORDANCE WITH AS 1170.2

This design represents the proposed works and is subject to minor amendment during construction to accommodate site conditions, construction requirements and other relevant constraints. Works within the road reserve will be undertaken and managed in accordance with Council requirements. Driveway locations, levels and tie-ins shown are indicative and may be subject to adjustment during construction. Any required changes affecting individual properties will be coordinated with the relevant property owner

REV.	DESCRIPTION	DRAWN	DESIGNED	VERIFIED	APPROVED	DATE	CLIENT	DESIGN TEAM	SCALE	PROJECT TITLE	CLIENT	DRAWING STATUS			DRAWING TITLE
										TRIPOLI WAY EXTENSION	SHELLHARBOUR CITY COUNCIL	ISSUED FOR CONSTRUCTION			GUIDE SIGN SCHEDULE
2	ISSUED FOR CONSTRUCTION	LW	TTN	TTN	AN	9/06/2026				TRIPOLI WAY FROM - BROUGHTON AVE TO HAMILTON RD ALBION PARK NSW	SCALE -	COORDINATE SYSTEM MGA 2020 ZONE 56	DATUM AHD		
1	ISSUED FOR TENDER	LW	TTN	TTN	AN	7/05/2026					SHEET SIZE A1	PROJECT NUMBER 9470-11	DRAWING NUMBER 0525	REVISION 2	
0	ISSUED FOR TENDER	LW	TTN	AN	DB	27/03/2026									

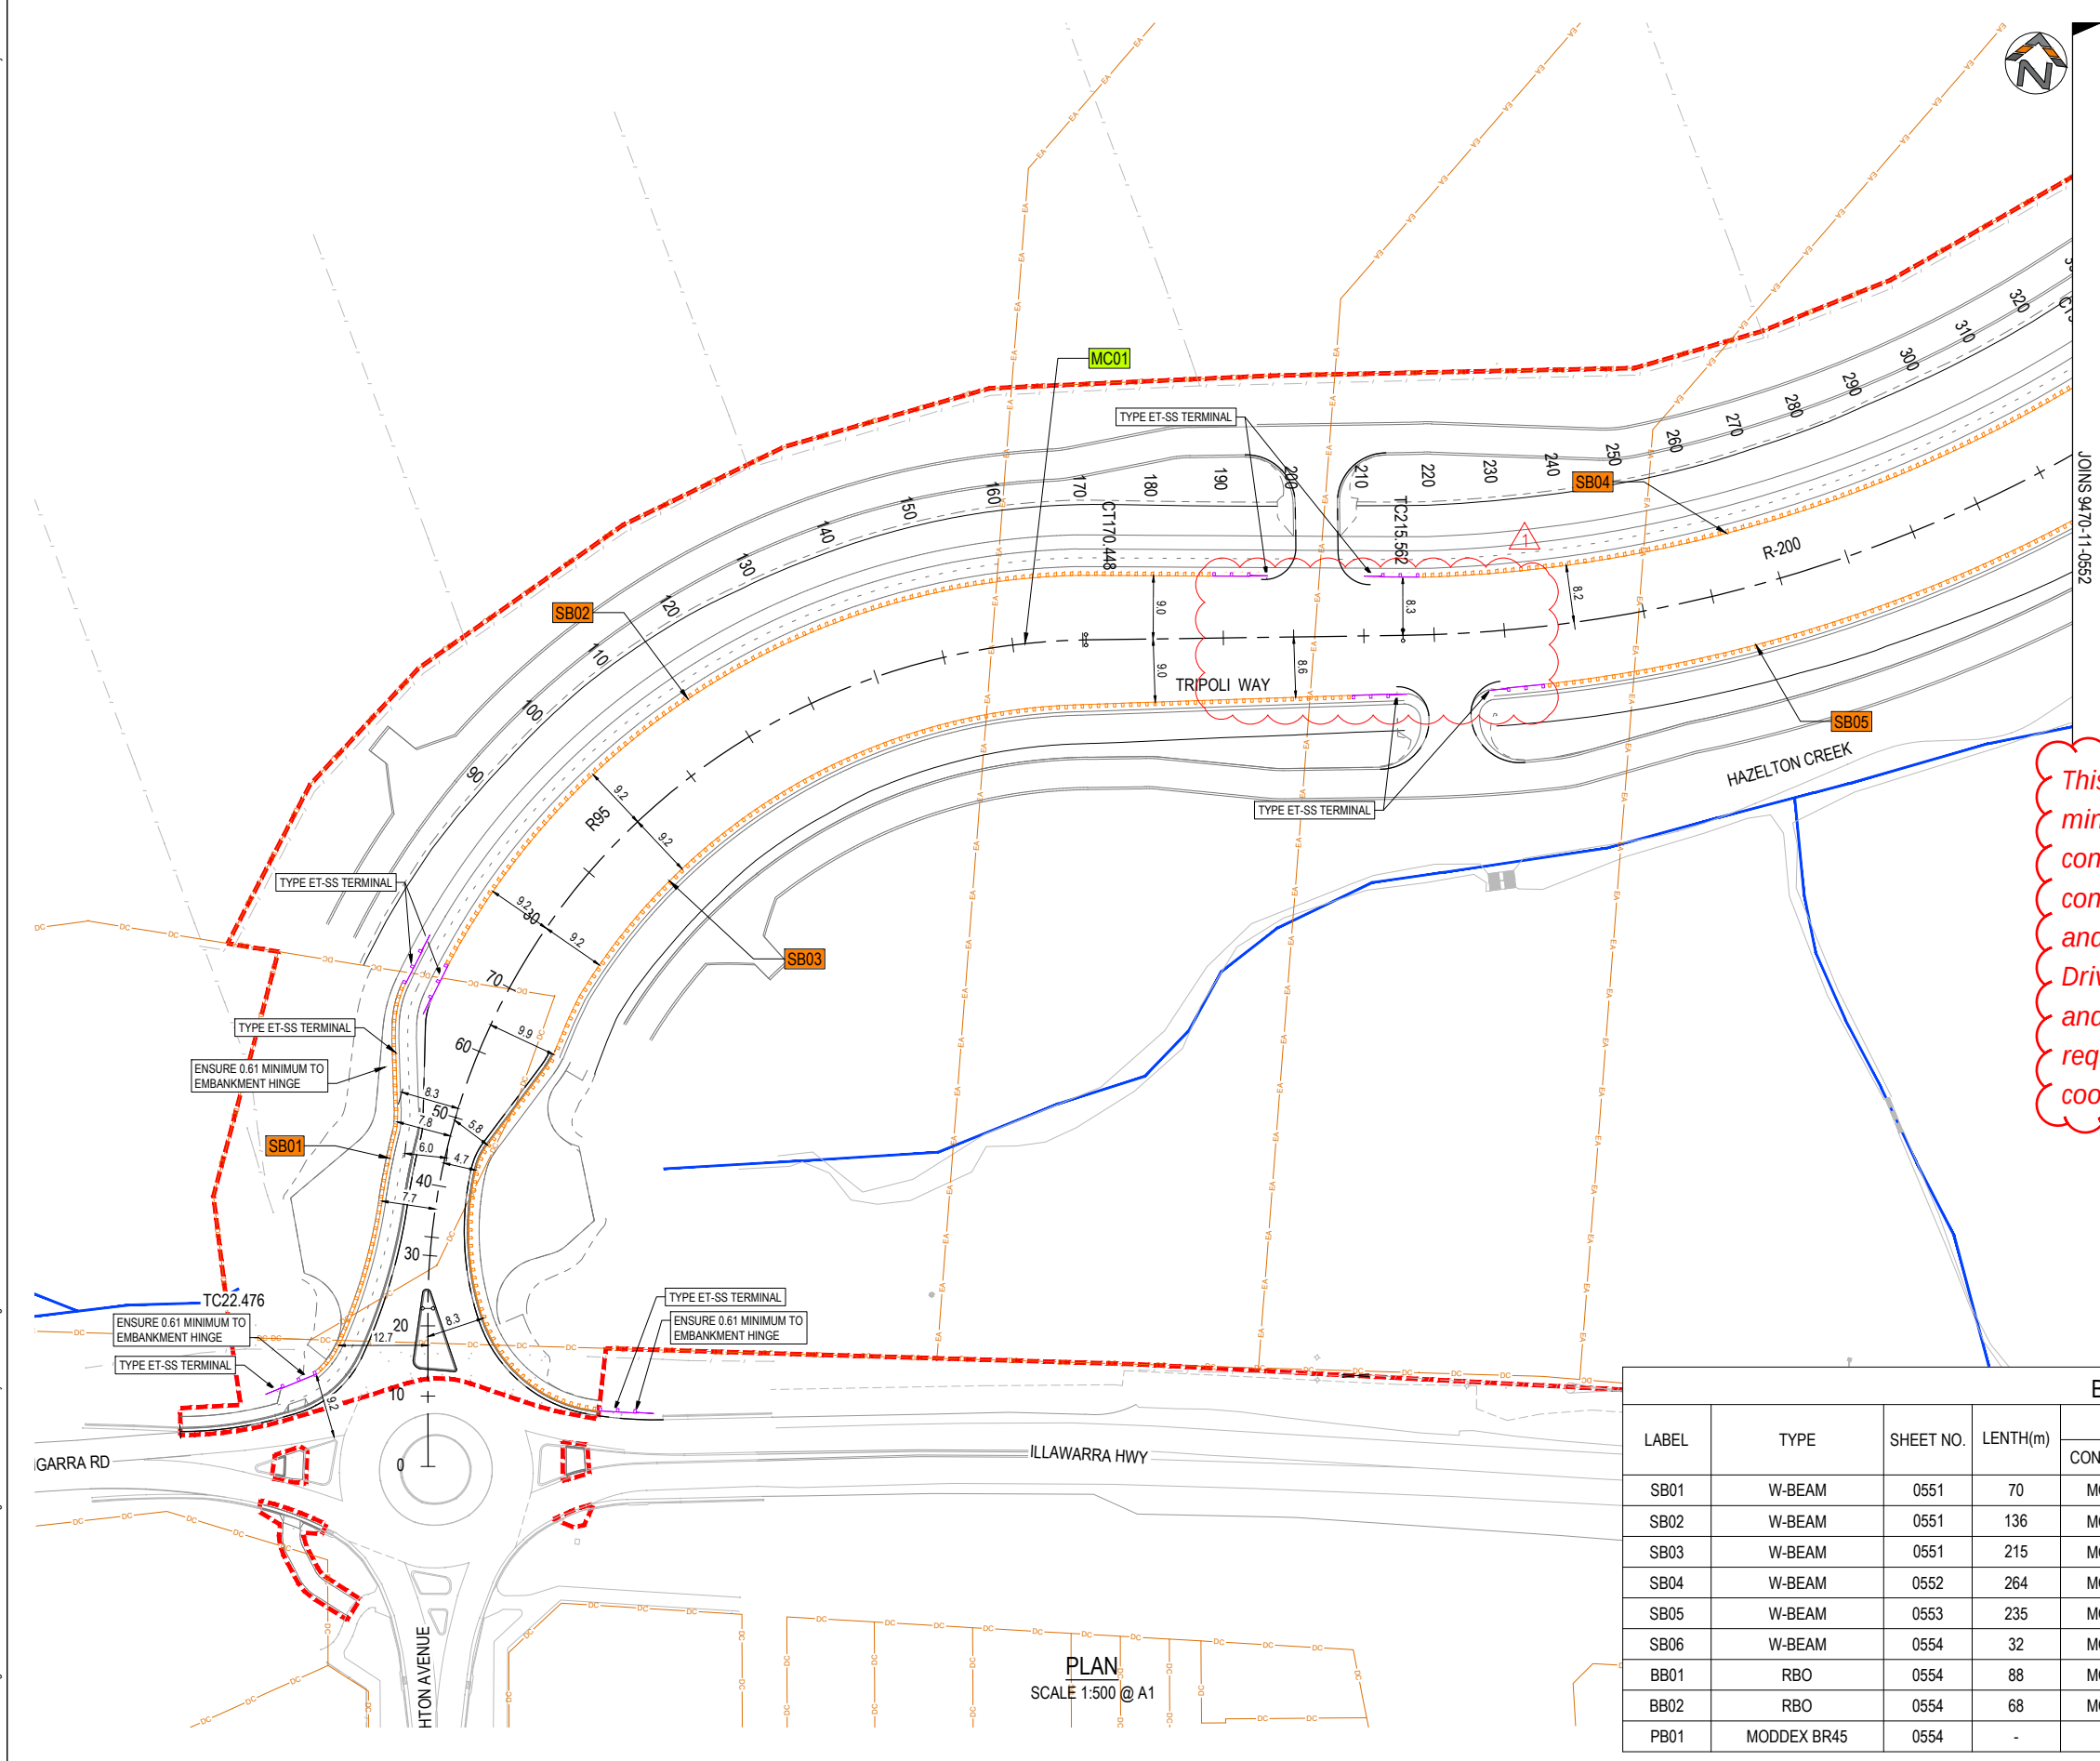

PLAN
SCALE 1:500 @ A1

LEGEND

- MC10 CONTROL ALIGNMENT LABEL
- CONTROL ALIGNMENT
- DC CADASTRAL BOUNDARY
- SB01 SAFETY BARRIER LABEL
- W-BEAM SAFETY BARRIER
- ET-SS TERMINAL

NOTES

1. REFER TO 9470-11-0003 FOR GENERAL NOTES AND LEGEND

This design represents the proposed works and is subject to minor amendment during construction to accommodate site conditions, construction requirements and other relevant constraints. Works within the road reserve will be undertaken and managed in accordance with Council requirements. Driveway locations, levels and tie-ins shown are indicative and may be subject to adjustment during construction. Any required changes affecting individual properties will be coordinated with the relevant property owner

BARRIER SCHEDULE									
LABEL	TYPE	SHEET NO.	LENTH(m)	START			END		
				CONTROL	CHANAGE	TERMINAL/TRANSITION	CONTROL	CHANAGE	TERMINAL/TRANSITION
SB01	W-BEAM	0551	70	MC01	0	ET-SS	MC01	70	ET-SS
SB02	W-BEAM	0551	136	MC01	60	ET-SS	MC01	196	ET-SS
SB03	W-BEAM	0551	215	MC01	0	ET-SS	MC01	215	ET-SS
SB04	W-BEAM	0552	264	MC01	210	ET-SS	MC01	474	RBO TERMINAL
SB05	W-BEAM	0553	235	MC01	227	RBO TERMINAL	MC01	462	RBO TERMINAL
SB06	W-BEAM	0554	32	MC01	530	ET-SS	MC01	562	ET-SS
BB01	RBO	0554	88	MC01	474	RBO TERMINAL	MC01	562	RBO TERMINAL
BB02	RBO	0554	68	MC01	462	RBO TERMINAL	MC01	530	RBO TERMINAL
PB01	MODEX BR45	0554	-	-	-	REFER DRG. S100	-	-	REFER DRG. S100

REV.	DESCRIPTION	DRAWN	DESIGNED	VERIFIED	APPROVED	DATE
2	ISSUED FOR CONSTRUCTION	LW	TTN	TTN	AN	9/06/2026
1	ISSUED FOR TENDER	LW	TTN	TTN	AN	7/05/2026
0	ISSUED FOR TENDER	LW	TTN	AN	DB	27/03/2026

DESIGN TEAM

www.indesco.com.au

SCALE

PROJECT TITLE

TRIPOLI WAY EXTENSION

TRIPOLI WAY FROM - BROUGHTON AVE TO HAMILTON RD ALBION PARK NSW

CLIENT

SHELLHARBOUR CITY COUNCIL

DRAWING STATUS

ISSUED FOR CONSTRUCTION


SCALE	COORDINATE SYSTEM	DATUM
1:500	MGA 2020 ZONE 56	AHD

SHEET SIZE	PROJECT NUMBER
A1	9470-11

DRAWING TITLE

SAFETY BARRIER PLAN SHEET 01

DRAWING NUMBER	REVISION
0551	2

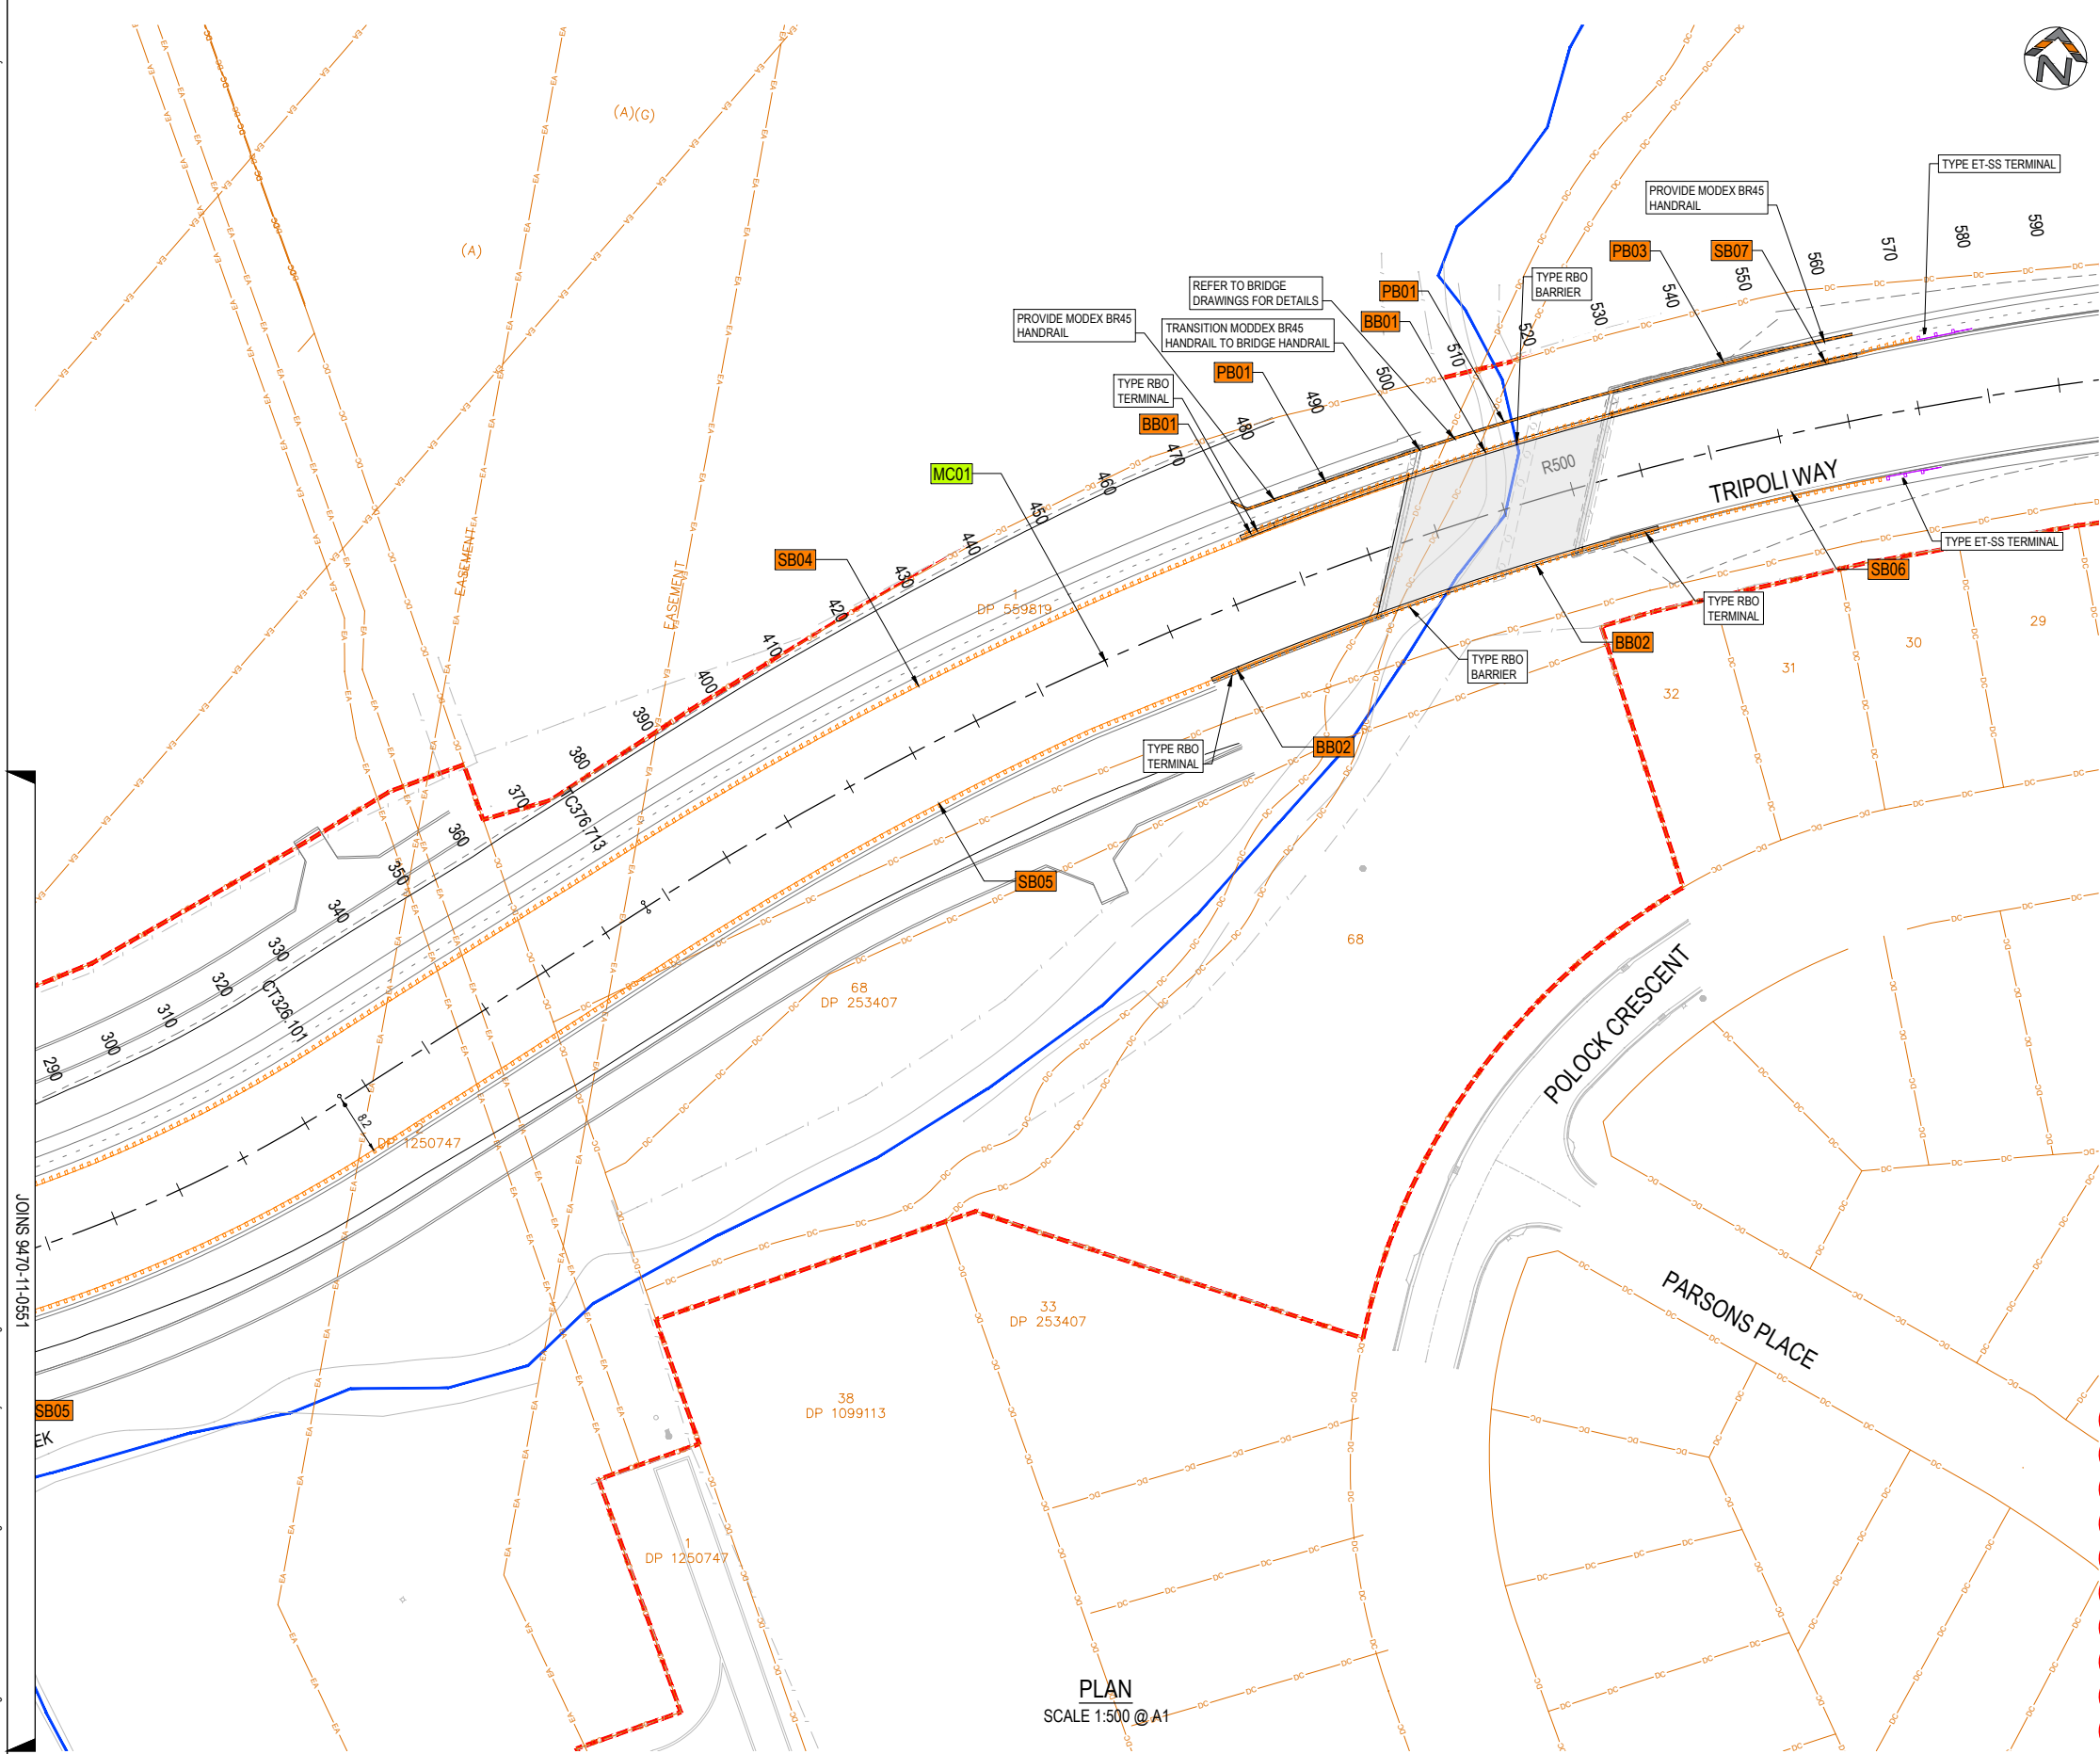

LEGEND

MC10

CONTROL ALIGNMENT LABEL

CONTROL ALIGNMENT

CADASTRAL BOUNDARY

SB01

SAFETY BARRIER LABEL

W-BEAM SAFETY BARRIER

ET-SS TERMINAL

NOTES

1.

REFER TO 9470-11-0003 FOR GENERAL NOTES AND LEGEND

This design represents the proposed works and is subject to minor amendment during construction to accommodate site conditions, construction requirements and other relevant constraints. Works within the road reserve will be undertaken and managed in accordance with Council requirements. Driveway locations, levels and tie-ins shown are indicative and may be subject to adjustment during construction. Any required changes affecting individual properties will be coordinated with the relevant property owner

REV.	DESCRIPTION	DRAWN	DESIGNED	VERIFIED	APPROVED	DATE	CLIENT	DESIGN TEAM	SCALE	PROJECT TITLE	CLIENT	DRAWING STATUS	DRAWING TITLE						
							 Shellharbour CITY COUNCIL	 www.indesco.com.au		TRIPOLI WAY EXTENSION	SHELLHARBOUR CITY COUNCIL	ISSUED FOR CONSTRUCTION	SAFETY BARRIER PLAN SHEET 02						
2	ISSUED FOR CONSTRUCTION	LW	TTN	TTN	AN	9/06/2026				TRIPOLI WAY FROM - BROUGHTON AVE TO HAMILTON RD ALBION PARK NSW	SCALE 1:500	COORDINATE SYSTEM MGA 2020 ZONE 56	DATUM AHD	DRAWING NUMBER 0552	REVISION 2				
1	ISSUED FOR TENDER	LW	TTN	TTN	AN	7/05/2026													
0	ISSUED FOR TENDER	LW	TTN	AN	DB	27/03/2026													