




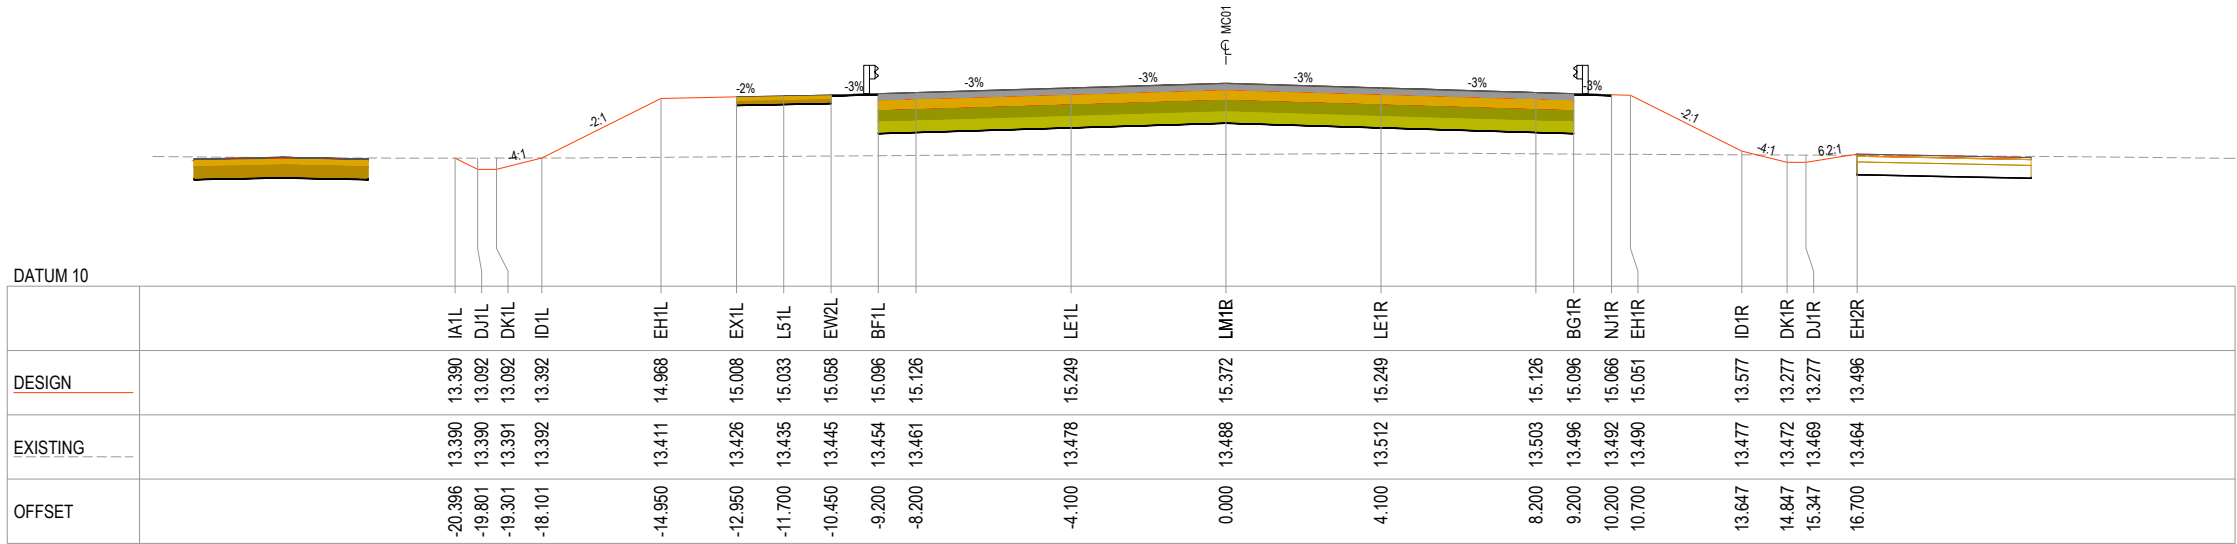

CH 80.000

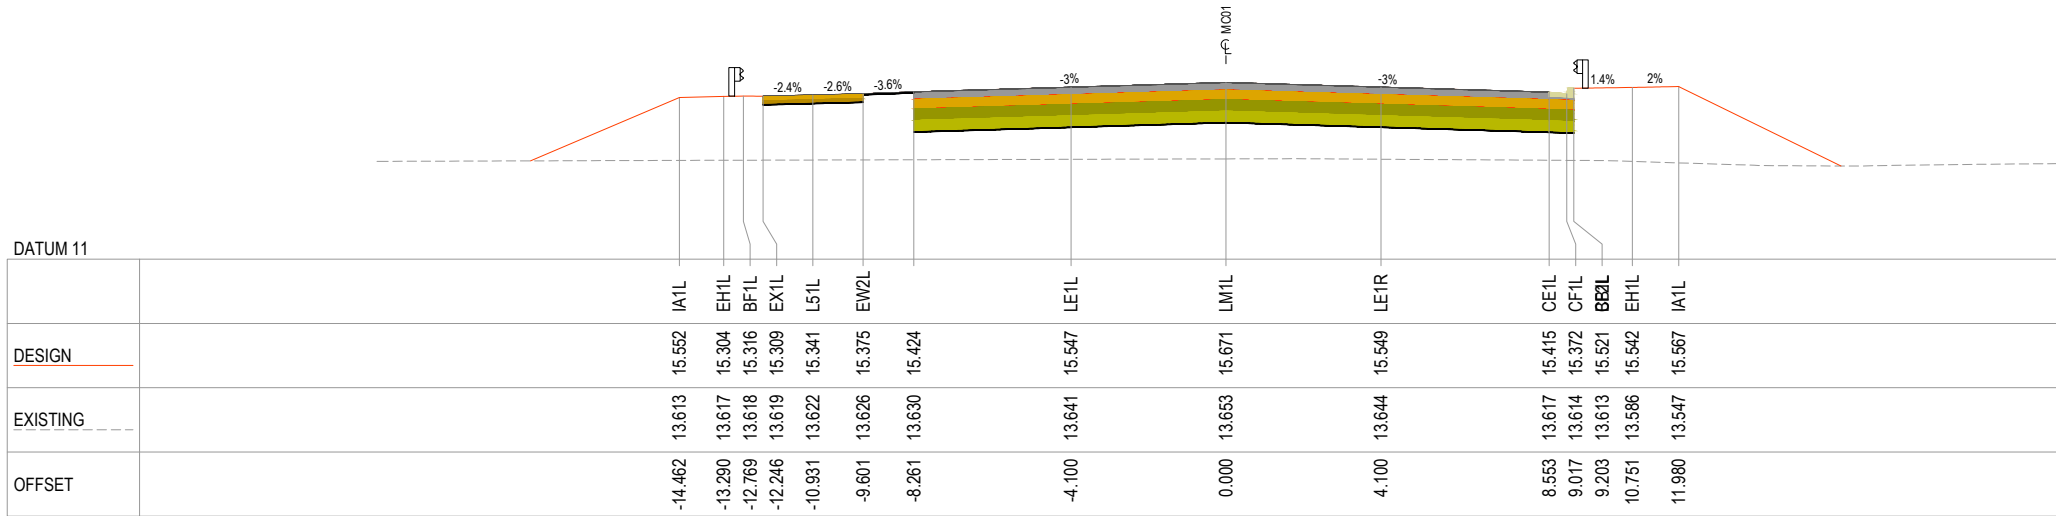

CH 60.000

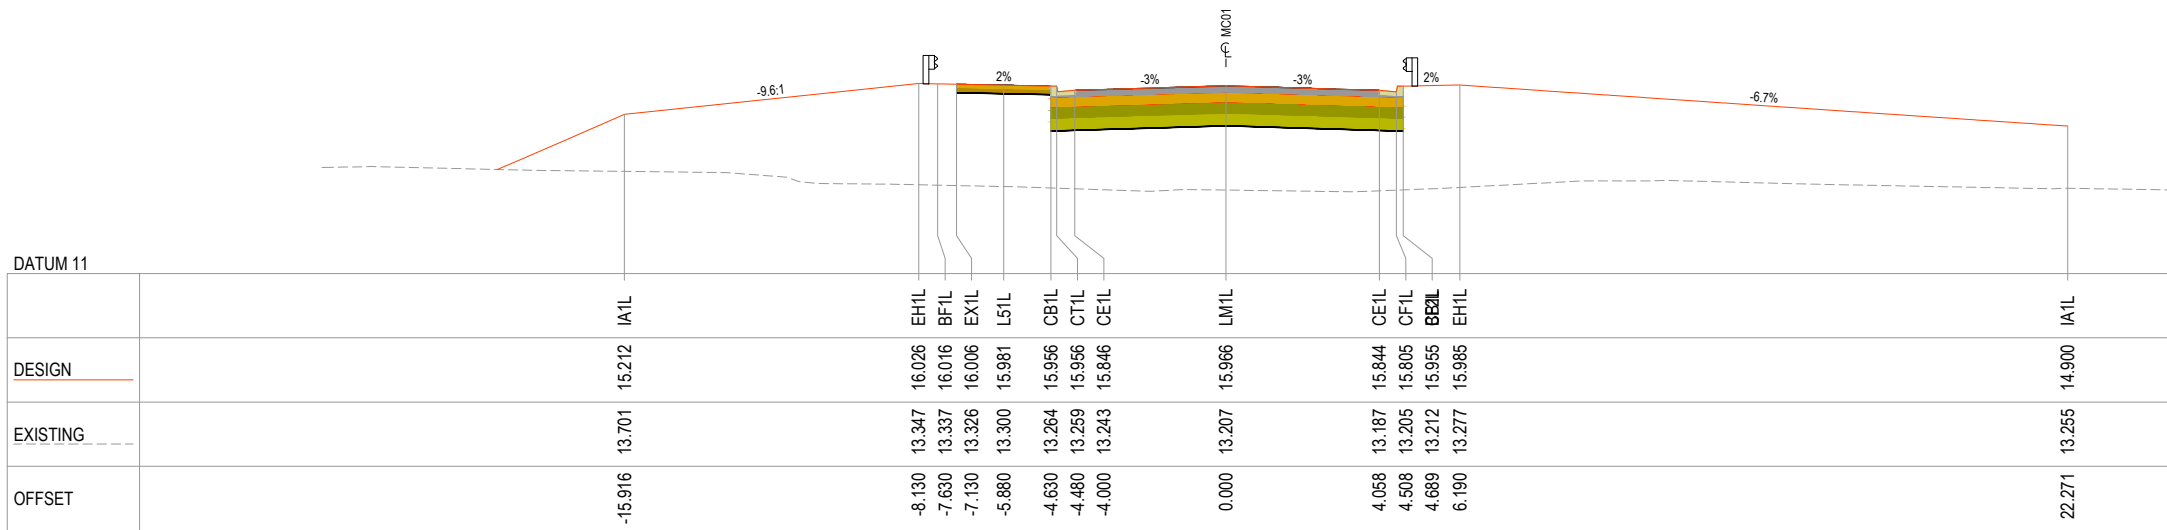

CH 40.000

This design represents the proposed works and is subject to minor amendment during construction to accommodate site conditions, construction requirements and other relevant constraints. Works within the road reserve will be undertaken and managed in accordance with Council requirements. Driveway locations, levels and tie-ins shown are indicative and may be subject to adjustment during construction. Any required changes affecting individual properties will be coordinated with the relevant property owner

REV.	DESCRIPTION	DRAWN	DESIGNED	VERIFIED	APPROVED	DATE
2	ISSUED FOR CONSTRUCTION	LW	TTN	TTN	AN	9/06/2026
1	ISSUED FOR TENDER	LW	TTN	TTN	AN	14/05/2026
0	ISSUED FOR TENDER	LW	TTN	AN	DB	27/03/2026

Shellharbour
CITY COUNCIL

www.indesco.com.au

www.indesco.com.au

A1 PLOT 1000 20 10 0 10 20 30 40 A3 PLOT 2000

A1 PLOT 1000 20 10 0 10 20 30 40 A3 PLOT 2000

PROJECT TITLE

TRIPOLI WAY EXTENSION

TRIPOLI WAY FROM - BROUGHTON AVE TO HAMILTON RD ALBION PARK NSW

CLIENT

SHELLHARBOUR CITY COUNCIL

DRAWING STATUS

ISSUED FOR CONSTRUCTION

SCALE

AS SHOWN

COORDINATE SYSTEM

MGA 2020 ZONE 56

DATUM

AHD

CLIENT

SHELLHARBOUR CITY COUNCIL

DRAWING STATUS

ISSUED FOR CONSTRUCTION

SCALE

AS SHOWN

COORDINATE SYSTEM

MGA 2020 ZONE 56

DATUM

AHD

DRAWING TITLE

CROSS SECTION MC01 SHEET 01

SHEET SIZE

A1

PROJECT NUMBER


9470-11

DRAWING NUMBER


0201

REVISION


2

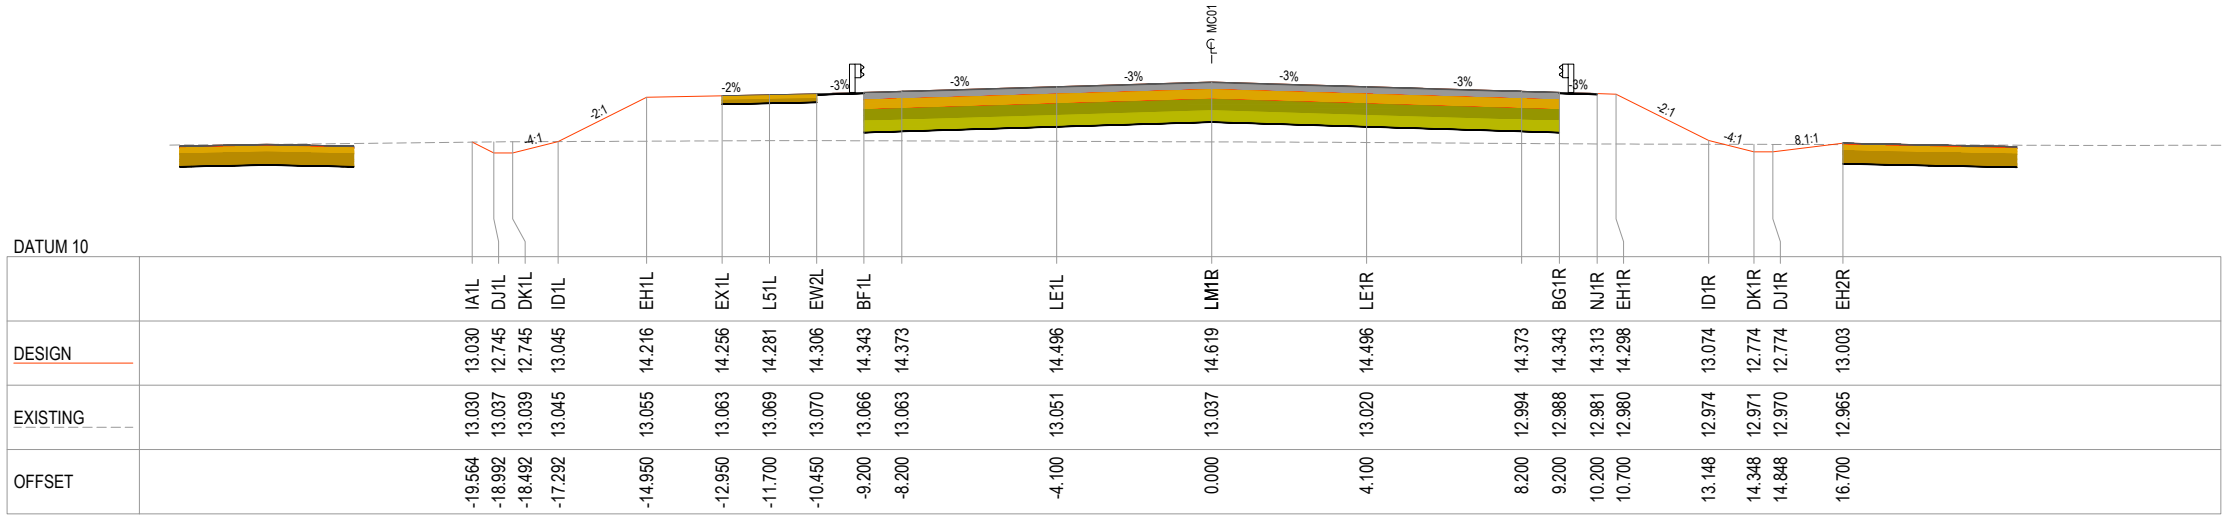

CH 140.000

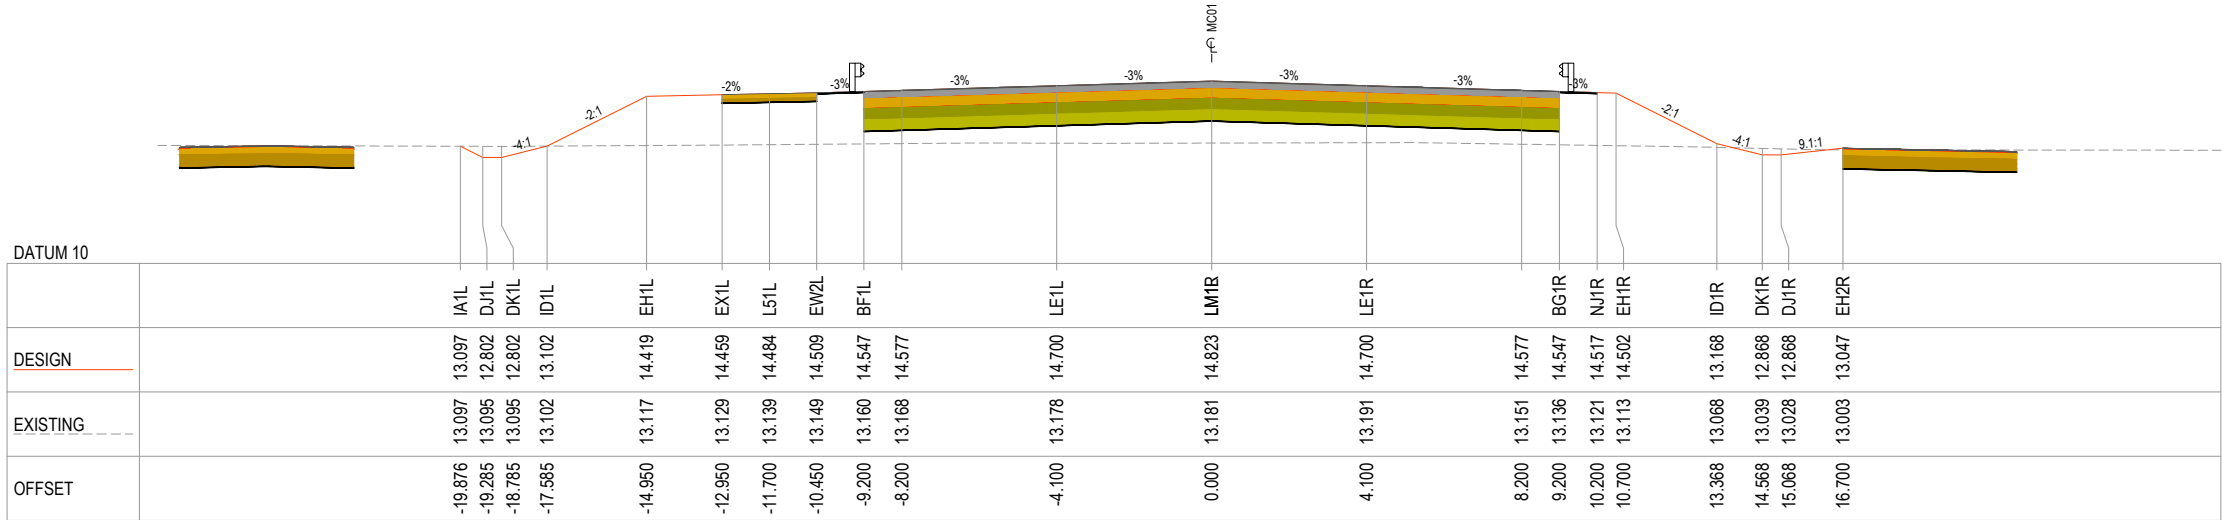

CH 120.000

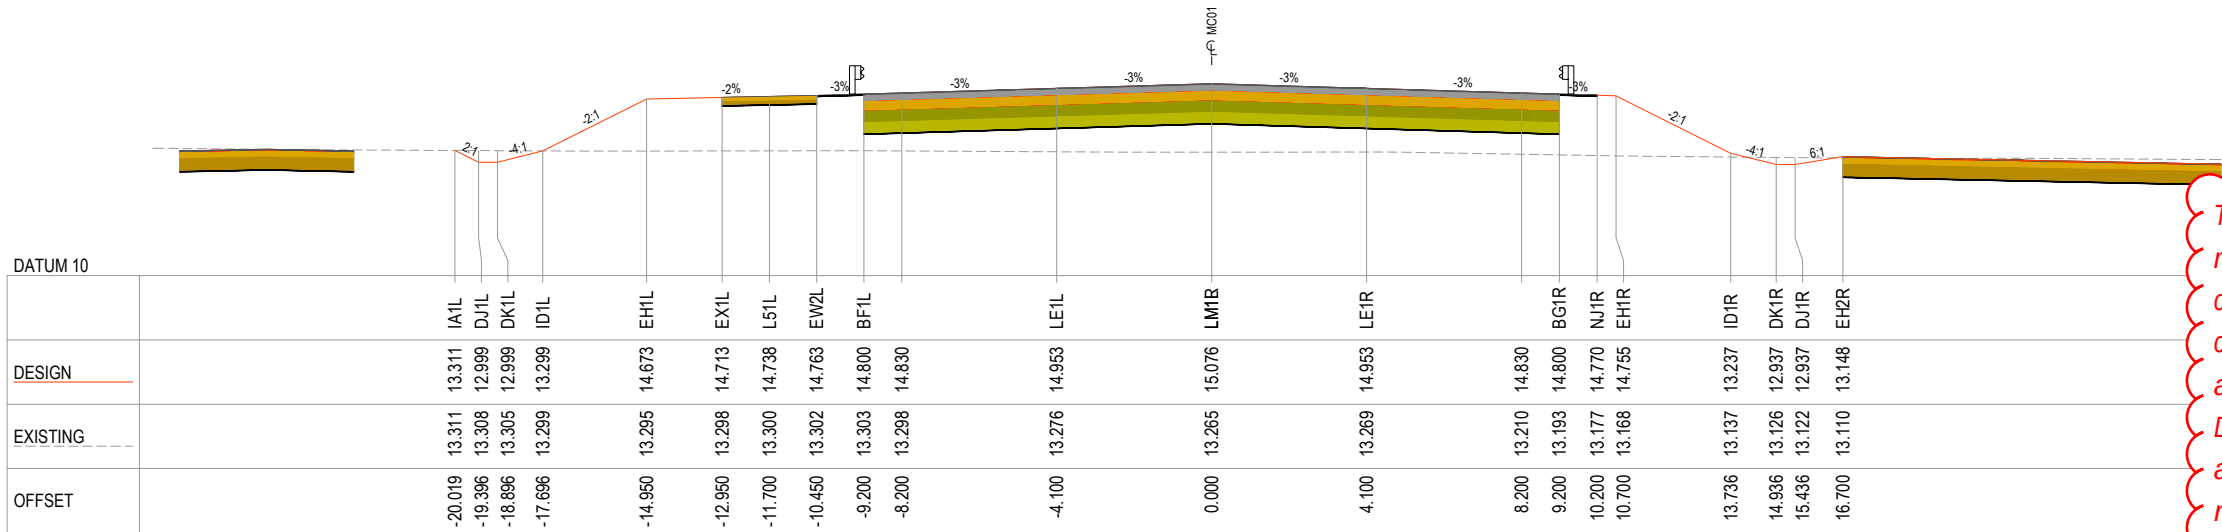

CH 100.000

This design represents the proposed works and is subject to minor amendment during construction to accommodate site conditions, construction requirements and other relevant constraints. Works within the road reserve will be undertaken and managed in accordance with Council requirements. Driveway locations, levels and tie-ins shown are indicative and may be subject to adjustment during construction. Any required changes affecting individual properties will be coordinated with the relevant property owner

REV.	DESCRIPTION	DRAWN	DESIGNED	VERIFIED	APPROVED	DATE
2	ISSUED FOR CONSTRUCTION	LW	TTN	TTN	AN	9/06/2026
1	ISSUED FOR TENDER	LW	TTN	TTN	AN	14/05/2026
0	ISSUED FOR TENDER	LW	TTN	AN	DB	27/03/2026

CLIENT



Shellharbour
CITY COUNCIL

DESIGN TEAM



www.indesco.com.au

SCALE



A1 PLOT 1000 20 10 20 30 40 A3 PLOT 2000

PROJECT TITLE

TRIPOLI WAY EXTENSION

TRIPOLI WAY FROM - BROUGHTON AVE
TO HAMILTON RD ALBION PARK NSW

CLIENT

SHELLHARBOUR CITY COUNCIL

DRAWING STATUS

ISSUED FOR CONSTRUCTION

SCALE

AS SHOWN

COORDINATE SYSTEM

MGA 2020 ZONE 56

DATUM

AHD

SHEET SIZE

A1

PROJECT NUMBER

9470-11

DRAWING TITLE



CROSS SECTION MC01
SHEET 02

DRAWING NUMBER

0202

REVISION

2

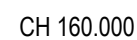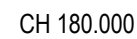


Shellharbour
CITY COUNCIL




CLIENT SHELLHARBOUR CITY COUNCIL			DRAWING TITLE CROSS SECTION MC01 SHEET 03
DRAWING STATUS ISSUED FOR CONSTRUCTION			
SCALE AS SHOWN	COORDINATE SYSTEM MGA 2020 ZONE 56	DATUM AHD	
SHEET SIZE A1	PROJECT NUMBER 9470-11	DRAWING NUMBER 0203	REVISION 2


This design represents the proposed works and is subject to minor amendment during construction to accommodate site conditions, construction requirements and other relevant constraints. Works within the road reserve will be undertaken and managed in accordance with Council requirements. Driveway locations, levels and tie-ins shown are indicative and may be subject to adjustment during construction. Any required changes affecting individual properties will be coordinated with the relevant property owner

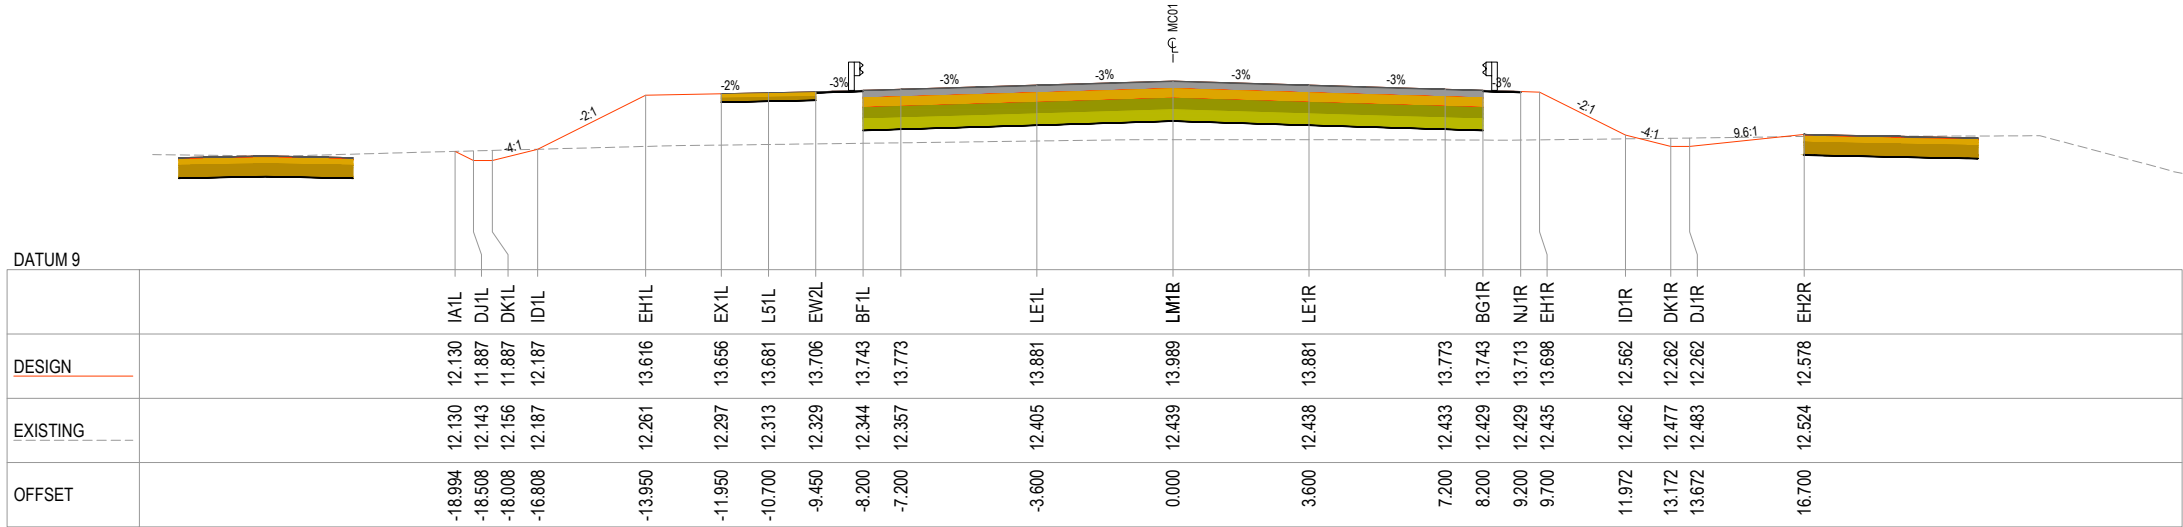

CH 260.000

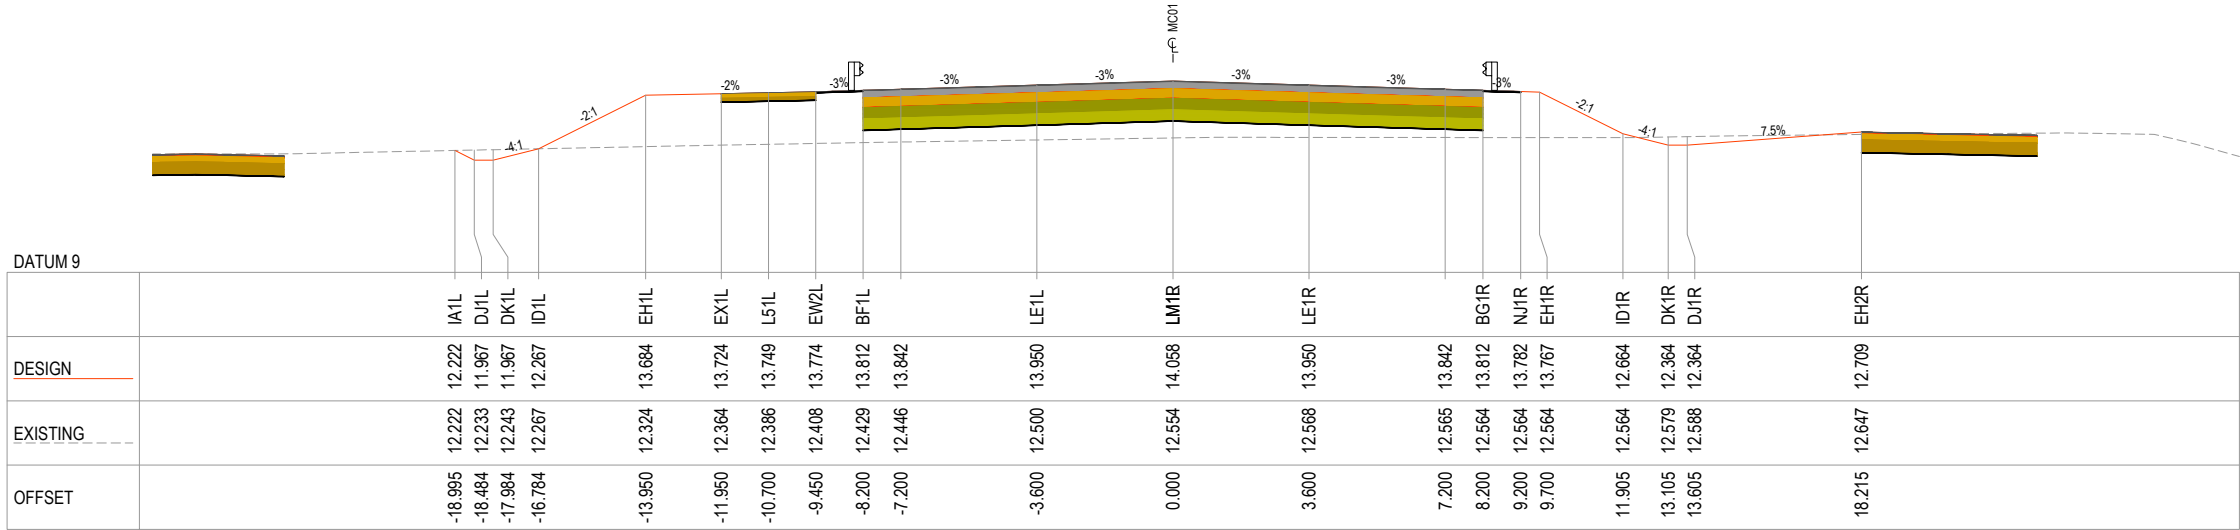

CH 240.000

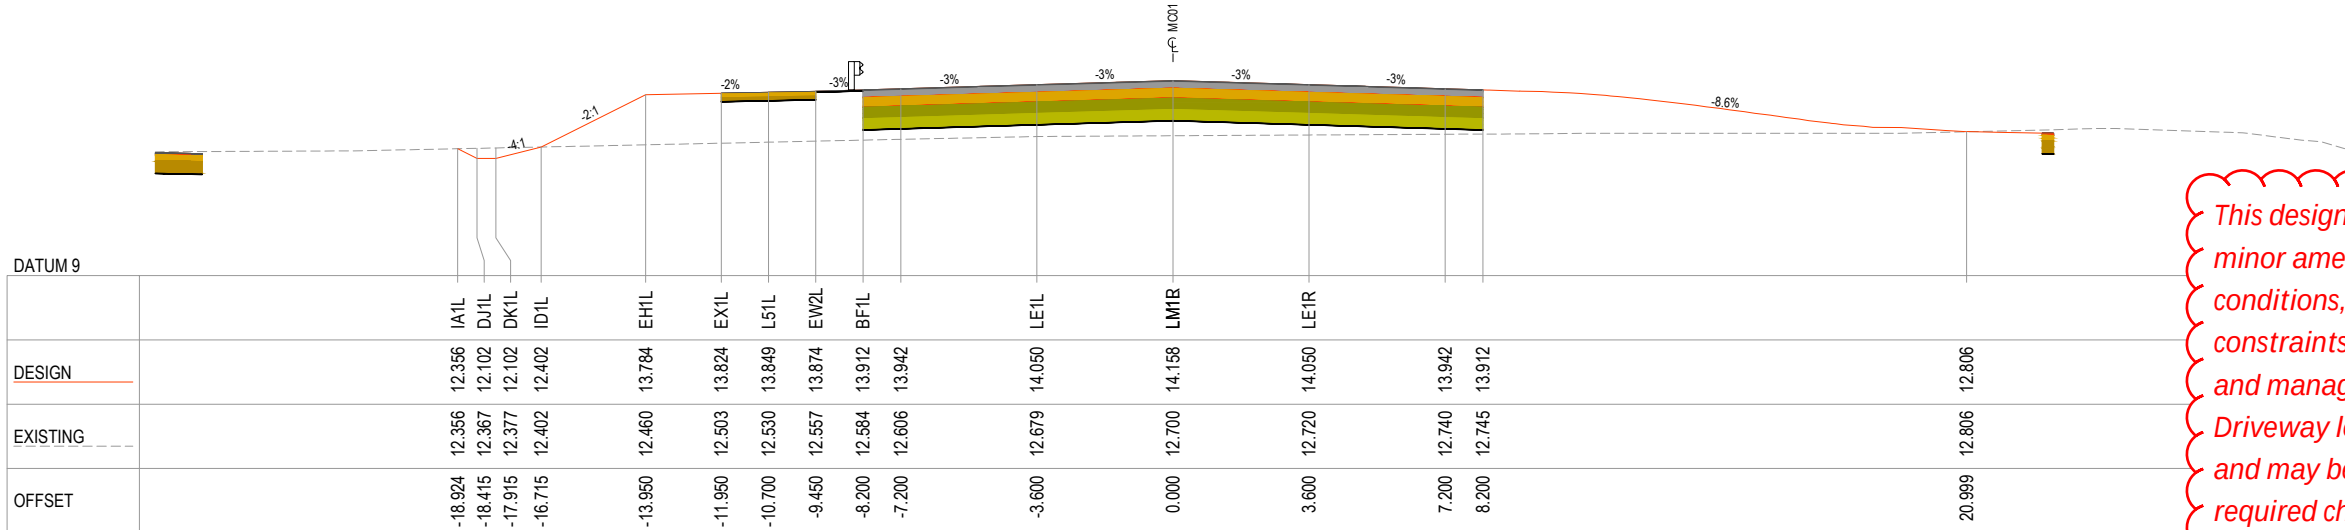

CH 220.000

This design represents the proposed works and is subject to minor amendment during construction to accommodate site conditions, construction requirements and other relevant constraints. Works within the road reserve will be undertaken and managed in accordance with Council requirements. Driveway locations, levels and tie-ins shown are indicative and may be subject to adjustment during construction. Any required changes affecting individual properties will be coordinated with the relevant property owner

REV.	DESCRIPTION	DRAWN	DESIGNED	VERIFIED	APPROVED	DATE
2	ISSUED FOR CONSTRUCTION	LW	TTN	TTN	AN	9/06/2026
1	ISSUED FOR TENDER	LW	TTN	TTN	AN	14/05/2026
0	ISSUED FOR TENDER	LW	TTN	AN	DB	27/03/2026

CLIENT



Shellharbour
CITY COUNCIL

DESIGN TEAM



INDESCO
www.indesco.com.au

SCALE



A1 PLOT 1000 20 10 20 30 40 A3 PLOT 2000

PROJECT TITLE

TRIPOLI WAY EXTENSION

TRIPOLI WAY FROM - BROUGHTON AVE
TO HAMILTON RD ALBION PARK NSW

CLIENT

SHELLHARBOUR CITY COUNCIL

DRAWING STATUS

ISSUED FOR CONSTRUCTION

SCALE

AS SHOWN

COORDINATE SYSTEM

MGA 2020 ZONE 56

DATUM

AHD

SHEET SIZE

A1

PROJECT NUMBER

9470-11

DRAWING TITLE

CROSS SECTION MC01
SHEET 04

DRAWING NUMBER

0204

REVISION

2

DATUM 9

		IA1L	DJ1L	DK1L	ID1L		EH1L	EX1L	L51L	EW2L	BF1L		LE1L		LM1R		LE1R		BG1R	NJ1R	EH1R		ID1R	DK1R	DJ1R		EH2R	
DESIGN		12.044	11.729	11.729	12.029		13.819	13.859	13.884	13.909	13.946	13.976	14.084		14.192		14.084		13.976	13.946	13.916	13.901		12.177	11.877	11.877		12.101
EXISTING		12.044	12.041	12.038	12.029		12.000	12.000	12.019	12.037	12.056	12.070	12.124		12.181		12.161		12.139	12.132	12.121	12.115		12.077	12.073	12.071		12.066
OFFSET		-19.859	-19.229	-18.729	-17.529		-13.950	-11.950	-10.700	-9.450	-8.200	-7.200	-3.600		0.000		3.600		7.200	8.200	9.200	9.700		13.148	14.348	14.848		16.700

CH 320.000

DATUM 9

	IA1L	DJ1L	DK1L	ID1L	EH1L	EX1L	L51L	EW2L	BF1L	LE1L	LM1B	LE1R	BG1R	NJ1R	EH1R	ID1R	DK1R	DJ1R	EH2R	
DESIGN	11.972	11.608	11.608	11.908	13.699	13.739	13.764	13.789	13.827	13.965	14.073	13.965	13.857	13.827	13.797	13.782	12.251	11.951	11.951	12.268
EXISTING	11.972	11.953	11.940	11.908	11.984	12.026	12.042	12.059	12.075	12.136	12.137	12.128	12.119	12.117	12.115	12.113	12.151	12.168	12.176	12.207
OFFSET	-19.959	-19.231	-18.731	-17.531	-13.950	-11.950	-10.700	-9.450	-8.200	-7.200	0.000	3.600	7.200	8.200	9.200	9.700	12.760	13.960	14.460	16.700

CH 300.000

DATUM 9

CH 280.000

This design represents the proposed works and is subject to minor amendment during construction to accommodate site conditions, construction requirements and other relevant constraints. Works within the road reserve will be undertaken and managed in accordance with Council requirements. Driveway locations, levels and tie-ins shown are indicative and may be subject to adjustment during construction. Any required changes affecting individual properties will be coordinated with the relevant property owner

REV.	DESCRIPTION	DRAWN	DESIGNED	VERIFIED	APPROVED	DATE
2	ISSUED FOR CONSTRUCTION	LW	TTN	TTN	AN	9/06/2026
1	ISSUED FOR TENDER	LW	TTN	TTN	AN	14/05/2026
0	ISSUED FOR TENDER	LW	TTN	AN	DB	27/03/2026

CLIENT



Shellharbour
CITY COUNCIL


DESIGN TEAM



INDESCO
www.indesco.com.au

SCALE

A1 PLOT

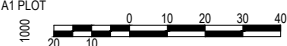

A3 PLOT

PROJECT TITLE

TRIPOLI WAY EXTENSION

TRIPOLI WAY FROM - BROUGHTON AVE
TO HAMILTON RD ALBION PARK NSW

CLIENT

SHELLHARBOUR CITY COUNCIL

DRAWING STATUS

ISSUED FOR CONSTRUCTION

SCALE

AS SHOWN

COORDINATE SYSTEM

MGA 2020 ZONE 56

DATUM

AHD

SHEET SIZE

A1

PROJECT NUMBER

9470-11

DRAWING TITLE


CROSS SECTION MC01
SHEET 05

DRAWING NUMBER


0205

REVISION

2

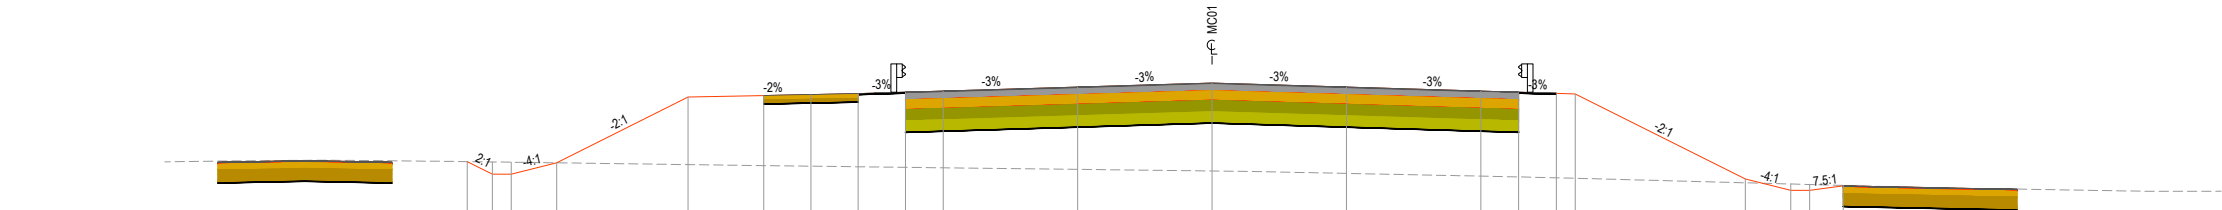

CH 360.000

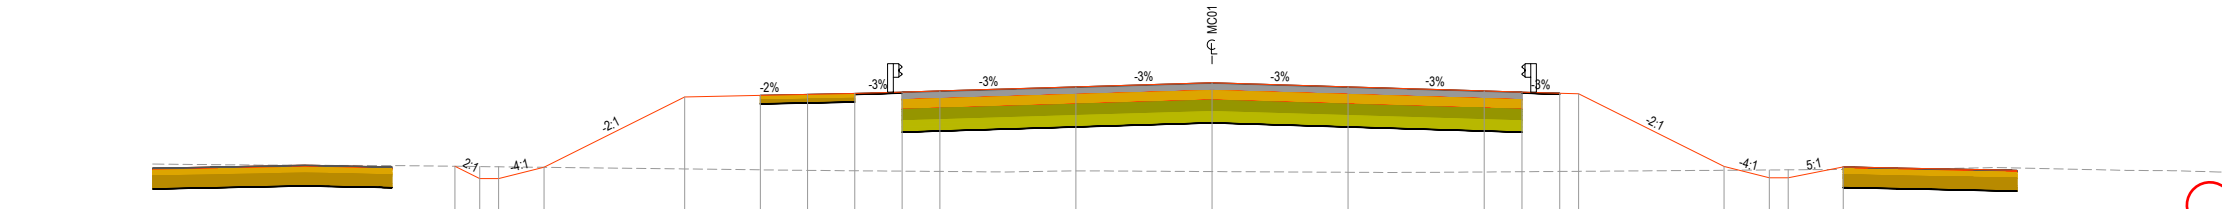

CH 340.000

This design represents the proposed works and is subject to minor amendment during construction to accommodate site conditions, construction requirements and other relevant constraints. Works within the road reserve will be undertaken and managed in accordance with Council requirements. Driveway locations, levels and tie-ins shown are indicative and may be subject to adjustment during construction. Any required changes affecting individual properties will be coordinated with the relevant property owner

REV.	DESCRIPTION	DRAWN	DESIGNED	VERIFIED	APPROVED	DATE
2	ISSUED FOR CONSTRUCTION	LW	TTN	TTN	AN	9/06/2026
1	ISSUED FOR TENDER	LW	TTN	TTN	AN	14/05/2026
0	ISSUED FOR TENDER	LW	TTN	AN	DB	27/03/2026

CLIENT




Shellharbour
CITY COUNCIL

DESIGN TEAM



www.indesco.com.au

SCALE

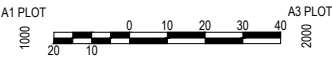

A1 PLOT 1000 20 10 20 30 40 A3 PLOT 2000

PROJECT TITLE

TRIPOLI WAY EXTENSION

TRIPOLI WAY FROM - BROUGHTON AVE
TO HAMILTON RD ALBION PARK NSW

CLIENT

SHELLHARBOUR CITY COUNCIL

DRAWING STATUS

ISSUED FOR CONSTRUCTION

SCALE

AS SHOWN

COORDINATE SYSTEM

MGA 2020 ZONE 56

DATUM

AHD

SHEET SIZE

A1

PROJECT NUMBER

9470-11

DRAWING TITLE


CROSS SECTION MC01
SHEET 06

DRAWING NUMBER


0206

REVISION

2

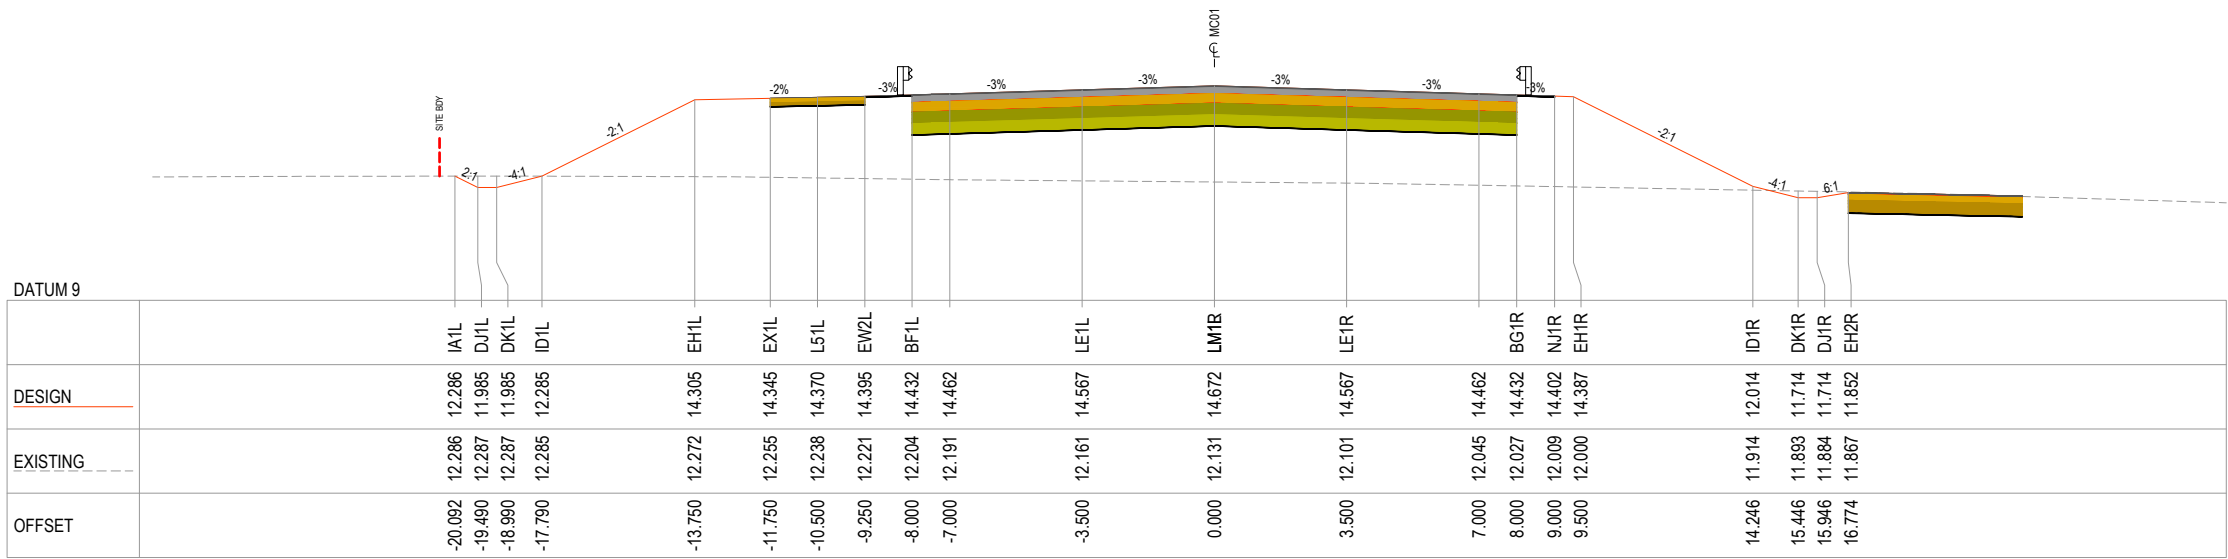


CH 400.000

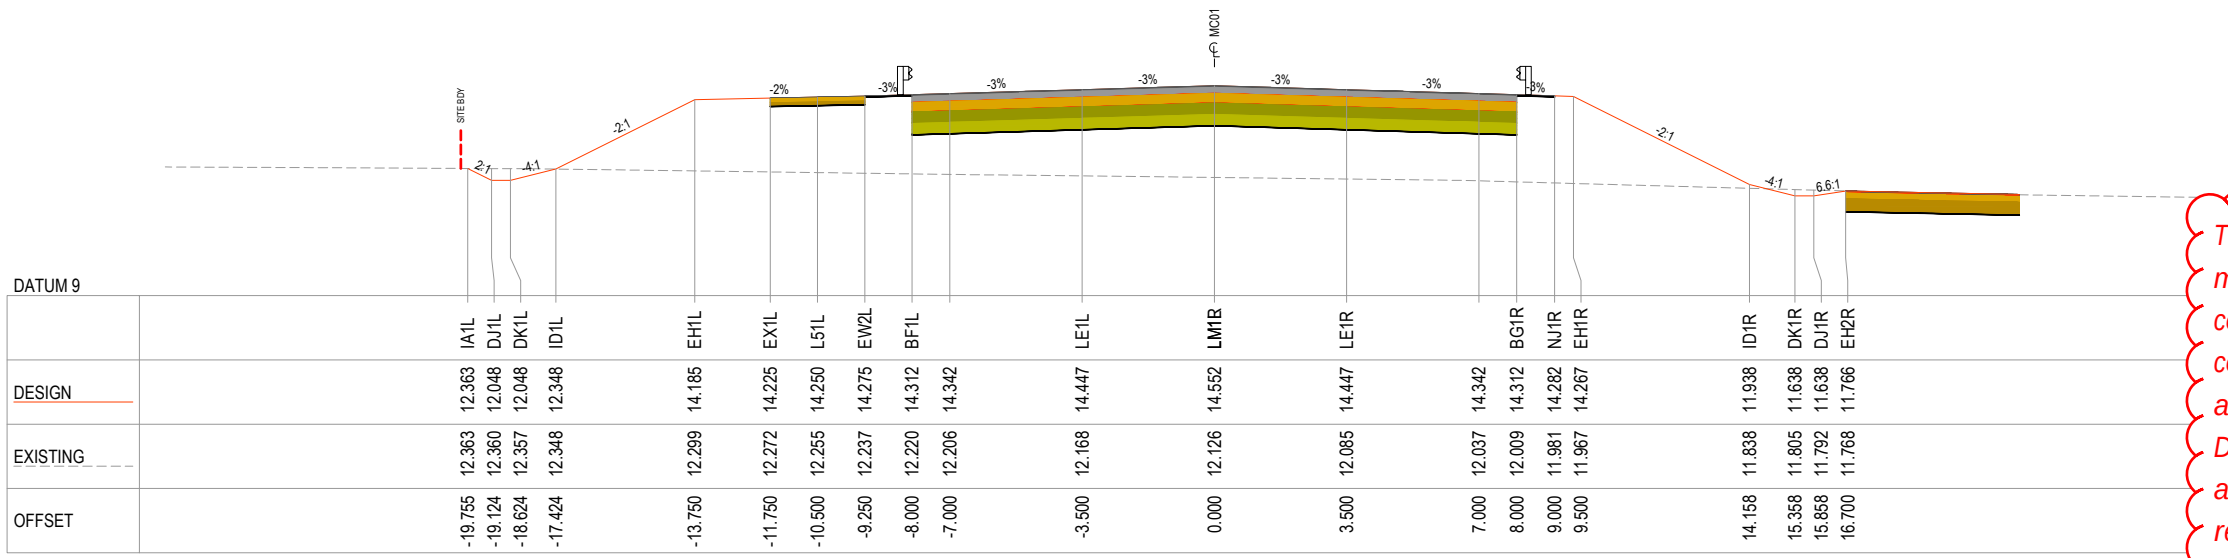

CH 380.000

This design represents the proposed works and is subject to minor amendment during construction to accommodate site conditions, construction requirements and other relevant constraints. Works within the road reserve will be undertaken and managed in accordance with Council requirements. Driveway locations, levels and tie-ins shown are indicative and may be subject to adjustment during construction. Any required changes affecting individual properties will be coordinated with the relevant property owner

REV.	DESCRIPTION	DRAWN	DESIGNED	VERIFIED	APPROVED	DATE
2	ISSUED FOR CONSTRUCTION	LW	TTN	TTN	AN	9/06/2026
1	ISSUED FOR TENDER	LW	TTN	TTN	AN	14/05/2026
0	ISSUED FOR TENDER	LW	TTN	AN	DB	27/03/2026

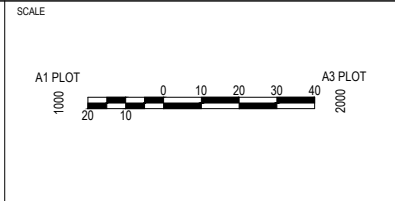


PROJECT TITLE
TRIPOLI WAY EXTENSION


TRIPOLI WAY FROM - BROUGHTON AVE
TO HAMILTON RD ALBION PARK NSW

CLIENT
SHELLHARBOUR CITY COUNCIL
DRAWING STATUS
ISSUED FOR CONSTRUCTION
SCALE
AS SHOWN
COORDINATE SYSTEM
MGA 2020 ZONE 56
DATUM
AHD
SHEET SIZE
A1
PROJECT NUMBER
9470-11

DRAWING TITLE
CROSS SECTION MC01
SHEET 07
DRAWING NUMBER
0207
REVISION
2

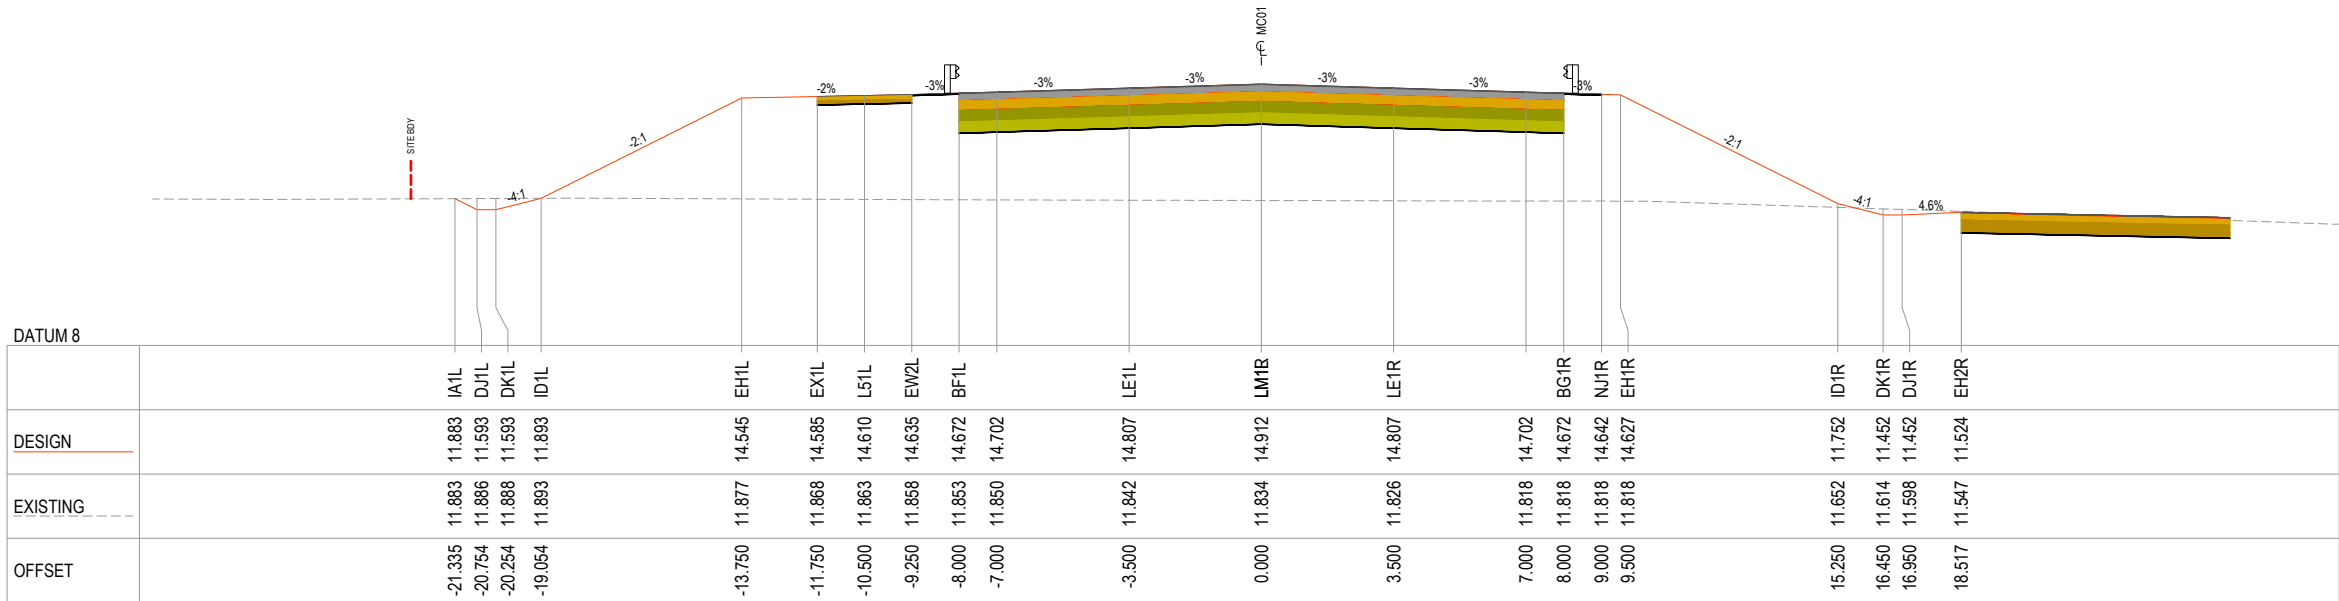

CH 440.000

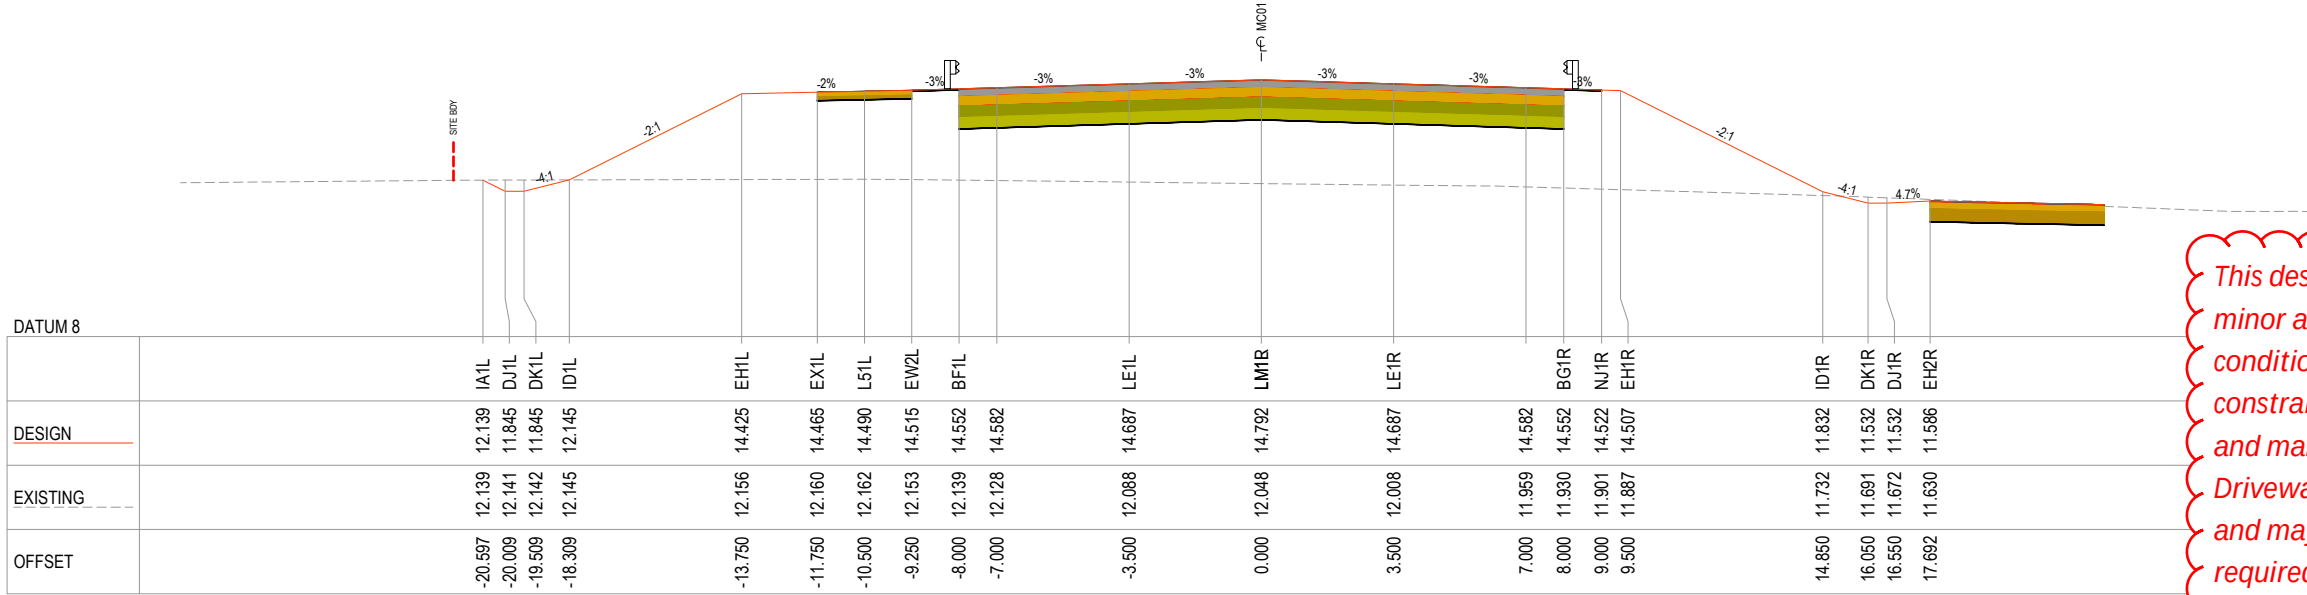

CH 420.000

This design represents the proposed works and is subject to minor amendment during construction to accommodate site conditions, construction requirements and other relevant constraints. Works within the road reserve will be undertaken and managed in accordance with Council requirements. Driveway locations, levels and tie-ins shown are indicative and may be subject to adjustment during construction. Any required changes affecting individual properties will be coordinated with the relevant property owner

REV.	DESCRIPTION	DRAWN	DESIGNED	VERIFIED	APPROVED	DATE
2	ISSUED FOR CONSTRUCTION	LW	TTN	TTN	AN	9/06/2026
1	ISSUED FOR TENDER	LW	TTN	TTN	AN	14/05/2026
0	ISSUED FOR TENDER	LW	TTN	AN	DB	27/03/2026

CLIENT

DESIGN TEAM

SCALE

PROJECT TITLE

TRIPOLI WAY EXTENSION

TRIPOLI WAY FROM - BROUGHTON AVE
TO HAMILTON RD ALBION PARK NSW

CLIENT

SHELLHARBOUR CITY COUNCIL

DRAWING STATUS

ISSUED FOR CONSTRUCTION

SCALE

AS SHOWN

COORDINATE SYSTEM

MGA 2020 ZONE 56

DATUM

AHD

DRAWING TITLE


CROSS SECTION MC01
SHEET 08

DRAWING NUMBER


0208

REVISION

2

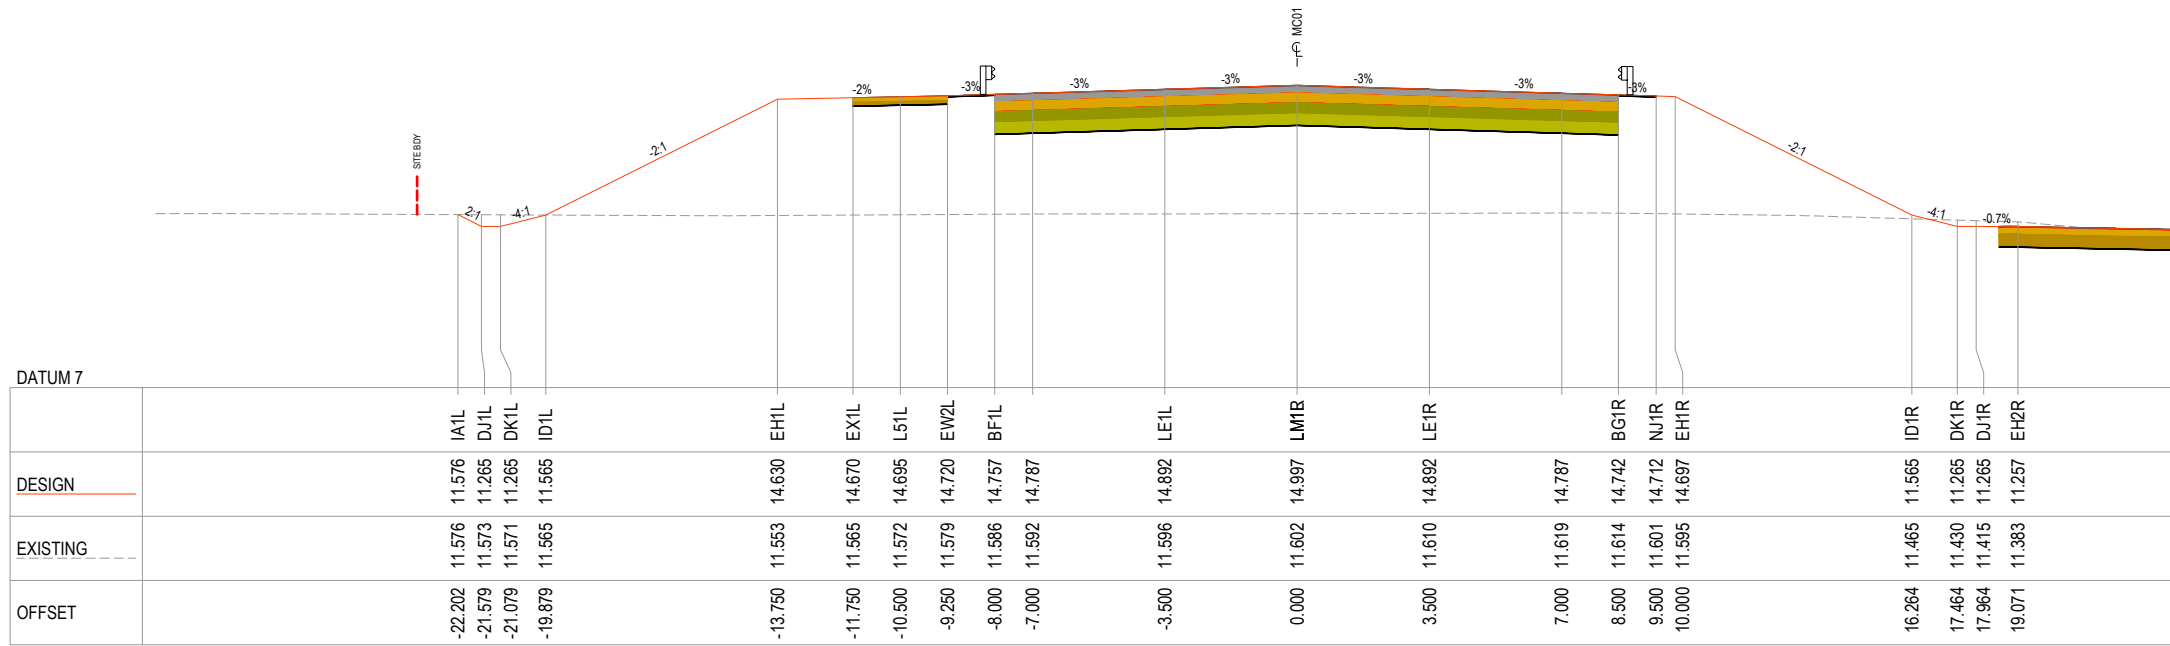

This design represents the proposed works and is subject to minor amendment during construction to accommodate site conditions, construction requirements and other relevant constraints. Works within the road reserve will be undertaken and managed in accordance with Council requirements. Driveway locations, levels and tie-ins shown are indicative and may be subject to adjustment during construction. Any required changes affecting individual properties will be coordinated with the relevant property owner

 REV.	DESCRIPTION	DRAWN	DESIGNED	VERIFIED	APPROVED	DATE	CLIENT	DESIGN TEAM	SCALE	PROJECT TITLE	CLIENT	DRAWING STATUS	DRAWING TITLE	
										TRIPOLI WAY EXTENSION	SHELLHARBOUR CITY COUNCIL	ISSUED FOR CONSTRUCTION	CROSS SECTION MC01 SHEET 09	
2	ISSUED FOR CONSTRUCTION	LW	TTN	TTN	AN	9/06/2026				TRIPOLI WAY FROM - BROUGHTON AVE TO HAMILTON RD ALBION PARK NSW	SCALE AS SHOWN	COORDINATE SYSTEM MGA 2020 ZONE 56	DATUM AHD	
1	ISSUED FOR TENDER	LW	TTN	TTN	AN	14/05/2026					SHEET SIZE A1	PROJECT NUMBER 9470-11	DRAWING NUMBER 0209	REVISION 2
0	ISSUED FOR TENDER	LW	TTN	AN	DB	27/03/2026								


DATUM 7																	
		EH1L	EX1L	L51L	BZCL	BZAL	XX2L	BZ9L	BZ8L	BZ7L	BZ6L	BZ5L	BZ4L	BZ3L	BZ2L	BZ1L	BZ0L
DESIGN		14.520	14.560	14.585	14.578	14.578	14.578	14.592	14.616	14.641	14.665	14.689	14.714	14.738	14.763	14.787	14.812
EXISTING		11.092	11.113	11.127	11.134	11.144	11.143	11.143	11.142	11.141	11.141	11.140	11.139	11.127	11.088	11.069	10.969
OFFSET		-13.950	-11.950	-10.700	-10.052	-9.235	-8.418	-8.059	-7.601	-6.784	-5.967	-5.150	-4.333	-3.516	-2.698	-1.881	-1.064

CH 500.000

DATUM 9		IA1L	DJ1L	DK1L	ID1L	EH1L	EX1L	L51L	EW2L	BF1L	LE1L	LM1B	LE1R
DESIGN		11.371	11.062	11.062	11.362	14.618	14.658	14.683	14.708	14.745	14.880	14.985	14.880
EXISTING		11.371	11.369	11.367	11.362	11.353	11.361	11.365	11.370	11.373	11.356	11.331	11.320
OFFSET		-22.580	-21.962	-21.462	-20.262	-13.750	-11.750	-10.500	-9.250	-8.000	-7.000	-3.500	3.500

CH 480.000

REV.	DESCRIPTION	DRAWN	DESIGNED	VERIFIED	APPROVED	DATE
2	ISSUED FOR CONSTRUCTION	LW	TTN	TTN	AN	9/06/2026
1	ISSUED FOR TENDER	LW	TTN	TTN	AN	14/05/2026
0	ISSUED FOR TENDER	LW	TTN	AN	DB	27/03/2026

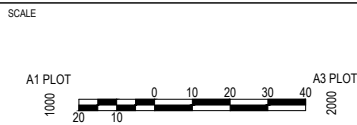





PROJECT TITLE
TRIPOLI WAY EXTENSION

TRIPOLI WAY FROM - BROUGHTON AVE
TO HAMILTON RD ALBION PARK NSW

CLIENT SHELLHARBOUR CITY COUNCIL		
DRAWING STATUS ISSUED FOR CONSTRUCTION		
SCALE AS SHOWN	COORDINATE SYSTEM MGA 2020 ZONE 56	DATUM AHD
SHEET SIZE A1	PROJECT NUMBER 9470-11	


DRAWING TITLE CROSS SECTION MC01 SHEET 10	
DRAWING NUMBER 0210	REVISION 2

This design represents the proposed works and is subject to minor amendment during construction to accommodate site conditions, construction requirements and other relevant constraints. Works within the road reserve will be undertaken and managed in accordance with Council requirements. Driveway locations, levels and tie-ins shown are indicative and may be subject to adjustment during construction. Any required changes affecting individual properties will be coordinated with the relevant property owner

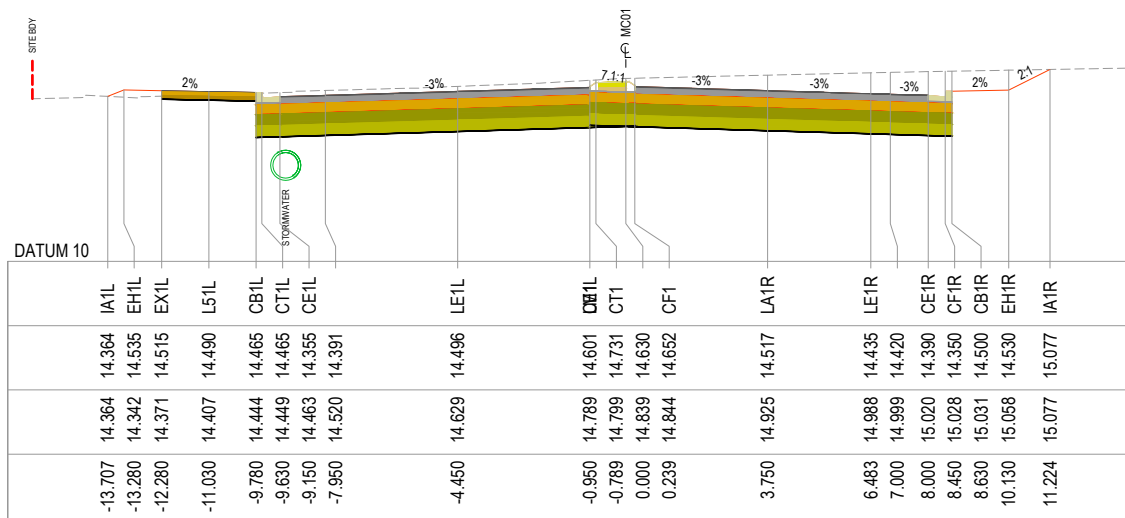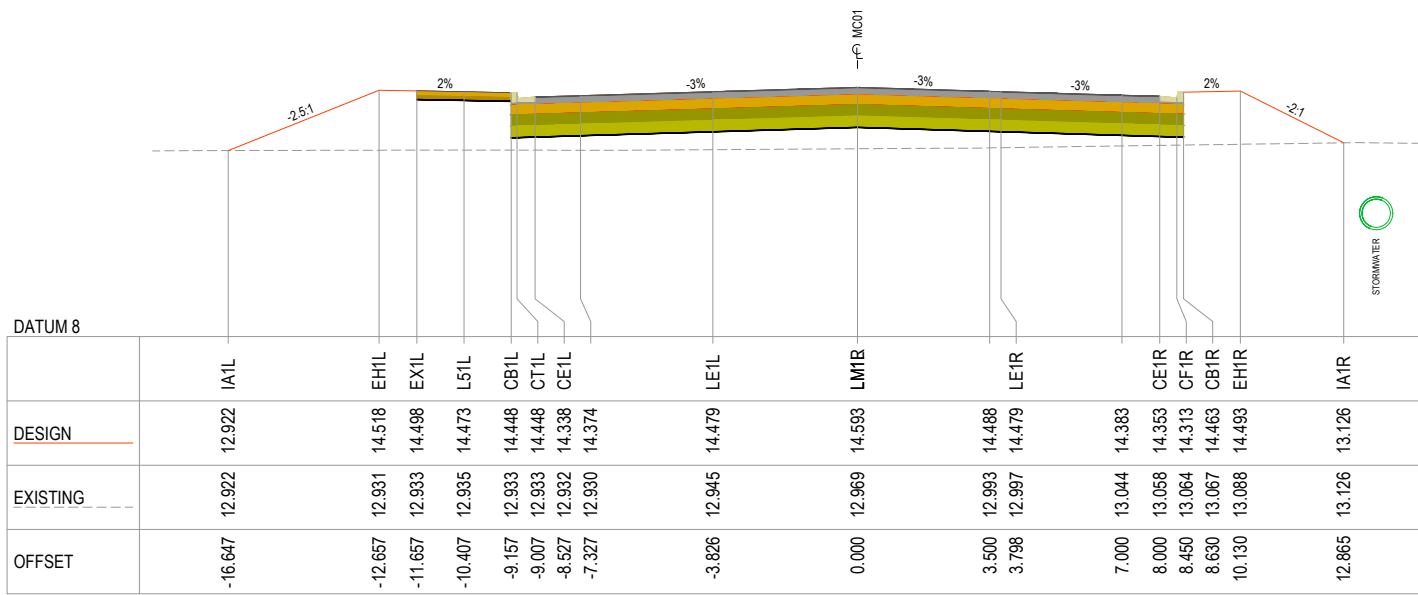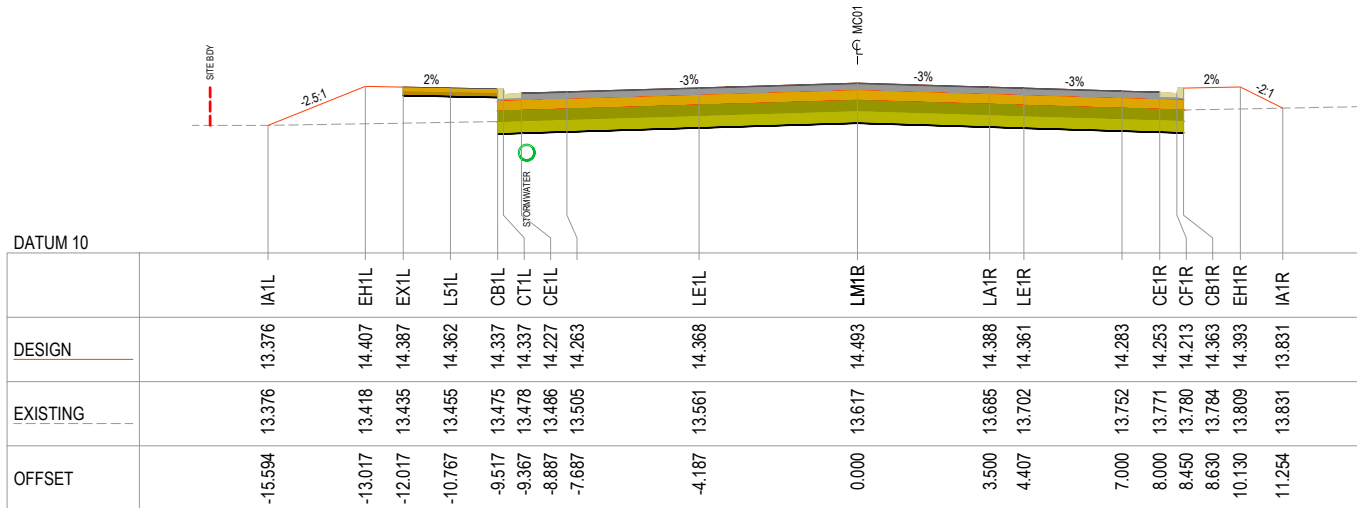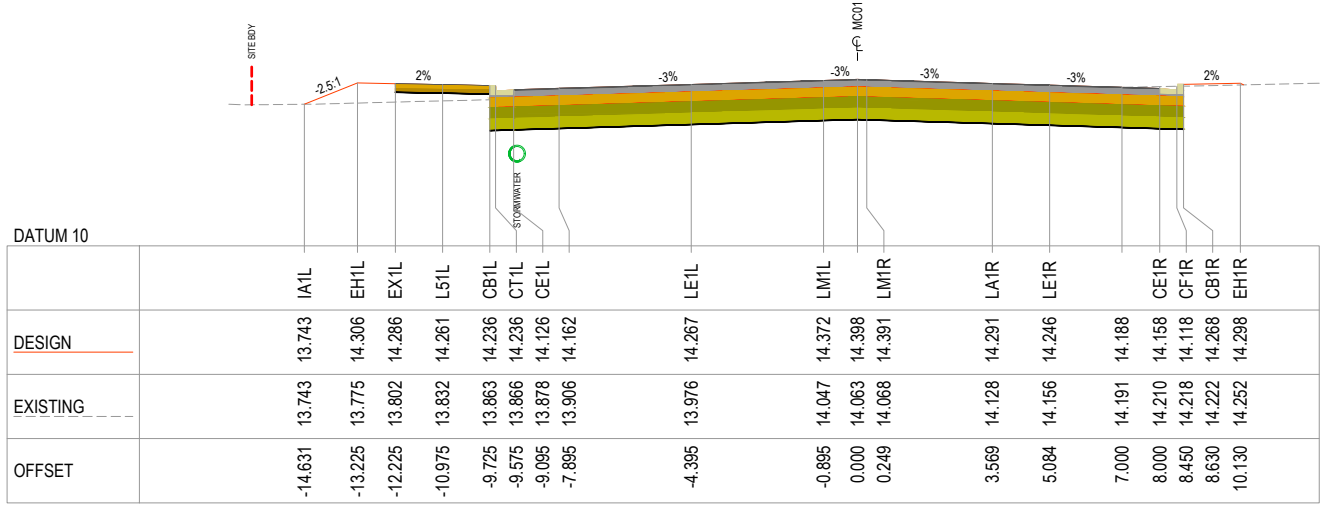

This design represents the proposed works and is subject to minor amendment during construction to accommodate site conditions, construction requirements and other relevant constraints. Works within the road reserve will be undertaken and managed in accordance with Council requirements. Driveway locations, levels and tie-ins shown are indicative and may be subject to adjustment during construction. Any required changes affecting individual properties will be coordinated with the relevant property owner

REV.	DESCRIPTION	DRAWN	DESIGNED	VERIFIED	APPROVED	DATE
2	ISSUED FOR CONSTRUCTION	LW	TTN	TTN	AN	9/06/2026
1	ISSUED FOR TENDER	LW	TTN	TTN	AN	14/05/2026
0	ISSUED FOR TENDER	LW	TTN	AN	DB	27/03/2026

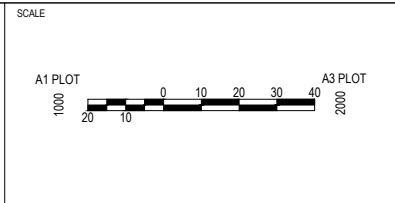

PROJECT TITLE

TRIPOLI WAY EXTENSION

TRIPOLI WAY FROM - BROUGHTON AVE TO HAMILTON RD ALBION PARK NSW

CLIENT

SHELLHARBOUR CITY COUNCIL

DRAWING STATUS

ISSUED FOR CONSTRUCTION

SCALE AS SHOWN

SHEET SIZE A1

DRAWING TITLE

CROSS SECTION MC01 SHEET 11


DRAWING NUMBER

0211


REVISION

2


This design represents the proposed works and is subject to minor amendment during construction to accommodate site conditions, construction requirements and other relevant constraints. Works within the road reserve will be undertaken and managed in accordance with Council requirements. Driveway locations, levels and tie-ins shown are indicative and may be subject to adjustment during construction. Any required changes affecting individual properties will be coordinated with the relevant property owner

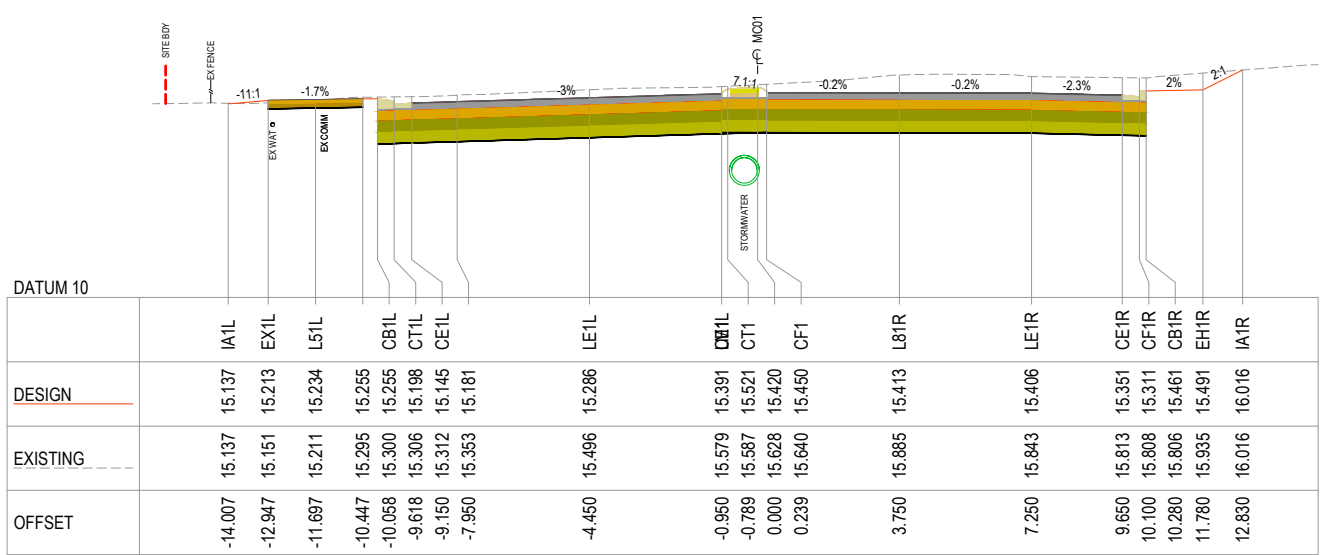

CH 680.000

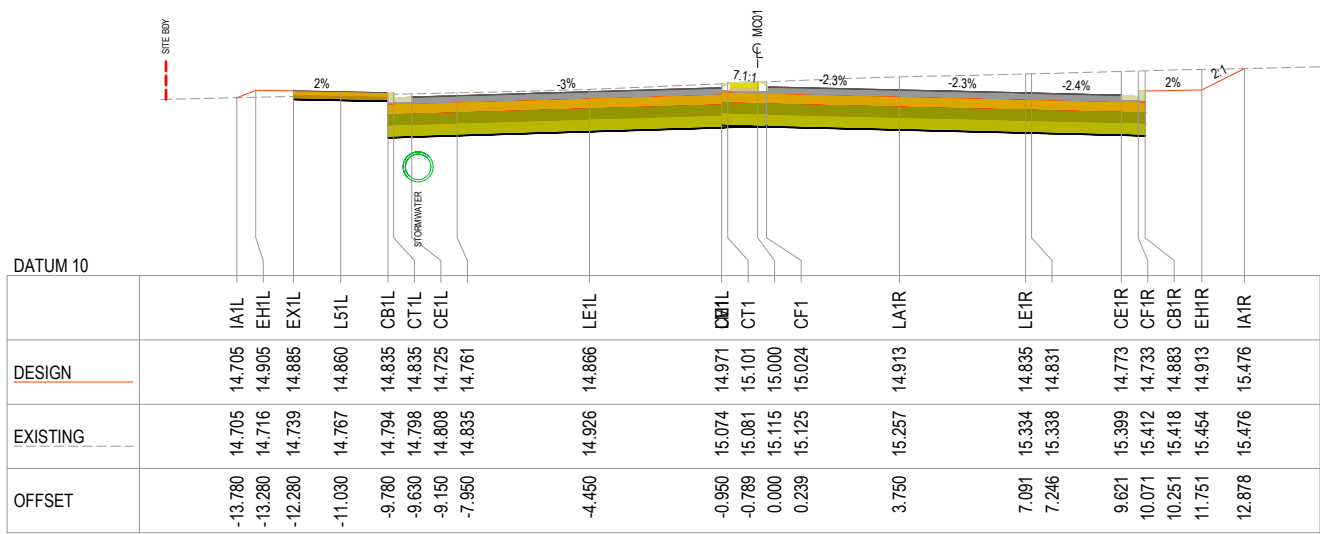

CH 660.000

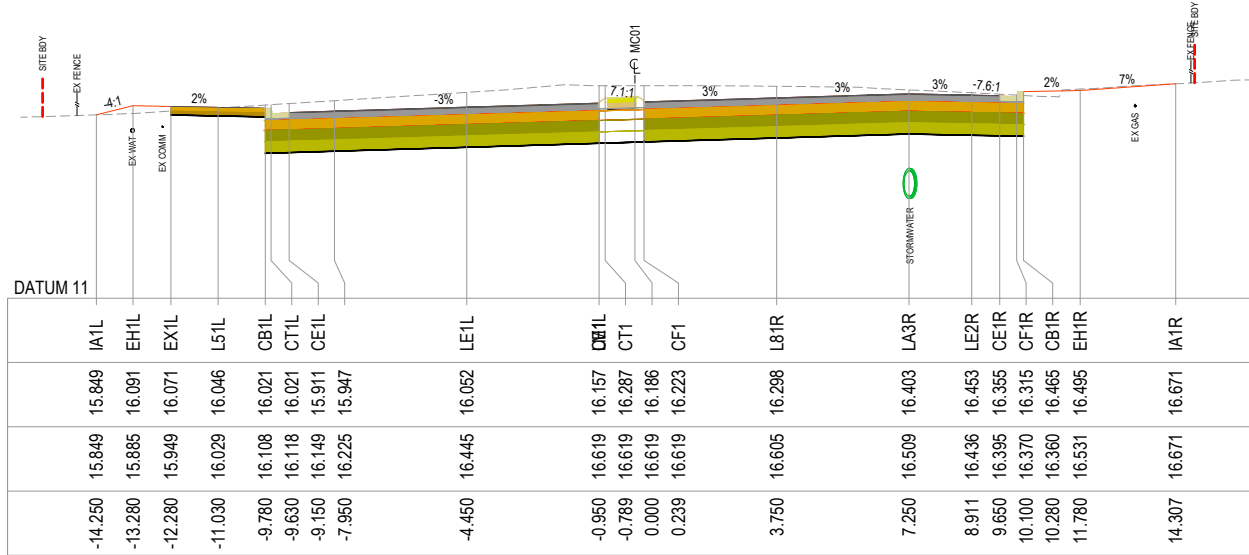

CH 720.000



CH 700.000

REV.	DESCRIPTION	DRAWN	DESIGNED	VERIFIED	APPROVED	DATE
2	ISSUED FOR CONSTRUCTION	LW	TTN	TTN	AN	9/06/2026
1	ISSUED FOR TENDER	LW	TTN	TTN	AN	14/05/2026
0	ISSUED FOR TENDER	LW	TTN	AN	DB	27/03/2026

CLIENT

DESIGN TEAM

SCALE

PROJECT TITLE

TRIPOLI WAY EXTENSION

TRIPOLI WAY FROM - BROUGHTON AVE
TO HAMILTON RD ALBION PARK NSW

CLIENT

SHELLHARBOUR CITY COUNCIL

DRAWING STATUS

ISSUED FOR CONSTRUCTION

SCALE

AS SHOWN

COORDINATE SYSTEM

MGA 2020 ZONE 56

DATUM

AHD

SHEET SIZE

A1

PROJECT NUMBER

9470-11

DRAWING TITLE


CROSS SECTION MC01
SHEET 12

DRAWING NUMBER


0212

REVISION


2

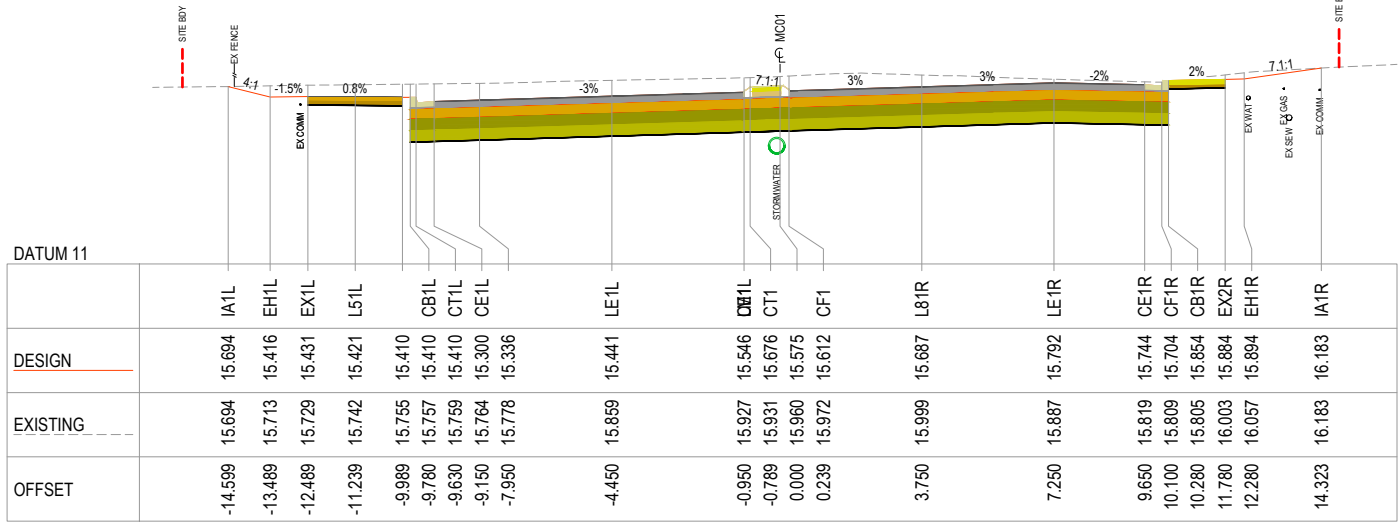

CH 780.000

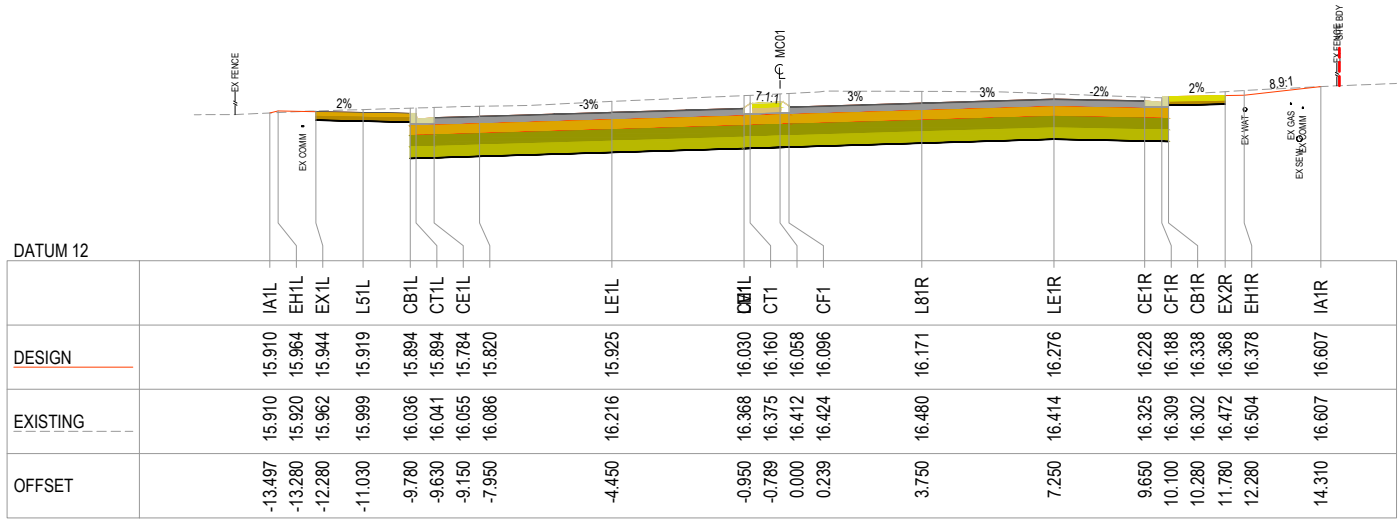


CH 760.000

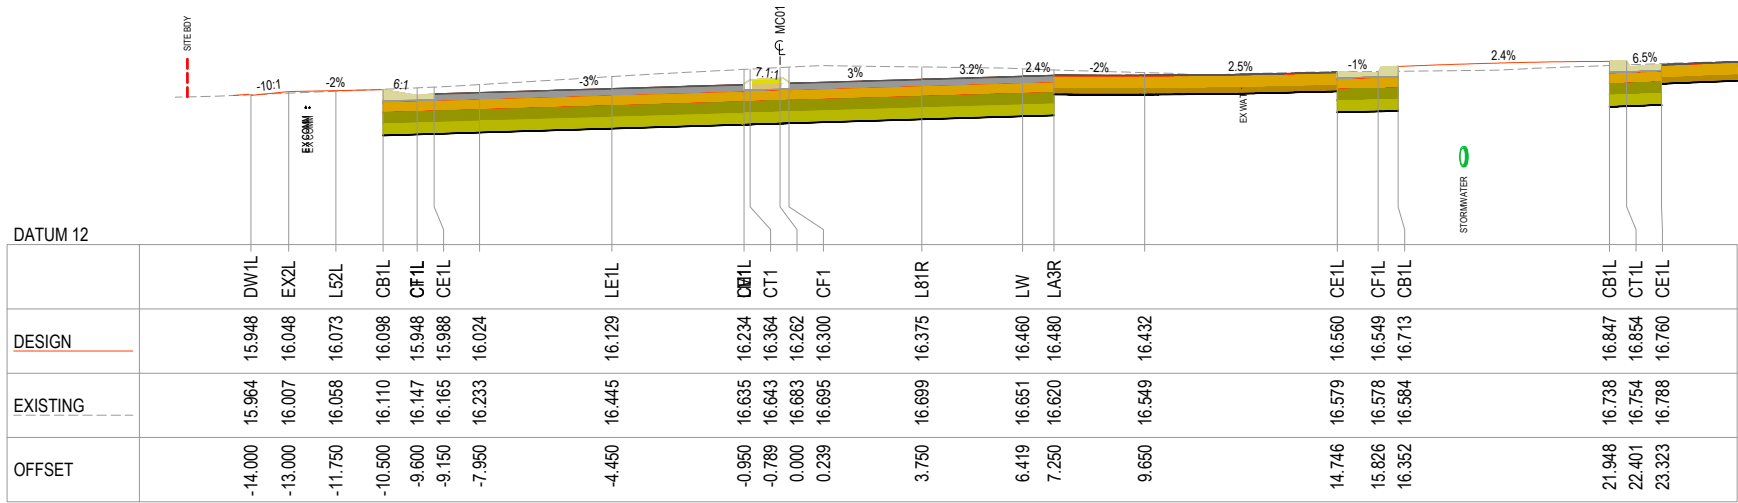

CH 740.000

REV.	DESCRIPTION	DRAWN	DESIGNED	VERIFIED	APPROVED	DATE
2	ISSUED FOR CONSTRUCTION	LW	TTN	TTN	AN	9/06/2026
1	ISSUED FOR TENDER	LW	TTN	TTN	AN	14/05/2026
0	ISSUED FOR TENDER	LW	TTN	AN	DB	27/03/2026

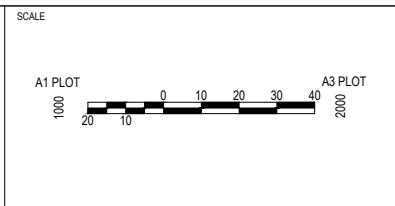


PROJECT TITLE
TRIPOLI WAY EXTENSION


TRIPOLI WAY FROM - BROUGHTON AVE
TO HAMILTON RD ALBION PARK NSW

CLIENT SHELLHARBOUR CITY COUNCIL	DRAWING STATUS ISSUED FOR CONSTRUCTION	SCALE AS SHOWN	COORDINATE SYSTEM MGA 2020 ZONE 56	DATUM AHD	DRAWING TITLE CROSS SECTION MC01 SHEET 13
SHEET SIZE A1	PROJECT NUMBER 9470-11	DRAWING NUMBER 0213	REVISION 2		


This design represents the proposed works and is subject to minor amendment during construction to accommodate site conditions, construction requirements and other relevant constraints. Works within the road reserve will be undertaken and managed in accordance with Council requirements. Driveway locations, levels and tie-ins shown are indicative and may be subject to adjustment during construction. Any required changes affecting individual properties will be coordinated with the relevant property owner

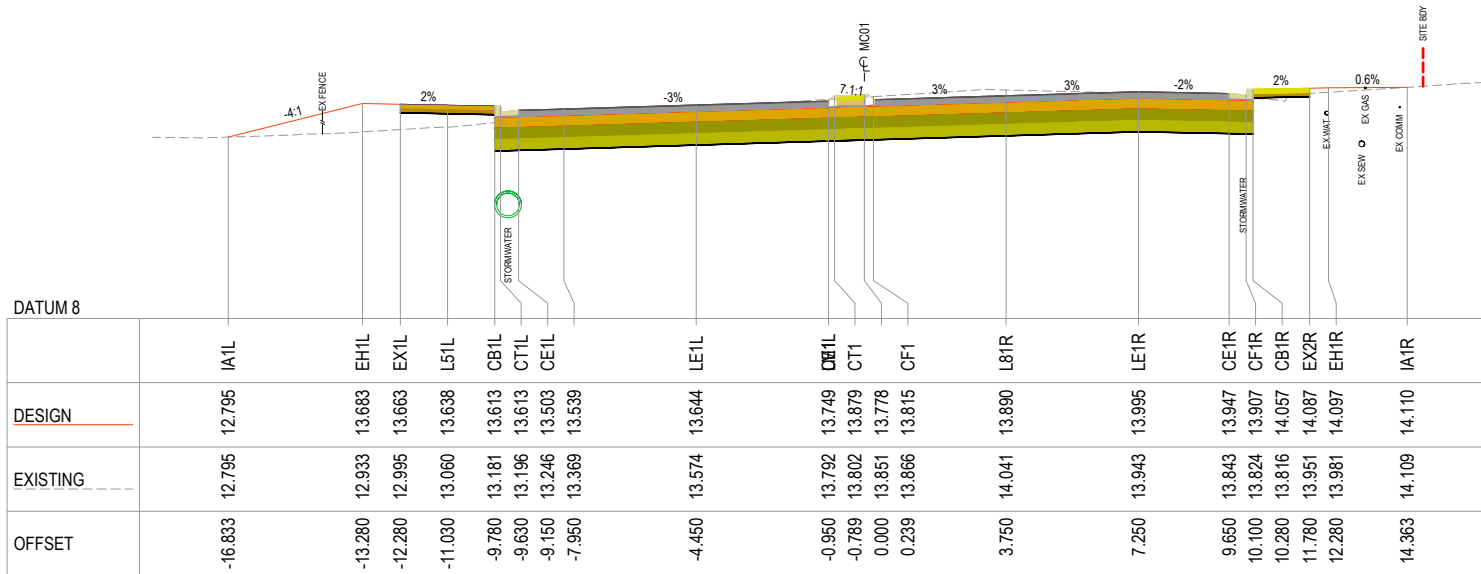

CH 840.000

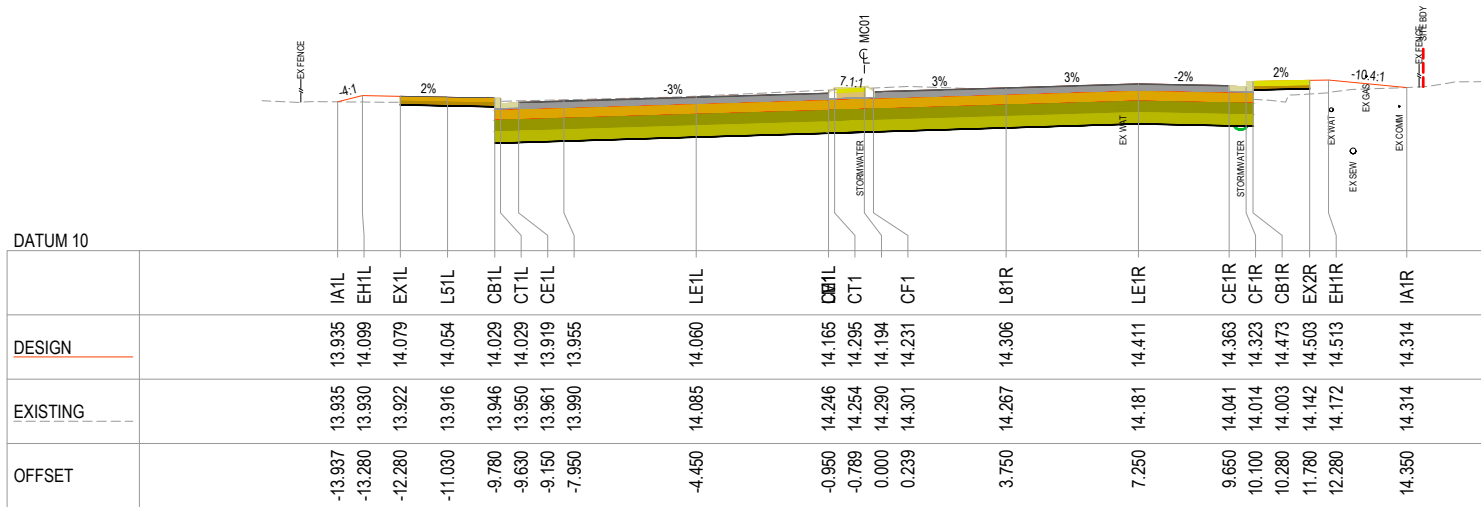

CH 820.000

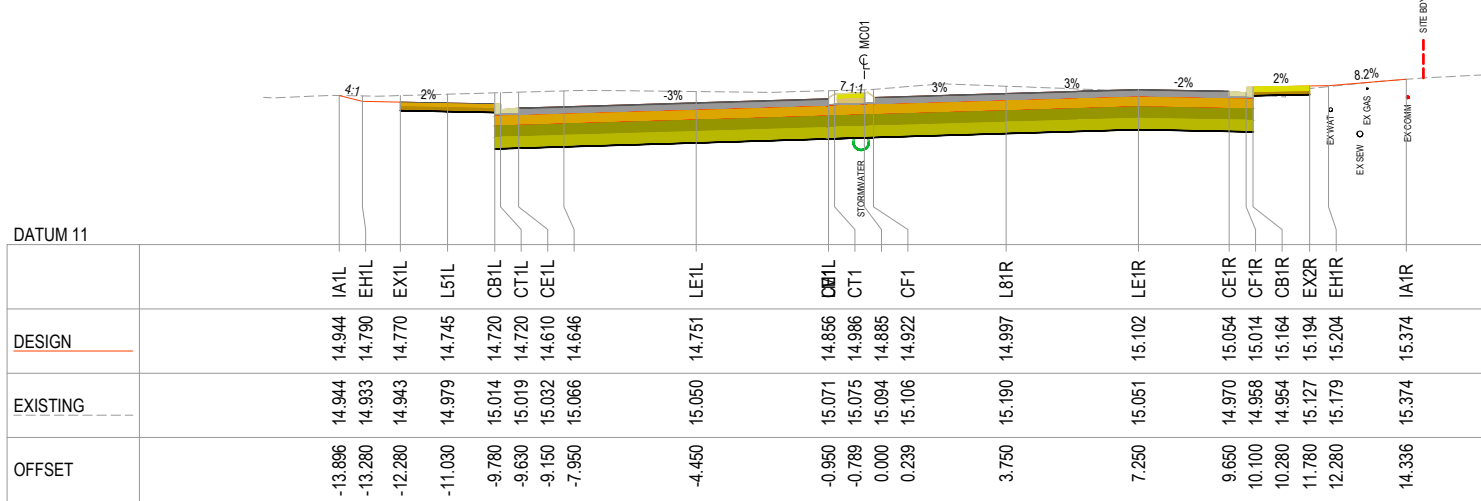

CH 800.000



CH 880.000



CH 860.000

REV.	DESCRIPTION	DRAWN	DESIGNED	VERIFIED	APPROVED	DATE
2	ISSUED FOR CONSTRUCTION	LW	TTN	TTN	AN	9/06/2026
1	ISSUED FOR TENDER	LW	TTN	TTN	AN	14/05/2026
0	ISSUED FOR TENDER	LW	TTN	AN	DB	27/03/2026

DESIGN TEAM

SCALE

PROJECT TITLE

TRIPOLI WAY EXTENSION

TRIPOLI WAY FROM - BROUGHTON AVE
TO HAMILTON RD ALBION PARK NSW

CLIENT

SHELLHARBOUR CITY COUNCIL

DRAWING STATUS

ISSUED FOR CONSTRUCTION

SCALE AS SHOWN

COORDINATE SYSTEM MGA 2020 ZONE 56

DATUM AHD

SHEET SIZE A1

PROJECT NUMBER 9470-11

DRAWING TITLE

CROSS SECTION MC01
SHEET 14

DRAWING NUMBER




0214

REVISION


2

This design represents the proposed works and is subject to minor amendment during construction to accommodate site conditions, construction requirements and other relevant constraints. Works within the road reserve will be undertaken and managed in accordance with Council requirements. Driveway locations, levels and tie-ins shown are indicative and may be subject to adjustment during construction. Any required changes affecting individual properties will be coordinated with the relevant property owner

This design represents the proposed works and is subject to minor amendment during construction to accommodate site conditions, construction requirements and other relevant constraints. Works within the road reserve will be undertaken and managed in accordance with Council requirements. Driveway locations, levels and tie-ins shown are indicative and may be subject to adjustment during construction. Any required changes affecting individual properties will be coordinated with the relevant property owner

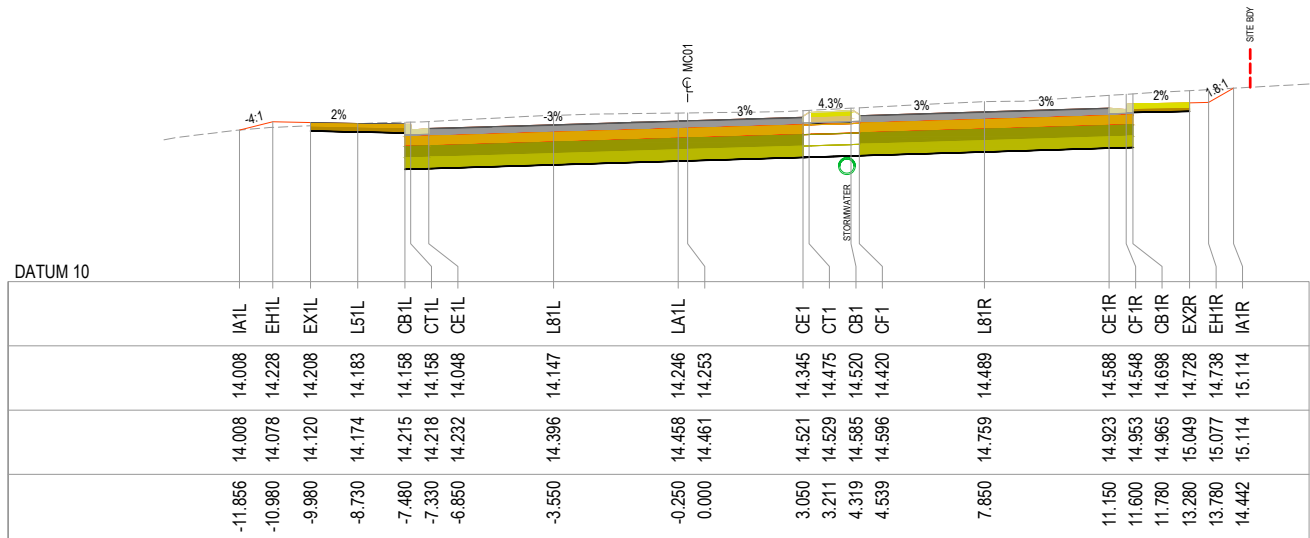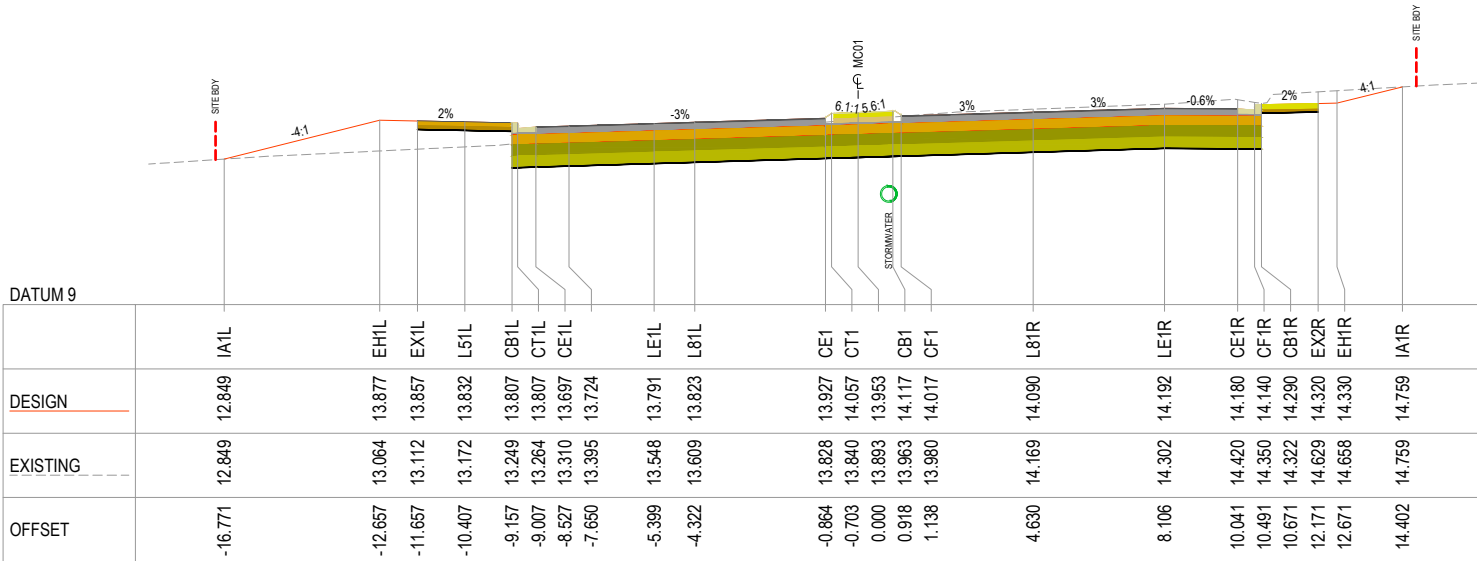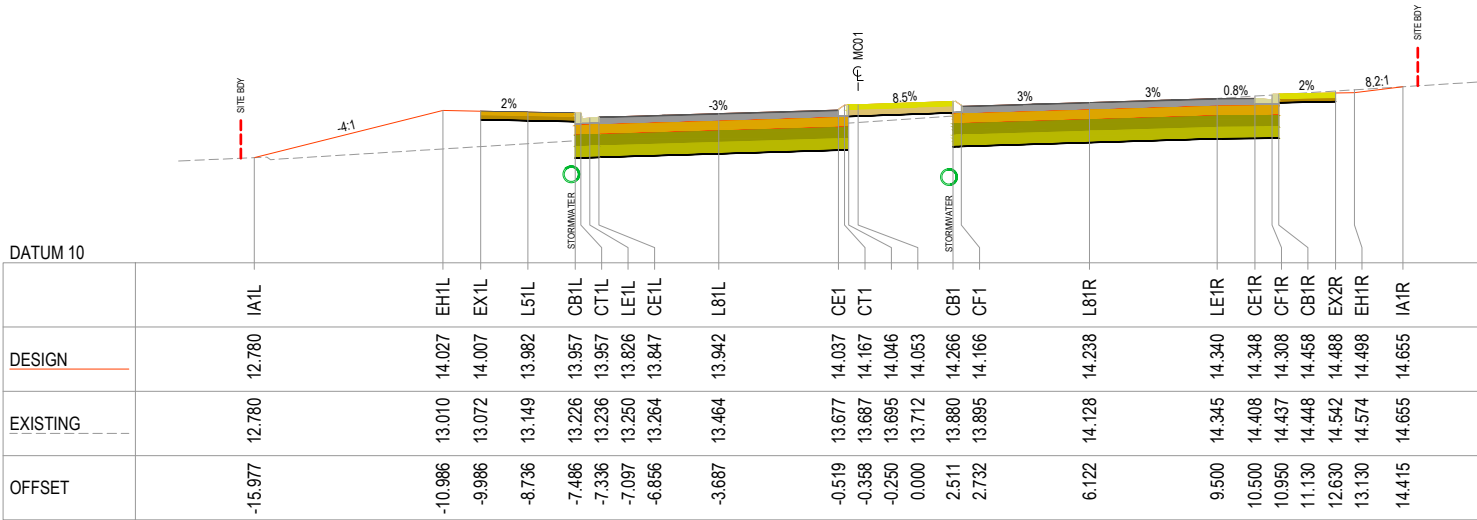

REV.	DESCRIPTION	DRAWN	DESIGNED	VERIFIED	APPROVED	DATE
2	ISSUED FOR CONSTRUCTION	LW	TTN	TTN	AN	9/06/2026
1	ISSUED FOR TENDER	LW	TTN	TTN	AN	14/05/2026
0	ISSUED FOR TENDER	LW	TTN	AN	DB	27/03/2026

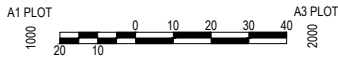


PROJECT TITLE
 TRIPOLI WAY EXTENSION
 TRIPOLI WAY FROM - BROUGHTON AVE
 TO HAMILTON RD ALBION PARK NSW


CLIENT
 SHELLHARBOUR CITY COUNCIL
 DRAWING STATUS
 ISSUED FOR CONSTRUCTION
 SCALE
 AS SHOWN
 COORDINATE SYSTEM
 MGA 2020 ZONE 56
 DATUM
 AHD
 SHEET SIZE
 A1
 PROJECT NUMBER
 9470-11

DRAWING TITLE
 CROSS SECTION MC01
 SHEET 15

DRAWING NUMBER
 0215
 REVISION
 2

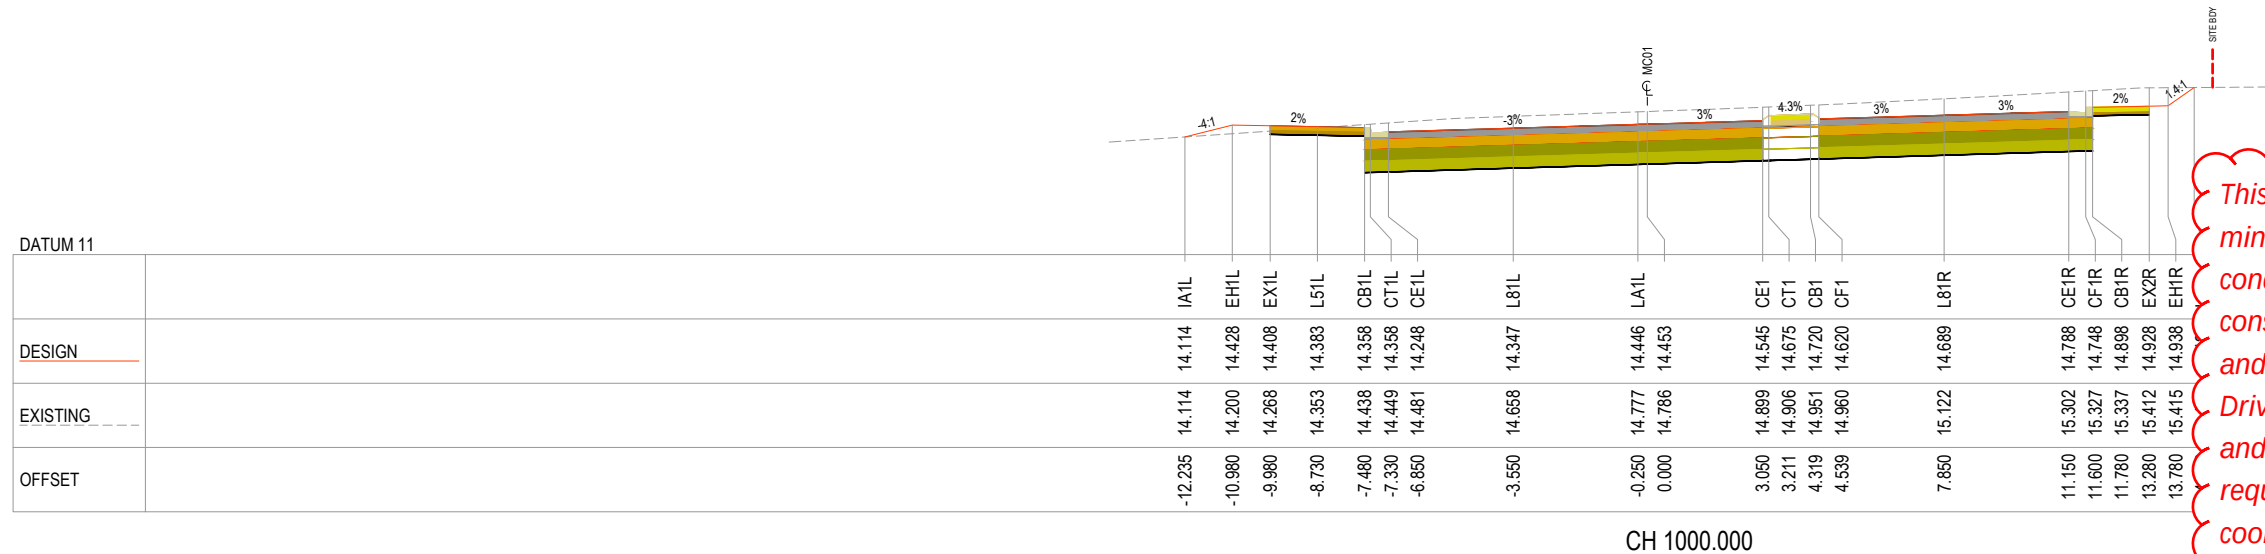

This design represents the proposed works and is subject to minor amendment during construction to accommodate site conditions, construction requirements and other relevant constraints. Works within the road reserve will be undertaken and managed in accordance with Council requirements. Driveway locations, levels and tie-ins shown are indicative and may be subject to adjustment during construction. Any required changes affecting individual properties will be coordinated with the relevant property owner

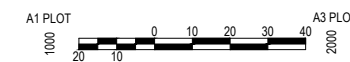[illegible]


PROJECT TITLE

TRIPOLI WAY EXTENSION


TRIPOLI WAY FROM - BROUGHTON AVE
TO HAMILTON RD ALBION PARK NSW

CLIENT SHELLHARBOUR CITY COUNCIL			DRAWING TITLE CROSS SECTION MC01 SHEET 16		
DRAWING STATUS ISSUED FOR CONSTRUCTION					
SCALE AS SHOWN	COORDINATE SYSTEM MGA 2020 ZONE 56	DATUM AHD			
SHEET SIZE A1	PROJECT NUMBER 9470-11	DRAWING NUMBER 0216		REVISION 2	

This design represents the proposed works and is subject to minor amendment during construction to accommodate site conditions, construction requirements and other relevant constraints. Works within the road reserve will be undertaken and managed in accordance with Council requirements. Driveway locations, levels and tie-ins shown are indicative and may be subject to adjustment during construction. Any required changes affecting individual properties will be coordinated with the relevant property owner

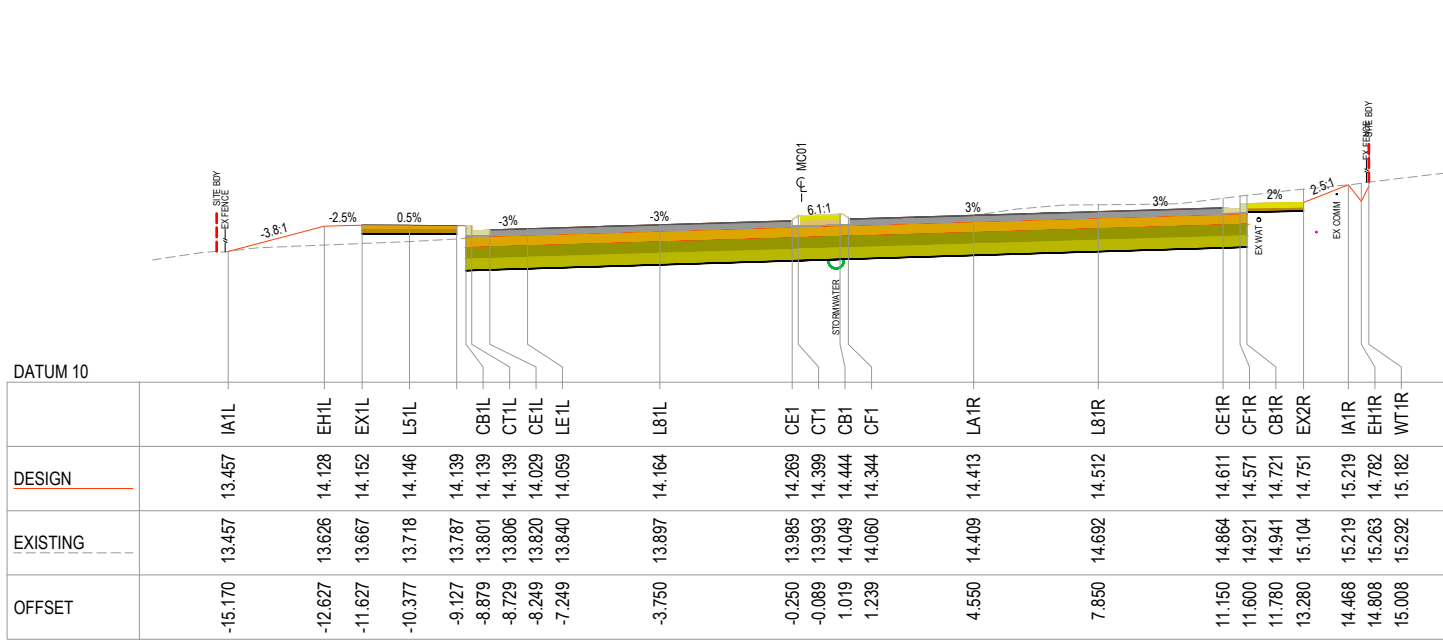


CH 1080.000

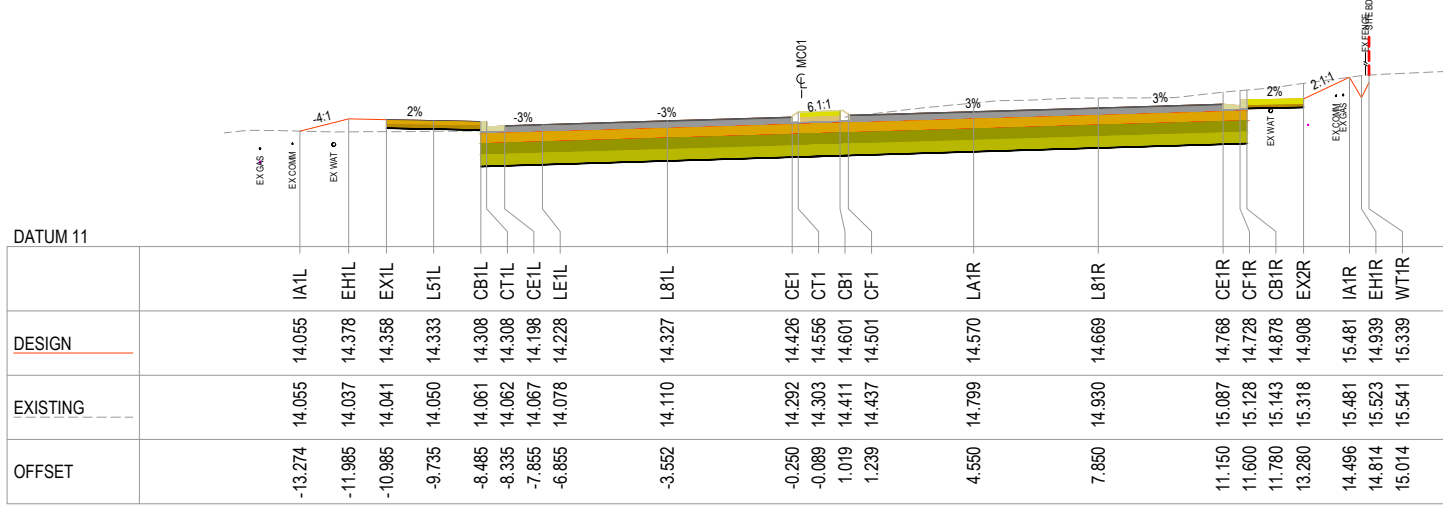

CH 1060.000



CH 1120.000

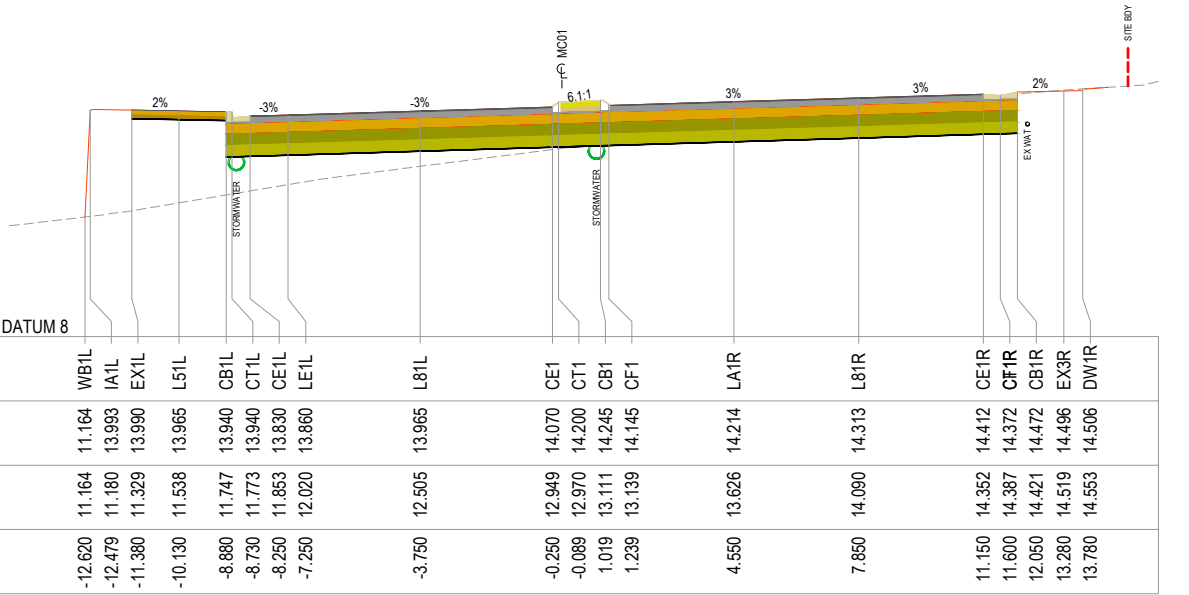

CH 1100.000

REV.	DESCRIPTION	DRAWN	DESIGNED	VERIFIED	APPROVED	DATE
2	ISSUED FOR CONSTRUCTION	LW	TTN	TTN	AN	9/06/2026
1	ISSUED FOR TENDER	LW	TTN	TTN	AN	14/05/2026
0	ISSUED FOR TENDER	LW	TTN	AN	DB	27/03/2026

DESIGN TEAM

SCALE

PROJECT TITLE

TRIPOLI WAY EXTENSION

TRIPOLI WAY FROM - BROUGHTON AVE TO HAMILTON RD ALBION PARK NSW

CLIENT

SHELLHARBOUR CITY COUNCIL

DRAWING STATUS

ISSUED FOR CONSTRUCTION

SCALE

AS SHOWN

SHEET SIZE

A1

DRAWING TITLE

CROSS SECTION MC01 SHEET 17

COORDINATE SYSTEM

MG A 2020 ZONE 56

DATUM

AHD

PROJECT NUMBER

9470-11


DRAWING NUMBER

0217


REVISION

2


This design represents the proposed works and is subject to minor amendment during construction to accommodate site conditions, construction requirements and other relevant constraints. Works within the road reserve will be undertaken and managed in accordance with Council requirements. Driveway locations, levels and tie-ins shown are indicative and may be subject to adjustment during construction. Any required changes affecting individual properties will be coordinated with the relevant property owner

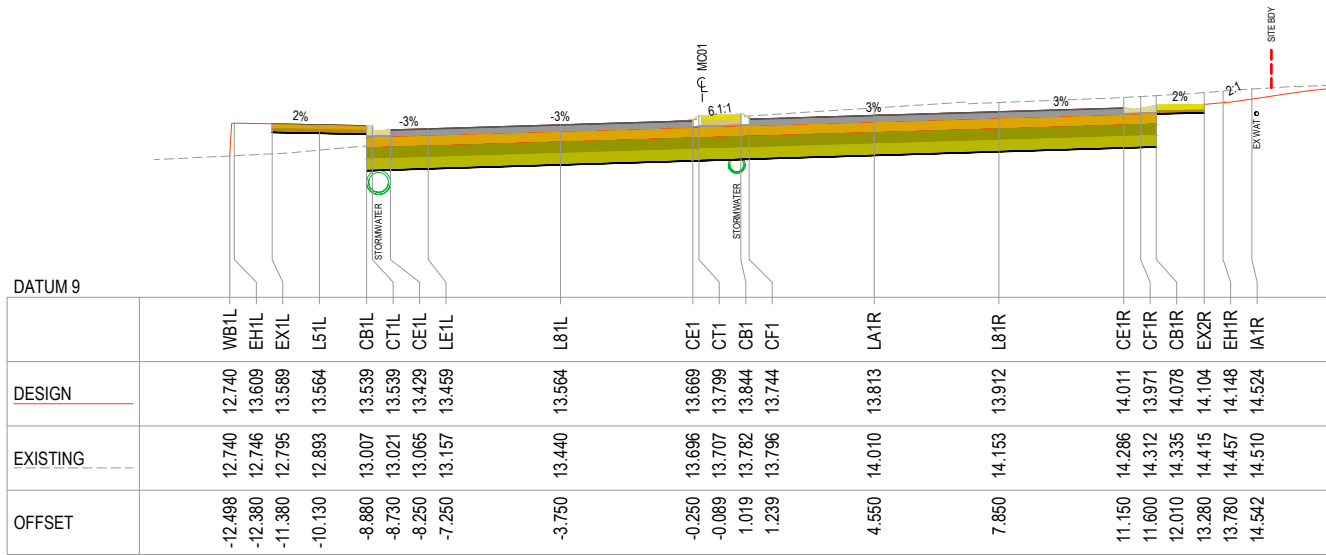


CH 1160.000

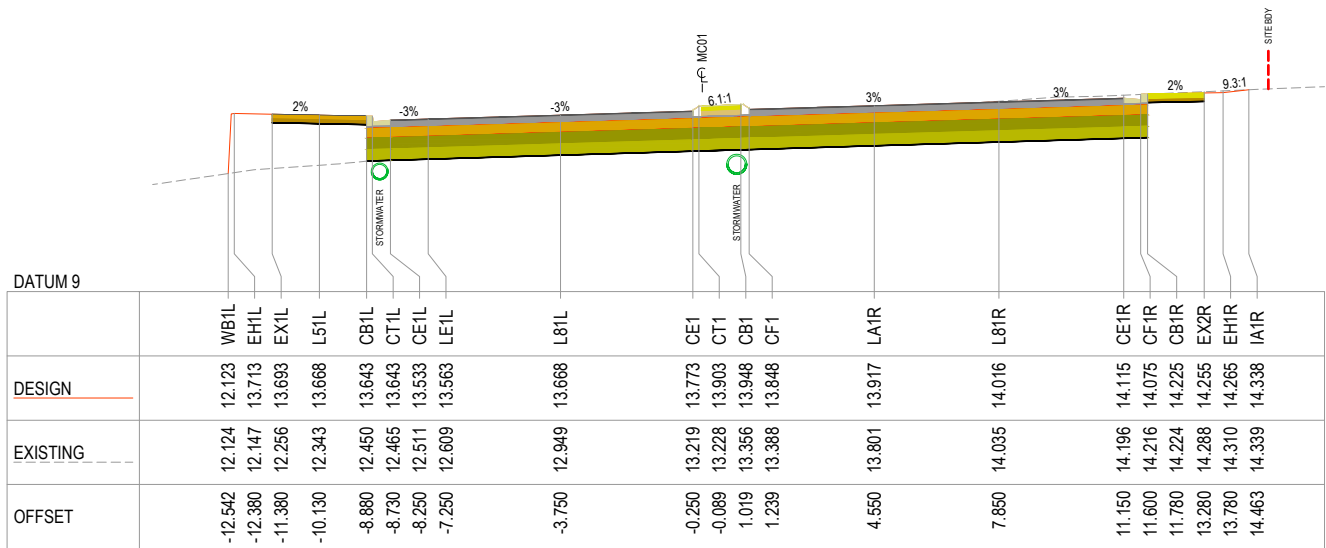

CH 1140.000

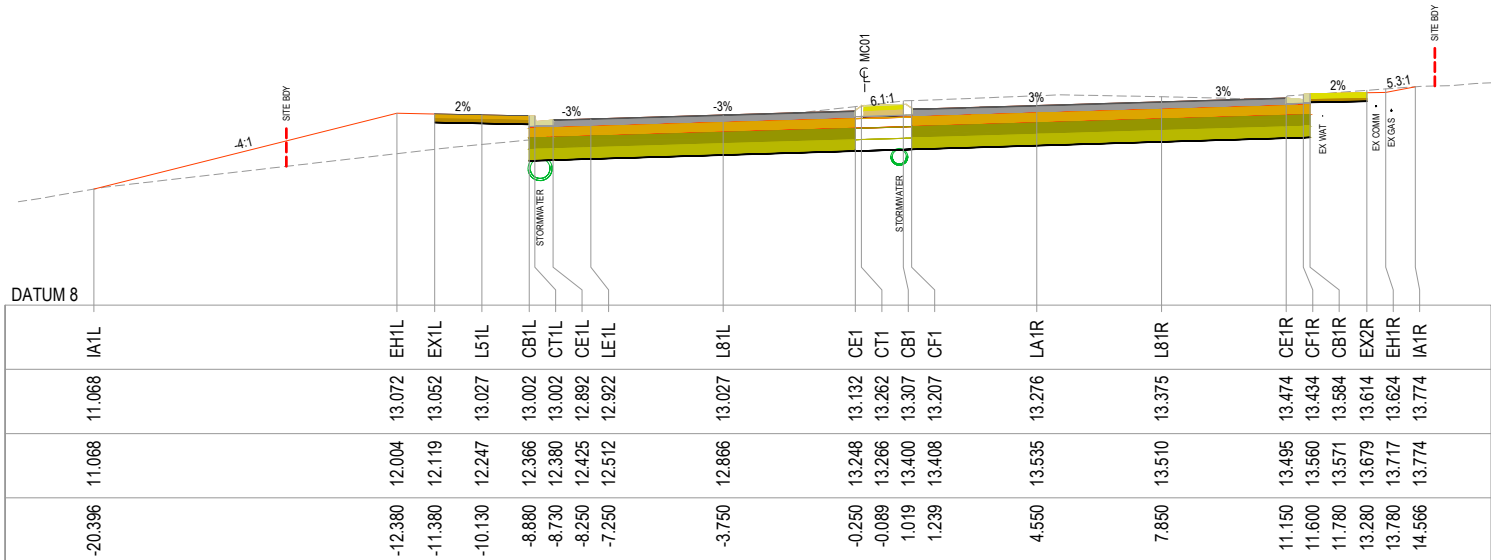


CH 1200.000

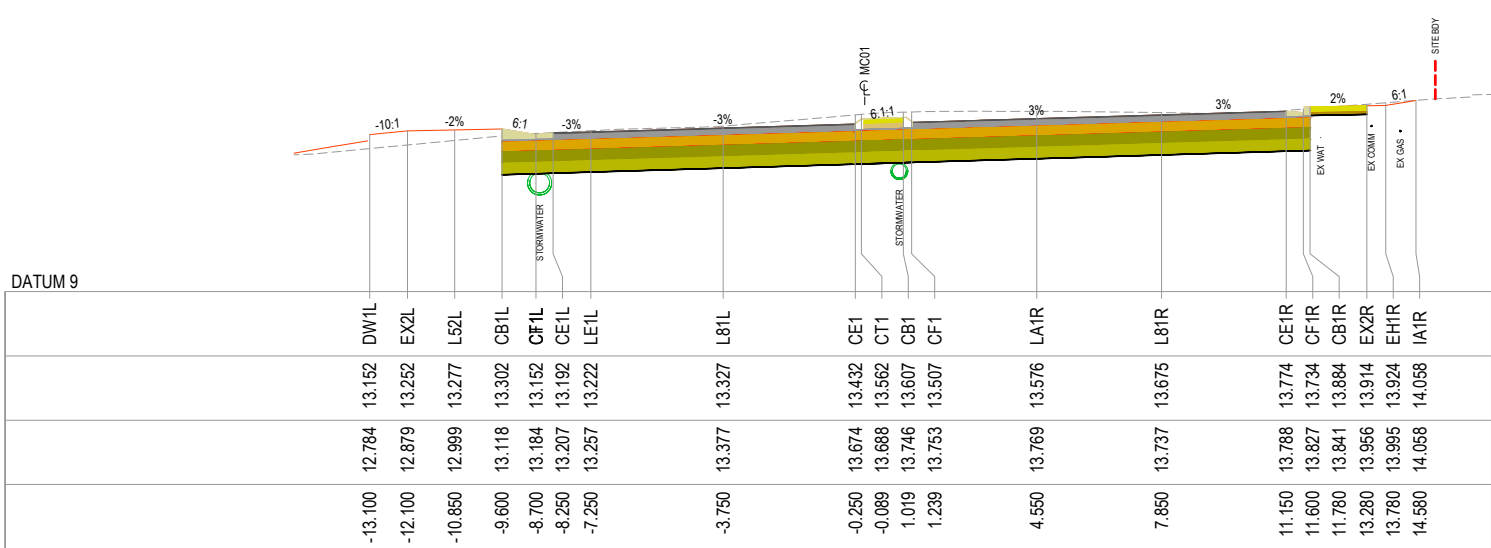

CH 1180.000

REV.	DESCRIPTION	DRAWN	DESIGNED	VERIFIED	APPROVED	DATE
2	ISSUED FOR CONSTRUCTION	LW	TTN	TTN	AN	9/06/2026
1	ISSUED FOR TENDER	LW	TTN	TTN	AN	14/05/2026
0	ISSUED FOR TENDER	LW	TTN	AN	DB	27/03/2026

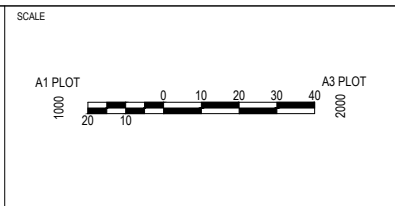

PROJECT TITLE
TRIPOLI WAY EXTENSION

TRIPOLI WAY FROM - BROUGHTON AVE
TO HAMILTON RD ALBION PARK NSW

CLIENT
SHELLHARBOUR CITY COUNCIL

DRAWING STATUS
ISSUED FOR CONSTRUCTION

SCALE
AS SHOWN

COORDINATE SYSTEM
MGA 2020 ZONE 56

DATUM
AHD


SHEET SIZE
A1

PROJECT NUMBER
9470-11


DRAWING TITLE
CROSS SECTION MC01
SHEET 18

DRAWING NUMBER
0218

REVISION
2

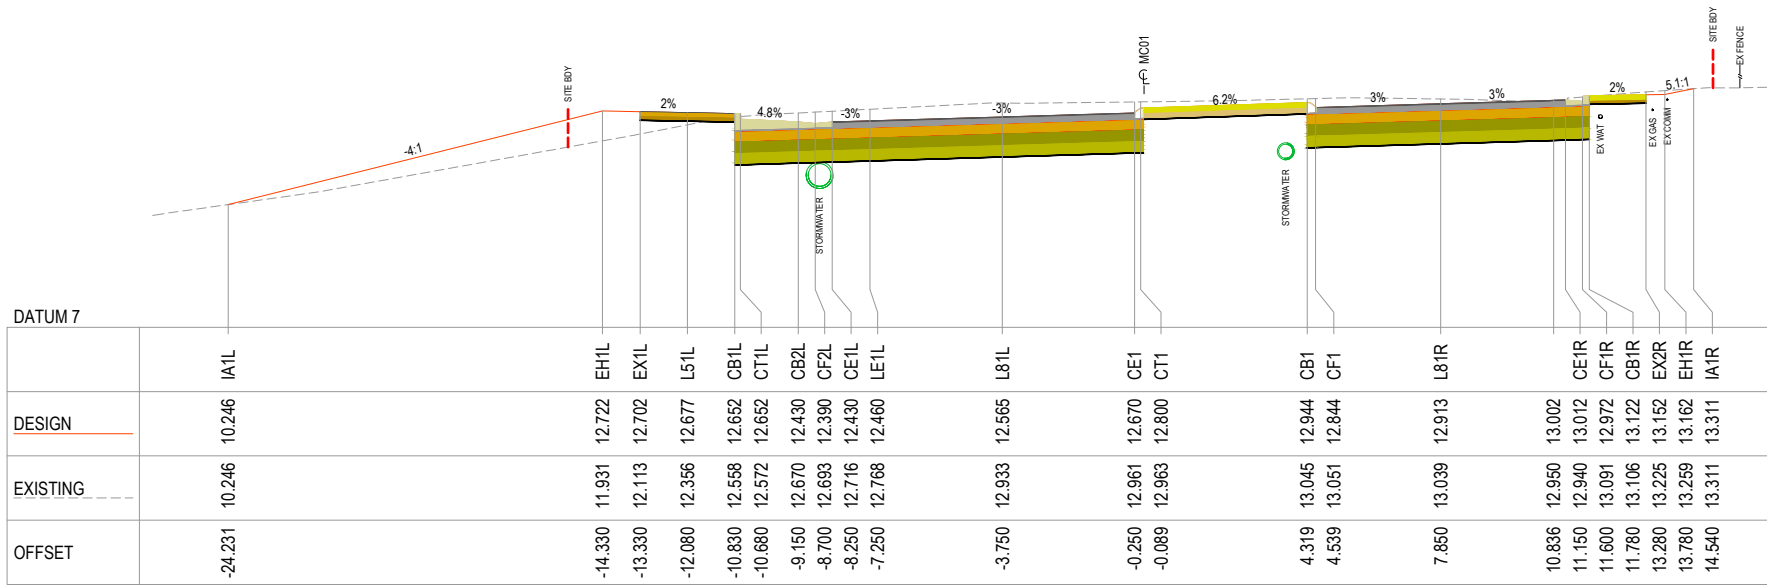

CH 1240.000

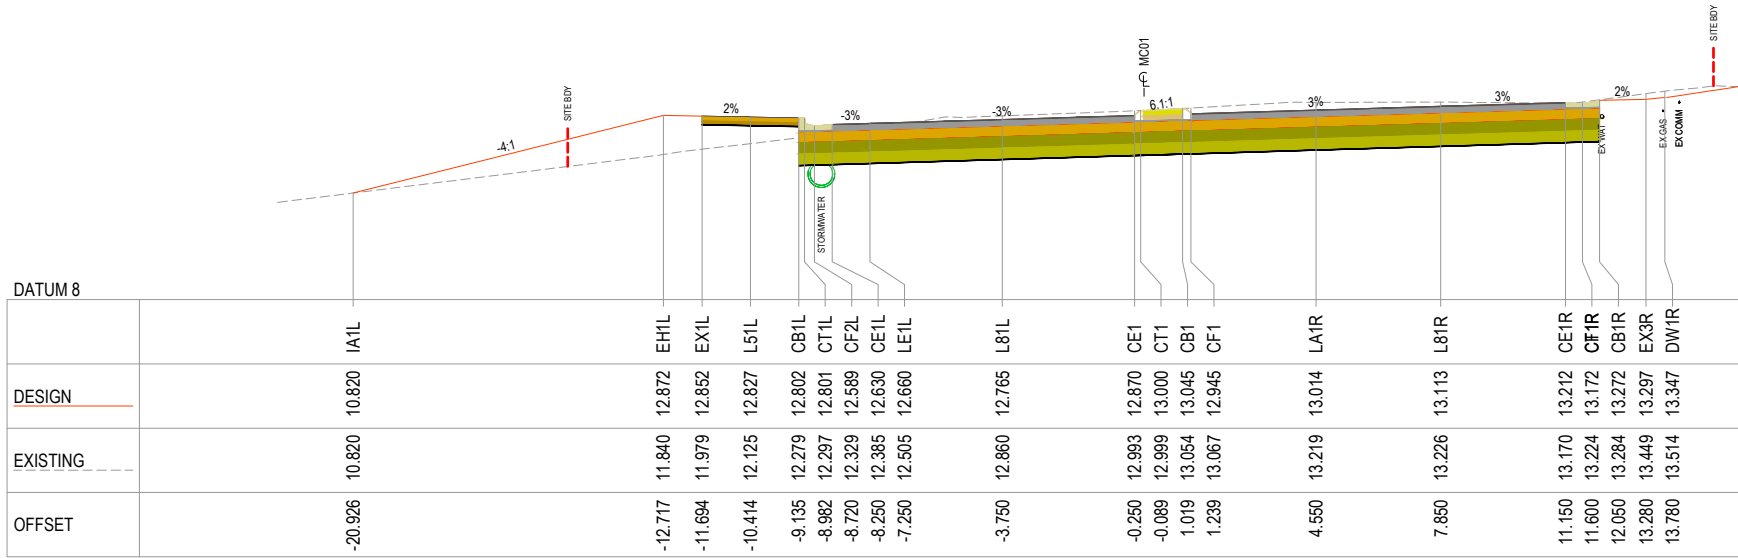

CH 1220.000

This design represents the proposed works and is subject to minor amendment during construction to accommodate site conditions, construction requirements and other relevant constraints. Works within the road reserve will be undertaken and managed in accordance with Council requirements. Driveway locations, levels and tie-ins shown are indicative and may be subject to adjustment during construction. Any required changes affecting individual properties will be coordinated with the relevant property owner

REV.	DESCRIPTION	DRAWN	DESIGNED	VERIFIED	APPROVED	DATE
2	ISSUED FOR CONSTRUCTION	LW	TTN	TTN	AN	9/06/2026
1	ISSUED FOR TENDER	LW	TTN	TTN	AN	14/05/2026
0	ISSUED FOR TENDER	LW	TTN	AN	DB	27/03/2026




Shellharbour
CITY COUNCIL



INDESCO
www.indesco.com.au

DESIGN TEAM

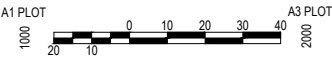

A1 PLOT 1000 20 10 20 30 40 A3 PLOT 2000

PROJECT TITLE

TRIPOLI WAY EXTENSION

TRIPOLI WAY FROM - BROUGHTON AVE
TO HAMILTON RD ALBION PARK NSW

CLIENT

SHELLHARBOUR CITY COUNCIL

DRAWING STATUS

ISSUED FOR CONSTRUCTION

SCALE

AS SHOWN

SHEET SIZE

A1

COORDINATE SYSTEM

MGA 2020 ZONE 56

PROJECT NUMBER

9470-11

DATUM



AHD

DRAWING NUMBER

0219


REVISION

2

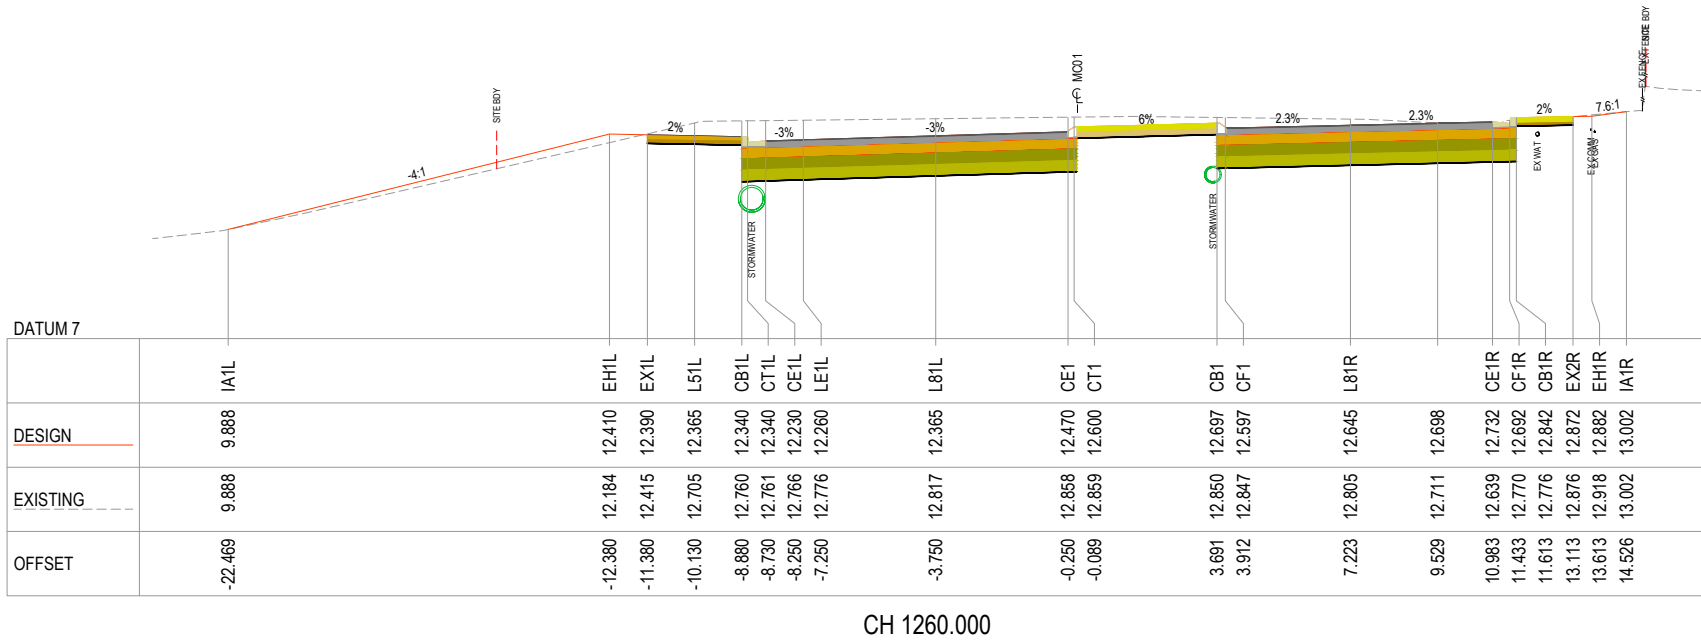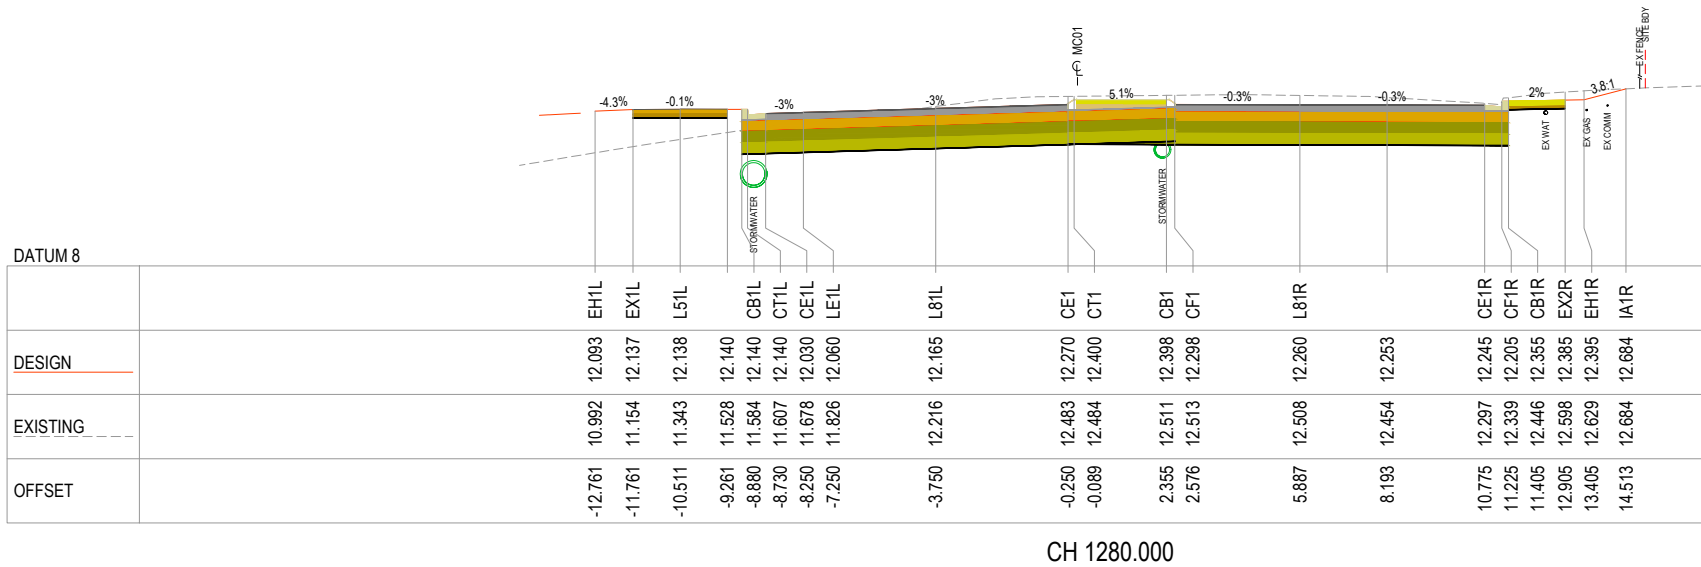

This design represents the proposed works and is subject to minor amendment during construction to accommodate site conditions, construction requirements and other relevant constraints. Works within the road reserve will be undertaken and managed in accordance with Council requirements. Driveway locations, levels and tie-ins shown are indicative and may be subject to adjustment during construction. Any required changes affecting individual properties will be coordinated with the relevant property owner


REV.	DESCRIPTION	DRAWN	DESIGNED	VERIFIED	APPROVED	DATE
2	ISSUED FOR CONSTRUCTION	LW	TTN	TTN	AN	9/06/2026
1	ISSUED FOR TENDER	LW	TTN	TTN	AN	14/05/2026
0	ISSUED FOR TENDER	LW	TTN	AN	DB	27/03/2026

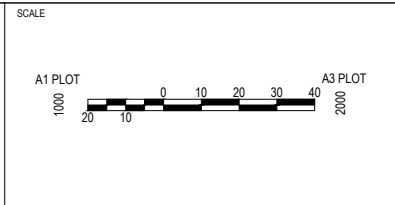

PROJECT TITLE
TRIPOLI WAY EXTENSION

TRIPOLI WAY FROM - BROUGHTON AVE
TO HAMILTON RD ALBION PARK NSW


CLIENT SHELLHARBOUR CITY COUNCIL	DRAWING STATUS ISSUED FOR CONSTRUCTION	DRAWING TITLE CROSS SECTION MC01 SHEET 20
SCALE AS SHOWN	COORDINATE SYSTEM MGA 2020 ZONE 56	DATUM AHD
SHEET SIZE A1	PROJECT NUMBER 9470-11	DRAWING NUMBER 0220
		REVISION 2

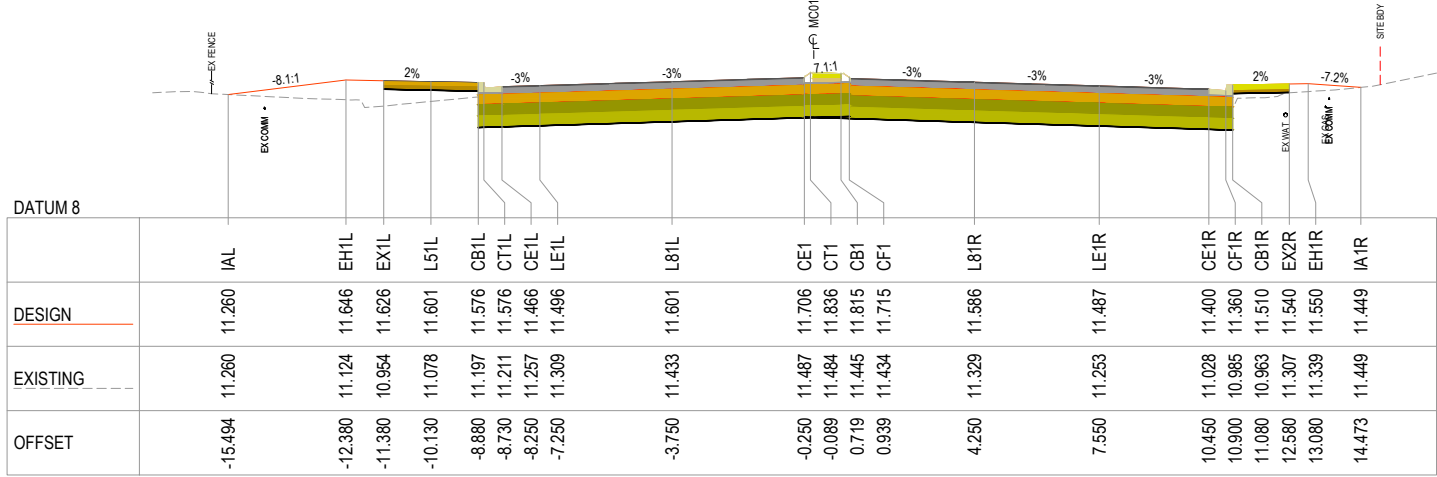


CH 1340.000




CH 1320.000

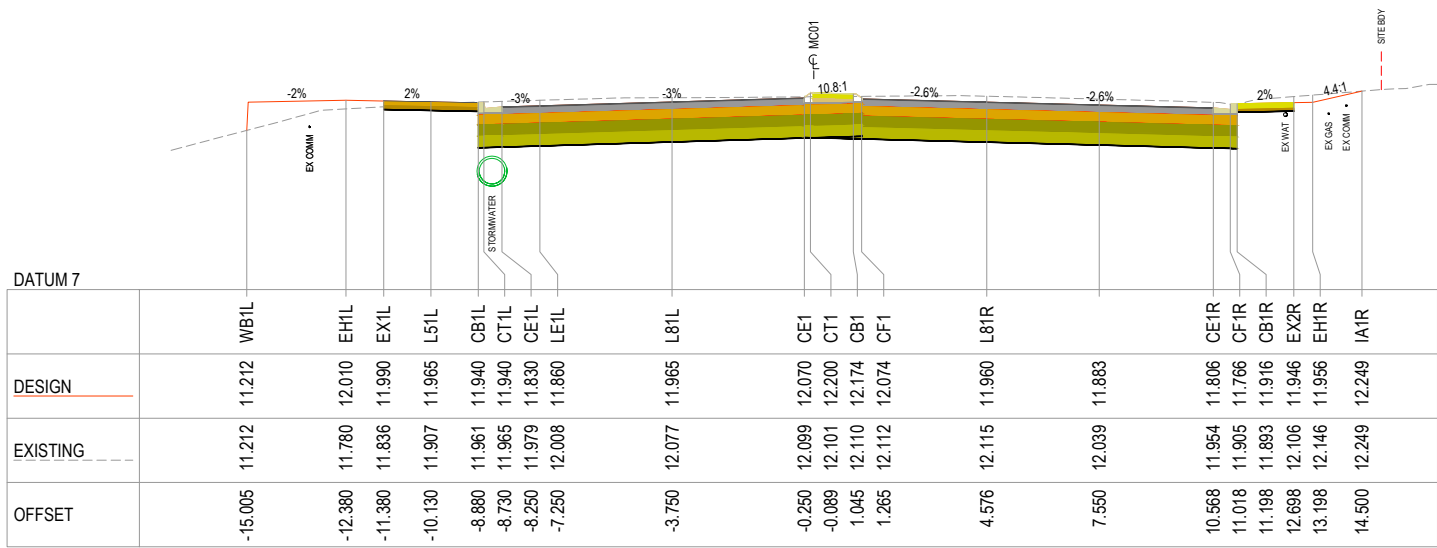


CH 1300.000

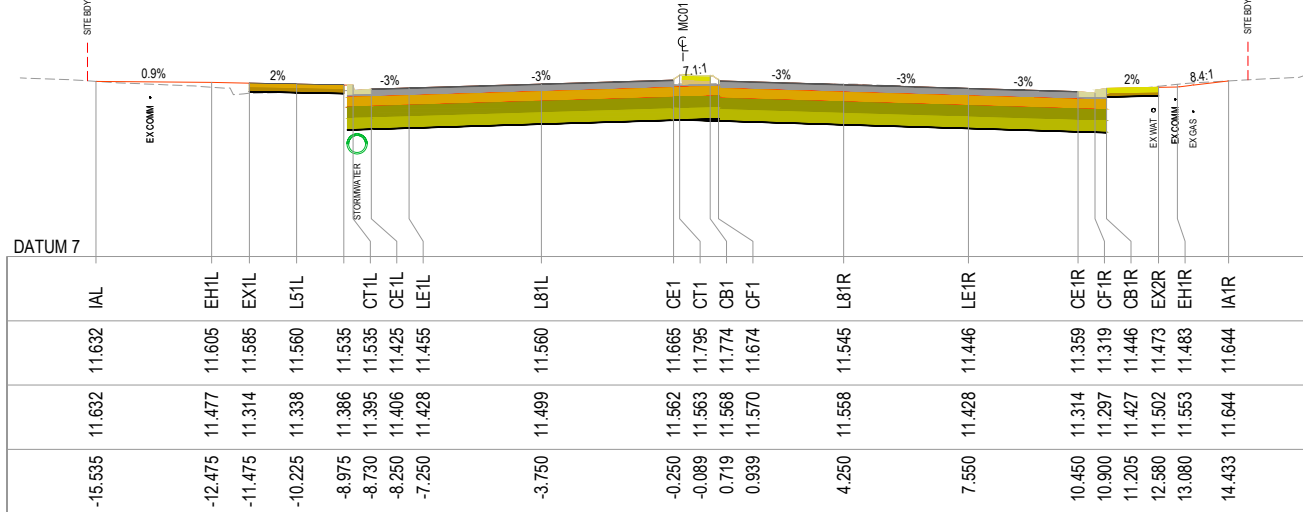

CH 1400.000

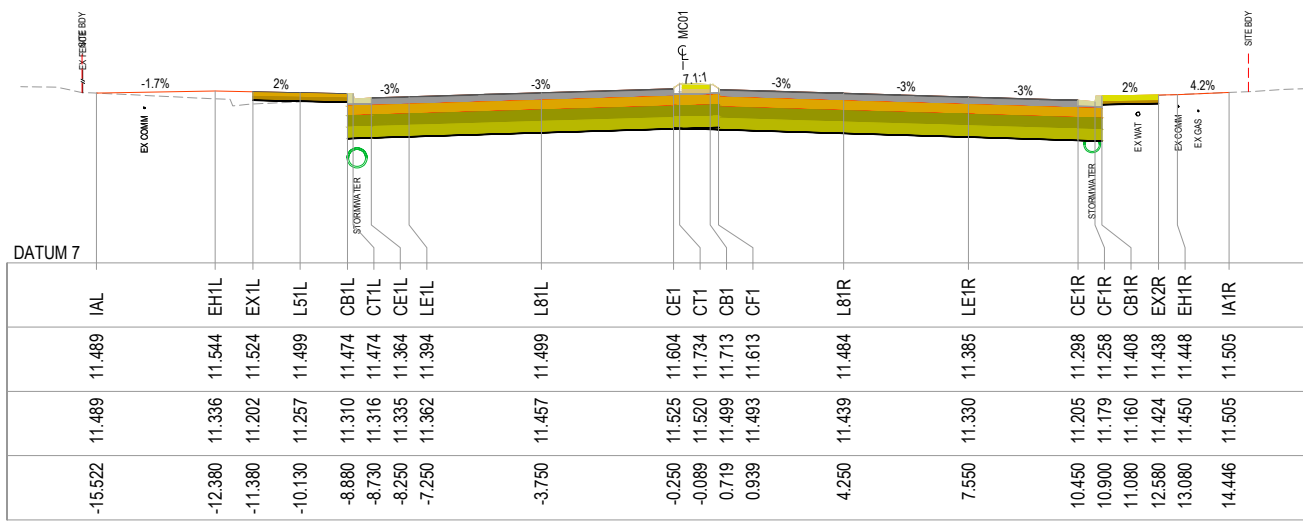

CH 1380.000

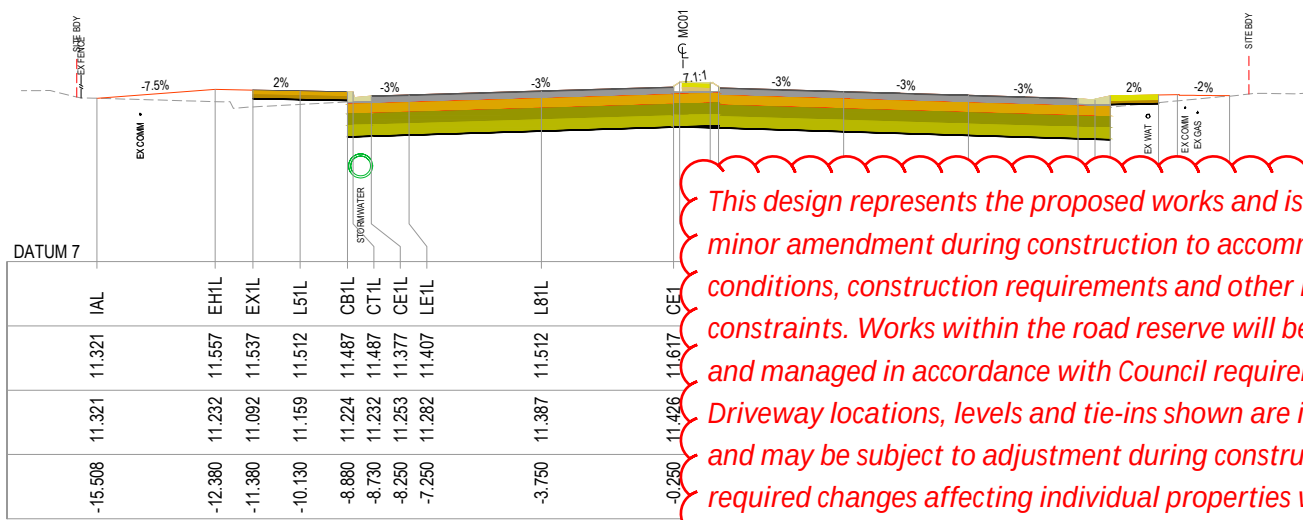

CH 1360.000

This design represents the proposed works and is subject to minor amendment during construction to accommodate site conditions, construction requirements and other relevant constraints. Works within the road reserve will be undertaken and managed in accordance with Council requirements. Driveway locations, levels and tie-ins shown are indicative and may be subject to adjustment during construction. Any required changes affecting individual properties will be coordinated with the relevant property owner

REV.	DESCRIPTION	DRAWN	DESIGNED	VERIFIED	APPROVED	DATE
2	ISSUED FOR CONSTRUCTION	LW	TTN	TTN	AN	9/06/2026
1	ISSUED FOR TENDER	LW	TTN	TTN	AN	14/05/2026
0	ISSUED FOR TENDER	LW	TTN	AN	DB	27/03/2026

Shellharbour CITY COUNCIL

INDESCO

www.indesco.com.au

SCALE

A1 PLOT 1:1000

A3 PLOT 1:2000

PROJECT TITLE

TRIPOLI WAY EXTENSION

TRIPOLI WAY FROM - BROUGHTON AVE TO HAMILTON RD ALBION PARK NSW

CLIENT

SHELLHARBOUR CITY COUNCIL

DRAWING STATUS

ISSUED FOR CONSTRUCTION

SCALE AS SHOWN

SHEET SIZE A1

COORDINATE SYSTEM MGA 2020 ZONE 56

PROJECT NUMBER 9470-11

DATUM AHD

DRAWING TITLE


CROSS SECTION MC01 SHEET 21

DRAWING NUMBER


0221

REVISION


2

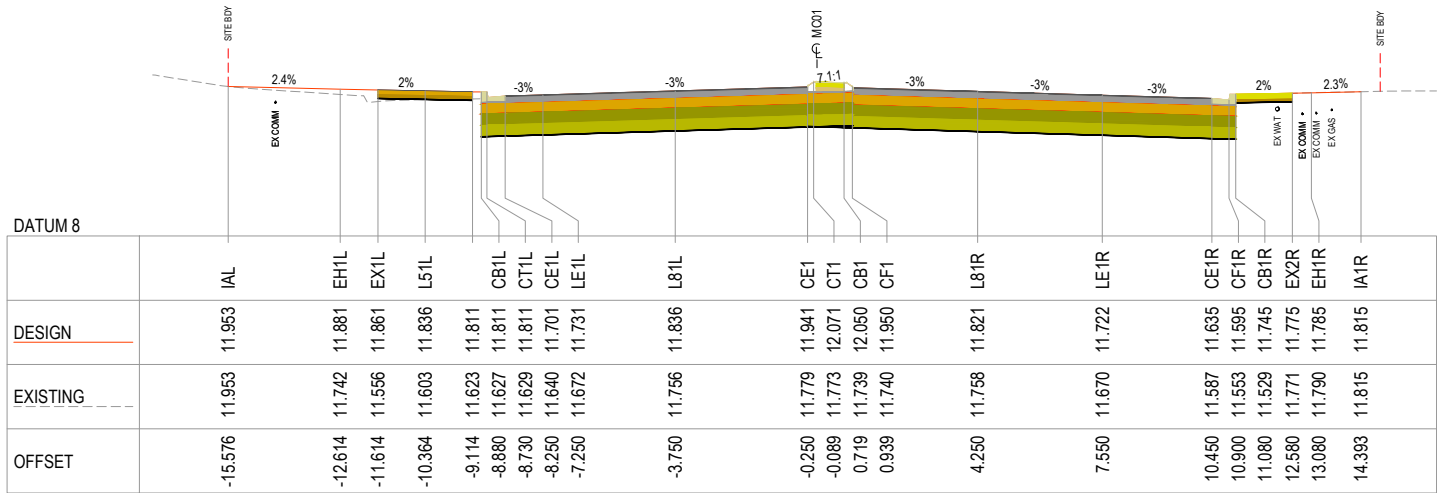


CH 1460.000

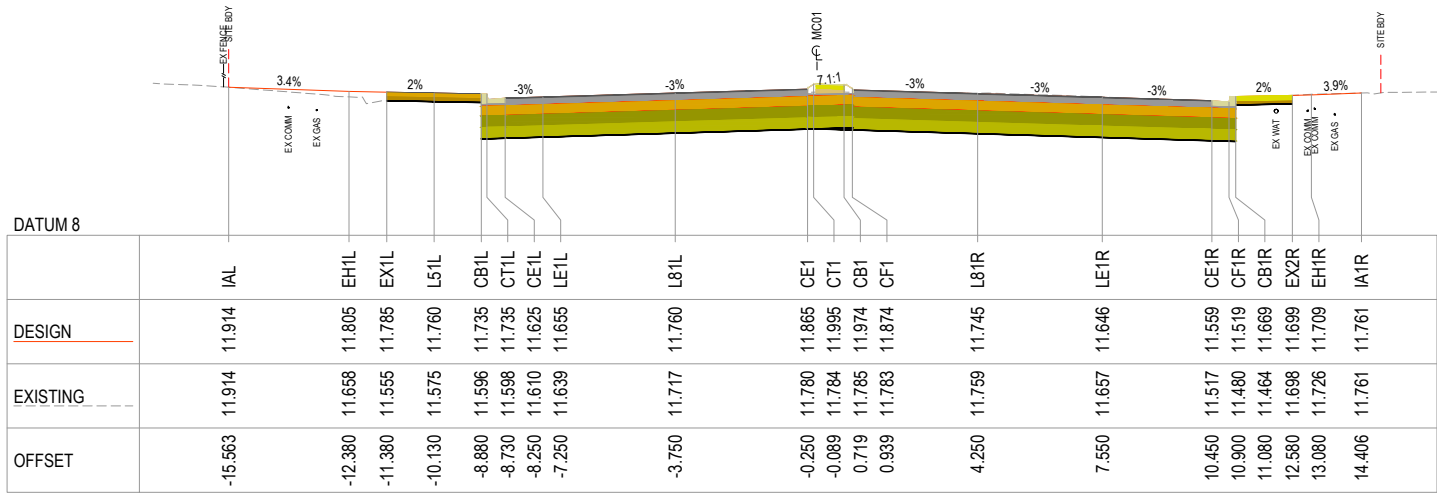


CH 1440.000

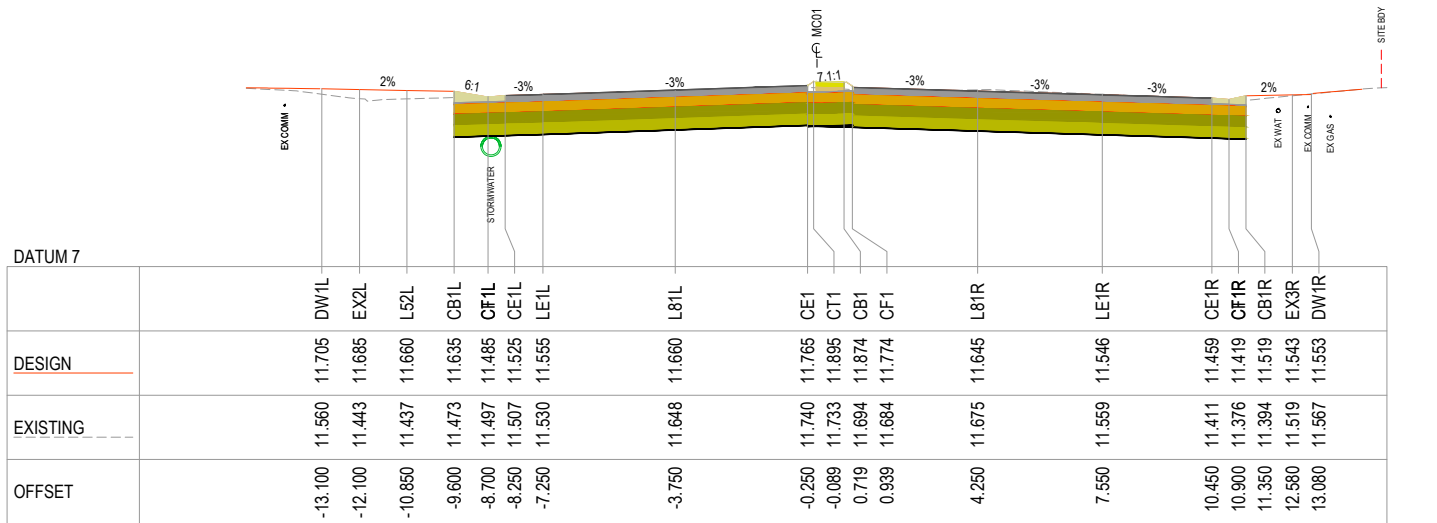


CH 1420.000

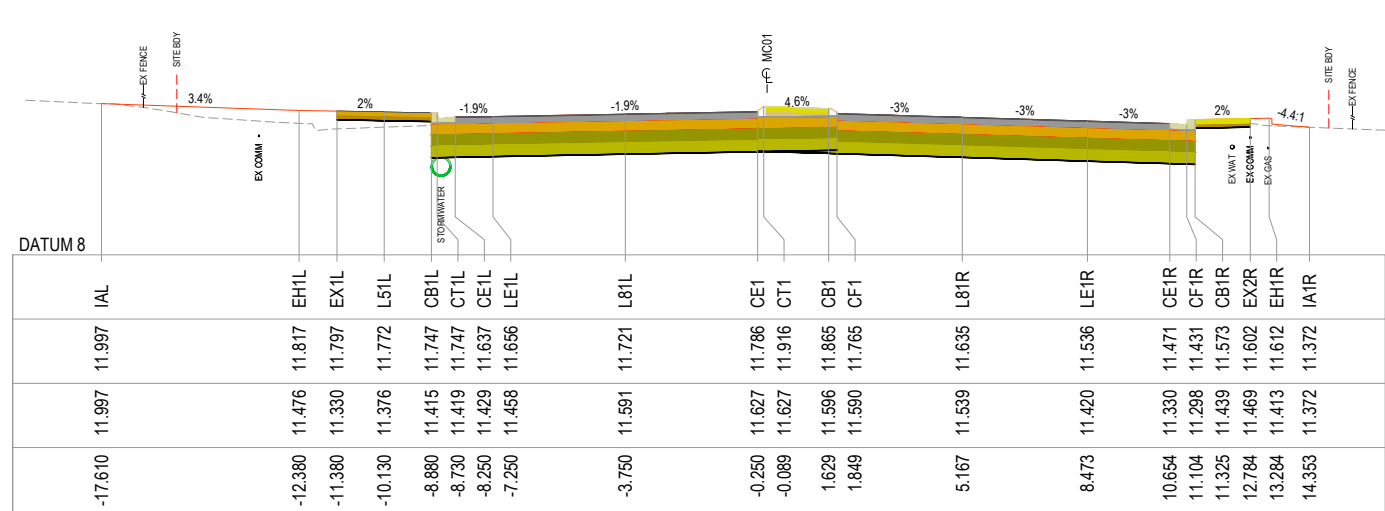

CH 1520.000

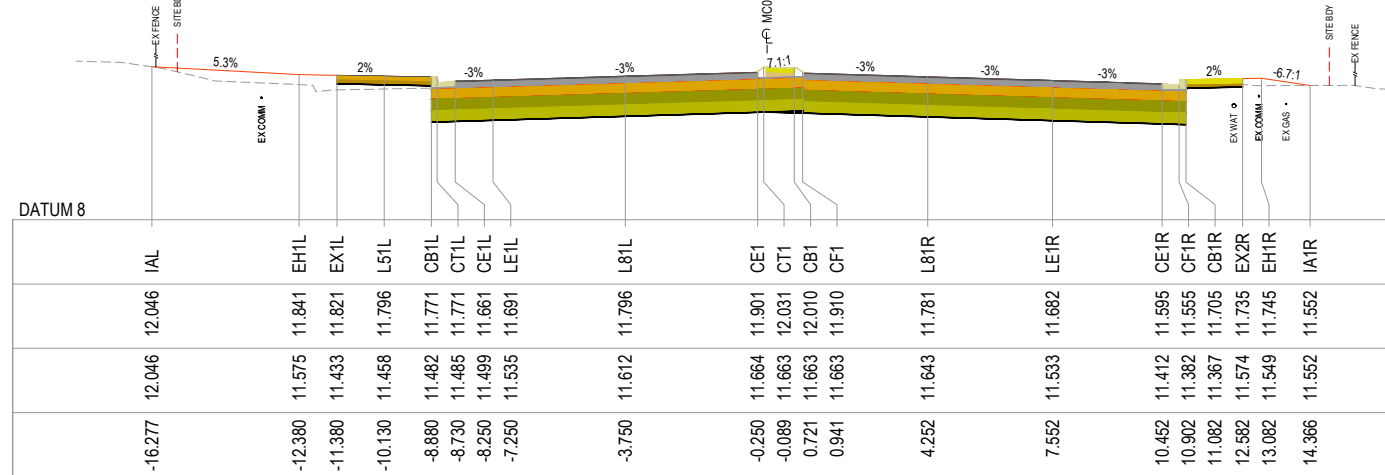


CH 1500.000

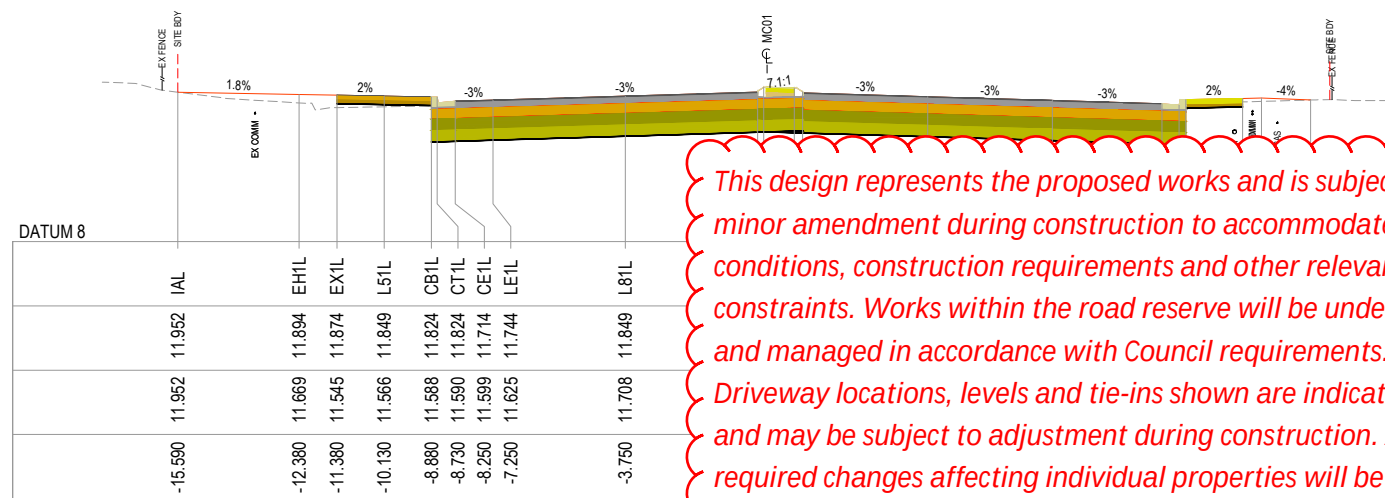

This design represents the proposed works and is subject to minor amendment during construction to accommodate site conditions, construction requirements and other relevant constraints. Works within the road reserve will be undertaken and managed in accordance with Council requirements. Driveway locations, levels and tie-ins shown are indicative and may be subject to adjustment during construction. Any required changes affecting individual properties will be coordinated with the relevant property owner



REV.	DESCRIPTION	DRAWN	DESIGNED	VERIFIED	APPROVED	DATE
2	ISSUED FOR CONSTRUCTION	LW	TTN	TTN	AN	9/06/2026
1	ISSUED FOR TENDER	LW	TTN	TTN	AN	14/05/2026
0	ISSUED FOR TENDER	LW	TTN	AN	DB	27/03/2026

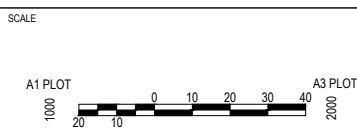


PROJECT TITLE
TRIPOLI WAY EXTENSION
TRIPOLI WAY FROM - BROUGHTON AVE
TO HAMILTON RD ALBION PARK NSW

CLIENT SHELLHARBOUR CITY COUNCIL	COORDINATE SYSTEM MGA 2020 ZONE 56	DATUM AHD
DRAWING STATUS ISSUED FOR CONSTRUCTION	PROJECT NUMBER 9470-11	DRAWING NUMBER 0222
SCALE AS SHOWN	SHEET SIZE A1	REVISION 2

DRAWING TITLE CROSS SECTION MC01 SHEET 22	DRAWING NUMBER 0222	REVISION 2
---	------------------------	---------------

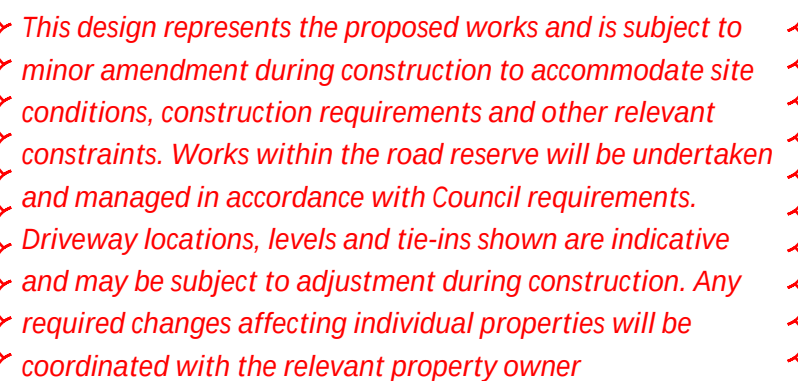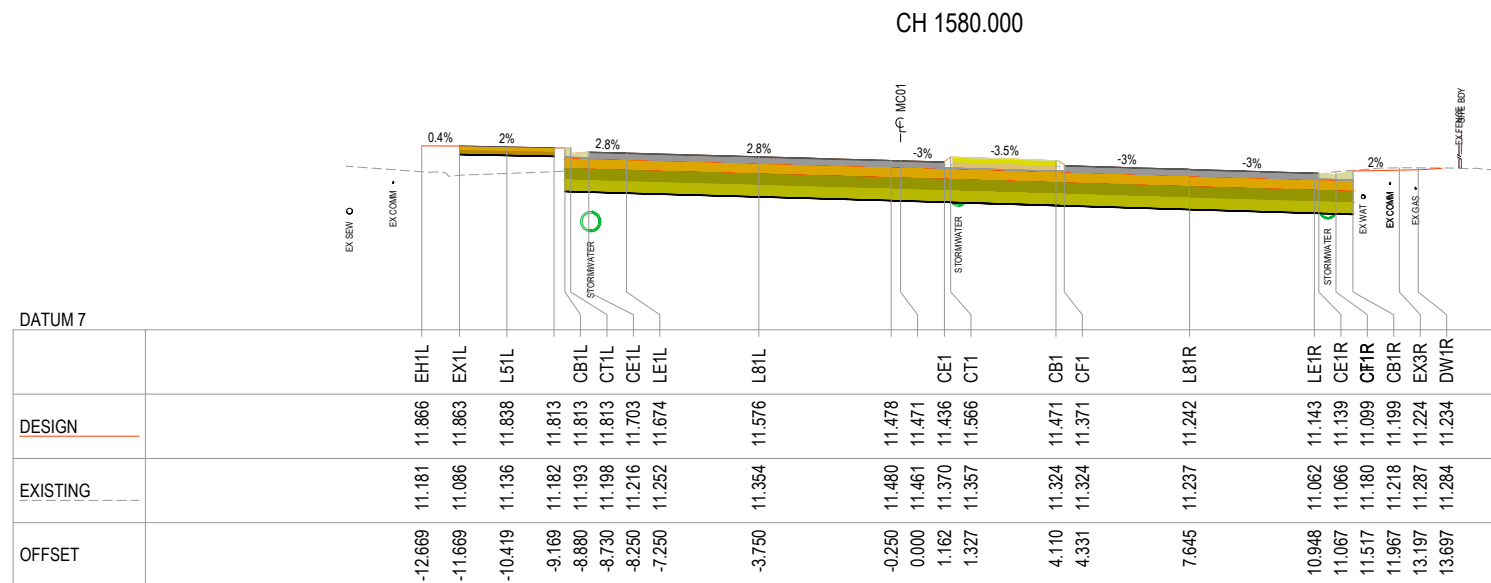

REV.	DESCRIPTION	DRAWN	DESIGNED	VERIFIED	APPROVED	DATE
2	ISSUED FOR CONSTRUCTION	LW	TTN	TTN	AN	9/06/2026
1	LW	TTN	TTN	AN		14/05/2026
0	ISSUED FOR TENDER	LW	TTN	AN	DR	27/03/2026

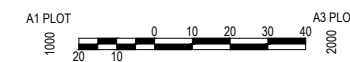



PROJECT TITLE

TRIPOLI WAY EXTENSION

TRIPOLI WAY FROM - BROUGHTON AVE
TO HAMILTON RD ALBION PARK NSW

CLIENT SHELLHARBOUR CITY COUNCIL			DRAWING TITLE CROSS SECTION MC01 SHEET 23
DRAWING STATUS ISSUED FOR CONSTRUCTION			
SCALE AS SHOWN	COORDINATE SYSTEM MGA 2020 ZONE 56	DATUM AHD	
SHEET SIZE A1	PROJECT NUMBER 9470-11	DRAWING NUMBER 0223	REVISION 2

This design represents the proposed works and is subject to minor amendment during construction to accommodate site conditions, construction requirements and other relevant constraints. Works within the road reserve will be undertaken and managed in accordance with Council requirements. Driveway locations, levels and tie-ins shown are indicative and may be subject to adjustment during construction. Any required changes affecting individual properties will be coordinated with the relevant property owner

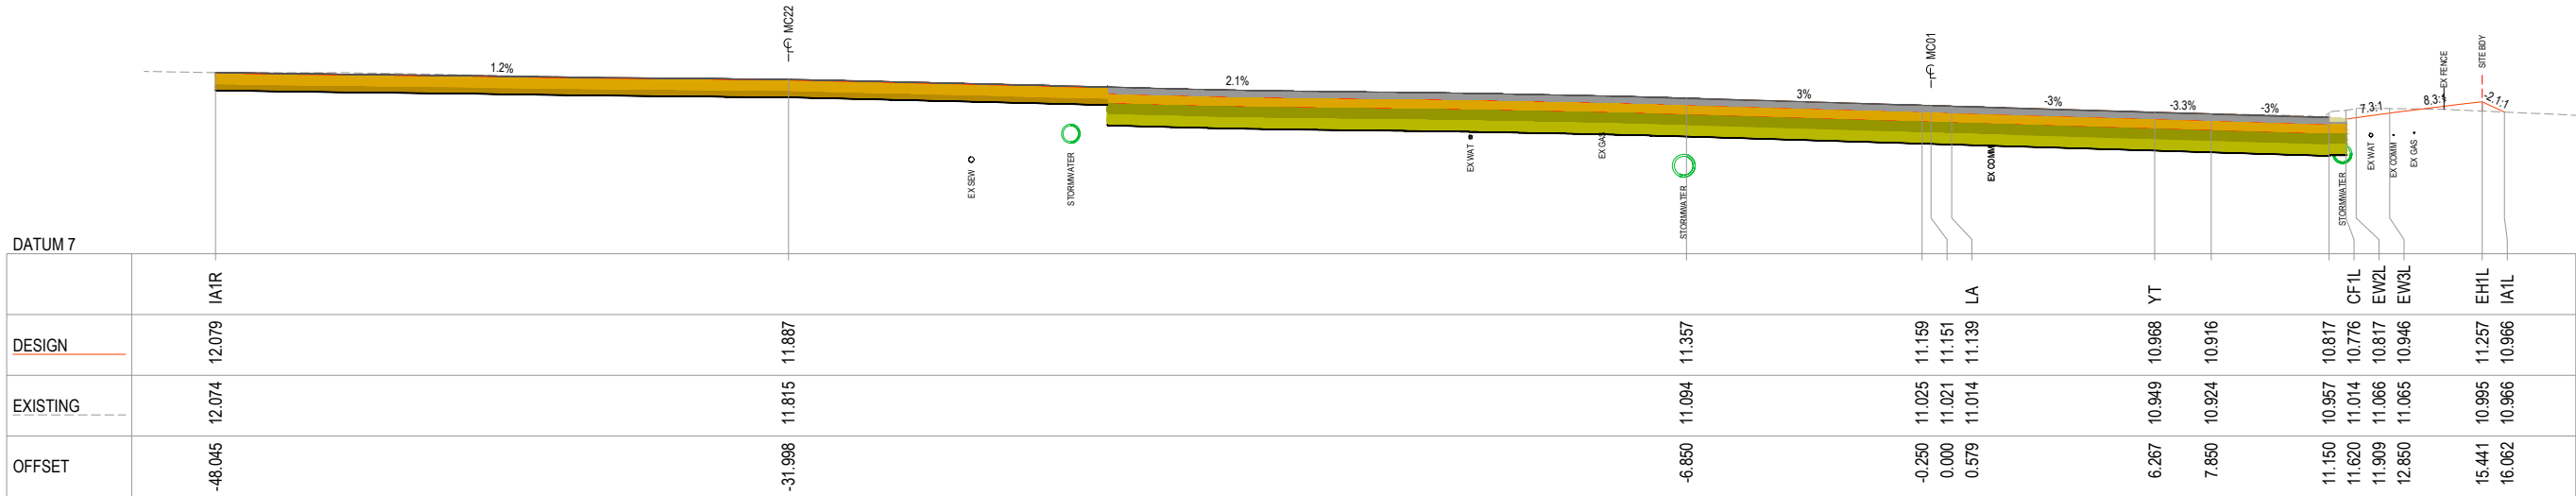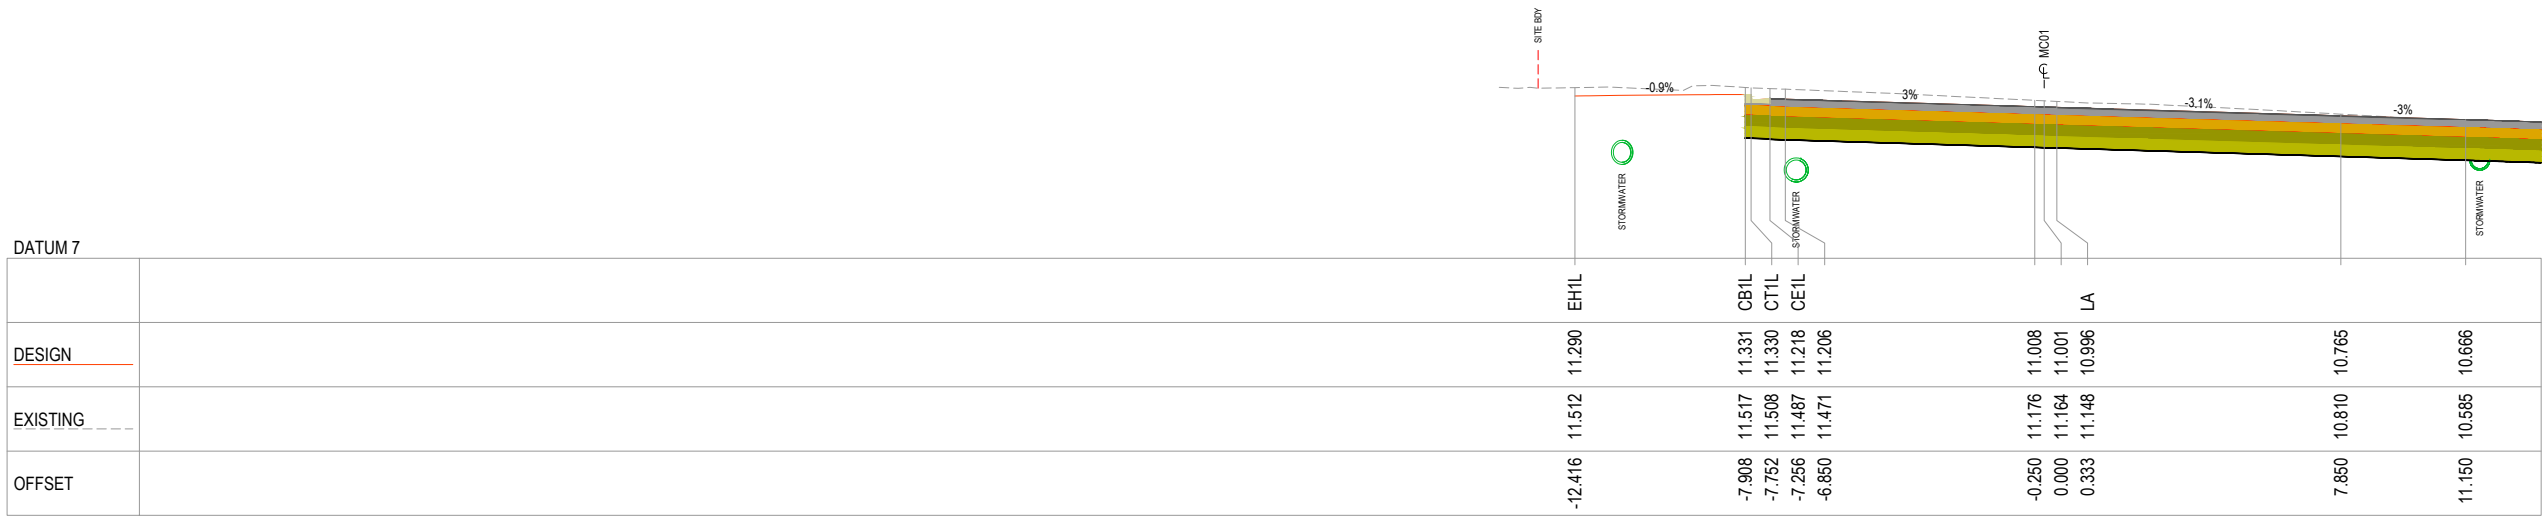

REV.	DESCRIPTION	DRAWN	DESIGNED	VERIFIED	APPROVED	DATE
2	ISSUED FOR CONSTRUCTION	LW	TTN	TTN	AN	9/06/2026
1	ISSUED FOR TENDER	LW	TTN	TTN	AN	14/05/2026
0	ISSUED FOR TENDER	LW	TTN	AN	DB	27/03/2026




SHELLHARBOUR CITY COUNCIL



INDESCO
www.indesco.com.au

SCALE

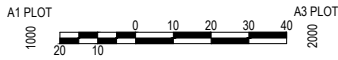

A1 PLOT 1000 20 10 20 30 40 A3 PLOT 2000

PROJECT TITLE

TRIPOLI WAY EXTENSION

TRIPOLI WAY FROM - BROUGHTON AVE TO HAMILTON RD ALBION PARK NSW

CLIENT

SHELLHARBOUR CITY COUNCIL

DRAWING STATUS

ISSUED FOR CONSTRUCTION

SCALE AS SHOWN	COORDINATE SYSTEM MGA 2020 ZONE 56	DATUM AHD
SHEET SIZE A1	PROJECT NUMBER 9470-11	DRAWING NUMBER 0224

DRAWING TITLE

CROSS SECTION MC01 SHEET 24

REVISION	2
----------	---


This design represents the proposed works and is subject to minor amendment during construction to accommodate site conditions, construction requirements and other relevant constraints. Works within the road reserve will be undertaken and managed in accordance with Council requirements. Driveway locations, levels and tie-ins shown are indicative and may be subject to adjustment during construction. Any required changes affecting individual properties will be coordinated with the relevant property owner



CH 1660.000



CH 1640.000

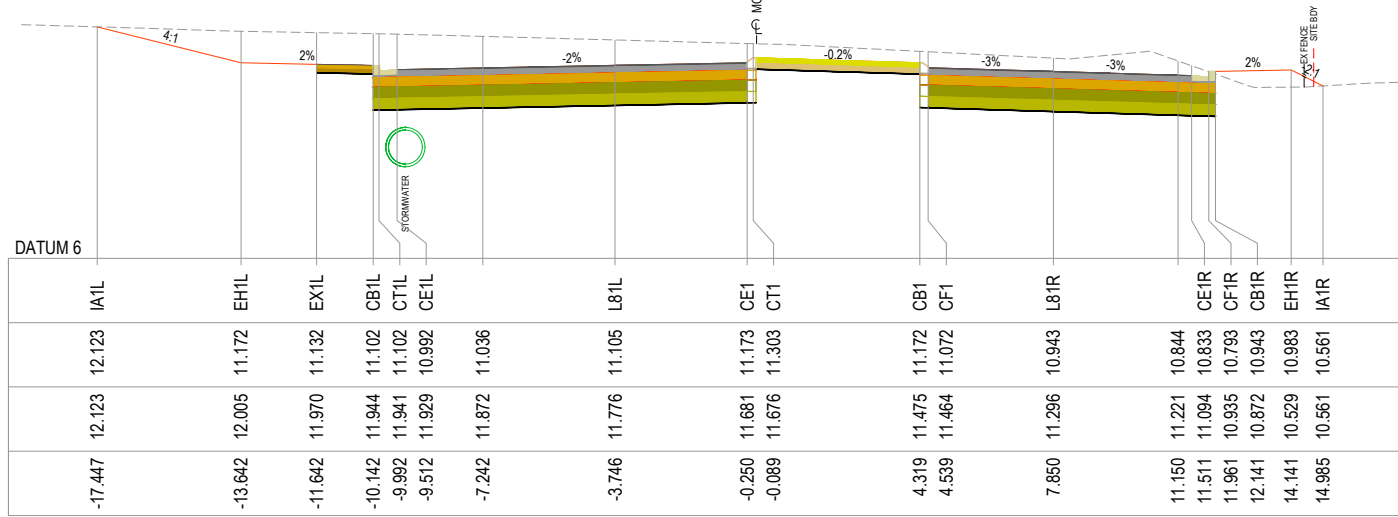


CH 1700.000



CH 1680.000

REV.	DESCRIPTION	DRAWN	DESIGNED	VERIFIED	APPROVED	DATE
2	ISSUED FOR CONSTRUCTION	LW	TTN	TTN	AN	9/06/2026
1	ISSUED FOR TENDER	LW	TTN	TTN	AN	14/05/2026
0						

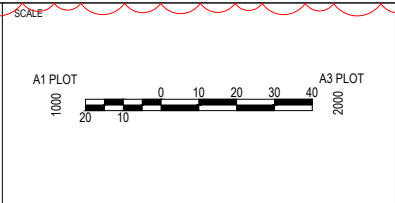




PROJECT TITLE
TRIPOLI WAY EXTENSION

TRIPOLI WAY FROM - BROUGHTON AVE
TO HAMILTON RD ALBION PARK NSW


CLIENT
SHELLHARBOUR CITY COUNCIL
DRAWING STATUS
ISSUED FOR CONSTRUCTION
SCALE
AS SHOWN
COORDINATE SYSTEM
MGA 2020 ZONE 56
DATUM
AHD
SHEET SIZE
A1
PROJECT NUMBER
9470-11

DRAWING TITLE
CROSS SECTION MC01
SHEET 25
DRAWING NUMBER
0225
REVISION
2

This design represents the proposed works and is subject to minor amendment during construction to accommodate site conditions, construction requirements and other relevant constraints. Works within the road reserve will be undertaken and managed in accordance with Council requirements. Driveway locations, levels and tie-ins shown are indicative and may be subject to adjustment during construction. Any required changes affecting individual properties will be coordinated with the relevant property owner

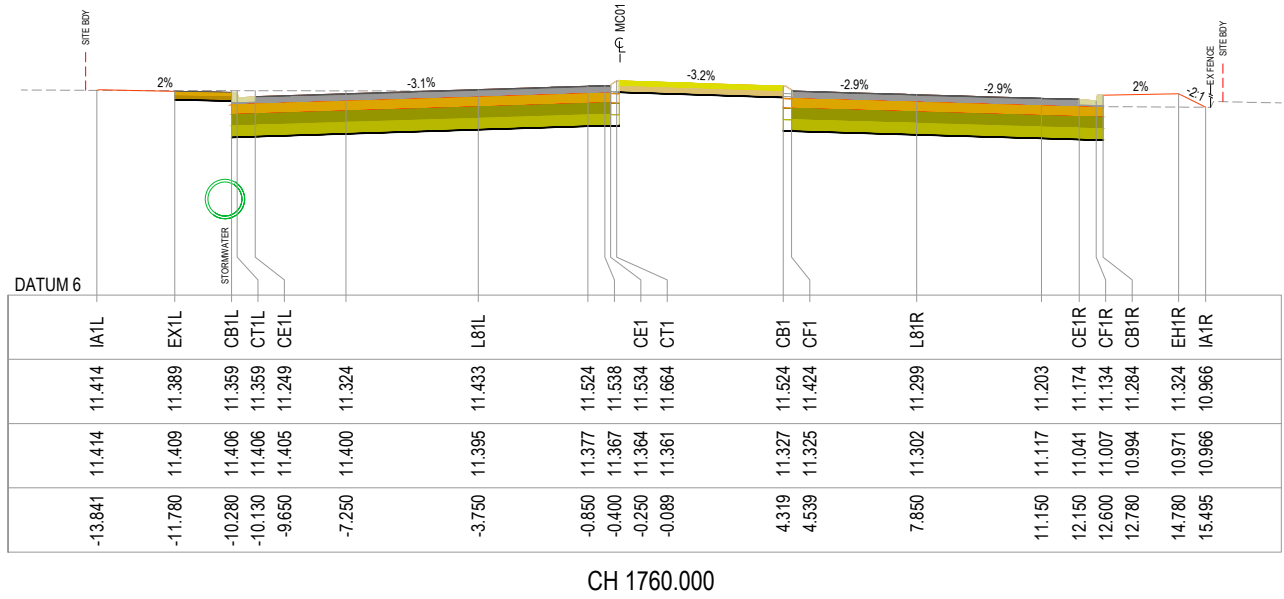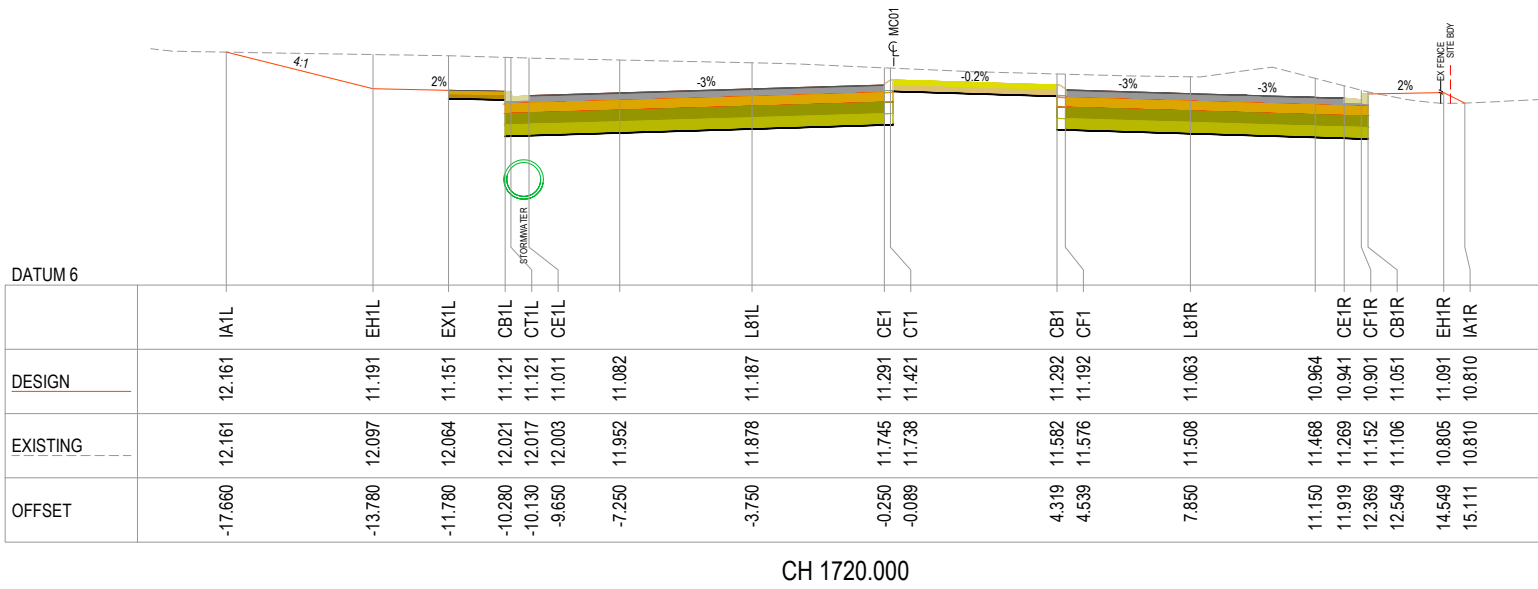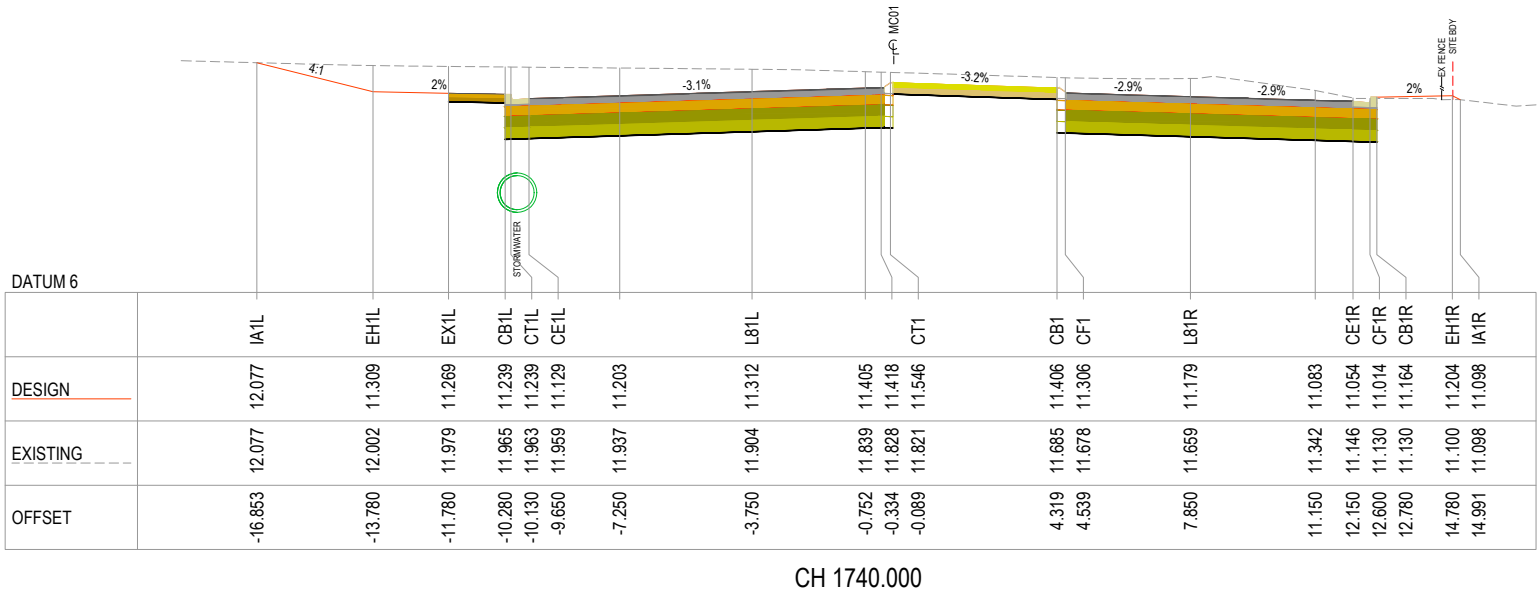

REV.	DESCRIPTION	DRAWN	DESIGNED	VERIFIED	APPROVED	DATE
2	ISSUED FOR CONSTRUCTION	LW	TTN	TTN	AN	9/06/2026
1	ISSUED FOR TENDER	LW	TTN	TTN	AN	14/05/2026
0						

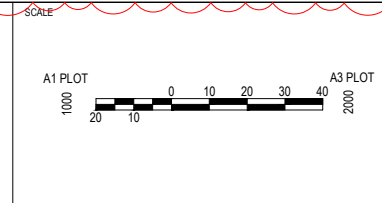

PROJECT TITLE
TRIPOLI WAY EXTENSION

TRIPOLI WAY FROM - BROUGHTON AVE
TO HAMILTON RD ALBION PARK NSW

CLIENT
SHELLHARBOUR CITY COUNCIL

DRAWING STATUS
ISSUED FOR CONSTRUCTION

SCALE
AS SHOWN

SHEET SIZE
A1

COORDINATE SYSTEM
MGA 2020 ZONE 56


DATUM
AHD

PROJECT NUMBER
9470-11


DRAWING TITLE
CROSS SECTION MC01
SHEET 26

DRAWING NUMBER
0226

REVISION
2

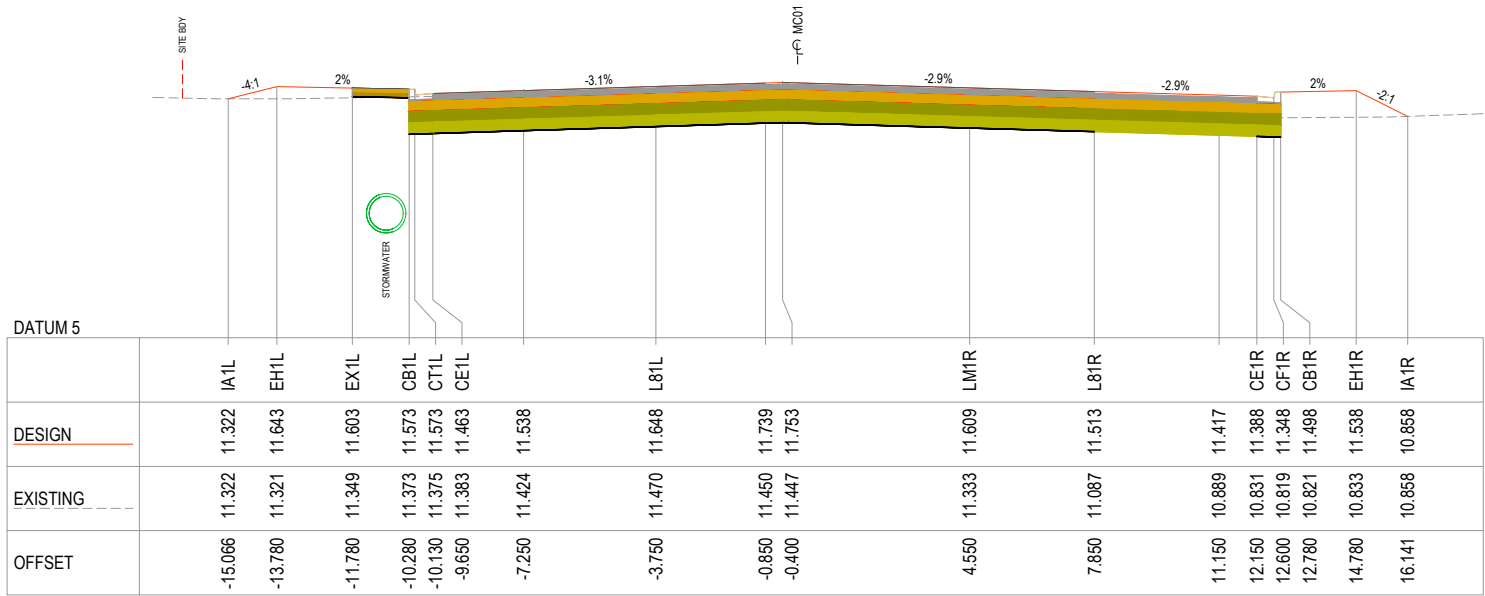

CH 1800.000

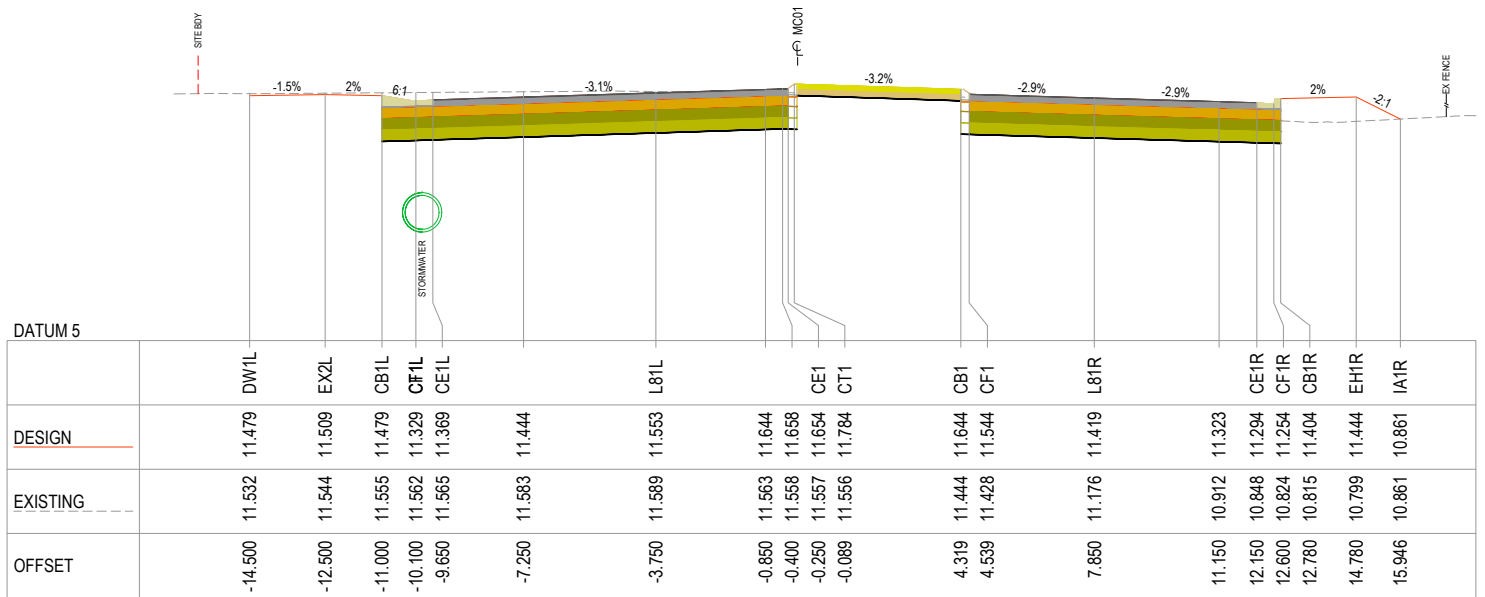

CH 1780.000

This design represents the proposed works and is subject to minor amendment during construction to accommodate site conditions, construction requirements and other relevant constraints. Works within the road reserve will be undertaken and managed in accordance with Council requirements. Driveway locations, levels and tie-ins shown are indicative and may be subject to adjustment during construction. Any required changes affecting individual properties will be coordinated with the relevant property owner

REV.	DESCRIPTION	DRAWN	DESIGNED	VERIFIED	APPROVED	DATE
2	ISSUED FOR CONSTRUCTION	LW	TTN	TTN	AN	9/06/2026
1	ISSUED FOR TENDER	LW	TTN	TTN	AN	14/05/2026
0						

CLIENT




Shellharbour
CITY COUNCIL

DESIGN TEAM



INDESCO
www.indesco.com.au

SCALE

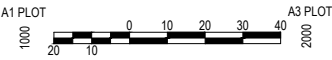

A1 PLOT 1000 20 10 0 10 20 30 40 A3 PLOT 2000

PROJECT TITLE

TRIPOLI WAY EXTENSION

TRIPOLI WAY FROM - BROUGHTON AVE
TO HAMILTON RD ALBION PARK NSW

CLIENT

SHELLHARBOUR CITY COUNCIL

DRAWING STATUS

ISSUED FOR CONSTRUCTION

SCALE

AS SHOWN

COORDINATE SYSTEM

MGA 2020 ZONE 56

DATUM

AHD

SHEET SIZE

A1

PROJECT NUMBER

9470-11

DRAWING TITLE


CROSS SECTION MC01
SHEET 27

DRAWING NUMBER


0227

REVISION

2


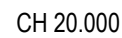


Shellharbour
CITY COUNCIL

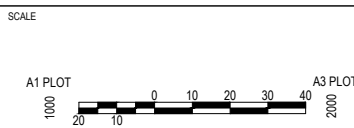

CLIENT SHELLHARBOUR CITY COUNCIL			DRAWING TITLE CROSS SECTION MC10
DRAWING STATUS ISSUED FOR CONSTRUCTION			
SCALE AS SHOWN	COORDINATE SYSTEM MGA 2020 ZONE 56	DATUM AHD	
SHEET SIZE A1	PROJECT NUMBER 9470-11	DRAWING NUMBER 0240	REVISION 2

This design represents the proposed works and is subject to minor amendment during construction to accommodate site conditions, construction requirements and other relevant constraints. Works within the road reserve will be undertaken and managed in accordance with Council requirements. Driveway locations, levels and tie-ins shown are indicative and may be subject to adjustment during construction. Any required changes affecting individual properties will be coordinated with the relevant property owner

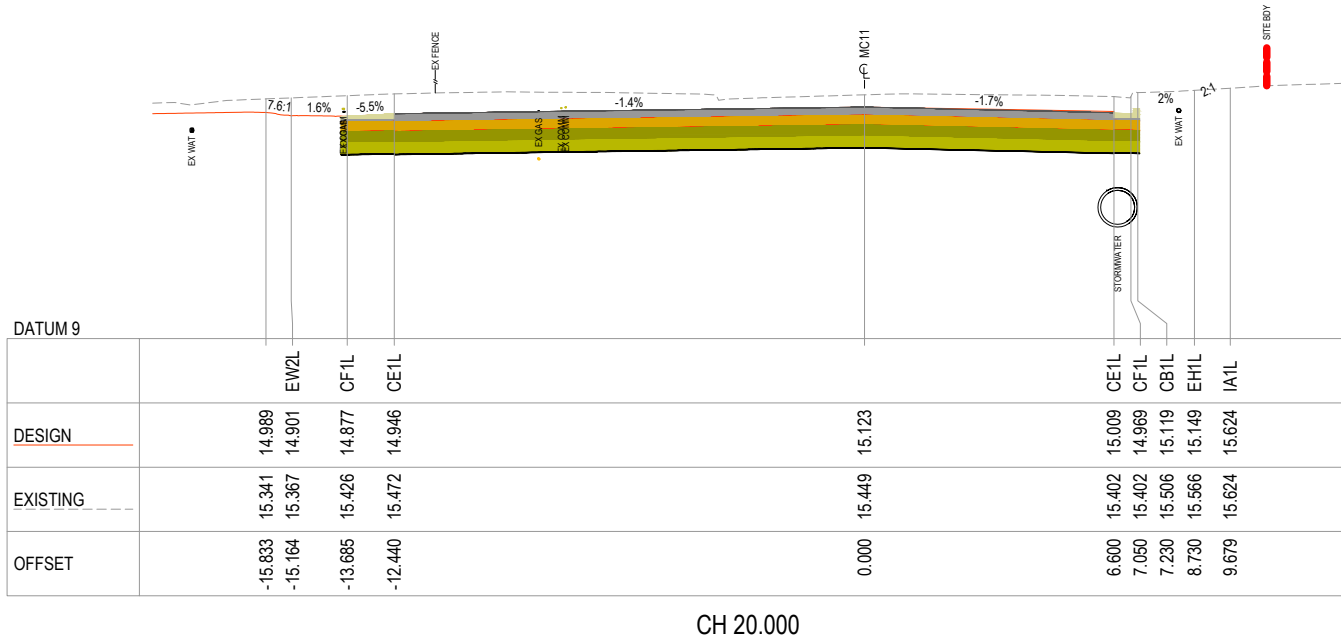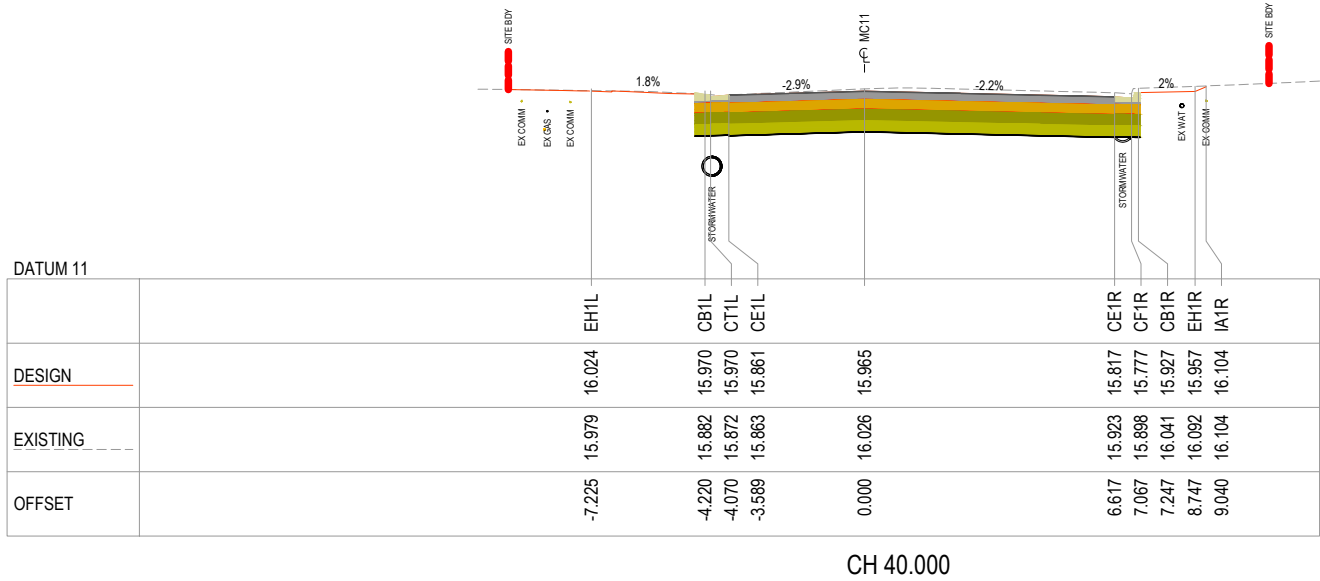

This design represents the proposed works and is subject to minor amendment during construction to accommodate site conditions, construction requirements and other relevant constraints. Works within the road reserve will be undertaken and managed in accordance with Council requirements. Driveway locations, levels and tie-ins shown are indicative and may be subject to adjustment during construction. Any required changes affecting individual properties will be coordinated with the relevant property owner

REV.	DESCRIPTION	DRAWN	DESIGNED	VERIFIED	APPROVED	DATE
2	ISSUED FOR CONSTRUCTION	LW	TTN	TTN	AN	9/06/2026
1	ISSUED FOR TENDER	LW	TTN	TTN	AN	14/05/2026
0	ISSUED FOR TENDER	LW	TTN	AN	DB	27/03/2026



Shellharbour
CITY COUNCIL




INDESCO
www.indesco.com.au

DESIGN TEAM



www.indesco.com.au

SCALE

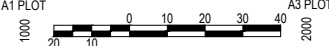

A1 PLOT 1000 20 10 0 10 20 30 40 A3 PLOT 2000

PROJECT TITLE

TRIPOLI WAY EXTENSION

TRIPOLI WAY FROM - BROUGHTON AVE
TO HAMILTON RD ALBION PARK NSW

CLIENT

SHELLHARBOUR CITY COUNCIL

DRAWING STATUS

ISSUED FOR CONSTRUCTION

SCALE

AS SHOWN

COORDINATE SYSTEM

MGA 2020 ZONE 56

DATUM

AHD

SHEET SIZE

A1

PROJECT NUMBER

9470-11

DRAWING NUMBER


0245

REVISION


2

DRAWING TITLE

CROSS SECTION MC11

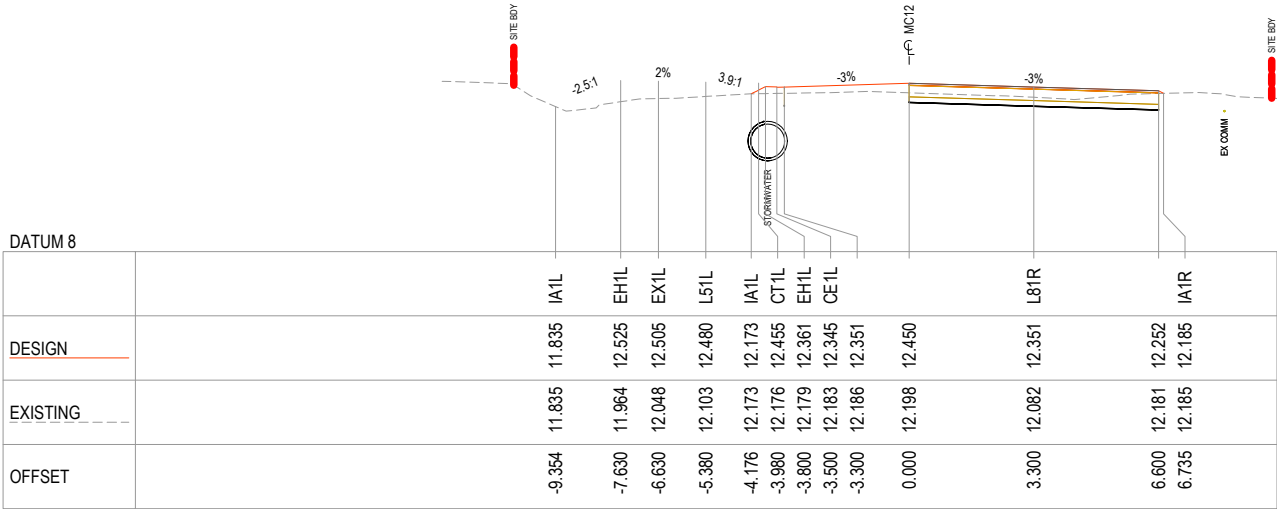


CH 40.000

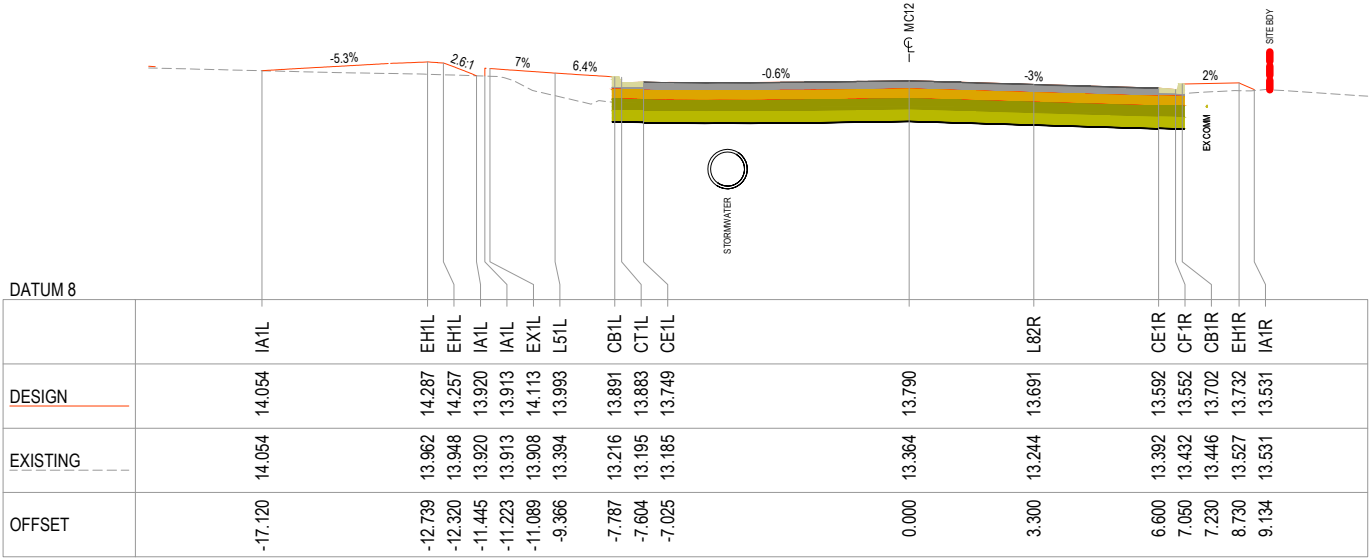

CH 20.000

REV.	DESCRIPTION	DRAWN	DESIGNED	VERIFIED	APPROVED	DATE
2	ISSUED FOR CONSTRUCTION	LW	TTN	TTN	AN	9/06/2026
1	ISSUED FOR TENDER	LW	TTN	TTN	AN	14/05/2026
0	ISSUED FOR TENDER	LW	TTN	AN	DB	27/03/2026

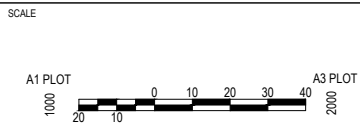


PROJECT TITLE
TRIPOLI WAY EXTENSION


TRIPOLI WAY FROM - BROUGHTON AVE
TO HAMILTON RD ALBION PARK NSW

This design represents the proposed works and is subject to minor amendment during construction to accommodate site conditions, construction requirements and other relevant constraints. Works within the road reserve will be undertaken and managed in accordance with Council requirements. Driveway locations, levels and tie-ins shown are indicative and may be subject to adjustment during construction. Any required changes affecting individual properties will be coordinated with the relevant property owner

CLIENT			DRAWING TITLE	
SHELLHARBOUR CITY COUNCIL			CROSS SECTION MC12	
DRAWING STATUS				
ISSUED FOR CONSTRUCTION				
SCALE	COORDINATE SYSTEM	DATUM		
AS SHOWN	MGA 2020 ZONE 56	AHD		
SHEET SIZE	PROJECT NUMBER	DRAWING NUMBER		REVISION
A1	9470-11	0250		2

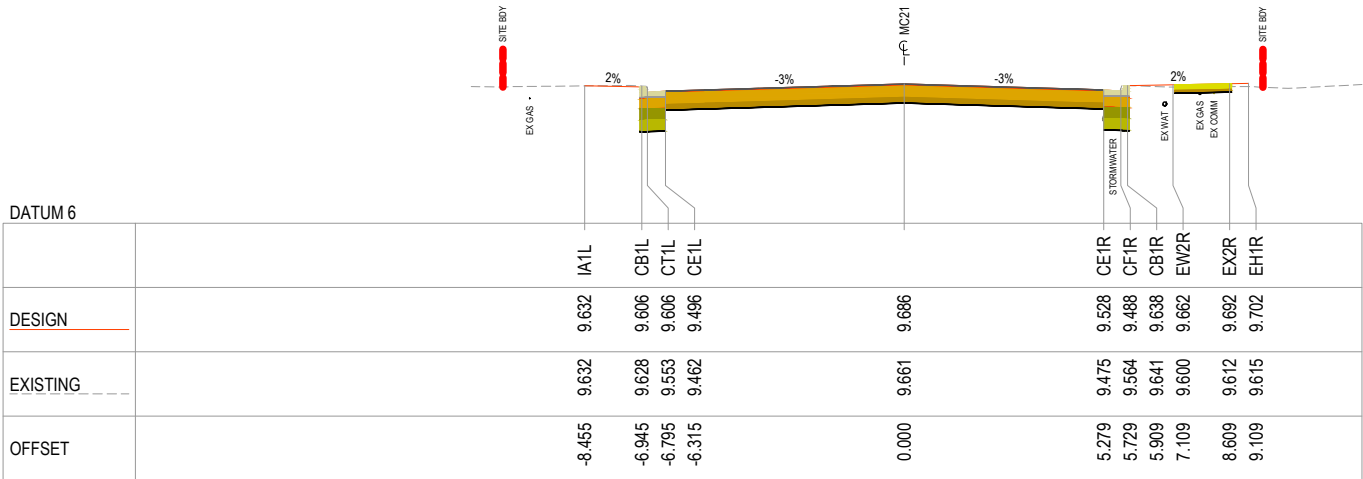


CH 40.000

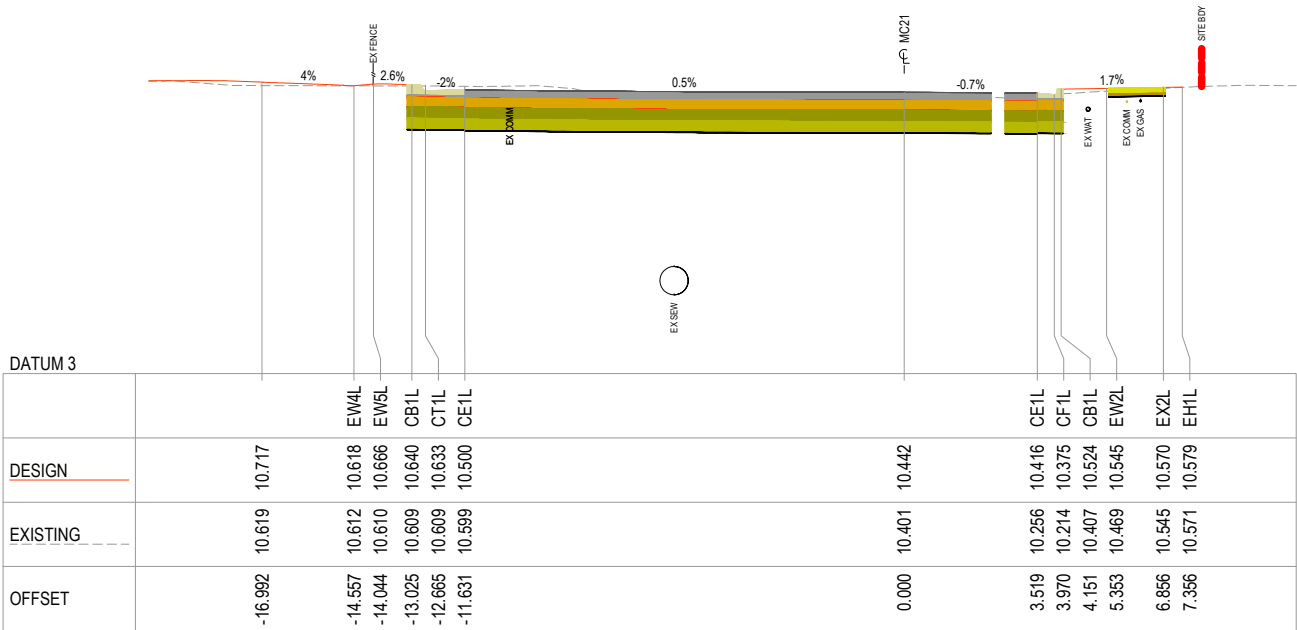

CH 20.000

This design represents the proposed works and is subject to minor amendment during construction to accommodate site conditions, construction requirements and other relevant constraints. Works within the road reserve will be undertaken and managed in accordance with Council requirements. Driveway locations, levels and tie-ins shown are indicative and may be subject to adjustment during construction. Any required changes affecting individual properties will be coordinated with the relevant property owner


REV.	DESCRIPTION	DRAWN	DESIGNED	VERIFIED	APPROVED	DATE
2	ISSUED FOR CONSTRUCTION	LW	TTN	TTN	AN	9/06/2026
1	ISSUED FOR TENDER	LW	TTN	TTN	AN	14/05/2026
0	ISSUED FOR TENDER	LW	TTN	AN	DB	27/03/2026

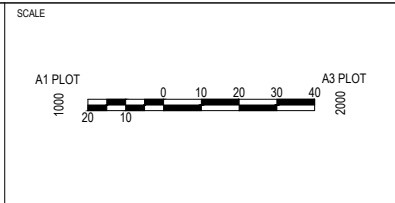


PROJECT TITLE
TRIPOLI WAY EXTENSION

TRIPOLI WAY FROM - BROUGHTON AVE
TO HAMILTON RD ALBION PARK NSW

CLIENT	DRAWING STATUS	SCALE	COORDINATE SYSTEM	DATUM	DRAWING TITLE
SHELLHARBOUR CITY COUNCIL	ISSUED FOR CONSTRUCTION	AS SHOWN	MGA 2020 ZONE 56	AHD	CROSS SECTION MC21
SHEET SIZE	PROJECT NUMBER	DRAWING NUMBER			REVISION
A1	9470-11	0255			2

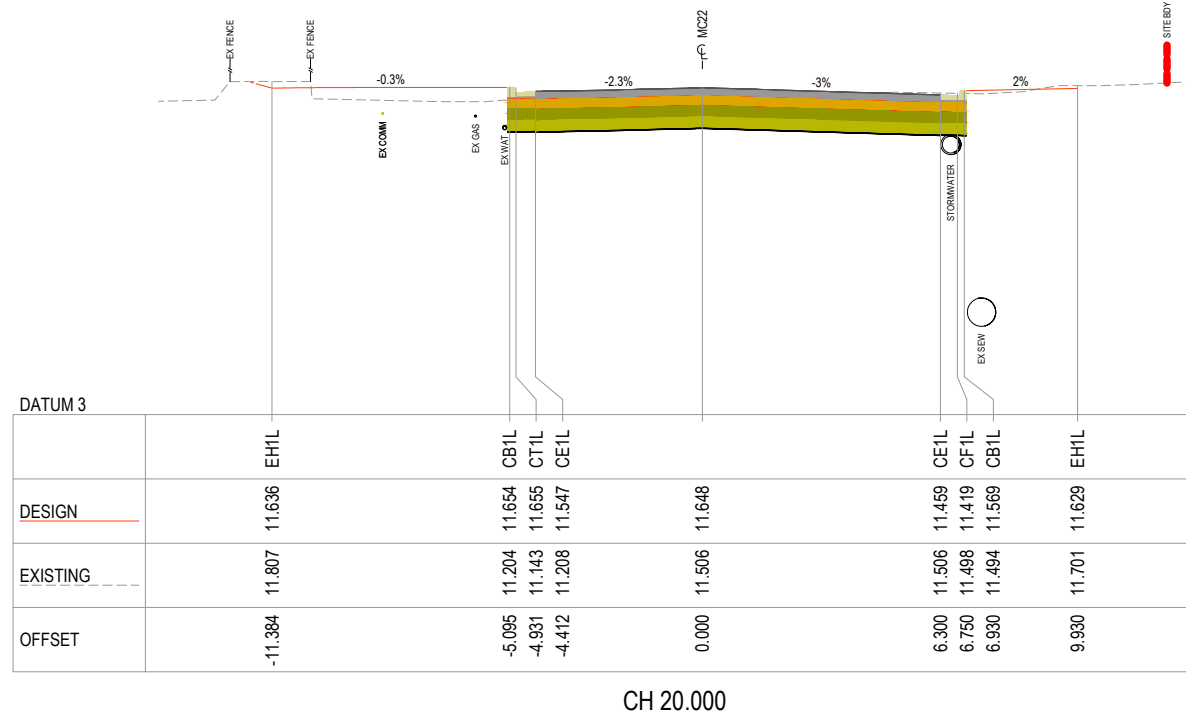

REV.	DESCRIPTION	DRAWN	DESIGNED	VERIFIED	APPROVED	DATE
2	ISSUED FOR CONSTRUCTION	LW	TTN	TTN	AN	9/06/2026
1		LW	TTN	TTN	AN	14/05/2026
0	ISSUED FOR TENDER	LW	TTN	AN	DR	27/03/2026

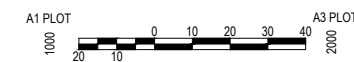

PROJECT TITLE

TRIPOLI WAY EXTENSION

TRIPOLI WAY FROM - BROUGHTON AVE
TO HAMILTON RD ALBION PARK NSW

CLIENT SHELLHARBOUR CITY COUNCIL			DRAWING TITLE CROSS SECTION MC22	
DRAWING STATUS ISSUED FOR CONSTRUCTION				
SCALE AS SHOWN	COORDINATE SYSTEM MGA 2020 ZONE 56	DATUM AHD		
SHEET SIZE A1	PROJECT NUMBER 9470-11	DRAWING NUMBER 0260		

This design represents the proposed works and is subject to minor amendment during construction to accommodate site conditions, construction requirements and other relevant constraints. Works within the road reserve will be undertaken and managed in accordance with Council requirements. Driveway locations, levels and tie-ins shown are indicative and may be subject to adjustment during construction. Any required changes affecting individual properties will be coordinated with the relevant property owner